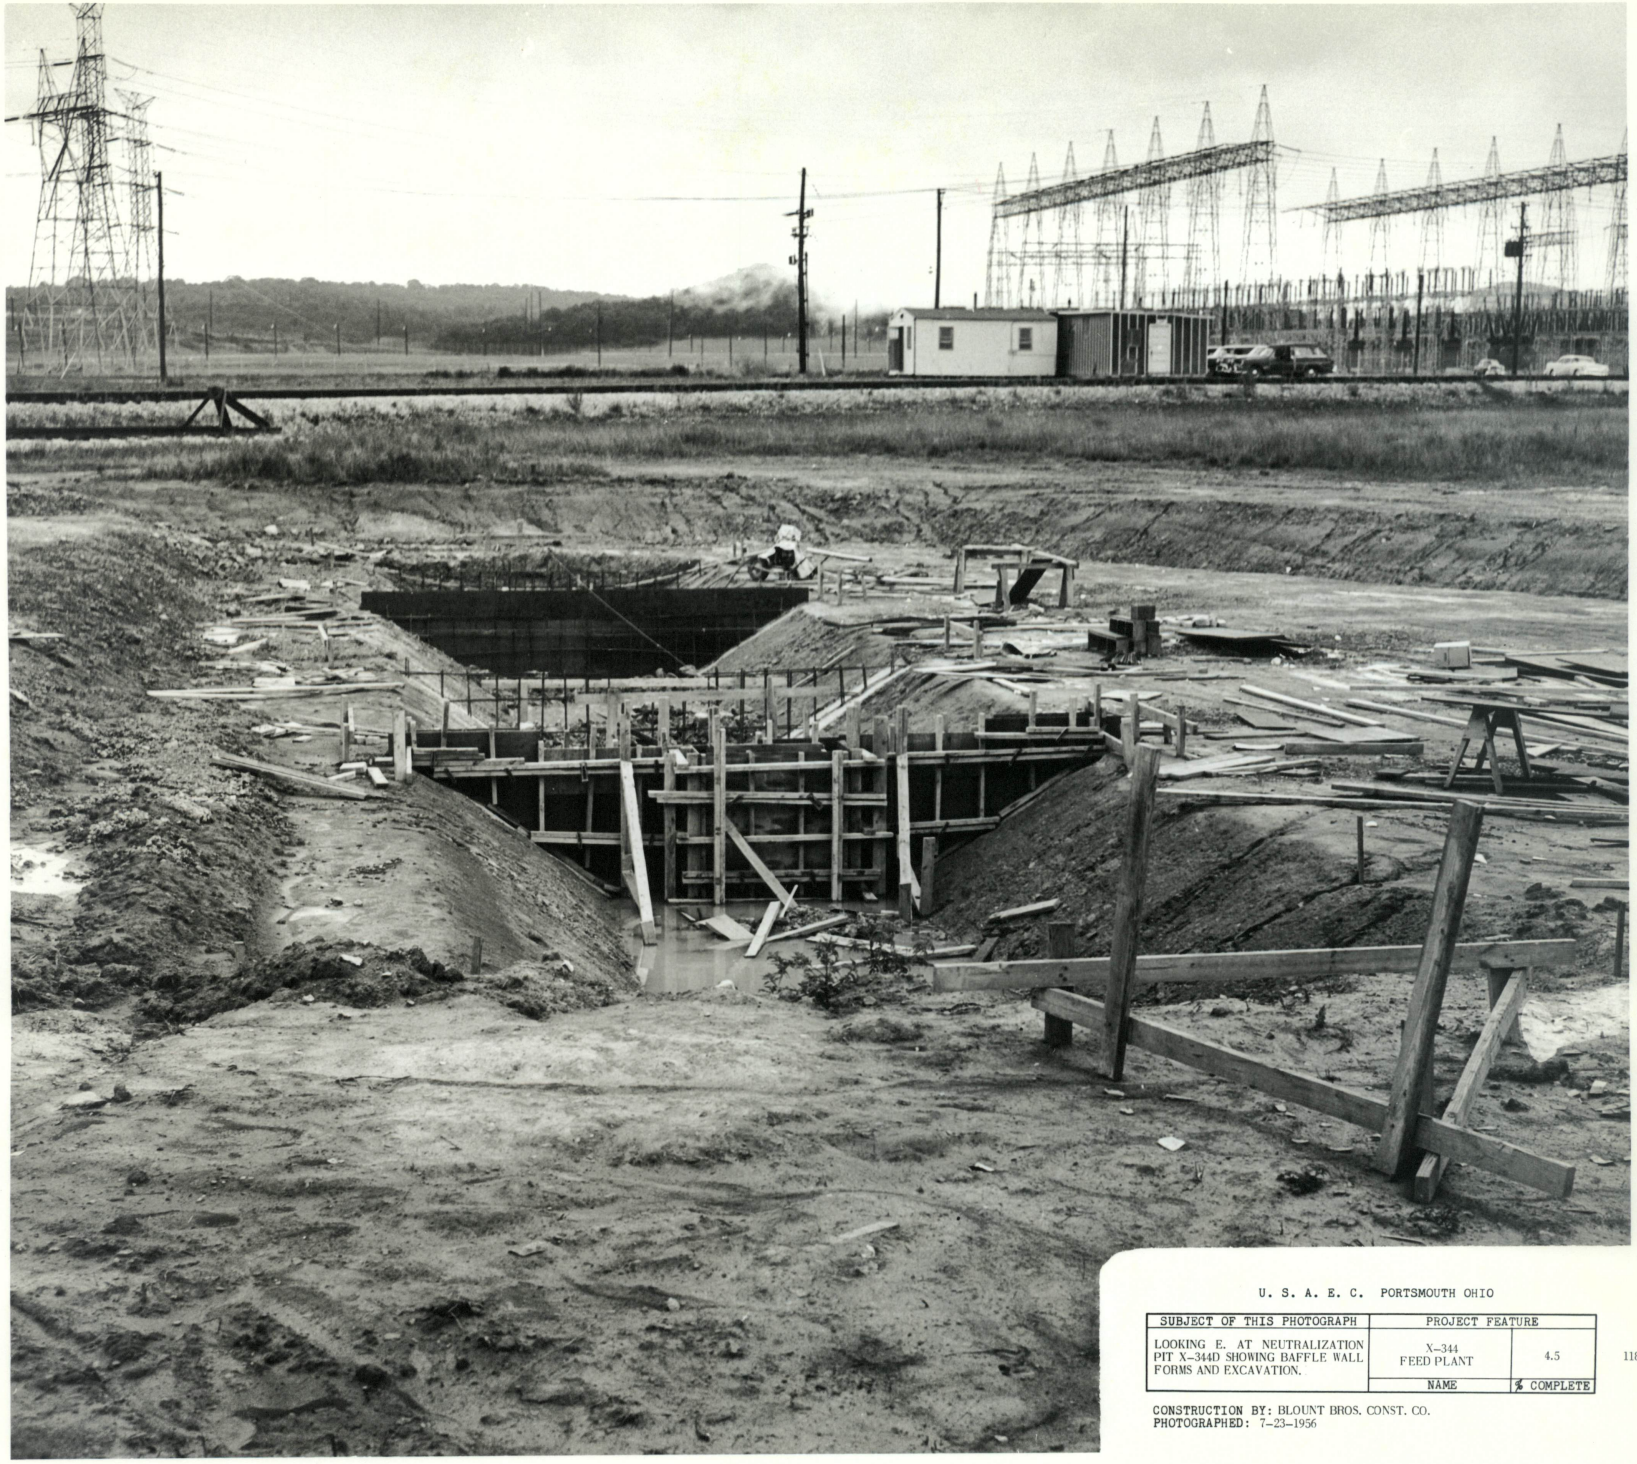

U. S. A. E. C. PORTSMOUTH OHIO

SUBJECT OF THIS PHOTOGRAPH	PROJECT FEATURE	
LOOKING E. AT NEUTRALIZATION PIT X-344D SHOWING BAFFLE WALL FORMS AND EXCAVATION.	X-344 FEED PLANT	4.5
	NAME	% COMPLETE

CONSTRUCTION BY: BLOUNT BROS. CONST. CO.
PHOTOGRAPHED: 7-23-1956

GAT 561185