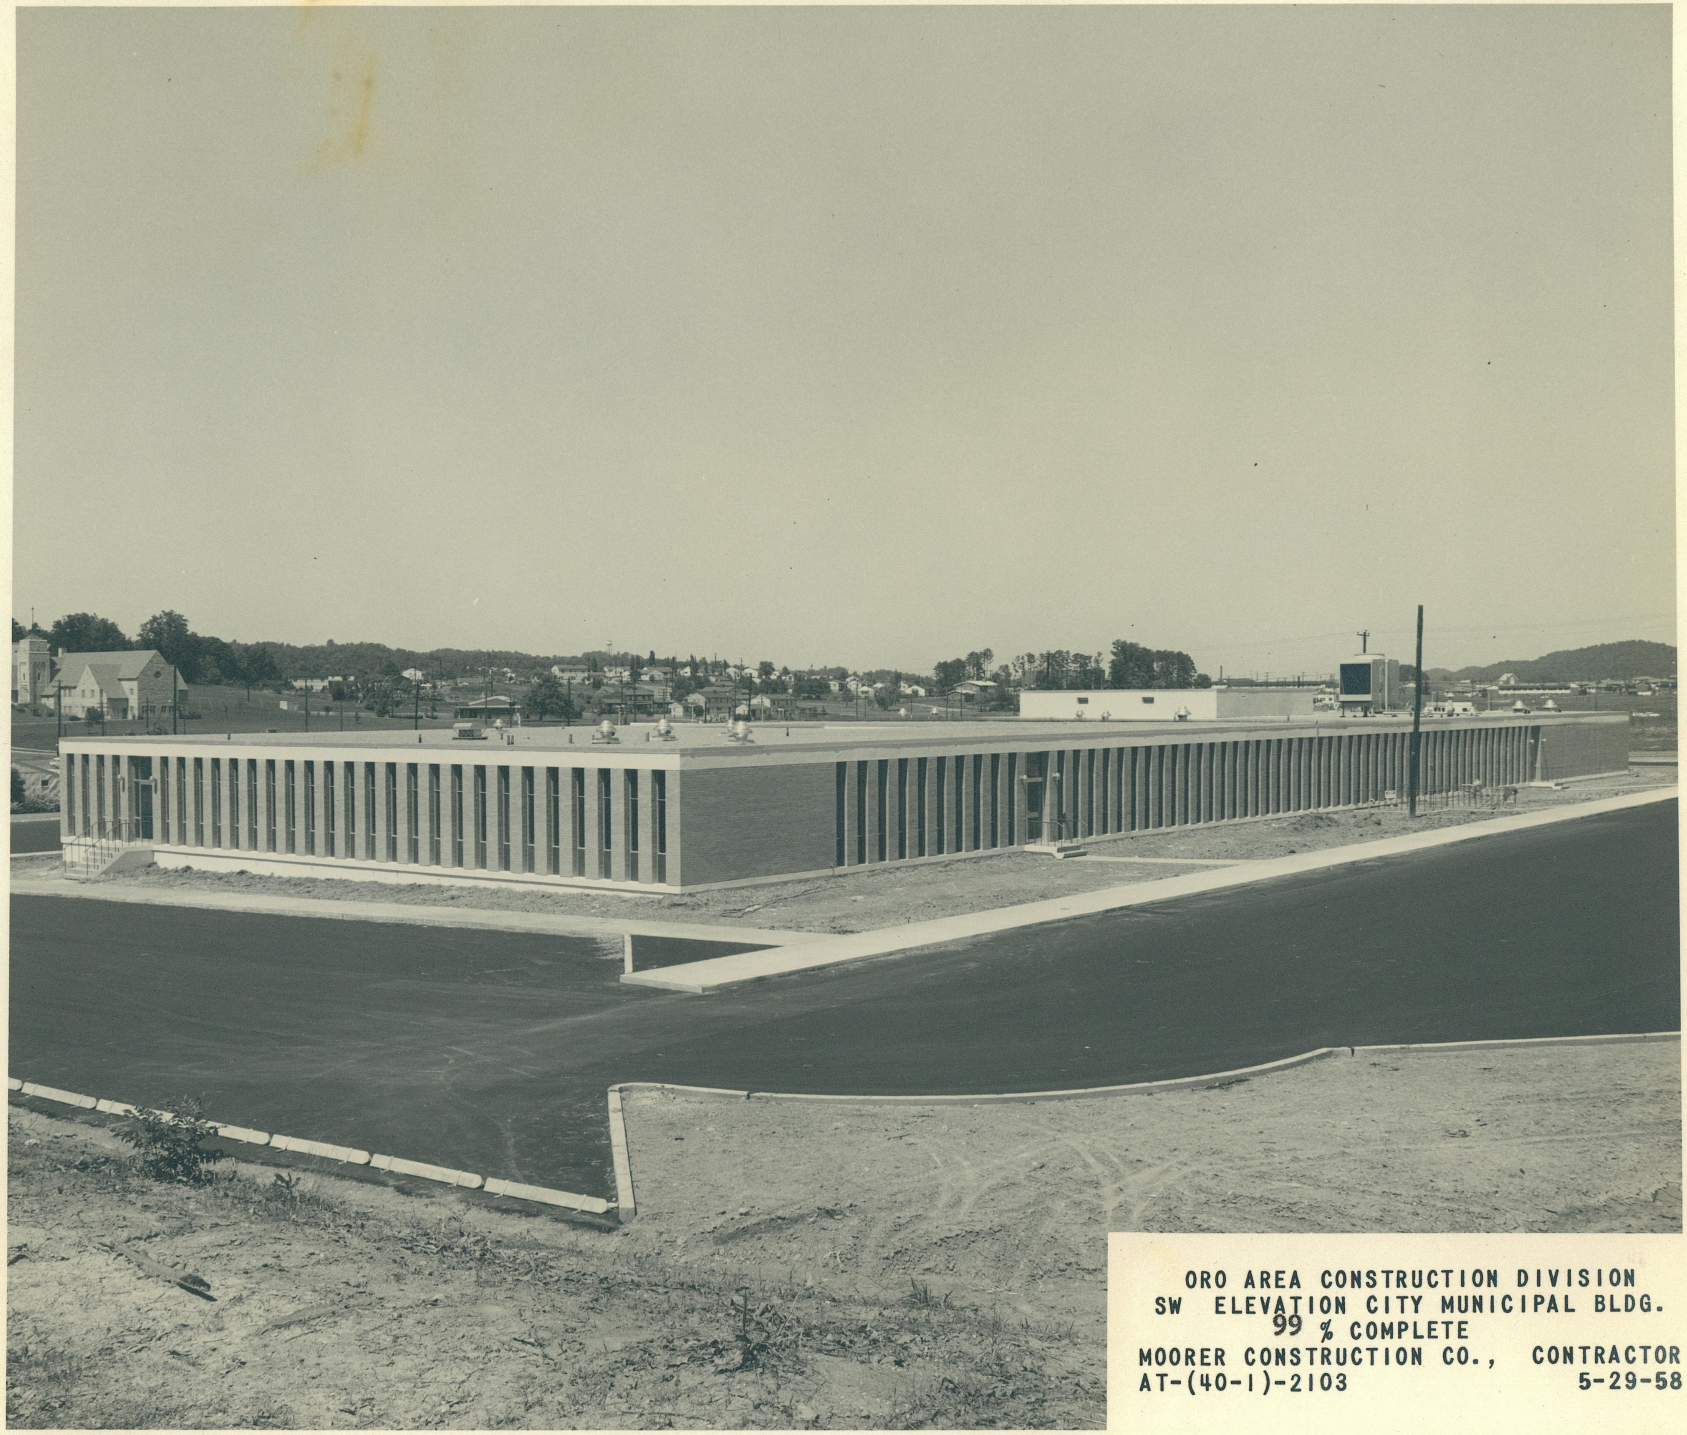

ORO AREA CONSTRUCTION DIVISION
SW ELEVATION CITY MUNICIPAL BLDG.
99 % COMPLETE
MOORER CONSTRUCTION CO., CONTRACTOR
AT-(40-1)-2103 5-29-58

PHOTOGRAPHIC SERVICES SECTION
58-0447
U. S. ATOMIC ENERGY COMMISSION
OAK RIDGE, TENNESSEE