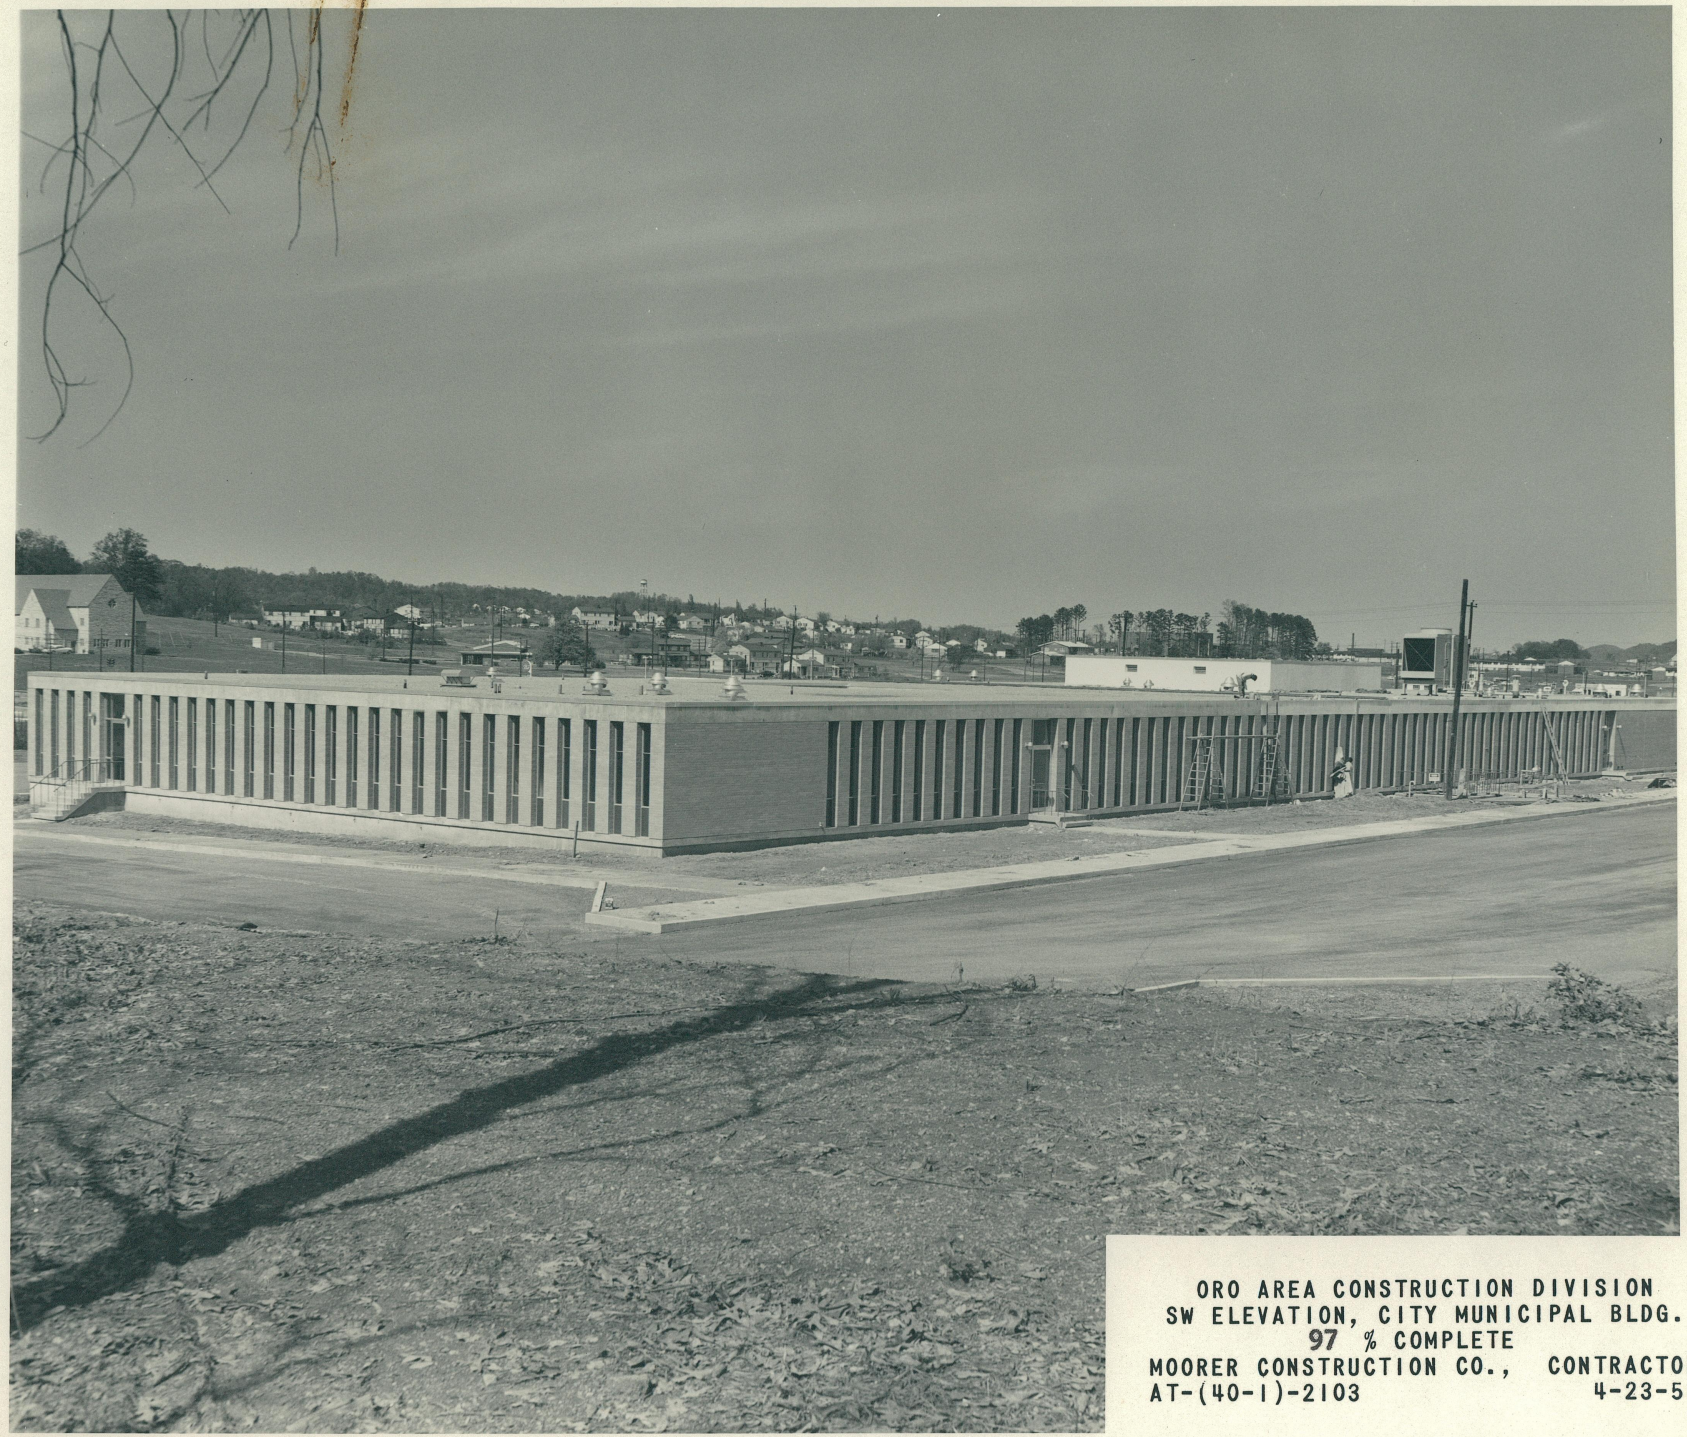

ORO AREA CONSTRUCTION DIVISION
SW ELEVATION, CITY MUNICIPAL BLDG.
97 % COMPLETE
MOORER CONSTRUCTION CO., CONTRACTOR
AT-(40-1)-2103 4-23-58

PHOTOGRAPHIC SERVICES SECTION
58-0332
U. S. ATOMIC ENERGY COMMISSION
OAK RIDGE, TENNESSEE