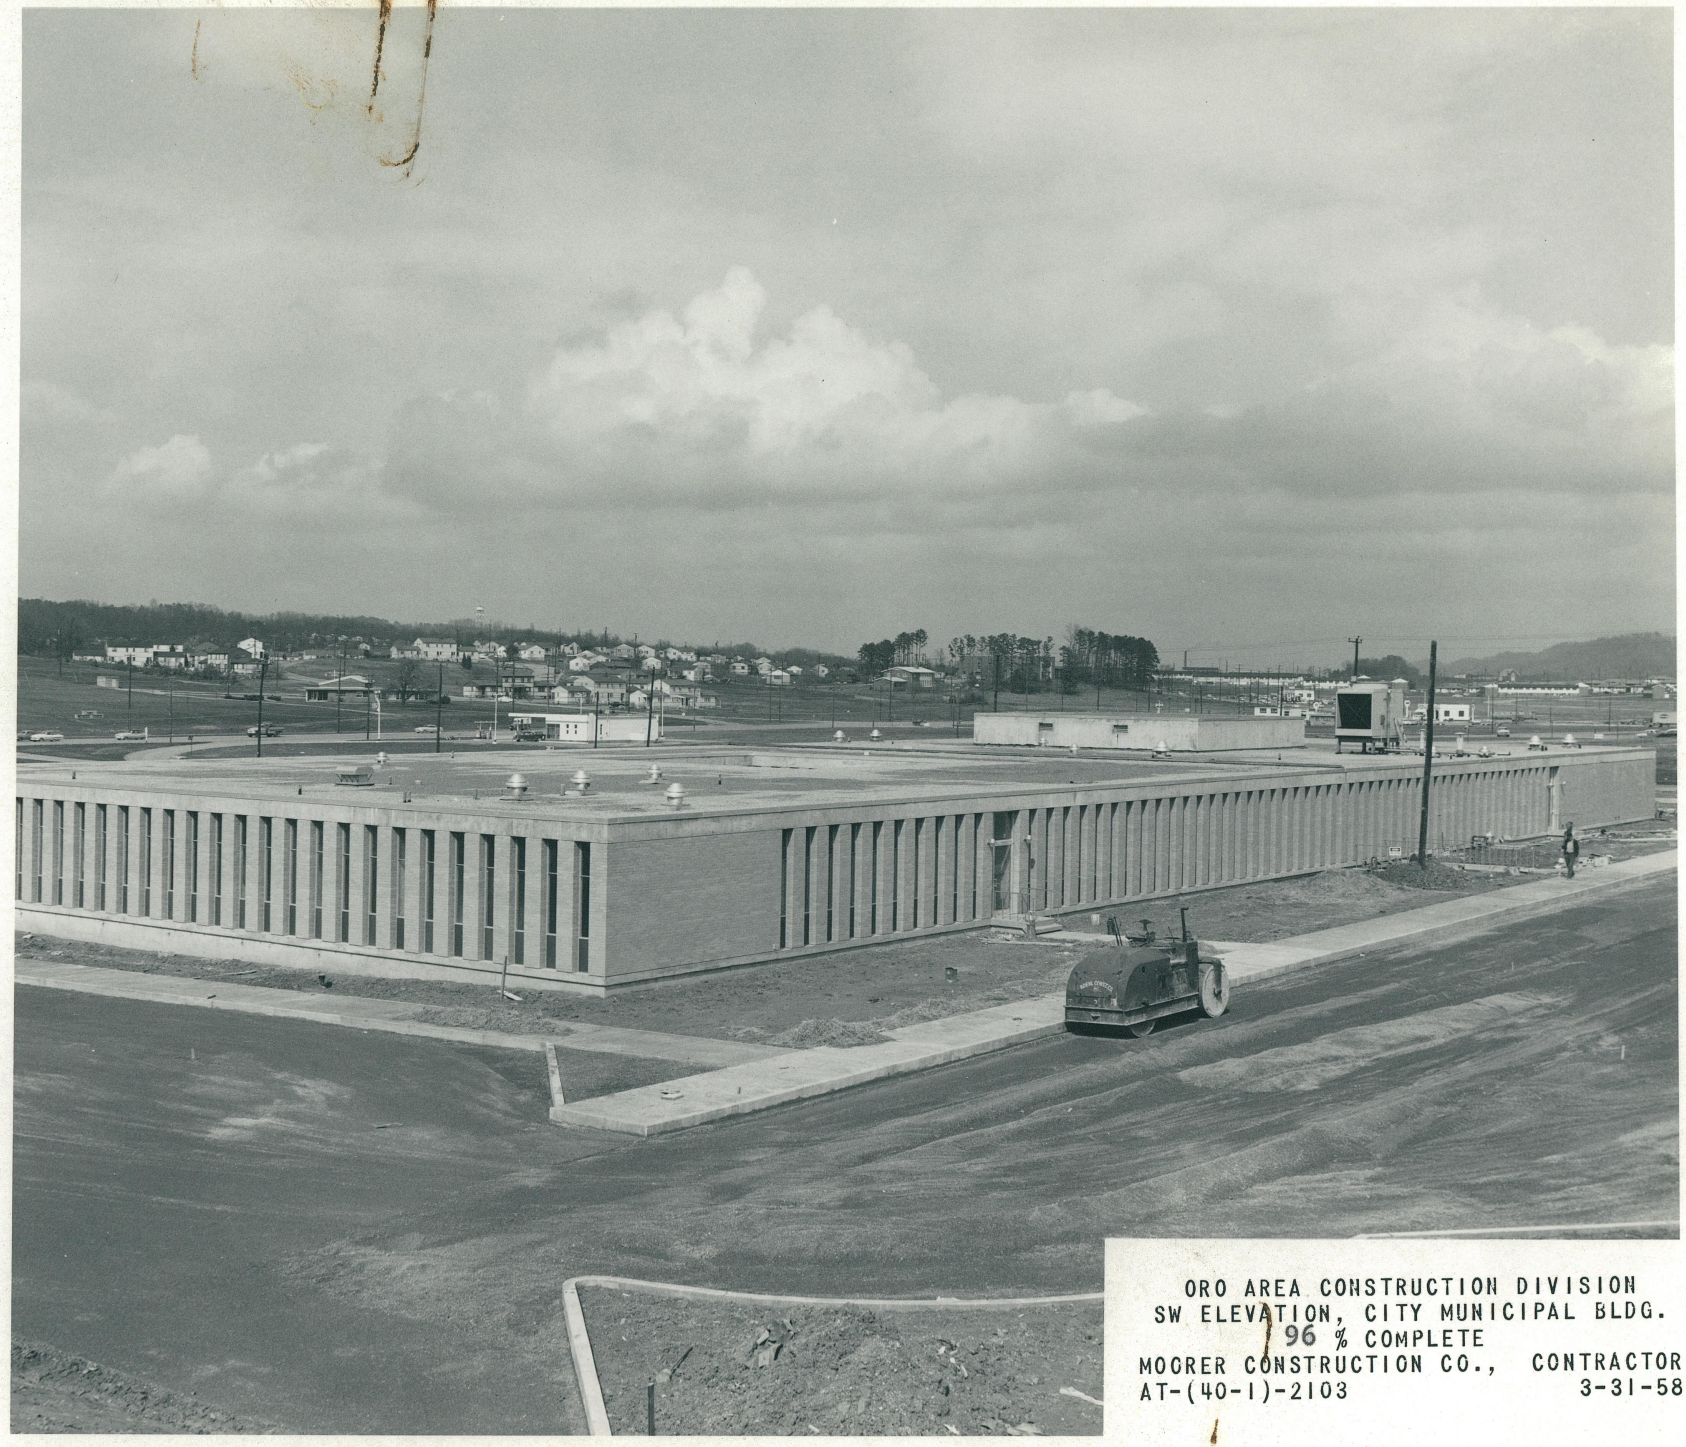

ORO AREA CONSTRUCTION DIVISION
SW ELEVATION, CITY MUNICIPAL BLDG.
96 % COMPLETE
MOORER CONSTRUCTION CO., CONTRACTOR
AT-(40-1)-2103 3-31-58

PHOTOGRAPHIC SERVICES SECTION
58-0237
U. S. ATOMIC ENERGY COMMISSION
OAK RIDGE, TENNESSEE