
GENERAL SEPARATIONS AREA LARGE MAPS FOR THE F- AND H-AREA SEEPAGE BASINS GROUNDWATER MONITORING REPORTS (U)

FIRST AND SECOND QUARTERS 1995

Volume II

Publication Date: September 1995

Document Reference Numbers:

WSRC-TR-95-~~1046-2~~ F-Area Seepage Basins
WSRC-TR-95-~~1047-2~~ H-Area Seepage Basins
0147-2

Authorized Derivative Classifier
and Reviewing Official:

MASTER

C. O. Reeves 9/26/95

UNCLASSIFIED
Does Not Contain Unclassified
Controlled Nuclear Information

Westinghouse Savannah River Company
Savannah River Site
Aiken, SC 29808

DISTRIBUTION OF THIS DOCUMENT IS UNLIMITED


DISCLAIMER


This report was prepared as an account of work sponsored by an agency of the United States Government. Neither the United States Government nor any agency thereof, nor any of their employees, makes any warranty, express or implied, or assumes any legal liability or responsibility for the accuracy, completeness, or usefulness of any information, apparatus, product, or process disclosed, or represents that its use would not infringe privately owned rights. Reference herein to any specific commercial product, process, or service by trade name, trademark, manufacturer, or otherwise does not necessarily constitute or imply its endorsement, recommendation, or favoring by the United States Government or any agency thereof. The views and opinions of authors expressed herein do not necessarily state or reflect those of the United States Government or any agency thereof.

This report has been reproduced directly from the best available copy.

Available to DOE and DOE contractors from the Office of Scientific and Technical Information, P.O. Box 62, Oak Ridge, TN 37831; prices available from (615) 576-8401.



Available to the public from the National Technical Information Service, U.S. Department of Commerce, 5285 Port Royal Road, Springfield, VA 22161.

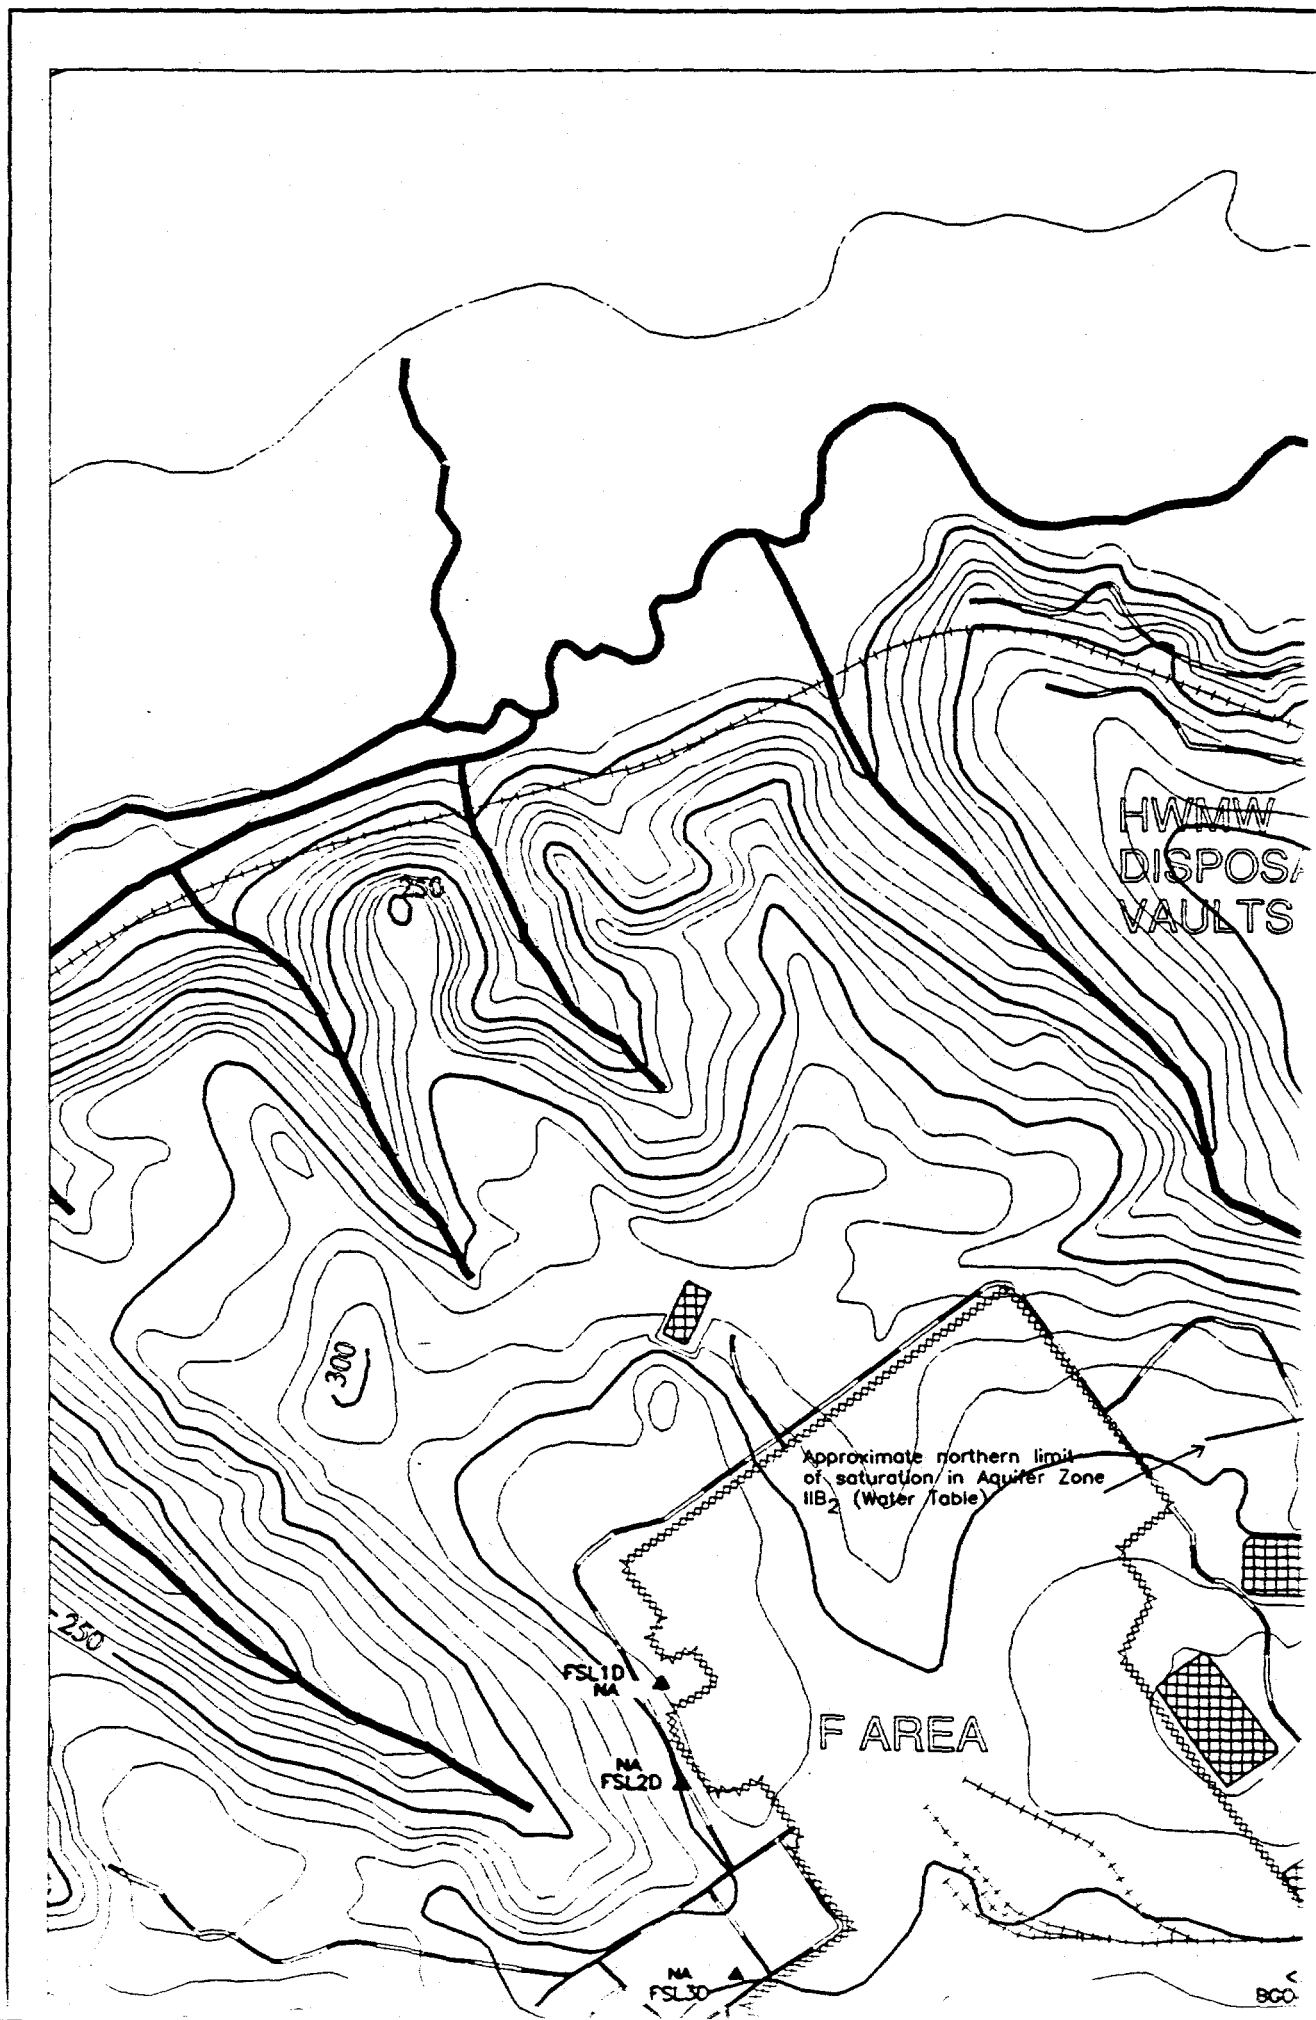


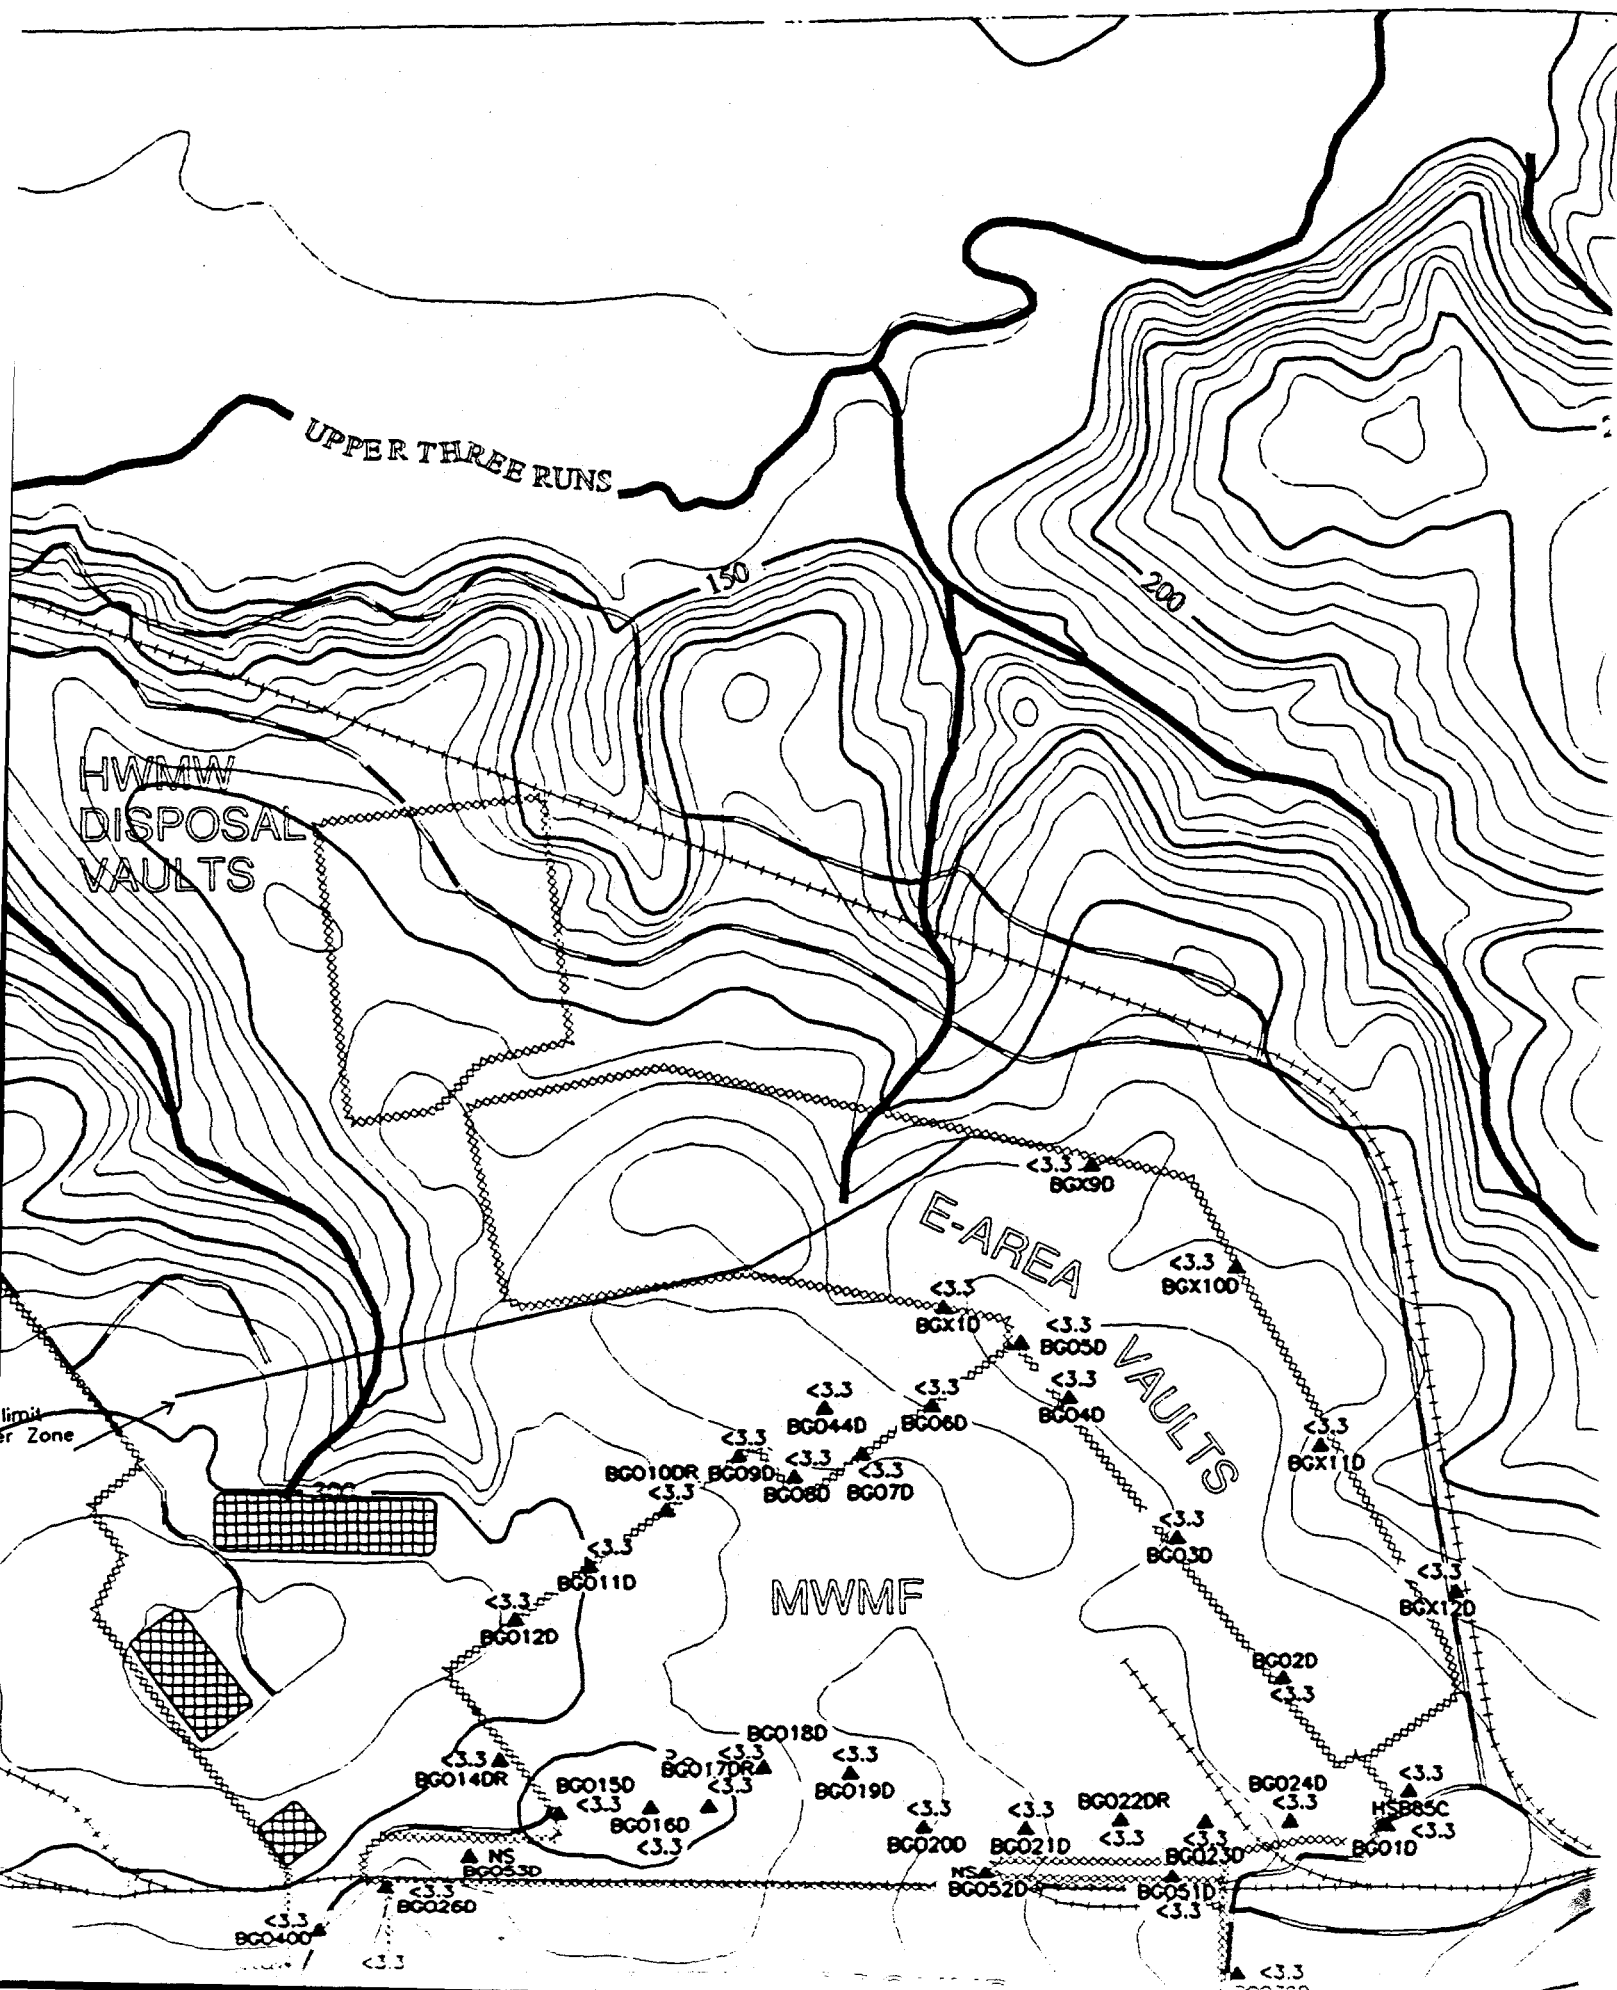


REFERENCE DOCUMENT #
WSRC-TR-95-0146-2 F-Area Seepage Basins
Groundwater Monitoring Report
WSRC-TR-95-0147-2 H-Area Seepage Basins
Groundwater Monitoring Report



-  **PAVED ROAD**
-  **UNPAVED ROAD**
-  **STREAM**
-  **FENCE LINE**
-  **SEELINE**
-  **RAILROAD**
-  **TOPOGRAPHIC CONTOUR**
Contour Interval 10 FT
-  **INFERRED**
CONSTITUENT CONTOUR
-  **CONSTITUENT CONTOUR**
-  **BASIN**
-  **RCRA-CERTIFIED**
CLOSED BASIN
-  **MONITORING WELL**

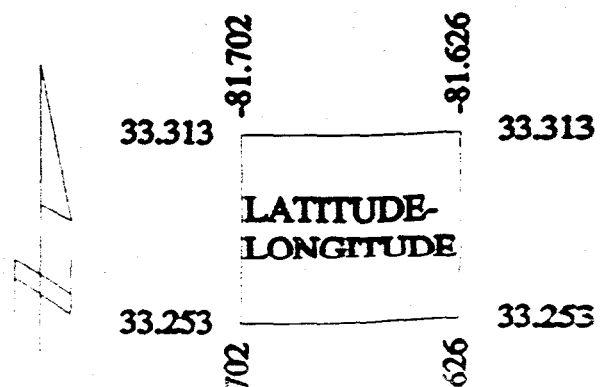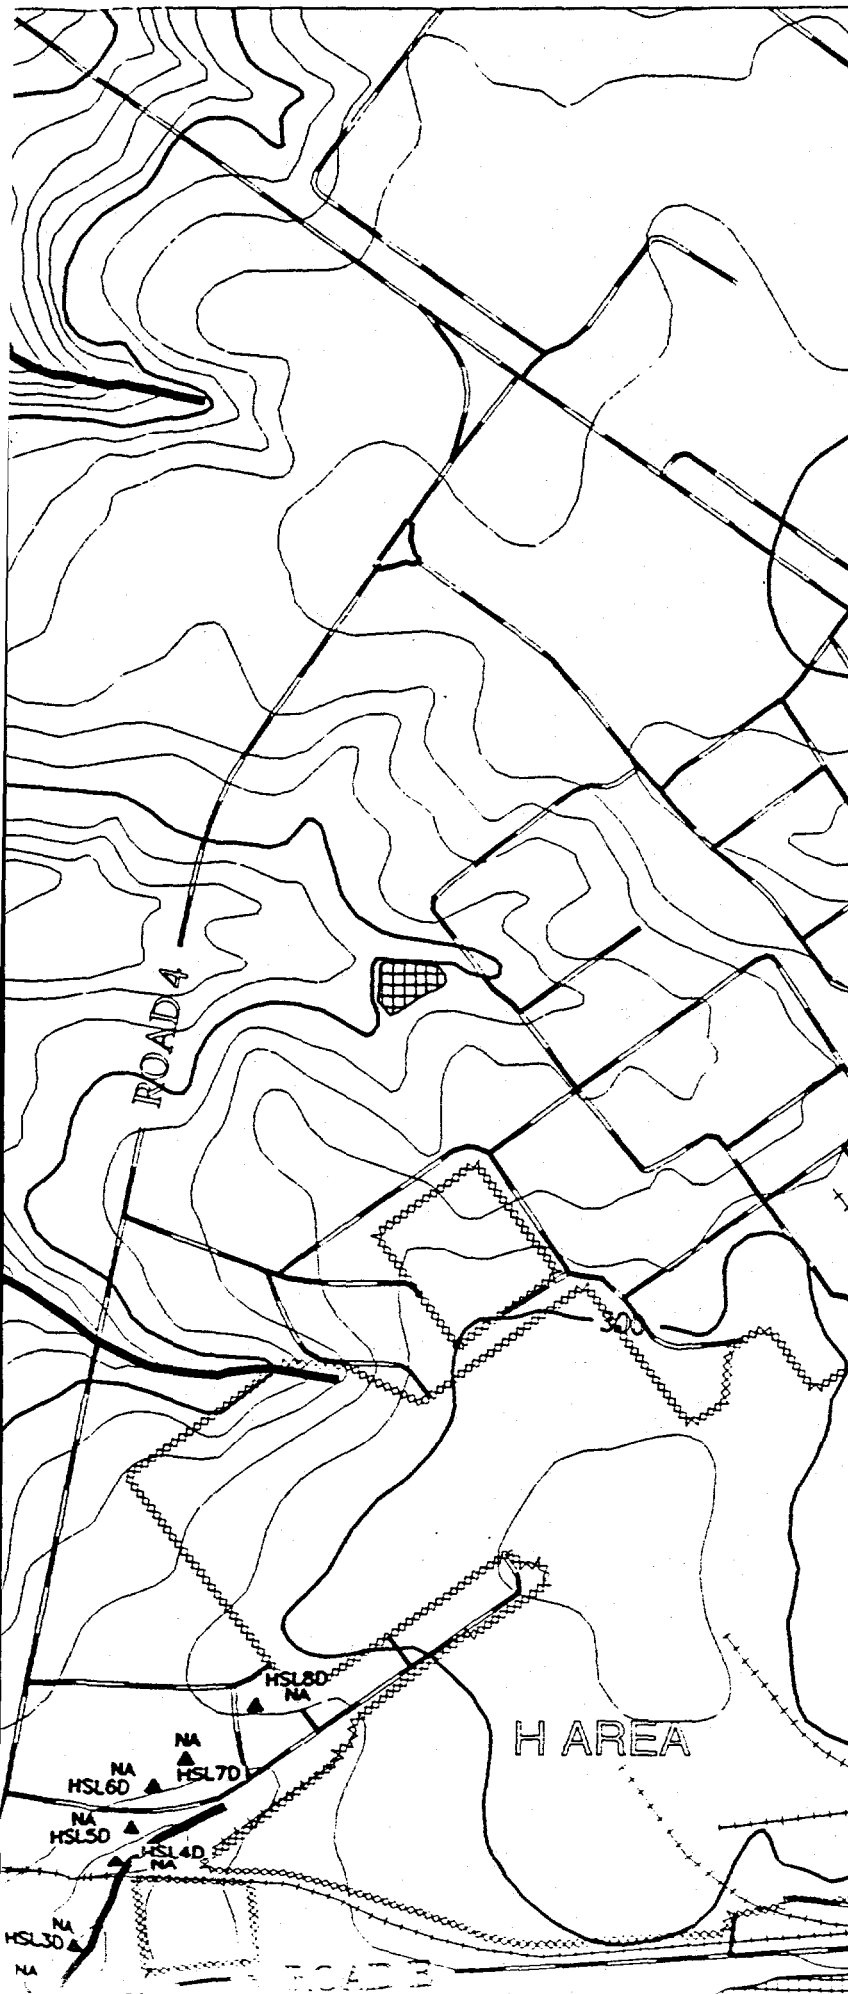

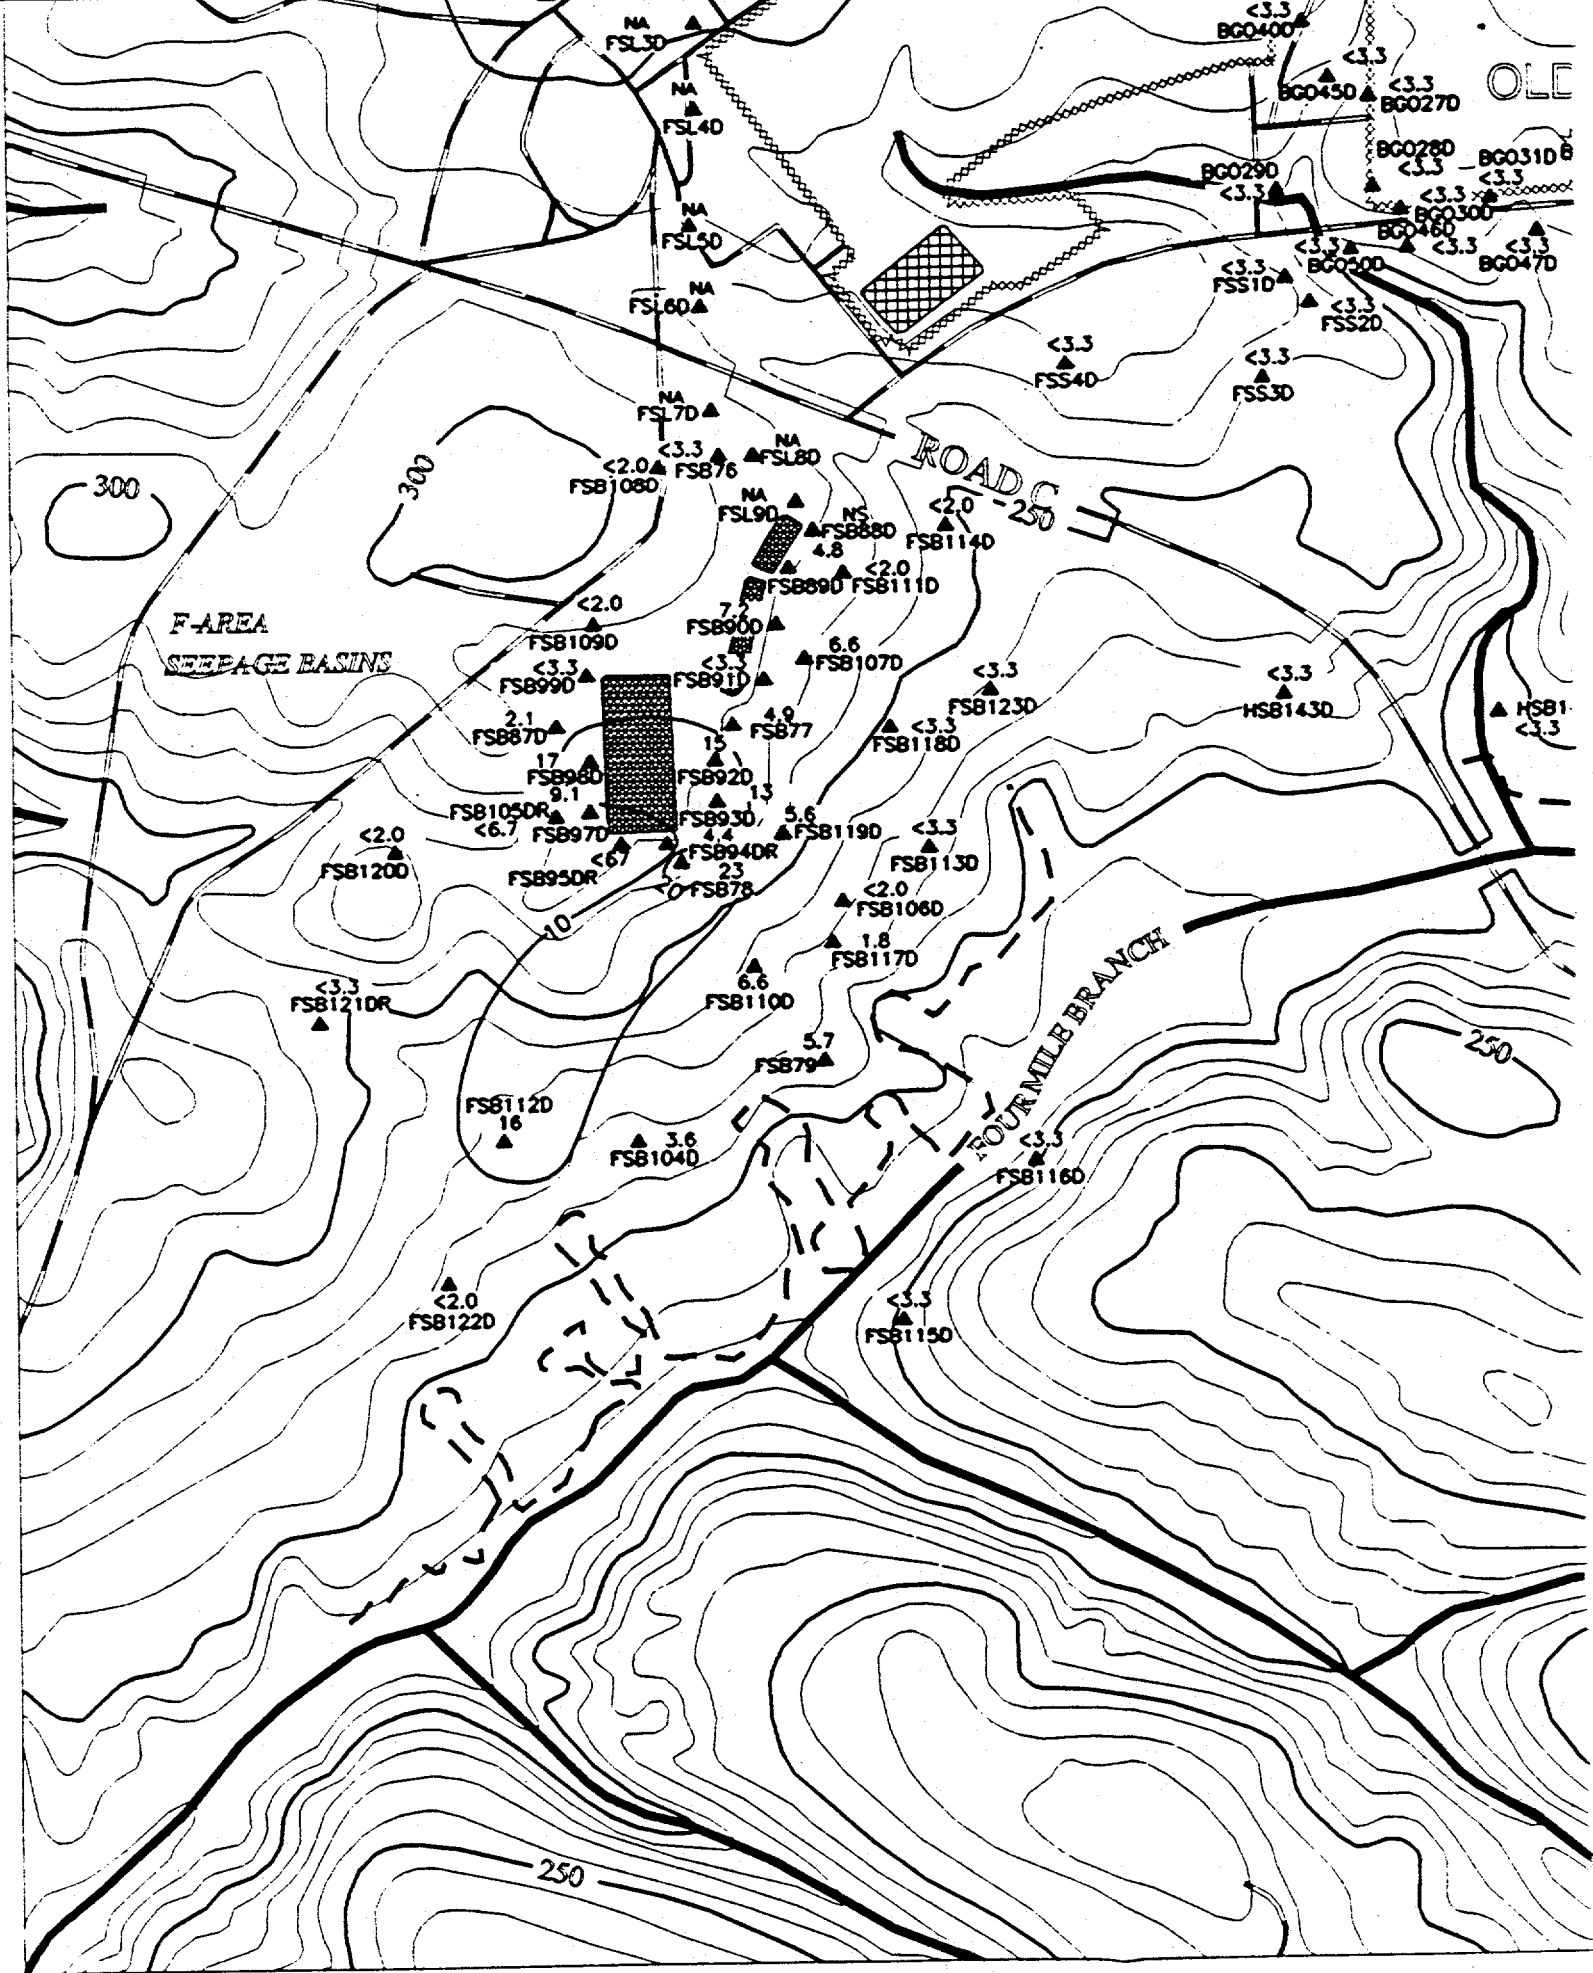

OLD BURIAL GROUND

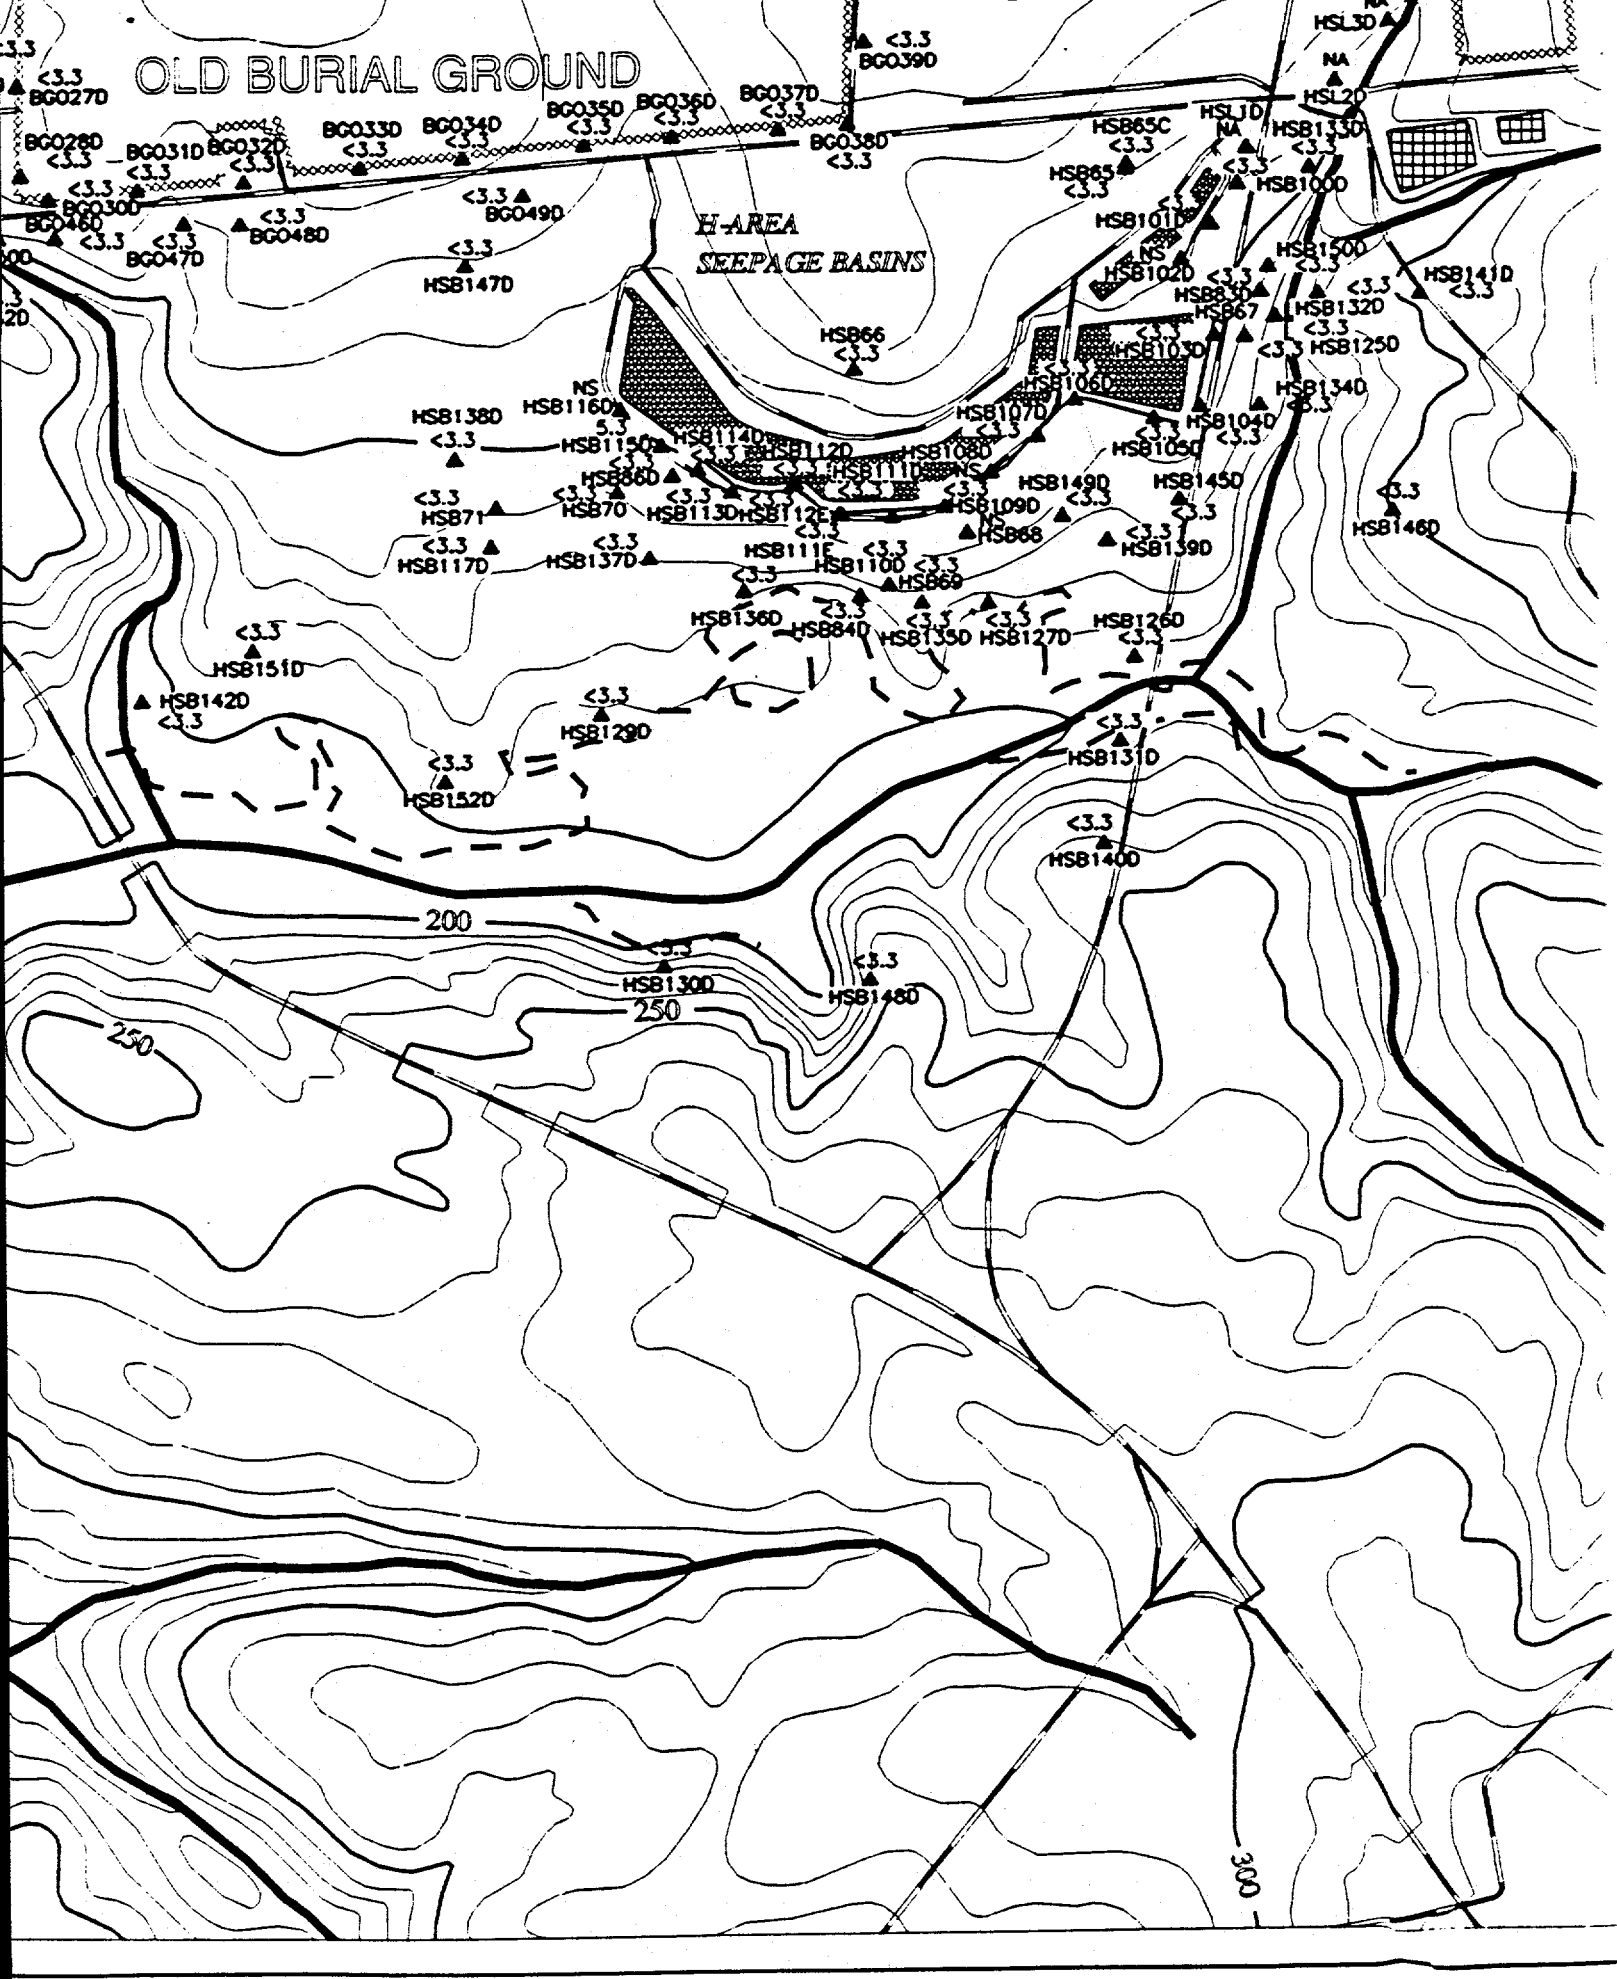

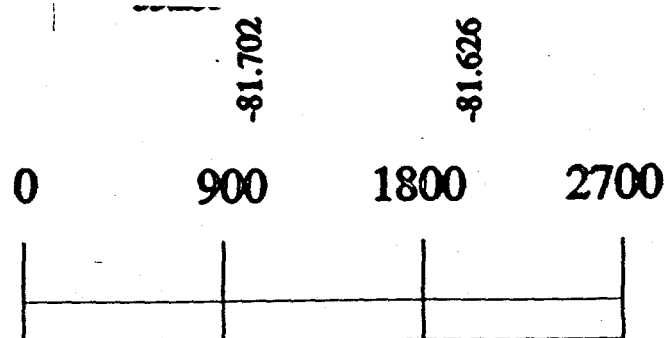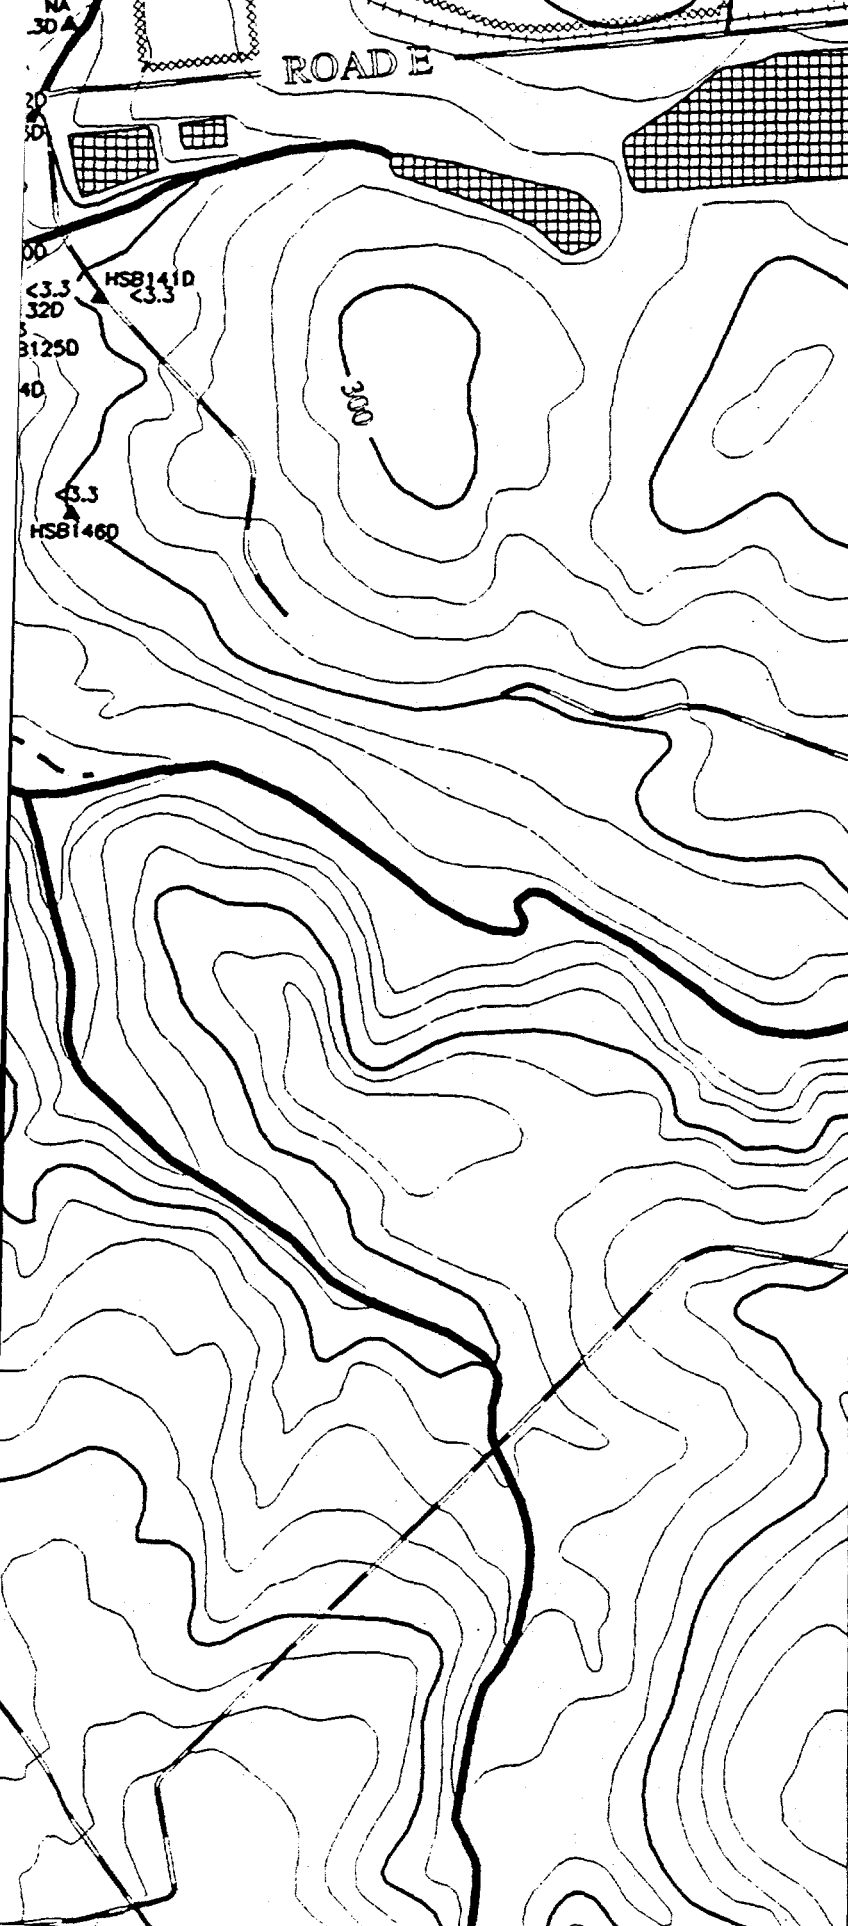

Scale 1:900 FT
1:274 M

TITLE:
SAVANNAH RIVER SITE
GENERAL SEPARATIONS
AREA 1st QUARTER '95

AQUIFER:
WATER TABLE

DISTRIBUTION OF THIS DOCUMENT IS UNLIMITED
CONSTITUENT:

CADMIUM
GWPS = 10 ug/L

"NS" = Not Sampled


"*" = Wells Not Used to Contour


"NA" = Not Analyzed

"UI" = Analyte Not Detected,
Value Is Instrument Reading

Contour Intervals at: 10, 20 ug/L



EPD GIS Lab (803)725-1417

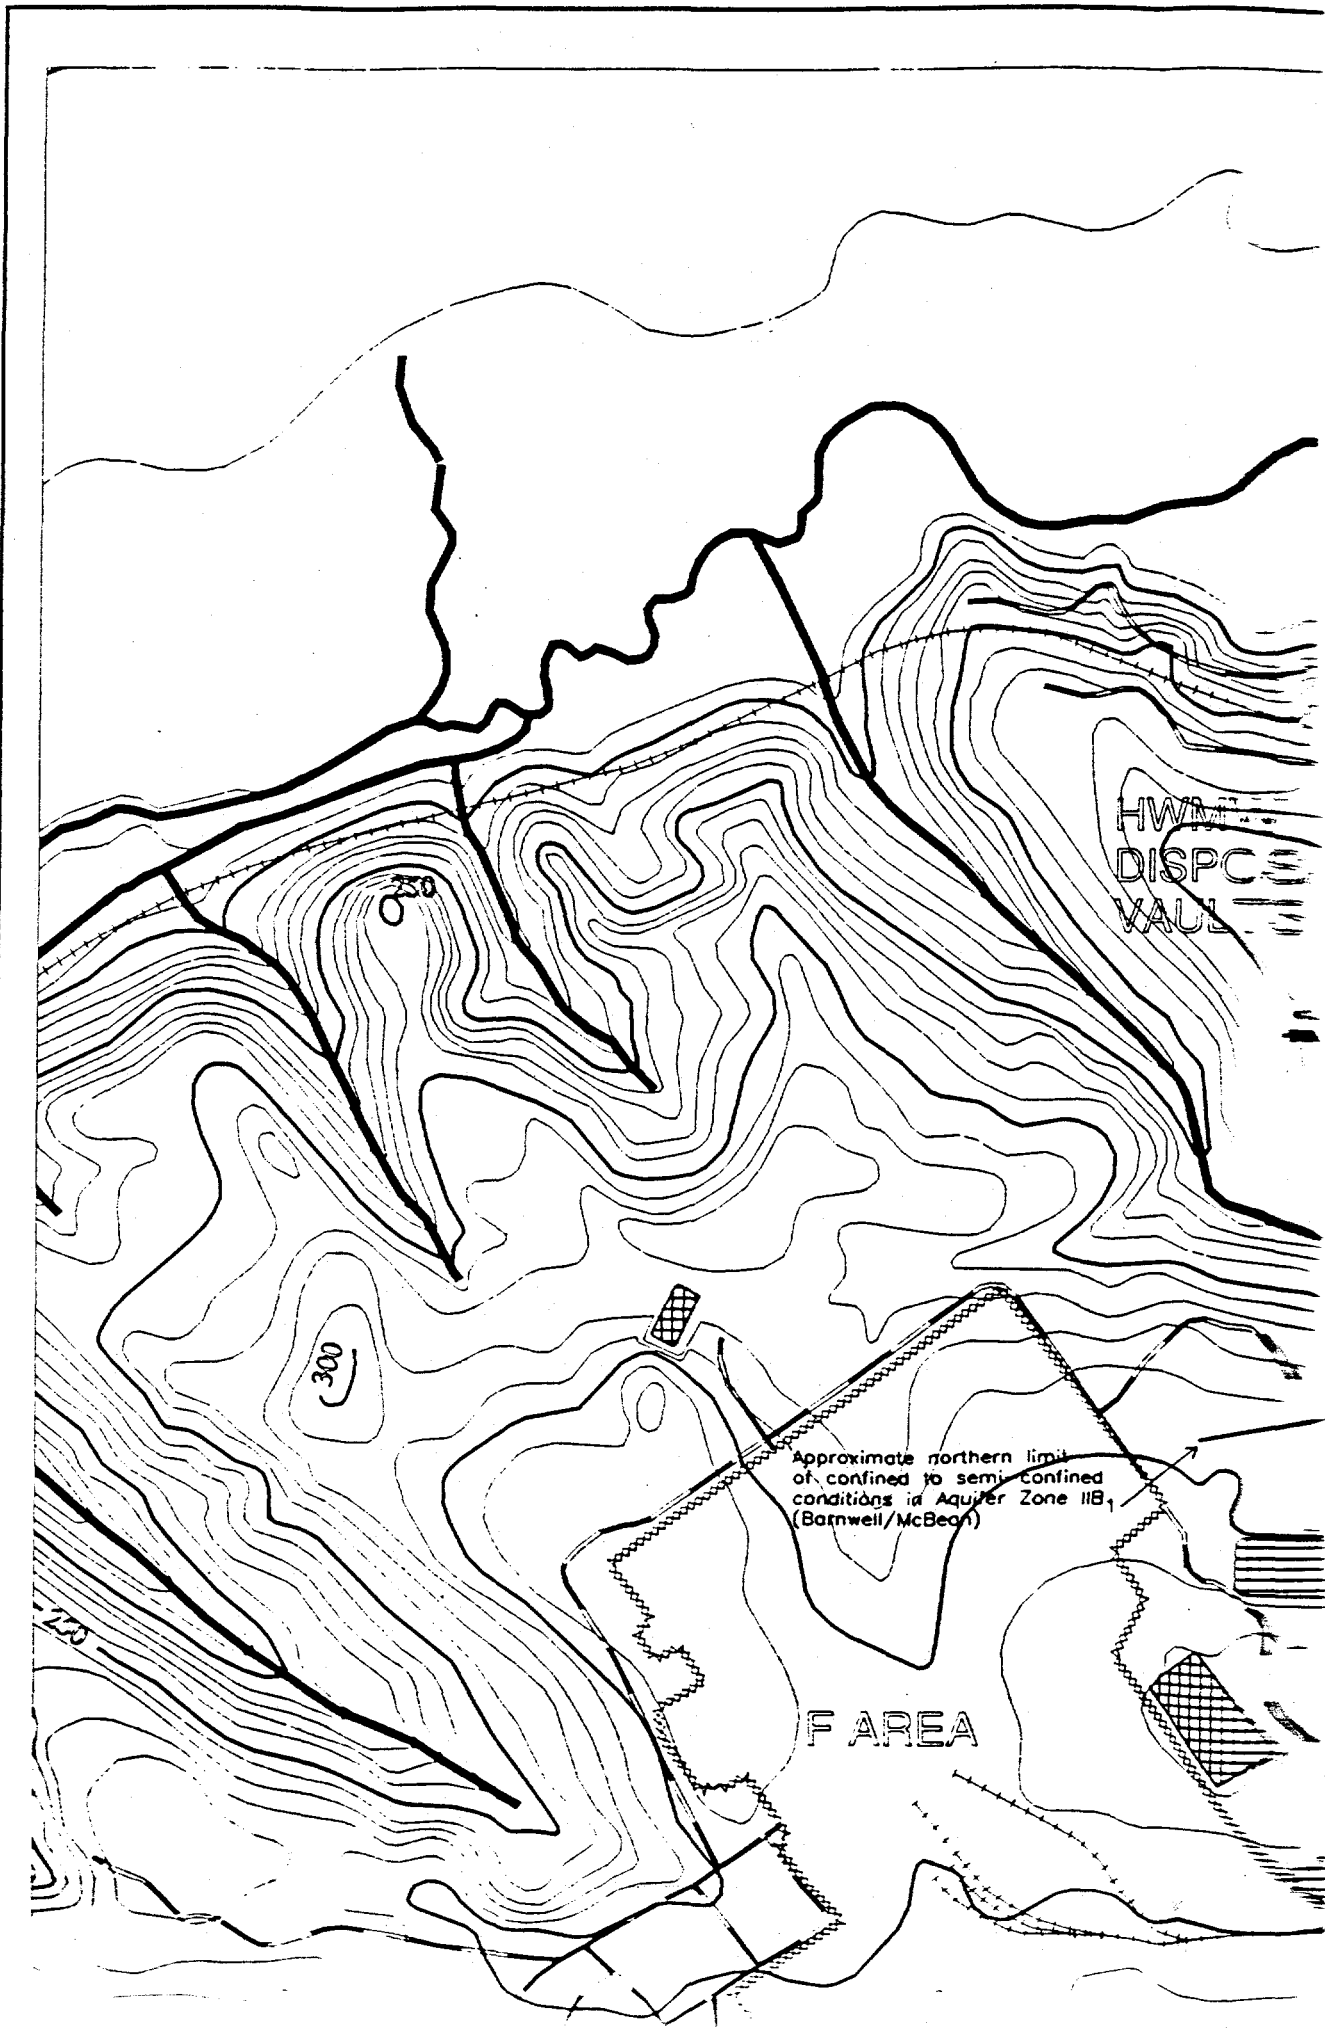


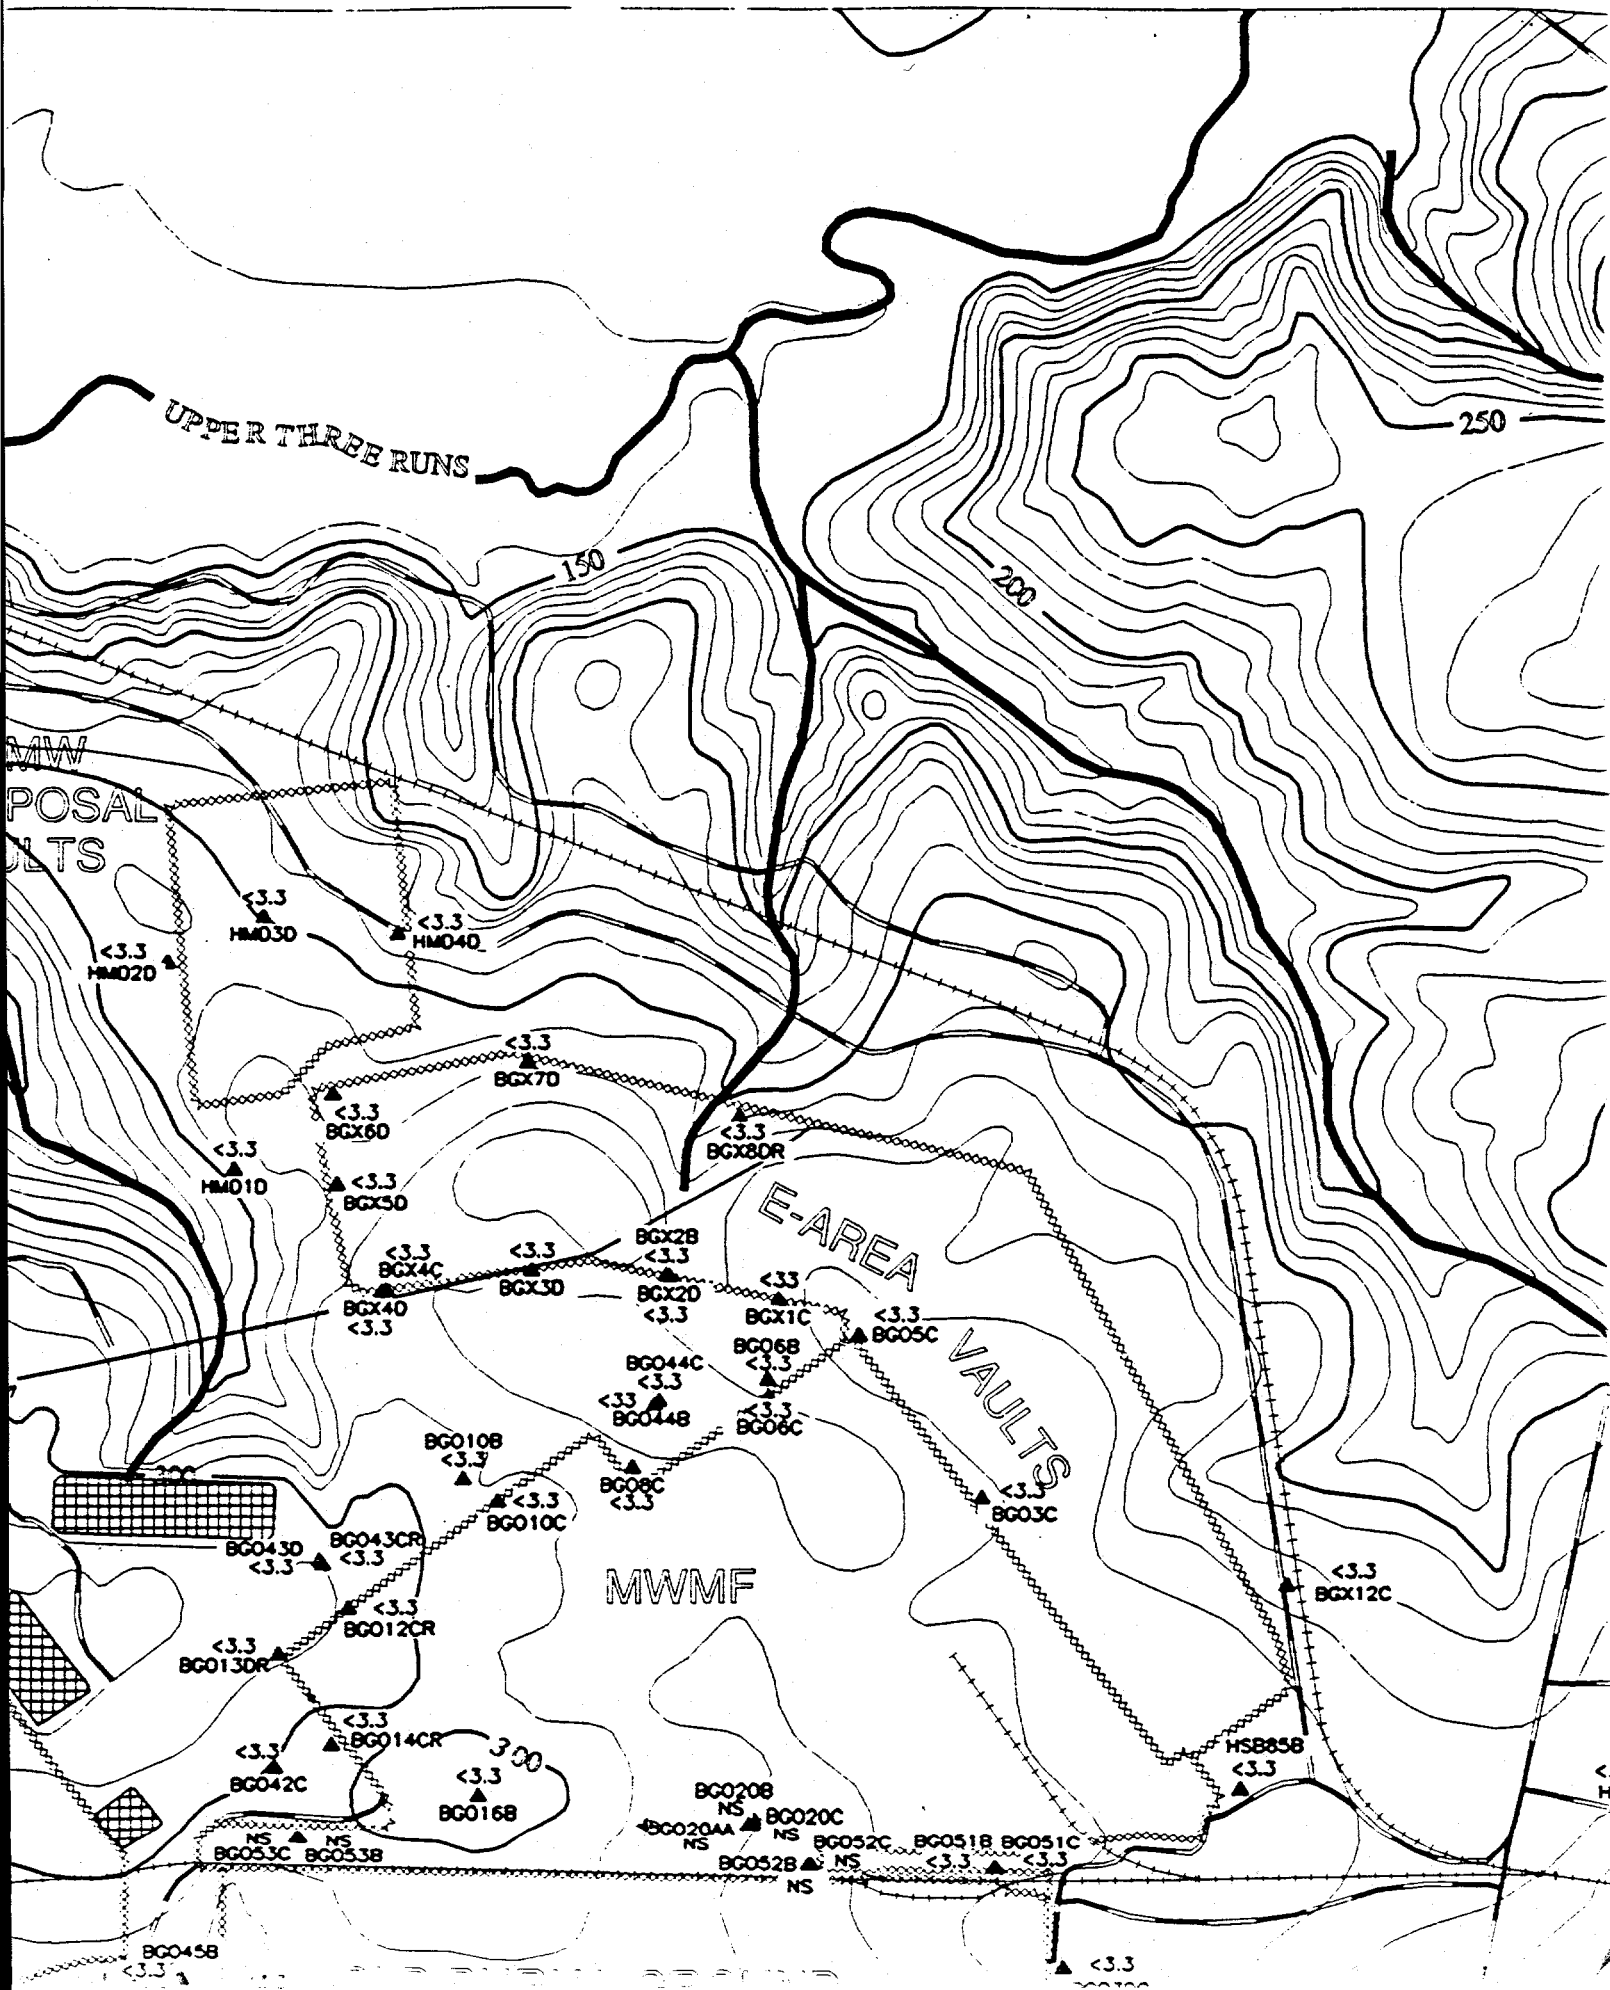



REFERENCE DOCUMENT #
WSRC-TR-95-0146-2 F-Area Seepage Basins
Groundwater Monitoring Report
WSRC-TR-95-0147-2 H-Area Seepage Basins
Groundwater Monitoring Report

-  **PAVED ROAD**
-  **UNPAVED ROAD**
-  **STREAM**
-  **FENCE LINE**
-  **SEELINE**
-  **RAILROAD**
-  **TOPOGRAPHIC CONTOUR**
Contour Interval 10 FT
-  **INFERRED**
CONSTITUENT CONTOUR
-  **CONSTITUENT CONTOUR**
-  **BASIN**
-  **RCRA-CERTIFIED**
CLOSED BASIN
-  **MONITORING WELL**

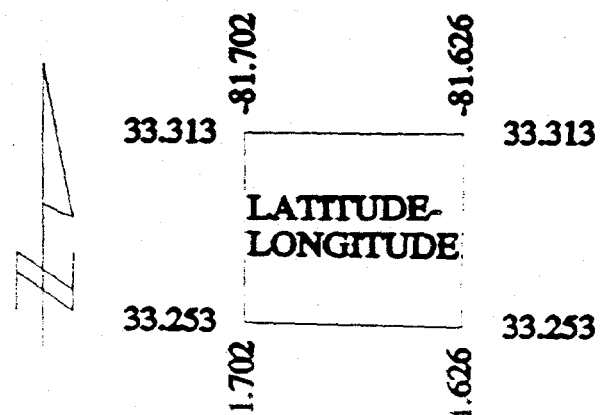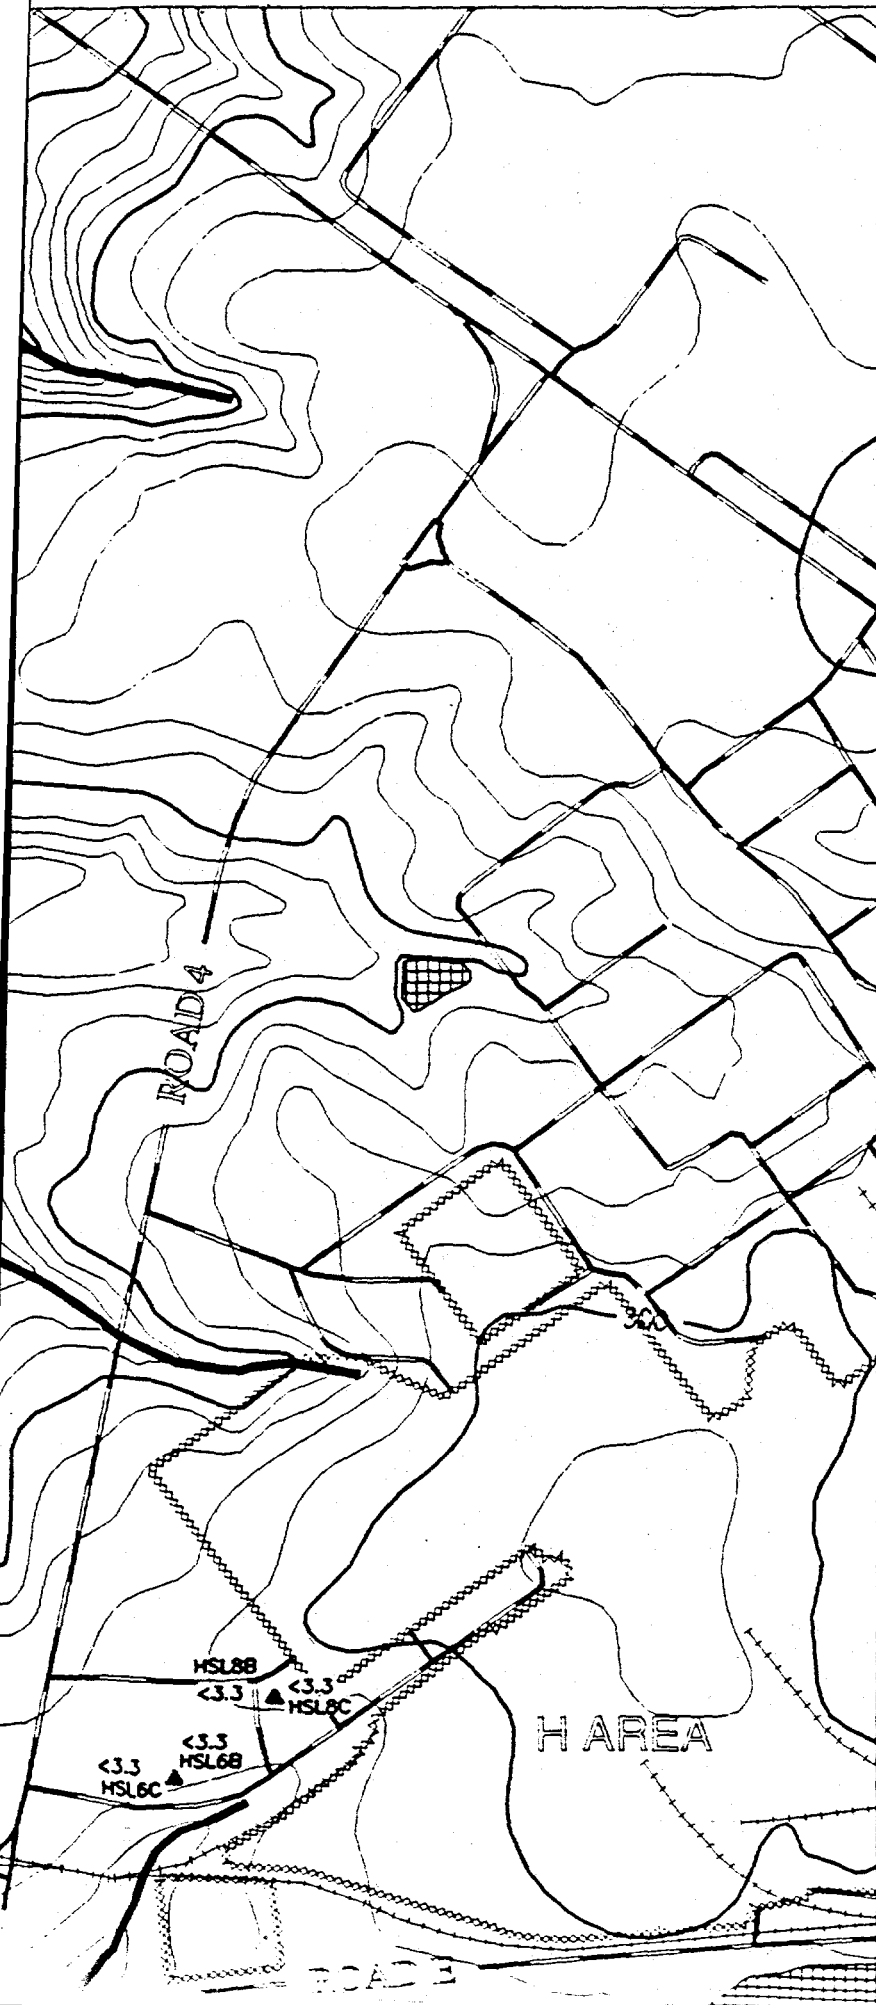

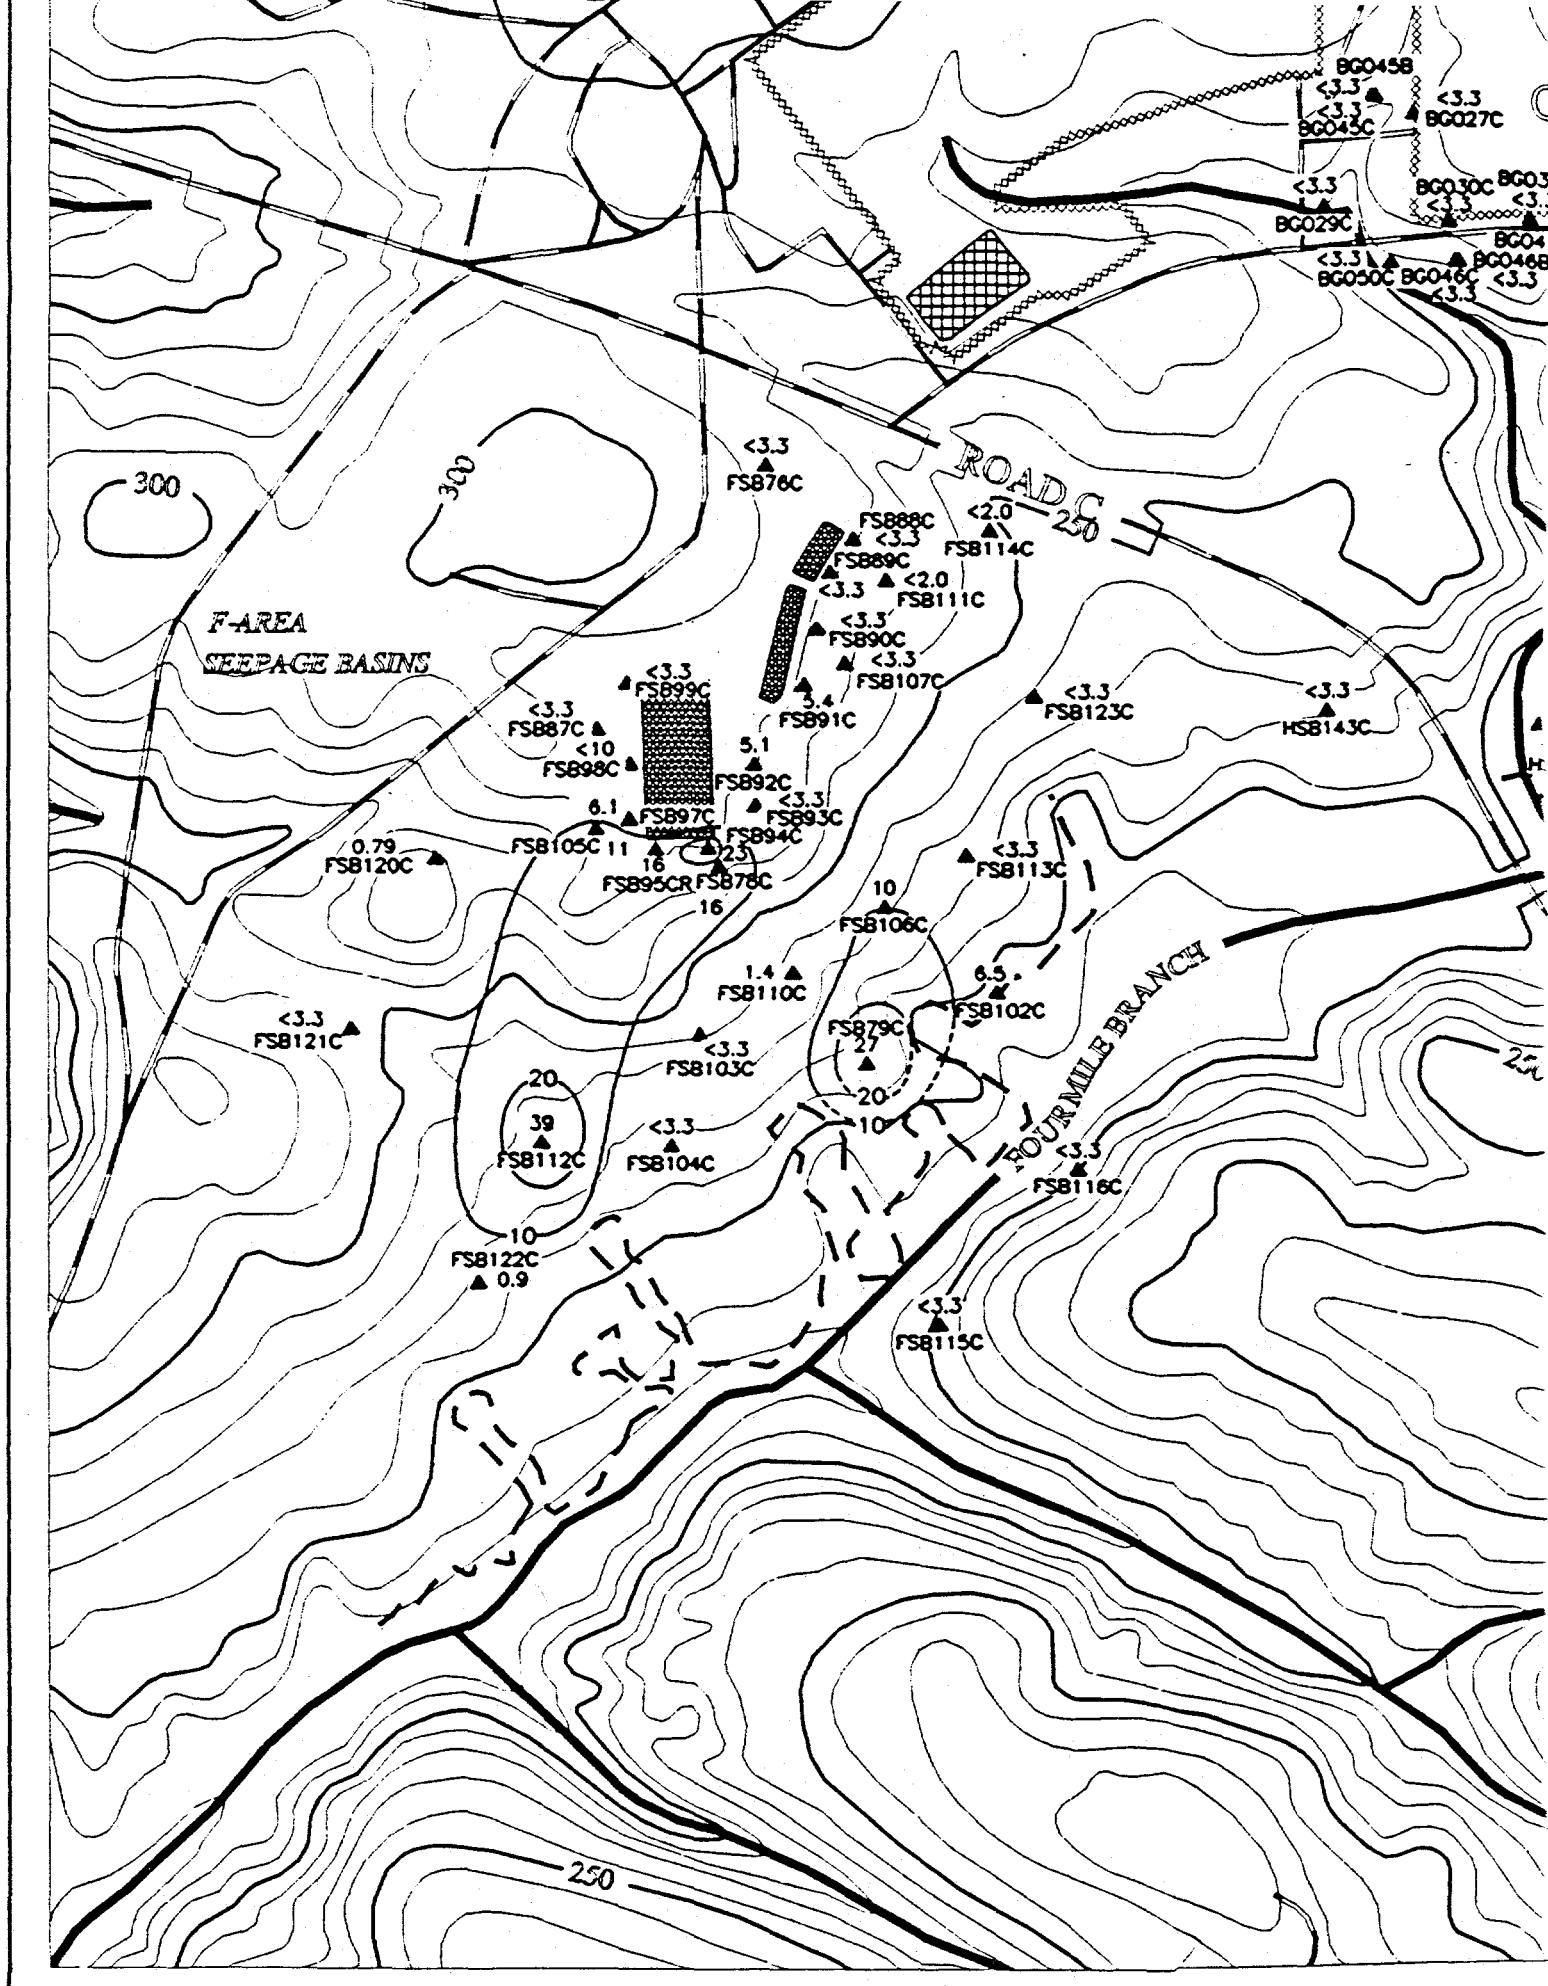

[illegible][illegible]

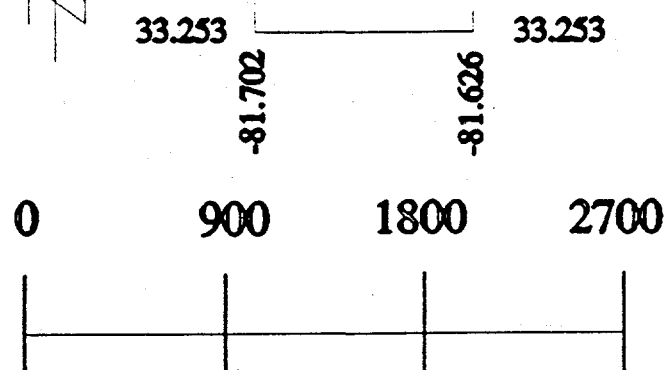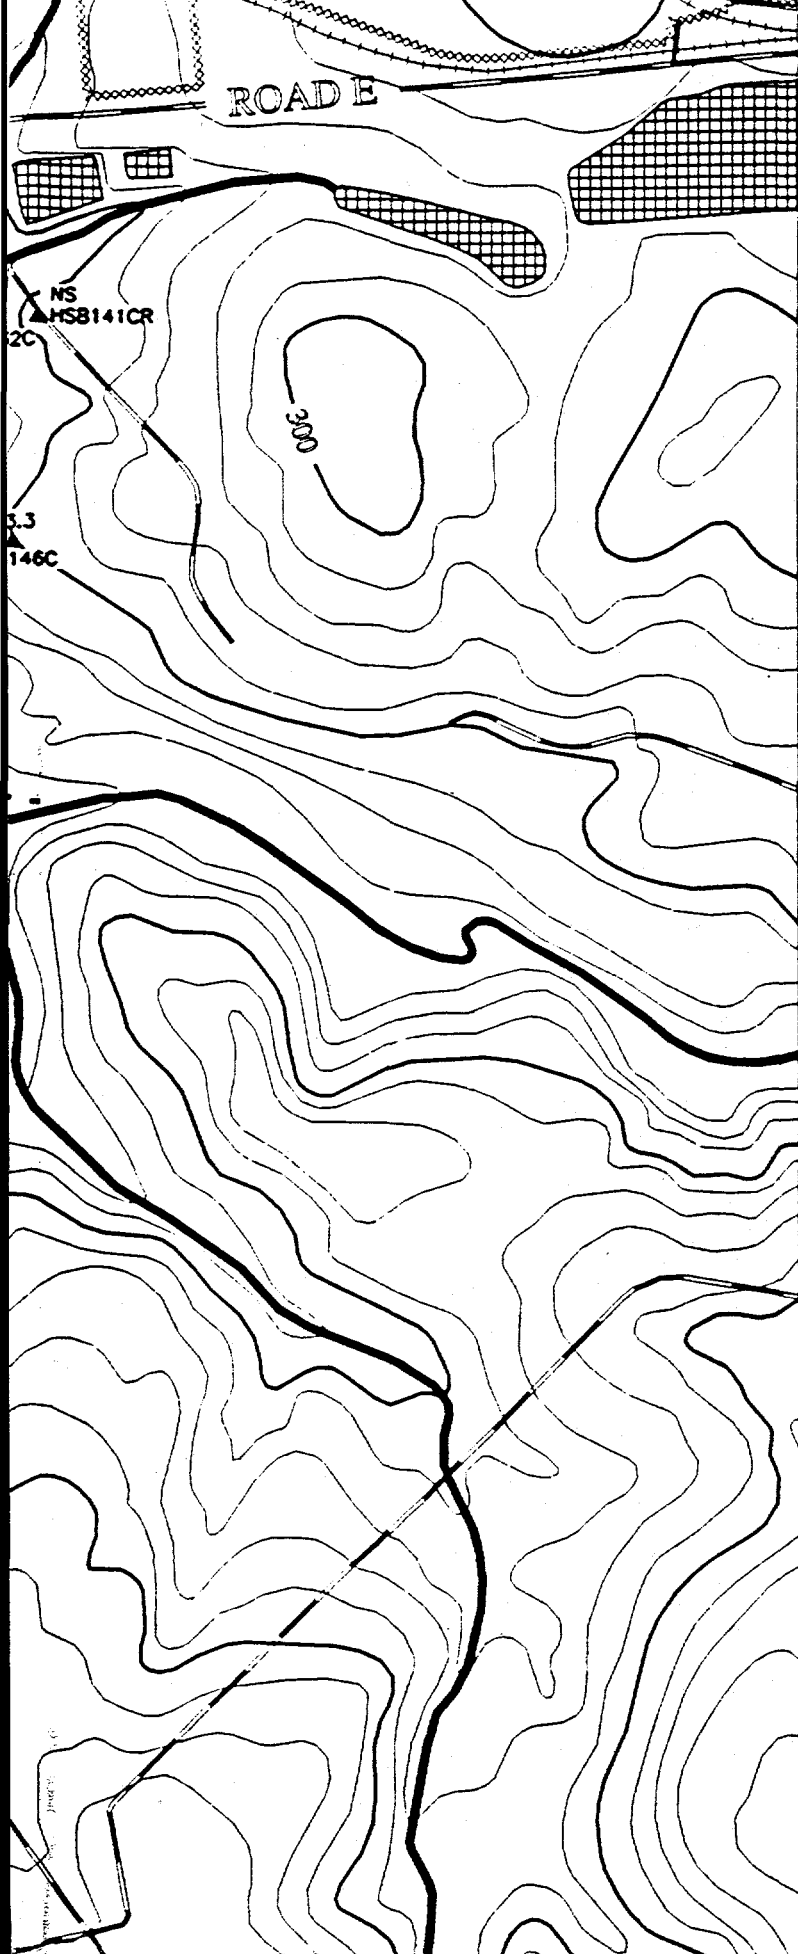

Scale 1:900 FT
1:274 M

TITLE:
SAVANNAH RIVER SITE
GENERAL SEPARATIONS
AREA 1st QUARTER '95

AQUIFER:
BARNWELL/McBEAN

CONSTITUENT:

CADMIUM
GWPS = 10 ug/L

"NS" = Not Sampled

"*" = Wells Not Used to Contour

"NA" = Not Analyzed

"UT" = Analyte Not Detected,
Value Is Instrument Reading

Contour Intervals at: 10, 20 ug/L

EPD GIS Lab (803)725-1417

UPPER TH

HWMW
DISPOSAL
VAULTS

F AREA


NS ▲
BGO43A


<3.3
BGO14AR

NS ▲ <3.3
BGO41A BGO25A

NS ▲ NS
BGO33A BGO
▲ NS
BGO26A


<3.3

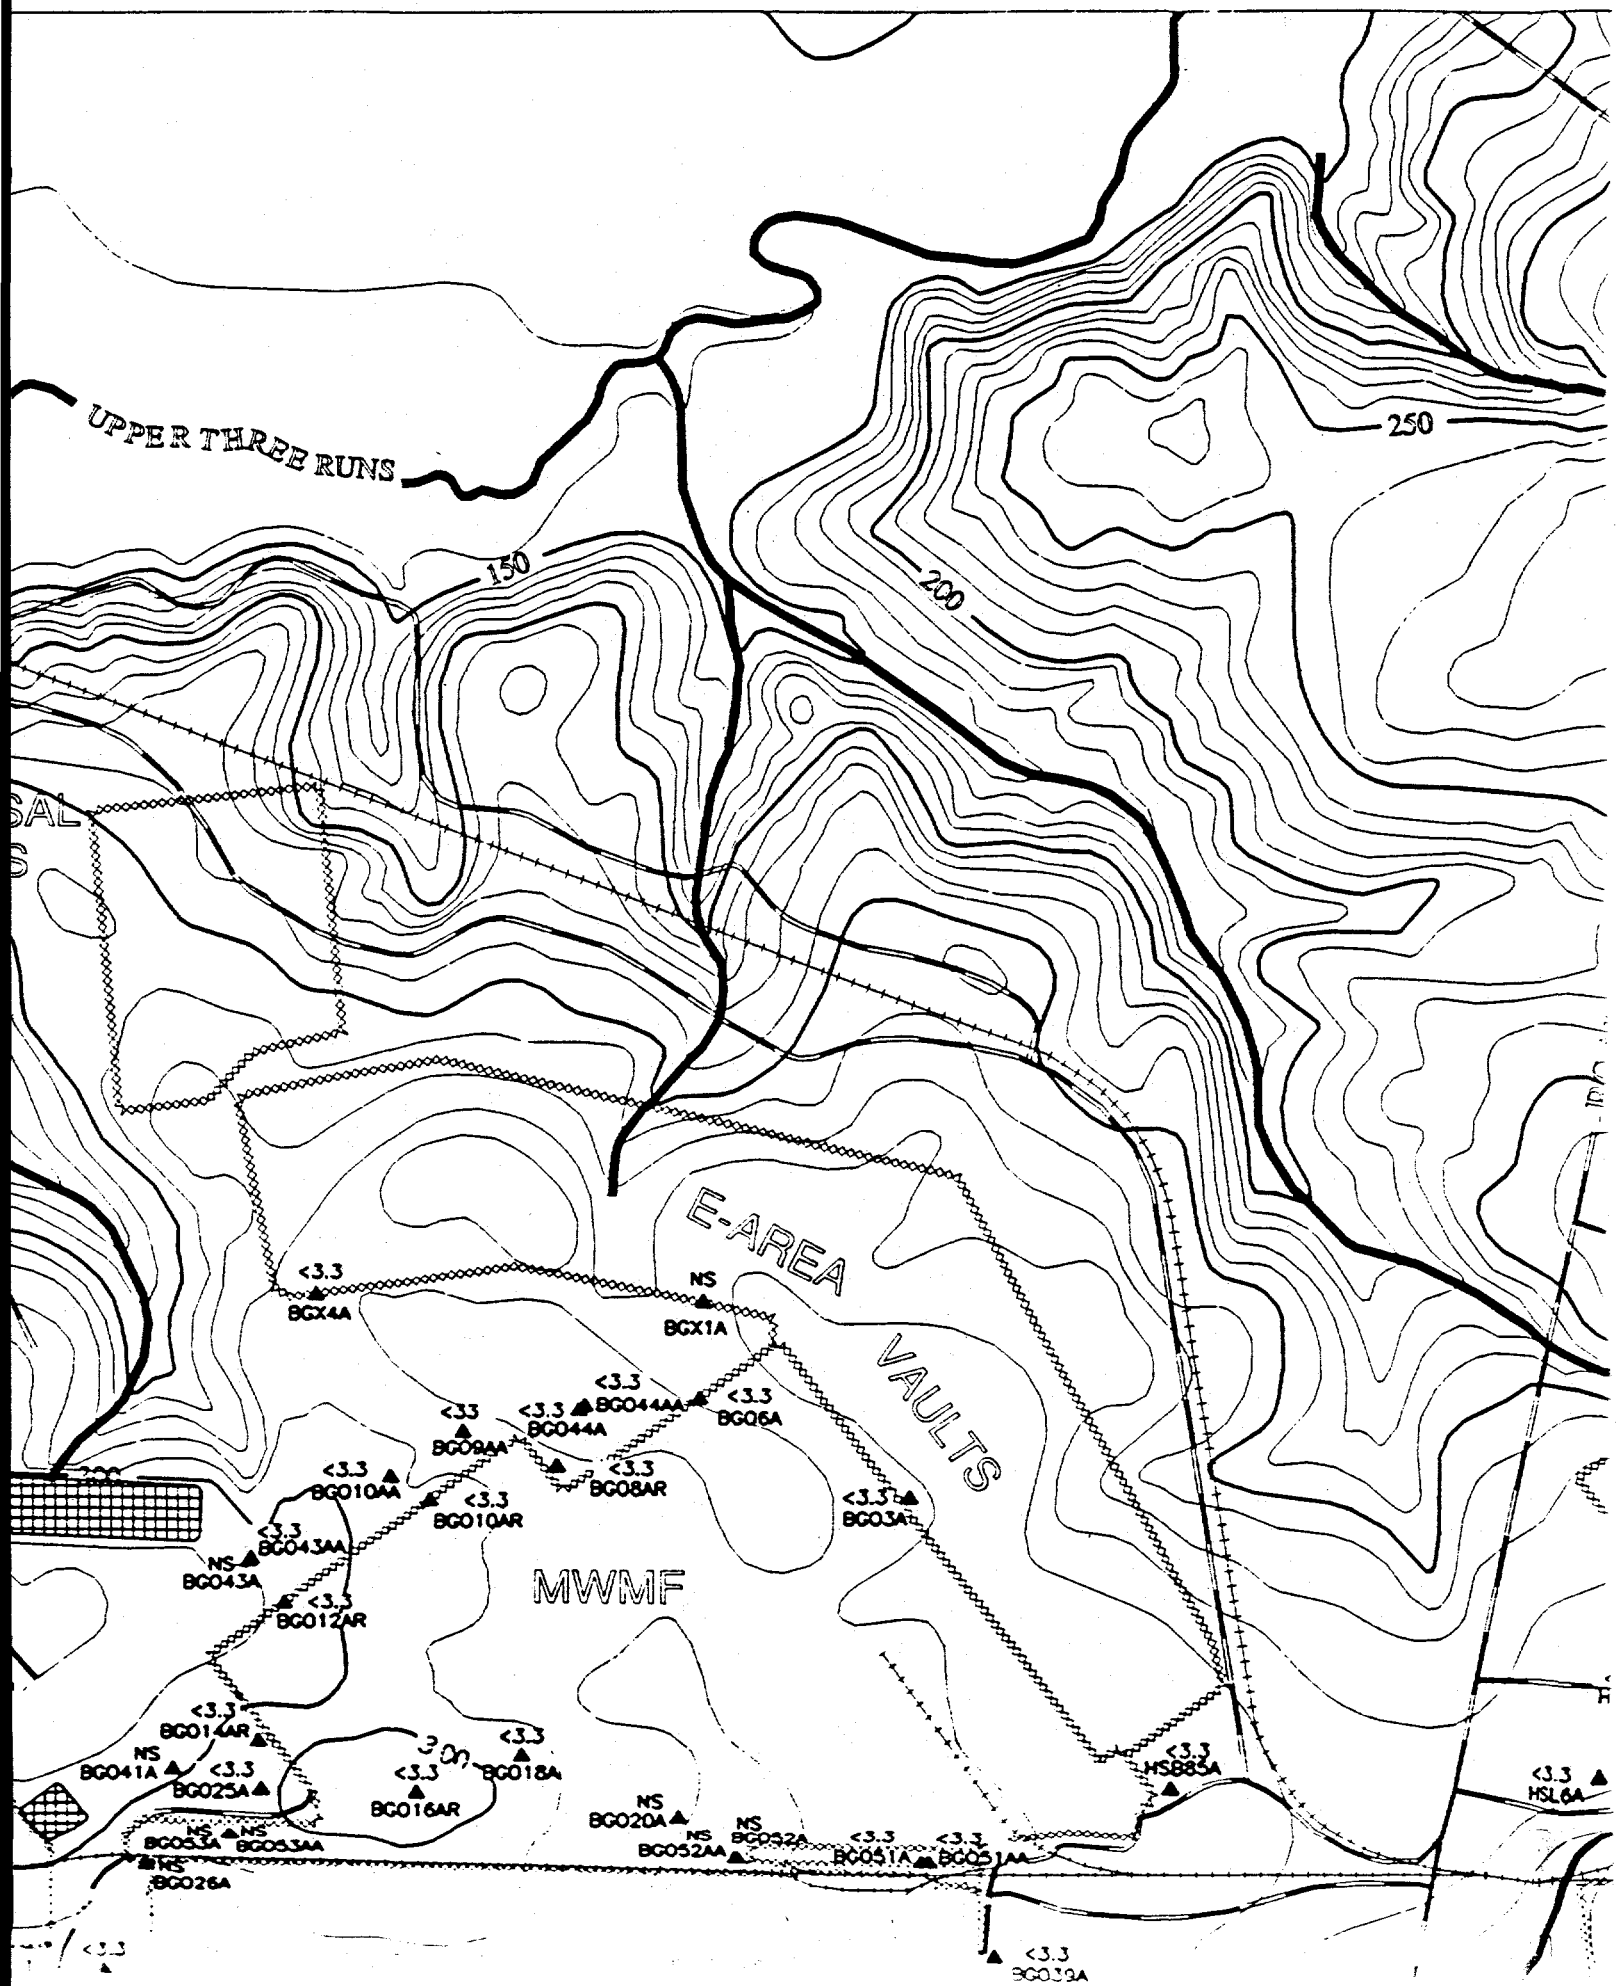


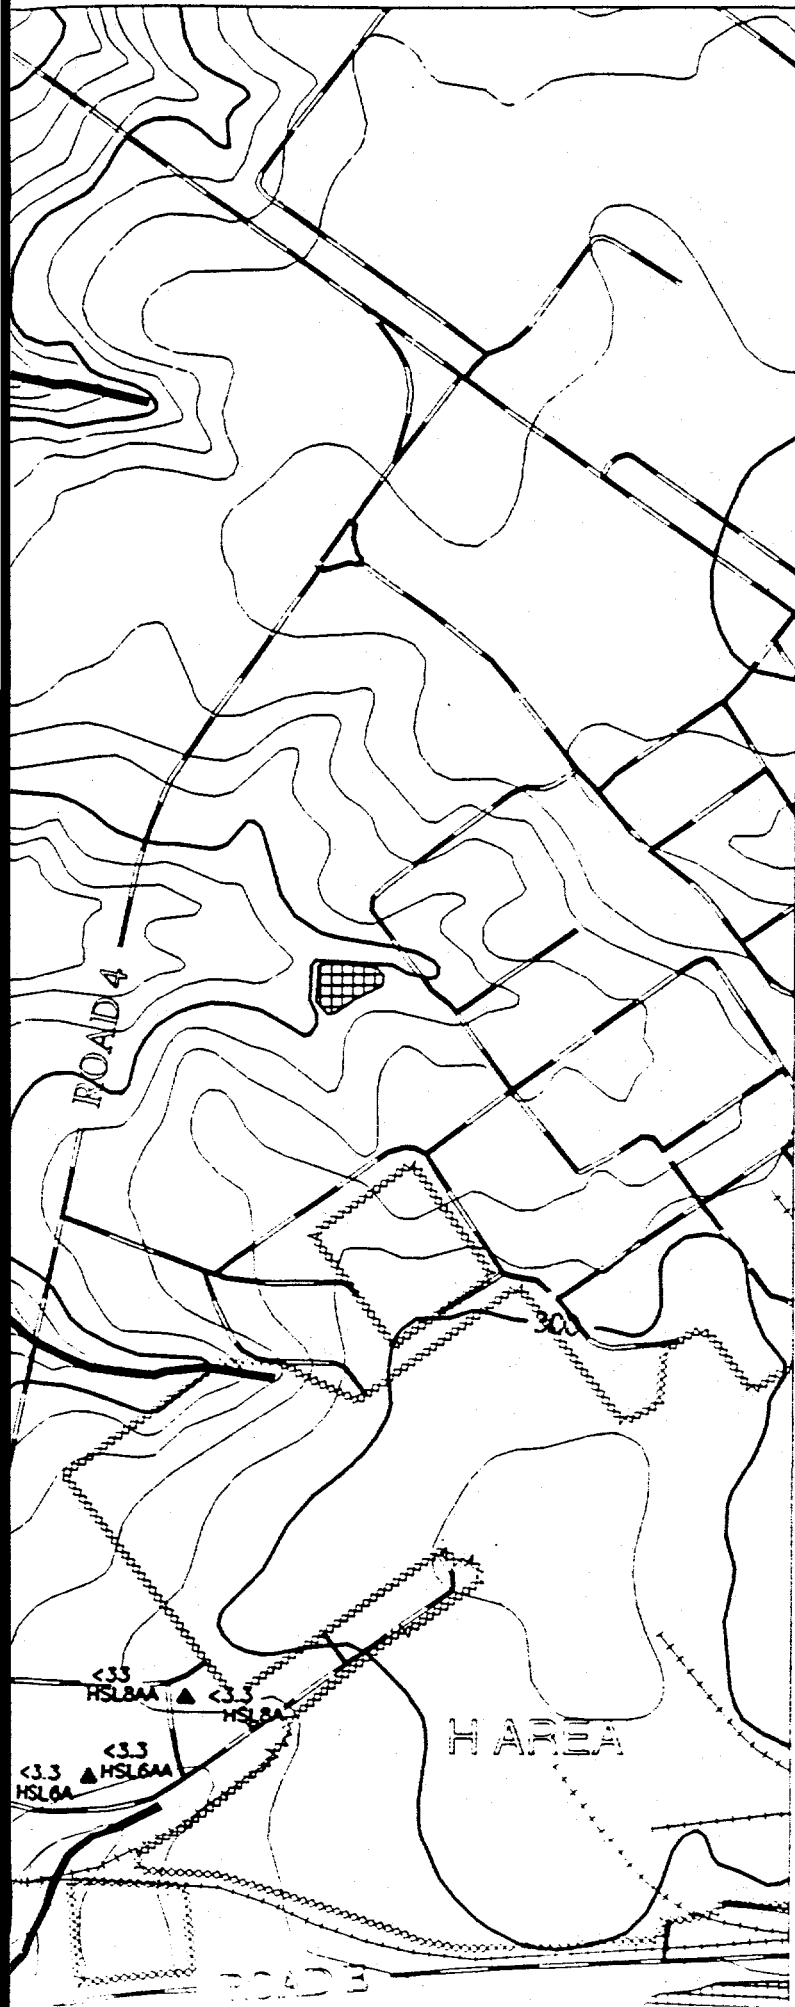


REFERENCE DOCUMENT #
WSRC-TR-95-0146-2 F-Area Seepage Basins
Groundwater Monitoring Report
WSRC-TR-95-0147-2 H-Area Seepage Basins
Groundwater Monitoring Report


-  **PAVED ROAD**
-  **UNPAVED ROAD**
-  **STREAM**
-  **FENCE LINE**
-  **SEEPLINE**
-  **RAILROAD**
-  **TOPOGRAPHIC CONTOUR**
Contour Interval 10 FT
-  **INFERRED**
CONSTITUENT CONTOUR
-  **CONSTITUENT CONTOUR**
-  **BASIN**
-  **RCRA-CERTIFIED**
CLOSED BASIN
-  **MONITORING WELL**

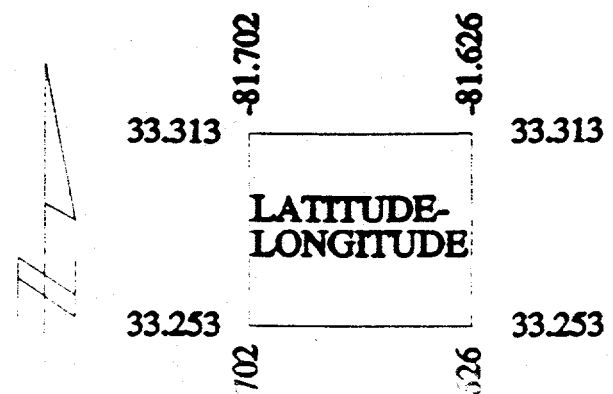

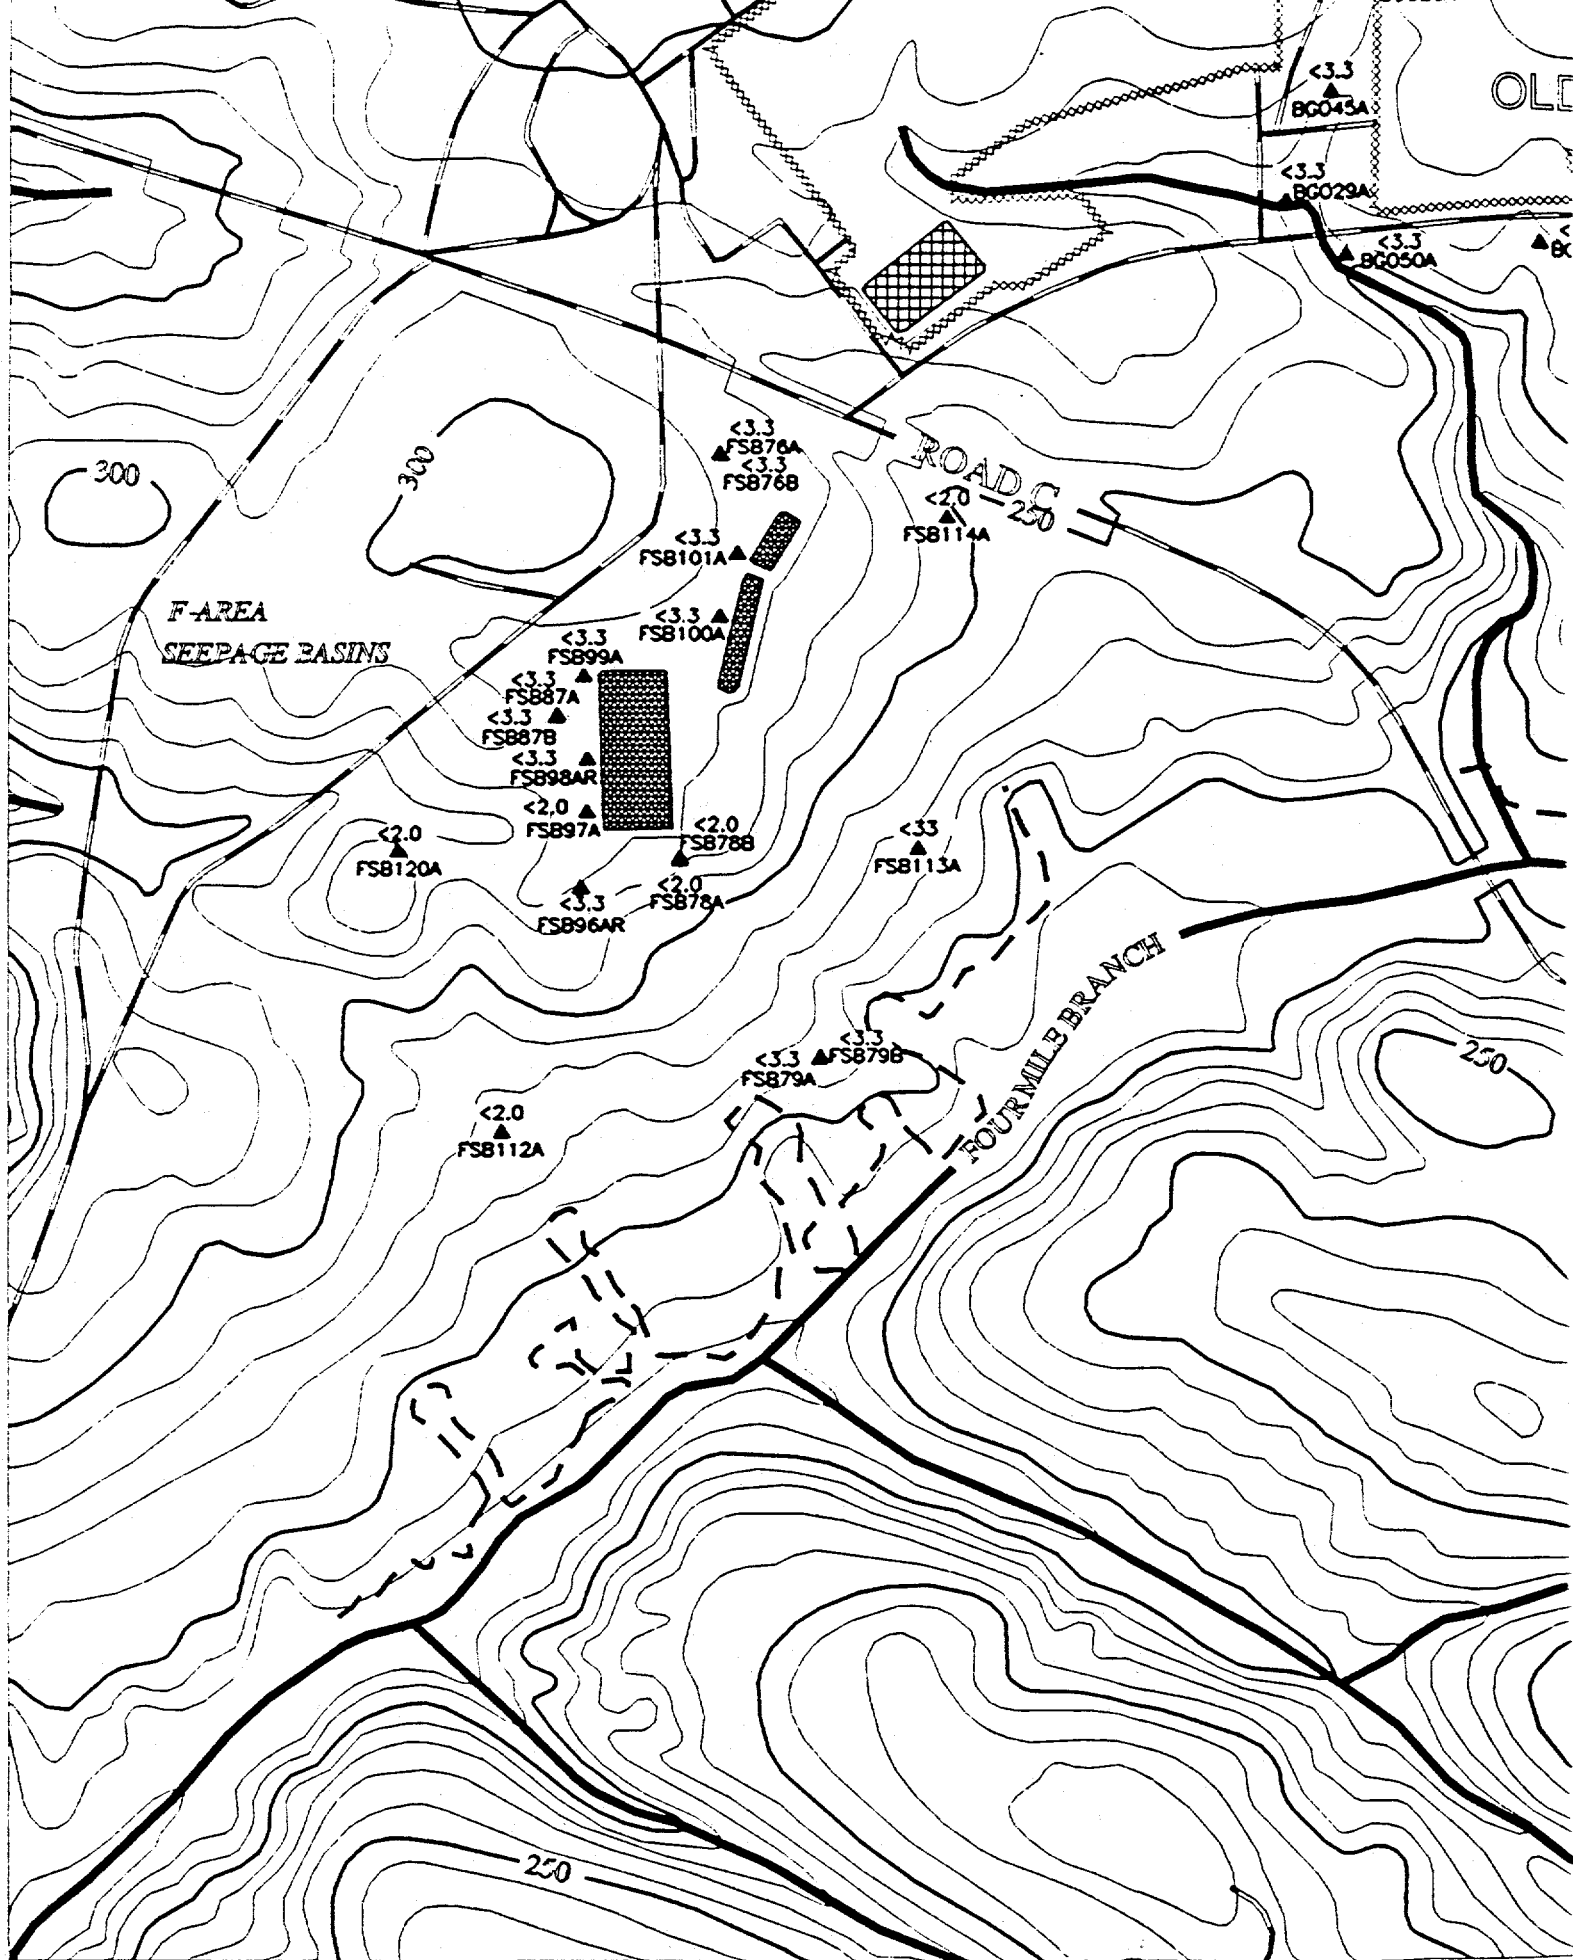

OLD BURIAL GROUND

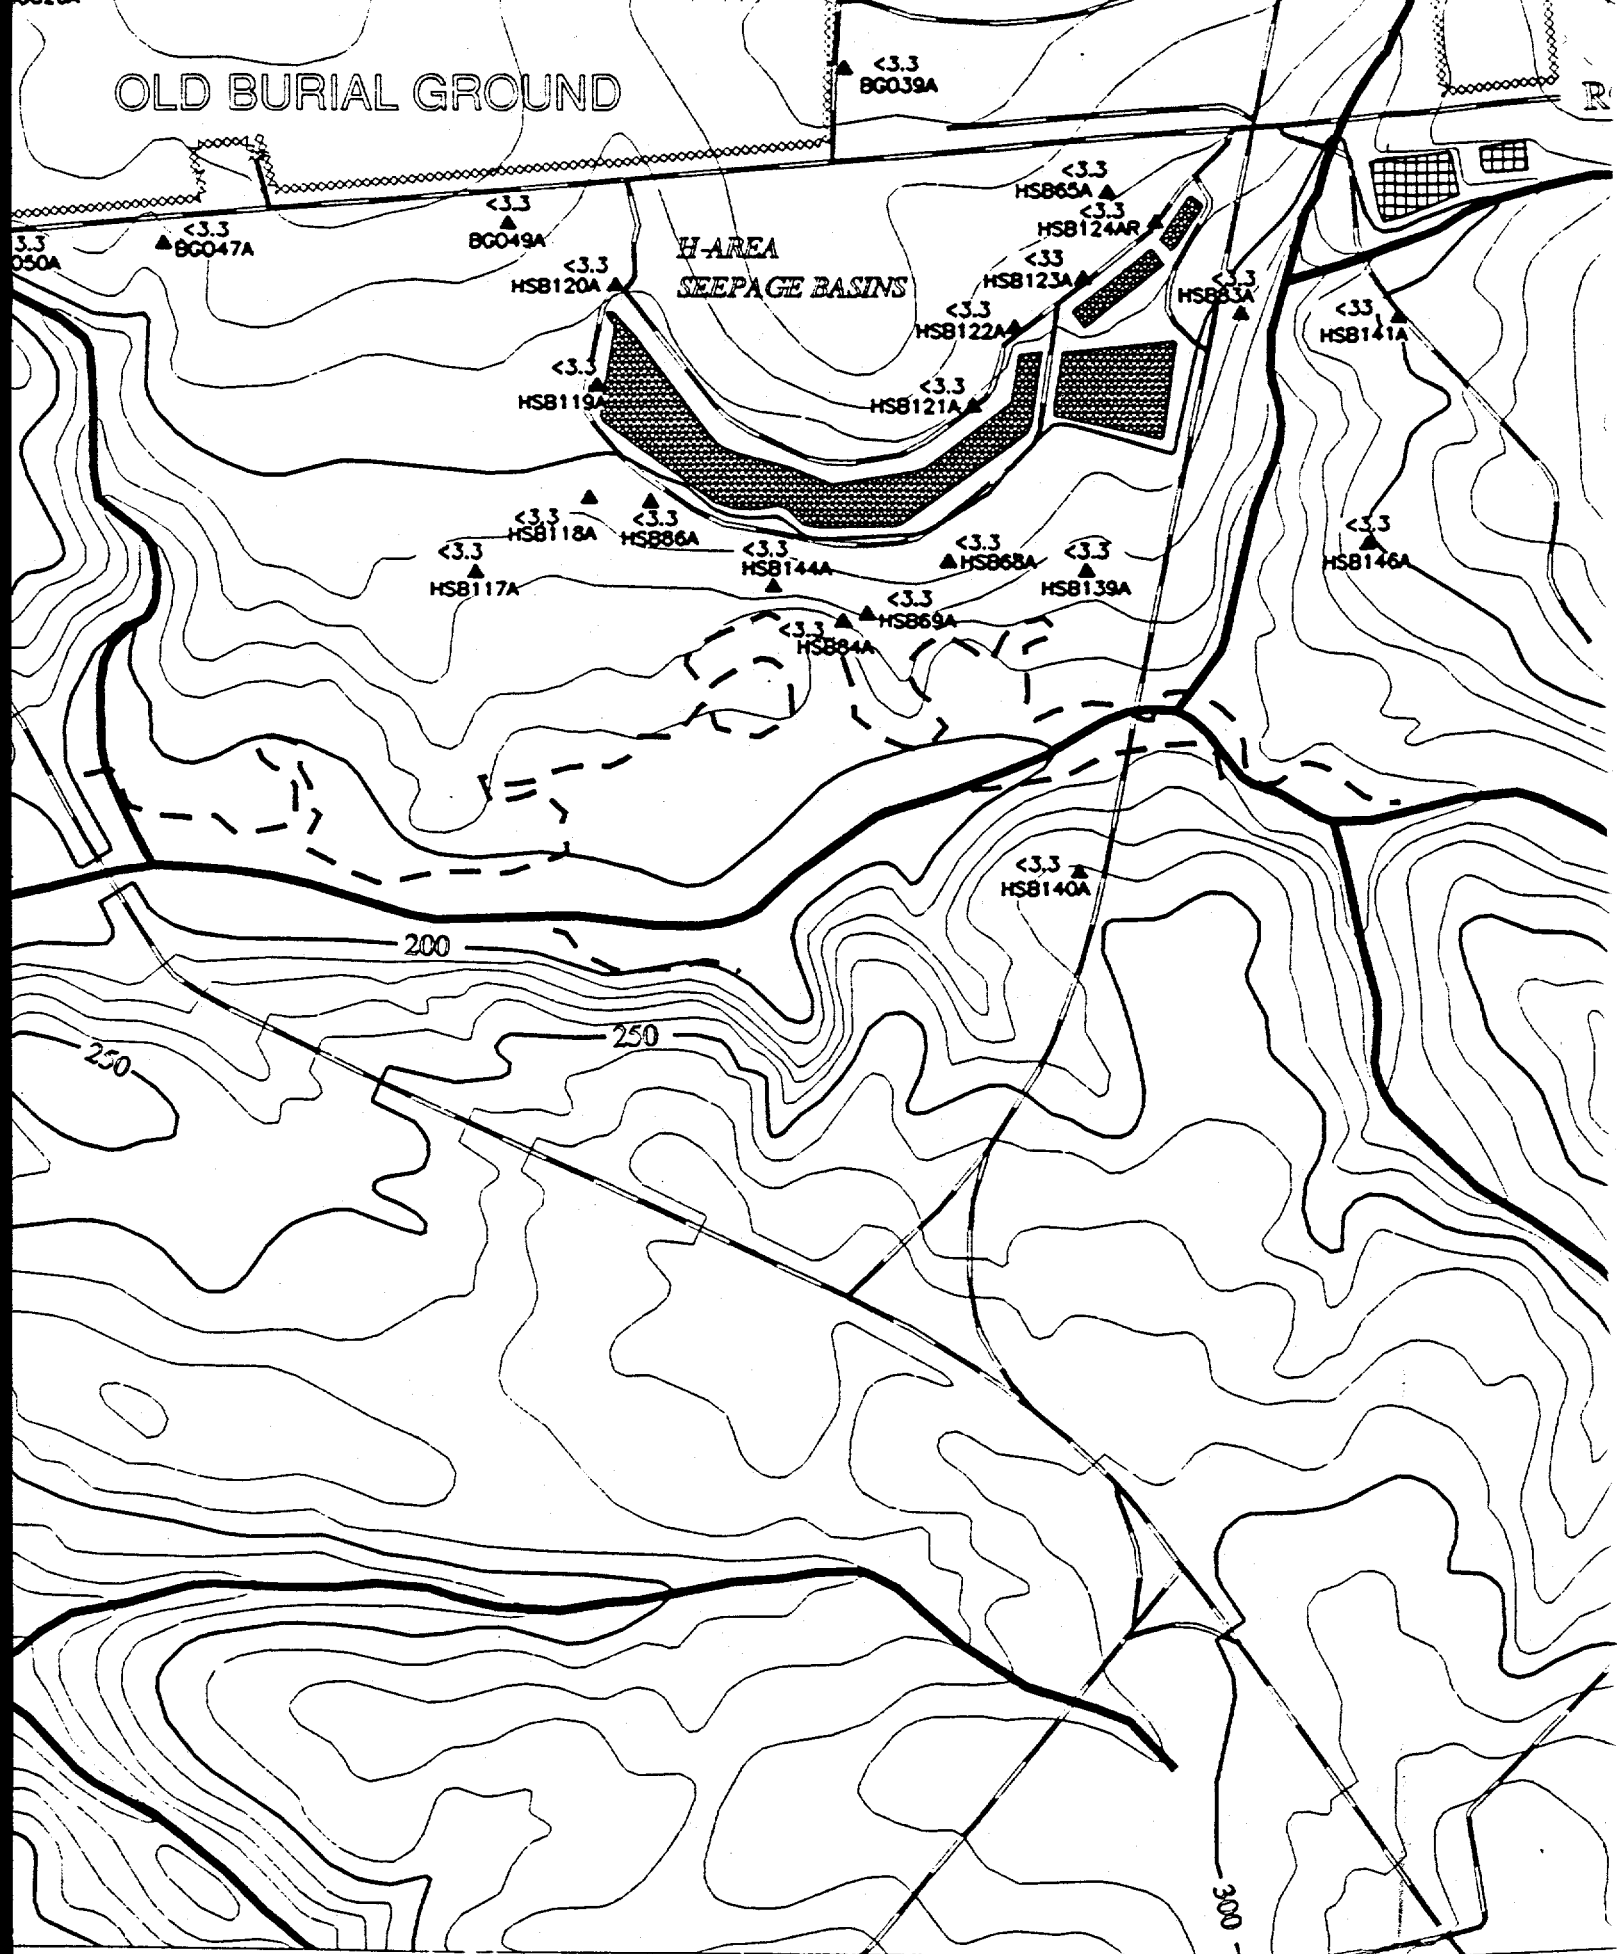

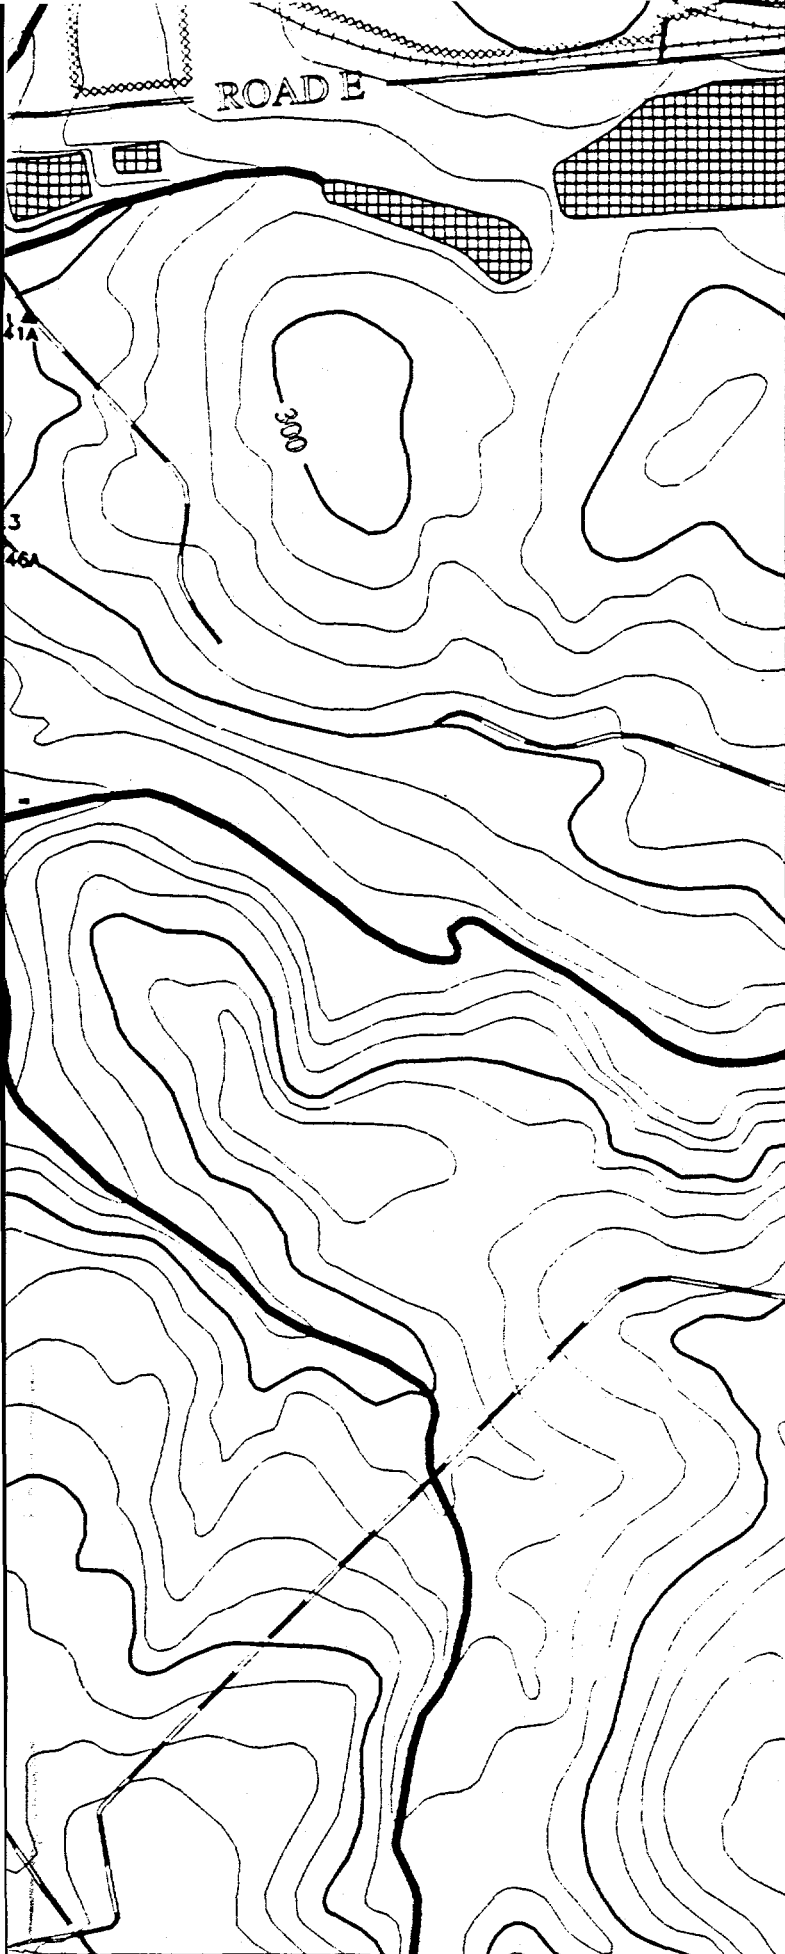

33.253

-81.702

33.253

-81.626

0

900

1800

2700

Scale 1:900 FT
1:274 M

TITLE:

SAVANNAH RIVER SITE
GENERAL SEPARATIONS
AREA 1st QUARTER '95

AQUIFER:

CONGAREE

CONSTITUENT:

CADMIUM

GWPS = 10 ug/L

"NS" = Not Sampled


"*" = Wells Not Used to Contour


"NA" = Not Analyzed


"UI" = Analyte Not Detected,
Value Is Instrument Reading

Contour Intervals at: 10, 20 ug/L

EPD GIS Lab (803)725-1417

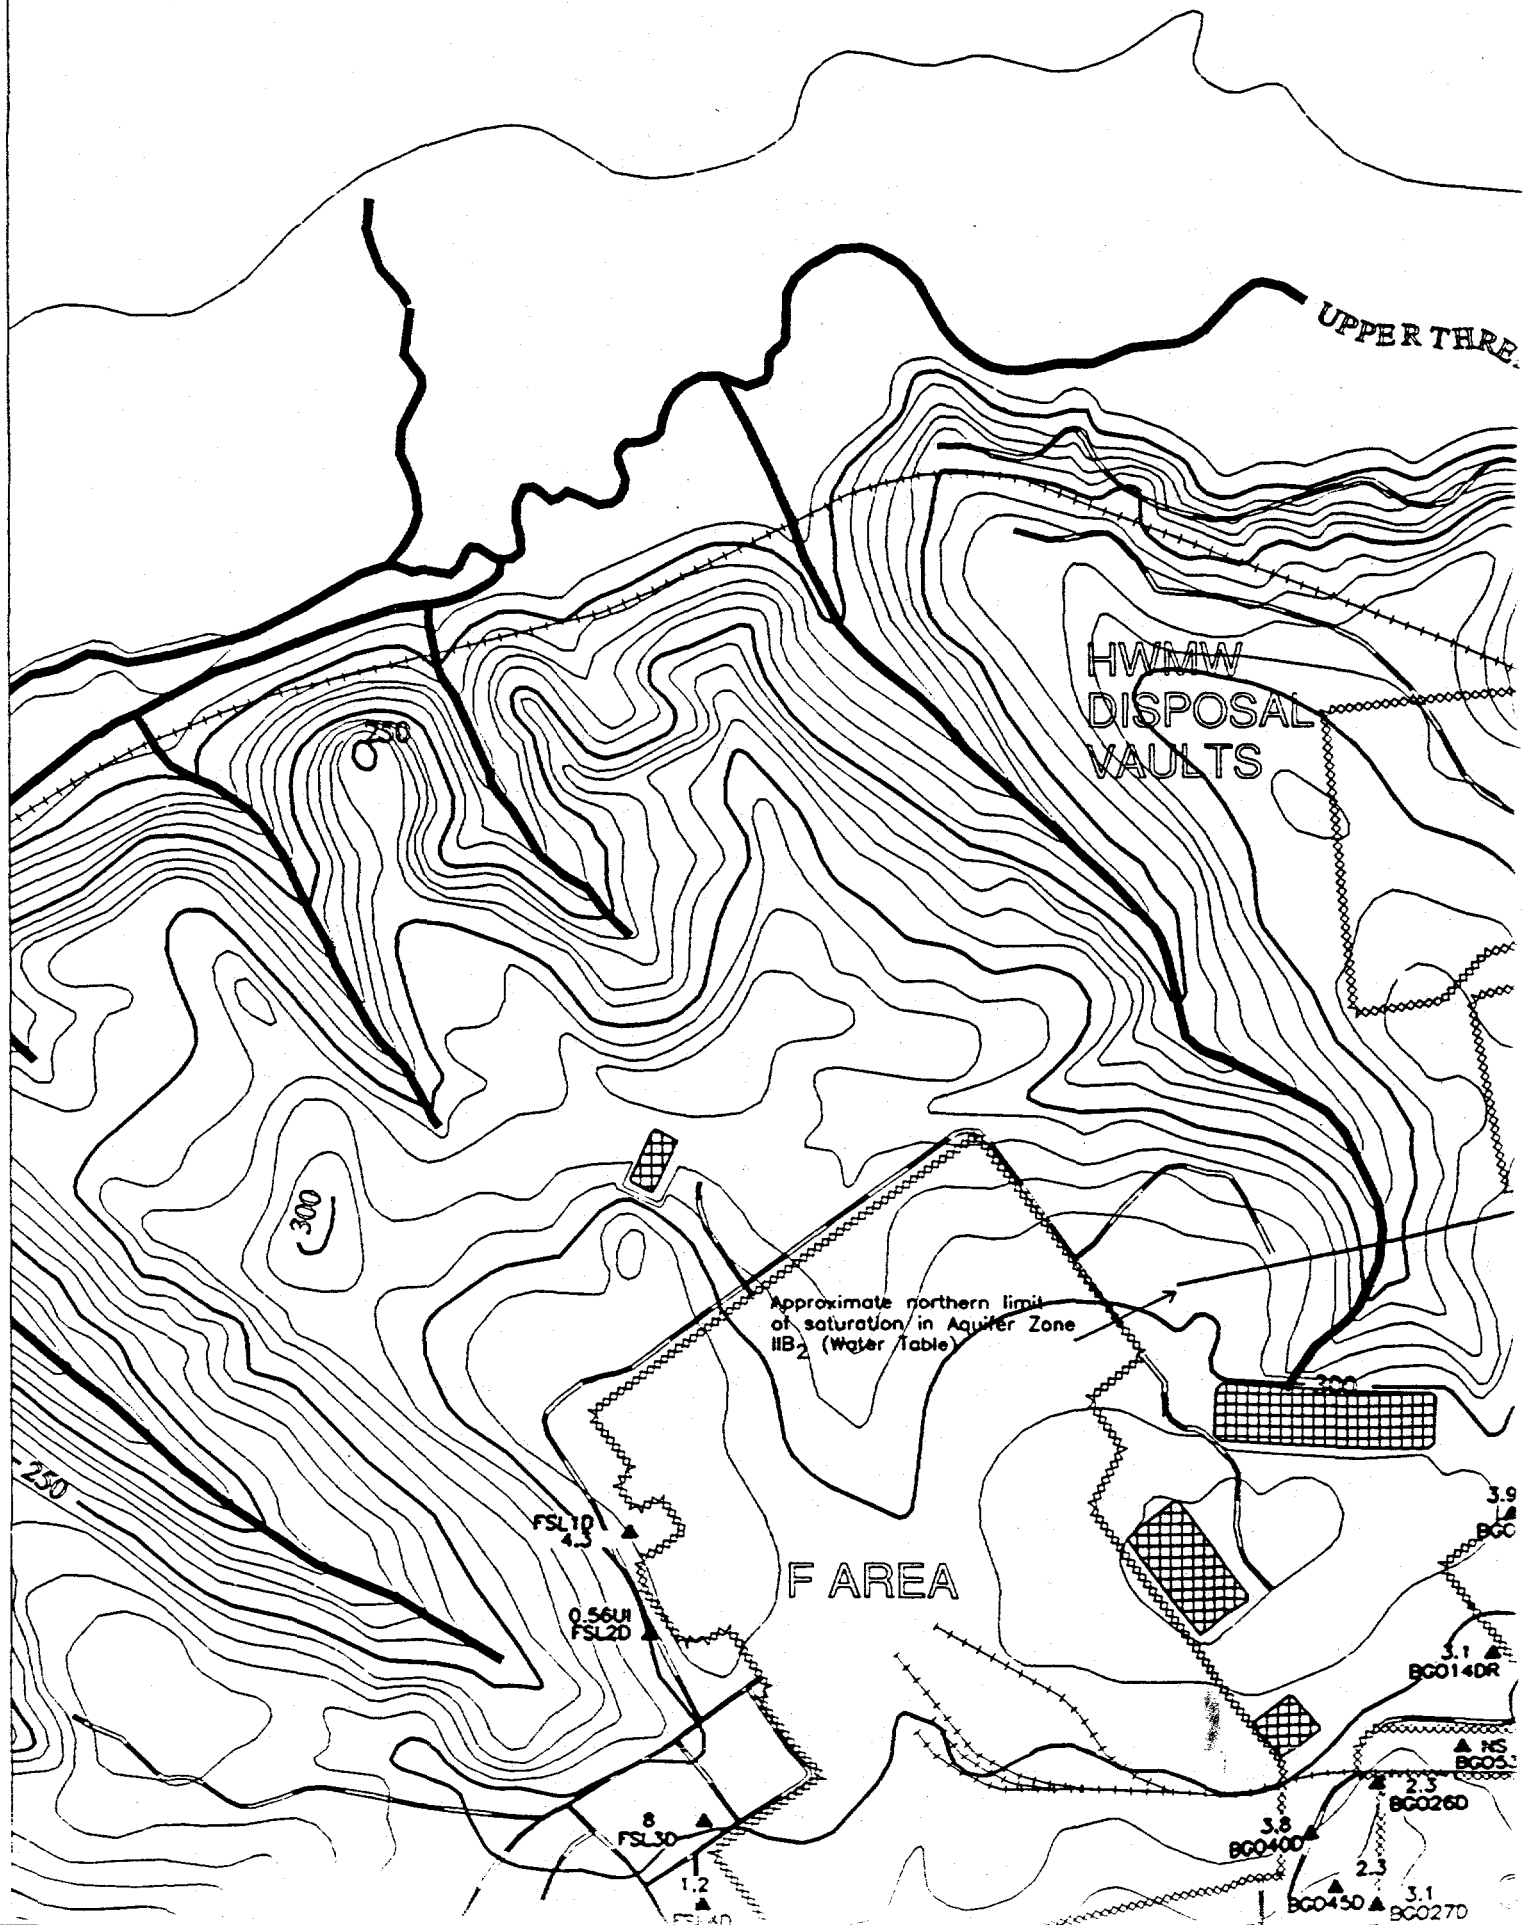

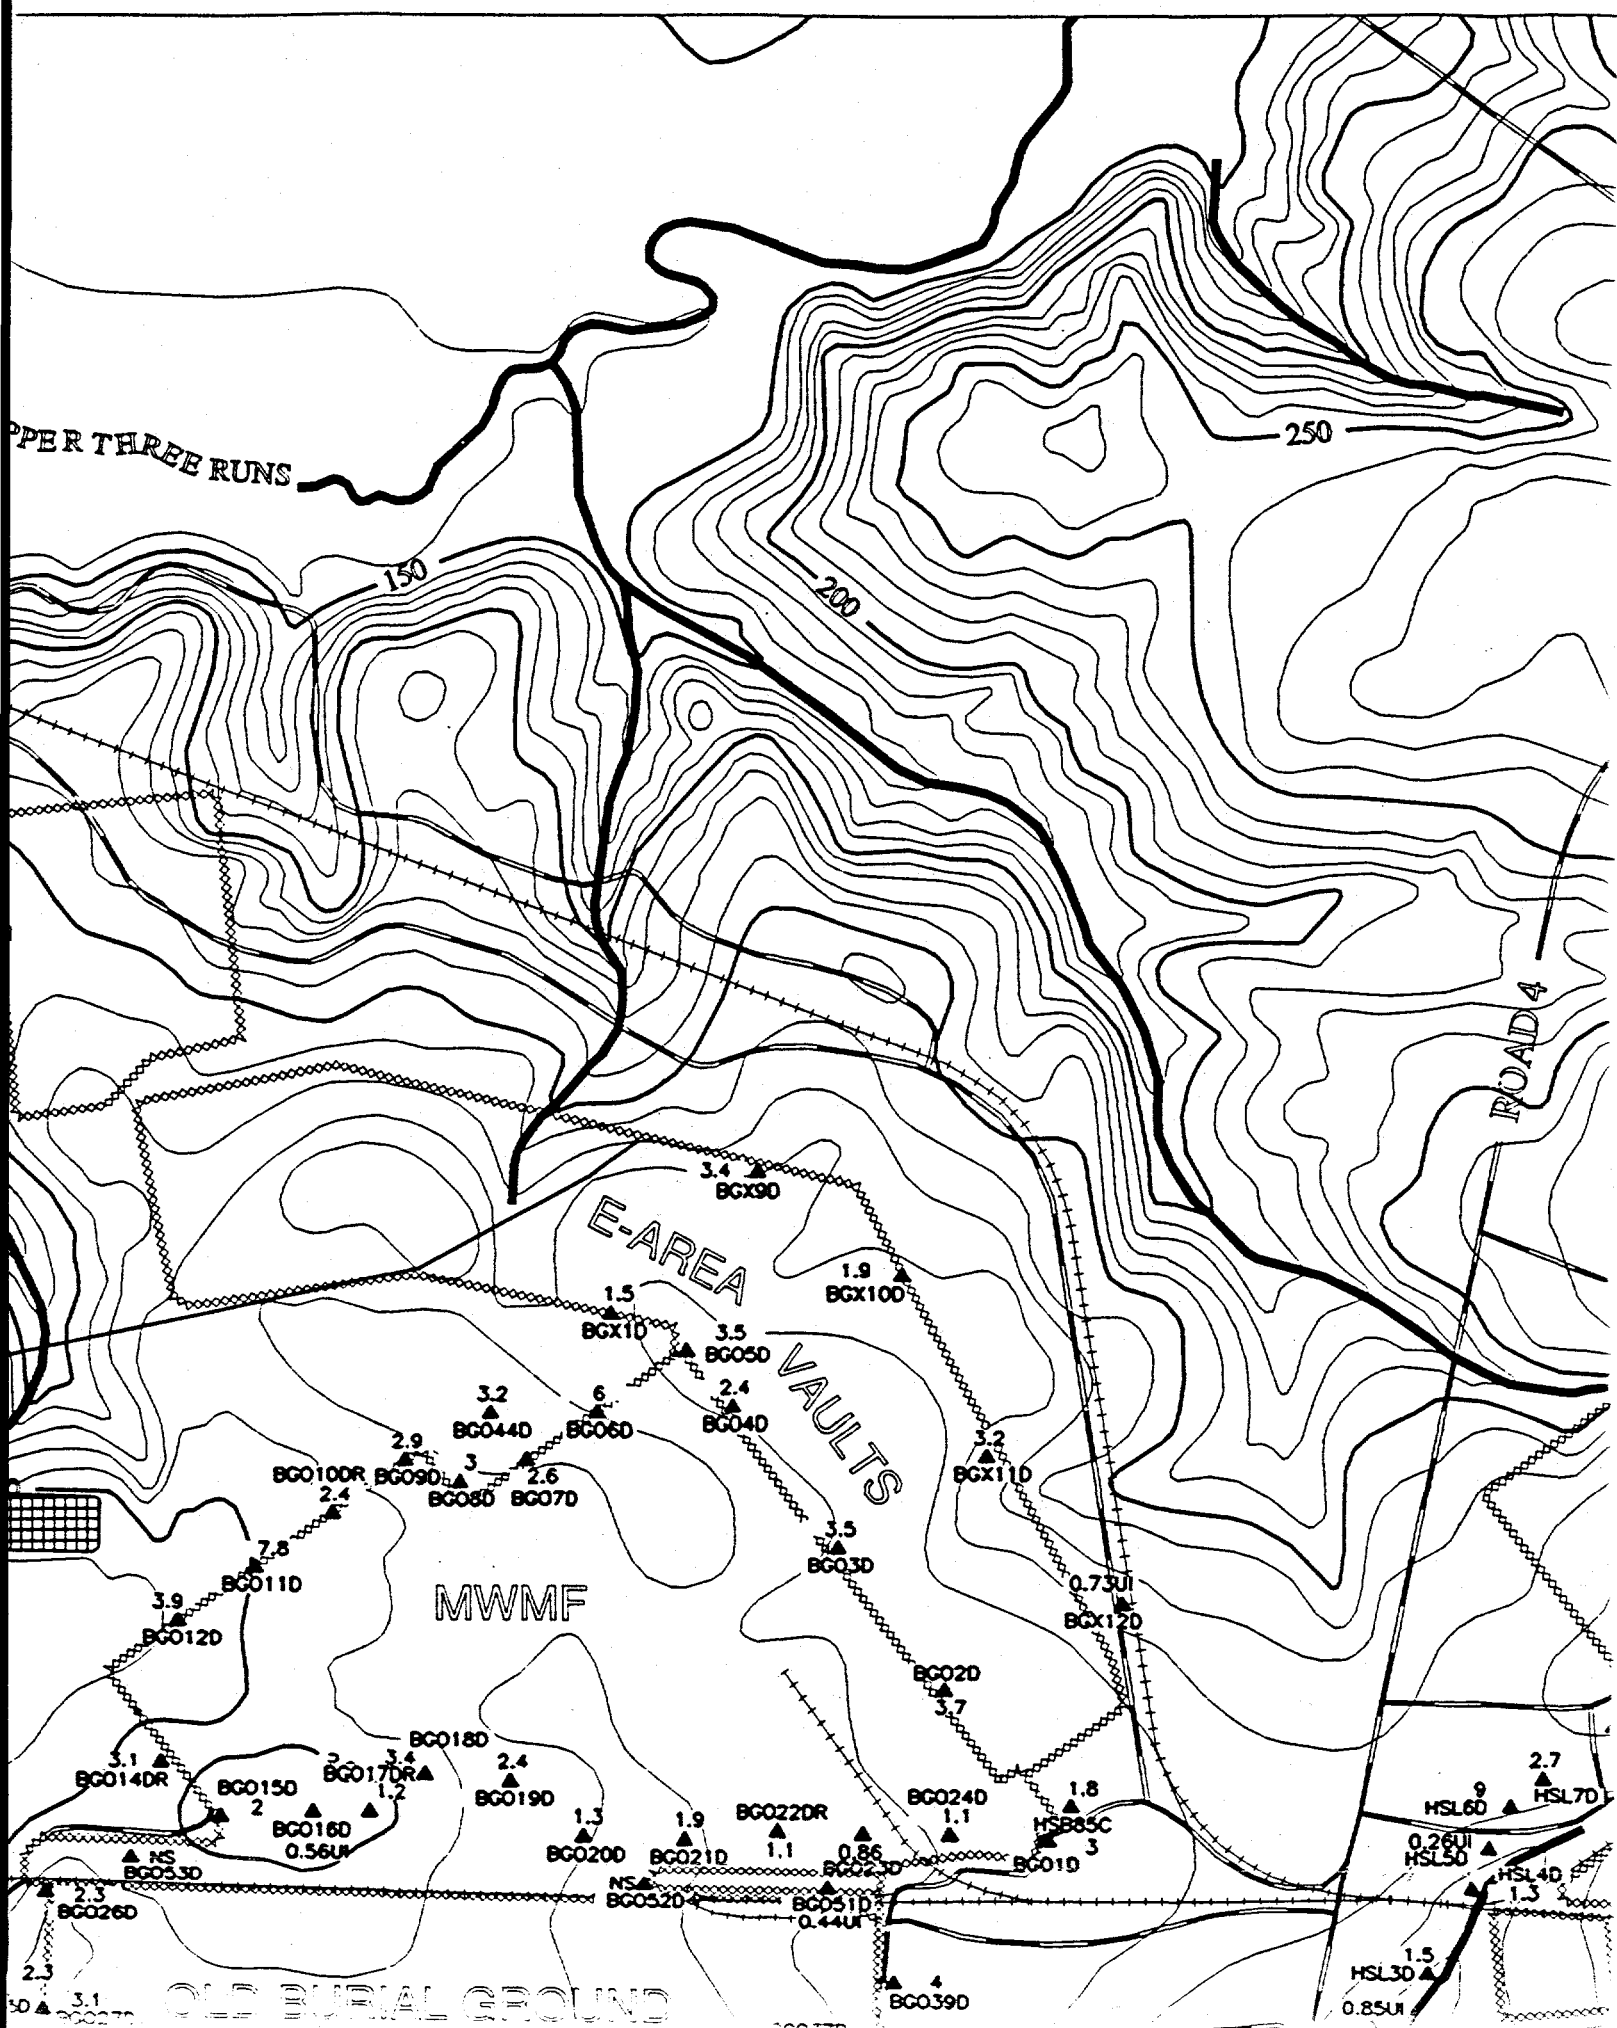


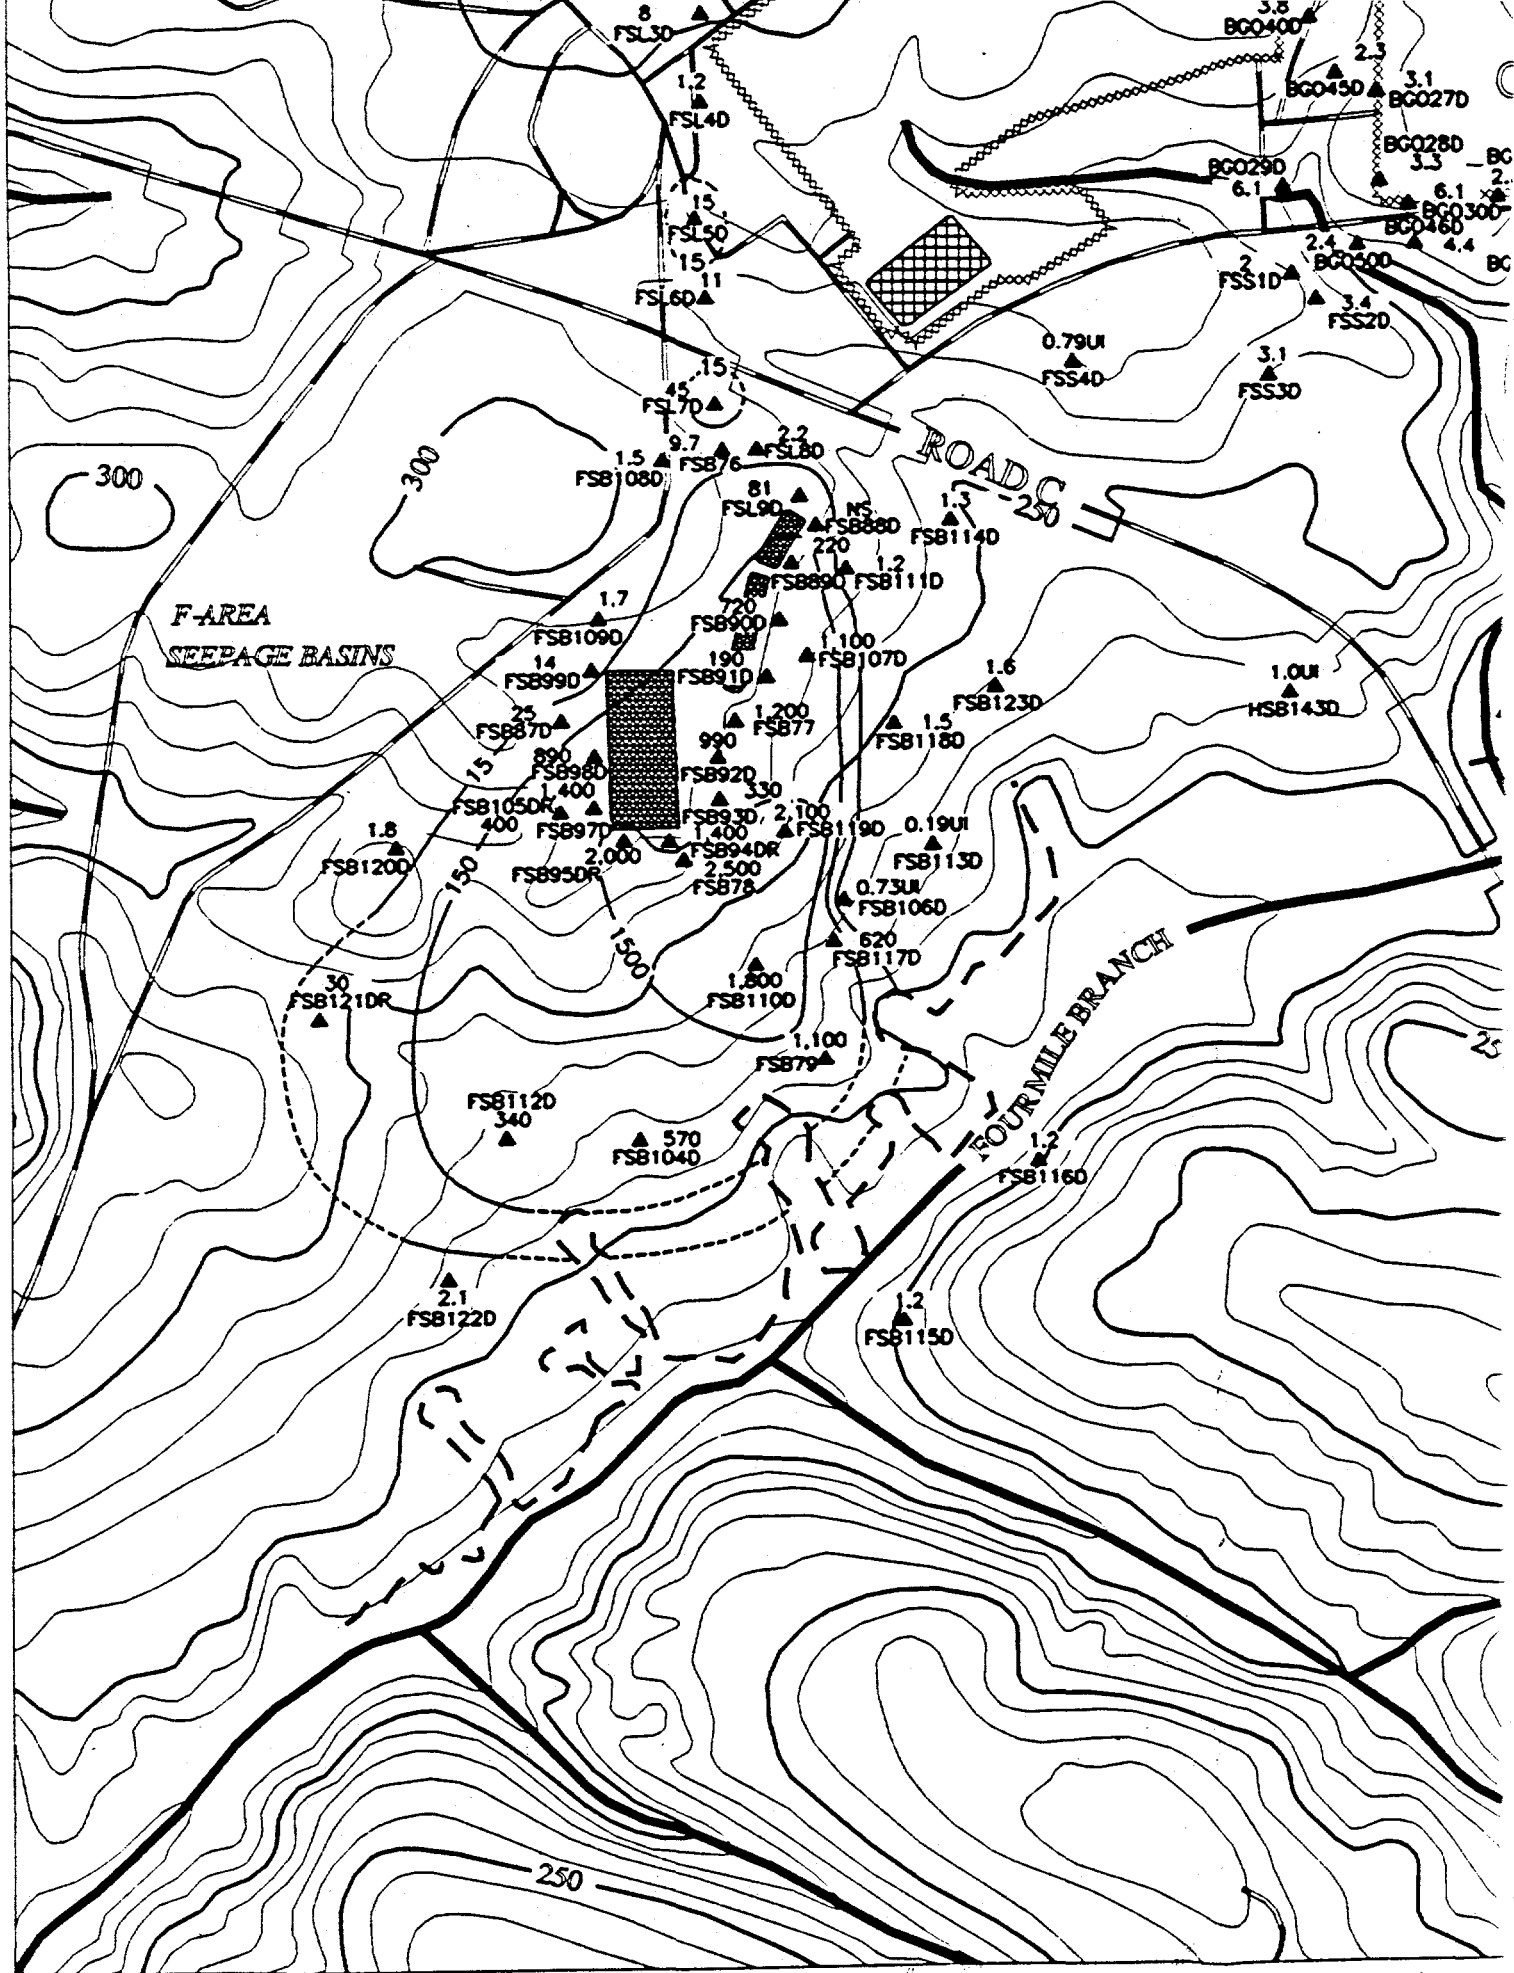


OLD BURIAL GROUND

H-AREA SEEPAGE BASINS

Monitoring points and elevations (BG, HSB, HSL):

- BGO450, BGO270, BGO280, BGO310, BGO320, BGO330, BGO340, BGO350, BGO360, BGO370, BGO380, BGO390, BGO480, BGO470, BGO490, BGO500, BGO520, BGO530, BGO540,BGO6100, BGO61

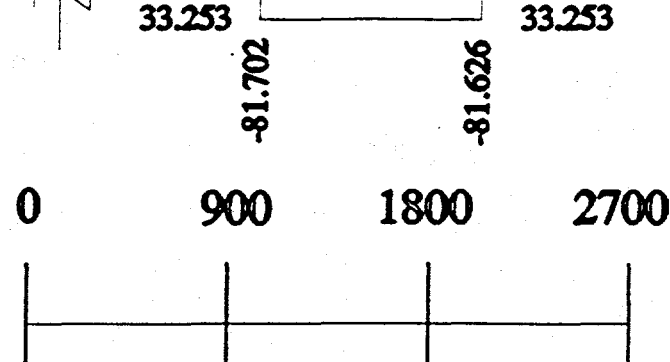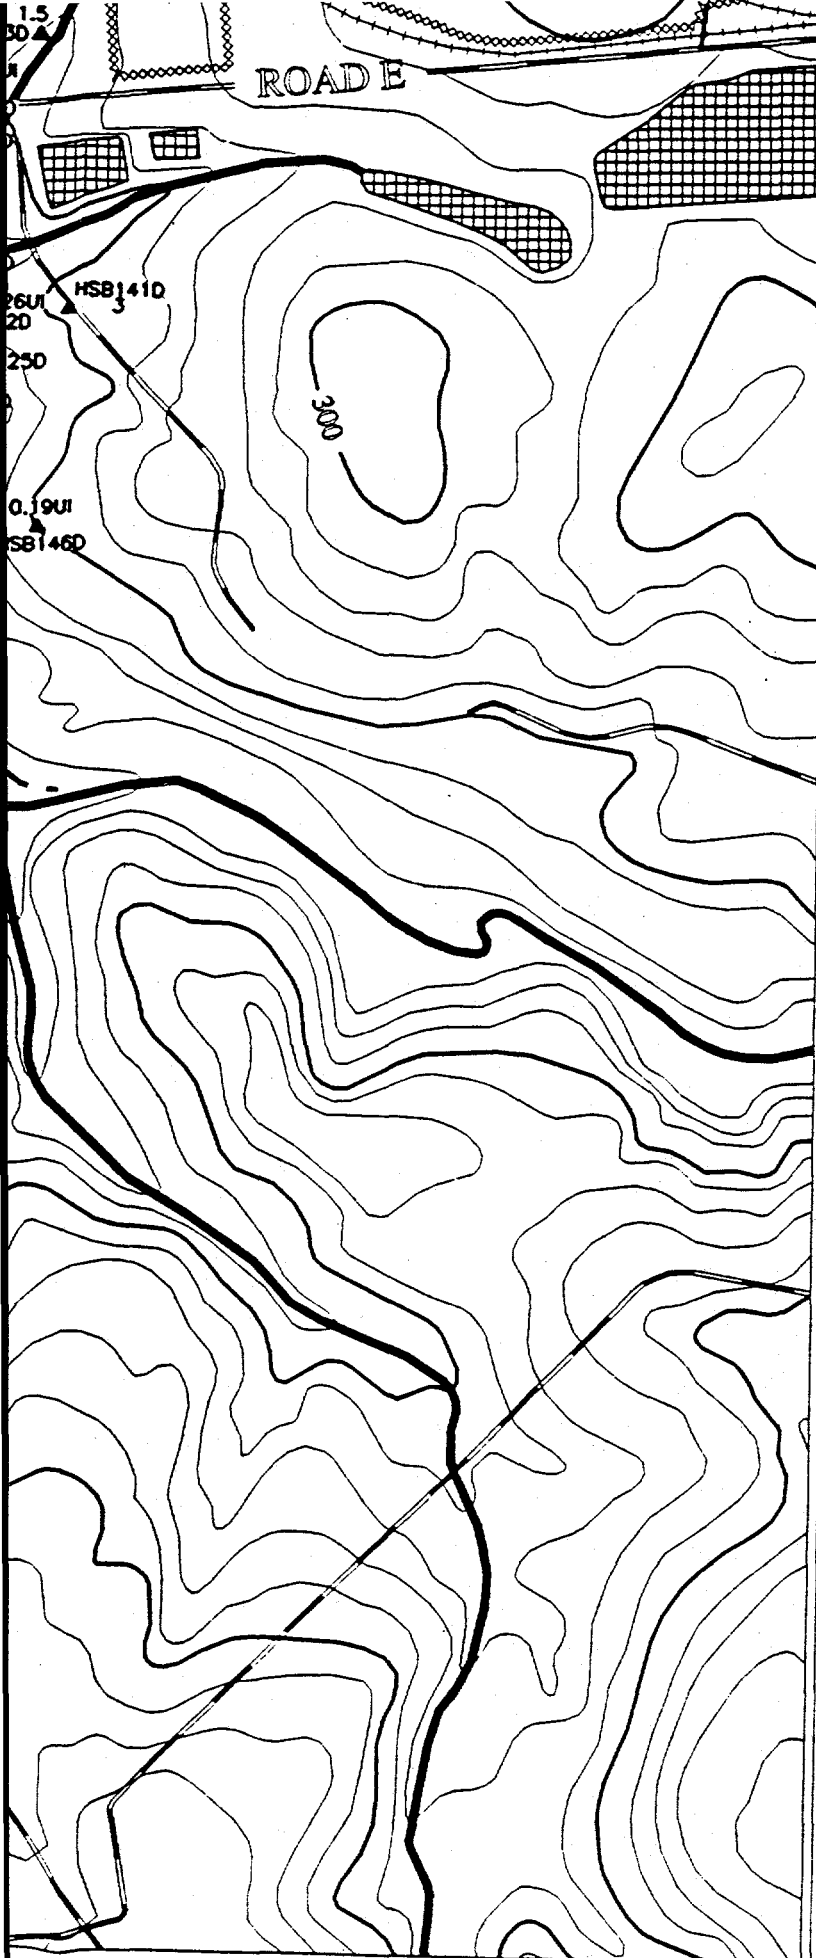

Scale 1:900 FT
1:274 M

TITLE:

**SAVANNAH RIVER SITE
GENERAL SEPARATIONS
AREA 1st QUARTER '95**

AQUIFER:

WATER TABLE

CONSTITUENT:

GROSS ALPHA

GWPS = 15 pCi/L

"NS" = Not Sampled


"*" = Wells Not Used to Contour


"NA" = Not Analyzed


**"UI" = Analyte Not Detected,
Value Is Instrument Reading**

Contour Intervals at: 15, 150, 1500 pCi/L

EPD GIS Lab (803)725-1417

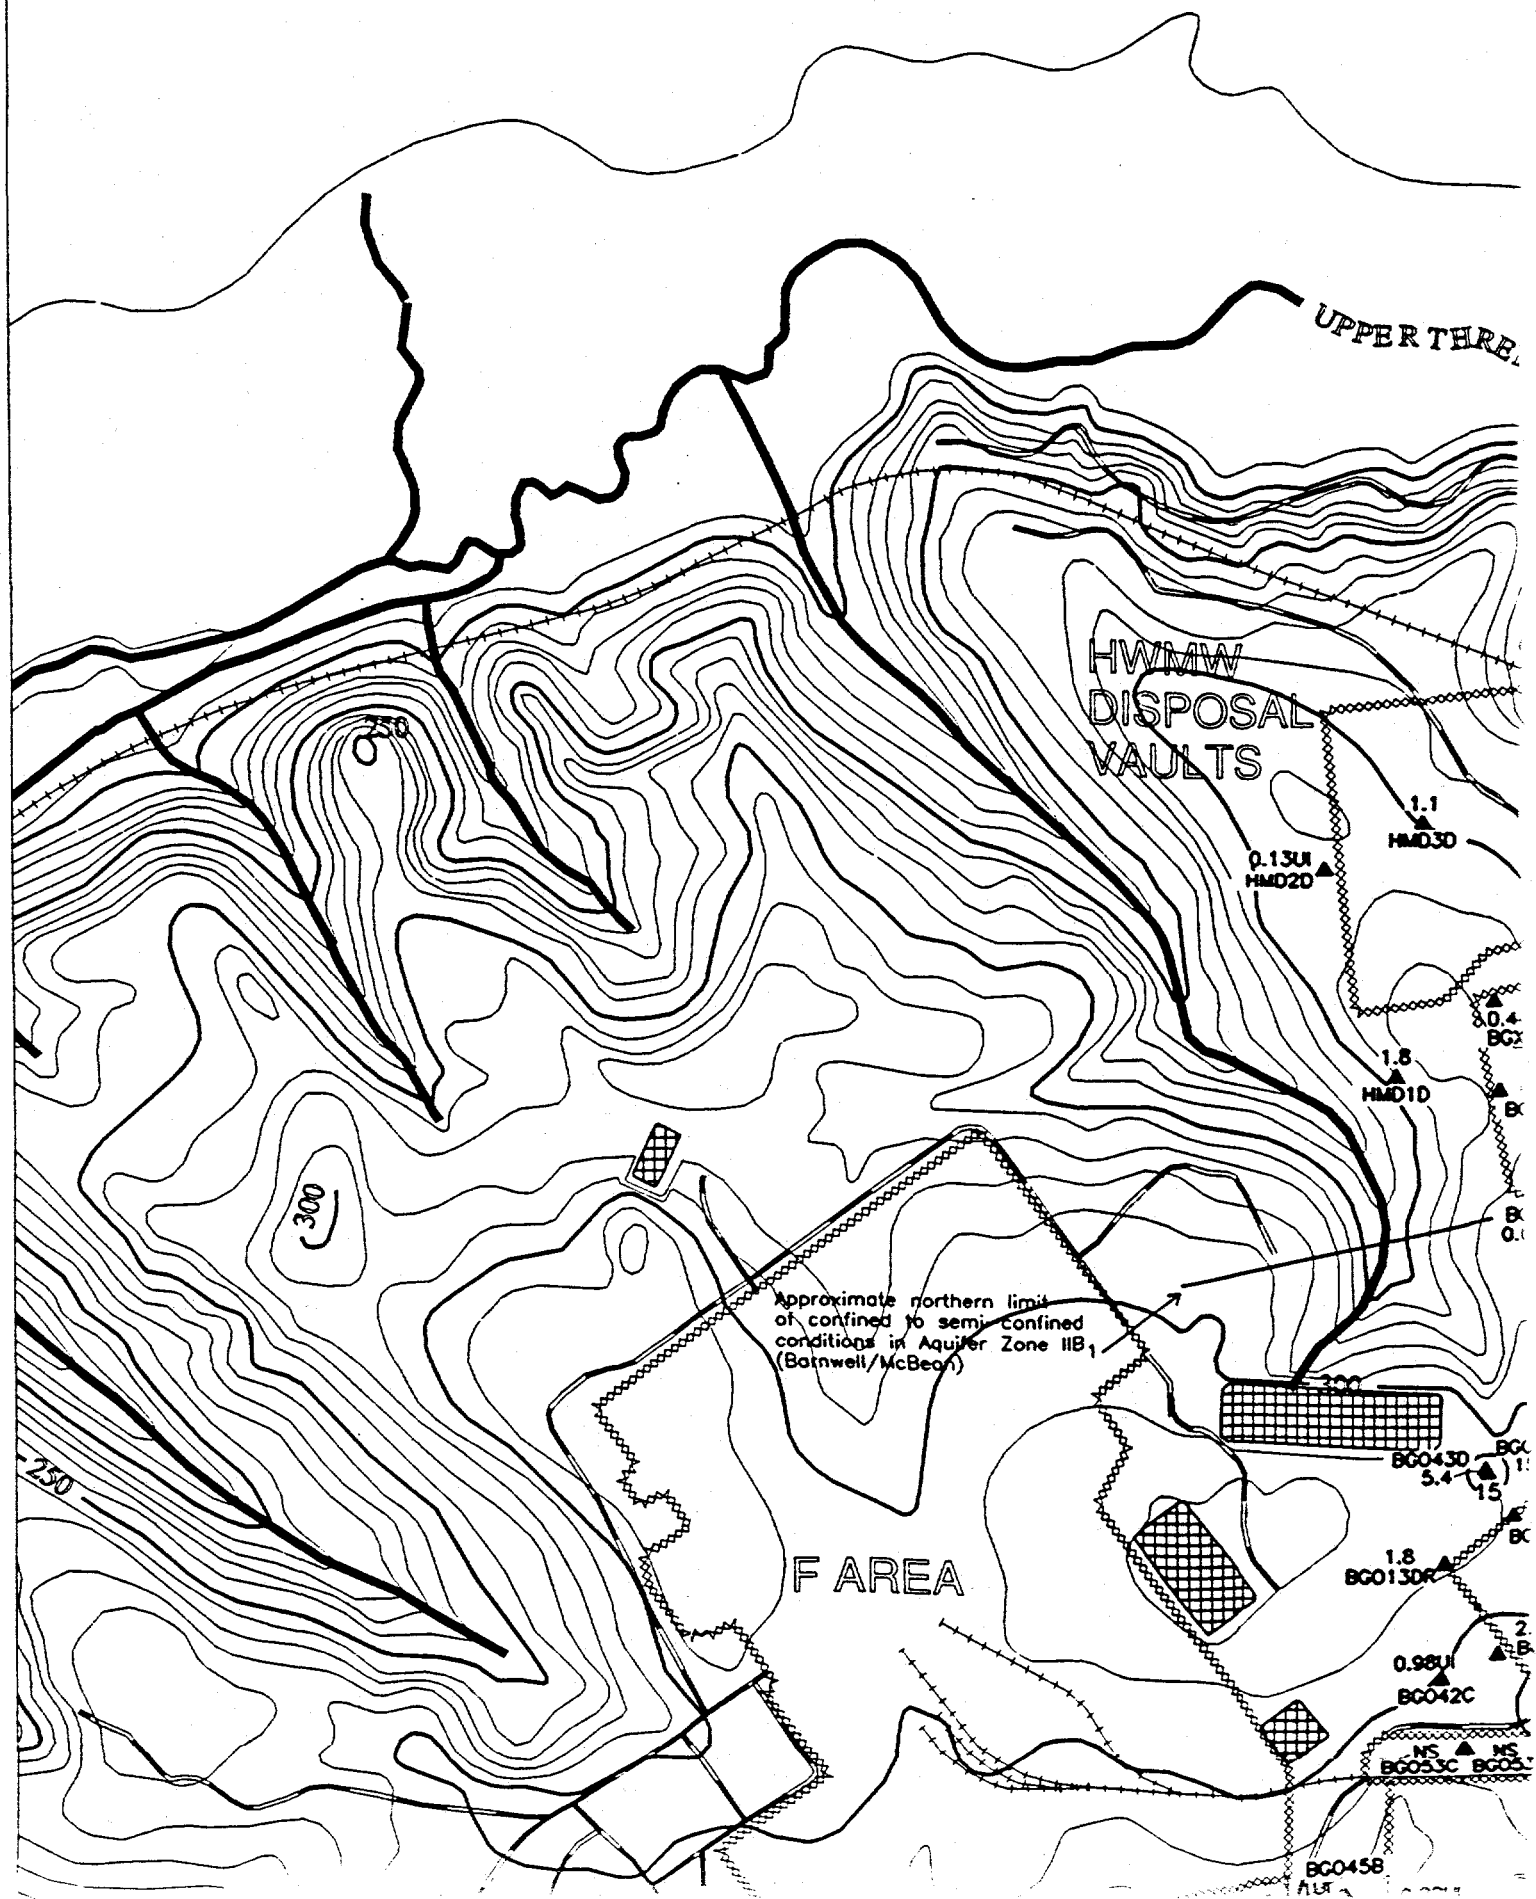


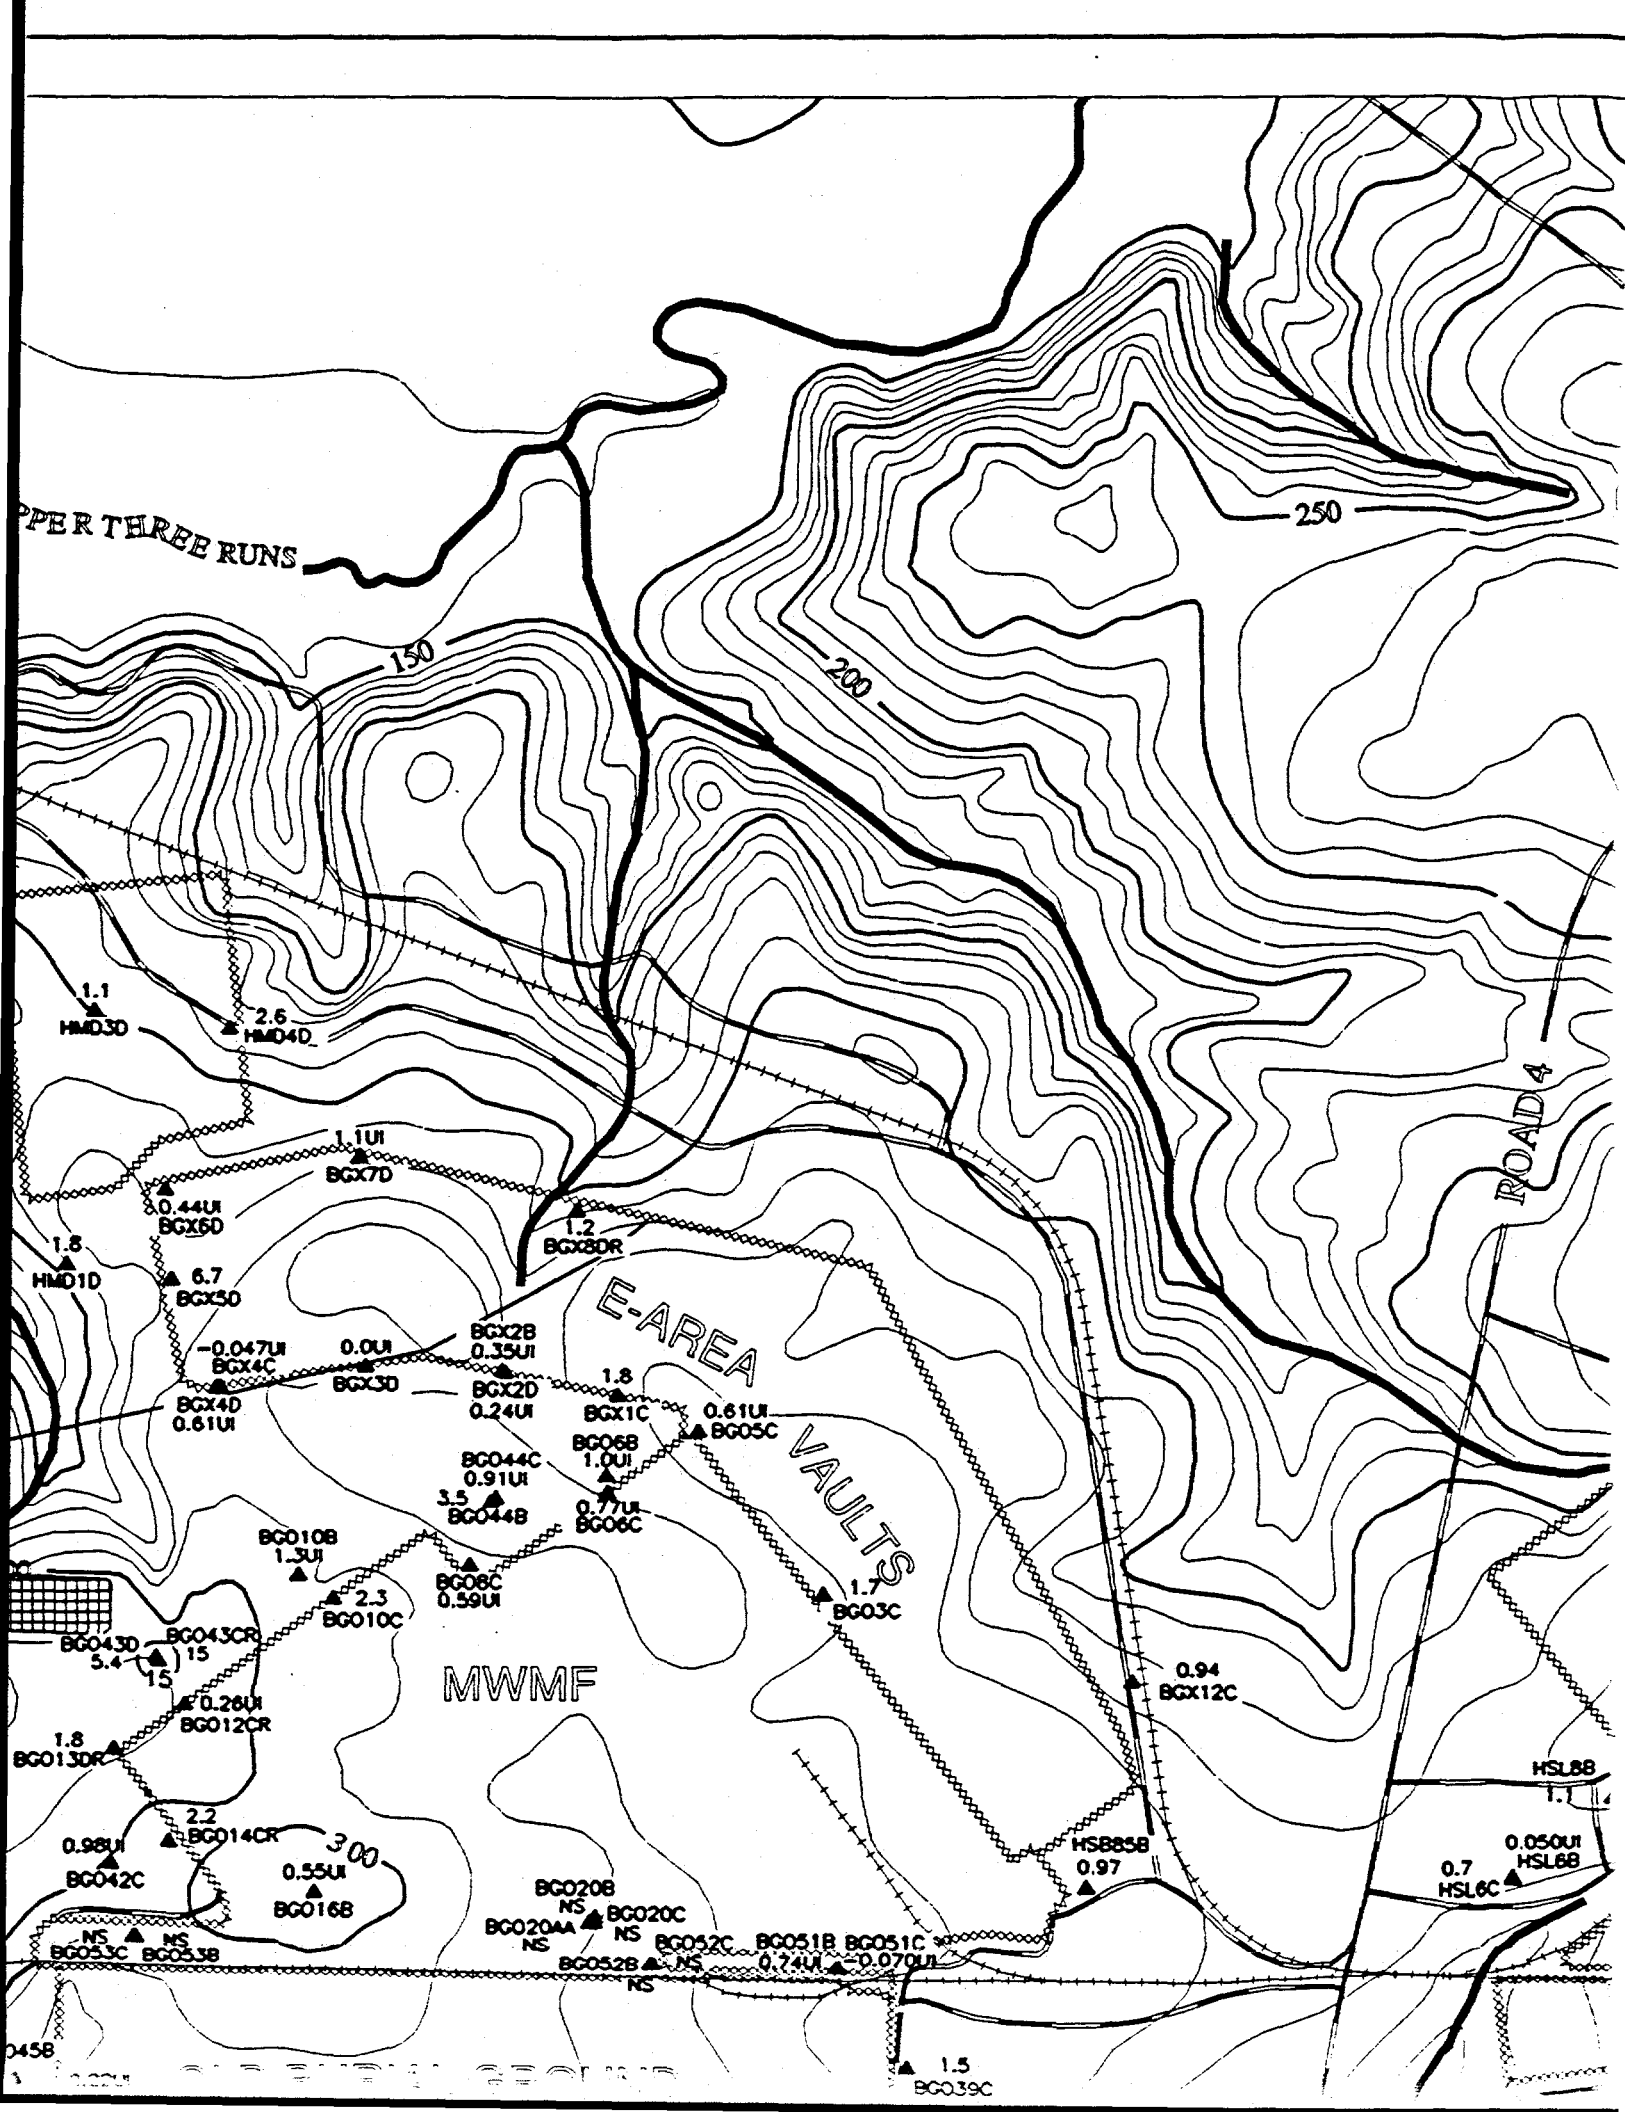


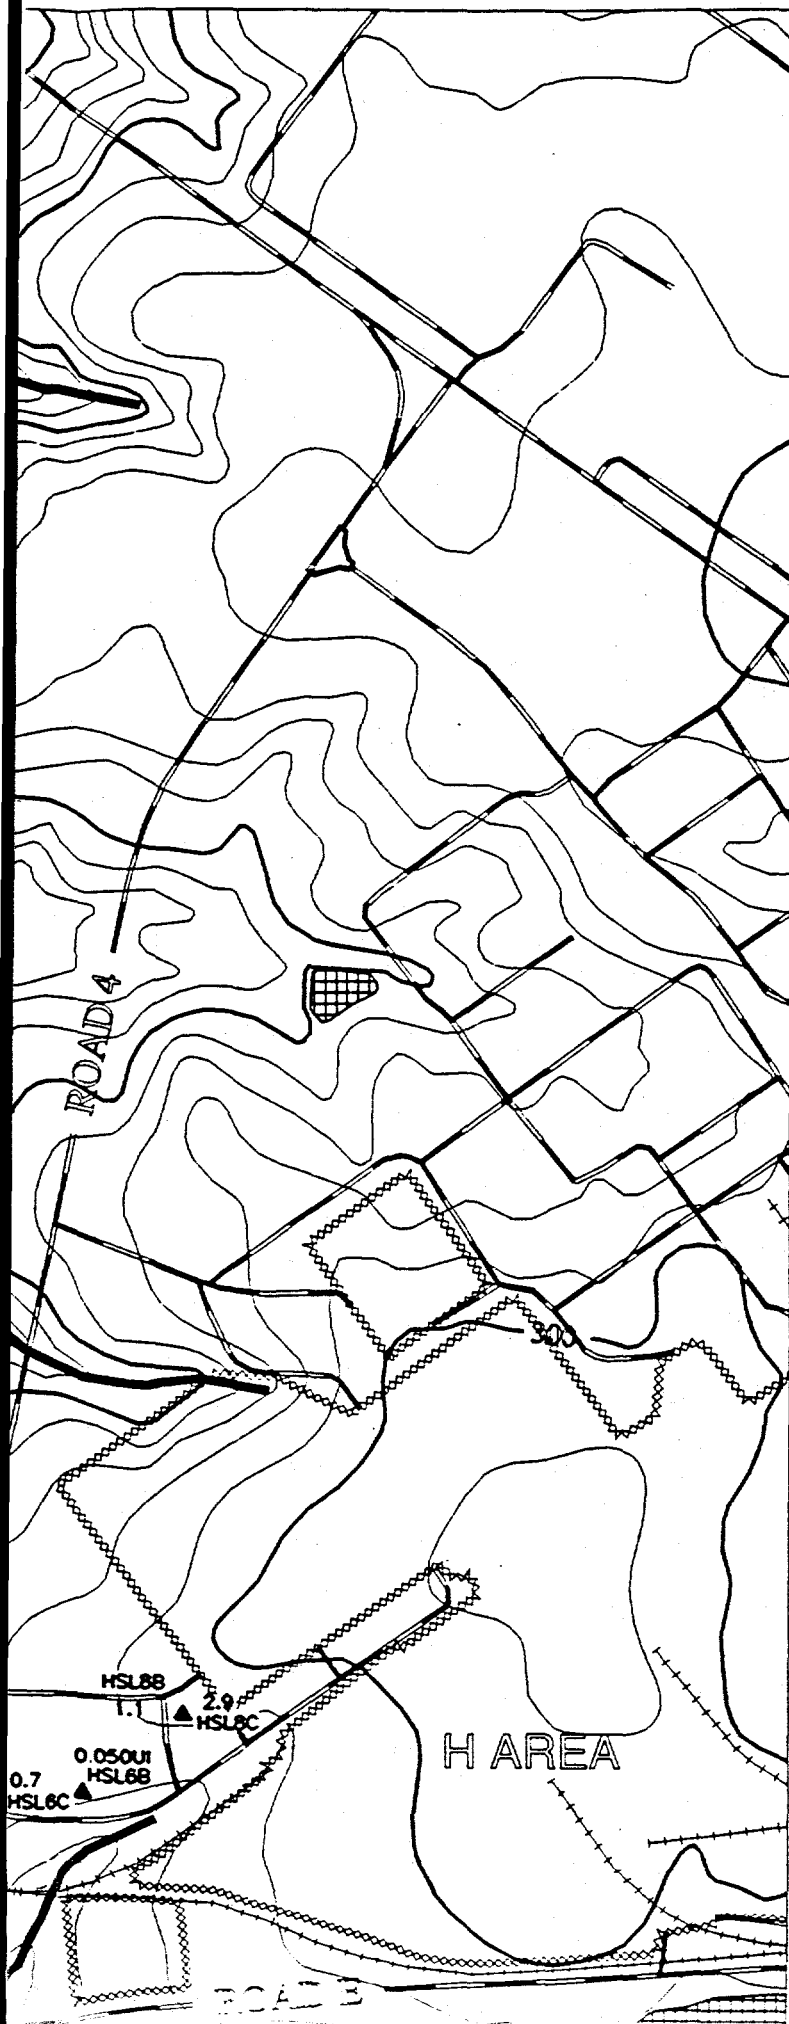


REFERENCE DOCUMENT #
WSRC-TR-95-0146-2 F-Area Seepage Basins
Groundwater Monitoring Report
WSRC-TR-95-0147-2 H-Area Seepage Basins
Groundwater Monitoring Report



-  **PAVED ROAD**
-  **UNPAVED ROAD**
-  **STREAM**
-  **FENCE LINE**
-  **SEEP LINE**
-  **RAILROAD**
-  **TOPOGRAPHIC CONTOUR**
Contour Interval 10 FT
-  **INFERRED**
CONSTITUENT CONTOUR
-  **CONSTITUENT CONTOUR**
-  **BASIN**
-  **RCRA-CERTIFIED**
CLOSED BASIN
-  **MONITORING WELL**

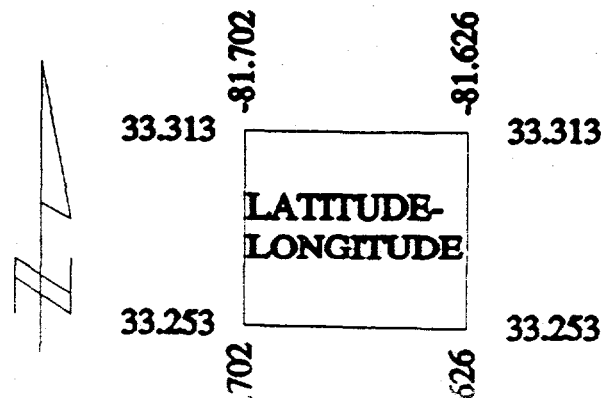

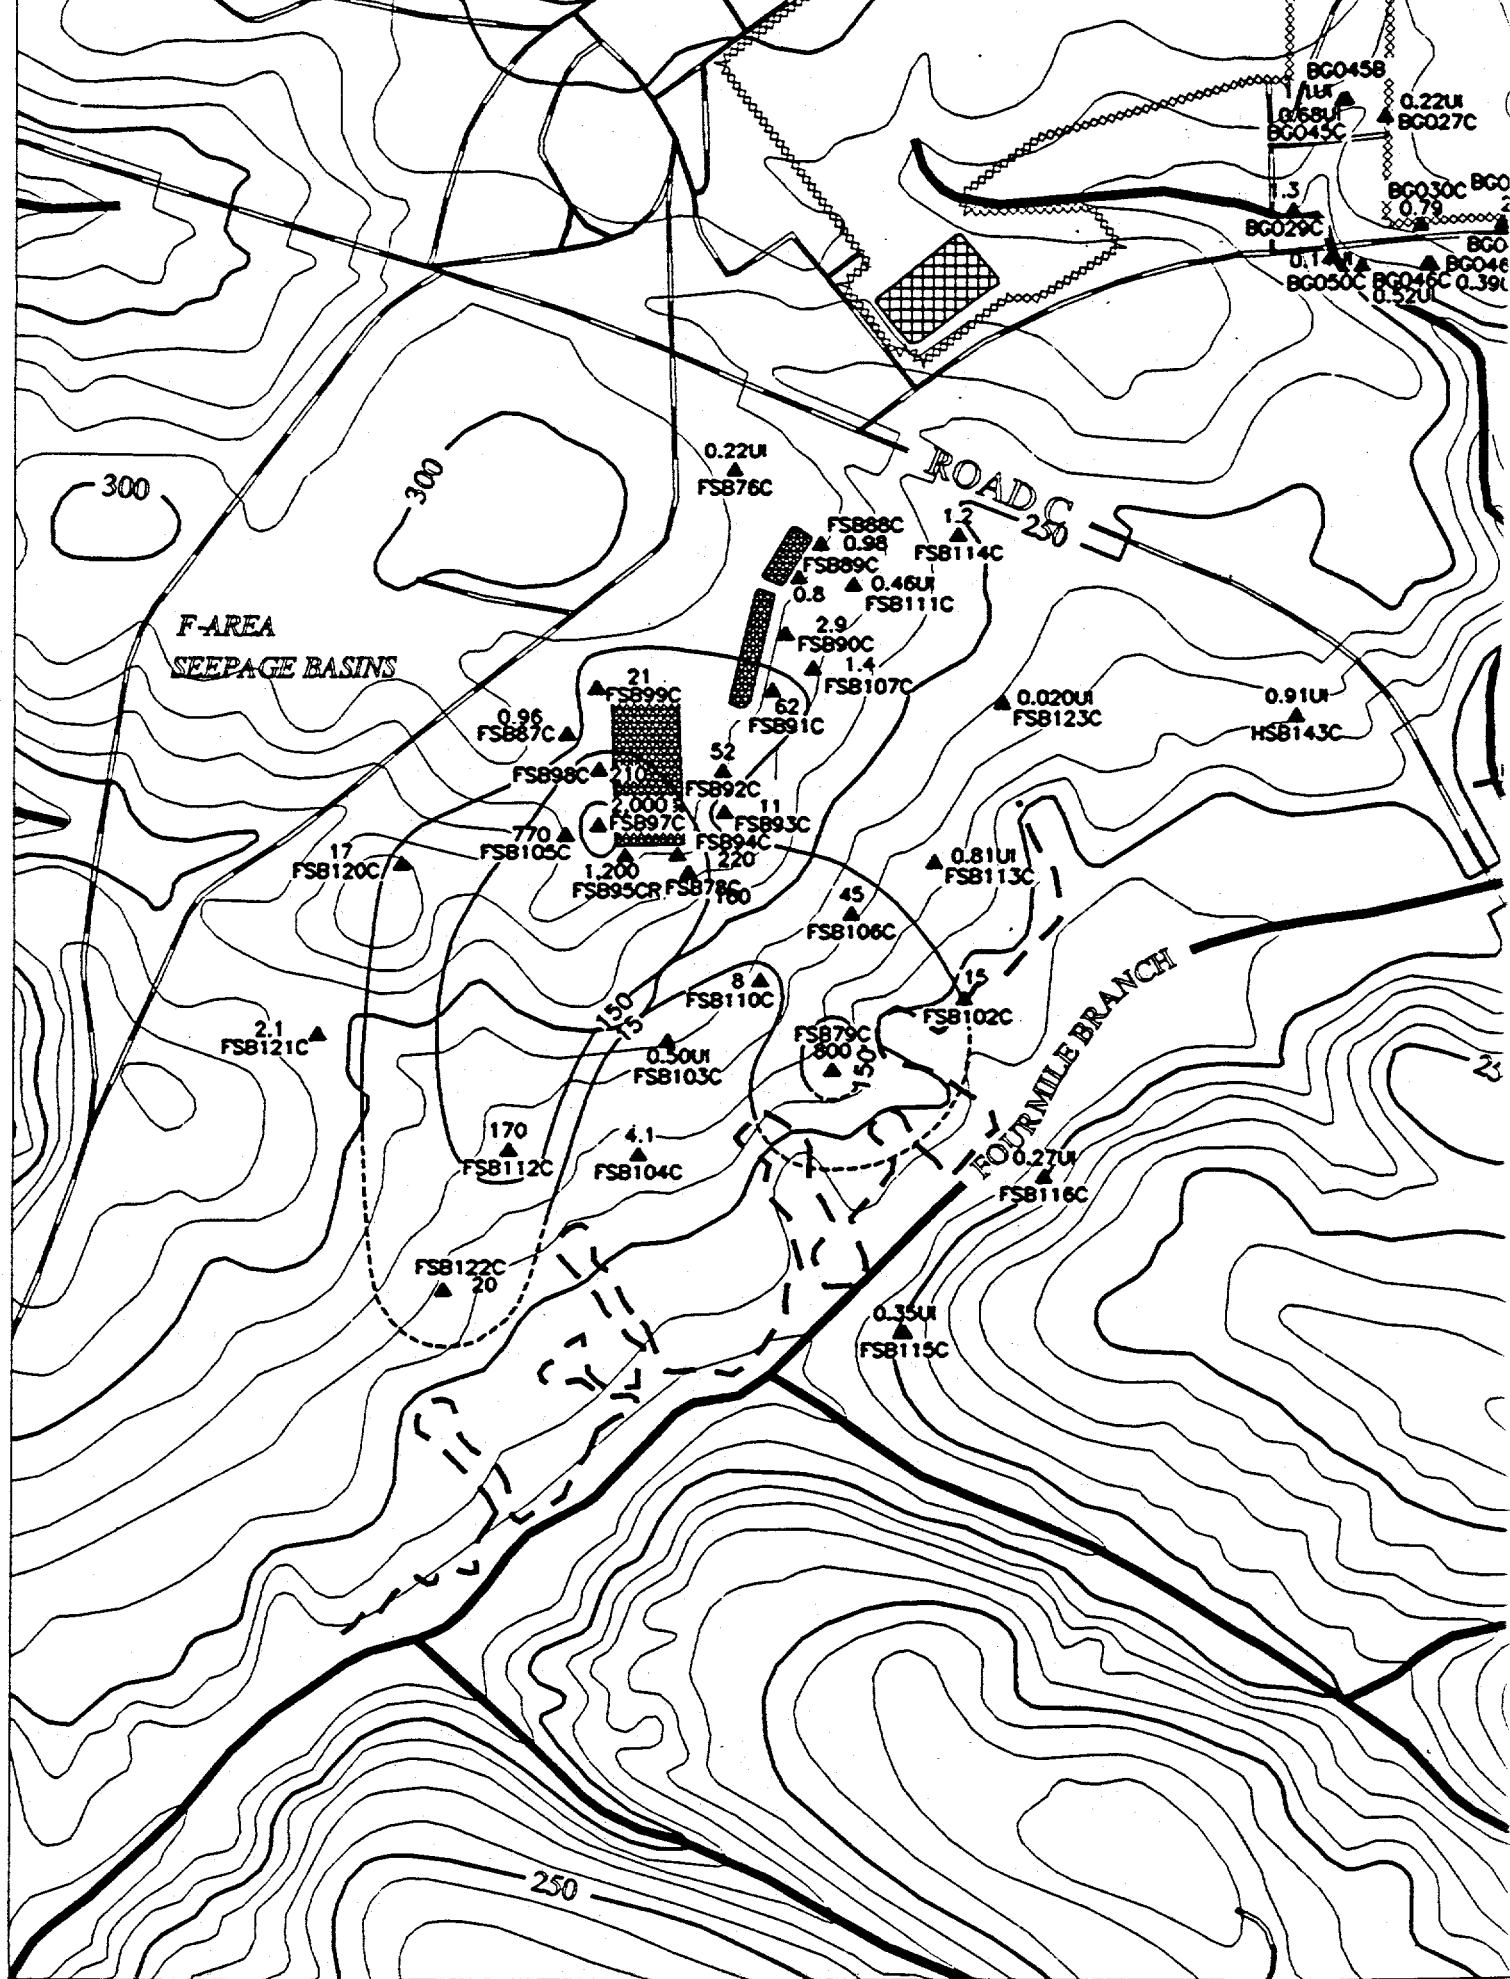

OLD BURIAL GROUND

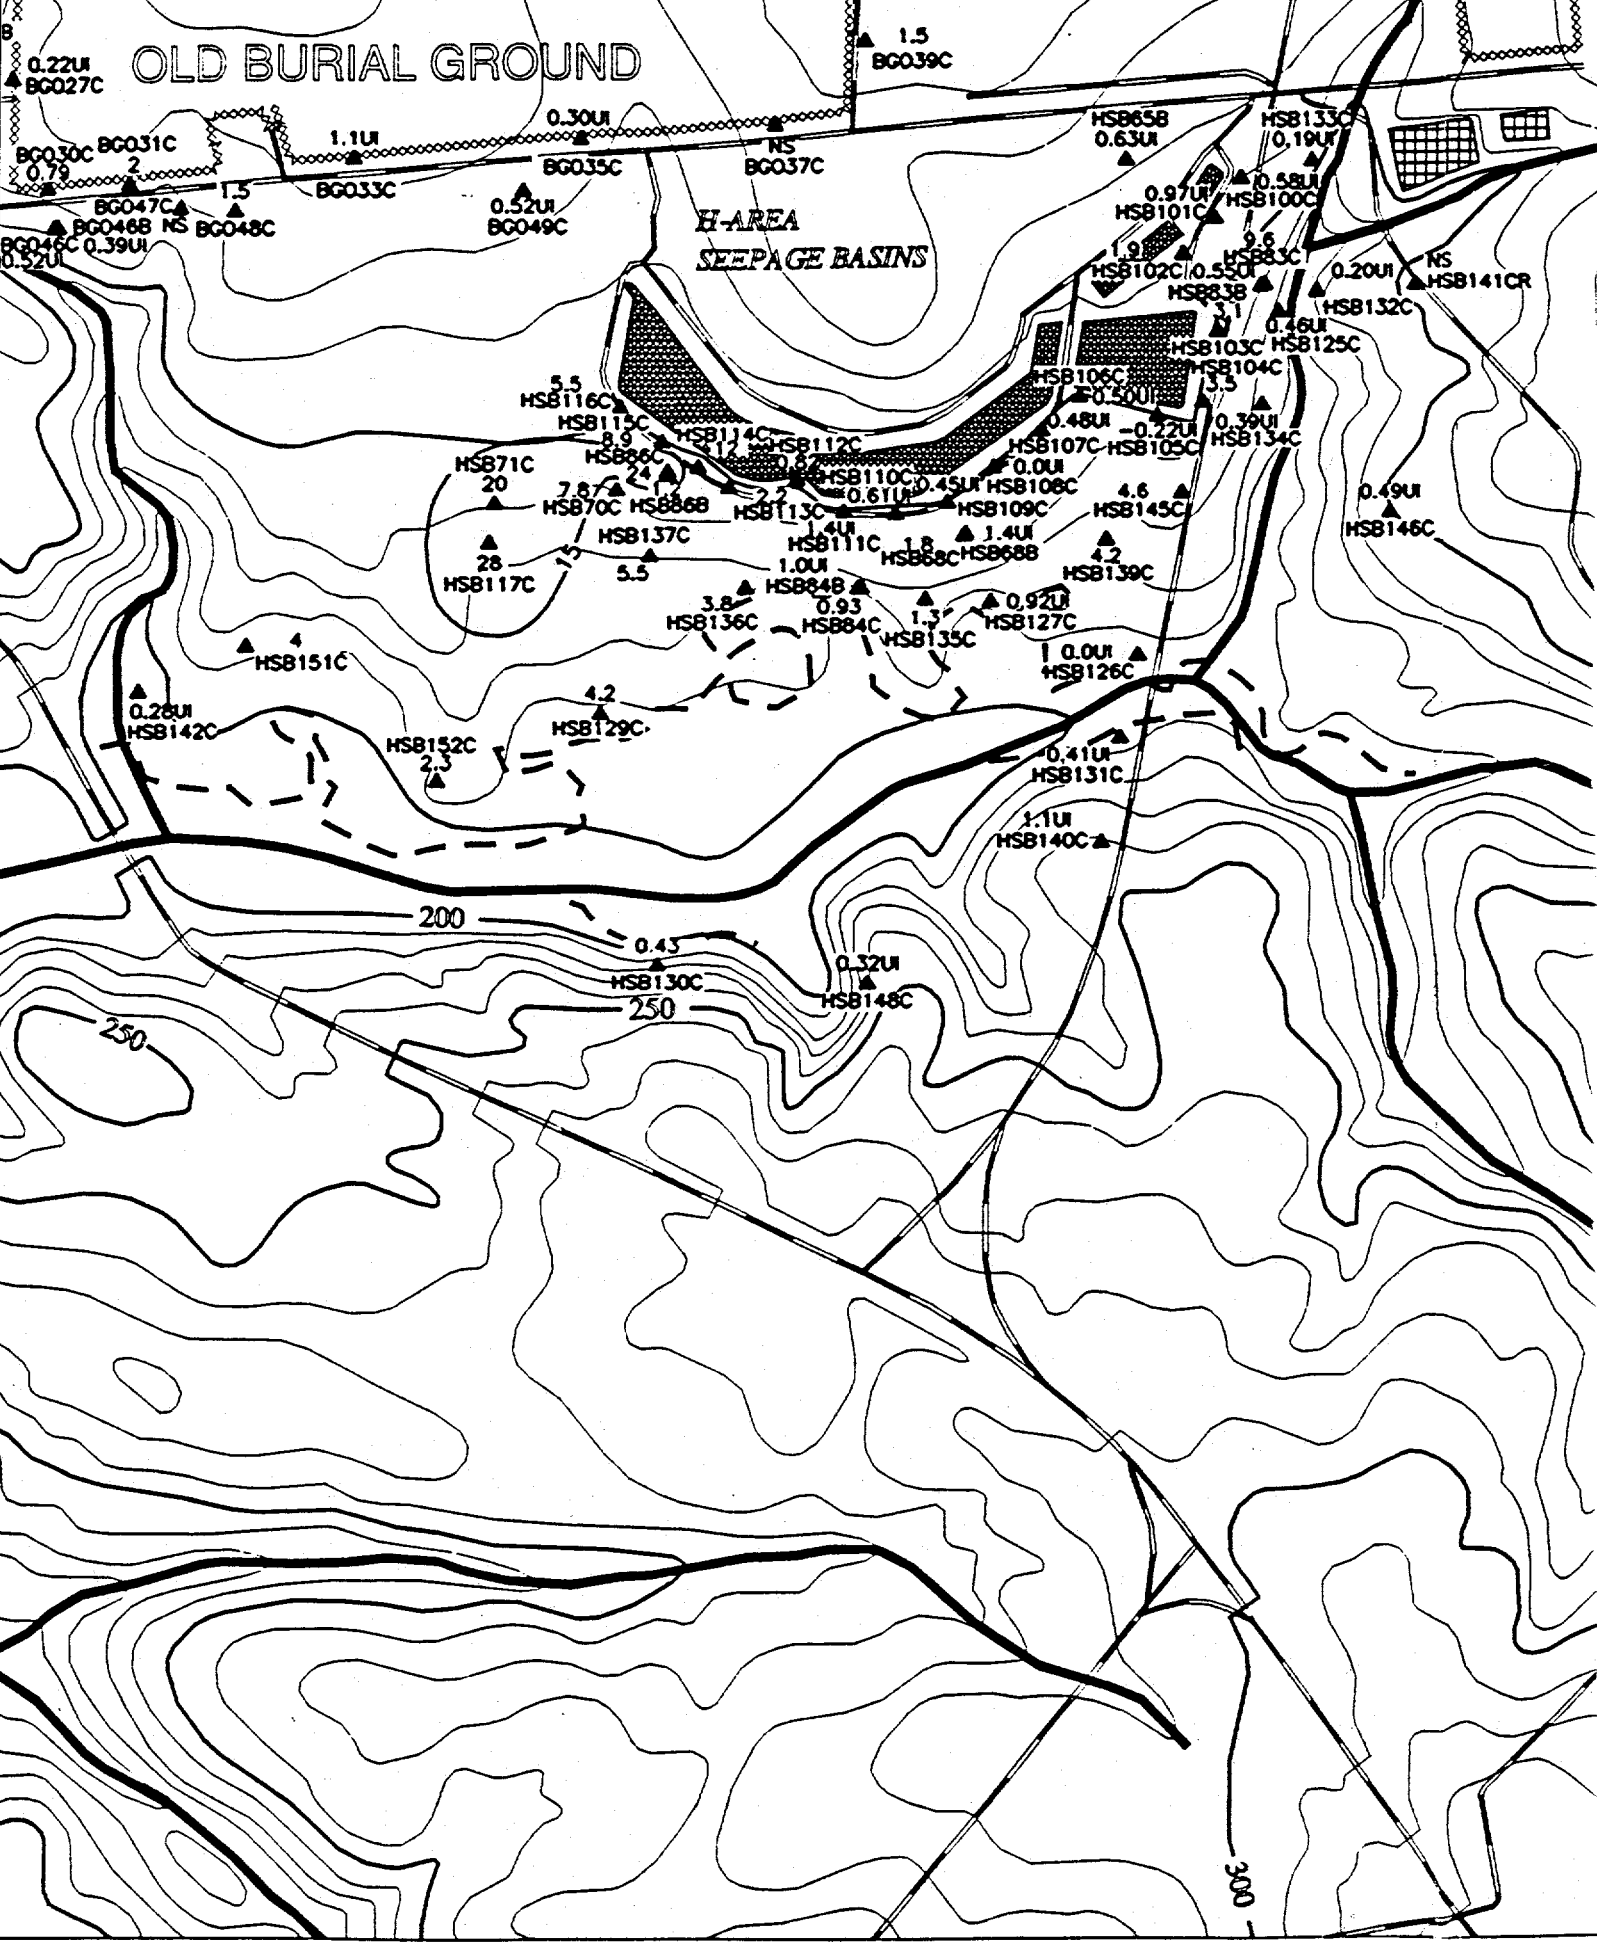

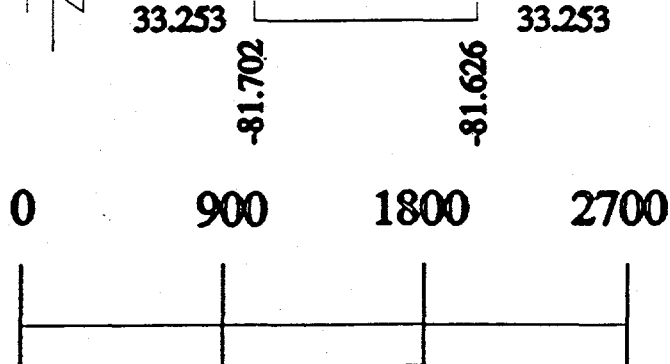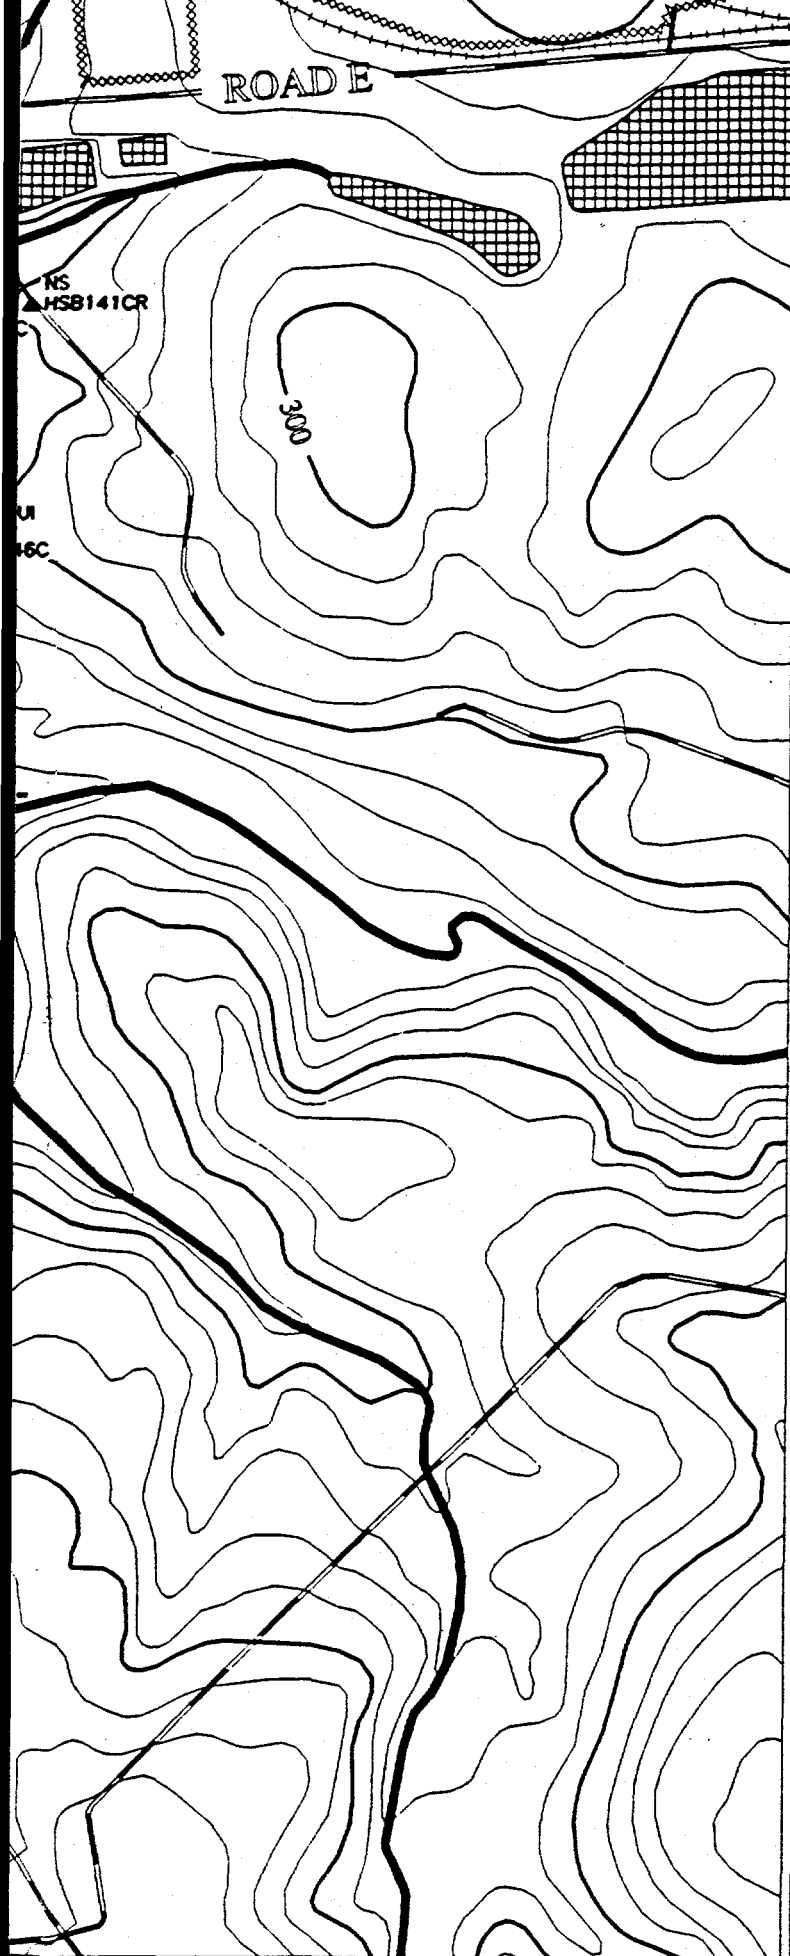

Scale 1:900 FT
1:274 M

TITLE:

SAVANNAH RIVER SITE
GENERAL SEPARATIONS
AREA 1st QUARTER '95

AQUIFER:

BARNWELL/McBEAN

CONSTITUENT:

GROSS ALPHA

GWPS = 15 pCi/L

"NS" = Not Sampled

"*" = Wells Not Used to Contour

"NA" = Not Analyzed

"UT" = Analyte Not Detected,
Value Is Instrument Reading

Contour Intervals at: 15, 150, 1500 pCi/L


EPD GIS Lab (803)725-1417

UPPER T

HWMW
DISPOSAL
VAULTS

F AREA

BCO
NS
BCO41A
BCO
BCO5
NS
BCO2
1.6
BCO45A

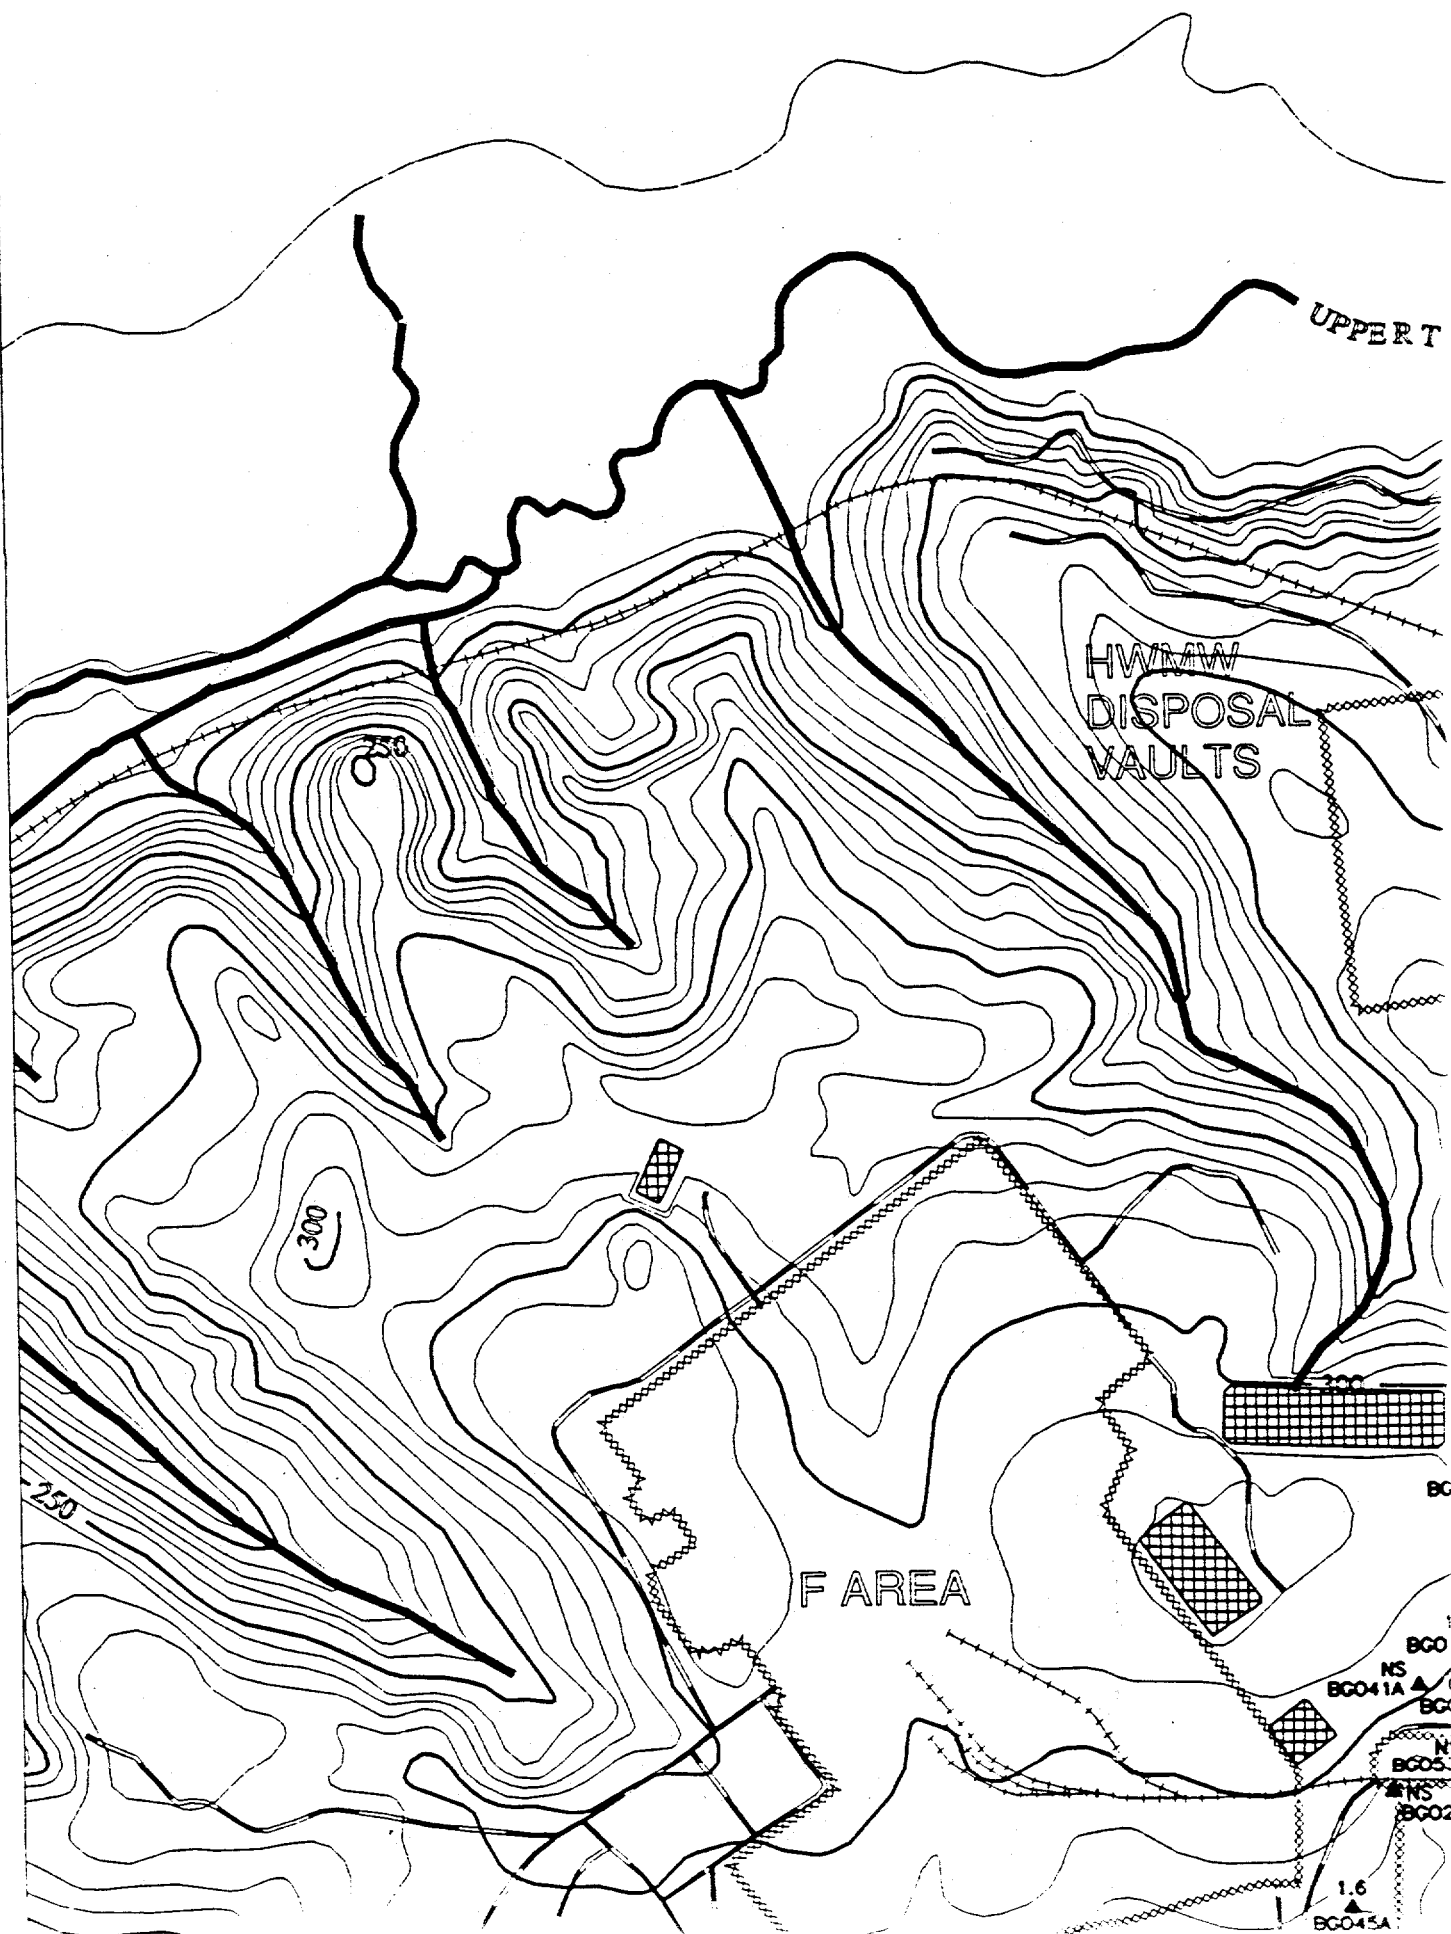

UPPER THREE RUNS

250

150

200

ROAD 4

E-AREA

VAULTS

MWMF

OLD BURIAL GROUND

3.7

BCX4A

NS

BCX1A

11

BC09AA

2.6

BC044AA

2.2

BC044A

1.7

BC06A

2

BC010AA

1.7

BC010AR

2

BC043AA

NS

BC043A

0.46UI

BC012AR

1.9

BC014AR

NS

BC041A

0.21UI

BC025A

NS

BC053A

NS

BC026A

1.6

CO45A

2.1

BC018AR

0.60UI

BC018A

NS

BC020A

NS

BC052A

NS

BC052AA

1.6

BC041A

1.3

BC051AA

1.1

BC03A

0.59UI

HSL85A

0.87UI

HSL8AA

-0.12UI

HSL6A

2.2



HSL6A


2.5

BC039A

REFERENCE DOCUMENT #
WSRC-TR-95-0146-2 F-Area Seepage Basins
Groundwater Monitoring Report
WSRC-TR-95-0147-2 H-Area Seepage Basins
Groundwater Monitoring Report


-  **PAVED ROAD**
-  **UNPAVED ROAD**
-  **STREAM**
-  **FENCE LINE**
-  **SEEP LINE**
-  **RAILROAD**
-  **TOPOGRAPHIC CONTOUR**
Contour Interval 10 FT
-  **INFERRED**
CONSTITUENT CONTOUR
-  **CONSTITUENT CONTOUR**
-  **BASIN**
-  **RCRA-CERTIFIED**
CLOSED BASIN
-  **MONITORING WELL**

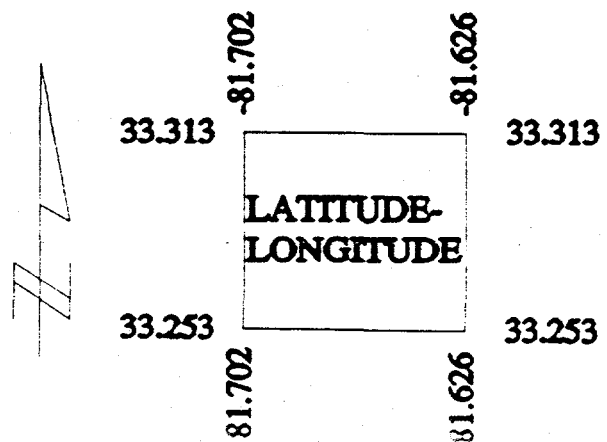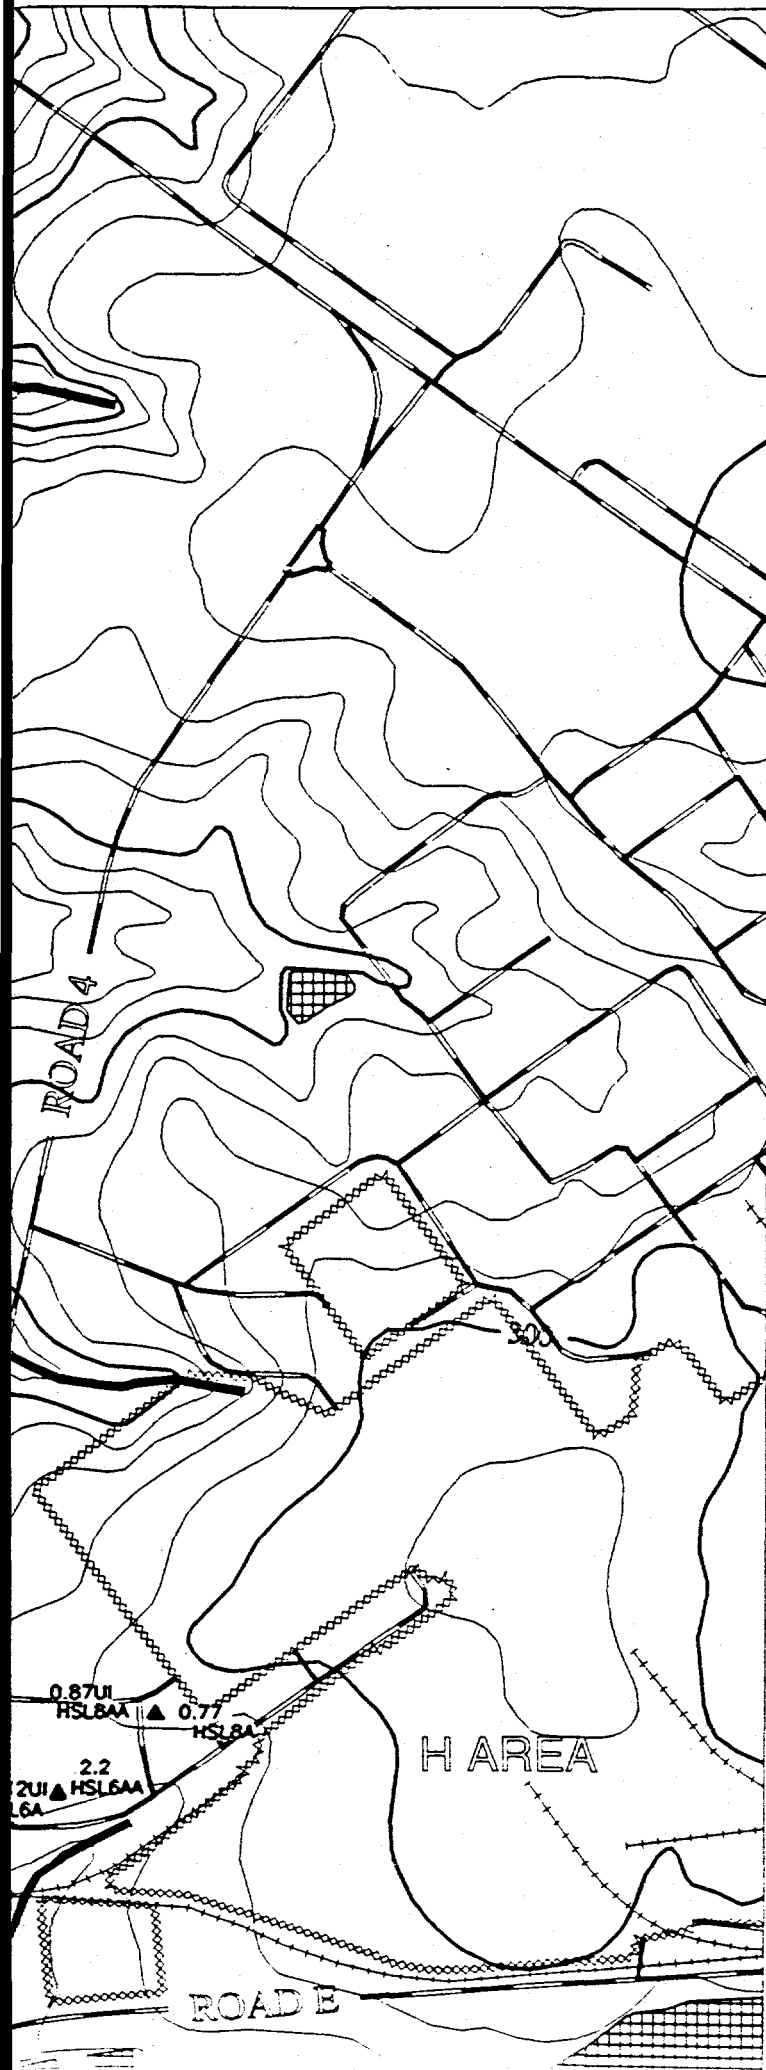


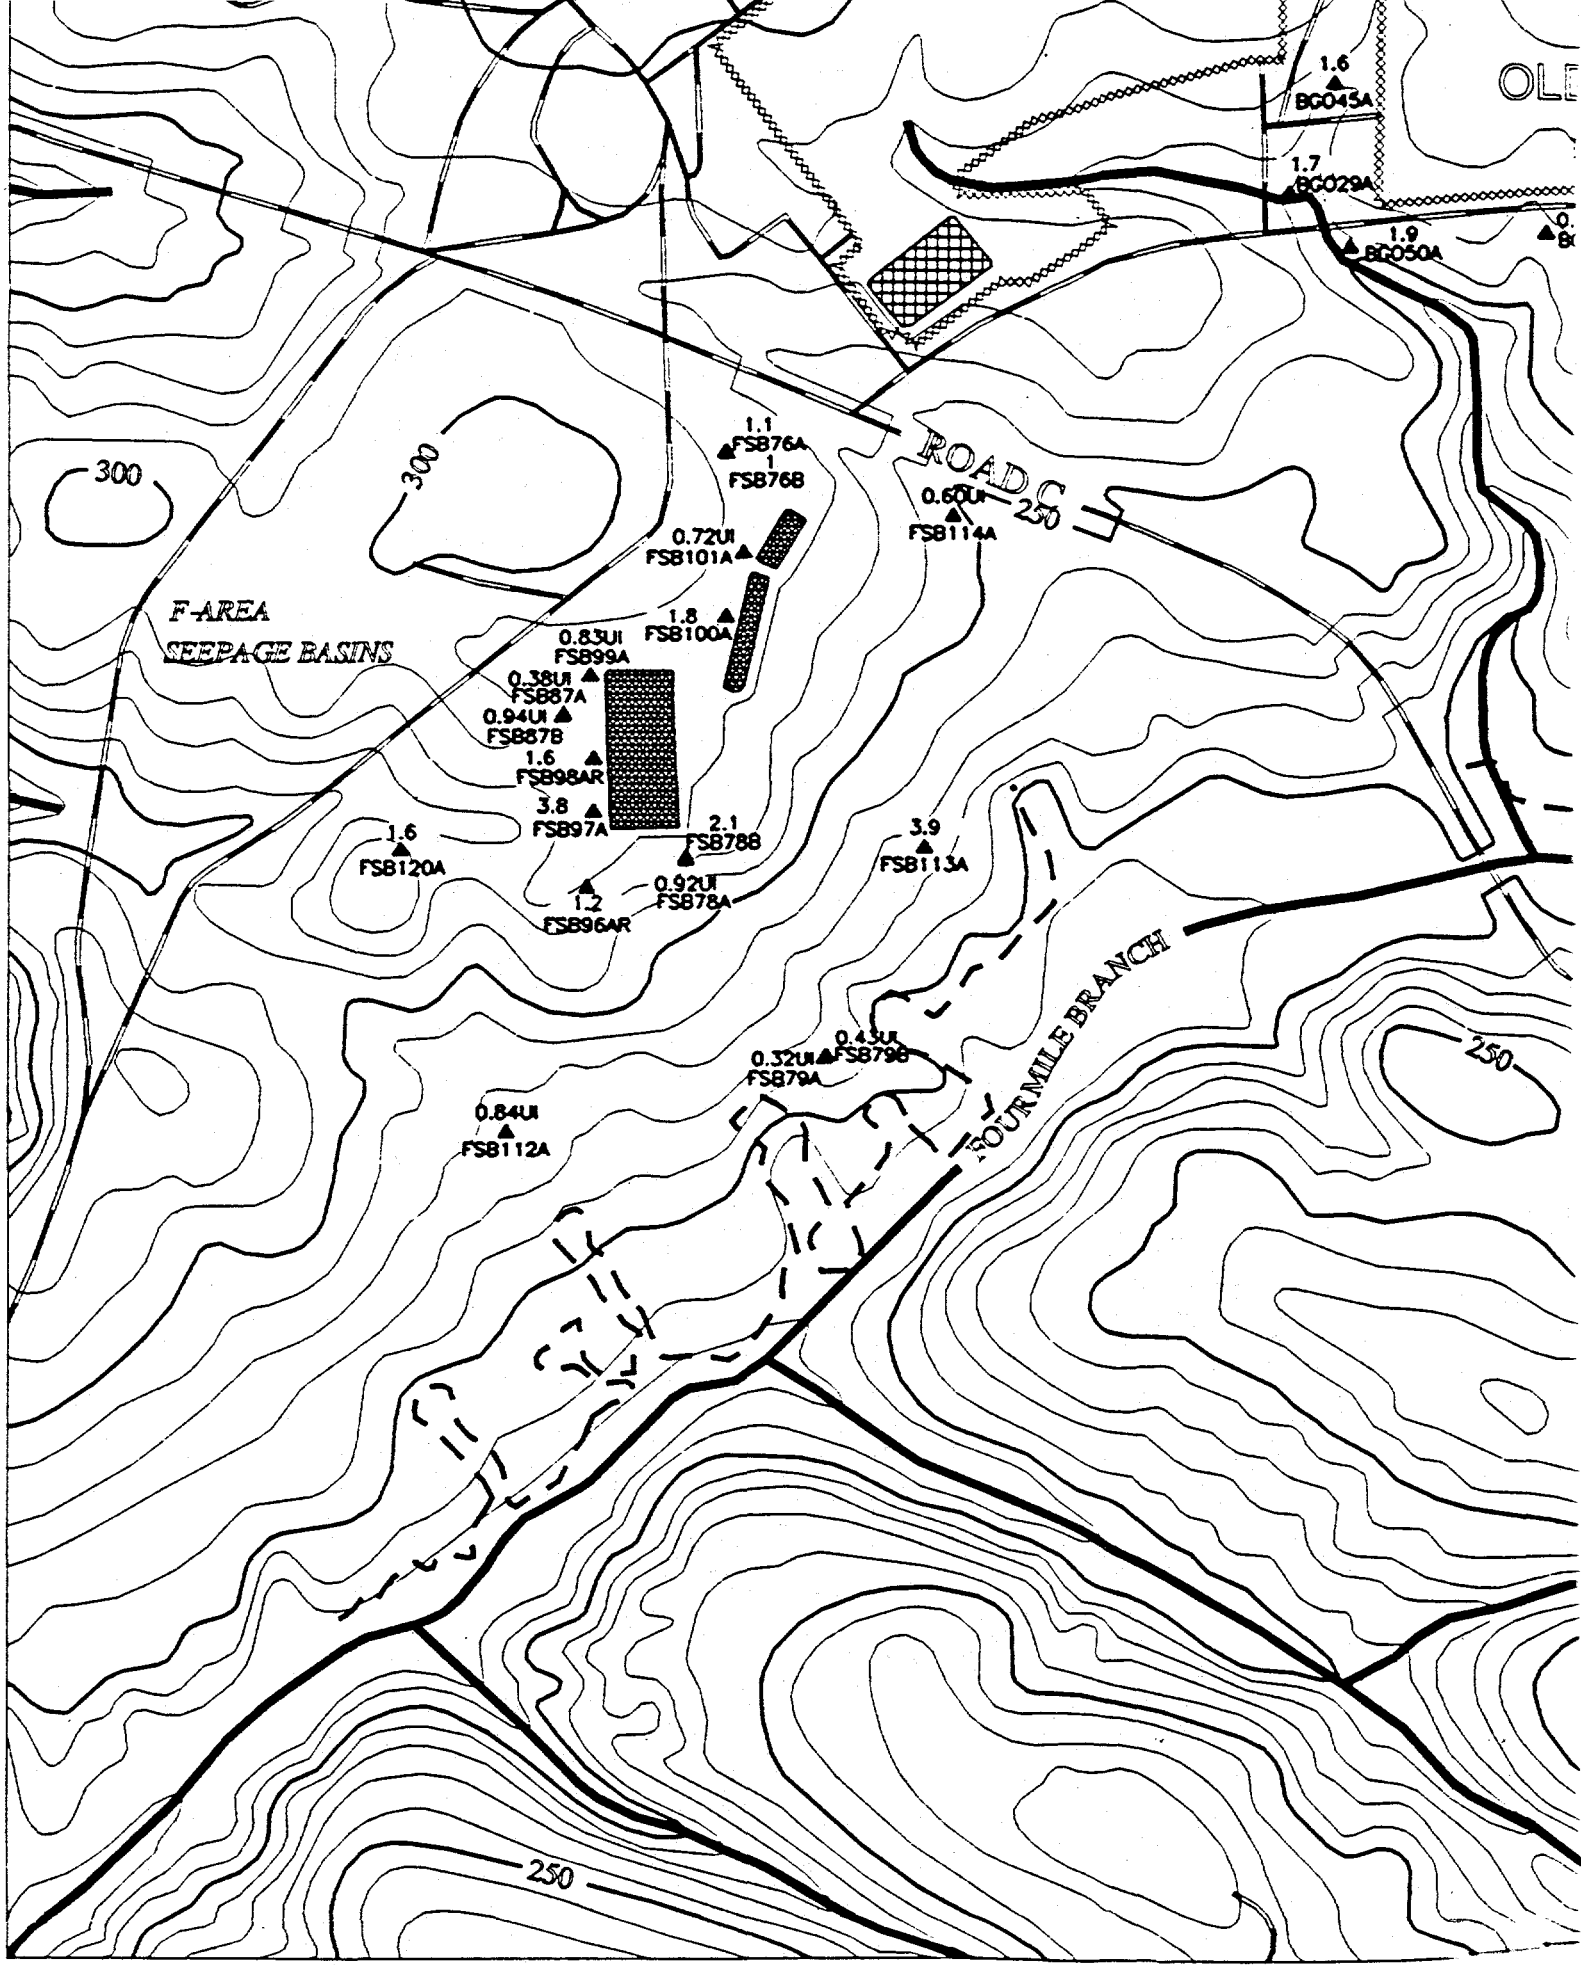

OLD BURIAL GROUND

ROAD E

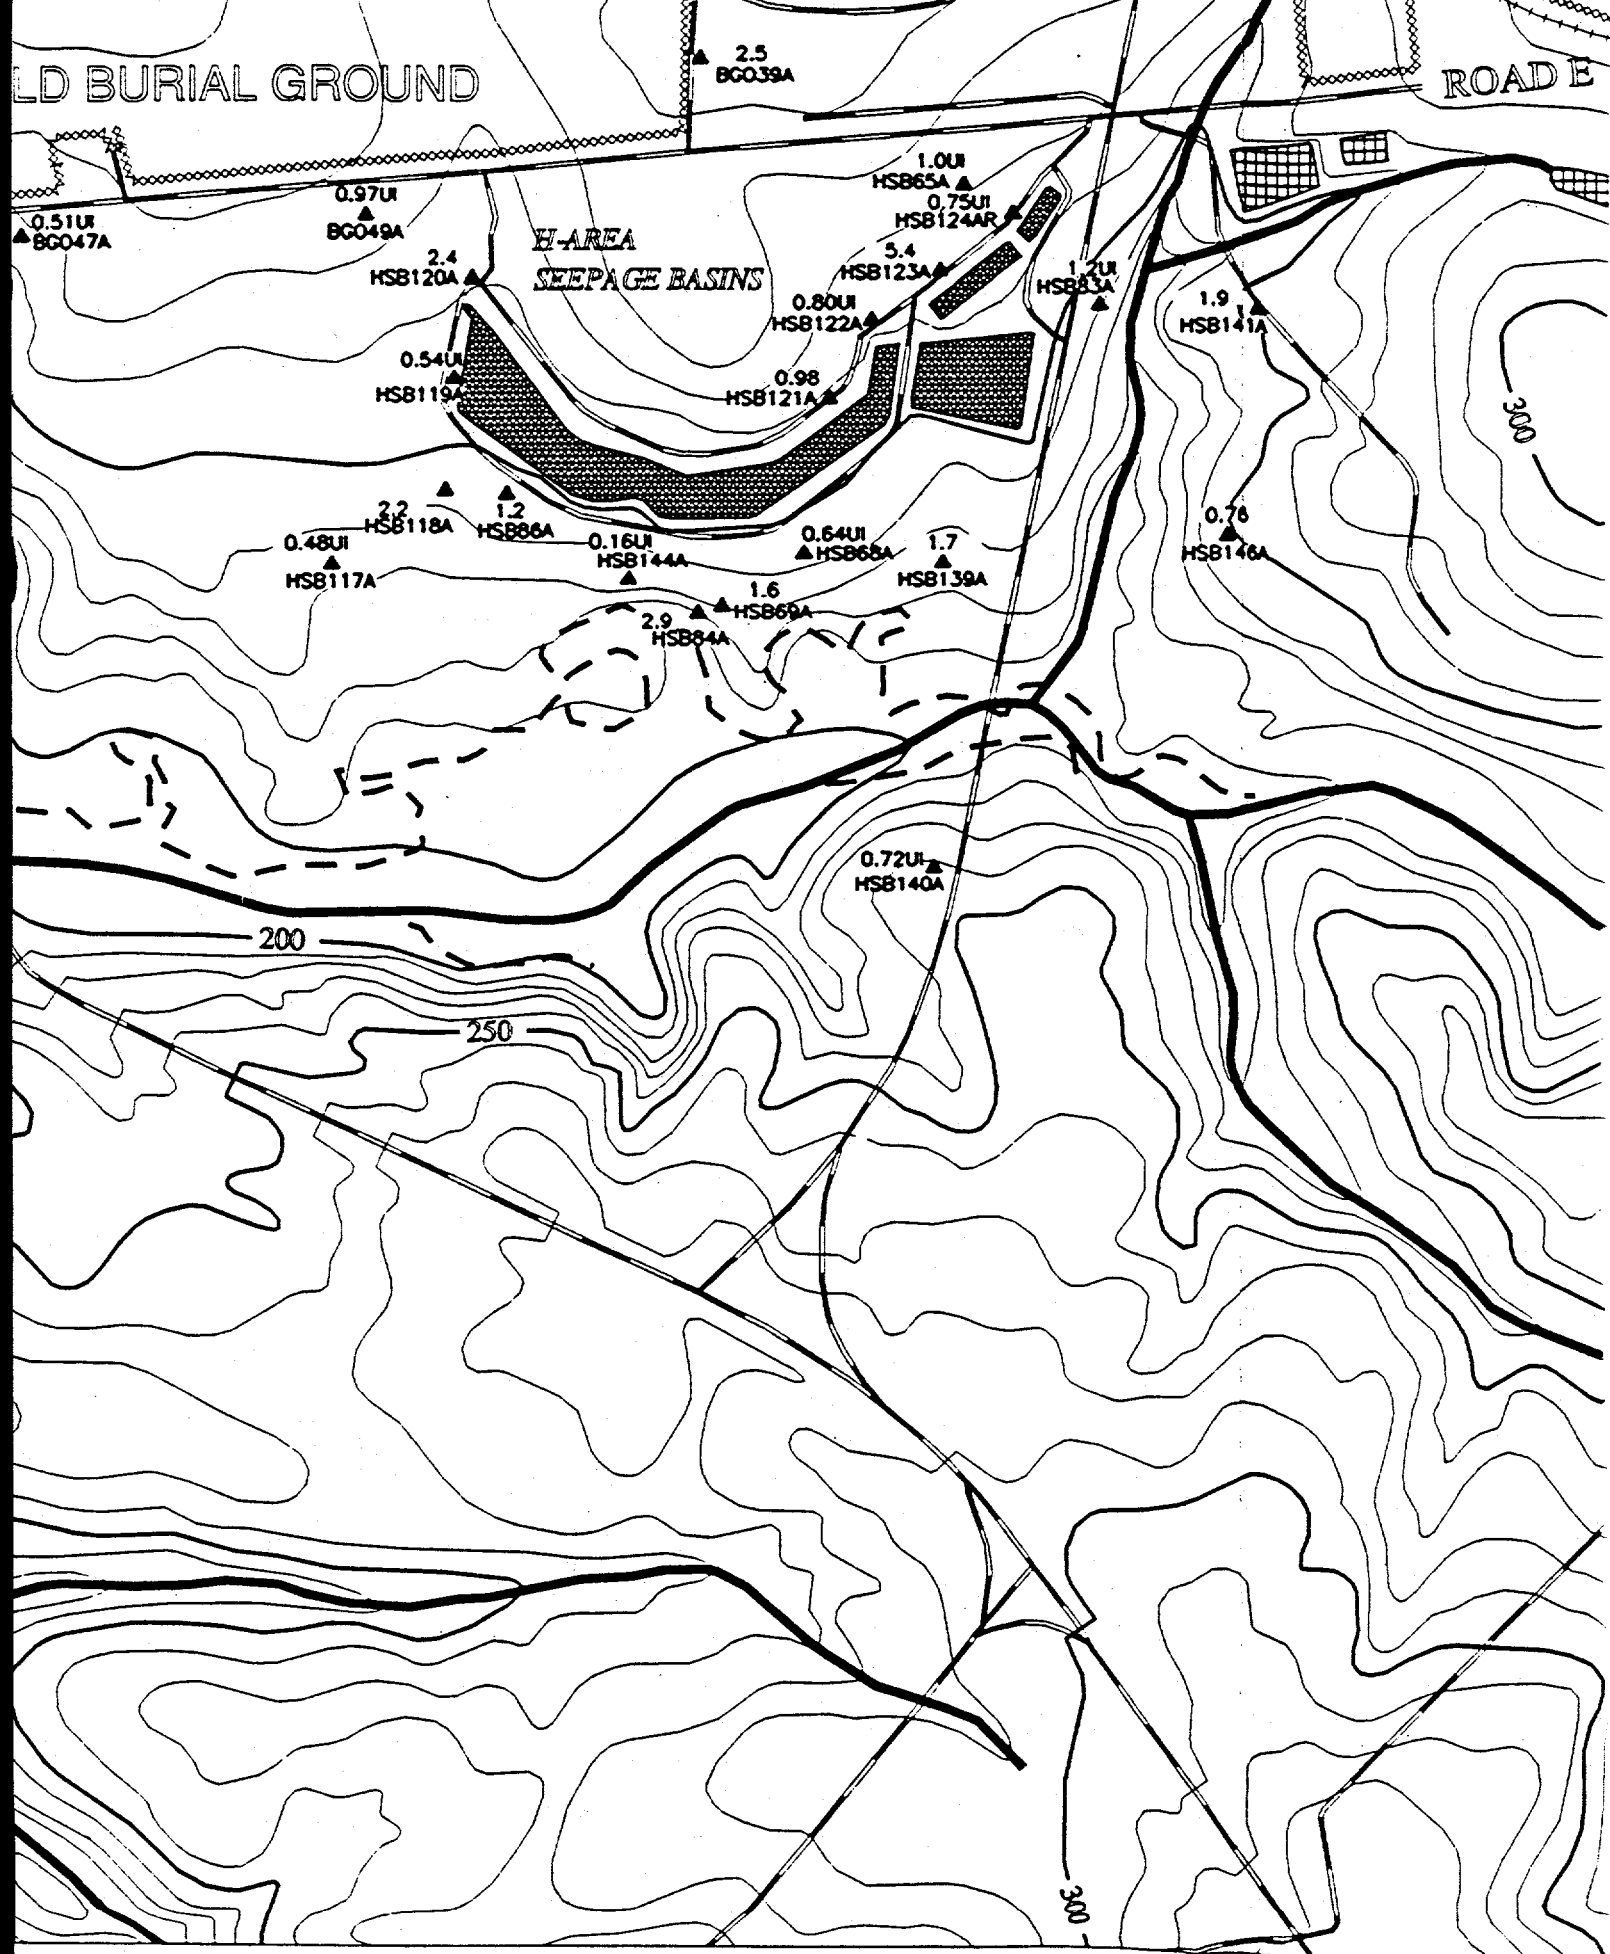

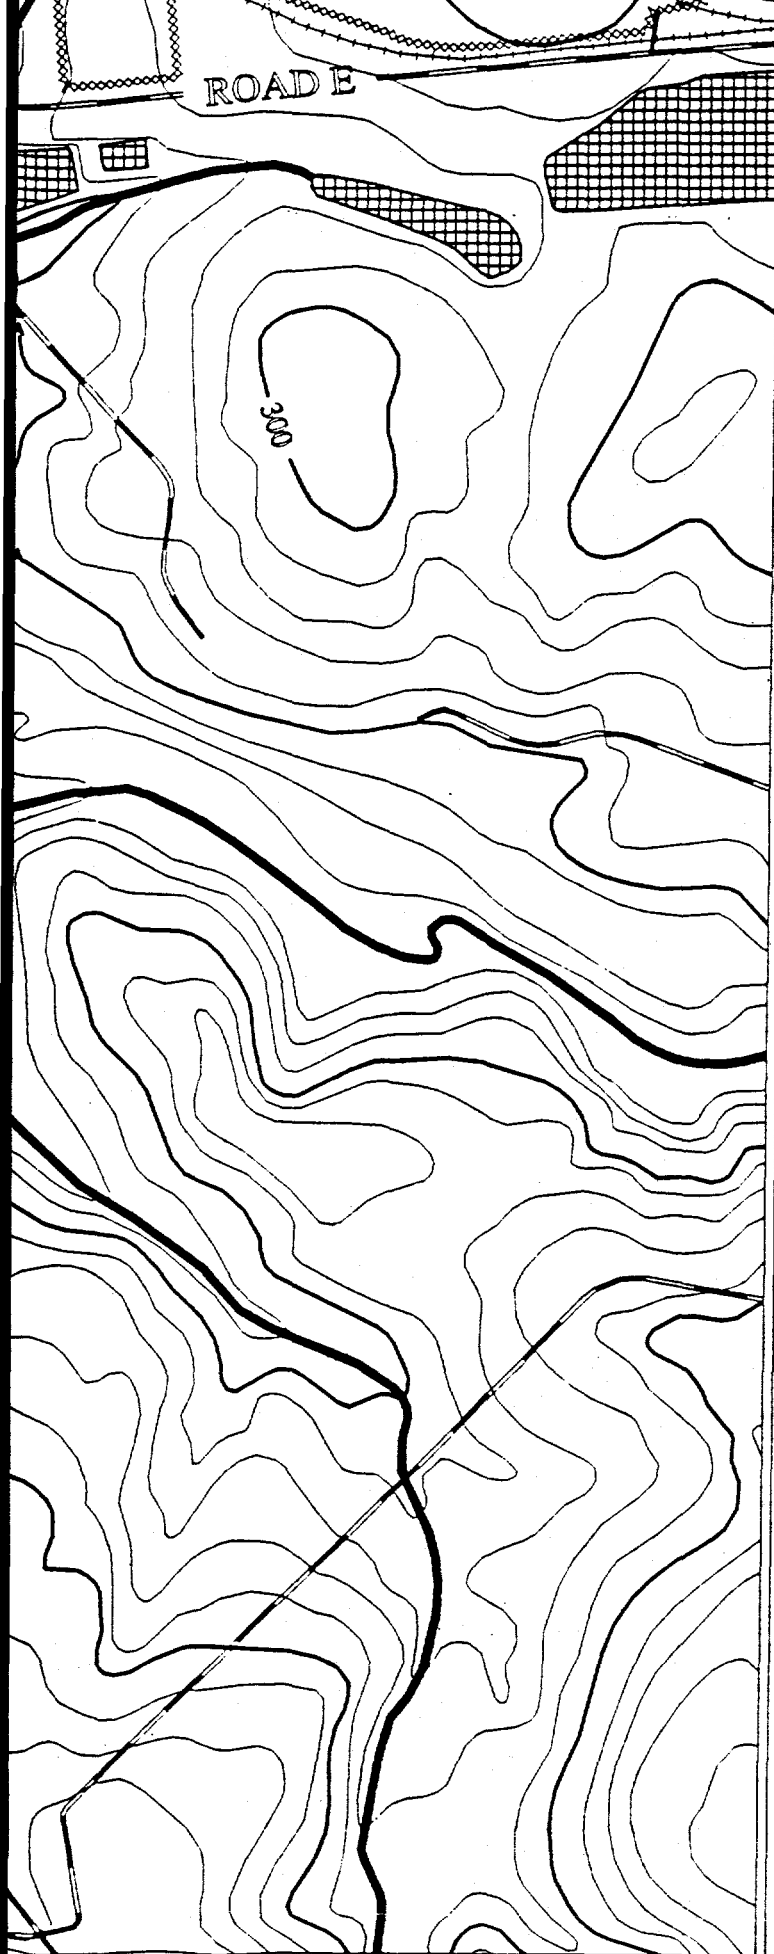

33.253

-81.702

33.253

-81.626

0

900

1800

2700

Scale 1:900 FT
1:274 M

TITLE:

SAVANNAH RIVER SITE
GENERAL SEPARATIONS
AREA 1st QUARTER '95

AQUIFER:

CONGAREE

CONSTITUENT:

GROSS ALPHA

GWPS = 15 pCi/L

"NS" = Not Sampled


"*" = Wells Not Used to Contour


"NA" = Not Analyzed

"UT" = Analyte Not Detected,
Value Is Instrument Reading

Contour Intervals at: 15, 150, 1500 pCi/L



EPD GIS Lab (803)725-1417

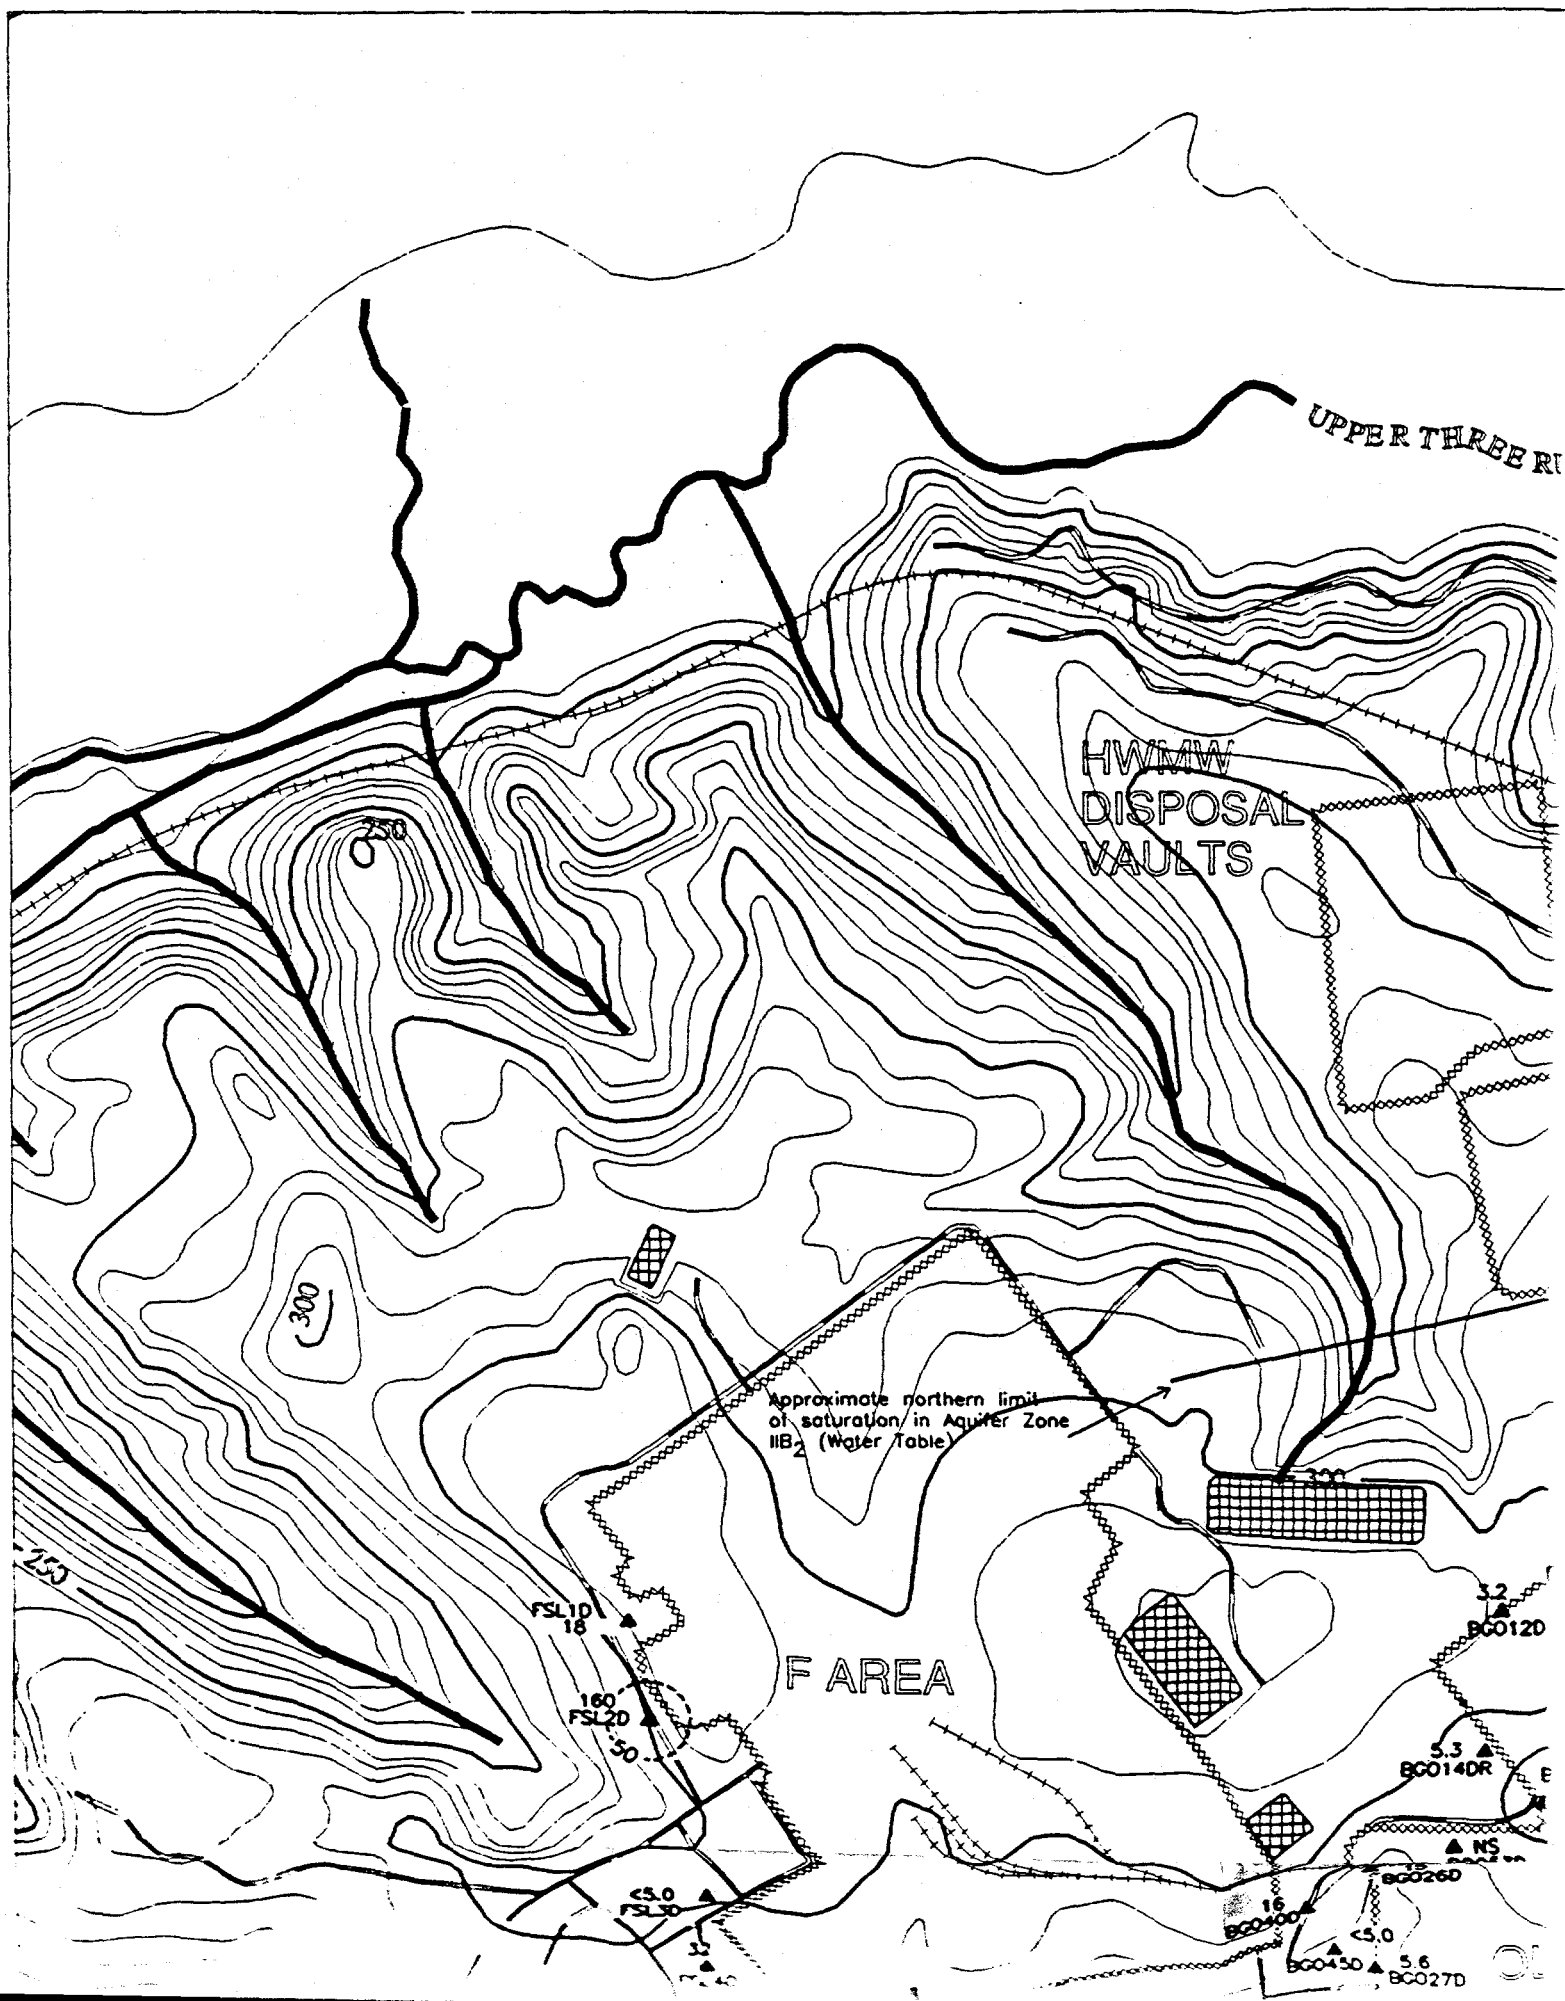


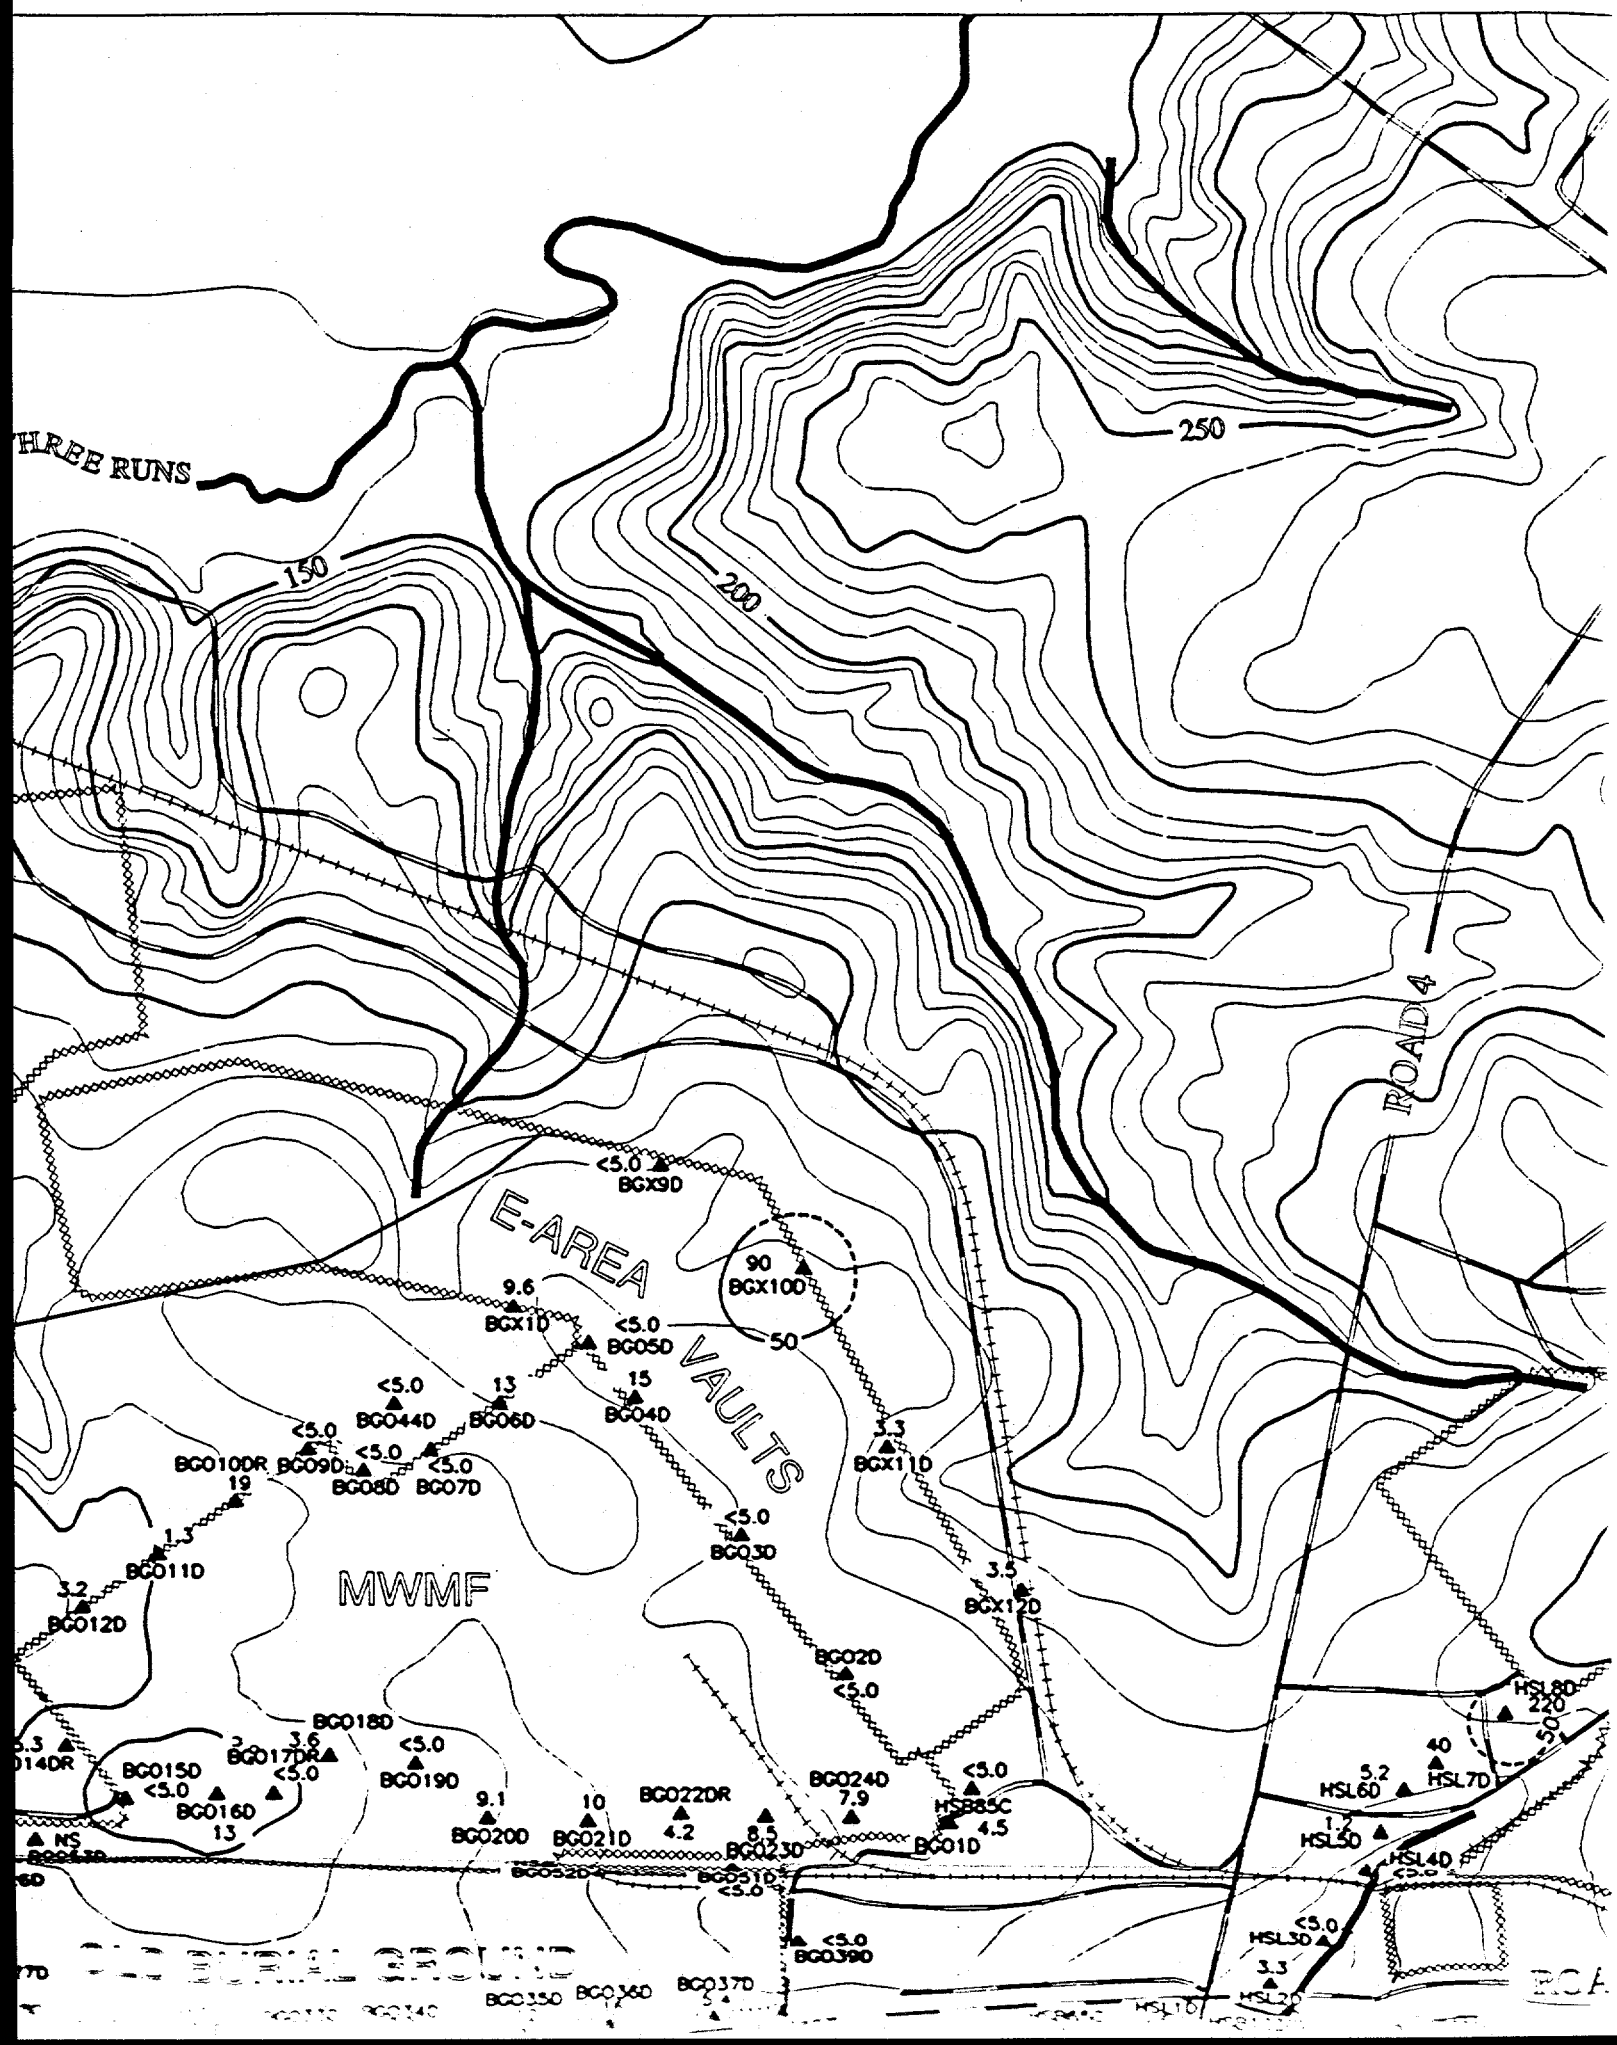

REFERENCE DOCUMENT #
WSRC-TR-95-0146-2 F-Area Seepage Basins
Groundwater Monitoring Report
WSRC-TR-95-0147-2 H-Area Seepage Basins
Groundwater Monitoring Report

-  **PAVED ROAD**
-  **UNPAVED ROAD**
-  **STREAM**
-  **FENCE LINE**
-  **SEEPAGE LINE**
-  **RAILROAD**
-  **TOPOGRAPHIC CONTOUR**
Contour Interval 10 FT
-  **INFERRED**
CONSTITUENT CONTOUR
-  **CONSTITUENT CONTOUR**
-  **BASIN**
-  **RCRA-CERTIFIED**
CLOSED BASIN
-  **MONITORING WELL**

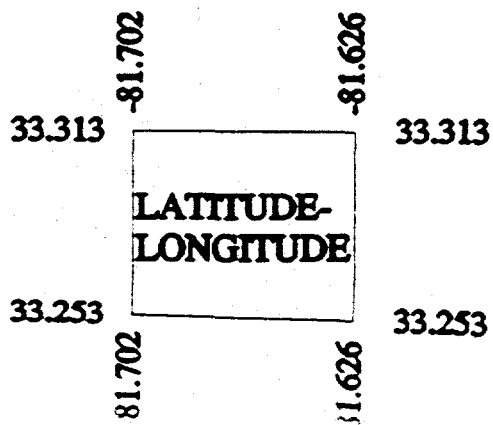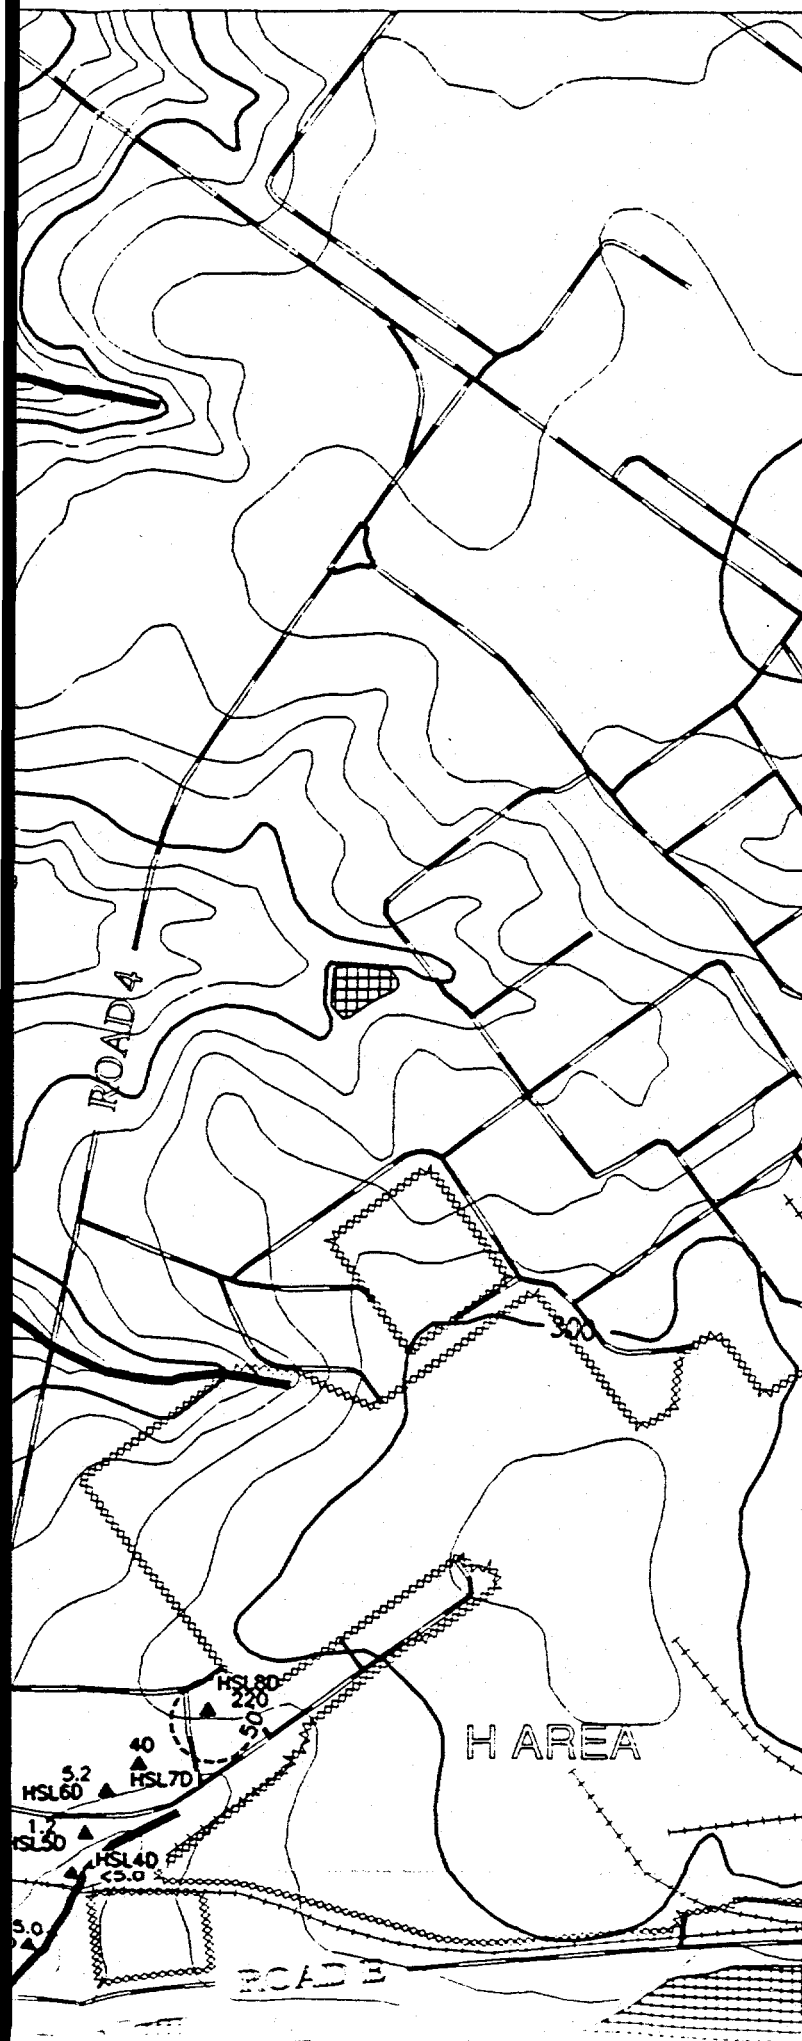

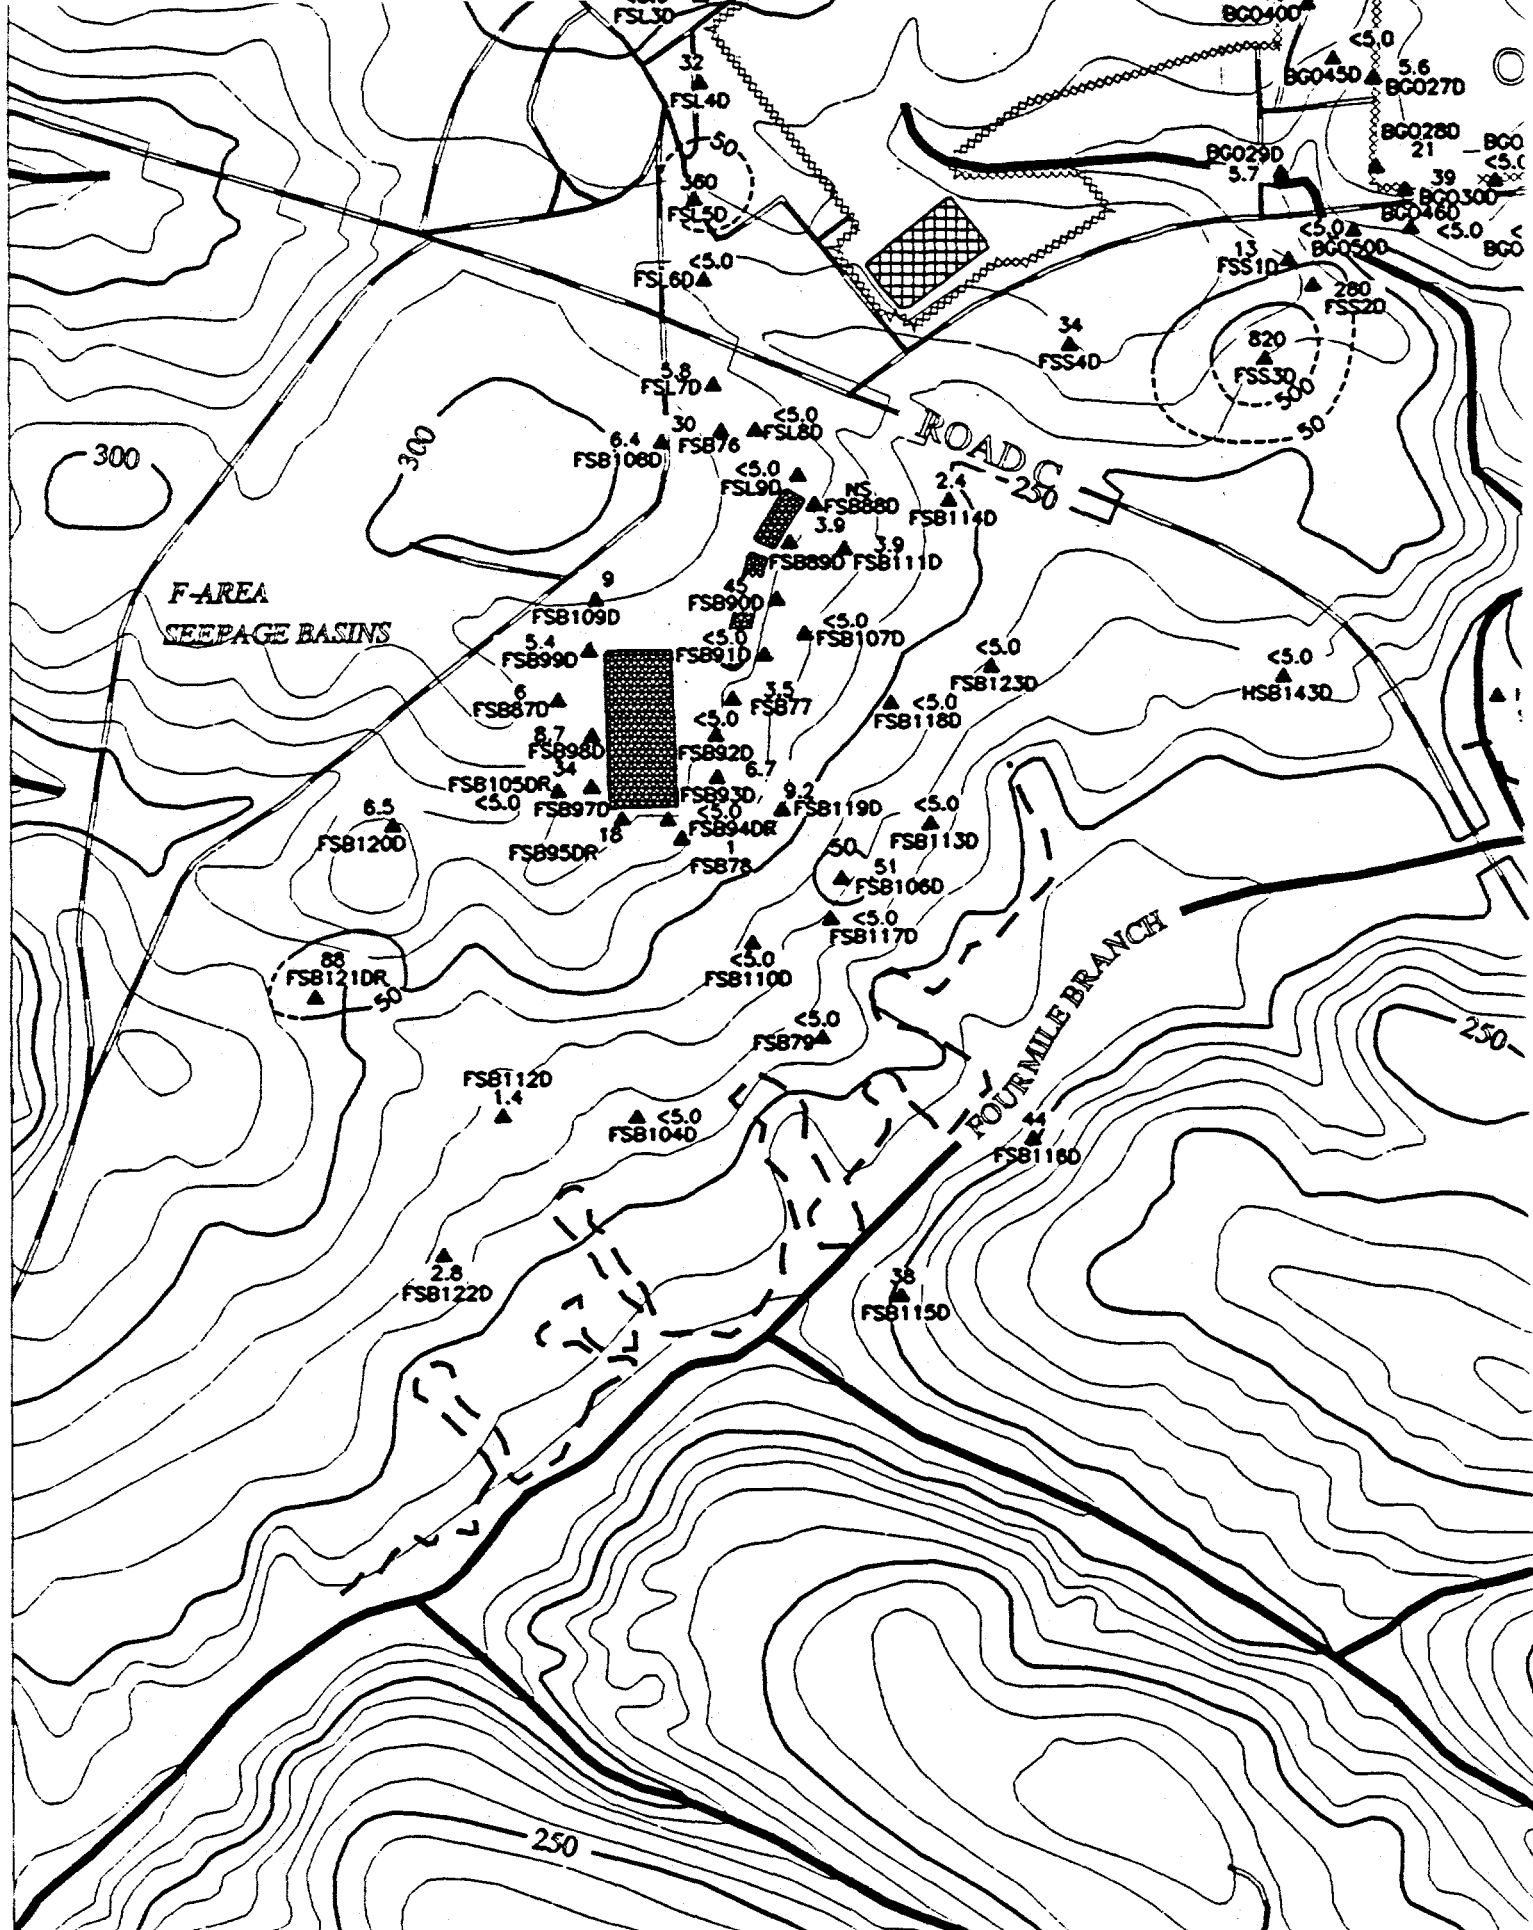



[illegible]

OLD BURIAL GROUND

H-AREA SEEPAGE BASINS

Topographic map showing contour lines (e.g., 200, 250, 300) and various monitoring stations. The map includes labels for "OLD BURIAL GROUND" and "H-AREA SEEPAGE BASINS". Numerous points are marked with codes and elevations, including:

- BGO270, BGO280, BGO310, BGO320, BGO330, BGO340, BGO350, BGO360, BGO370, BGO380, BGO390, BGO480, BGO490
- HSB1470, HSB1380, HSB1160, HSB1150, HSB1140, HSB1120, HSB1080, HSB1070, HSB1060, HSB1050, HSB1040, HSB1030, HSB1020, HSB1010, HSB1000, HSB1500, HSB1410, HSB1320, HSB1250, HSB1340, HSB1460, HSB1490, HSB1450, HSB1390, HSB1260, HSB1310, HSB1400, HSB1480, HSB1300, HSB1290, HSB1360, HSB840, HSB1350, HSB1270, HSB1170, HSB1370, HSB1110, HSB1100, HSB869, HSB868, HSB1090, HSB1490, HSB865, HSB866, HSB867,HSB998, HSB999

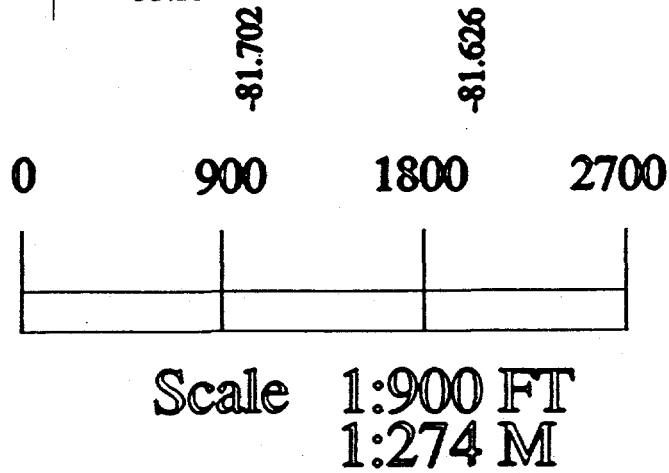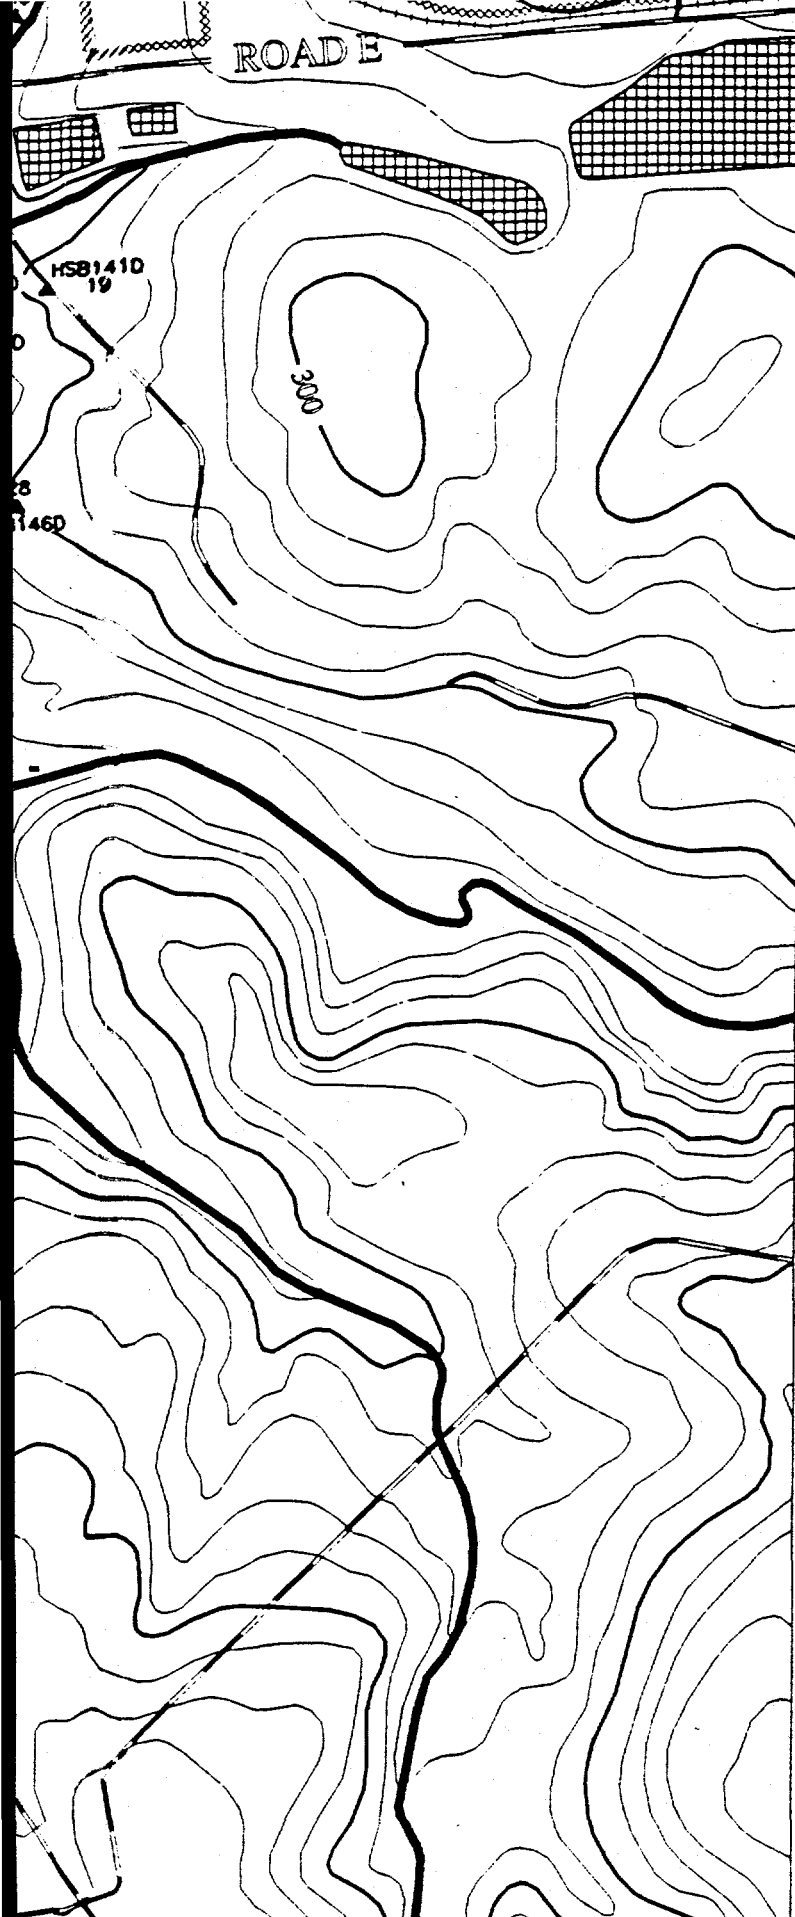

TITLE:

**SAVANNAH RIVER SITE
GENERAL SEPARATIONS
AREA 1st QUARTER '95**

AQUIFER:

WATER TABLE

CONSTITUENT:

LEAD

GWPS = 50 ug/L

"NS" = Not Sampled


"*" = Wells Not Used to Contour


"NA" = Not Analyzed

**"UI" = Analyte Not Detected,
Value Is Instrument Reading**

Contour Intervals at: 50, 500 ug/L

EPD GIS Lab (803)725-1417

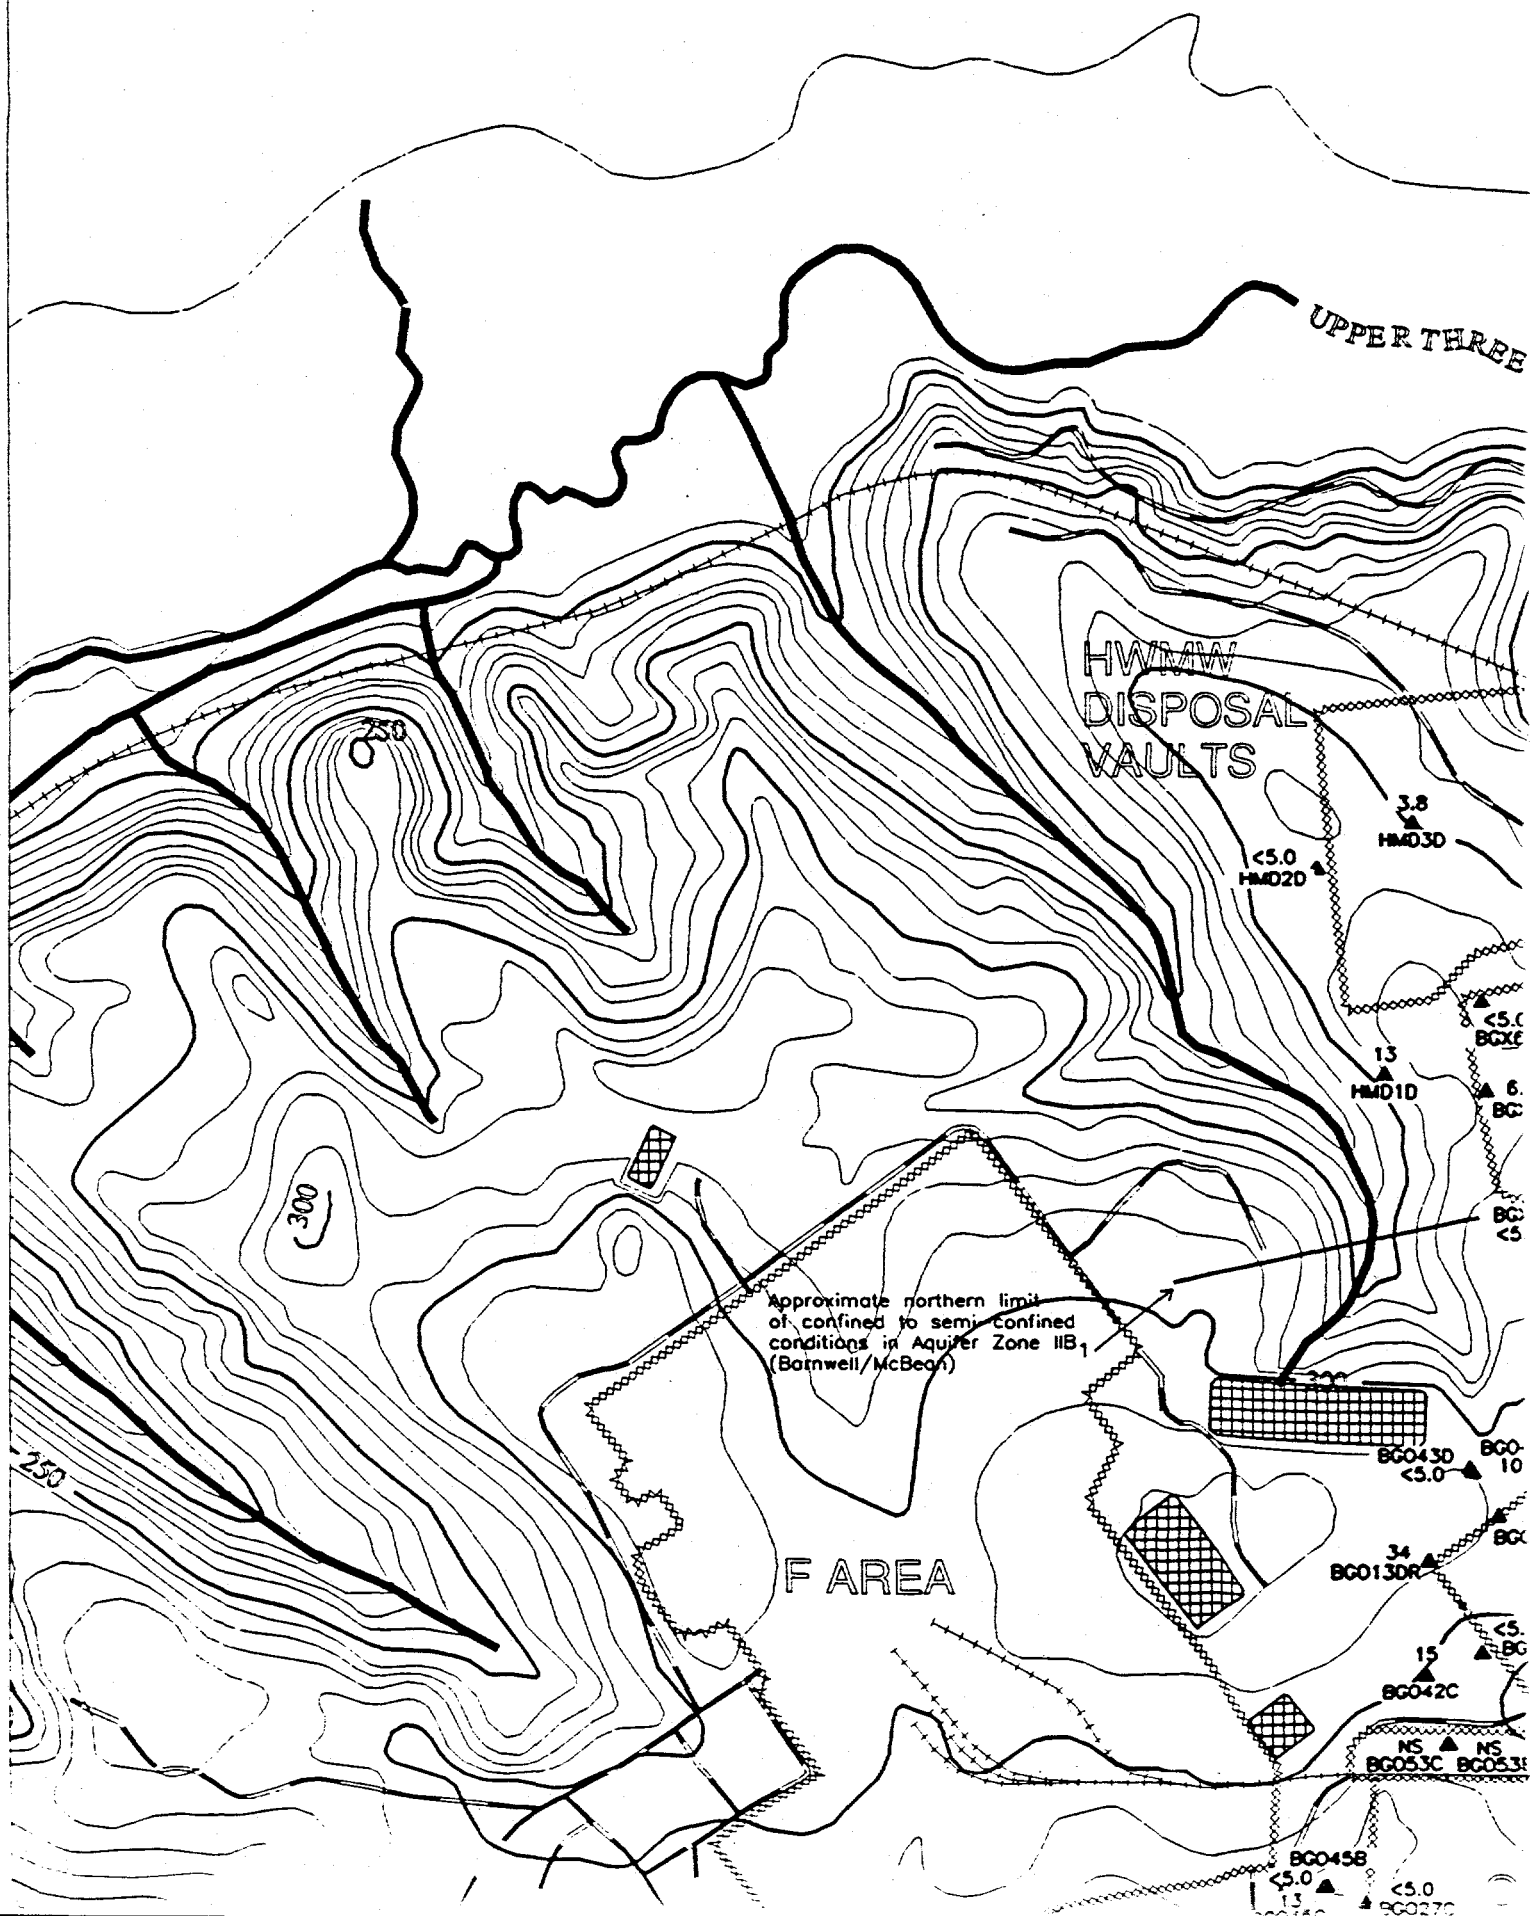

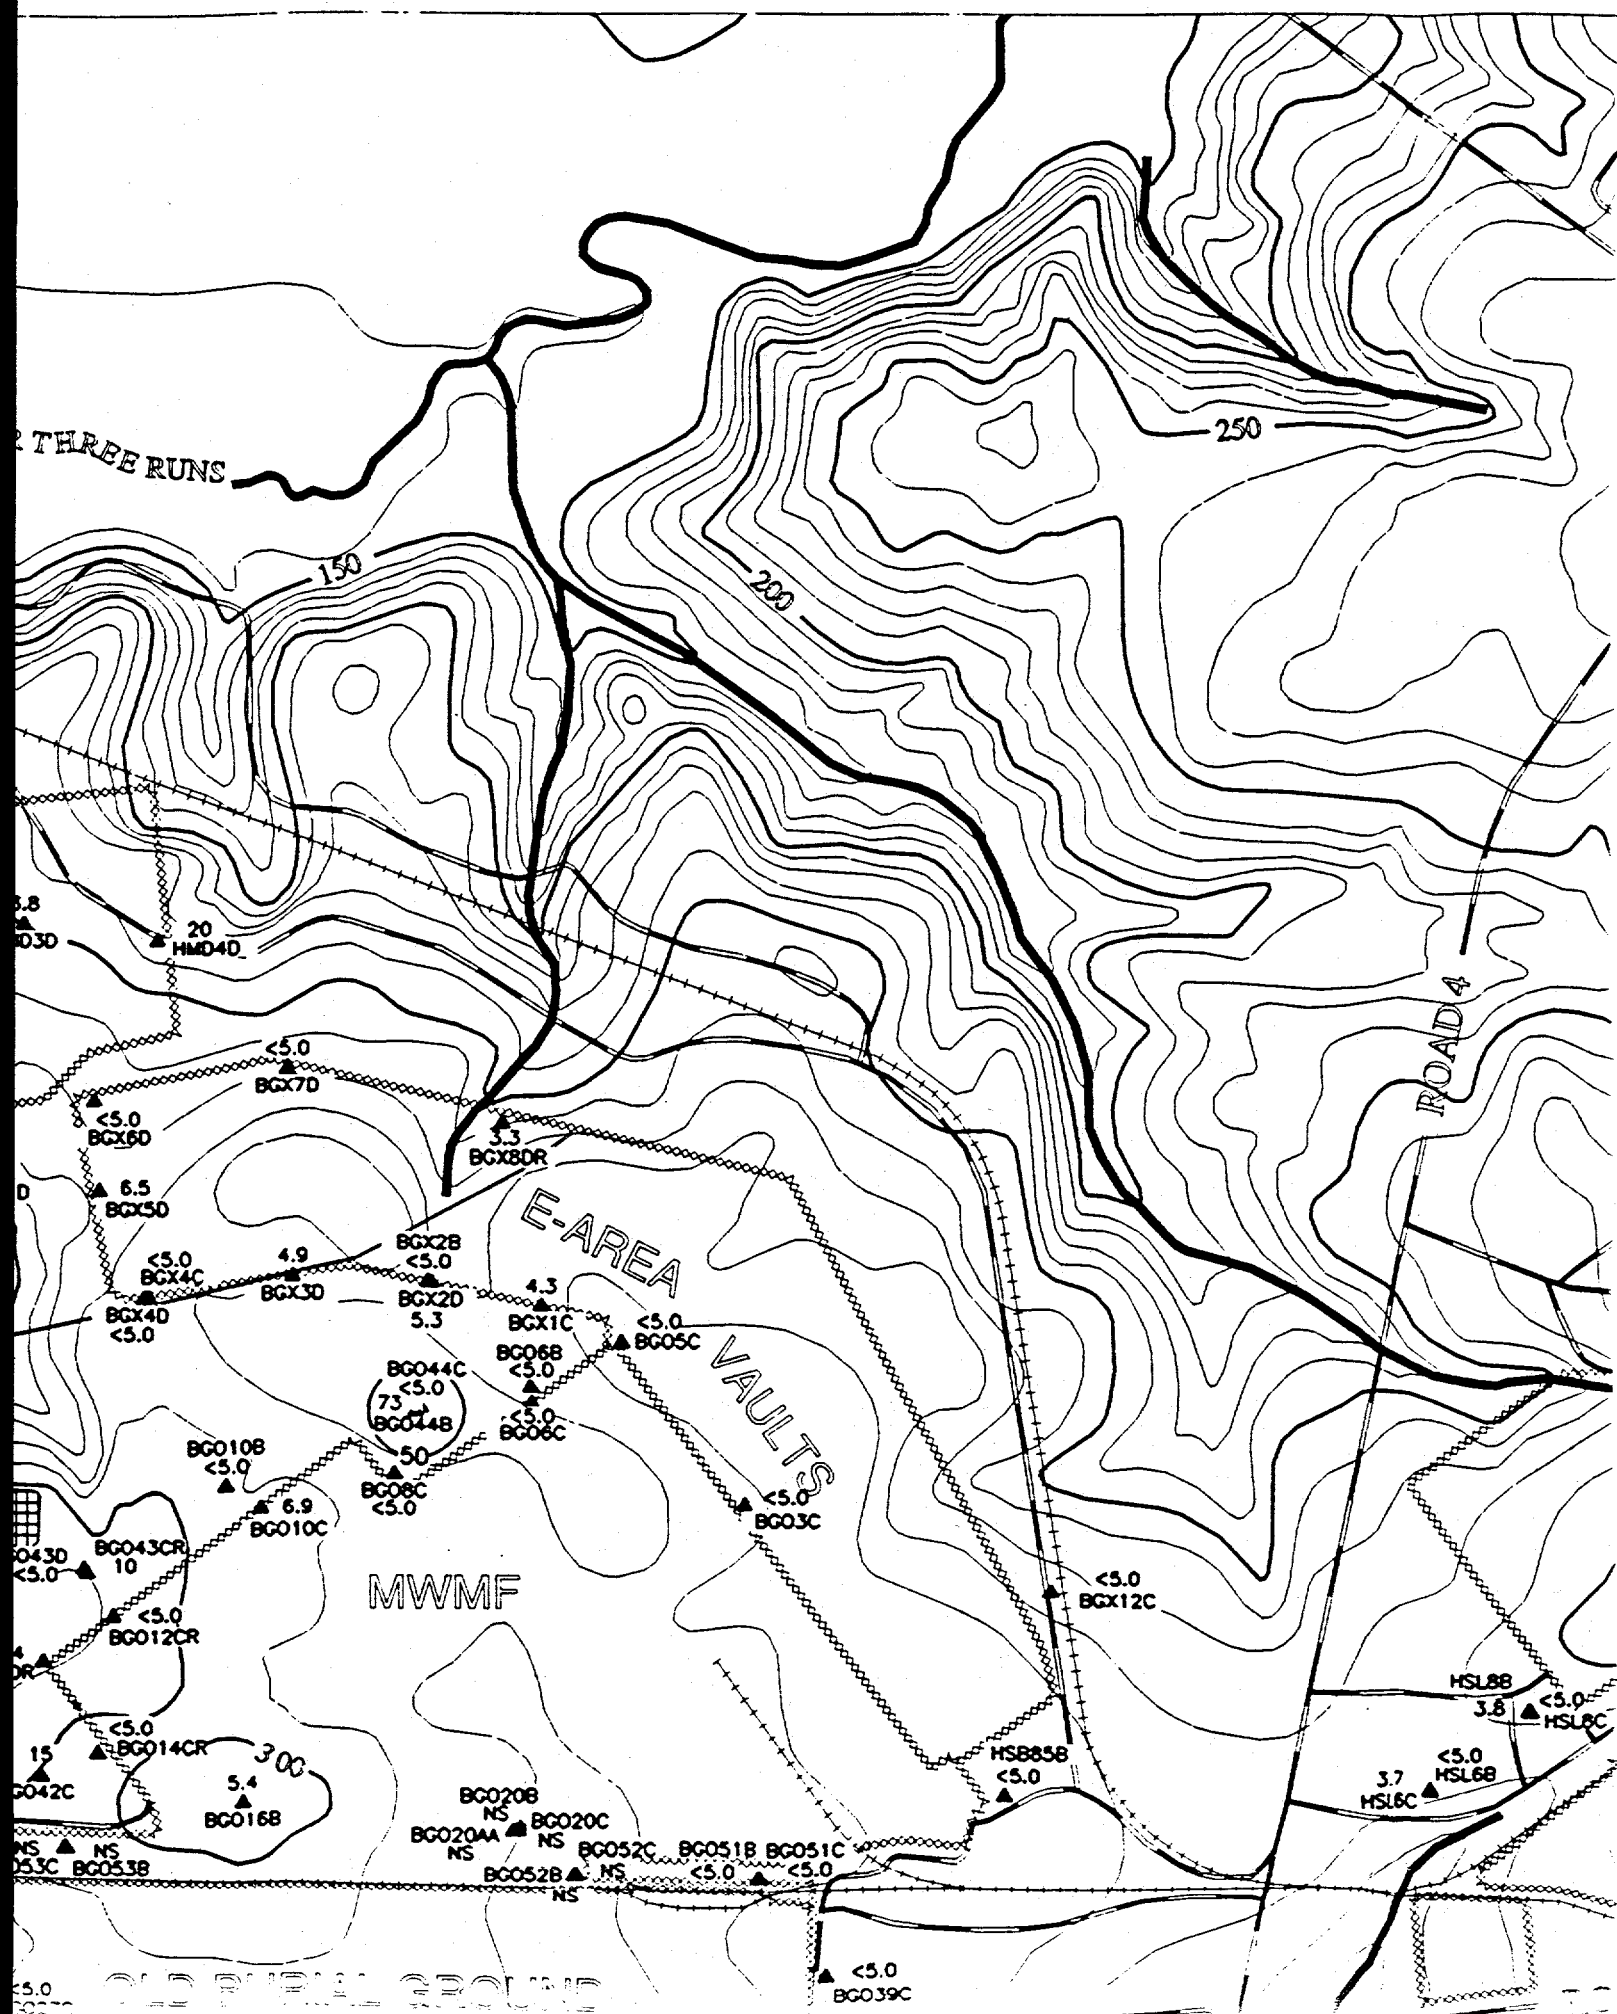

REFERENCE DOCUMENT #

WSRC-TR-95-0146-2 F-Area Seepage Basins

Groundwater Monitoring Report

WSRC-TR-95-0147-2 H-Area Seepage Basins

Groundwater Monitoring Report

 **PAVED ROAD**

 **UNPAVED ROAD**

 **STREAM**

 **FENCE LINE**

 **SEEPLINE**

 **RAILROAD**

 **TOPOGRAPHIC CONTOUR**
Contour Interval 10 FT



 **INFERRED
CONSTITUENT CONTOUR**


 **CONSTITUENT CONTOUR**

 **BASIN**



 **RCRA-CERTIFIED
CLOSED BASIN**

 **MONITORING WELL**

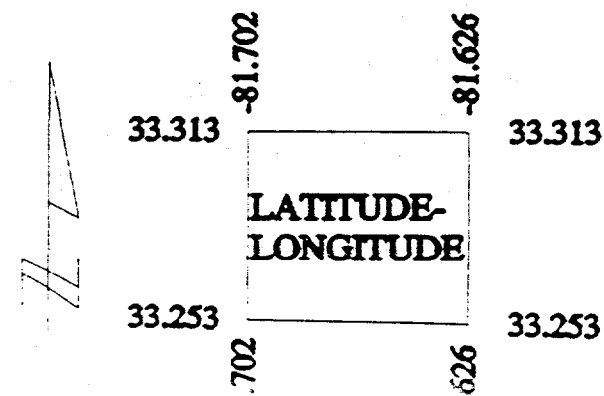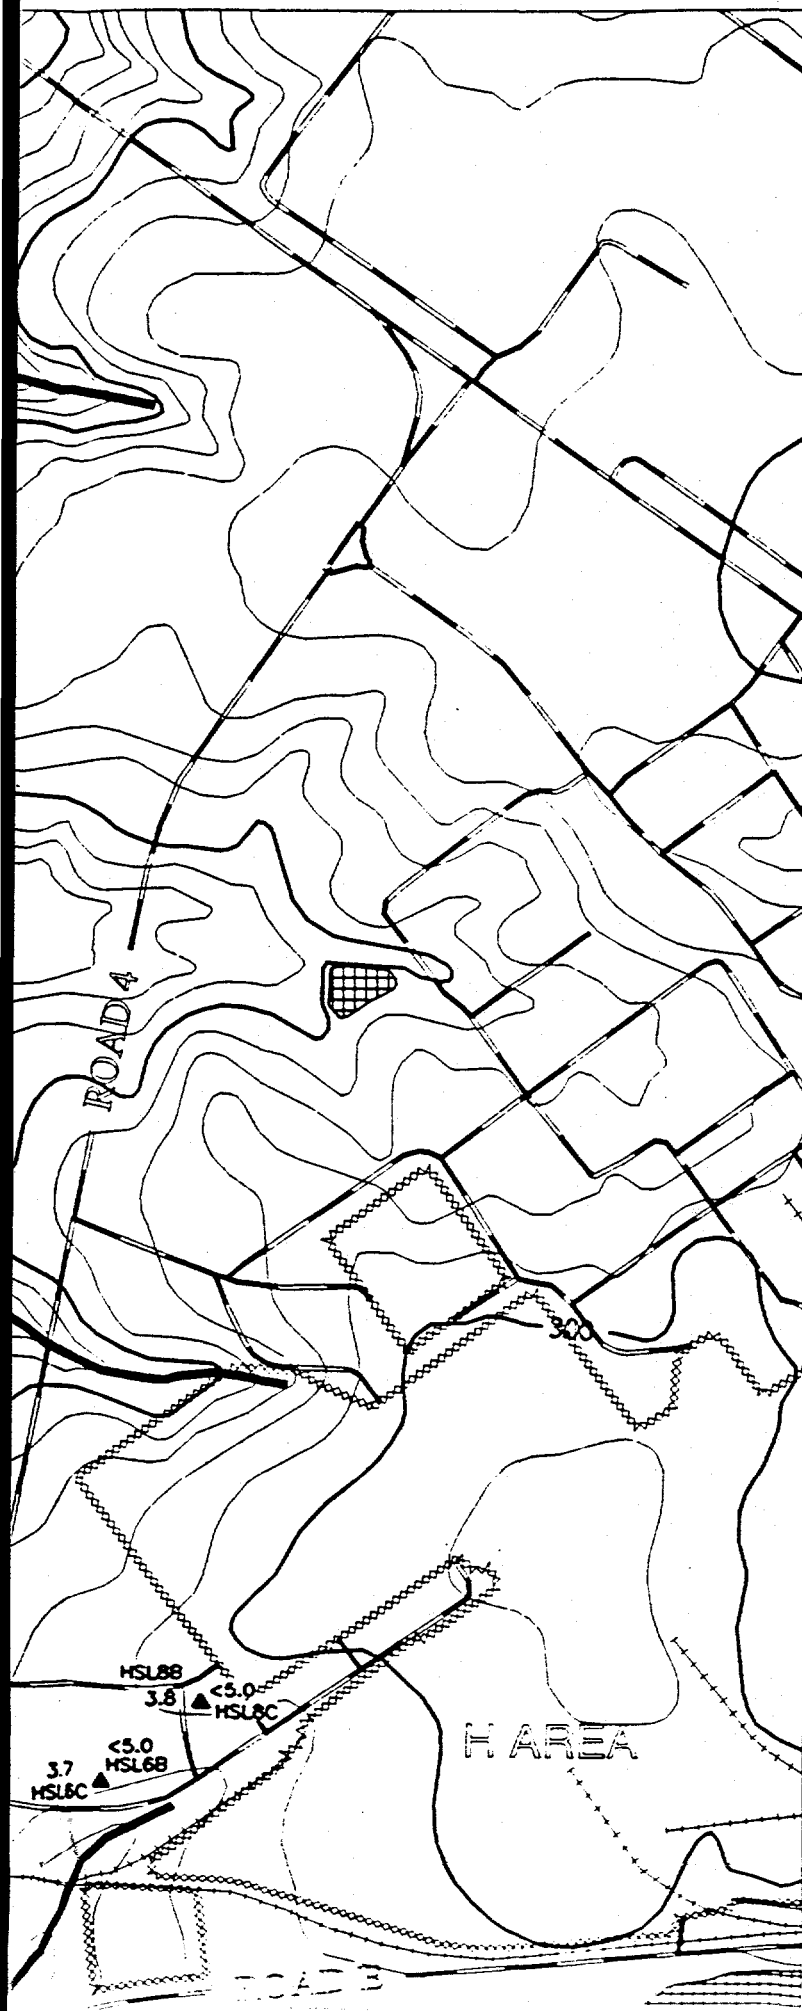

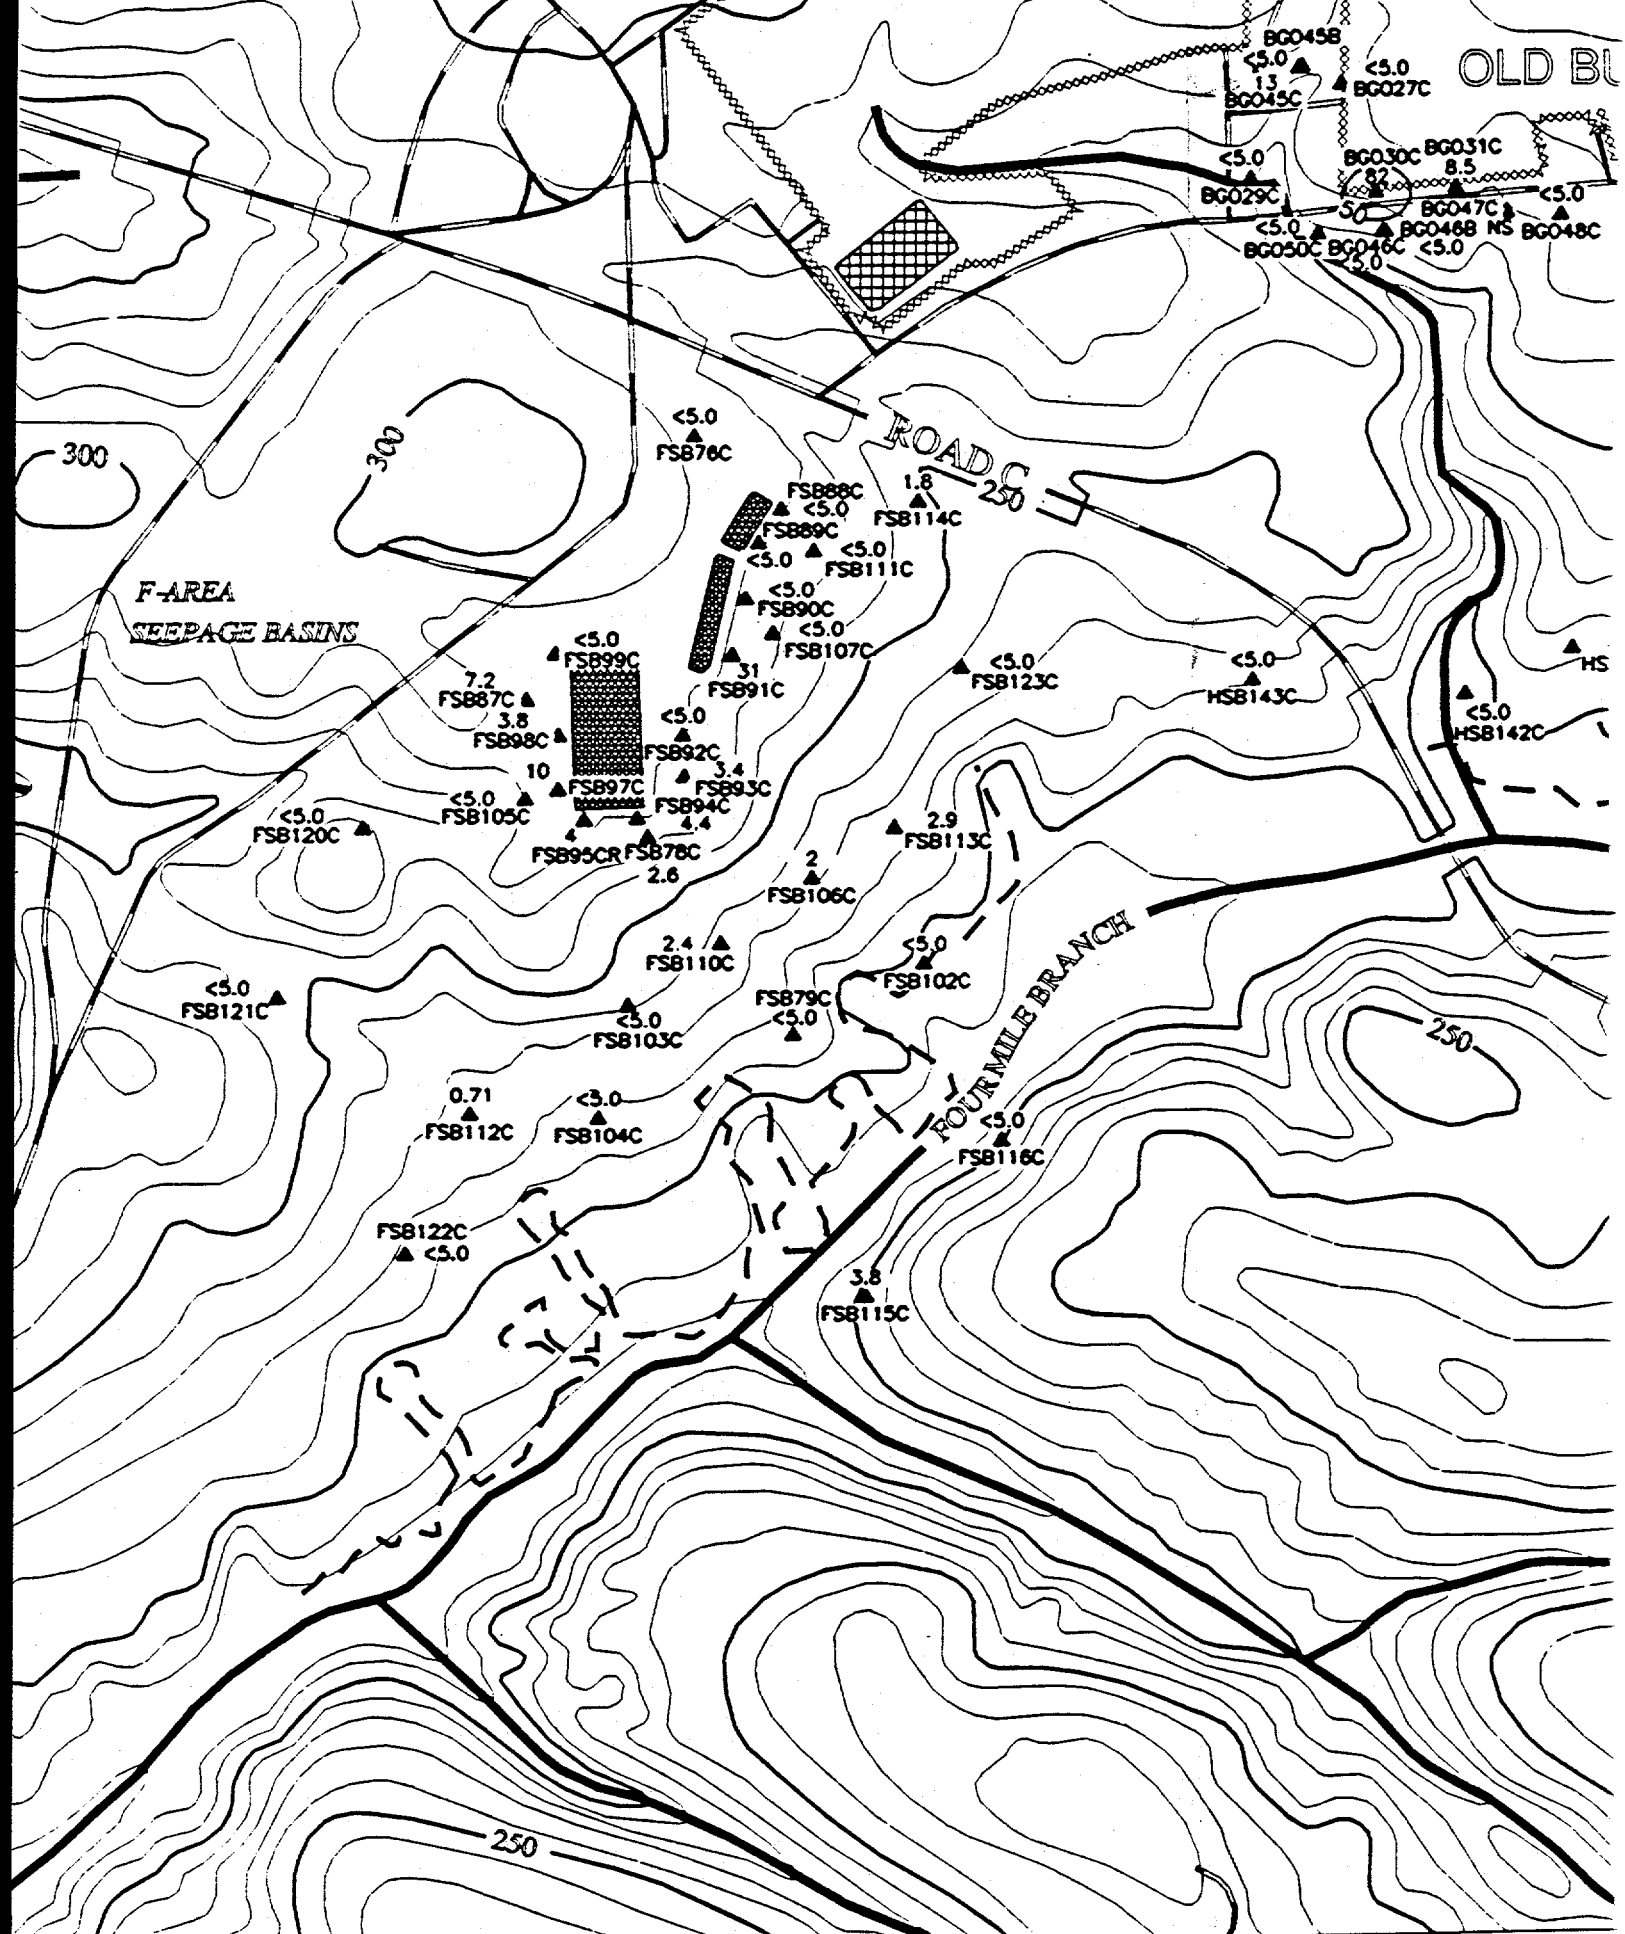

[illegible][illegible]

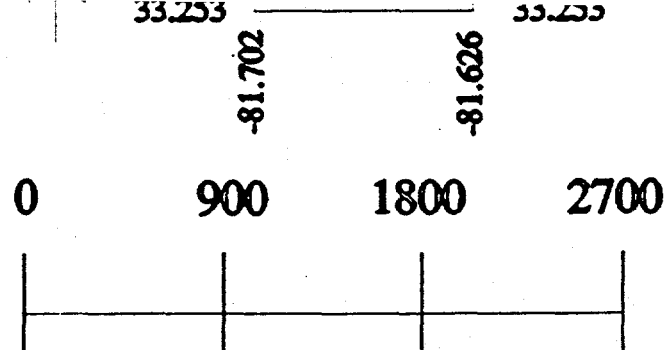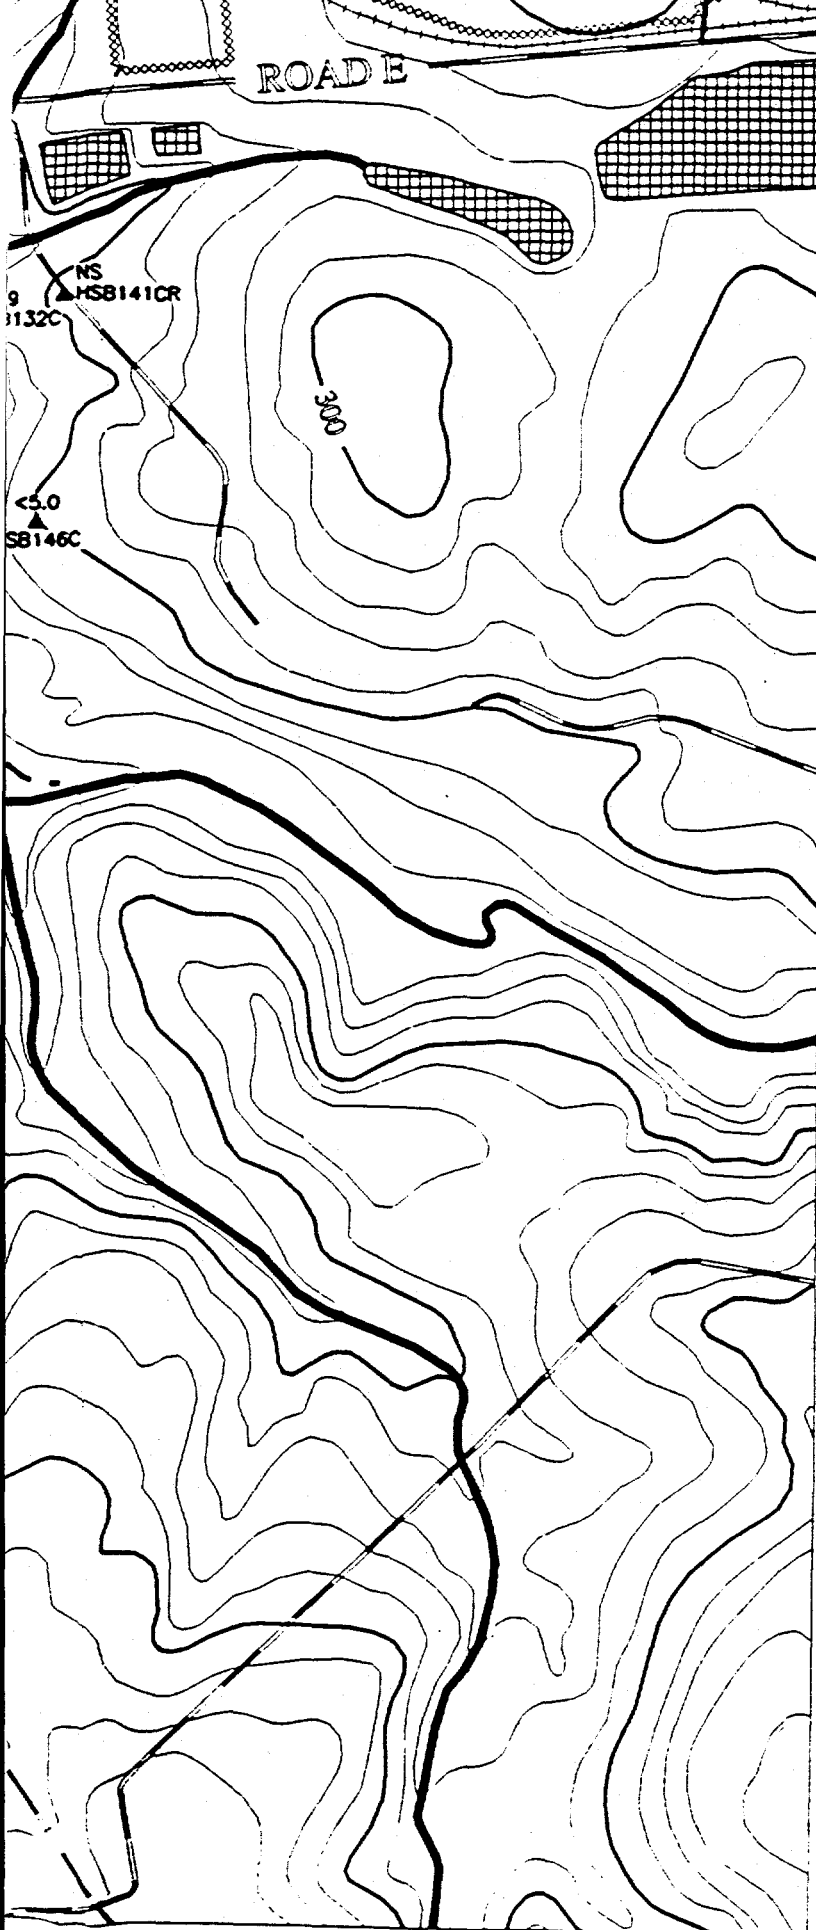

Scale 1:900 FT
1:274 M

TITLE:
SAVANNAH RIVER SITE
GENERAL SEPARATIONS
AREA 1st QUARTER '95

AQUIFER:
BARNWELL/McBEAN

CONSTITUENT:

LEAD
GWPS = 50 ug/L

"NS" = Not Sampled


"*" = Wells Not Used to Contour

"NA" = Not Analyzed


"UI" = Analyte Not Detected,
Value Is Instrument Reading

Contour Intervals at: 50, 500 ug/L

EPD GIS Lab (803)725-1417

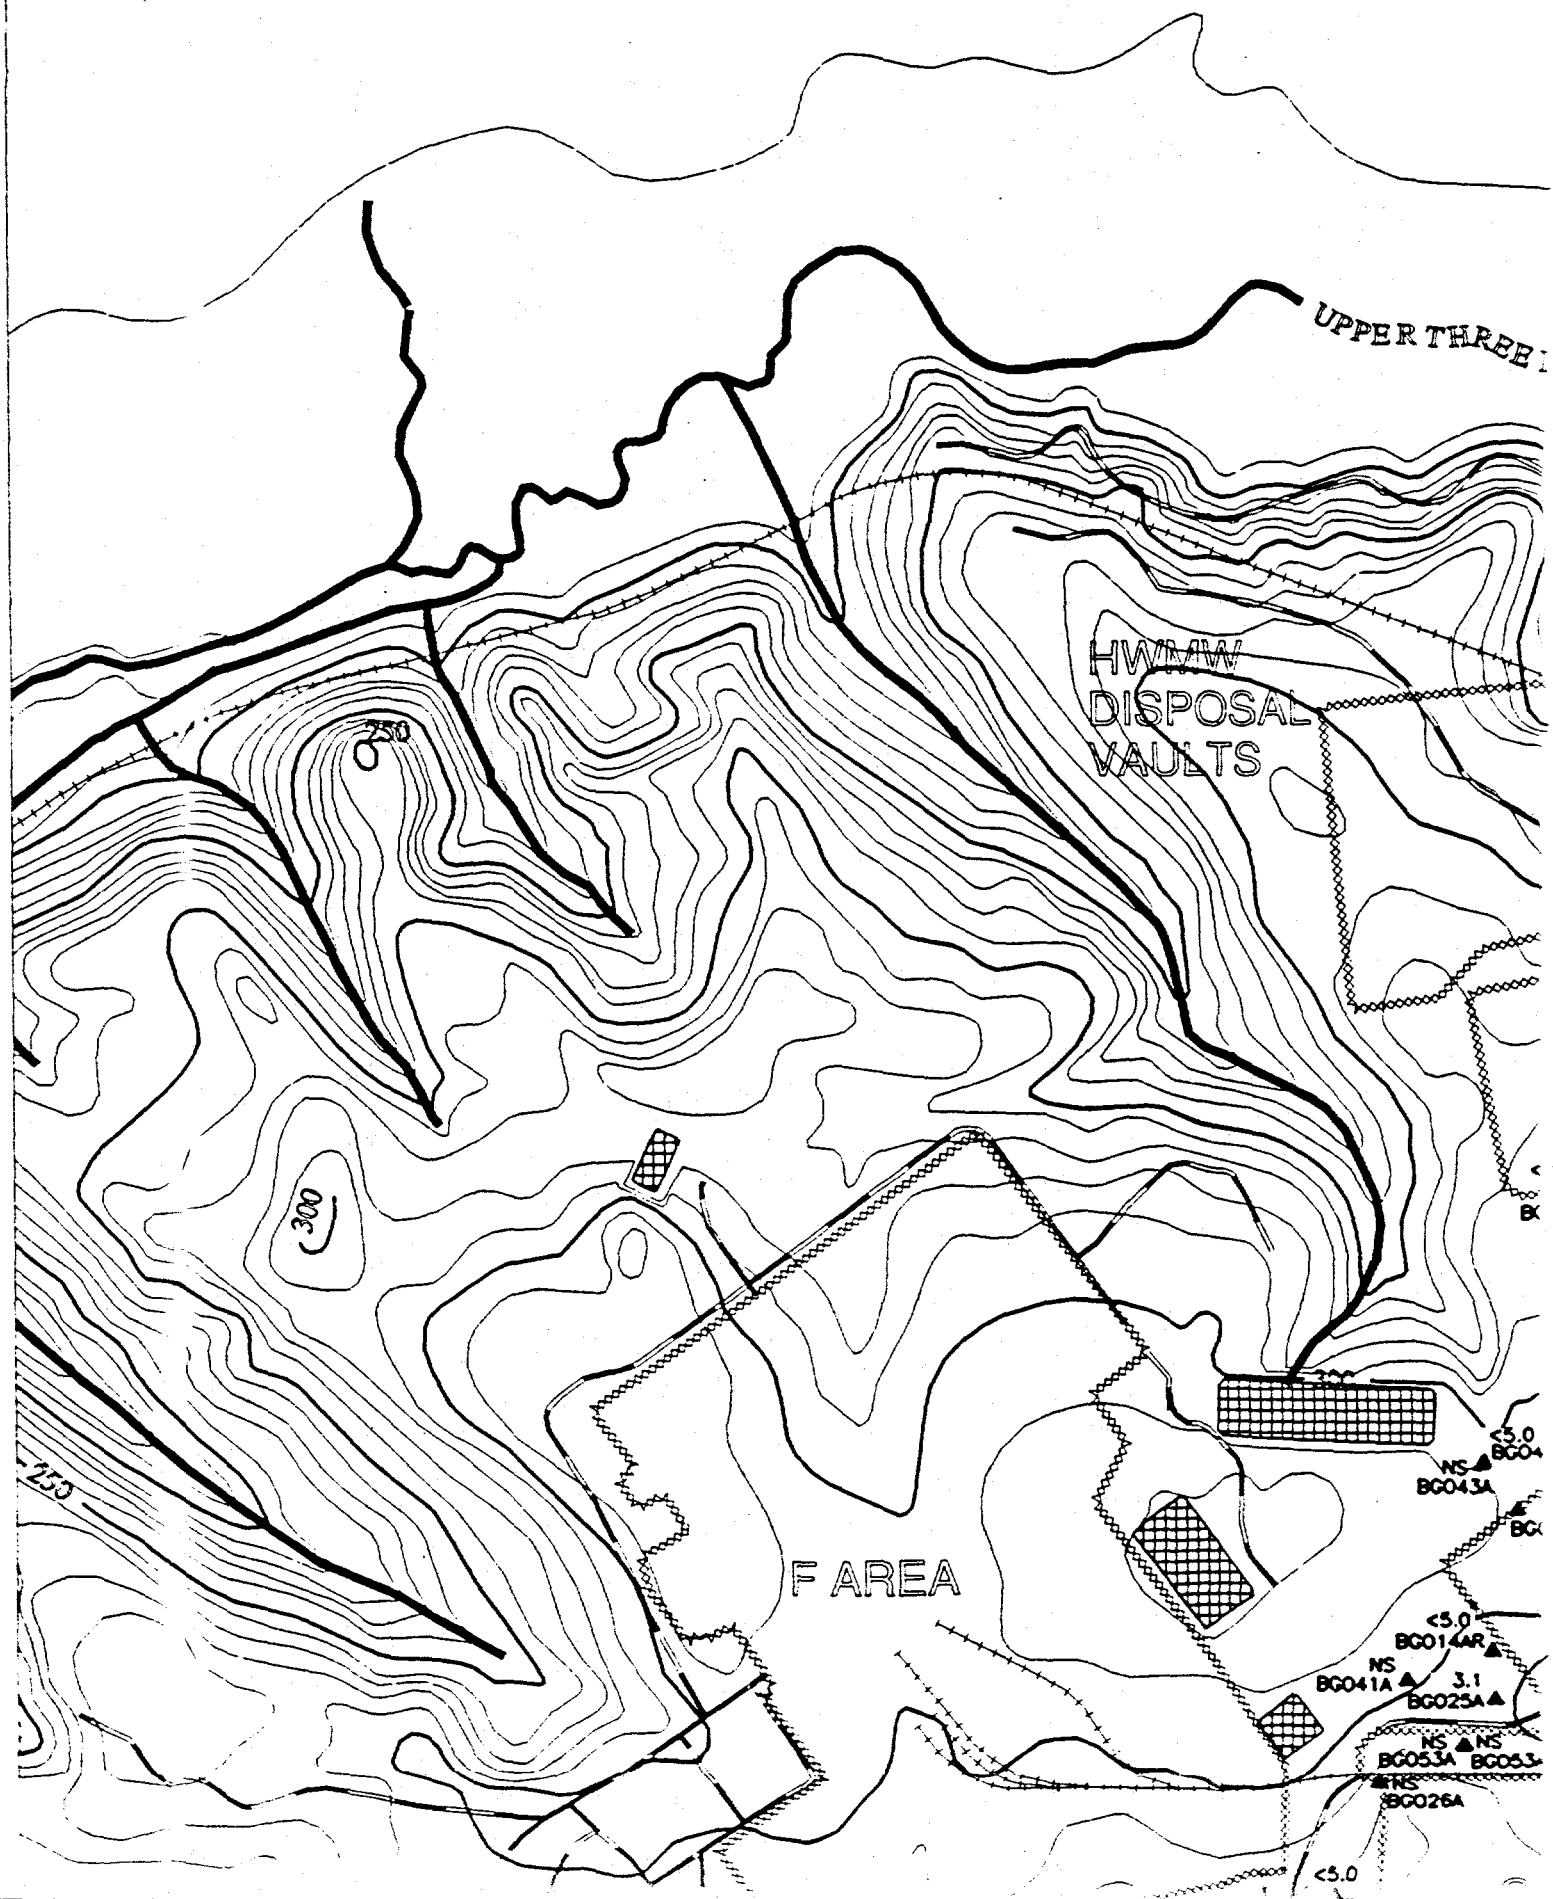

R THREE RUNS

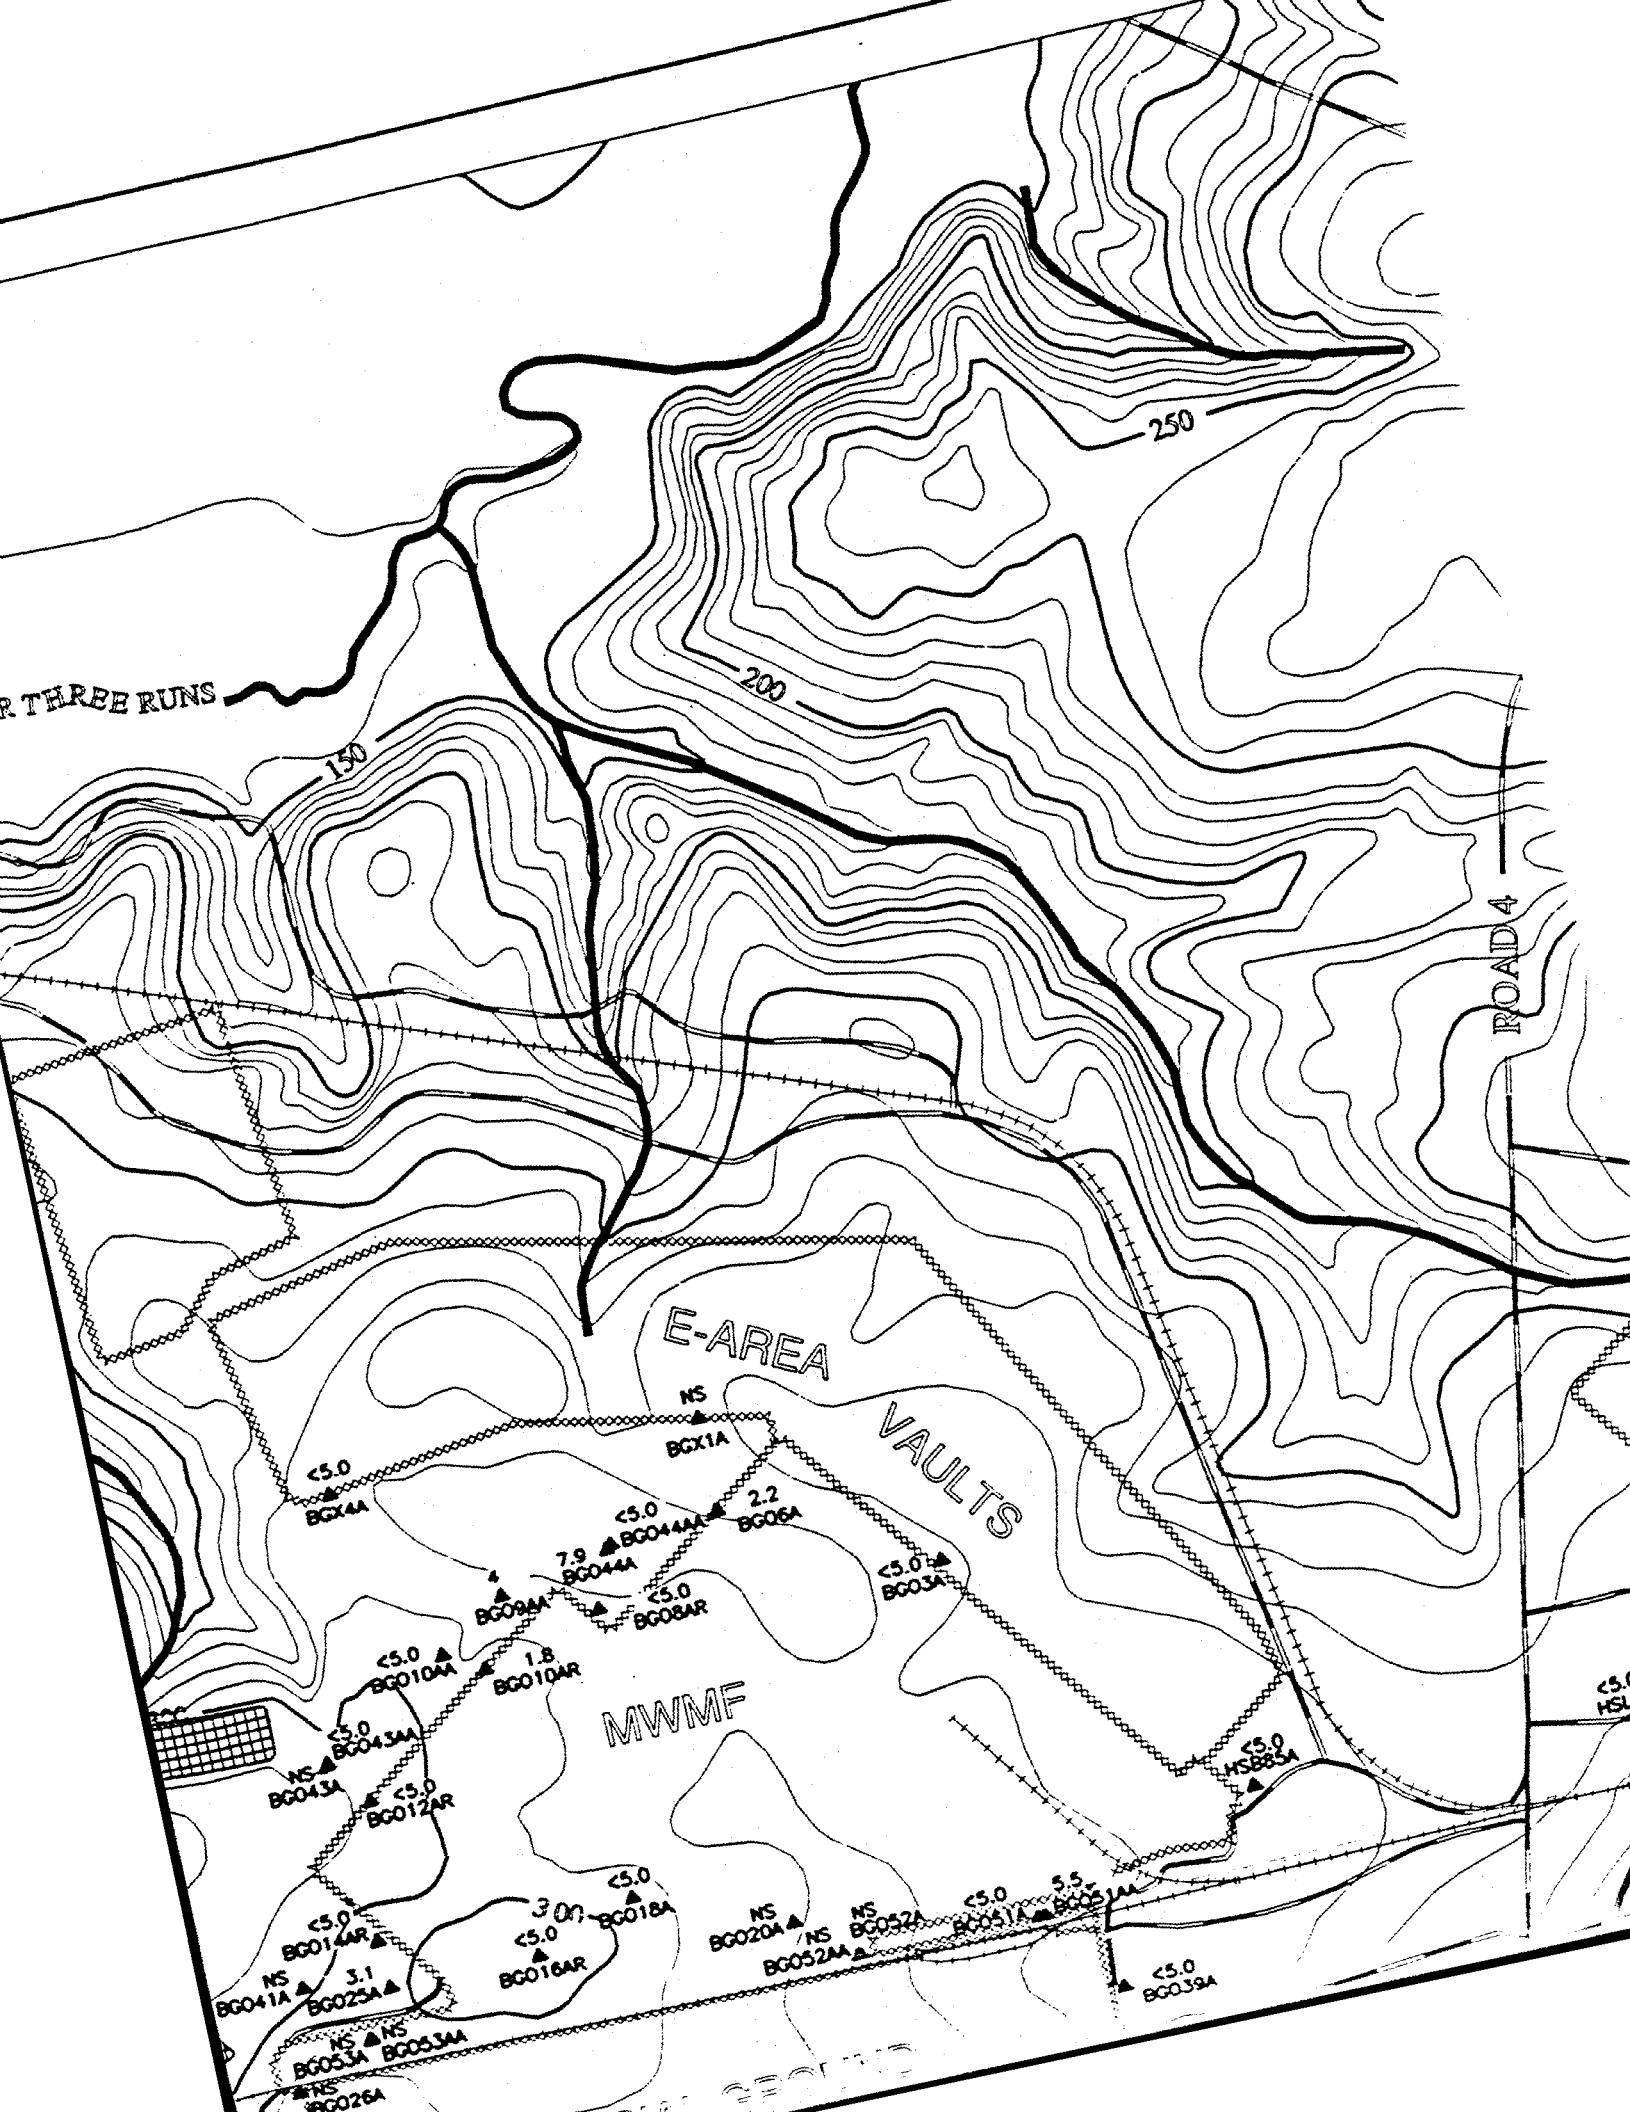


ROAD 4

E-AREA


VAULTS


MWMF

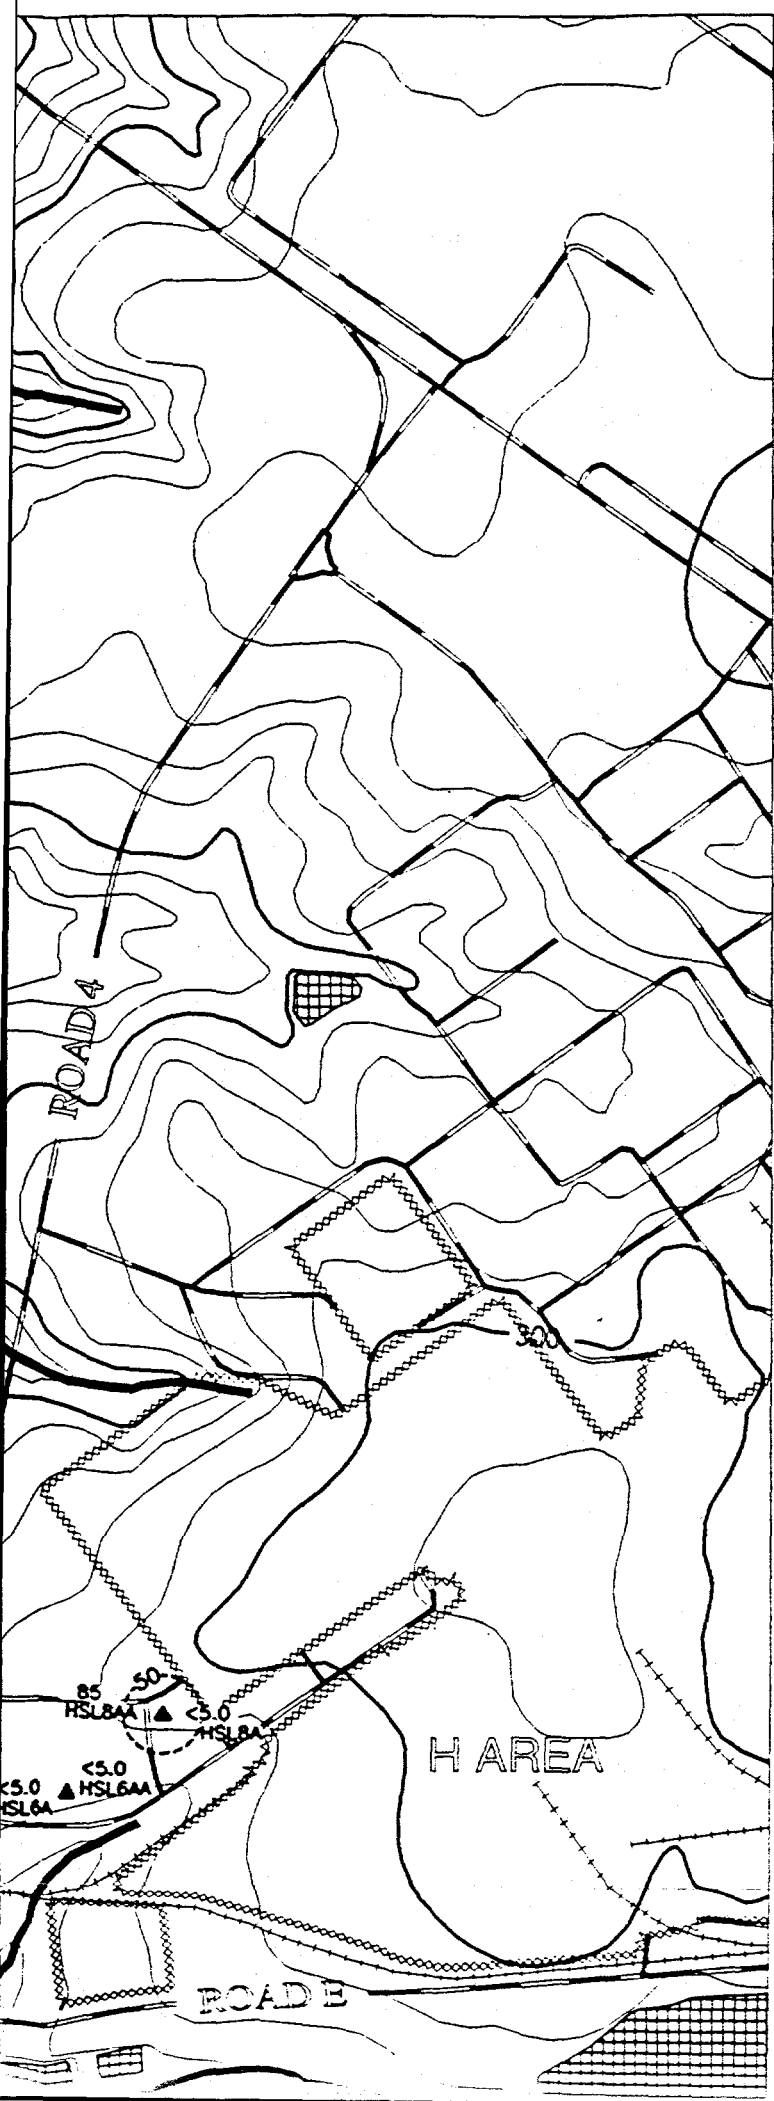


REFERENCE DOCUMENT #
WSRC-TR-95-0146-2 F-Area Seepage Basins
Groundwater Monitoring Report
WSRC-TR-95-0147-2 H-Area Seepage Basins
Groundwater Monitoring Report



-  **PAVED ROAD**
-  **UNPAVED ROAD**
-  **STREAM**
-  **FENCE LINE**
-  **SEEPLINE**
-  **RAILROAD**
-  **TOPOGRAPHIC CONTOUR**
Contour Interval 10 FT
-  **INFERRED**
CONSTITUENT CONTOUR
-  **CONSTITUENT CONTOUR**
-  **BASIN**
-  **RCRA-CERTIFIED**
CLOSED BASIN
-  **MONITORING WELL**

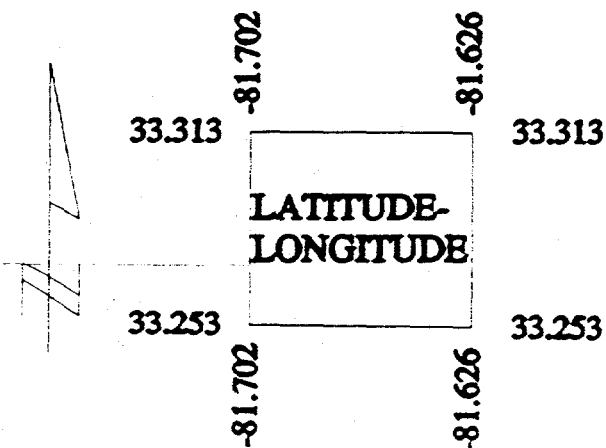

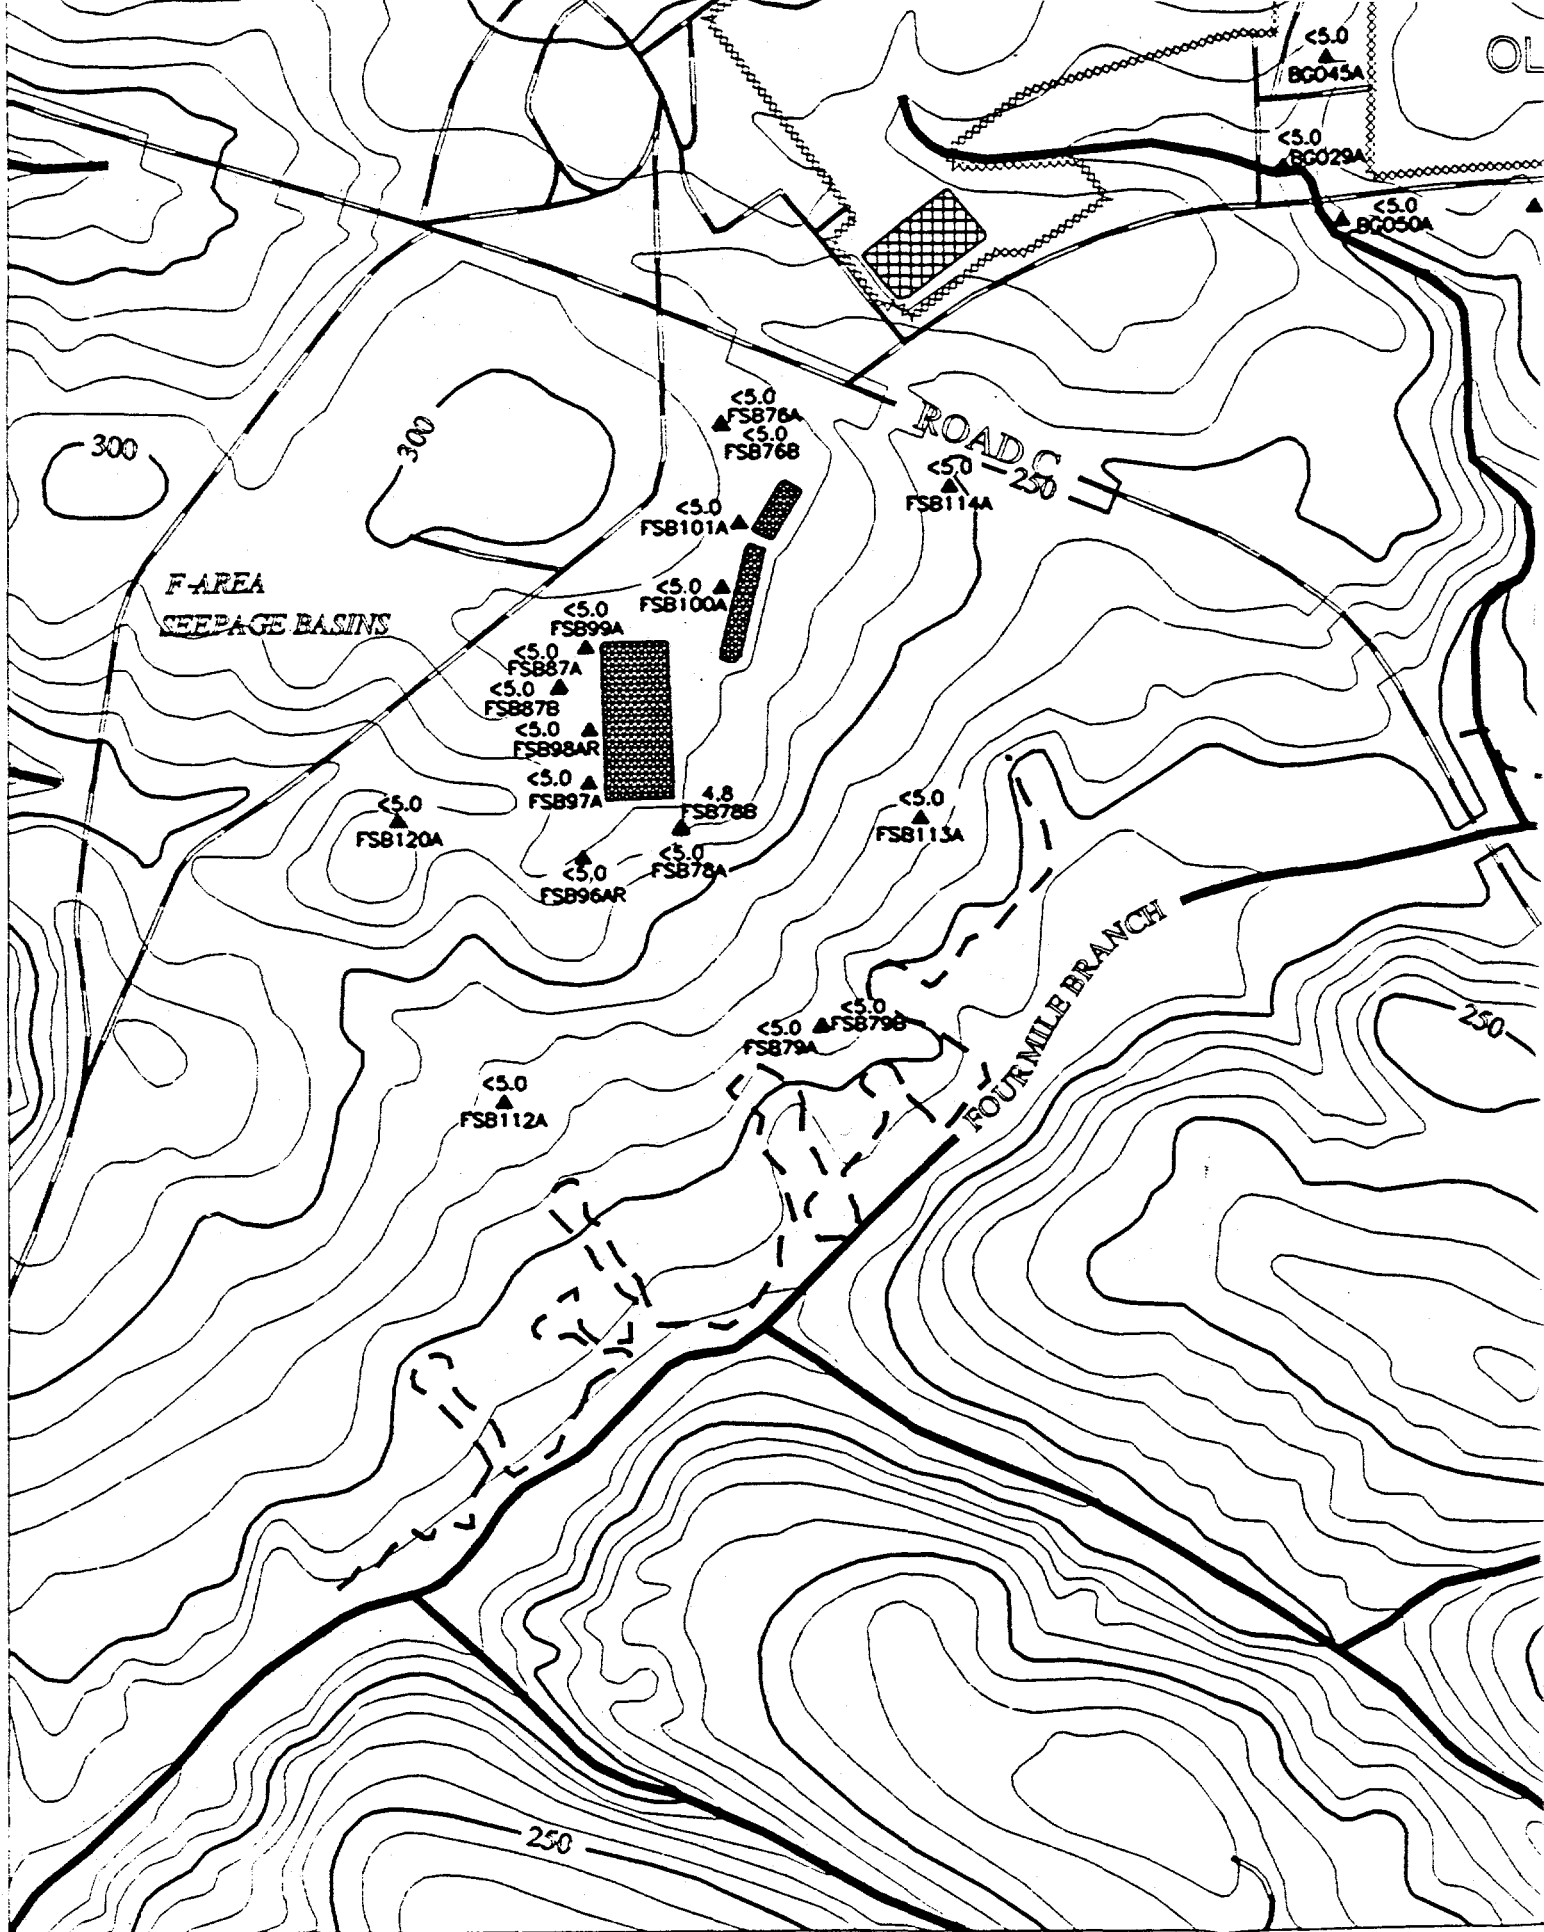

OLD BURIAL GROUND

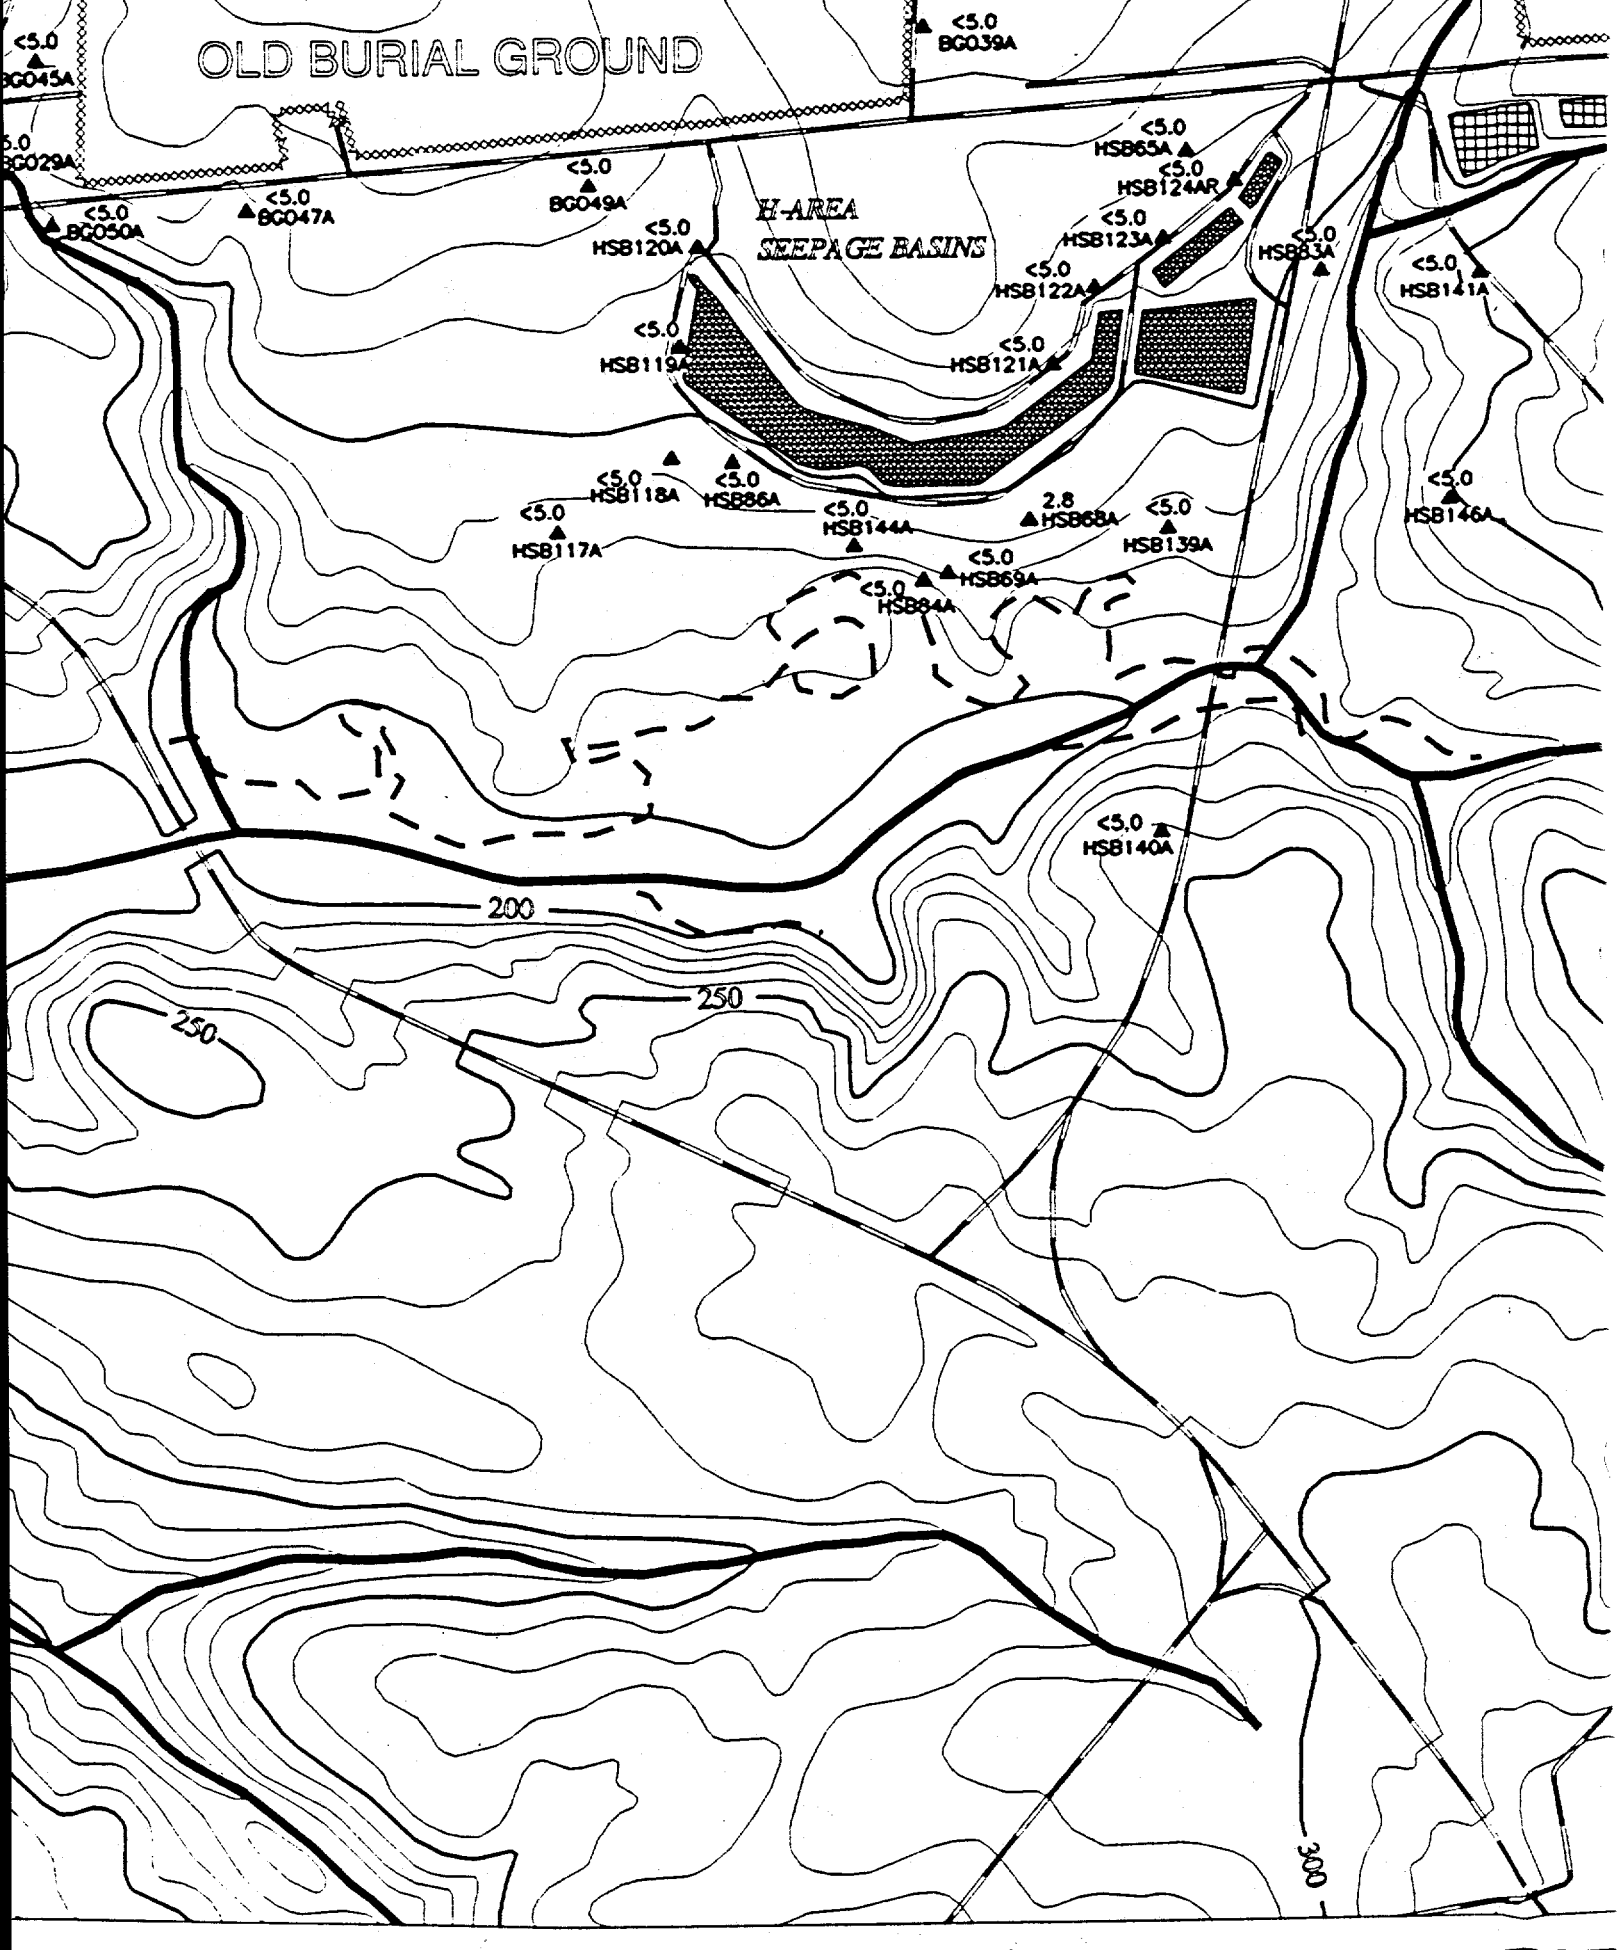

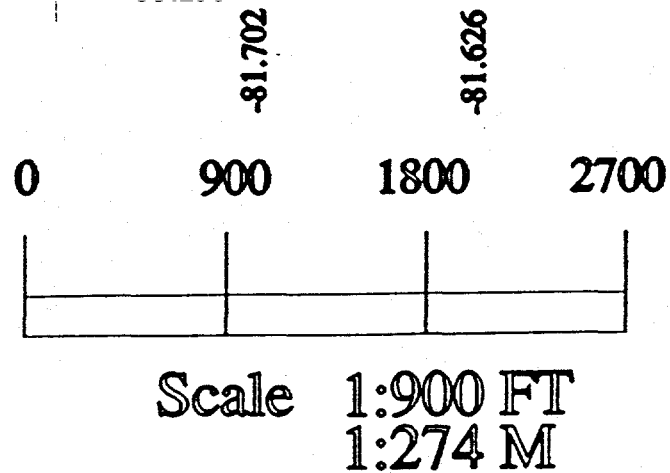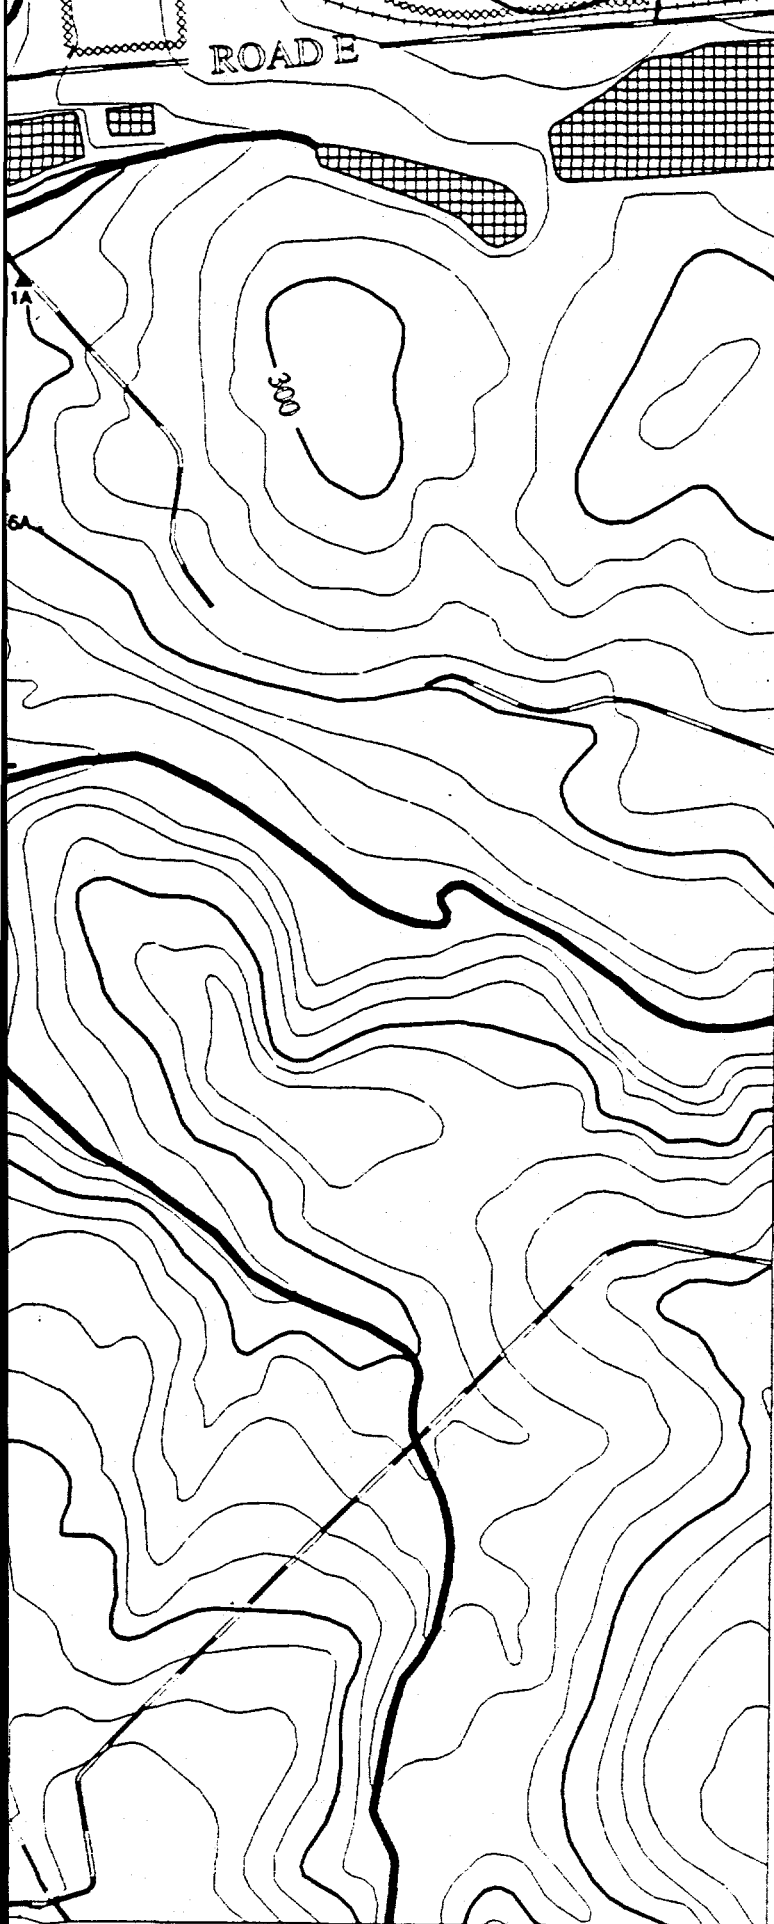

TITLE:

**SAVANNAH RIVER SITE
GENERAL SEPARATIONS
AREA 1st QUARTER '95**

AQUIFER:

CONGAREE

CONSTITUENT:

LEAD

GWPS = 50 ug/L

"NS" = Not Sampled


"*" = Wells Not Used to Contour


"NA" = Not Analyzed

**"UI" = Analyte Not Detected,
Value Is Instrument Reading**

Contour Intervals at: 50, 500 ug/L



EPD GIS Lab (803)725-1417

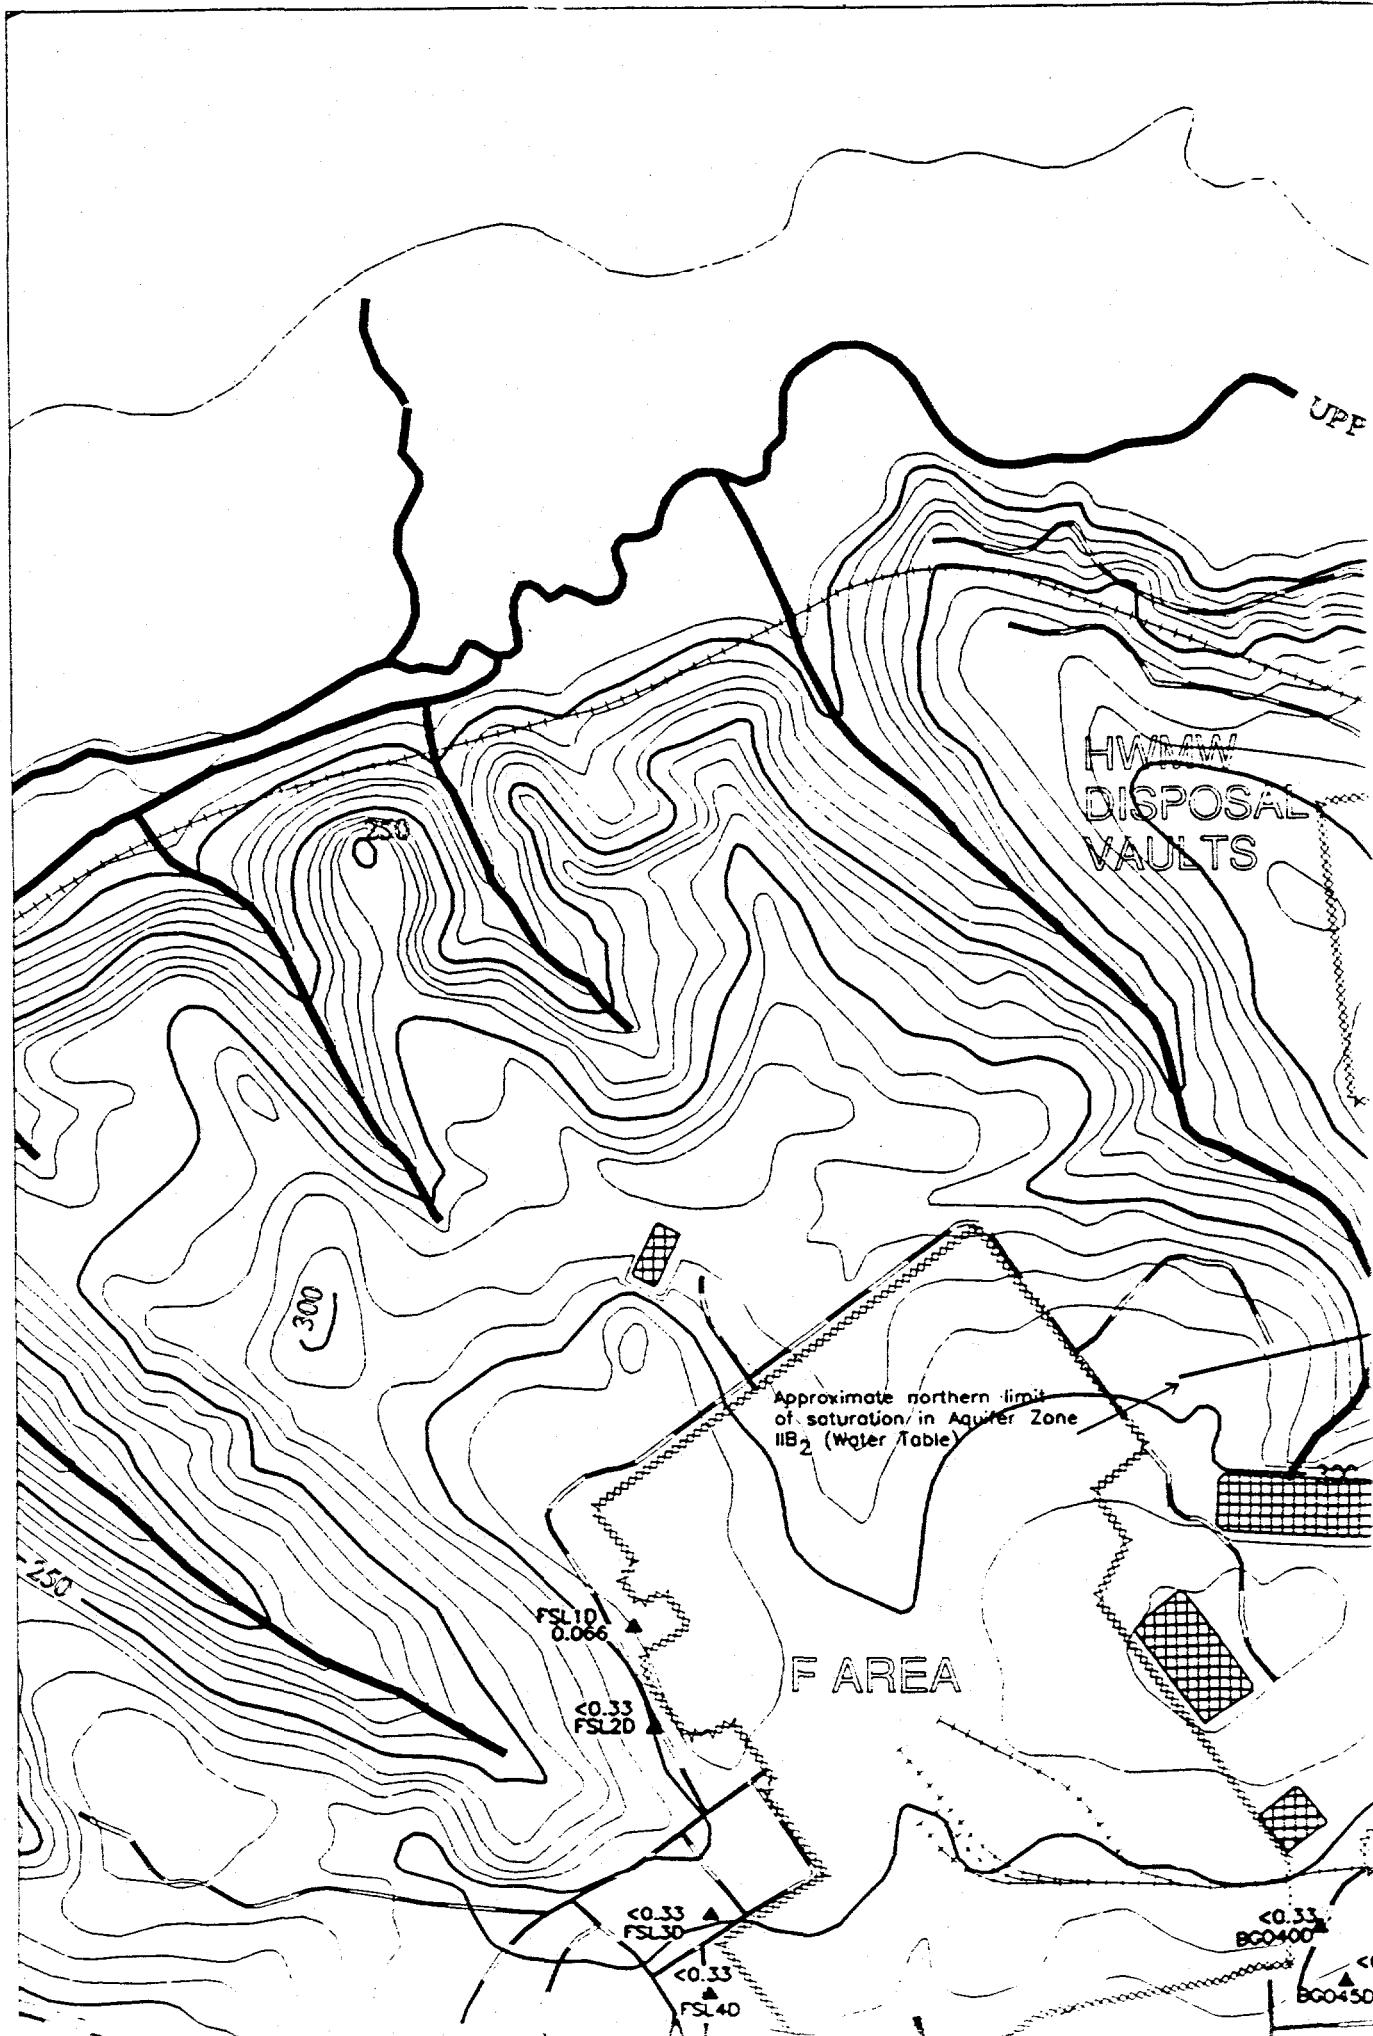


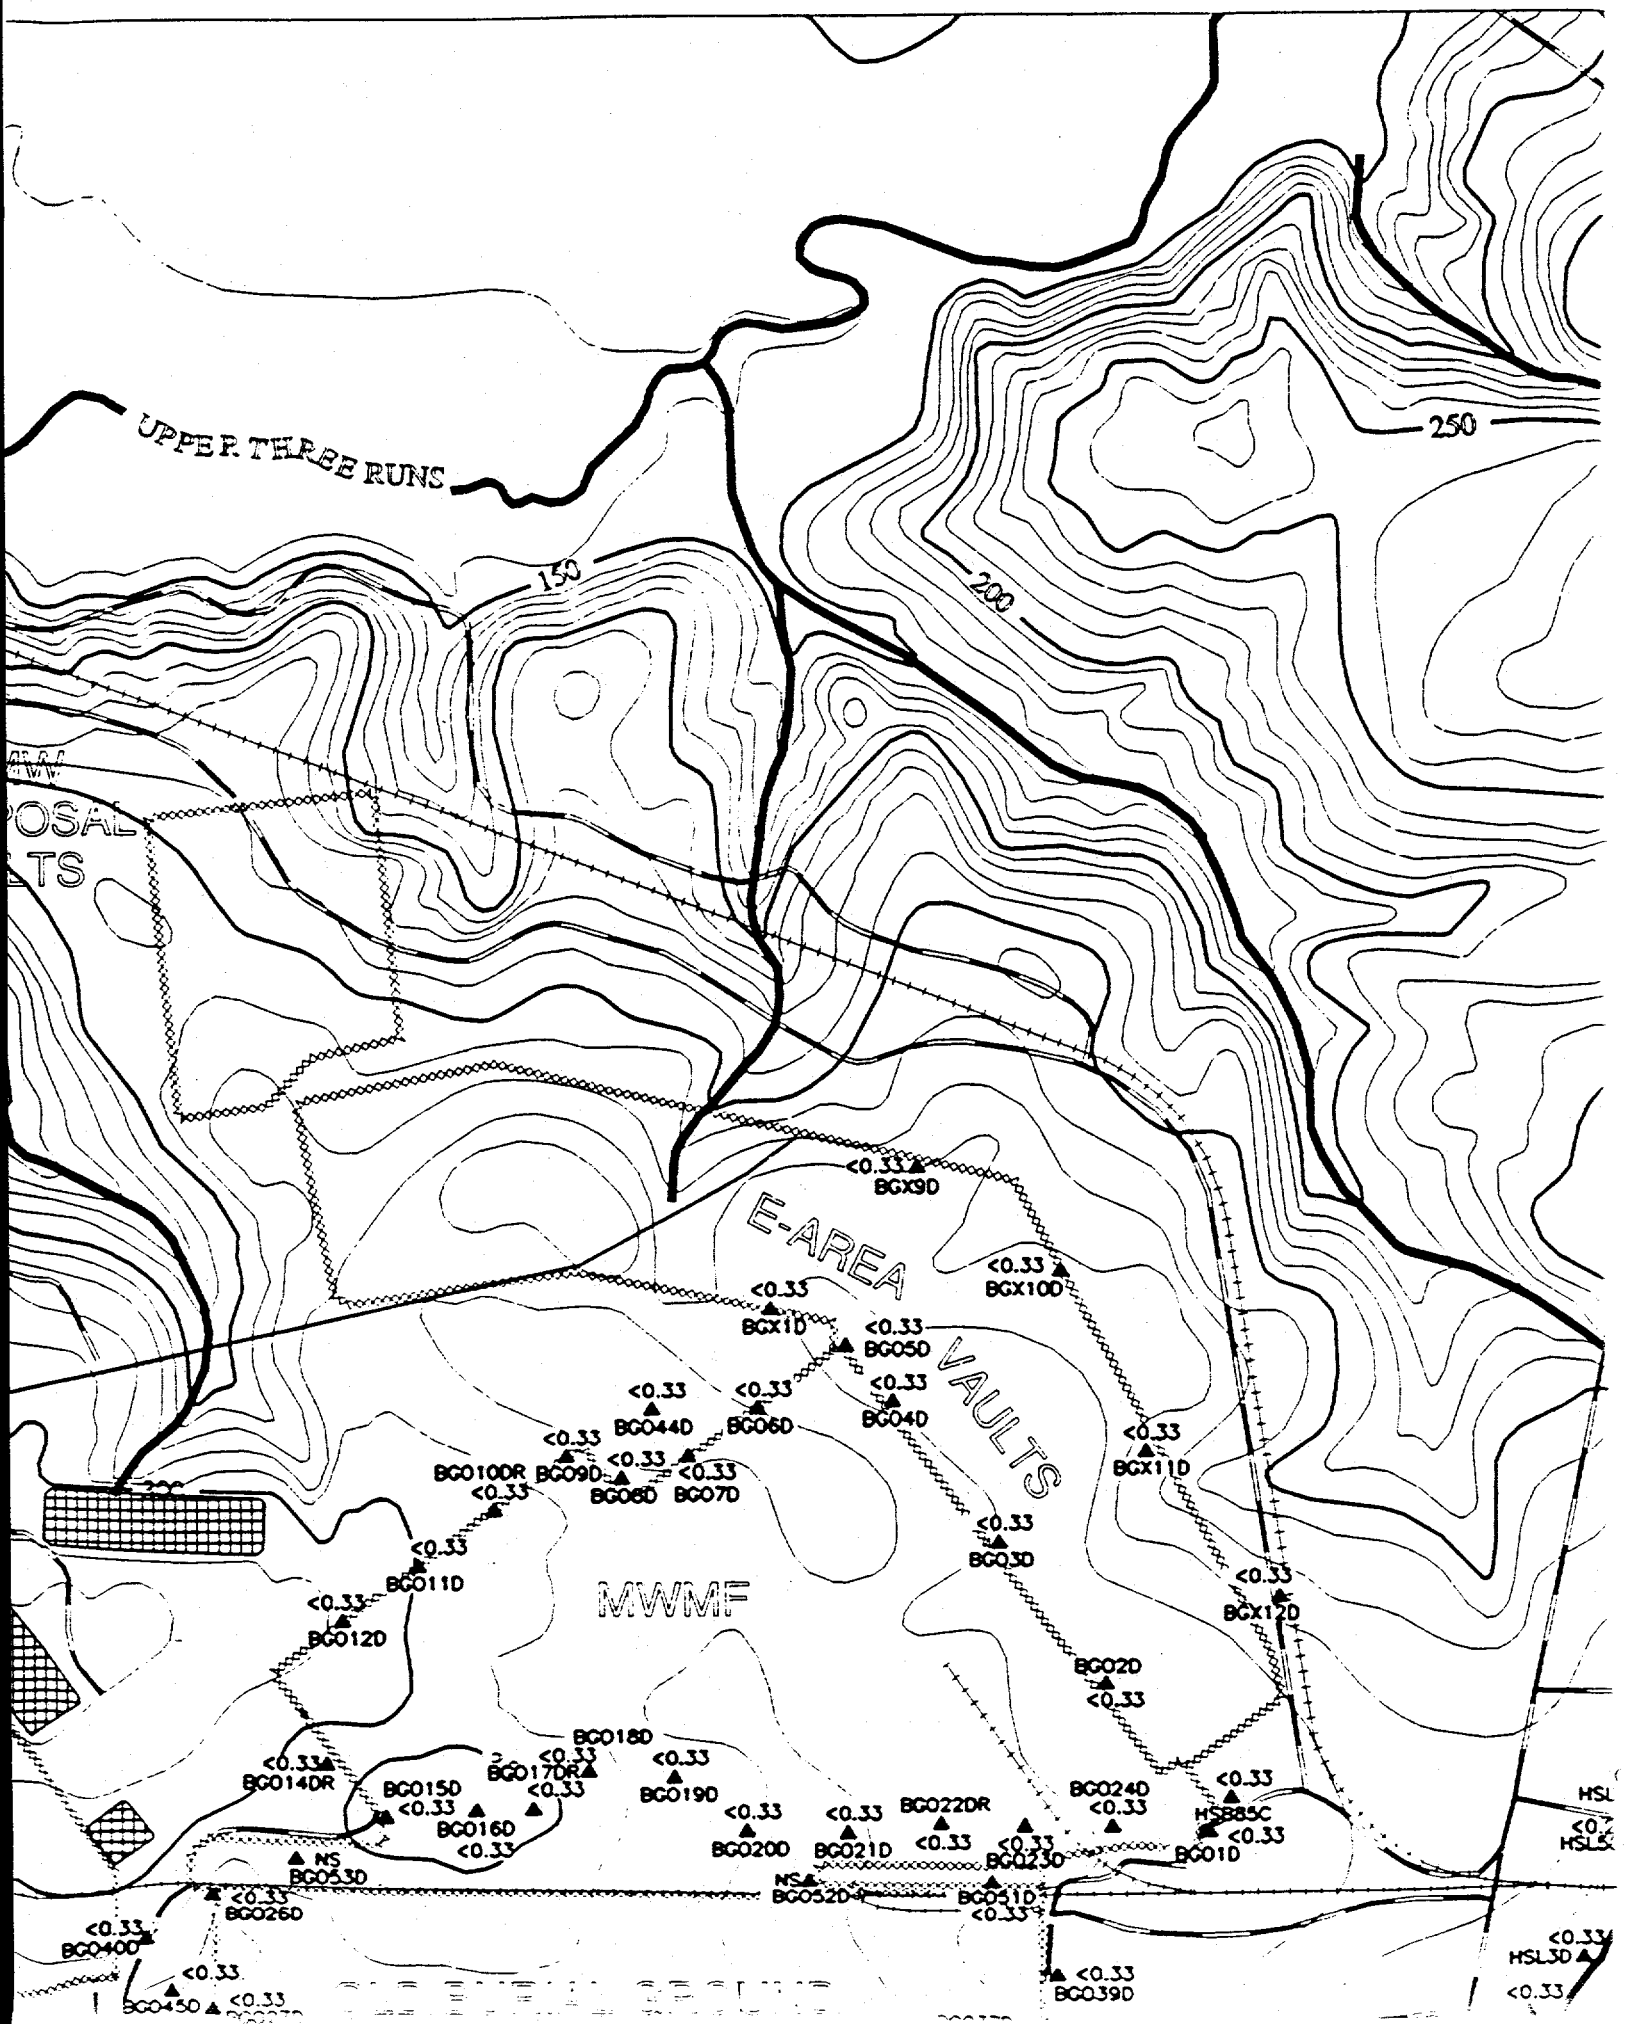


REFERENCE DOCUMENT #
WSRC-TR-95-0146-2 F-Area Seepage Basins
Groundwater Monitoring Report
WSRC-TR-95-0147-2 H-Area Seepage Basins
Groundwater Monitoring Report



-  **PAVED ROAD**
-  **UNPAVED ROAD**
-  **STREAM**
-  **FENCE LINE**
-  **SEEPLINE**
-  **RAILROAD**
-  **TOPOGRAPHIC CONTOUR**
Contour Interval 10 FT
-  **INFERRED**
CONSTITUENT CONTOUR
-  **CONSTITUENT CONTOUR**
-  **BASIN**
-  **RCRA-CERTIFIED**
CLOSED BASIN
-  **MONITORING WELL**

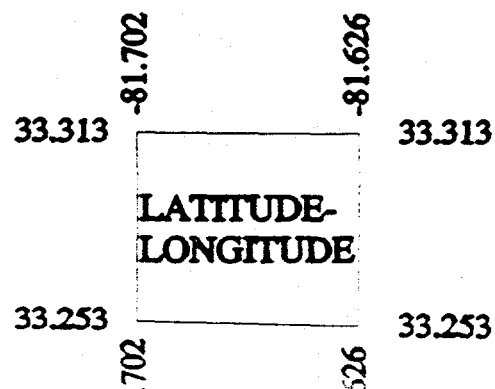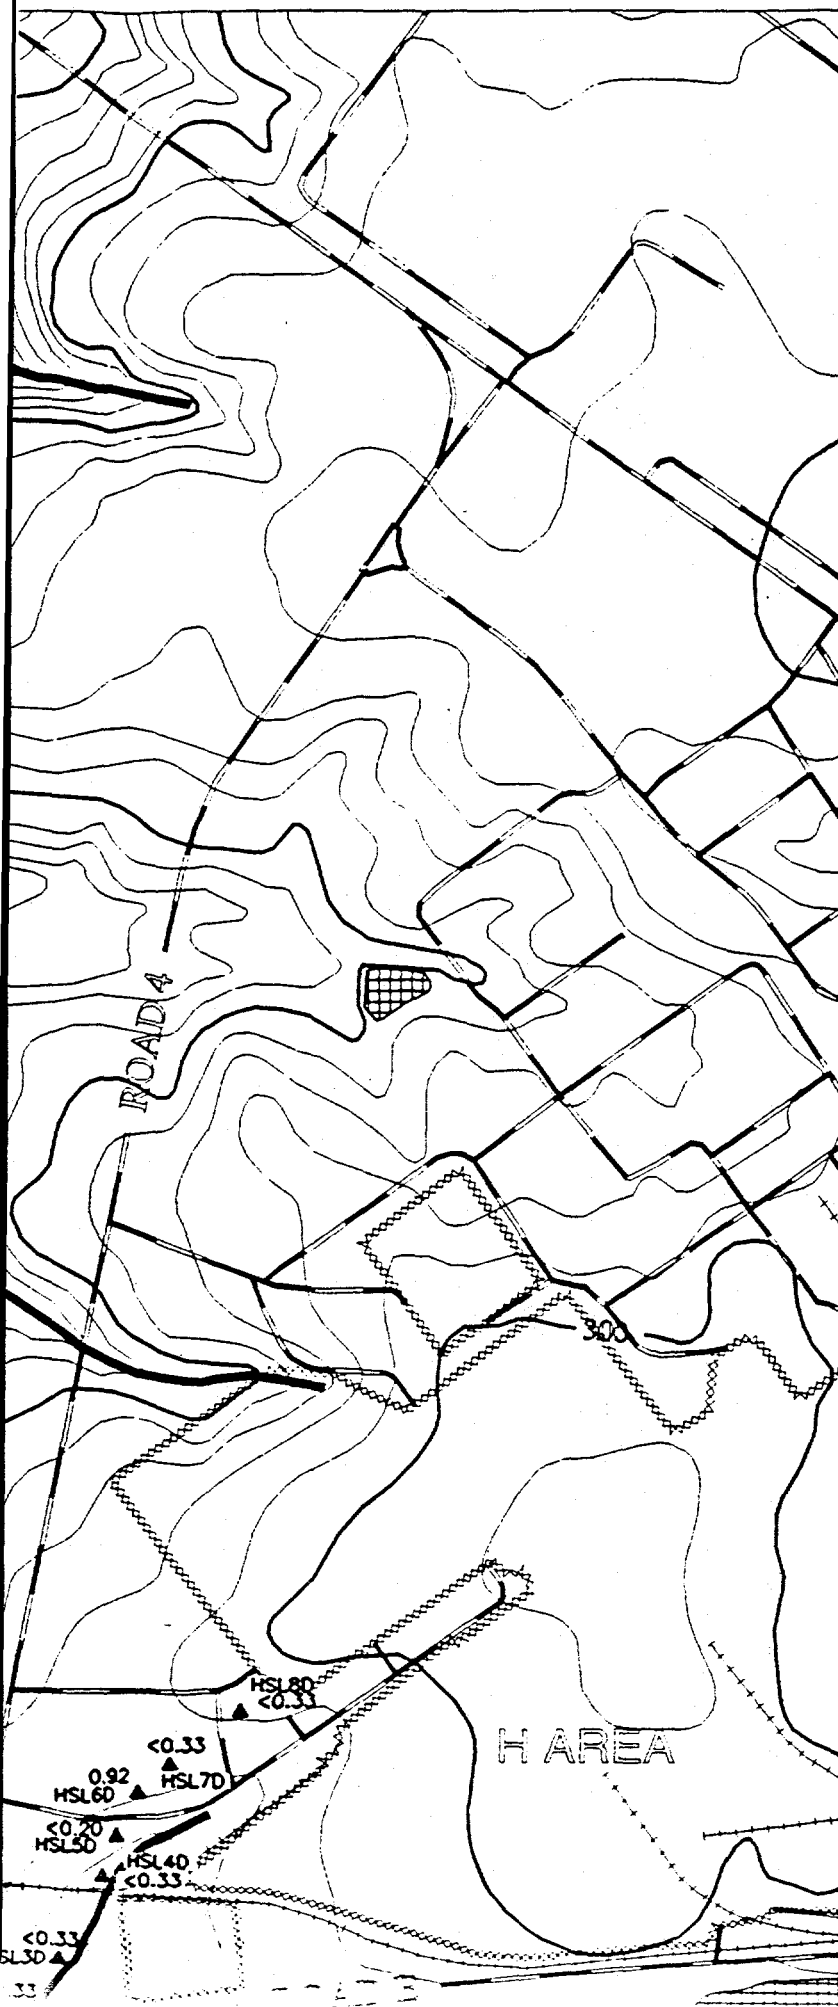

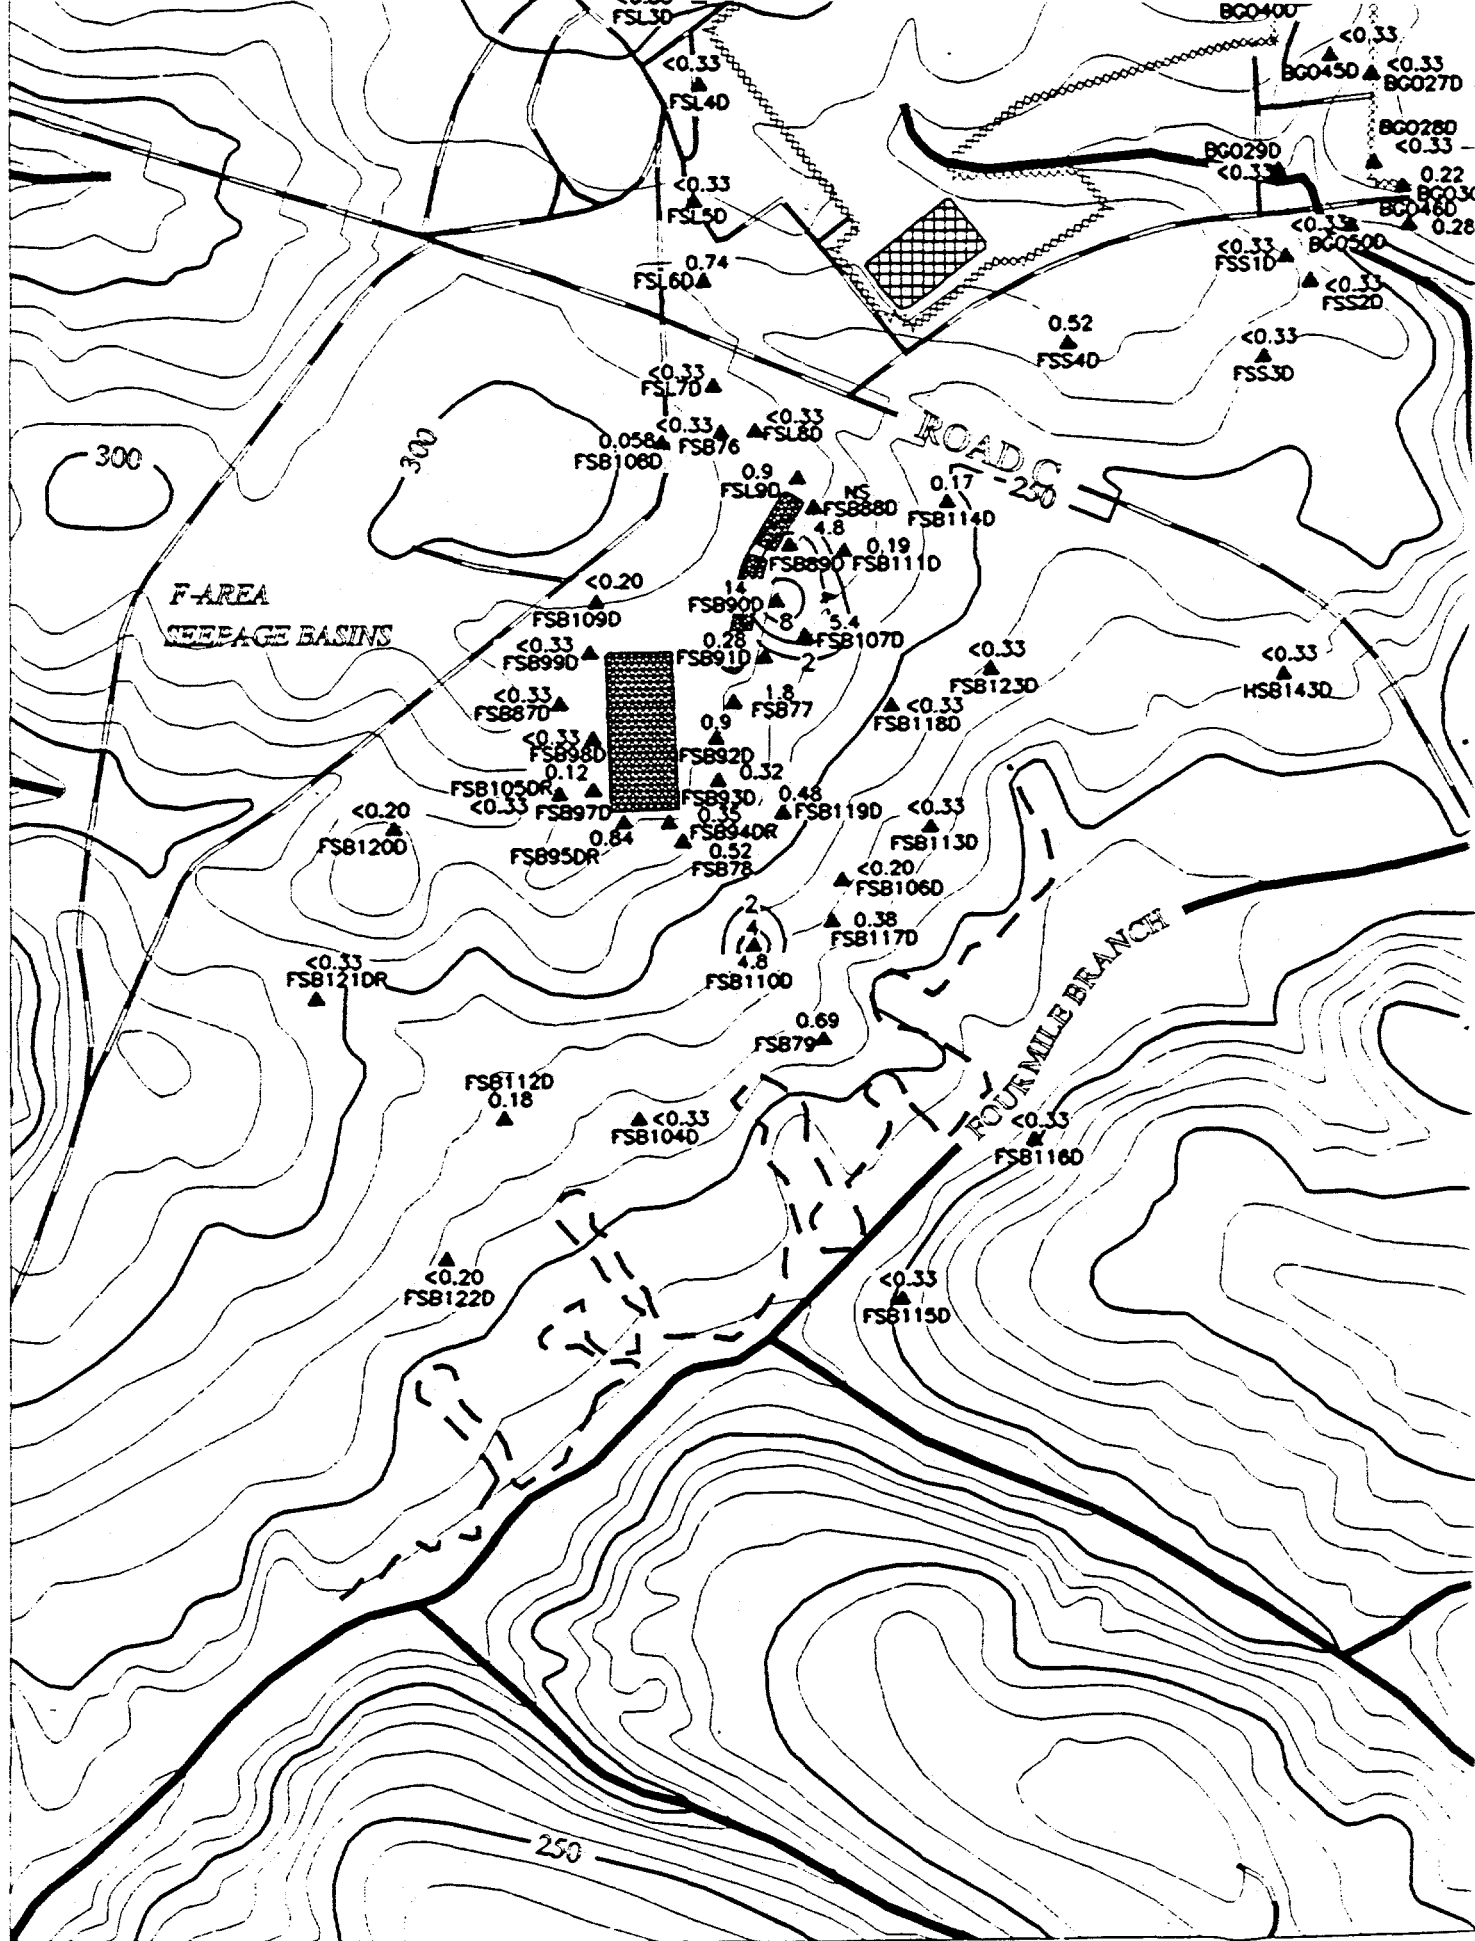

OLD BURIAL GROUND

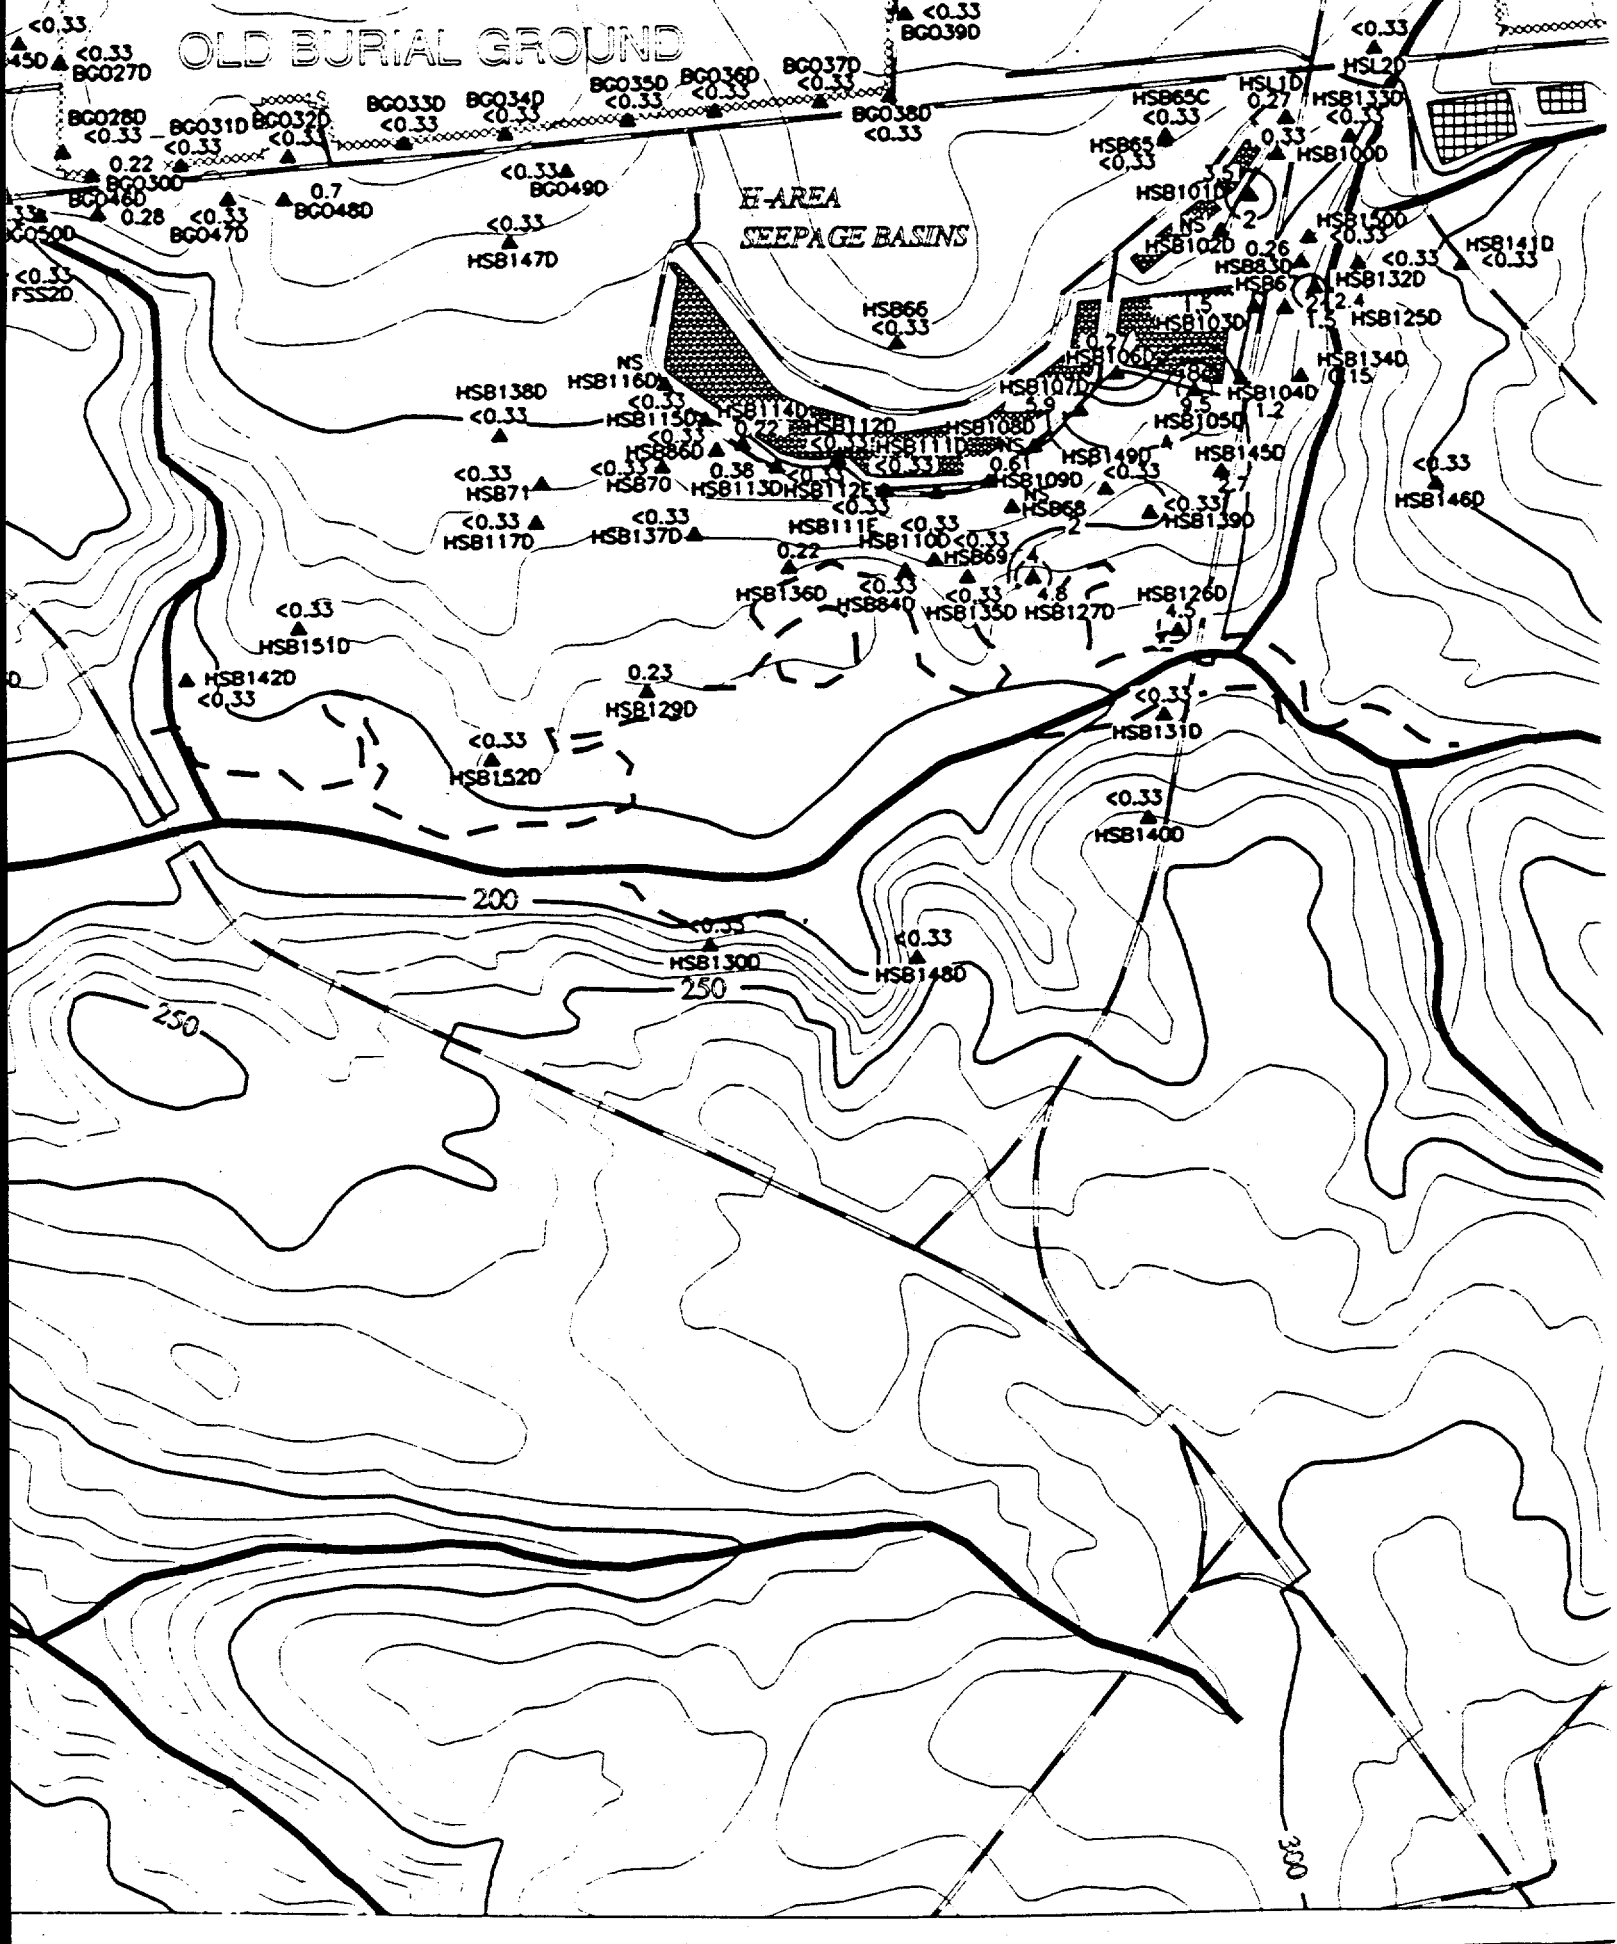

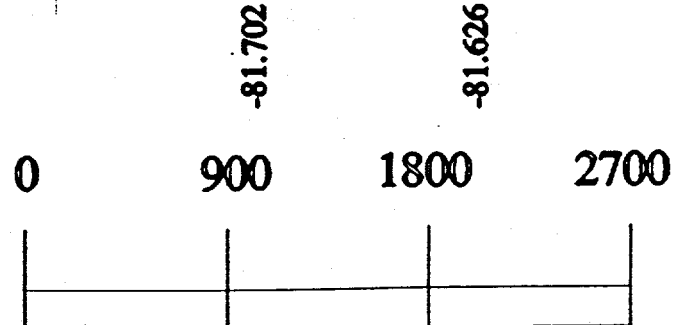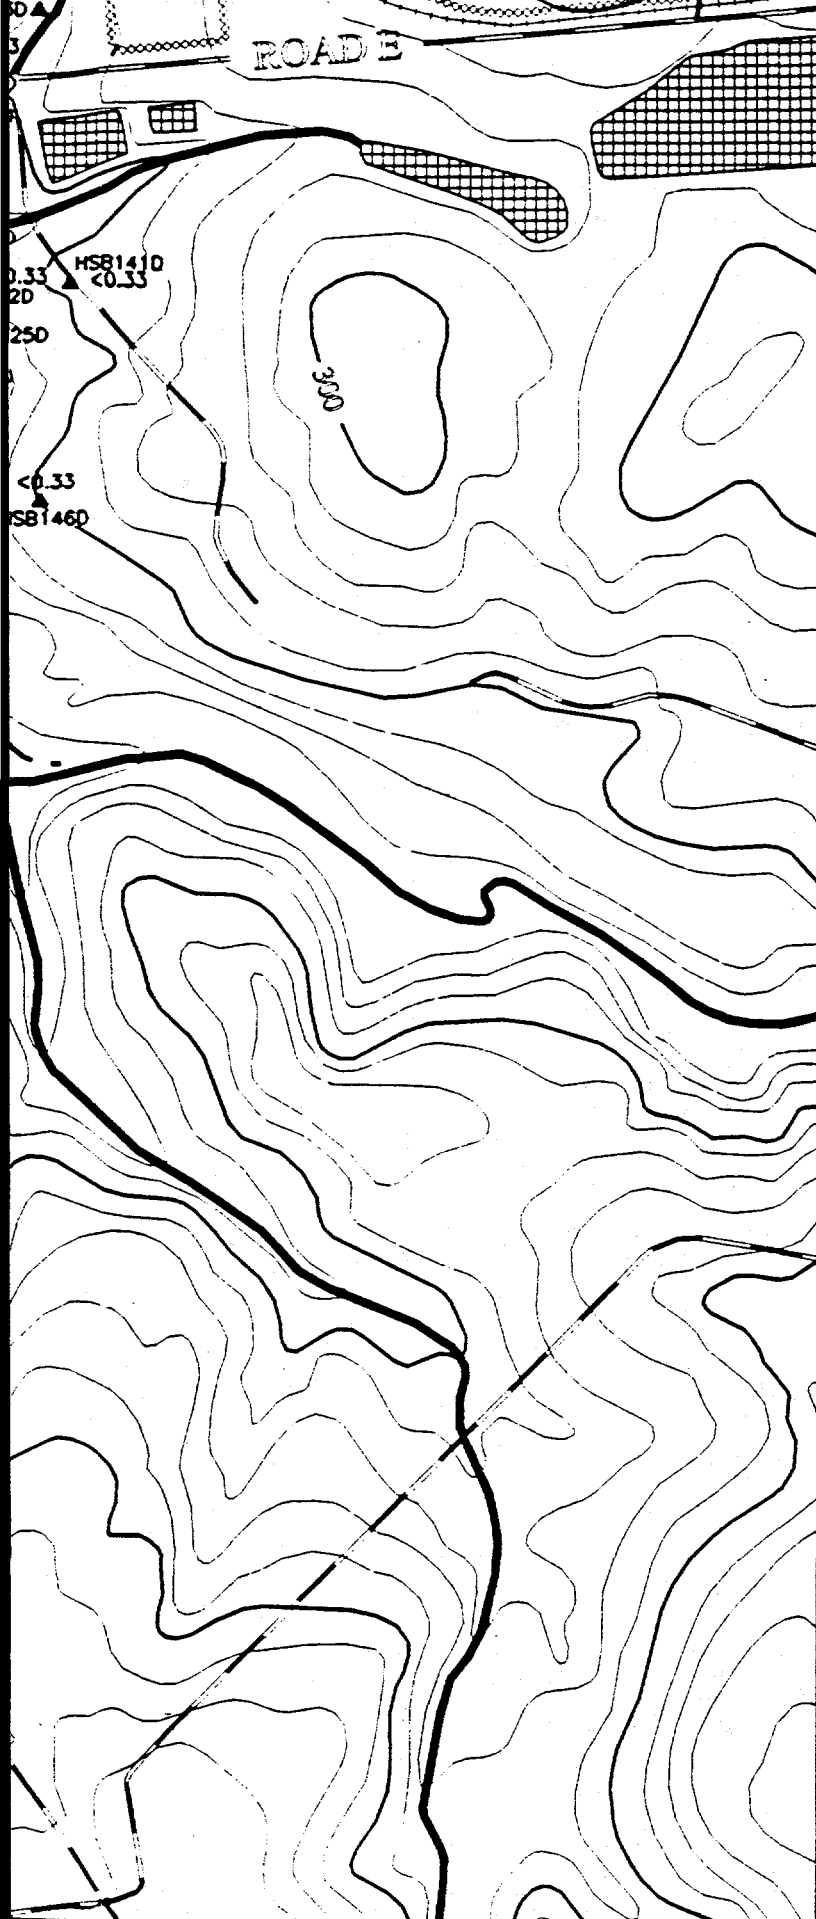

Scale 1:900 FT
1:274 M

TITLE:

SAVANNAH RIVER SITE
GENERAL SEPARATIONS
AREA 1st QUARTER '95

AQUIFER:

WATER TABLE

CONSTITUENT:

MERCURY

GWPS = 2 ug/L

"NS" = Not Sampled


"*" = Wells Not Used to Contour

"NA" = Not Analyzed

"UT" = Analyte Not Detected,
Value Is Instrument Reading

Contour Intervals at: 2, 4, 8 ug/L

EPD GIS Lab (803)725-1417

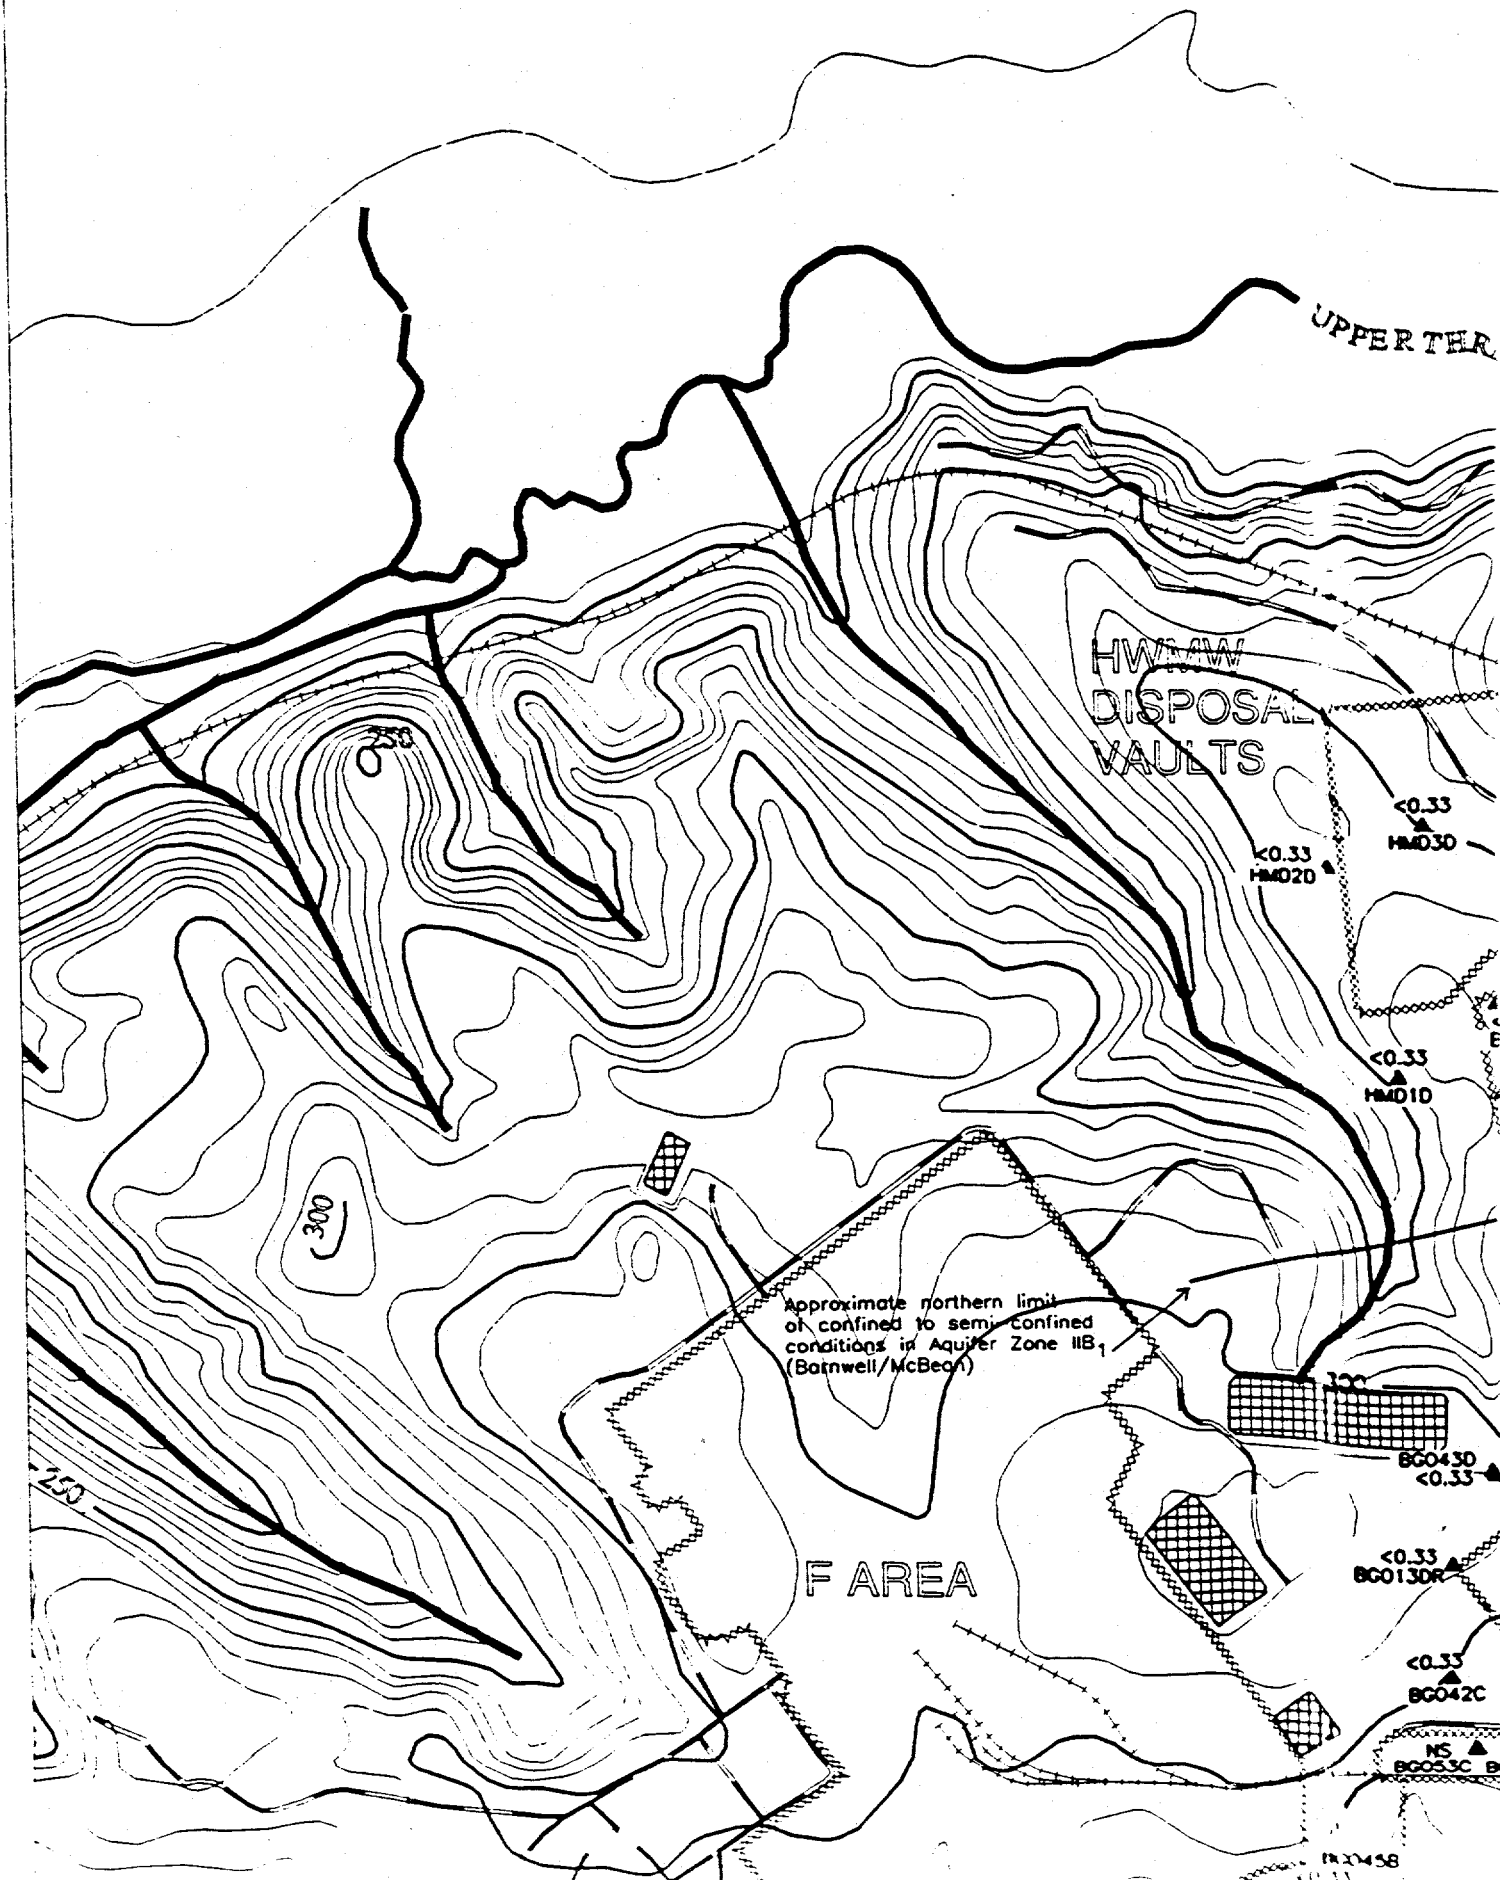

UPPER THR.

HWMW
DISPOSAL
VAULTS

<0.33

HMD30

<0.33

HMD20

<0.33

HMD10

Approximate northern limit
of confined to semi-confined
conditions in Aquifer Zone IIB₁
(Batnwell/McBeck)

F AREA

BG0430

<0.33

<0.33

BG0130R

<0.33


BG042C


NS

BG053C BC

1120458


PER THREE RUNS

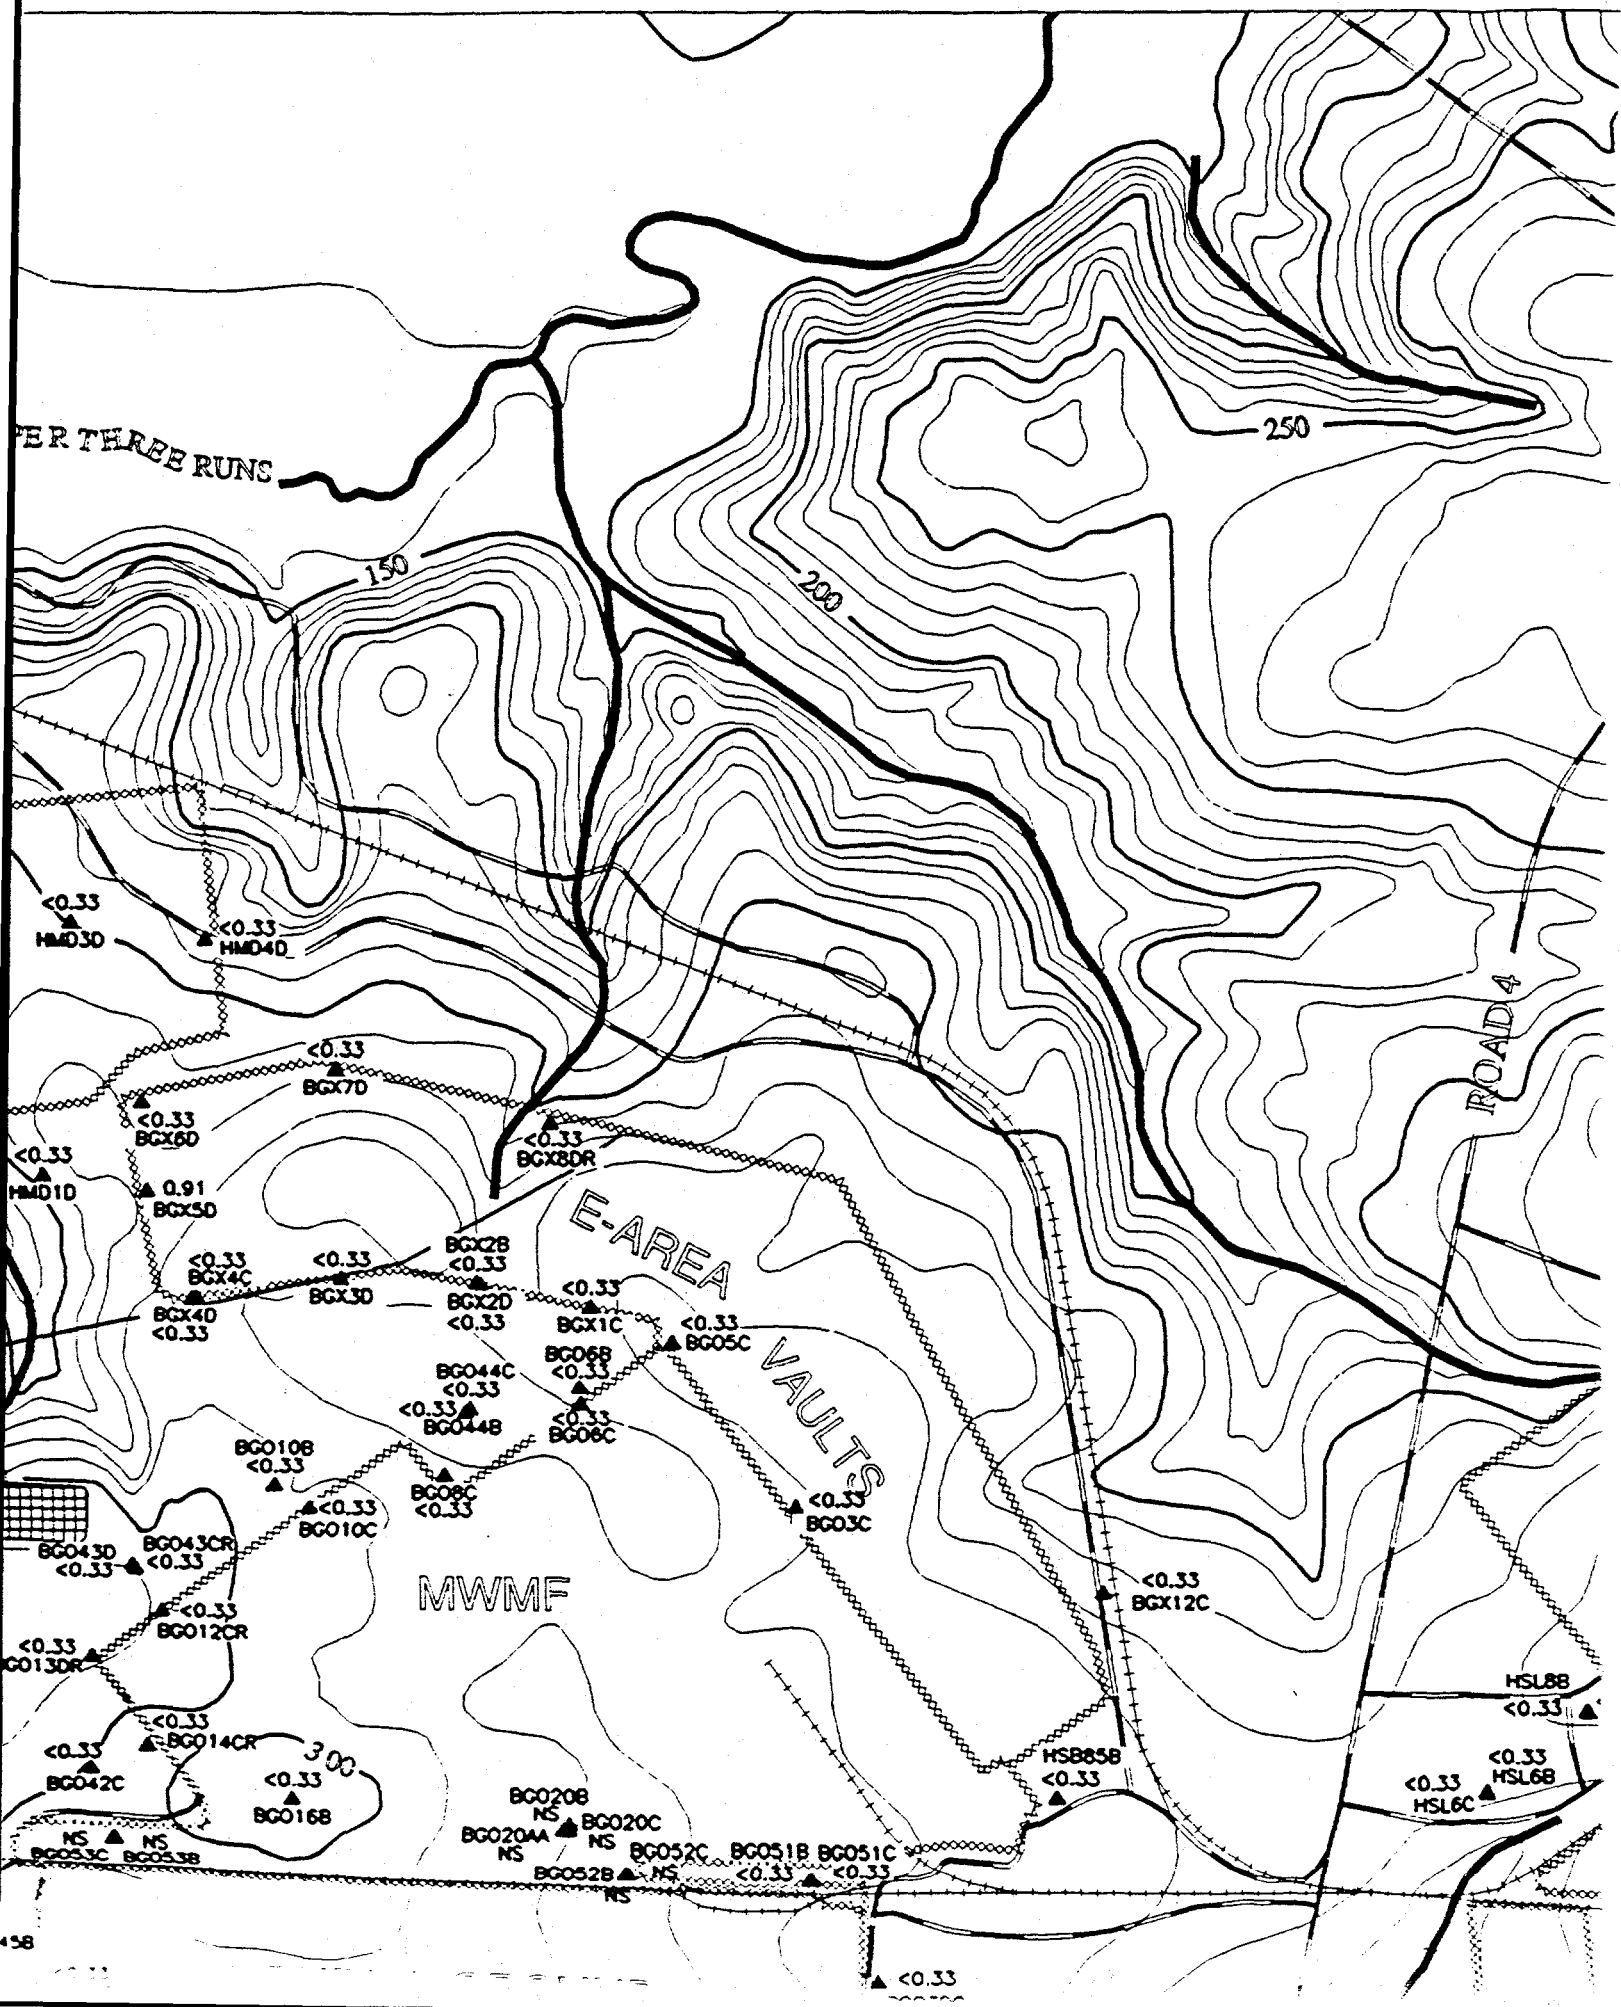


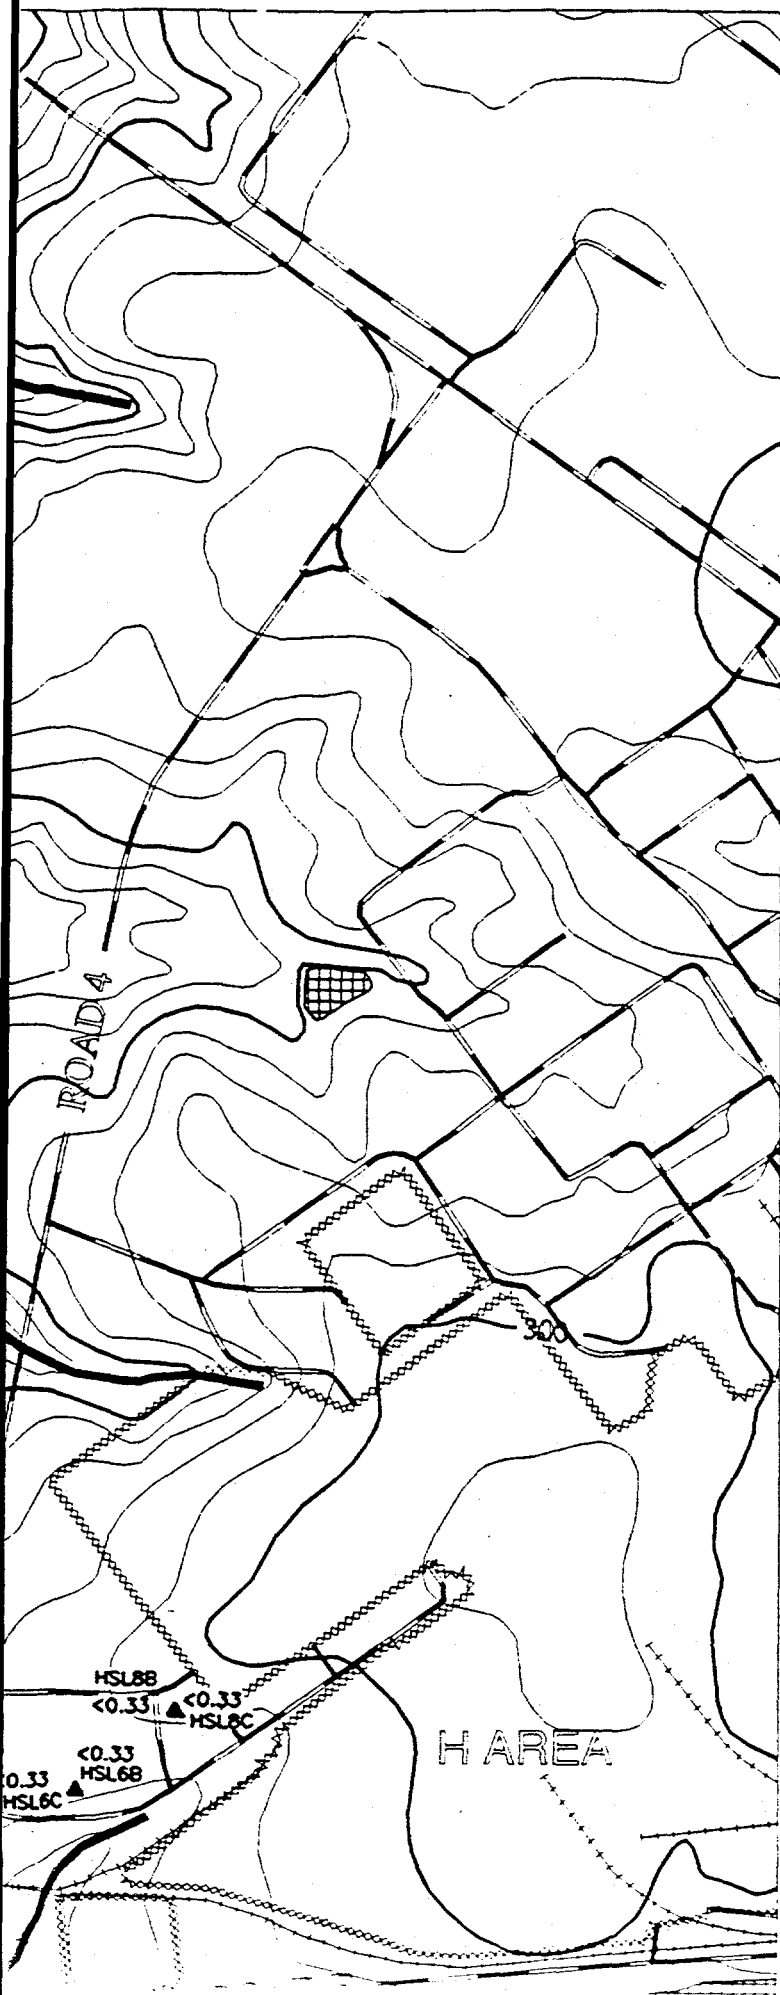

REFERENCE DOCUMENT #
WSRC-TR-95-0146-2 F-Area Seepage Basins
Groundwater Monitoring Report
WSRC-TR-95-0147-2 H-Area Seepage Basins
Groundwater Monitoring Report

-  **PAVED ROAD**
-  **UNPAVED ROAD**
-  **STREAM**
-  **FENCE LINE**
-  **SEEPLINE**
-  **RAILROAD**
-  **TOPOGRAPHIC CONTOUR**
Contour Interval 10 FT
-  **INFERRED**
CONSTITUENT CONTOUR
-  **CONSTITUENT CONTOUR**
-  **BASIN**
-  **RCRA-CERTIFIED**
CLOSED BASIN
-  **MONITORING WELL**

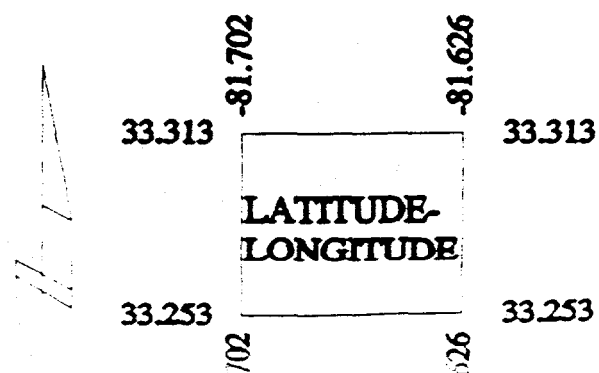

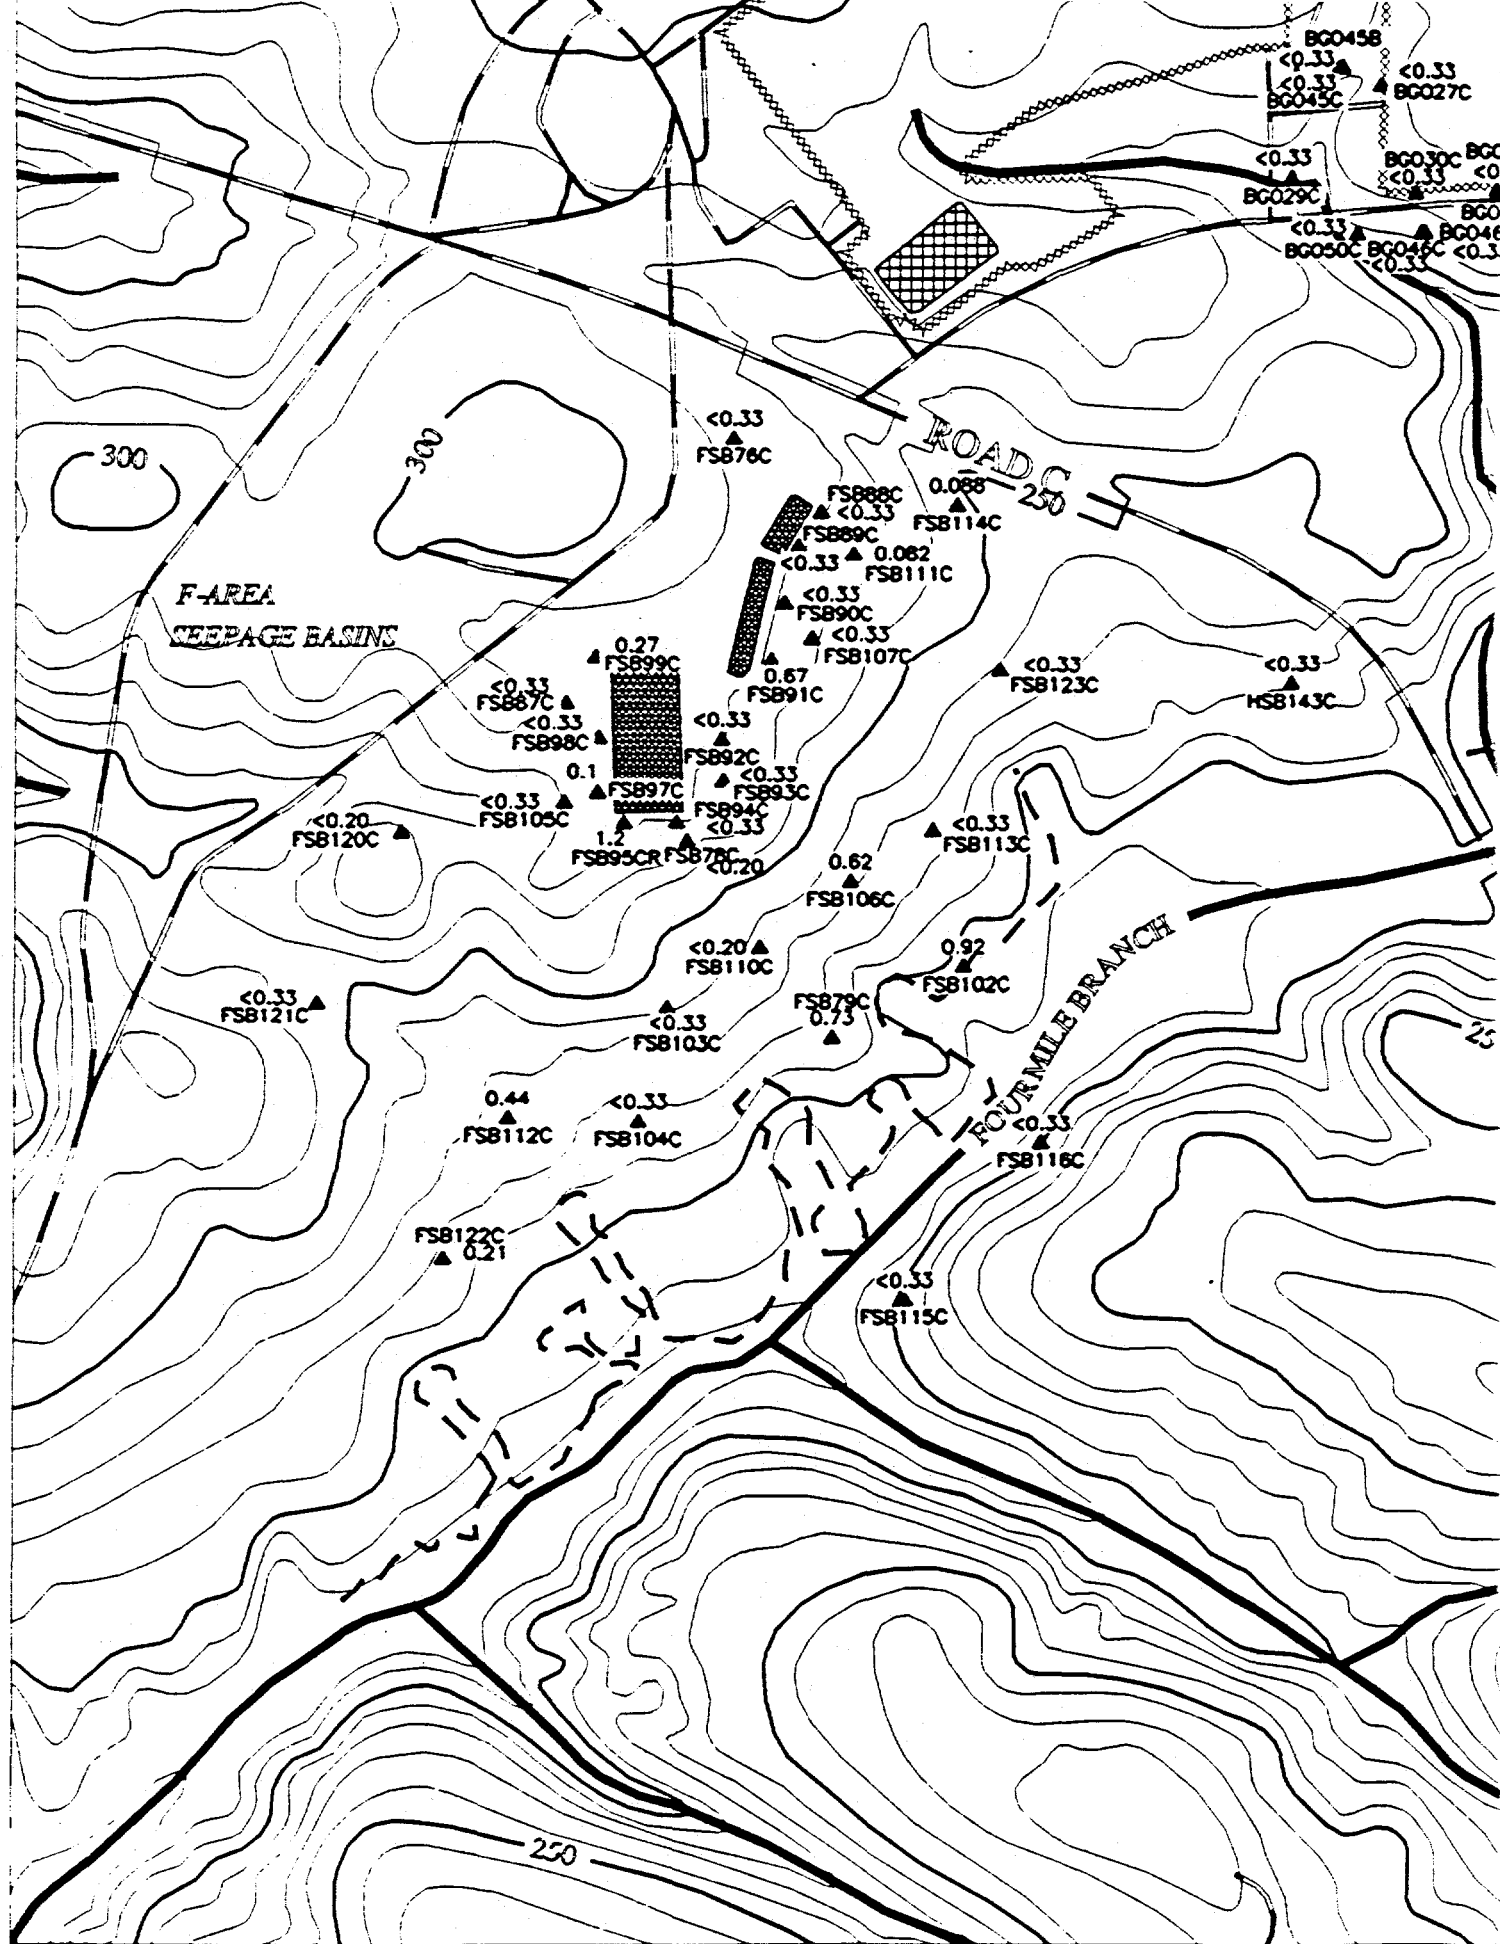

[illegible]

The map displays a topographic representation of the H AREA SEEPAGE BASINS. Key features include:

- Topographic Contours:** Labeled with values 200, 250, and 300.
- Monitoring Points:** Numerous points are marked with labels such as BG039C, HSB658, HSB133C, HSB101C, HSB100C, HSB102C, HSB83C, HSB103C, HSB125C, HSB106C, HSB104C, HSB107C, HSB108C, HSB109C,HSB199C, HSB200C.
- Other Labels:** "OLD BURIAL GROUND" is located in the upper left. "H AREA SEEPAGE BASINS" is labeled in the center.
- Infrastructure:** A road or path is visible on the right side of the map.

The map displays a topographic representation of the H AREA SEEPAGE BASINS. Key features include:

- Topographic Contours:** Labeled with values 200, 250, and 300.
- Monitoring Points:** Numerous points are marked with labels such as BG039C, HSB658, HSB133C, HSB101C, HSB100C, HSB102C, HSB83C, HSB103C, HSB125C, HSB106C, HSB104C, HSB107C, HSB108C, HSB109C,HSB199C, HSB200C.
- Geographic Labels:** "OLD BURIAL GROUND" is located in the upper left, and "H AREA SEEPAGE BASINS" is centered in the upper middle.
- Infrastructure:** A road or path is visible on the right side of the map.


[illegible][illegible]

The map displays a topographic representation of the H AREA SEEPAGE BASINS. Key features include:

- Topographic Contours:** Labeled with values 200, 250, and 300.
- Monitoring Points:** Numerous points are marked with labels such as BG039C, HSB658, HSB133C, HSB101C, HSB100C, HSB102C, HSB83C, HSB103C, HSB125C, HSB106C, HSB104C, HSB107C, HSB108C, HSB109C,HSB199C, HSB200C.
- Geographic Labels:** "OLD BURIAL GROUND" is located in the upper left, and "H AREA SEEPAGE BASINS" is centered in the upper middle.
- Infrastructure:** A road or path is visible on the right side of the map.

The map displays a topographic representation of the H AREA SEEPAGE BASINS. Key features include:

- Topographic Contours:** Labeled with values 200, 250, and 300.
- Monitoring Points:** Numerous points are marked with labels such as BG039C, HSB658, HSB133C, HSB101C, HSB100C, HSB102C, HSB83C, HSB103C, HSB125C, HSB106C, HSB104C, HSB107C, HSB108C, HSB109C,HSB199C, HSB200C.
- Geographic Labels:** "OLD BURIAL GROUND" is located in the upper left, and "H AREA SEEPAGE BASINS" is centered in the upper middle.
- Infrastructure:** A road or path is visible on the right side of the map.

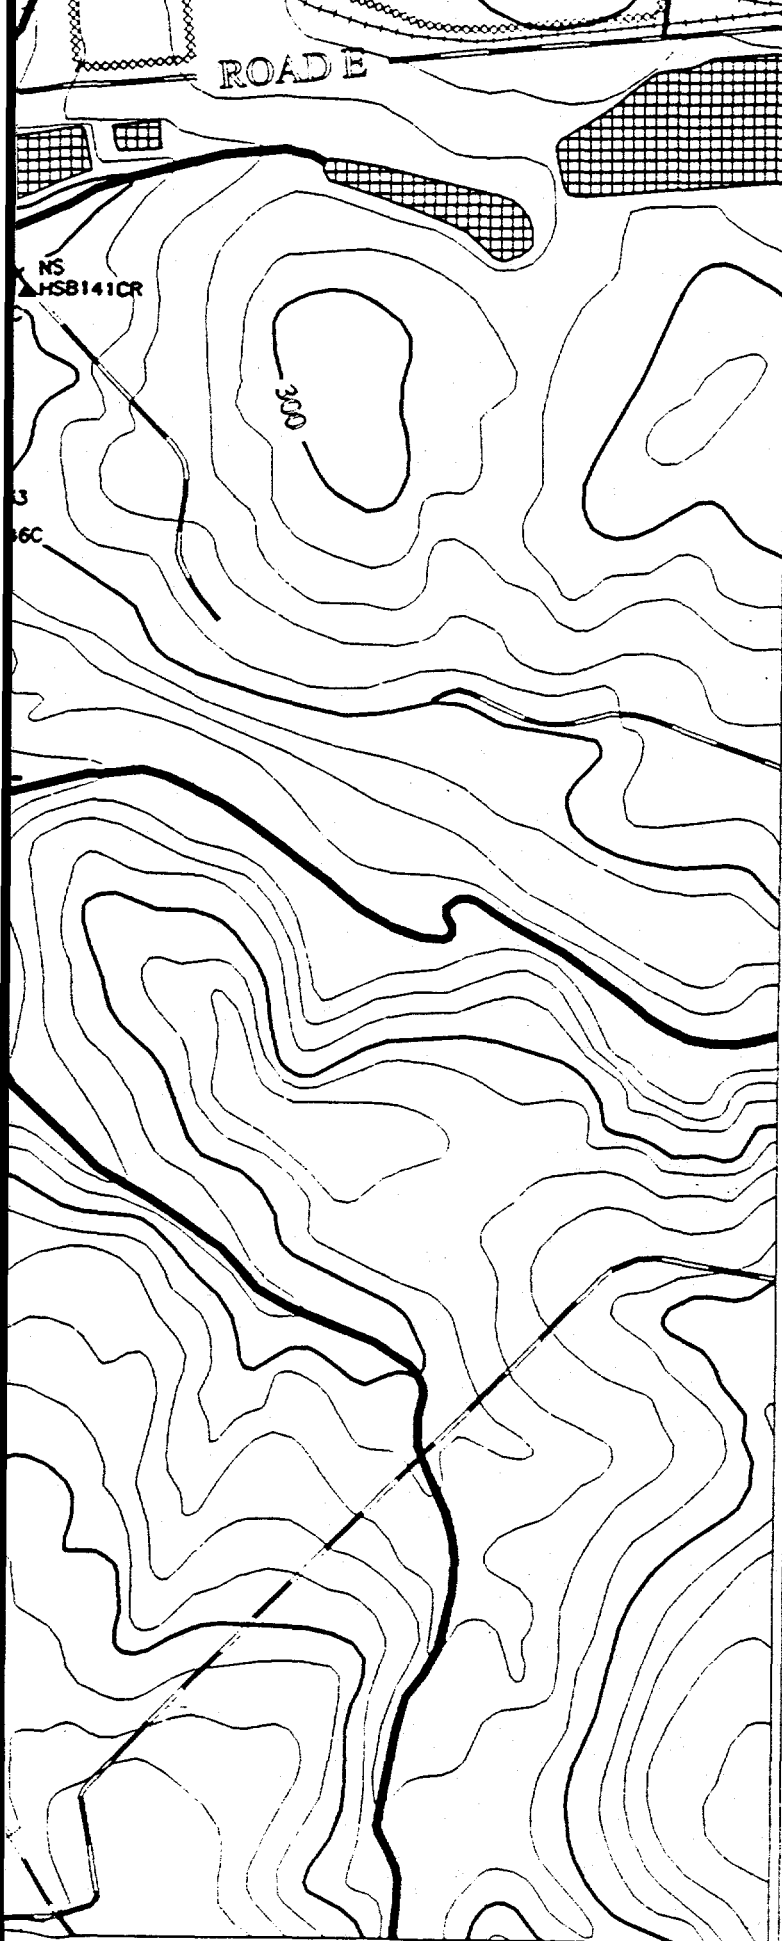

0 900 1800 2700

Scale 1:900 FT
1:274 M

TITLE:

SAVANNAH RIVER SITE
GENERAL SEPARATIONS
AREA 1st QUARTER '95

AQUIFER:

BARNWELL/McBEAN

CONSTITUENT:

MERCURY

GWPS = 2 ug/L

"NS" = Not Sampled


"*" = Wells Not Used to Contour


"NA" = Not Analyzed


"UI" = Analyte Not Detected,
Value Is Instrument Reading

Contour Intervals at: 2, 4, 8 ug/L

EPD GIS Lab (803)725-1417

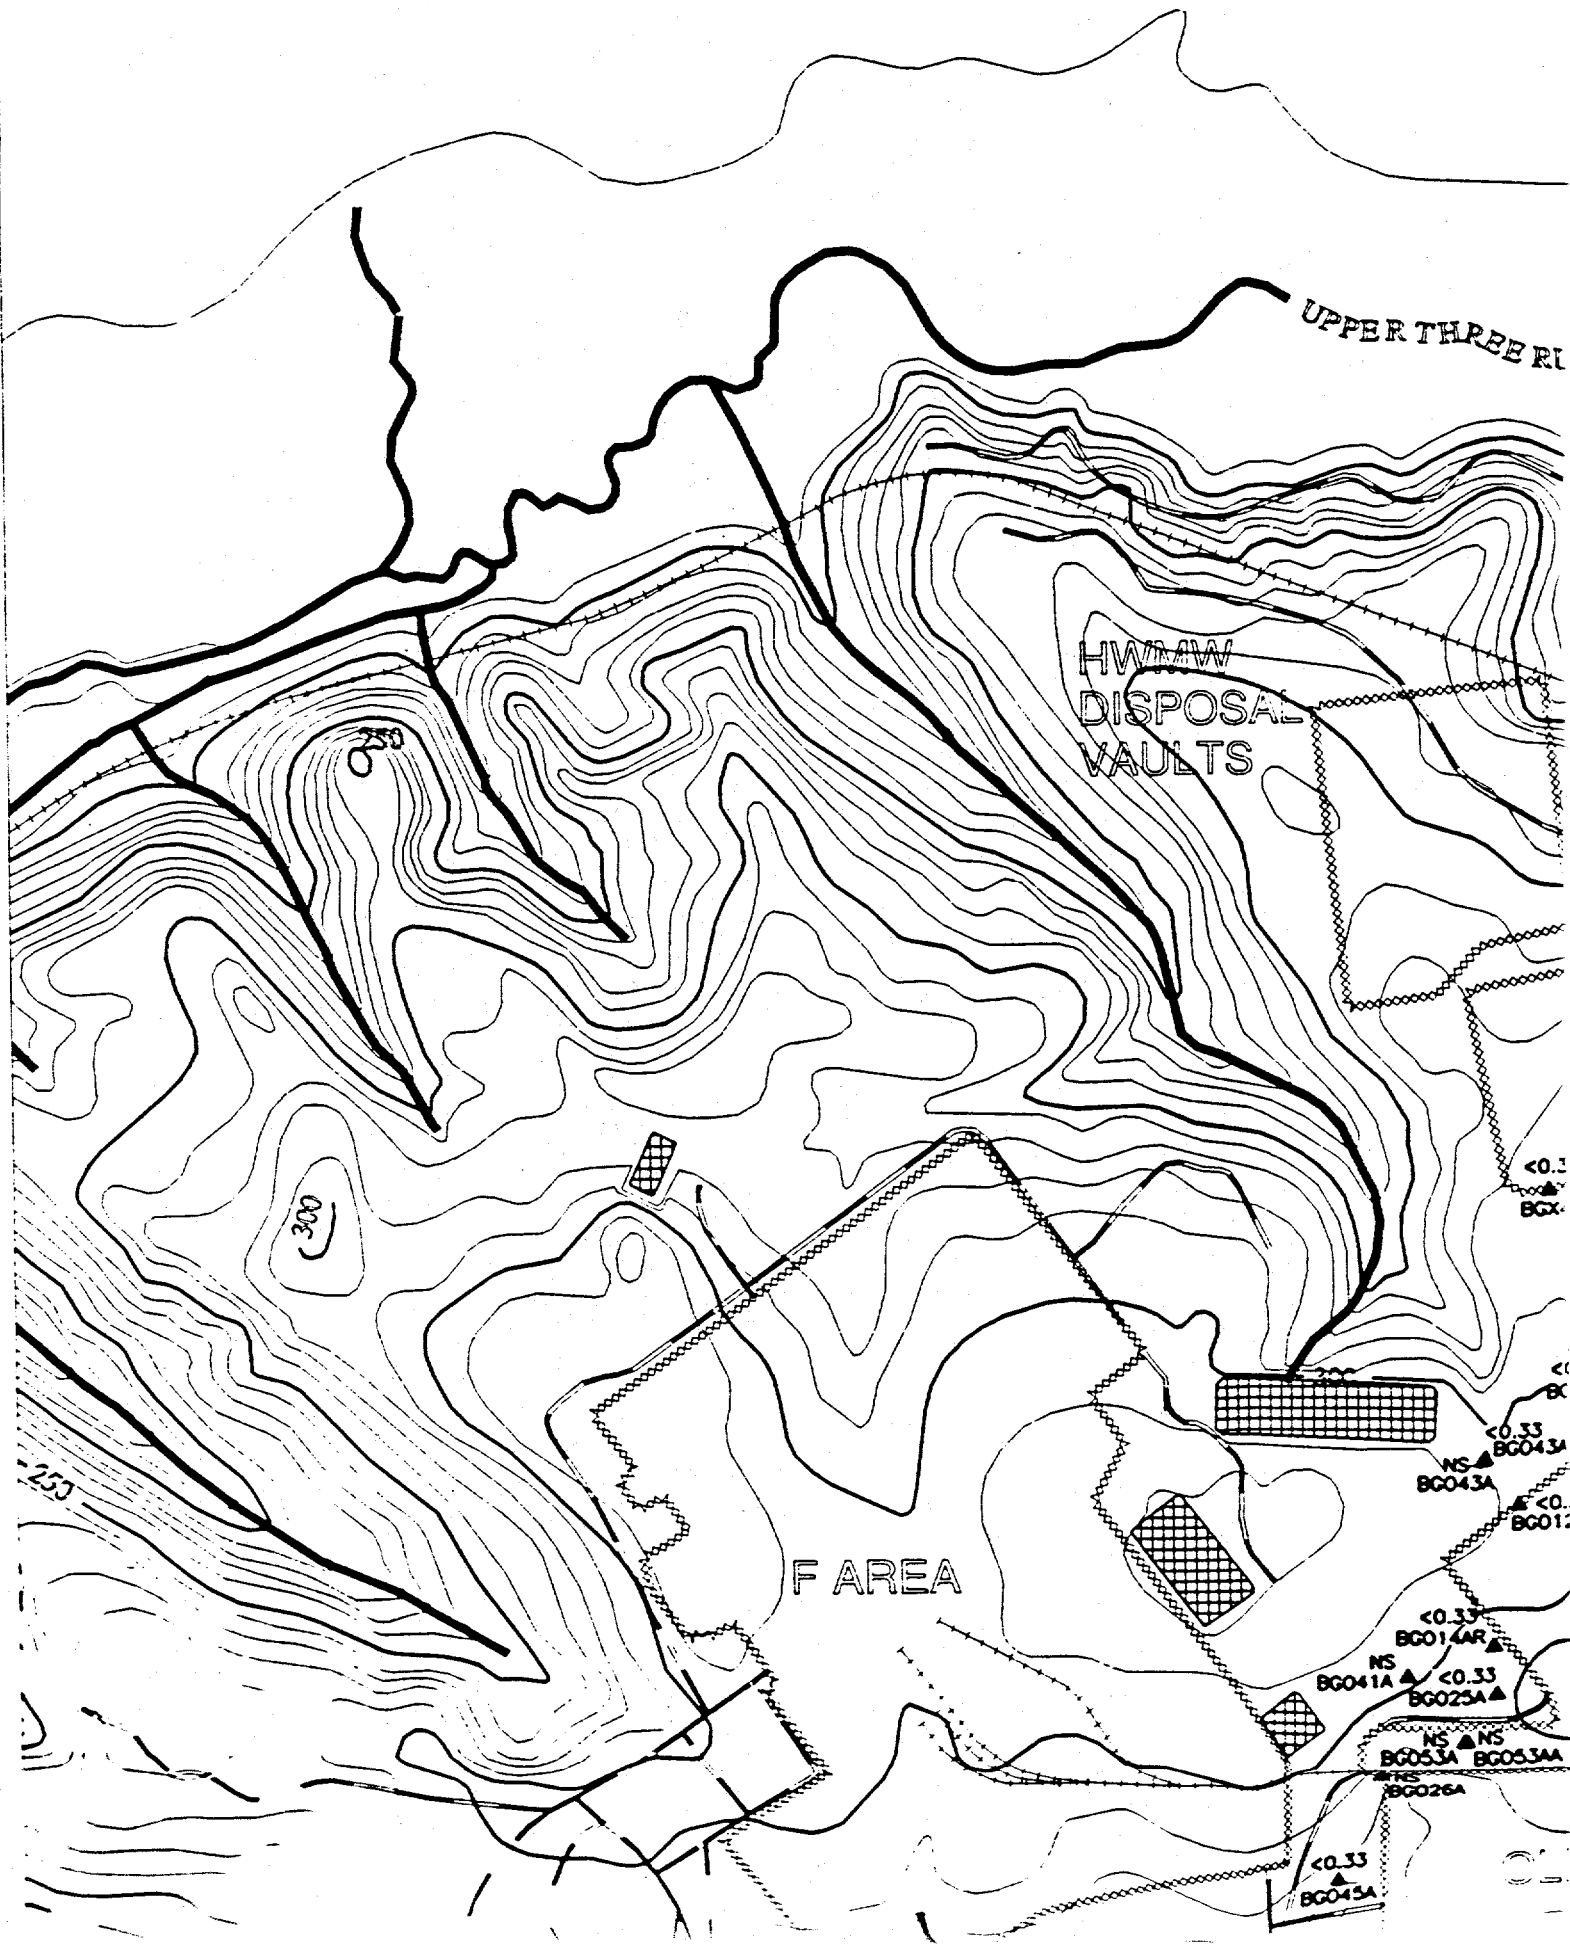

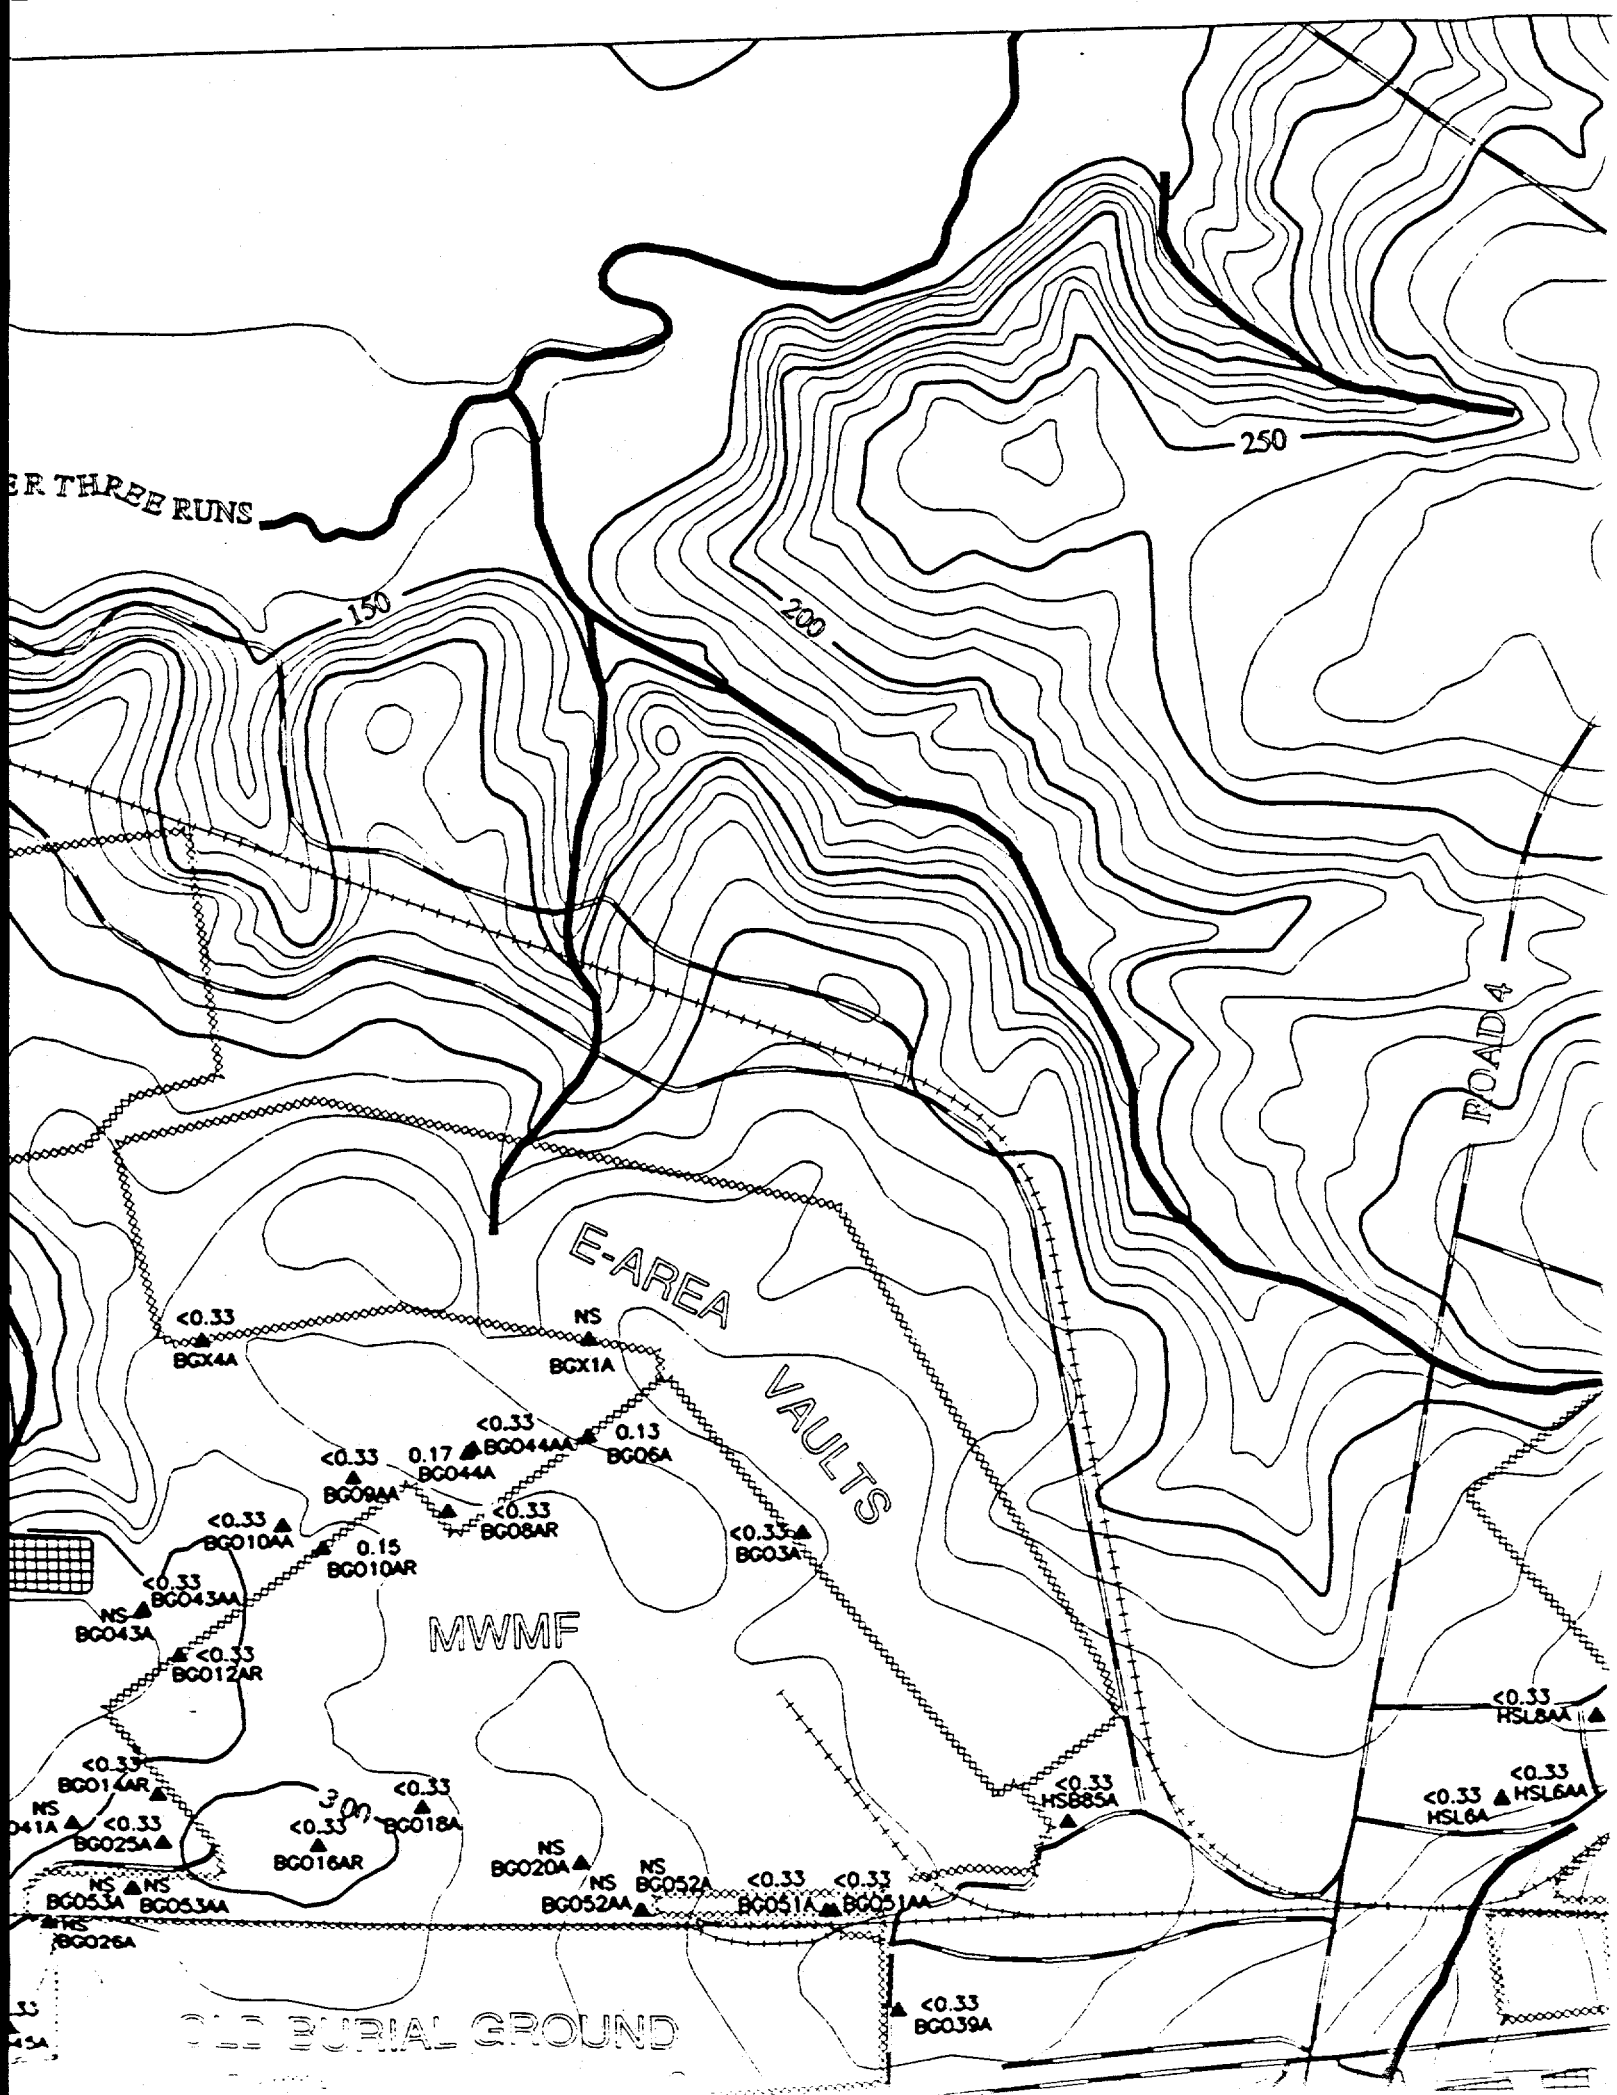

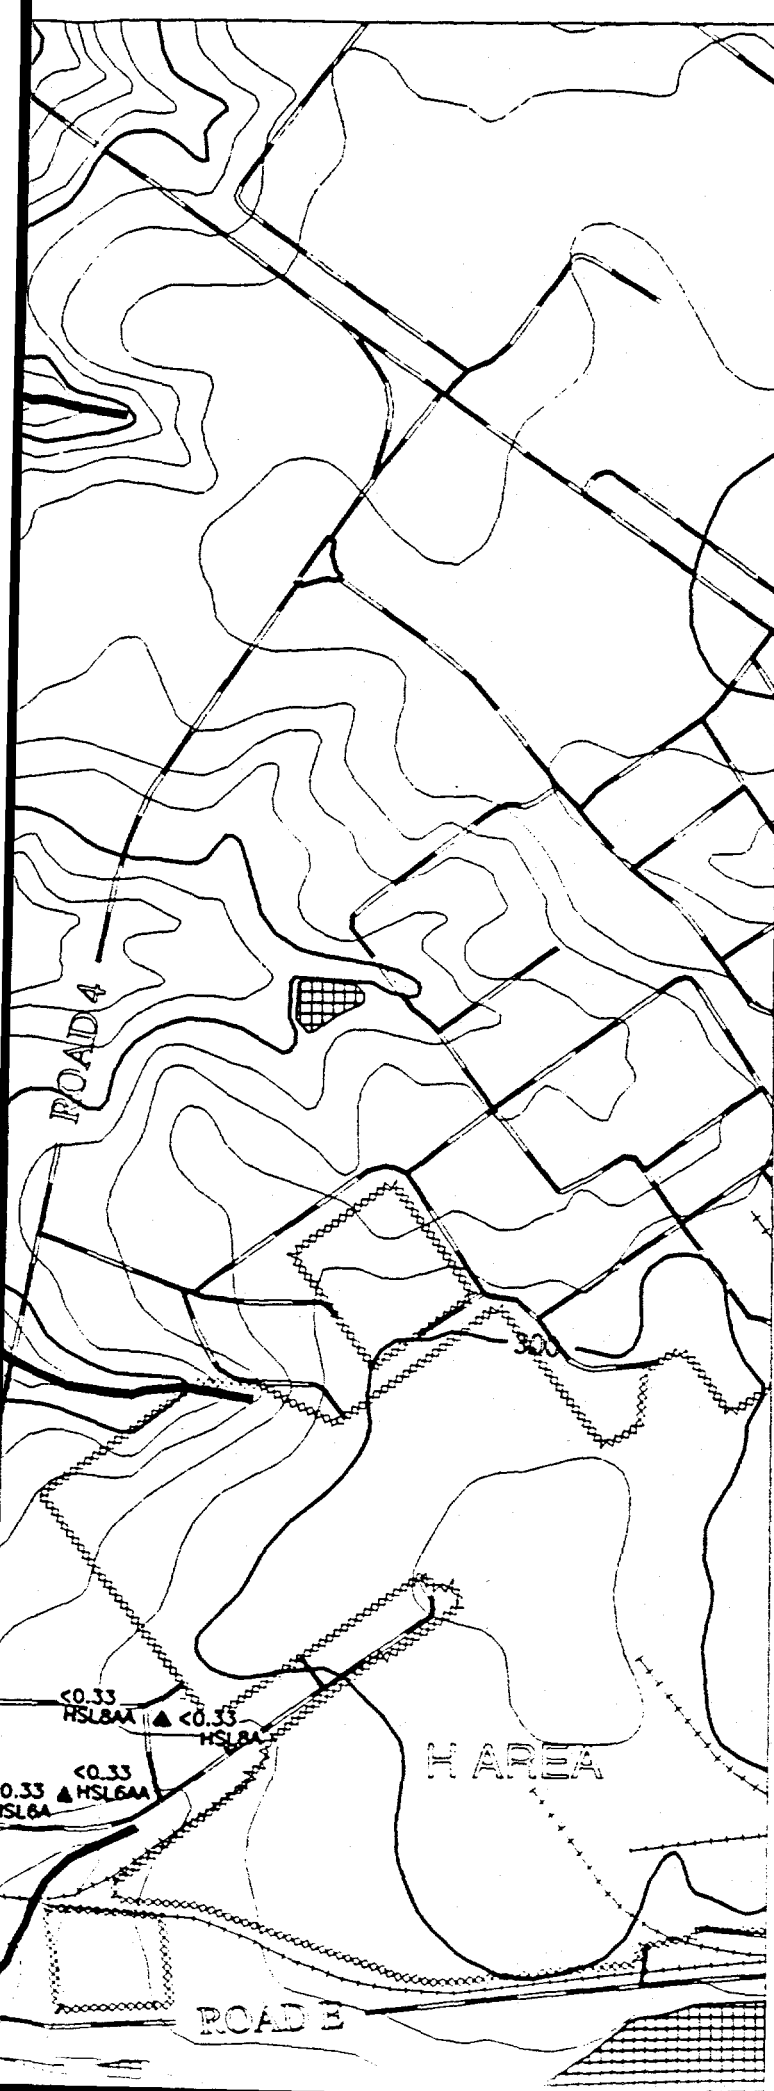

REFERENCE DOCUMENT

WSRC-TR-95-0146-2 F-Area Seepage Basins

Groundwater Monitoring Report

WSRC-TR-95-0147-2 H-Area Seepage Basins

Groundwater Monitoring Report

 PAVED ROAD

 UNPAVED ROAD

 STREAM

 FENCE LINE

 SEEPLINE

 RAILROAD

 TOPOGRAPHIC CONTOUR
Contour Interval 10 FT


 INFERRED
CONSTITUENT CONTOUR


 CONSTITUENT CONTOUR

 BASIN

 RCRA-CERTIFIED
CLOSED BASIN


 MONITORING WELL


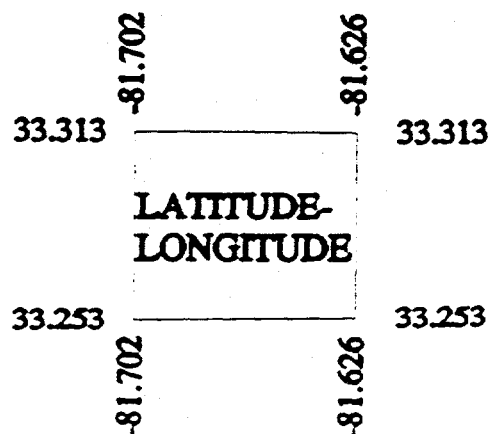


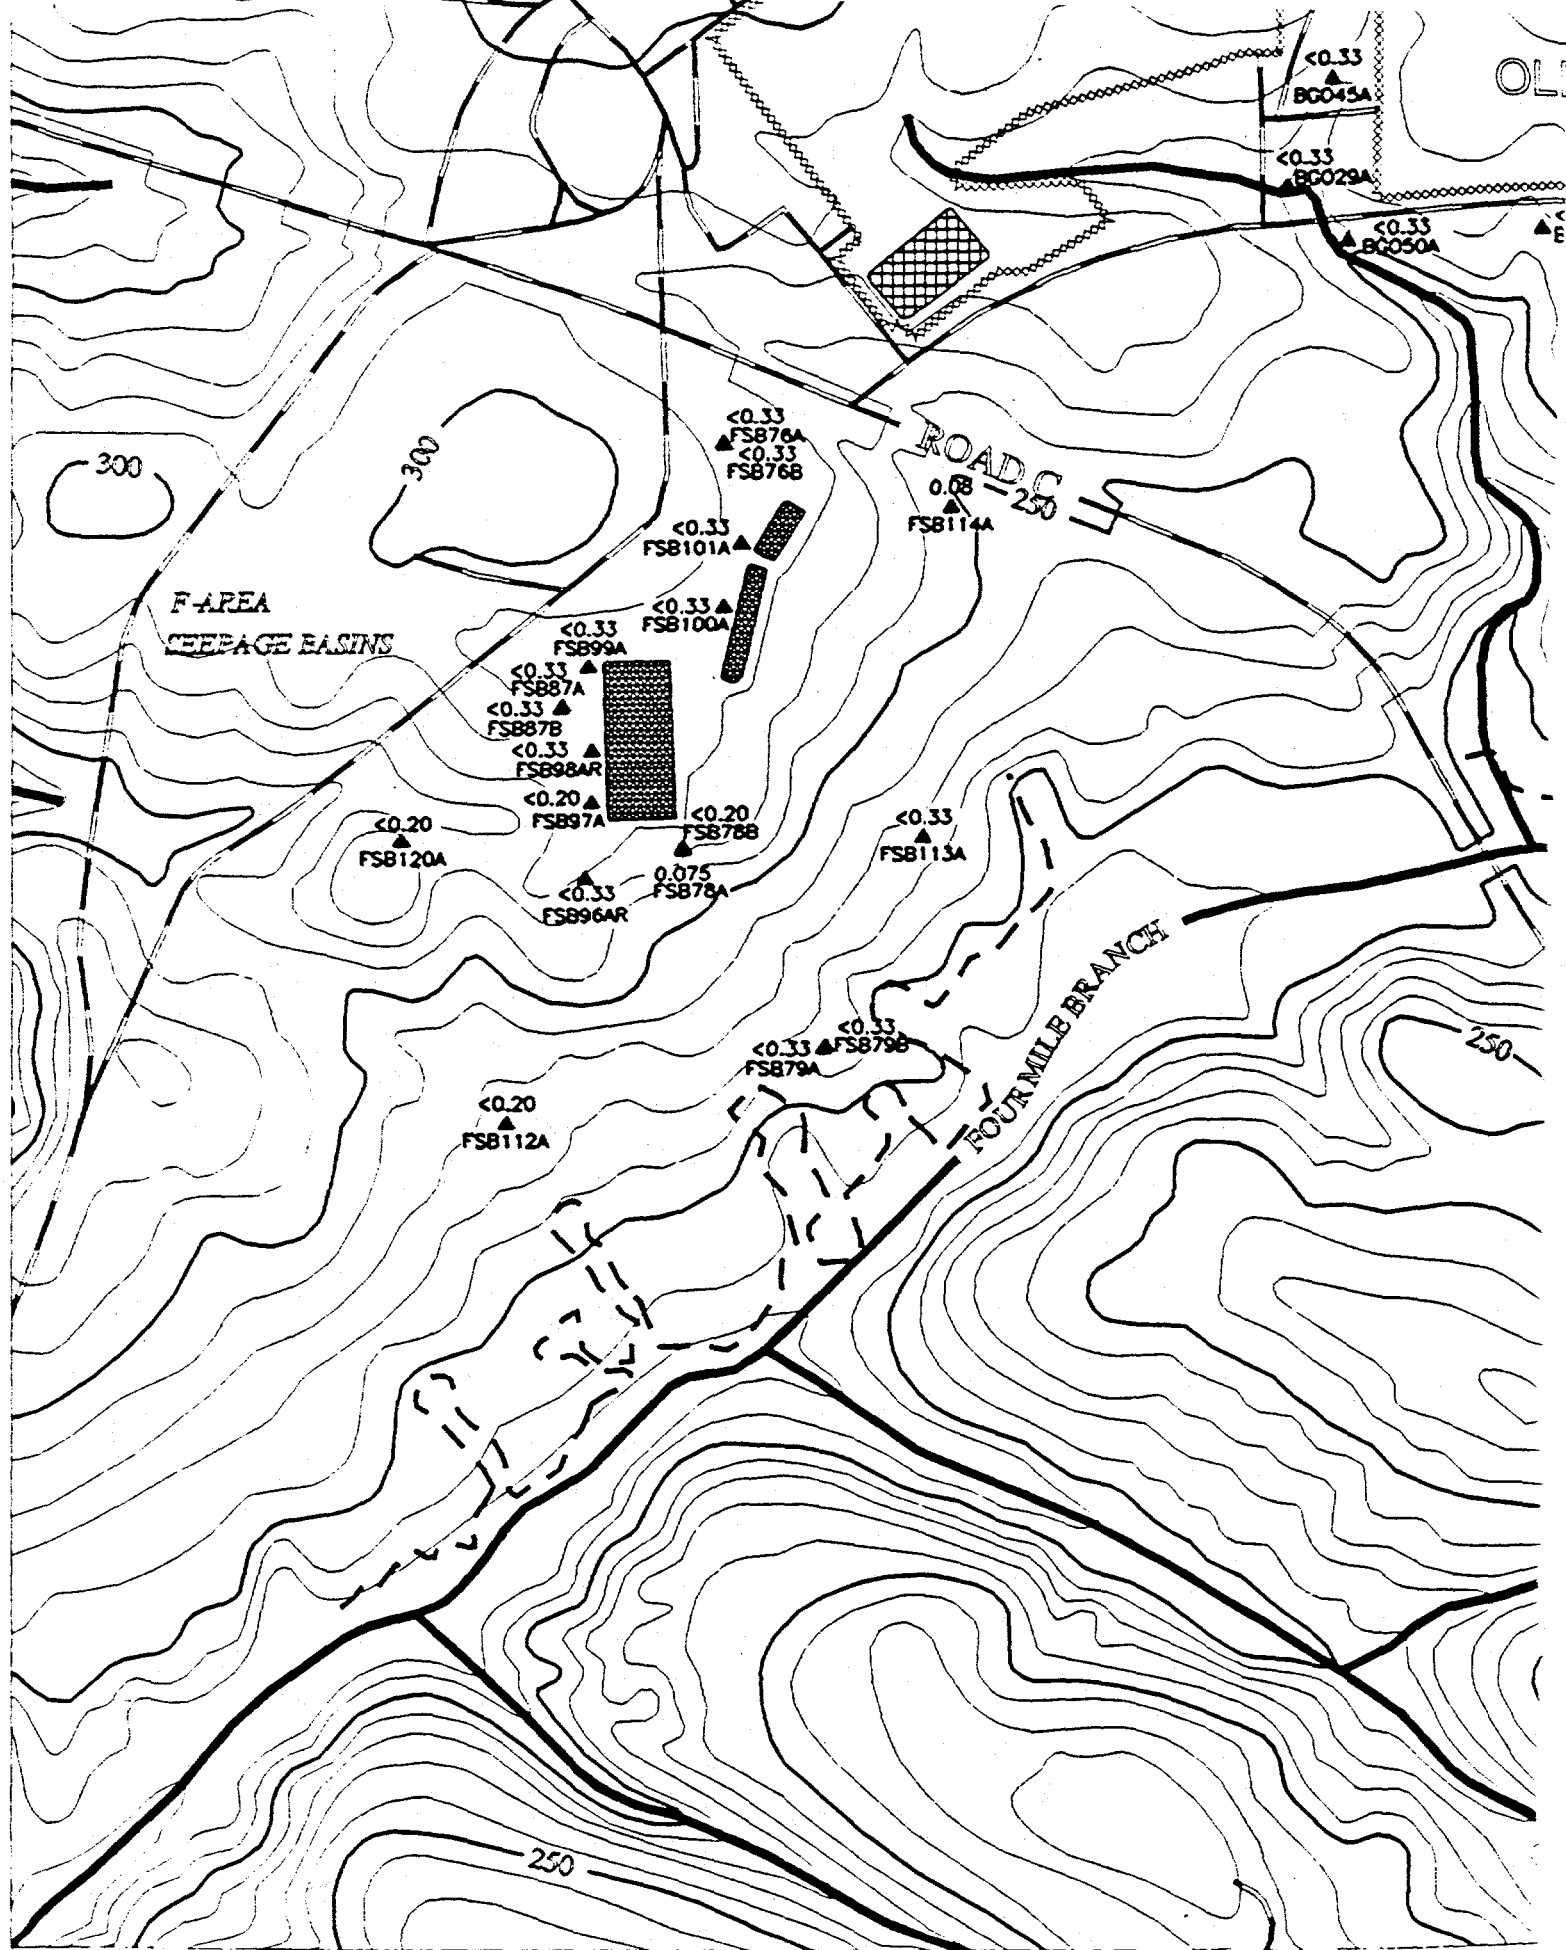

OLD BURIAL GROUND

ROAD

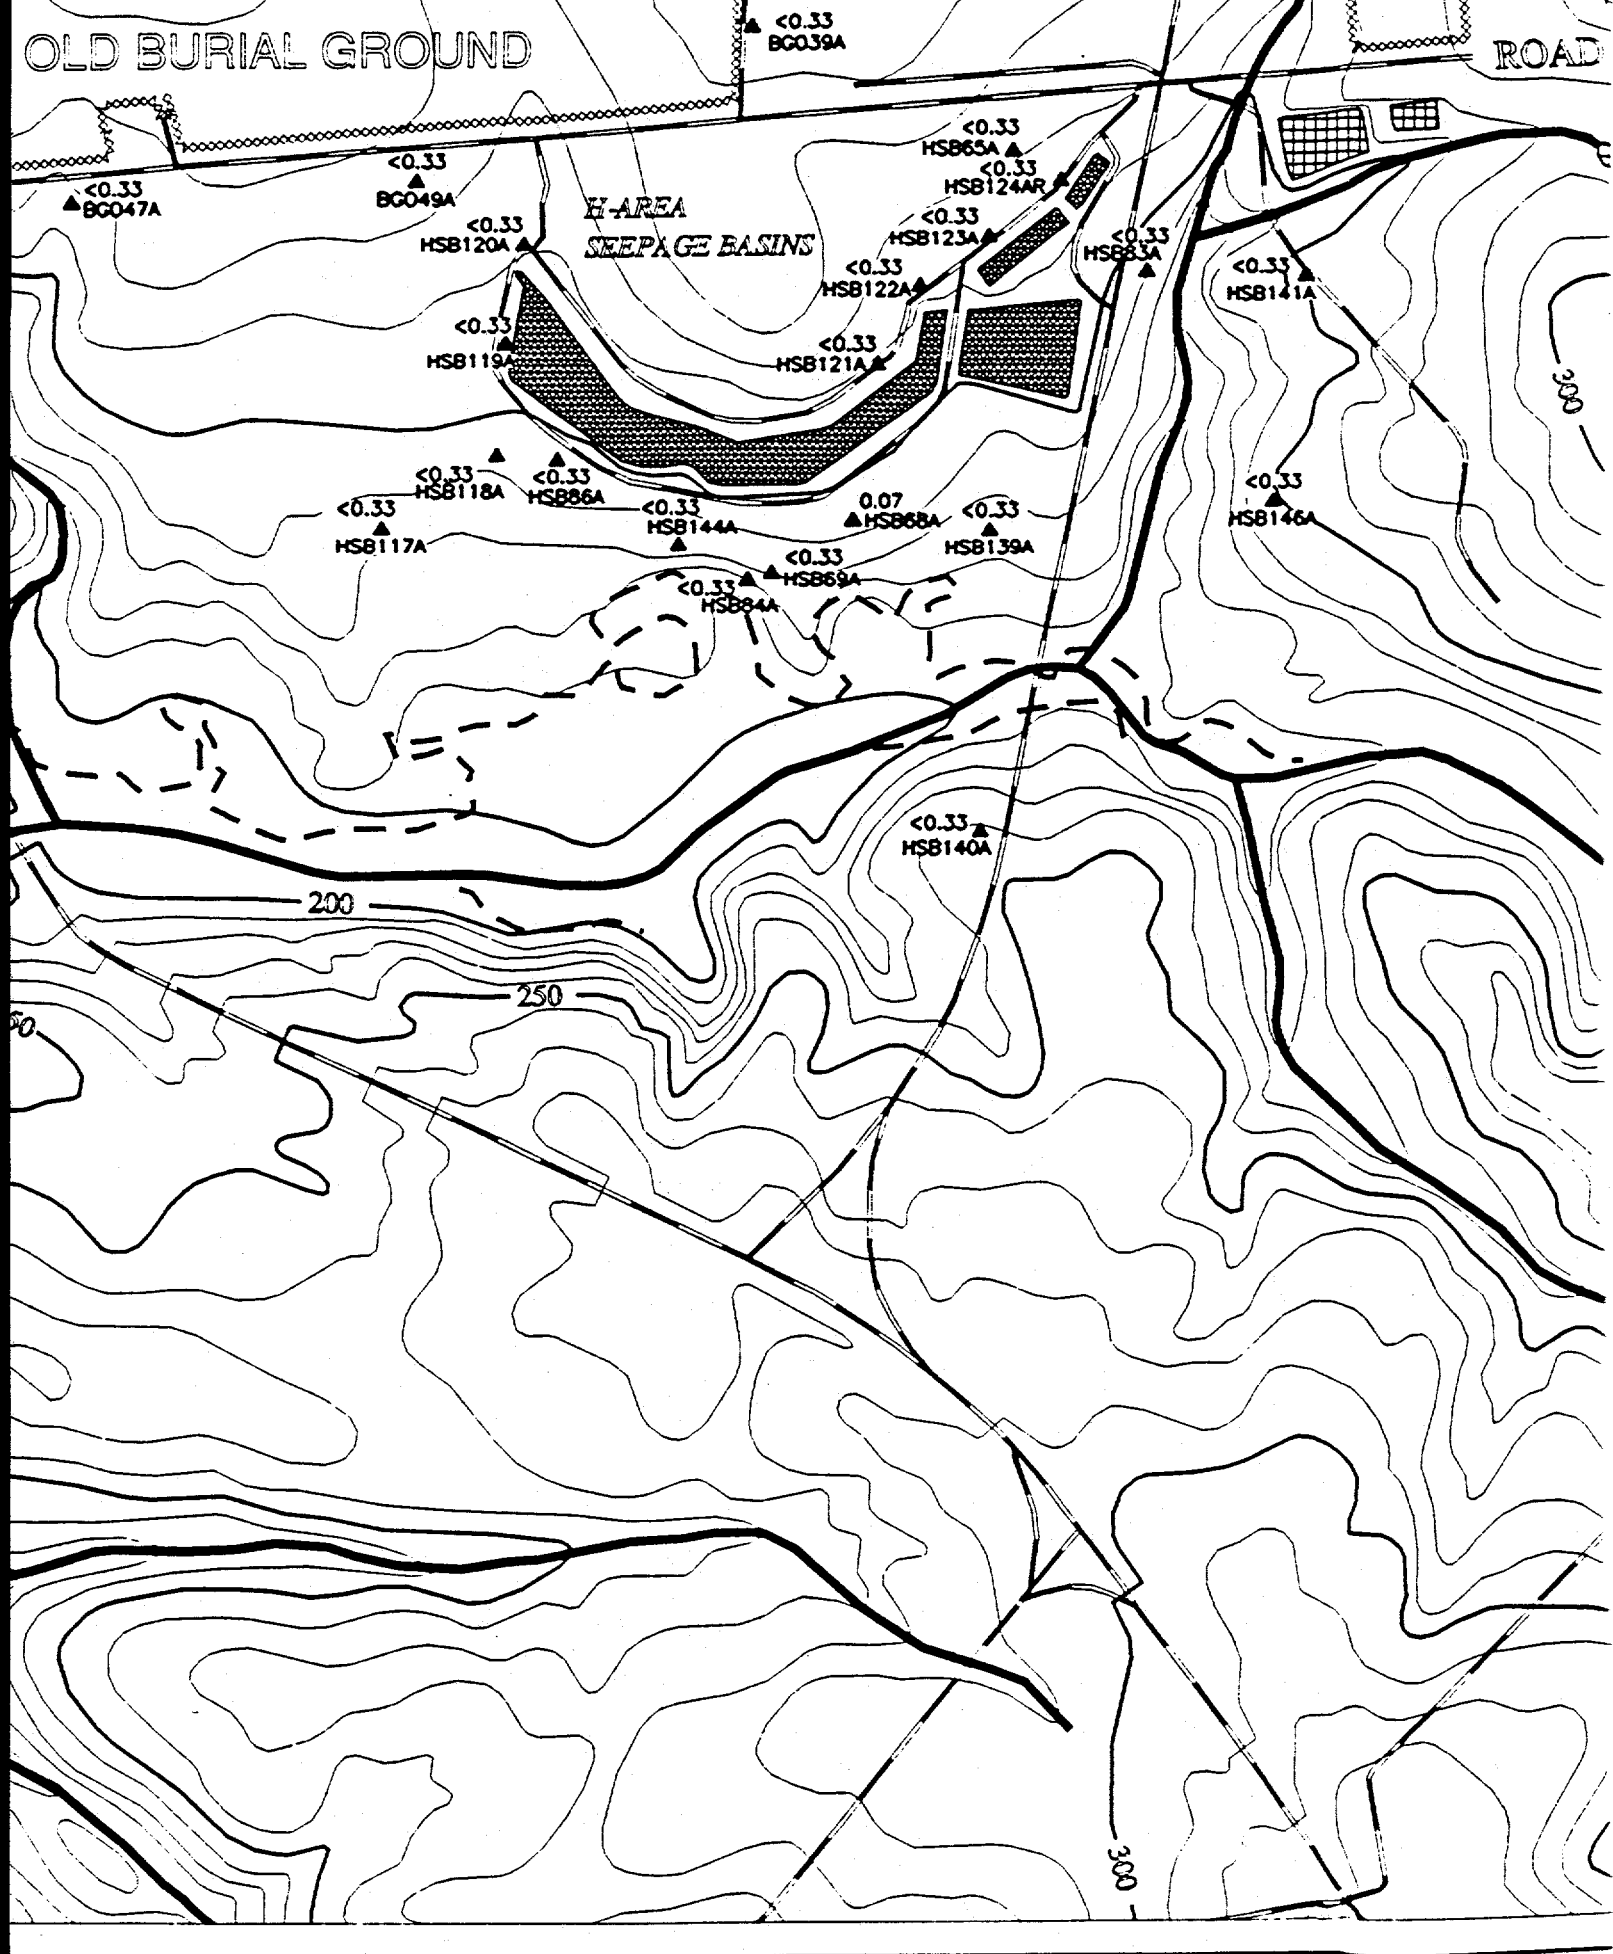

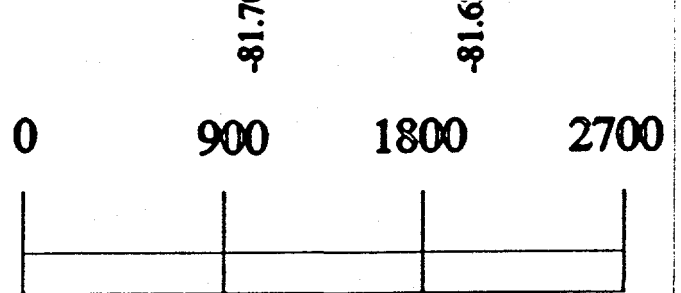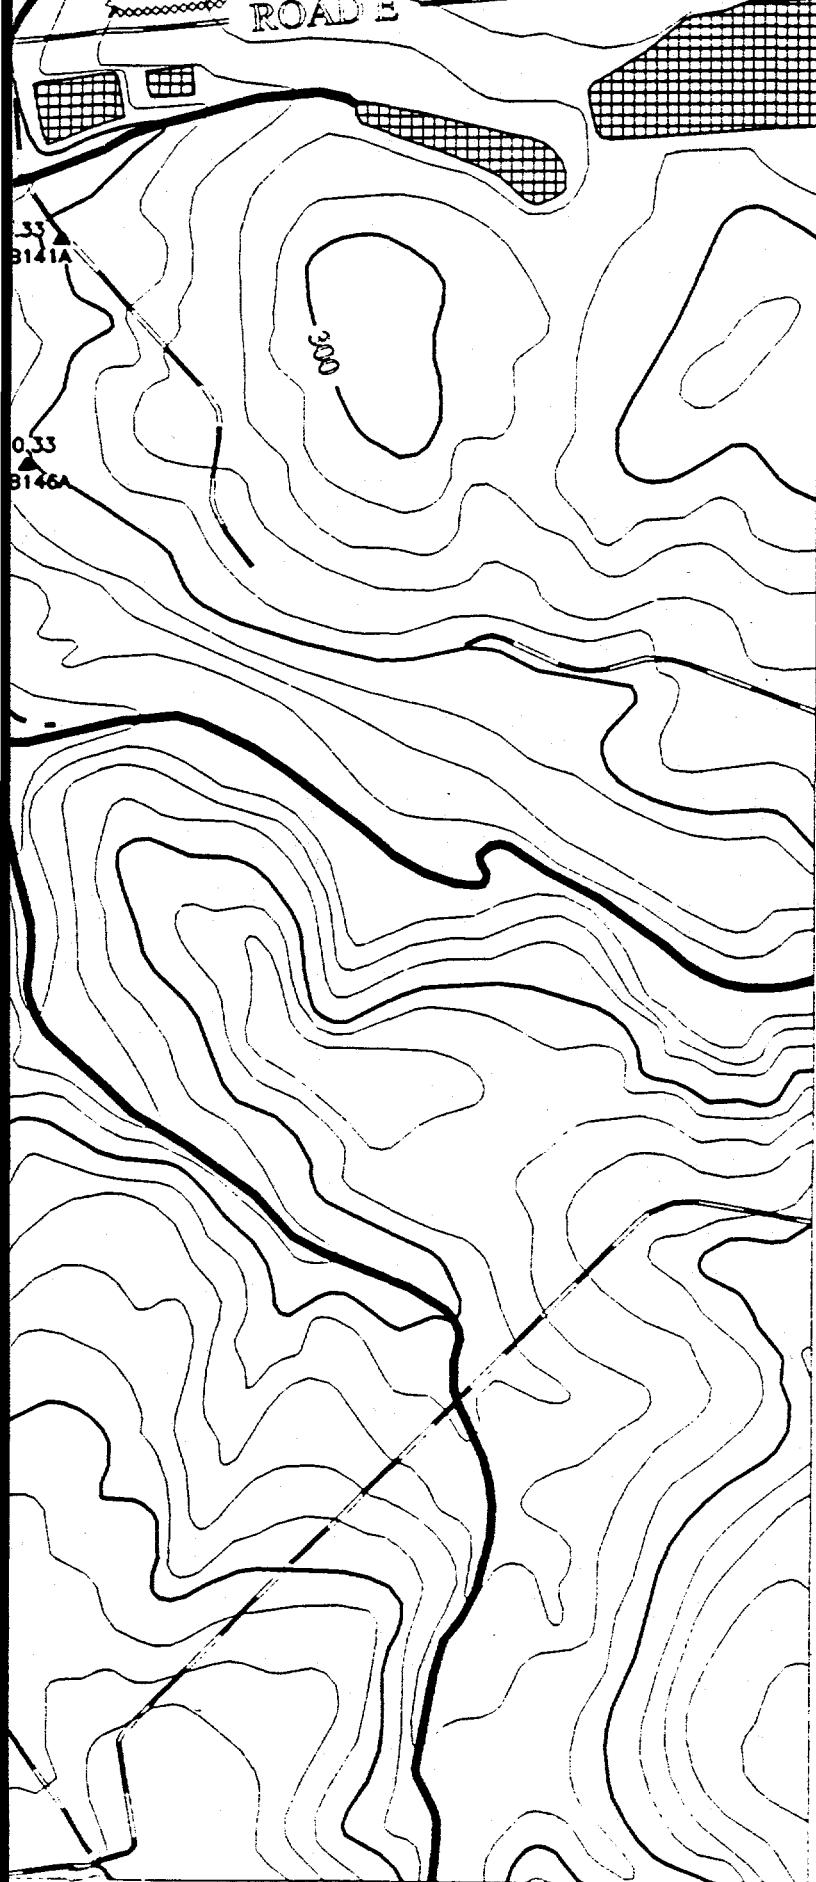

Scale 1:900 FT
1:274 M

TITLE:

SAVANNAH RIVER SITE
GENERAL SEPARATIONS
AREA 1st QUARTER '95

AQUIFER:

CONGAREE

CONSTITUENT:

MERCURY

GWPS = 2 ug/L

"NS" = Not Sampled


"*" = Wells Not Used to Contour

"NA" = Not Analyzed


"UI" = Analyte Not Detected,
Value Is Instrument Reading


Contour Intervals at: 2, 4, 8 ug/L

EPD GIS Lab (803)725-1417

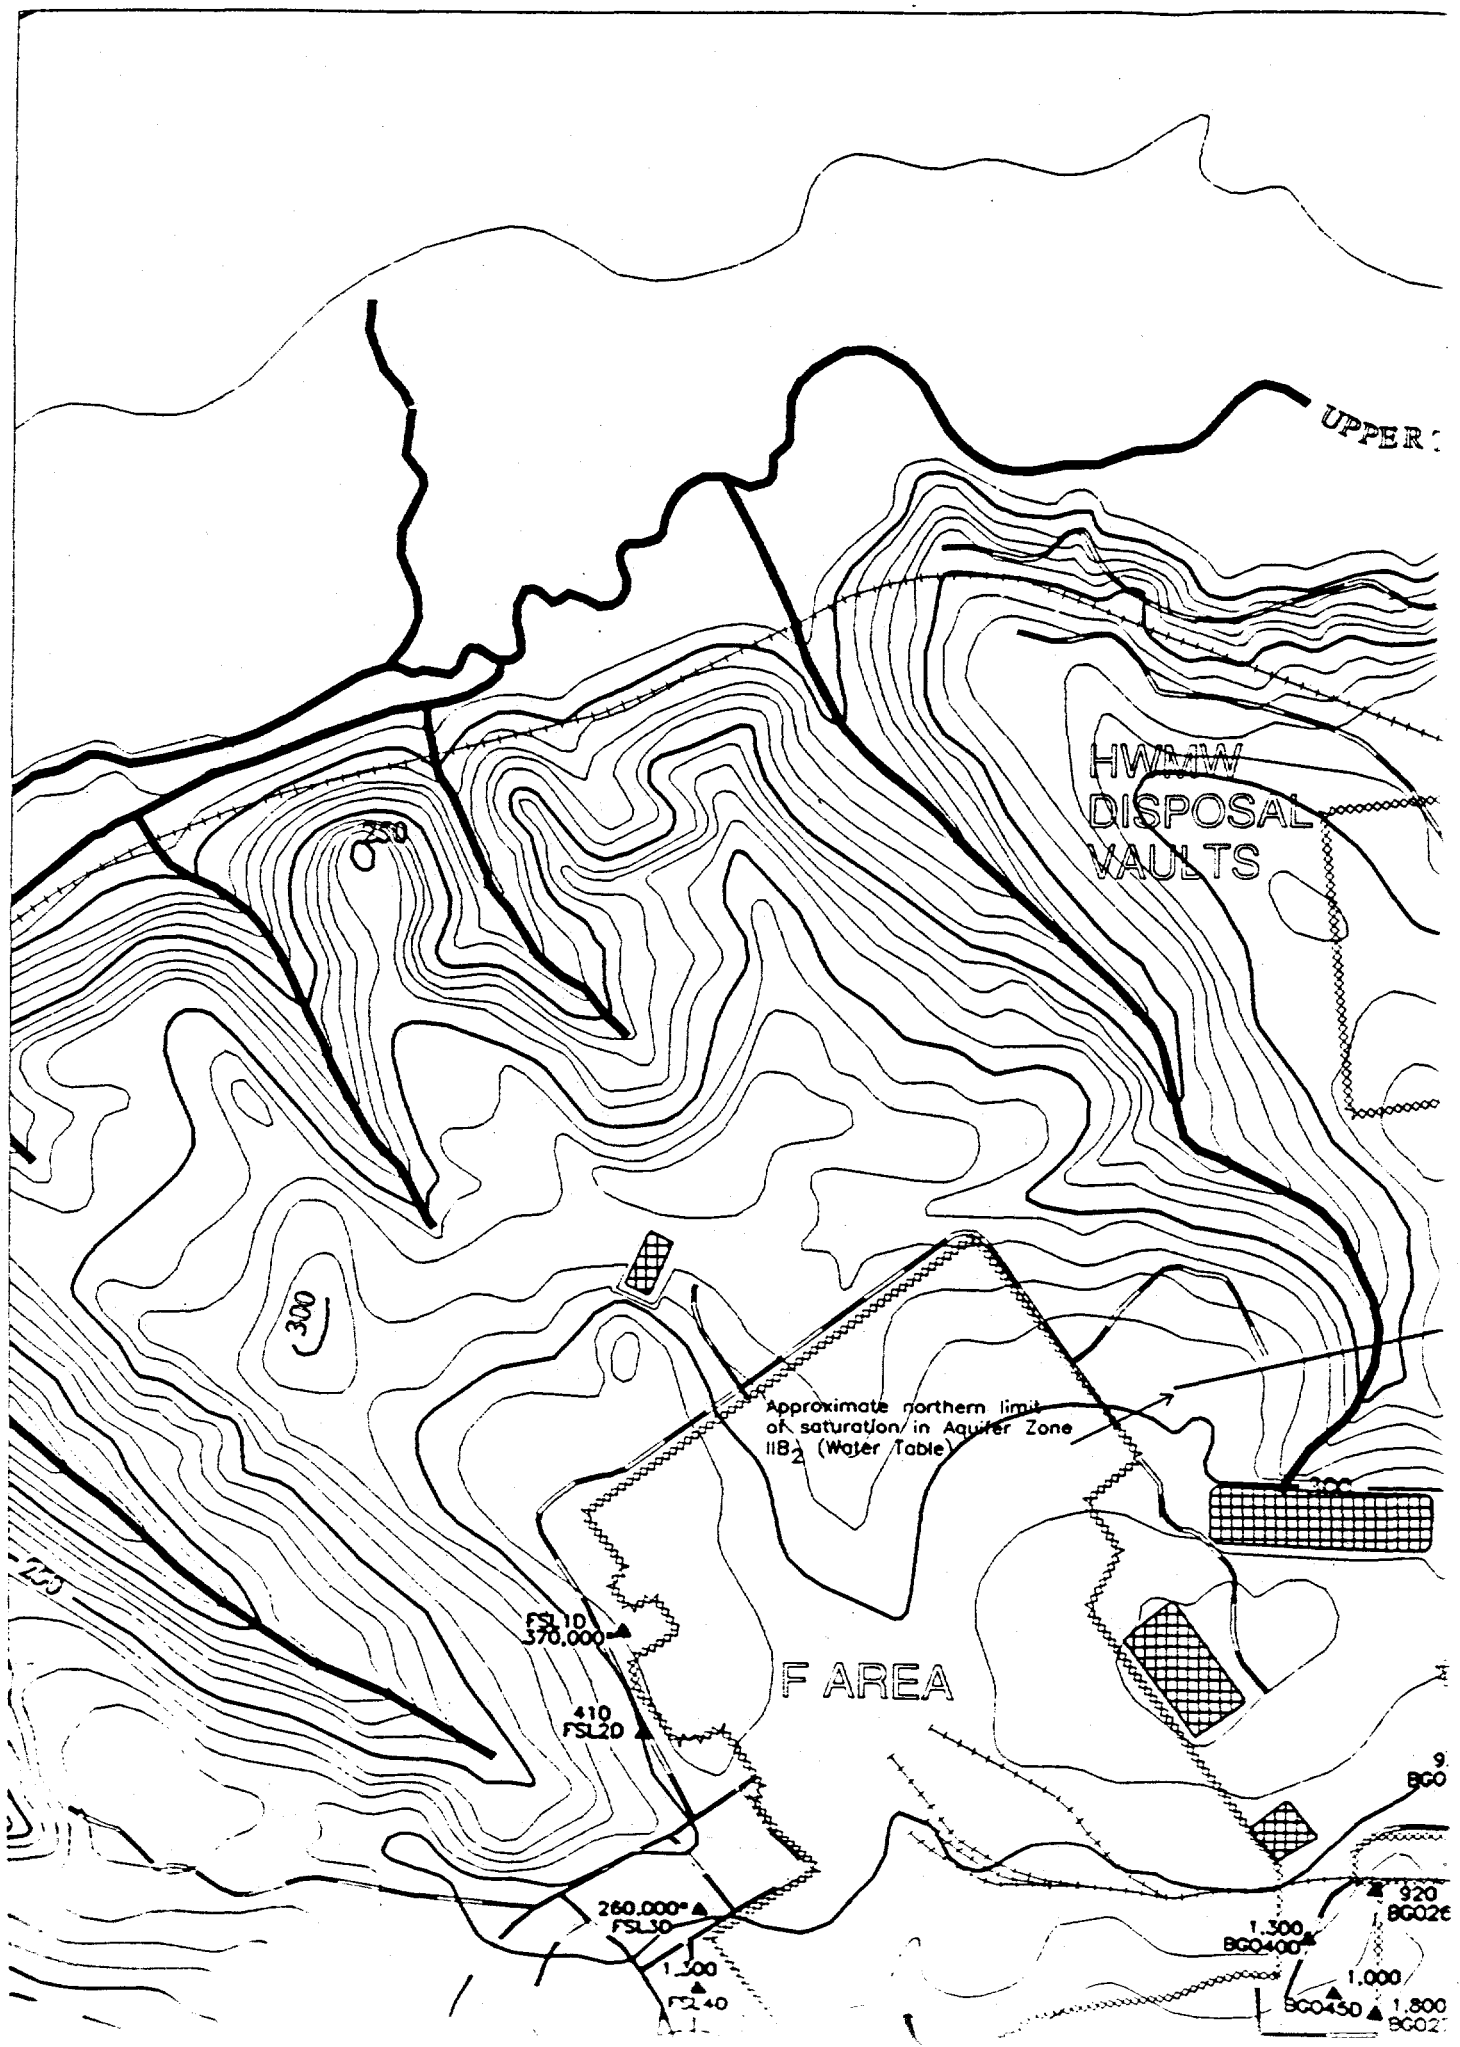


UPPER THREE RUNS

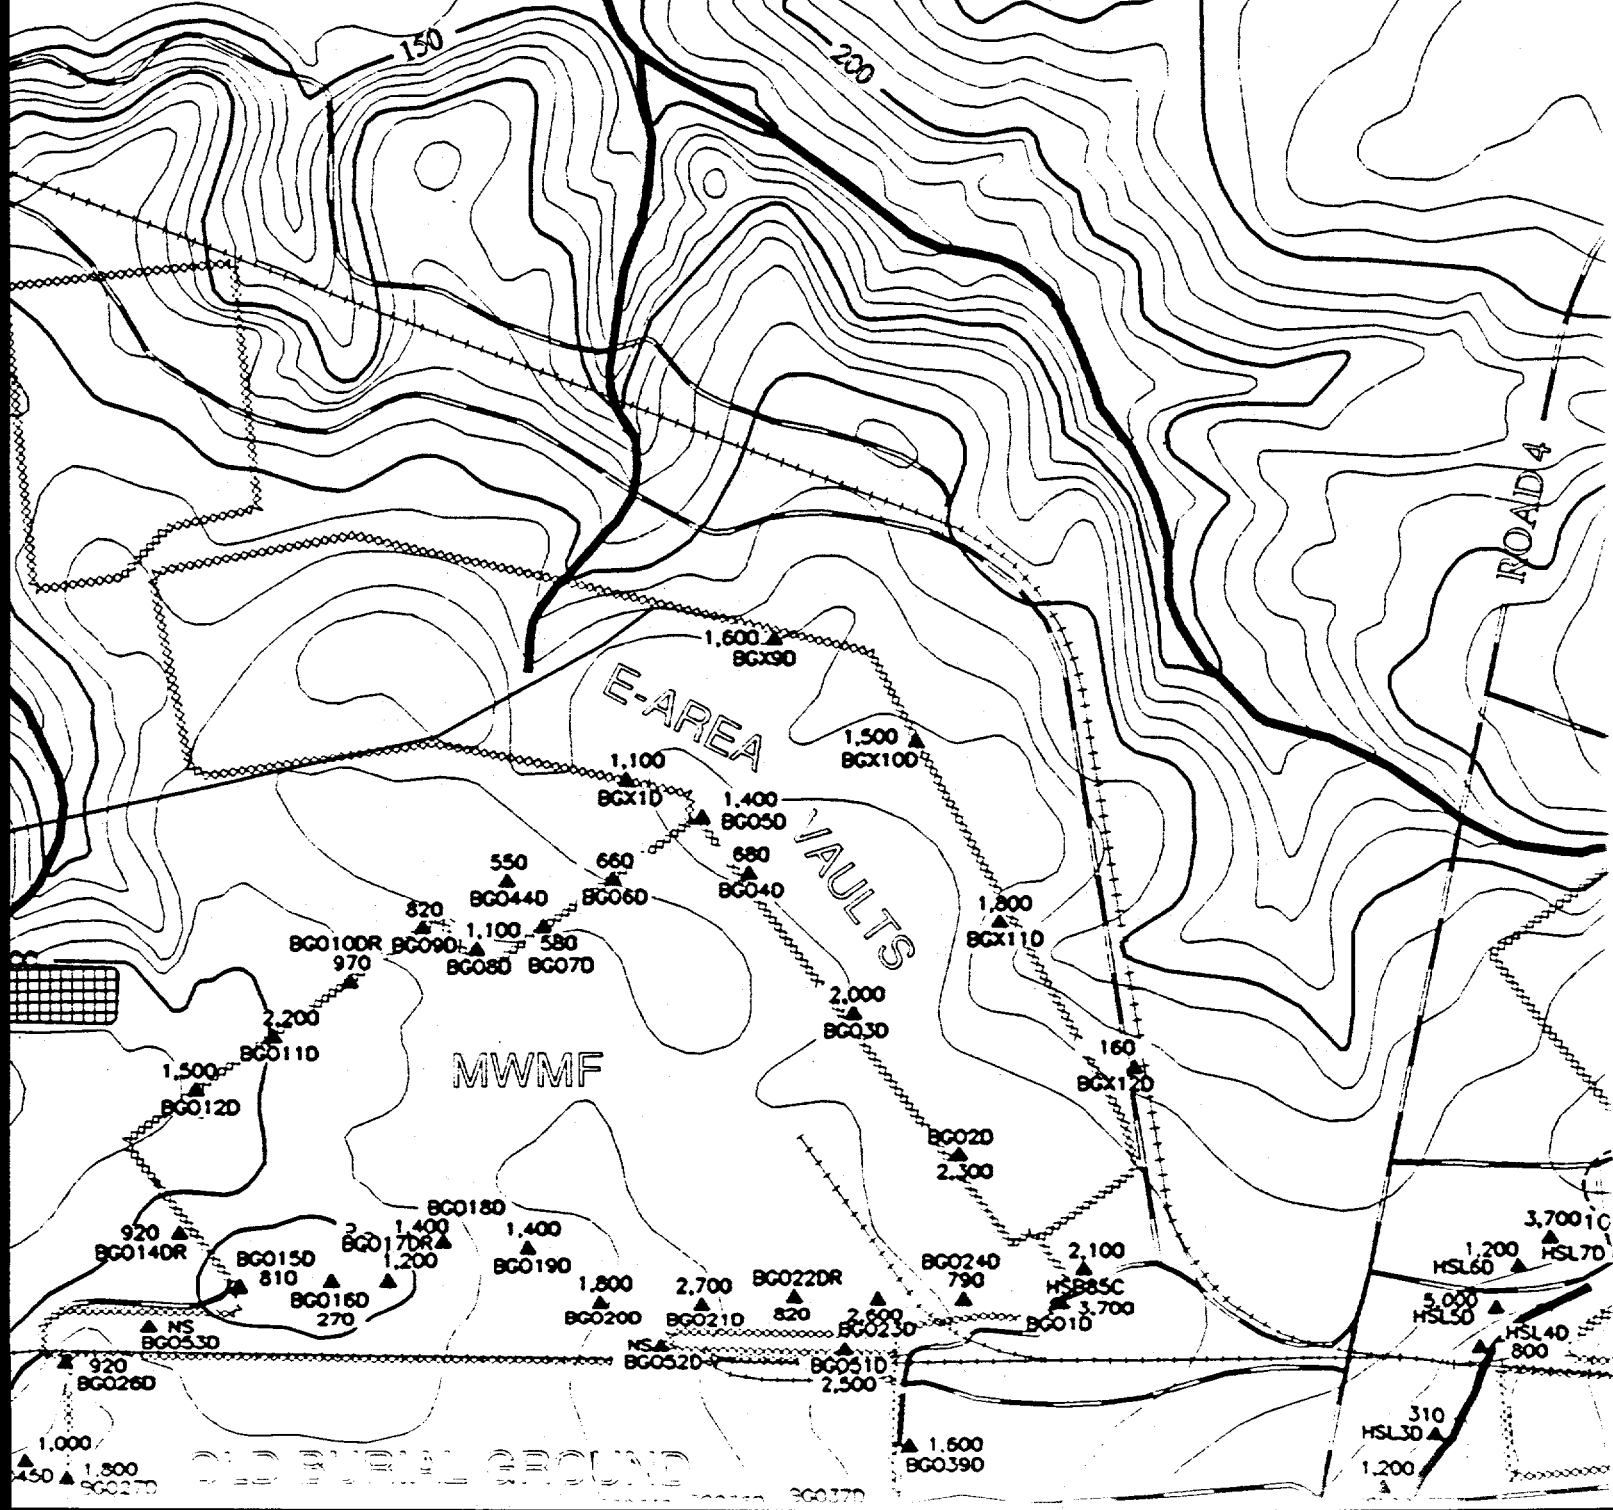


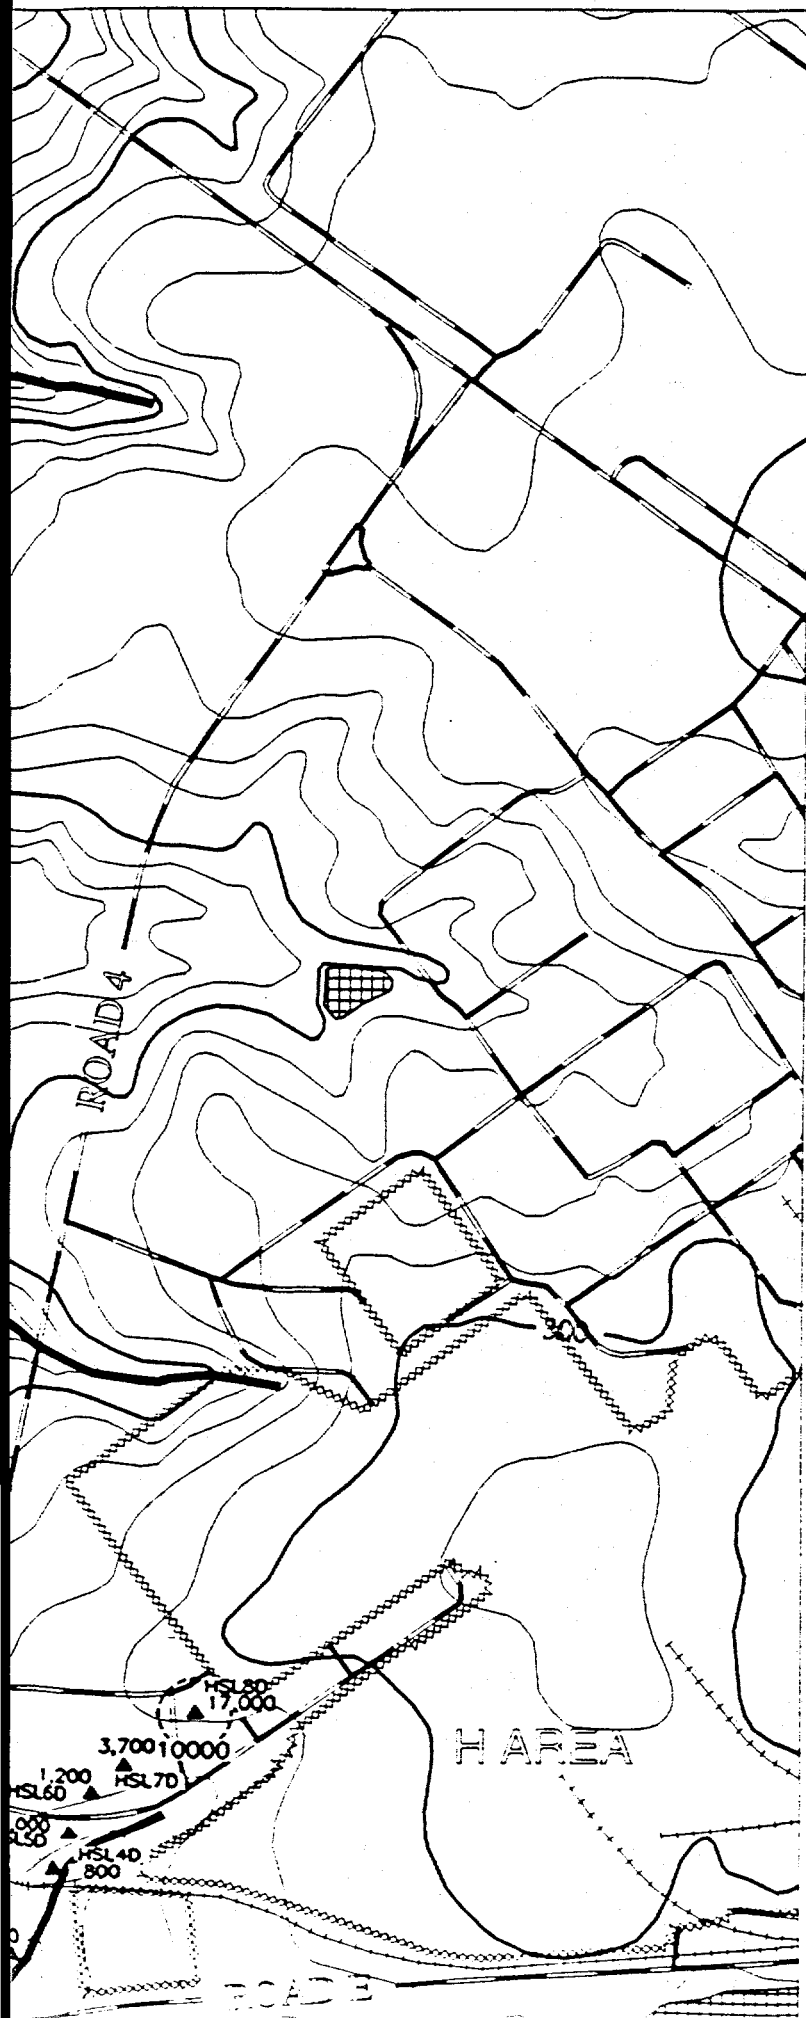


REFERENCE DOCUMENT #
WSRC-TR-95-0146-2 F-Area Seepage Basins
Groundwater Monitoring Report
WSRC-TR-95-0147-2 H-Area Seepage Basins
Groundwater Monitoring Report


- PAVED ROAD**
- UNPAVED ROAD**
- STREAM**
- FENCE LINE**
- SEEPLINE**
- RAILROAD**
- TOPOGRAPHIC CONTOUR**
Contour Interval 10 FT
- INFERRED CONSTITUENT CONTOUR**
- CONSTITUENT CONTOUR**
- BASIN**
- RCRA-CERTIFIED CLOSED BASIN**
- MONITORING WELL**

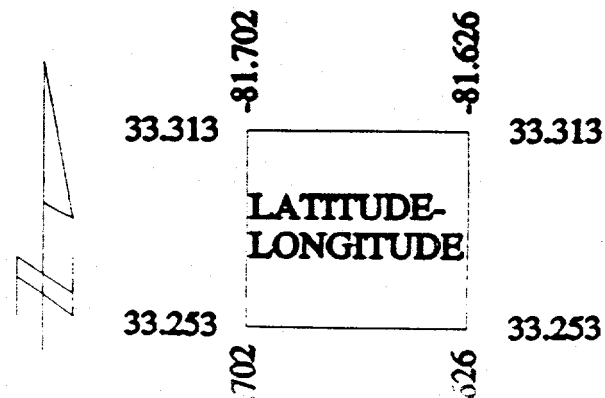

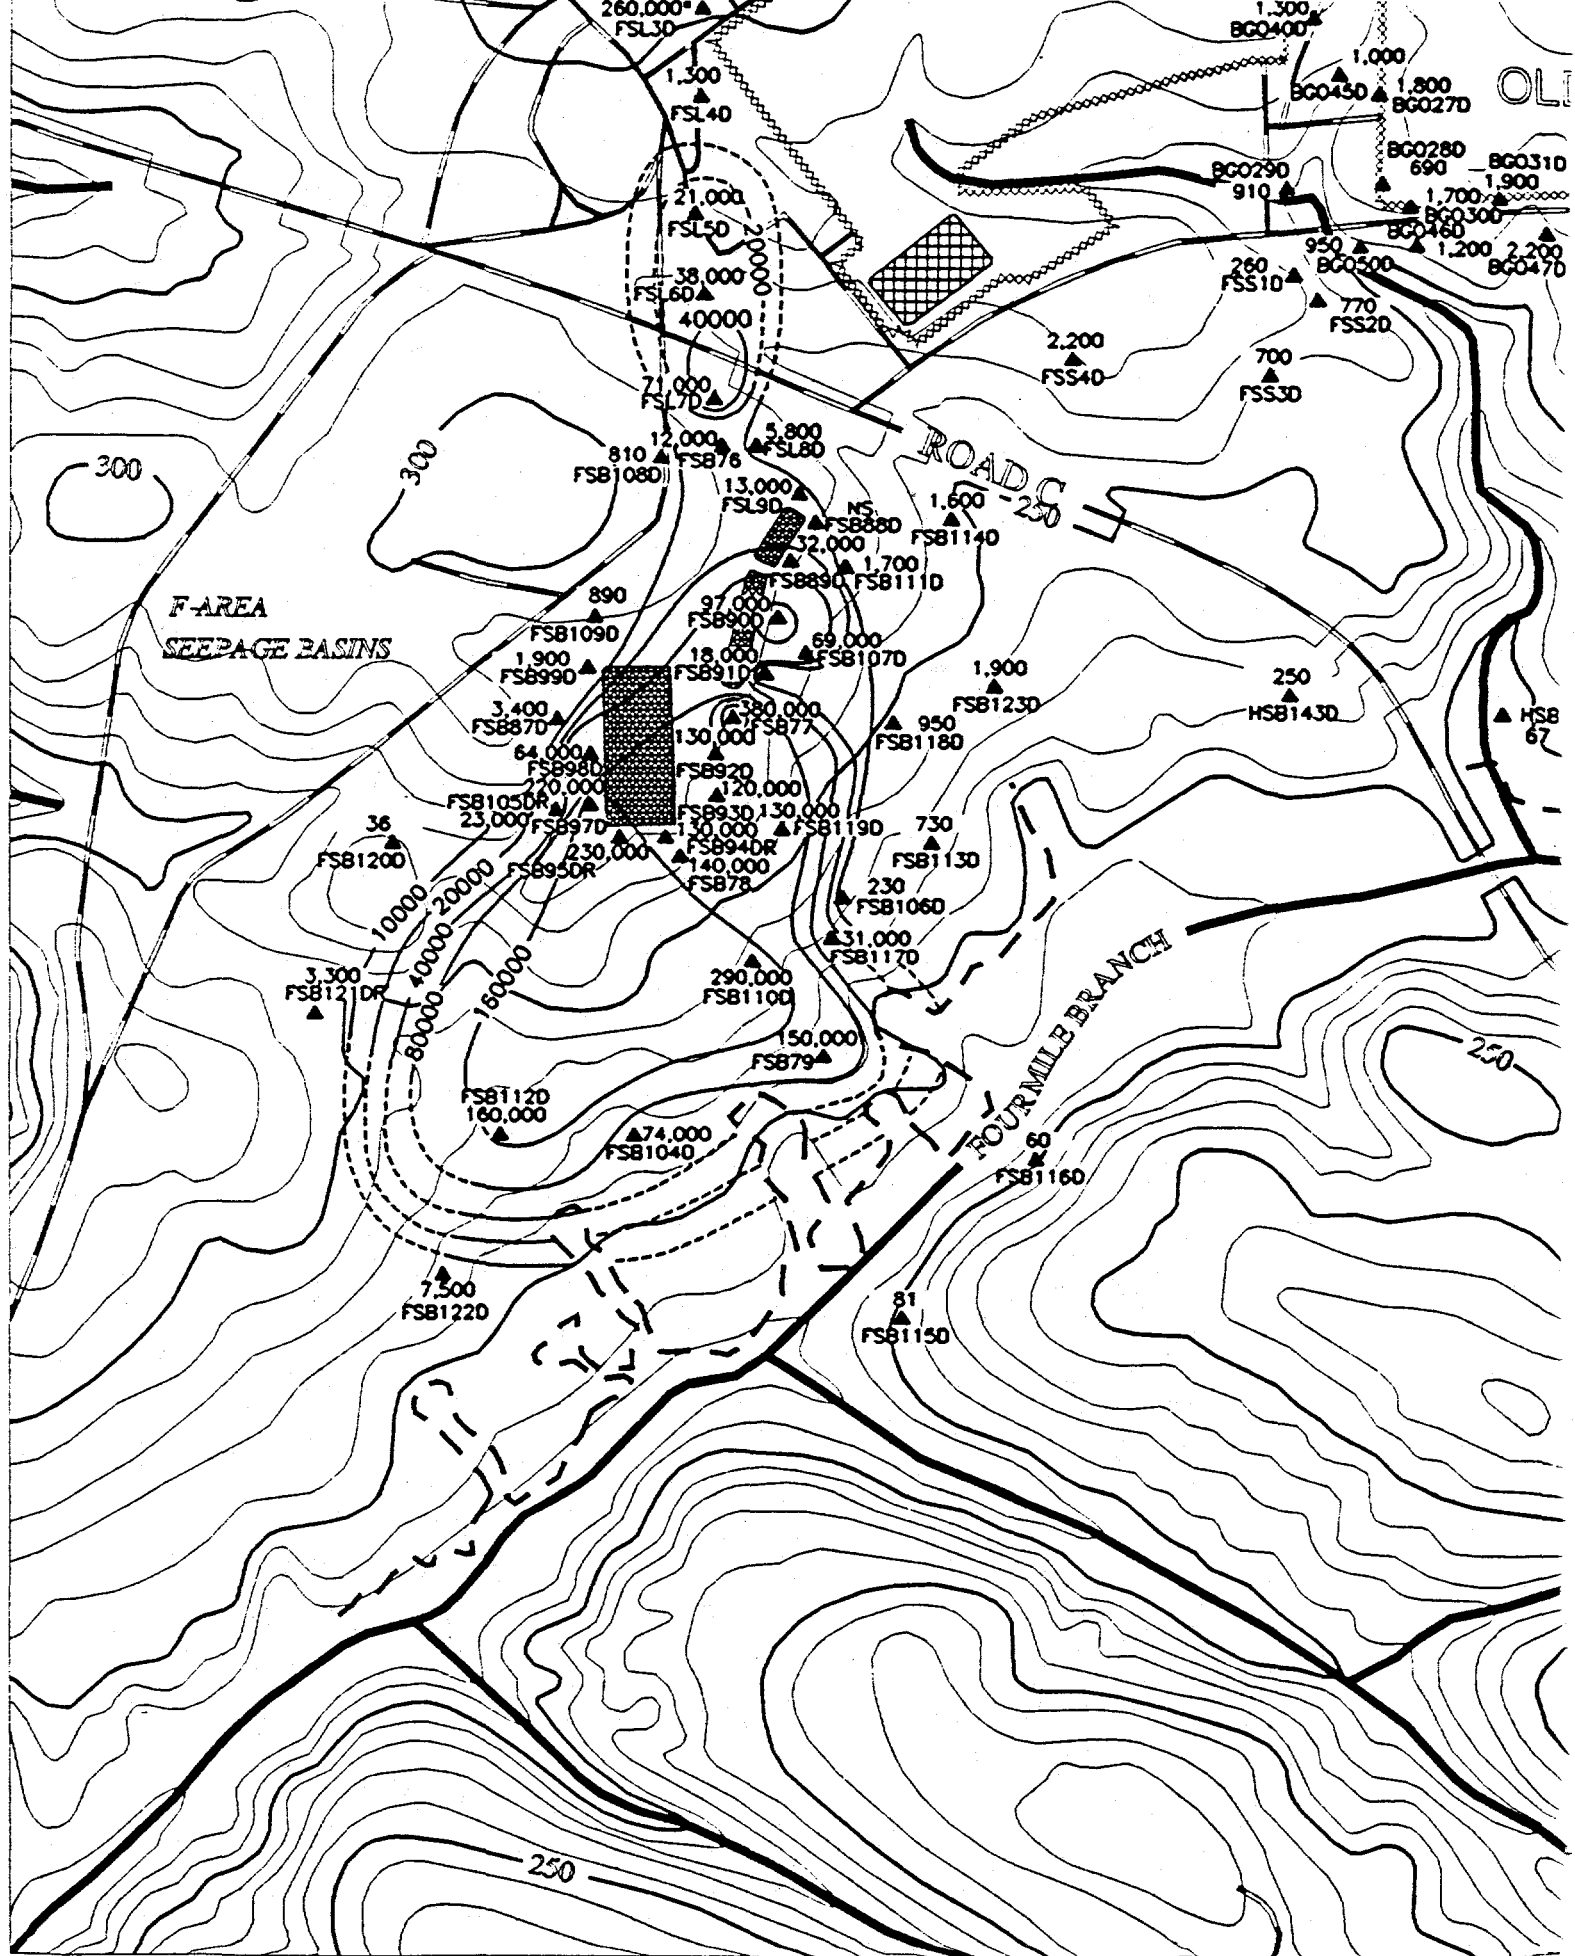

OLD BURIAL GROUND

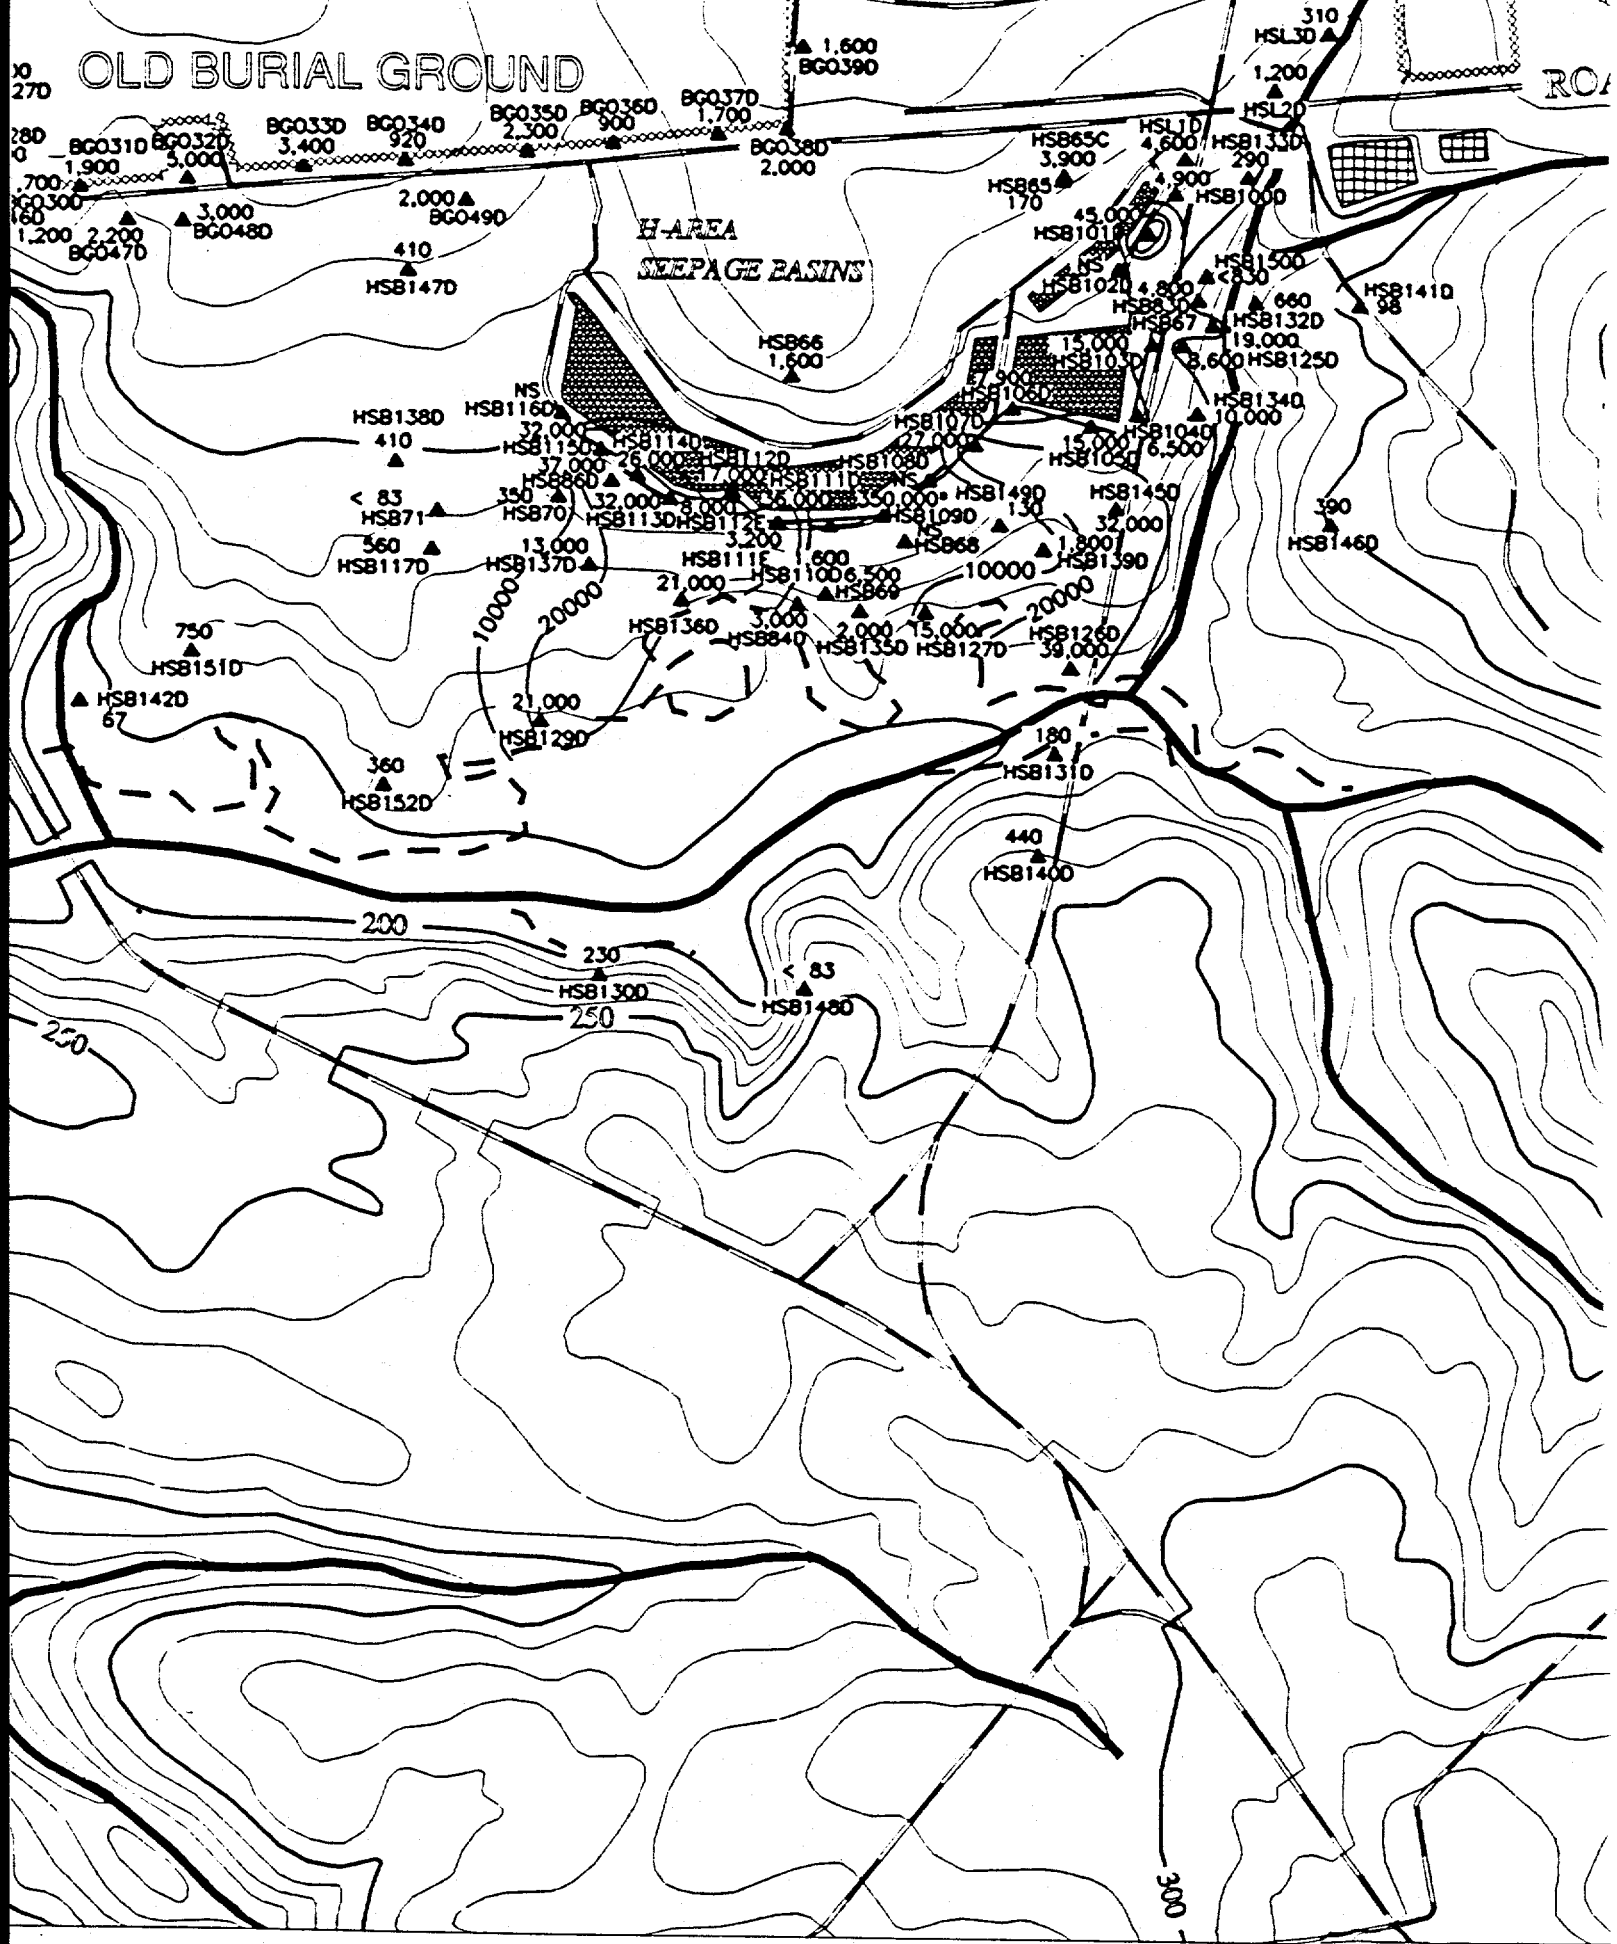

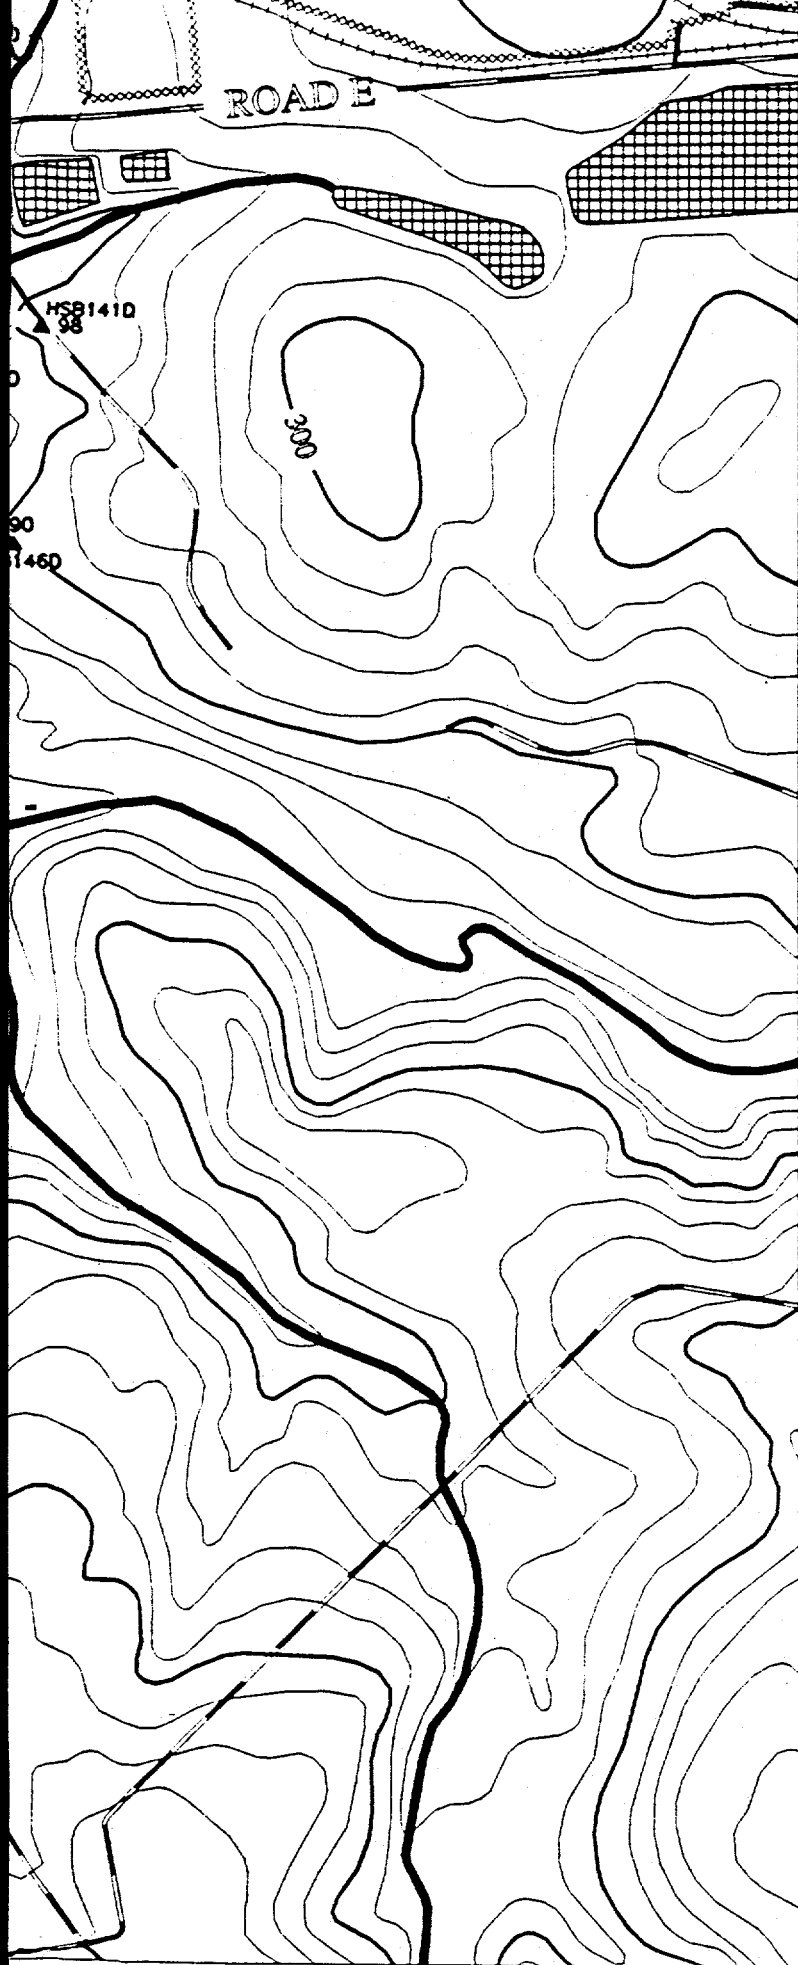

33.253

33.253

-81.702


-81.626

0

900

1800

2700

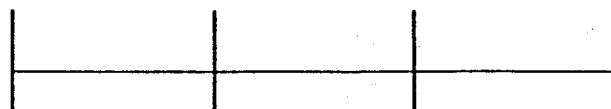

Scale 1:900 FT
1:274 M

TITLE:

SAVANNAH RIVER SITE
GENERAL SEPARATIONS
AREA 1st QUARTER '95

AQUIFER:

WATER TABLE

CONSTITUENT:

NITRATE

GWPS = 10,000 ug/L

"NS" = Not Sampled


"*" = Wells Not Used to Contour


"NA" = Not Analyzed

"UT" = Analyte Not Detected,
Value Is Instrument Reading



Contour Intervals at: 10000, 20000,
40000, 80000, 160000, 320000 ug/L


EPD GIS Lab (803)725-1417

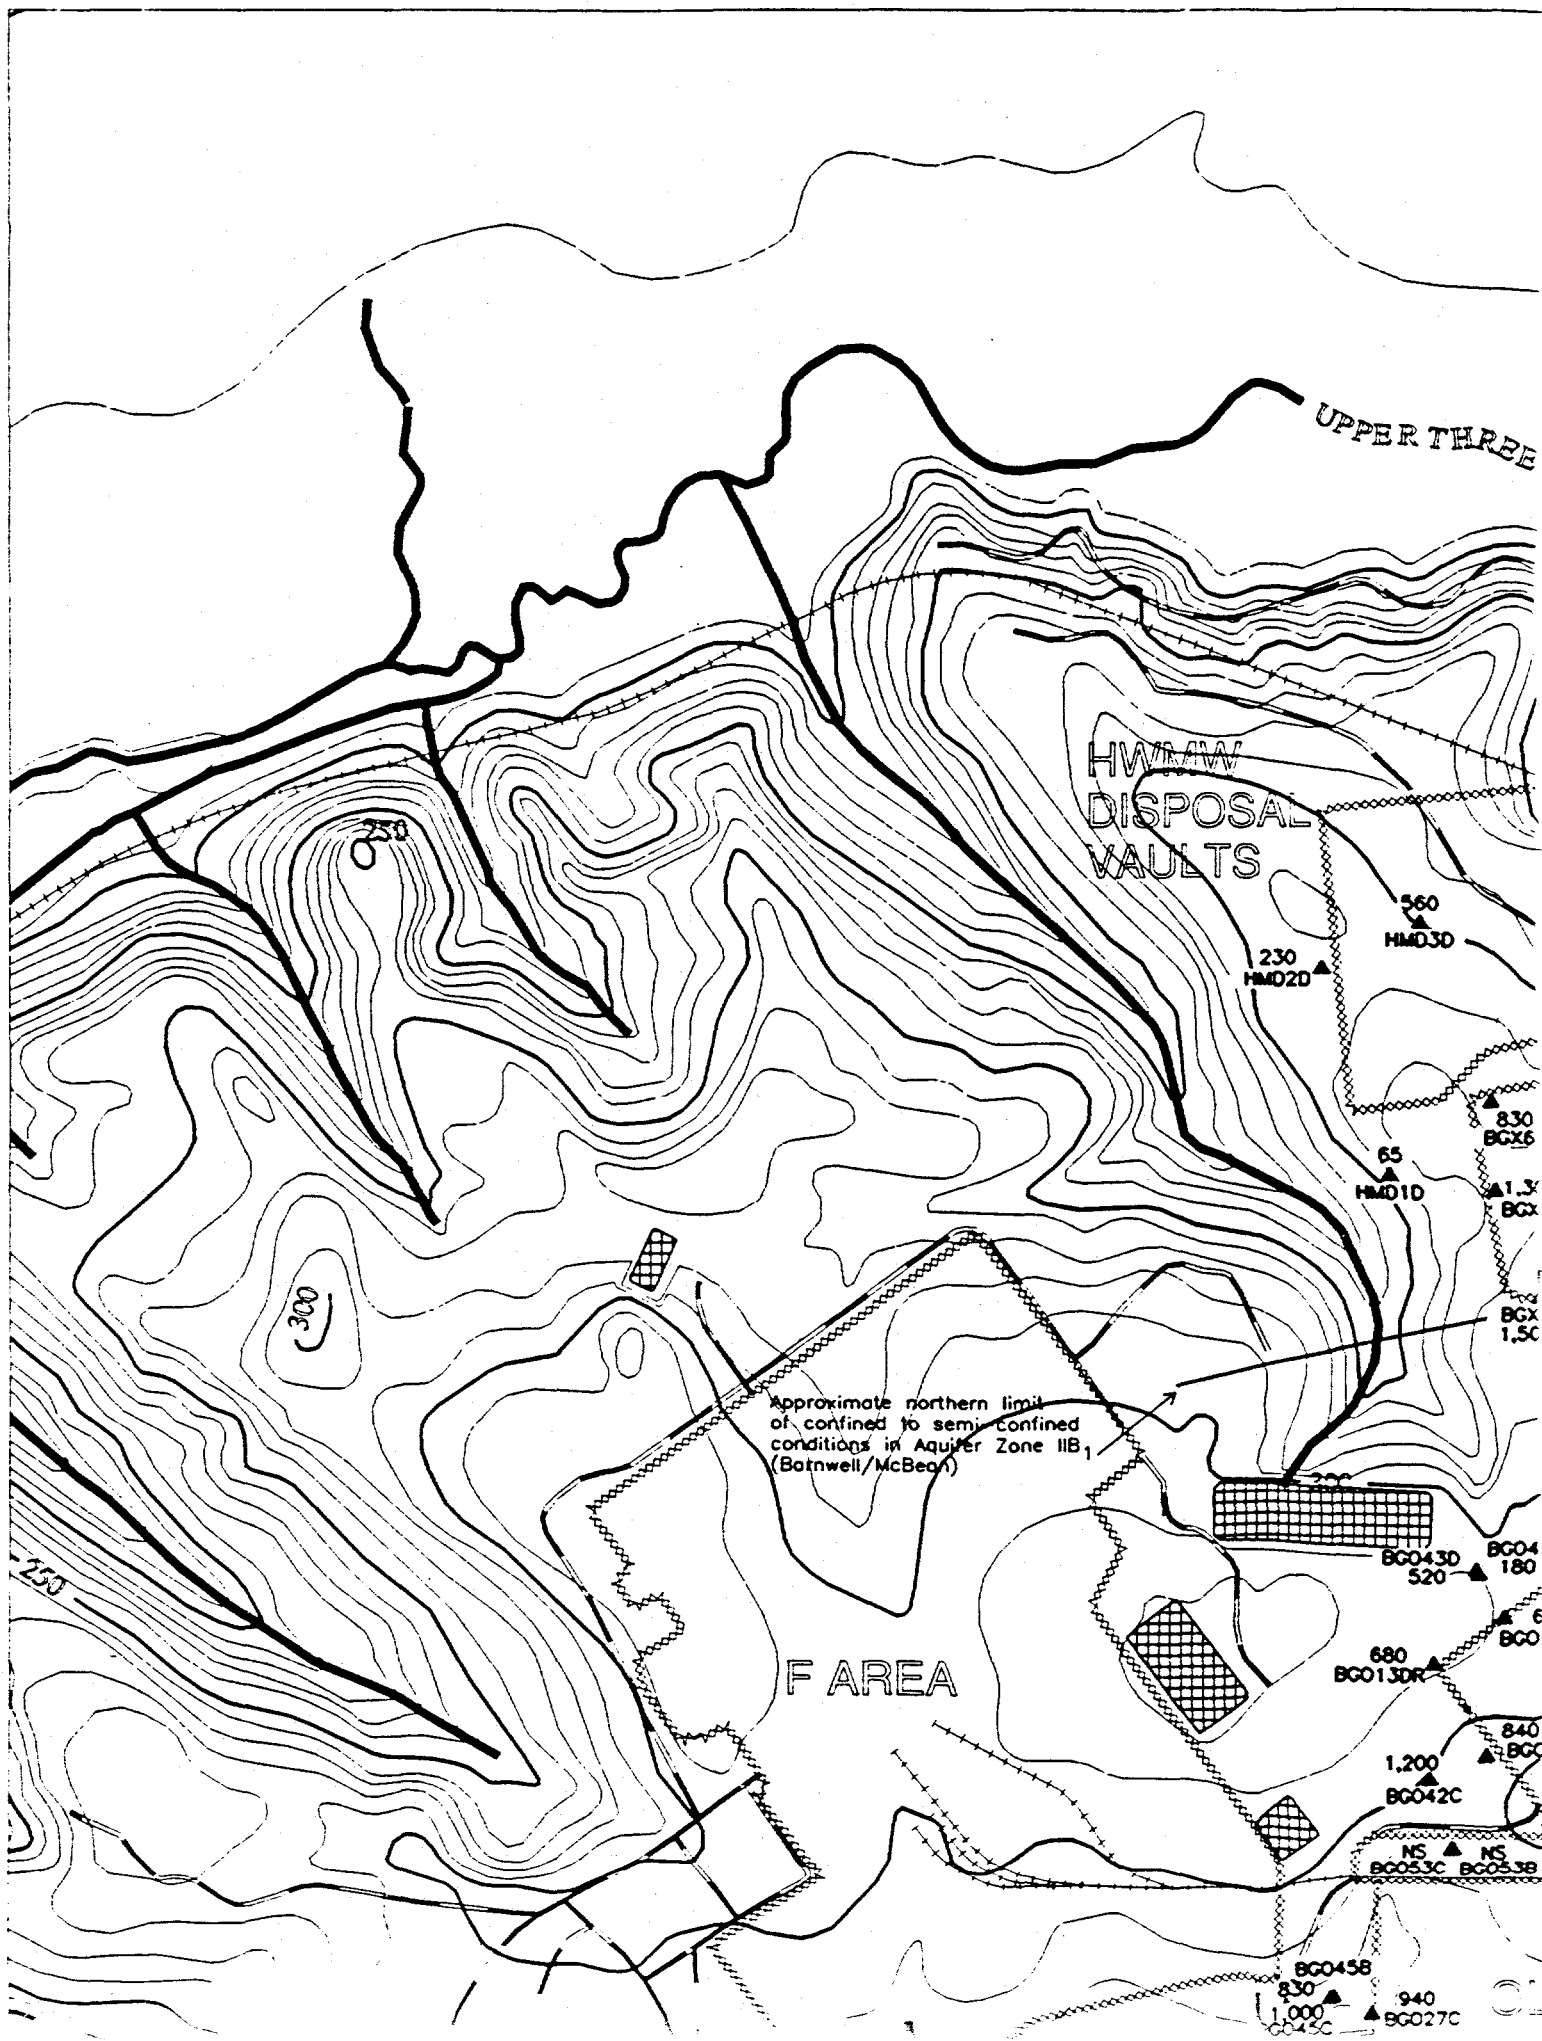


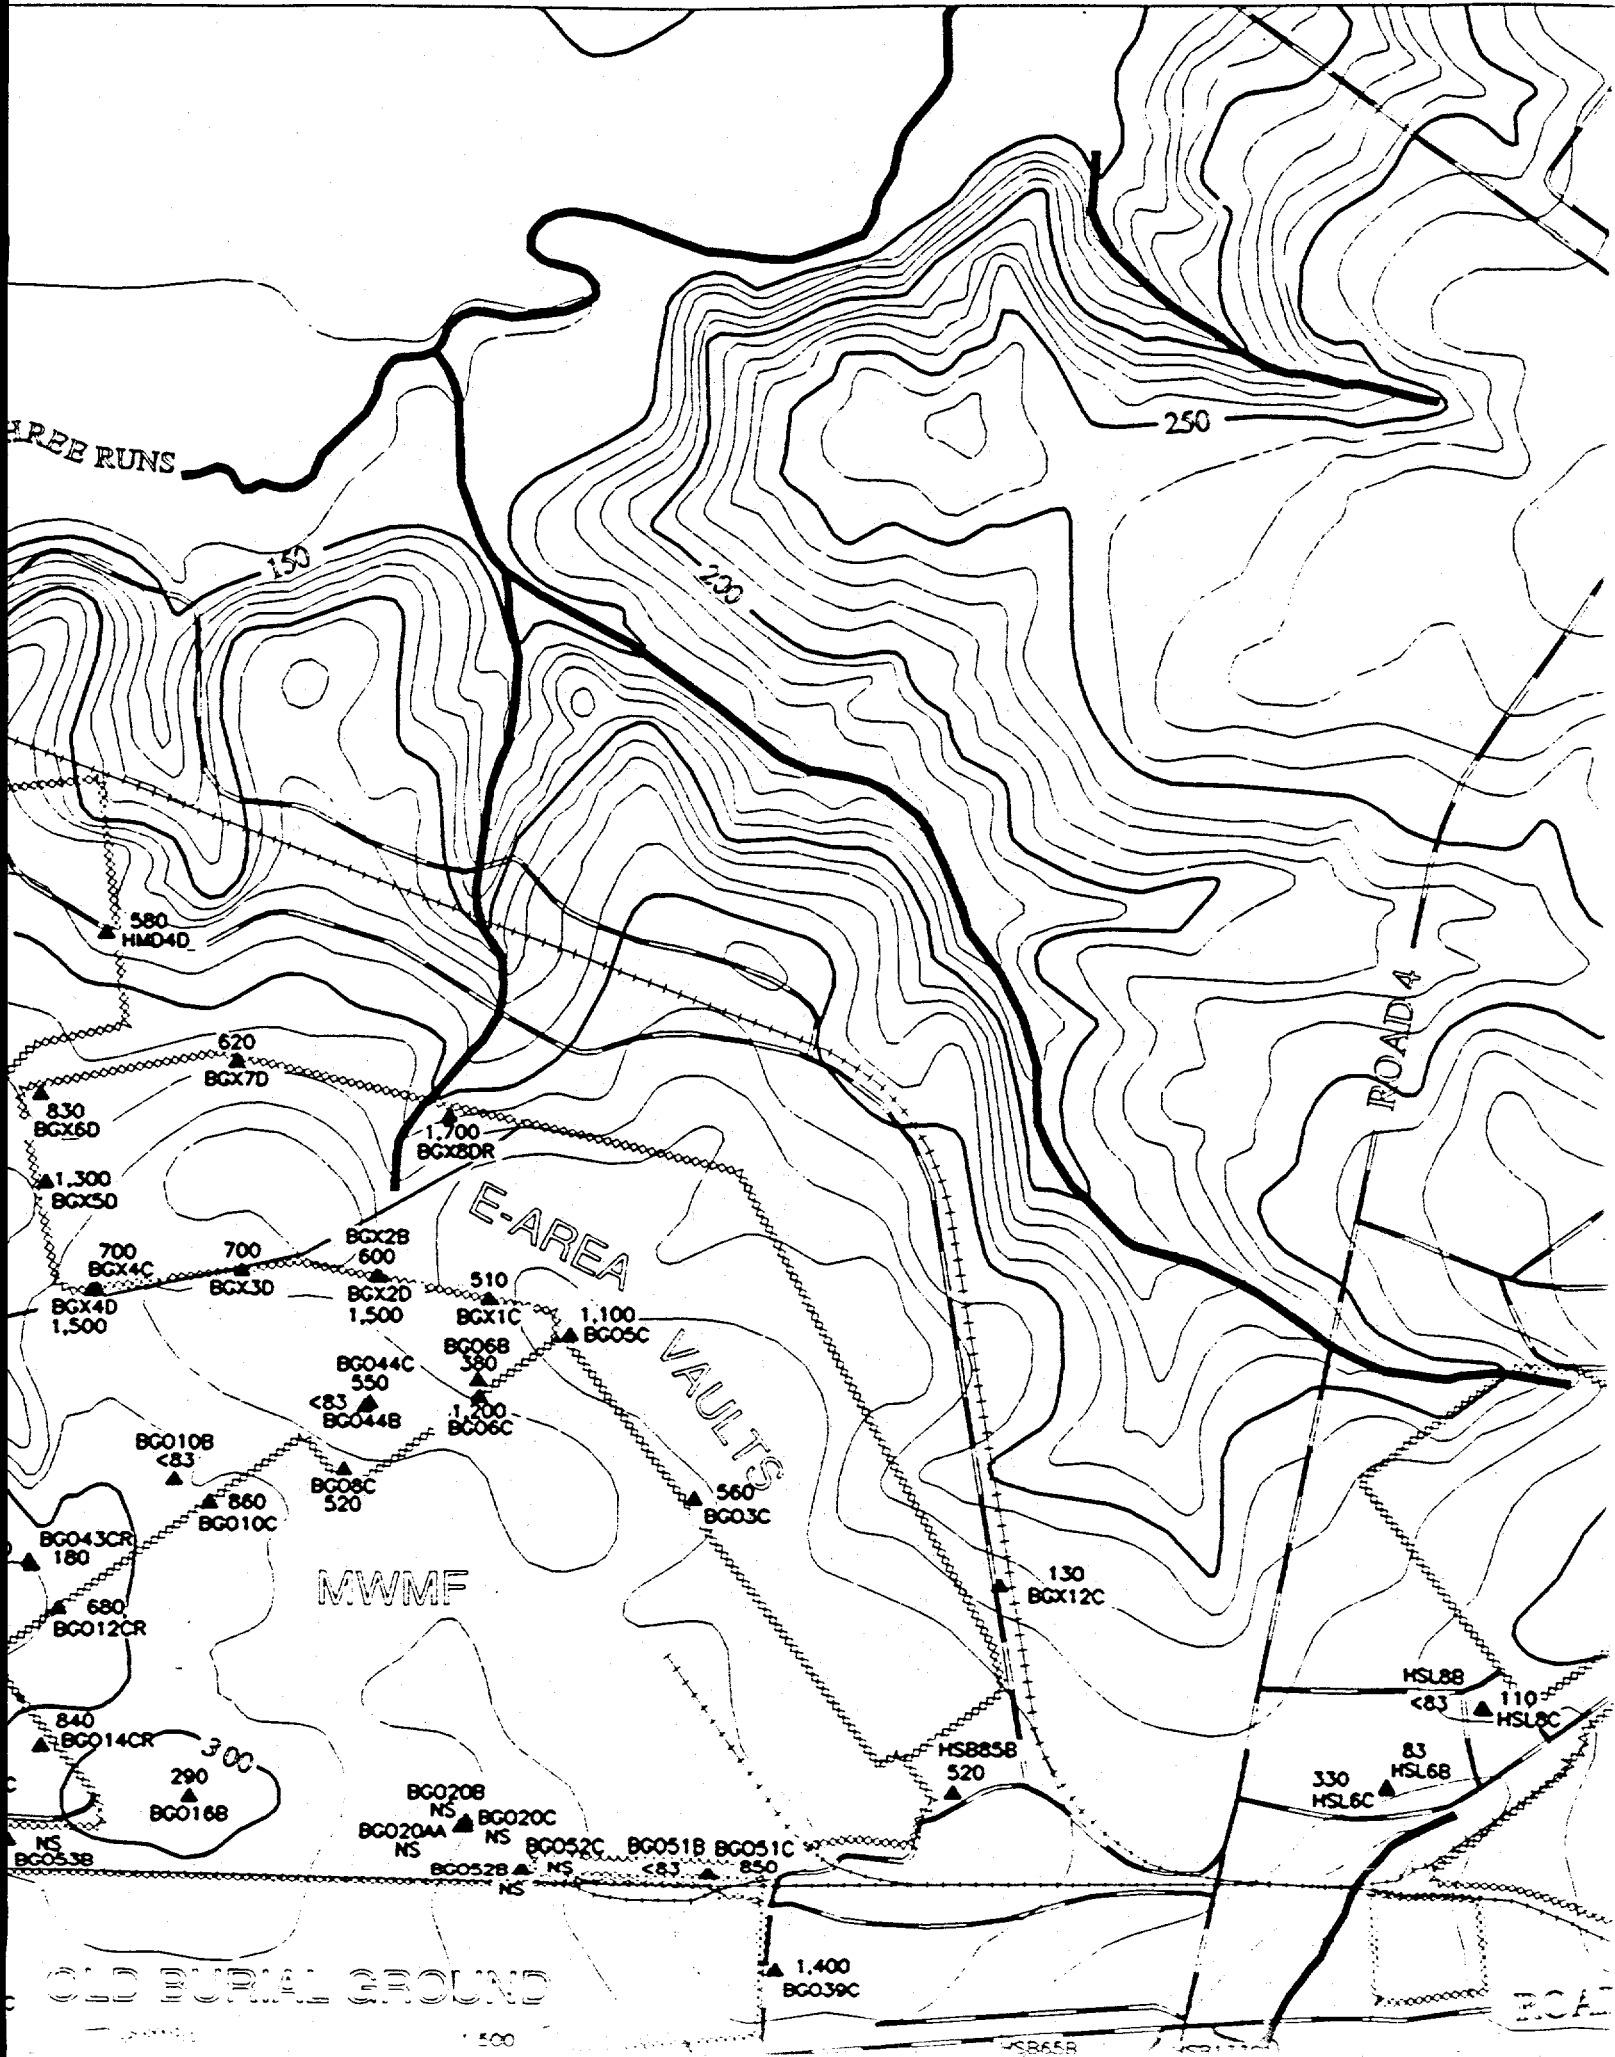


Groundwater Monitoring Report

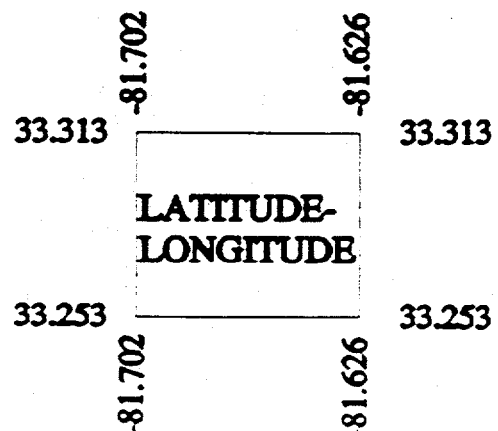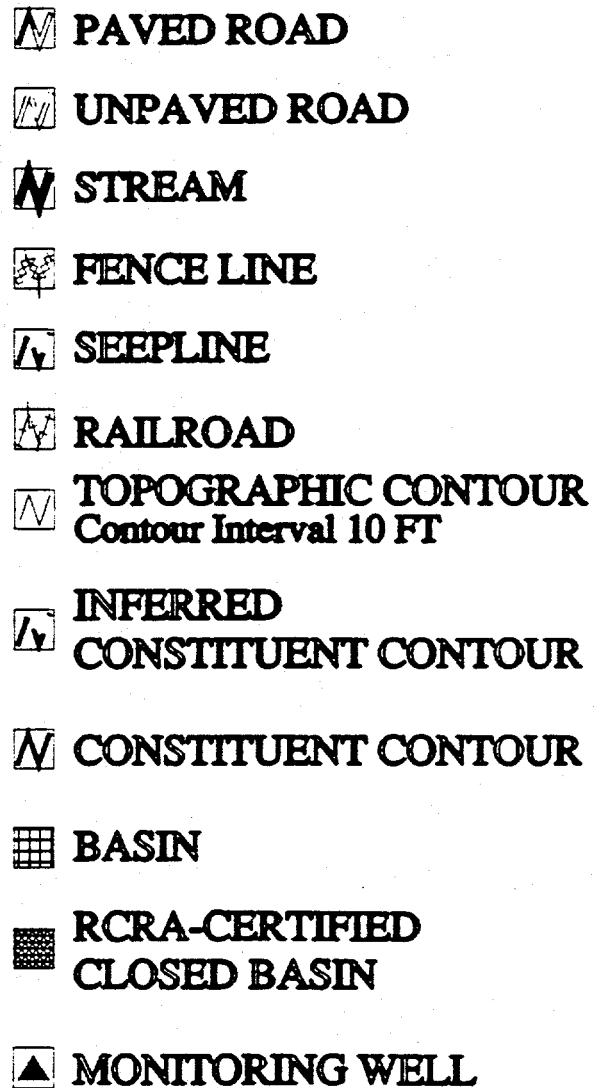

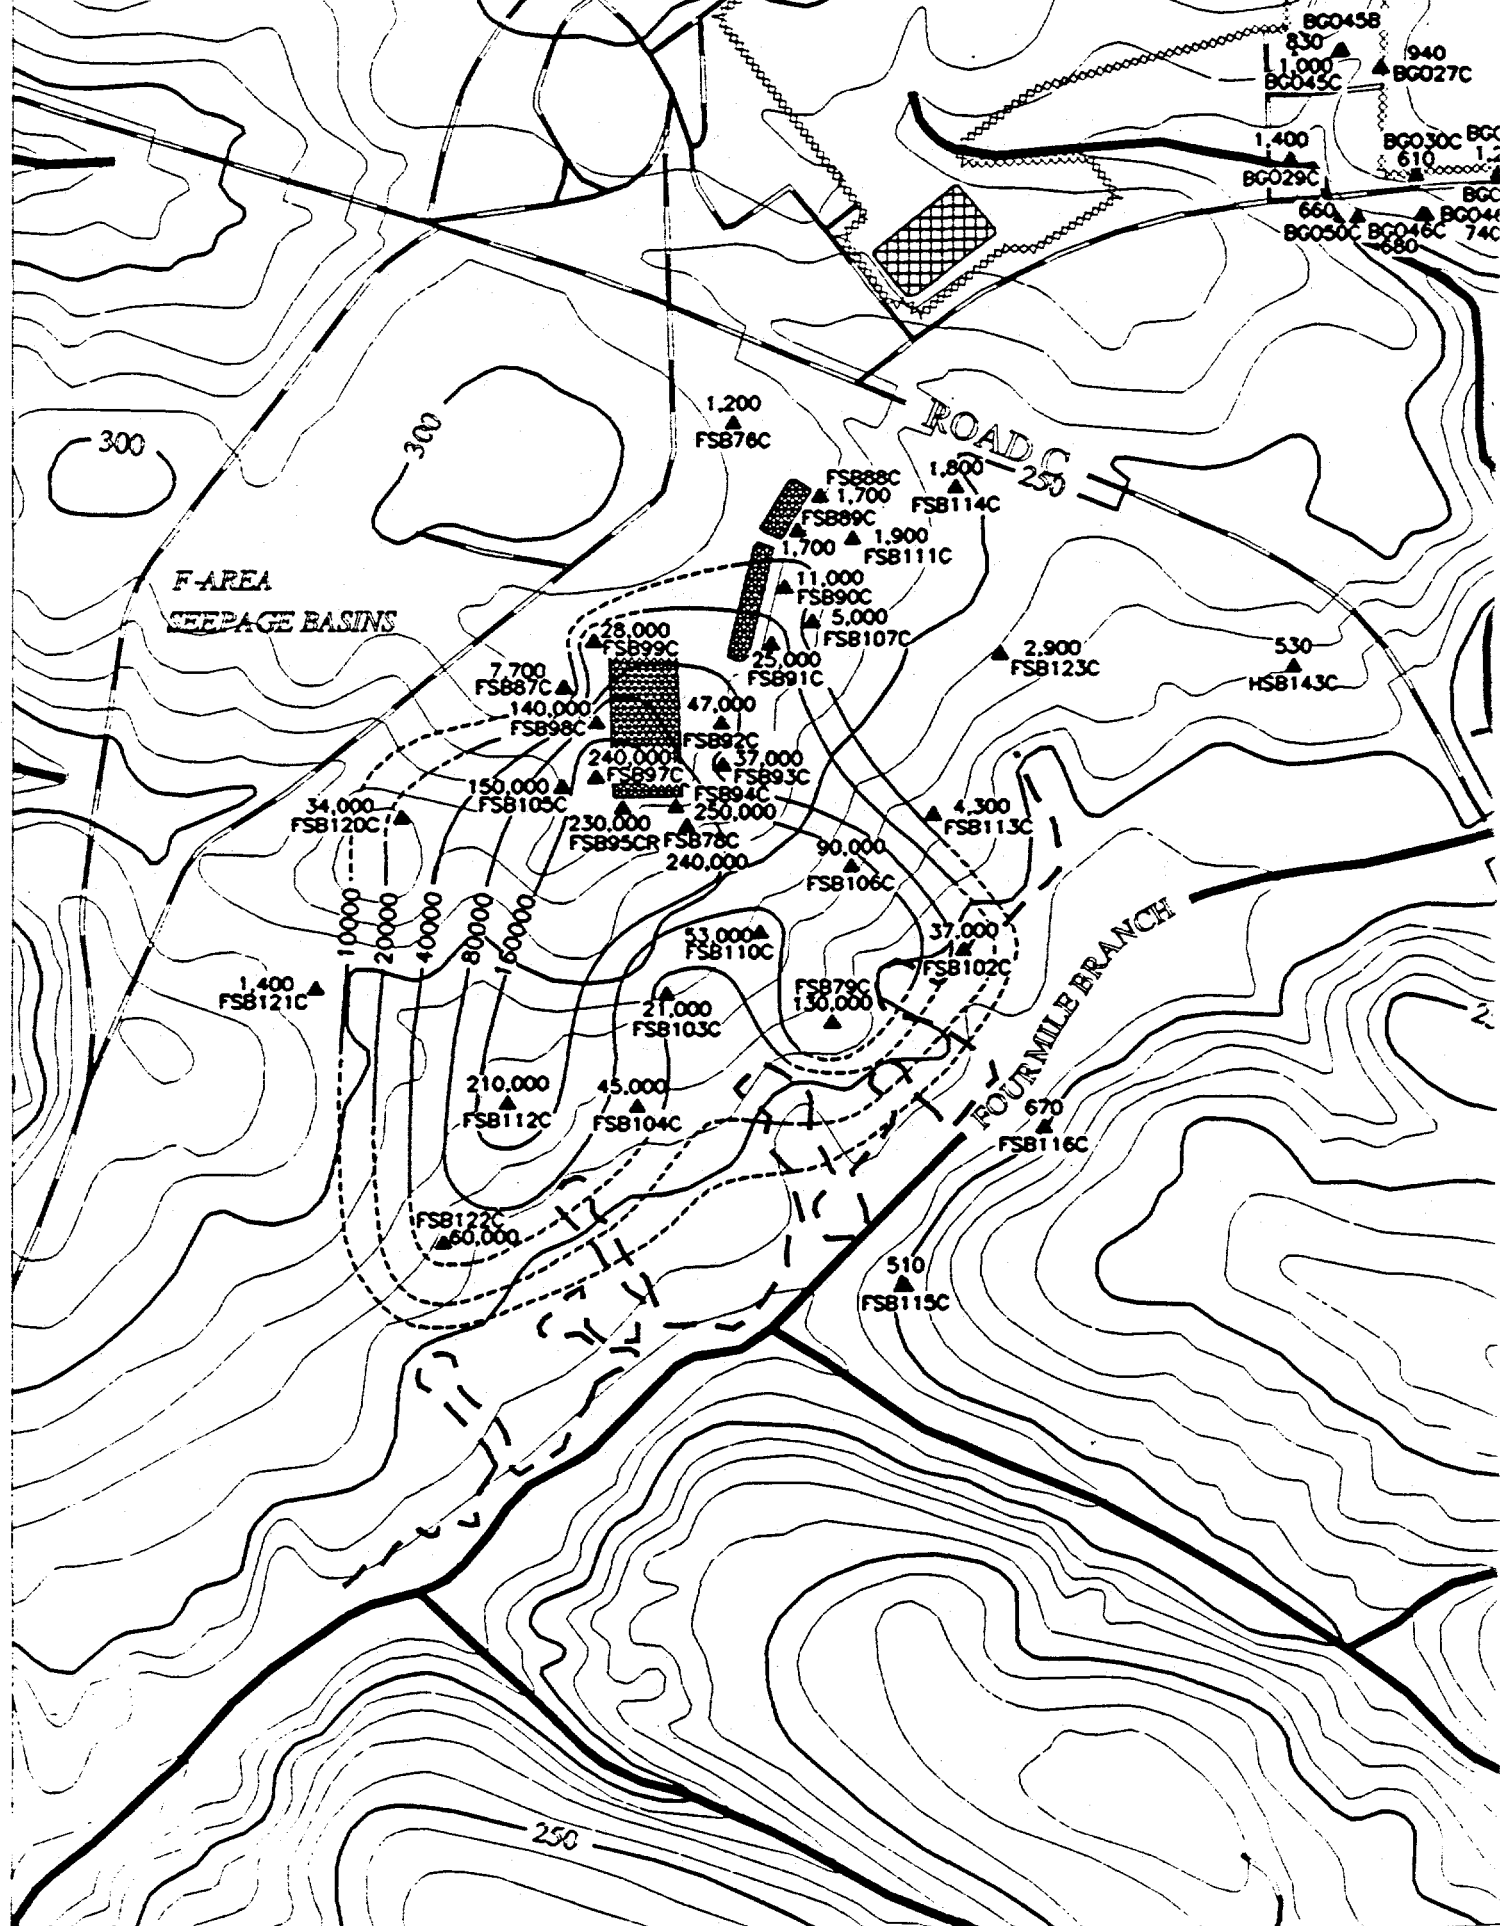


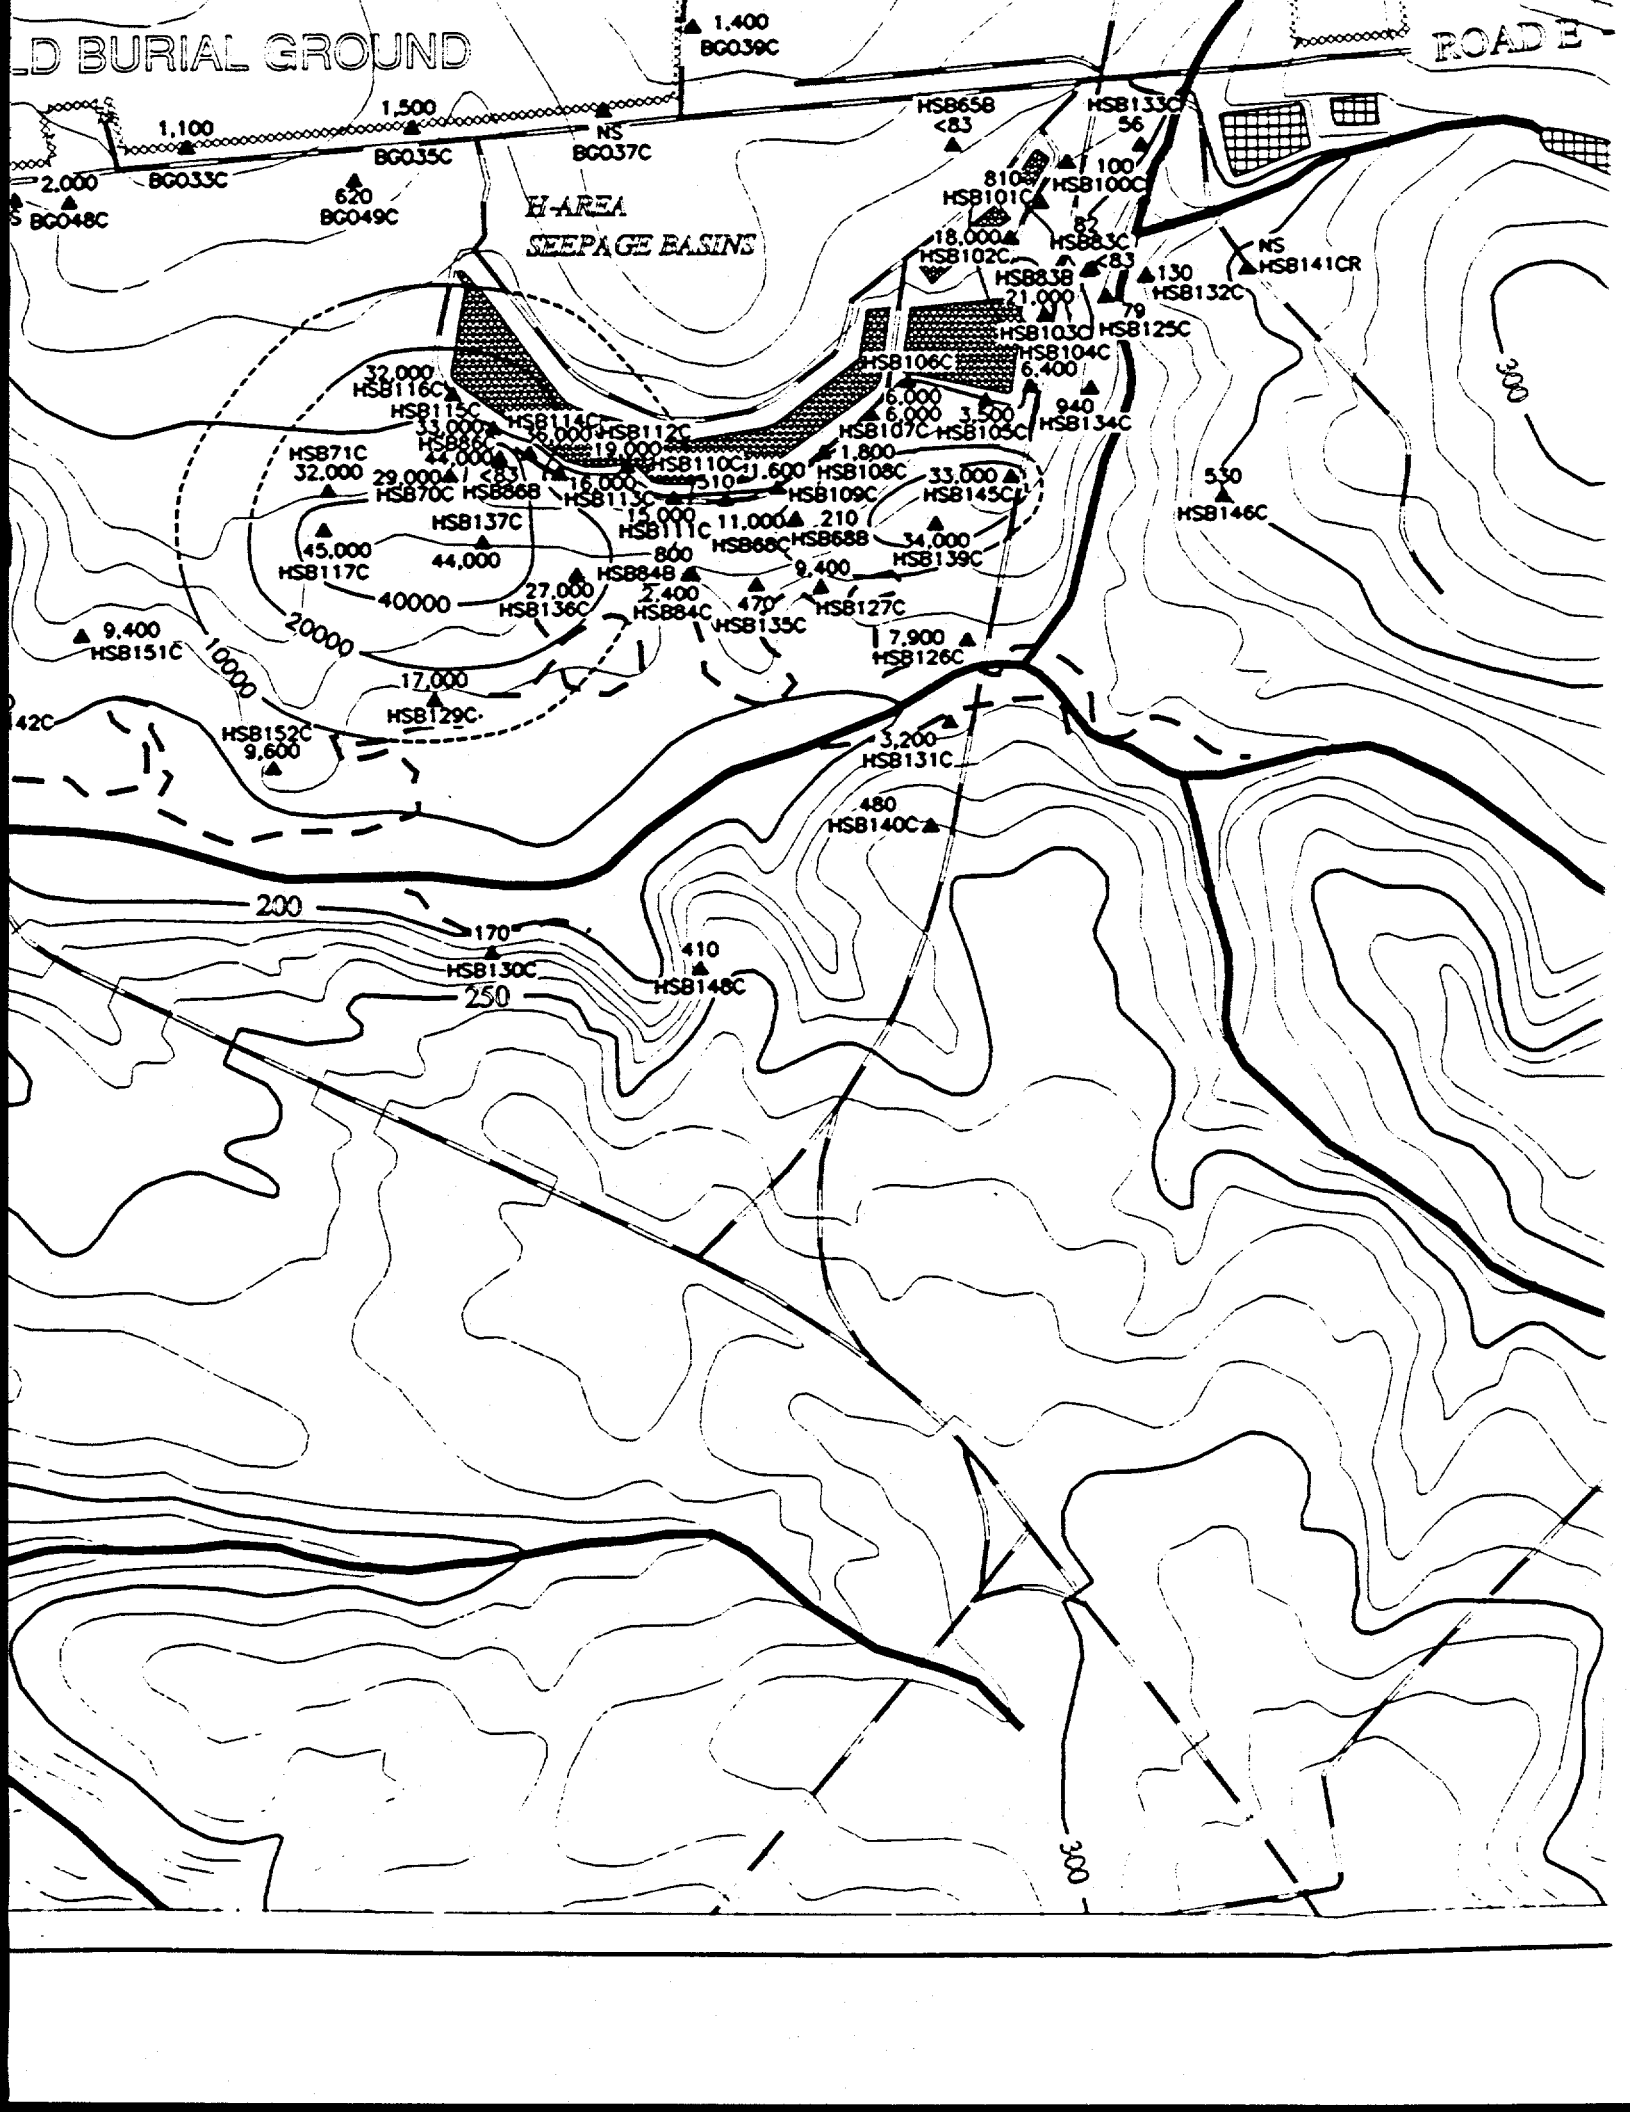

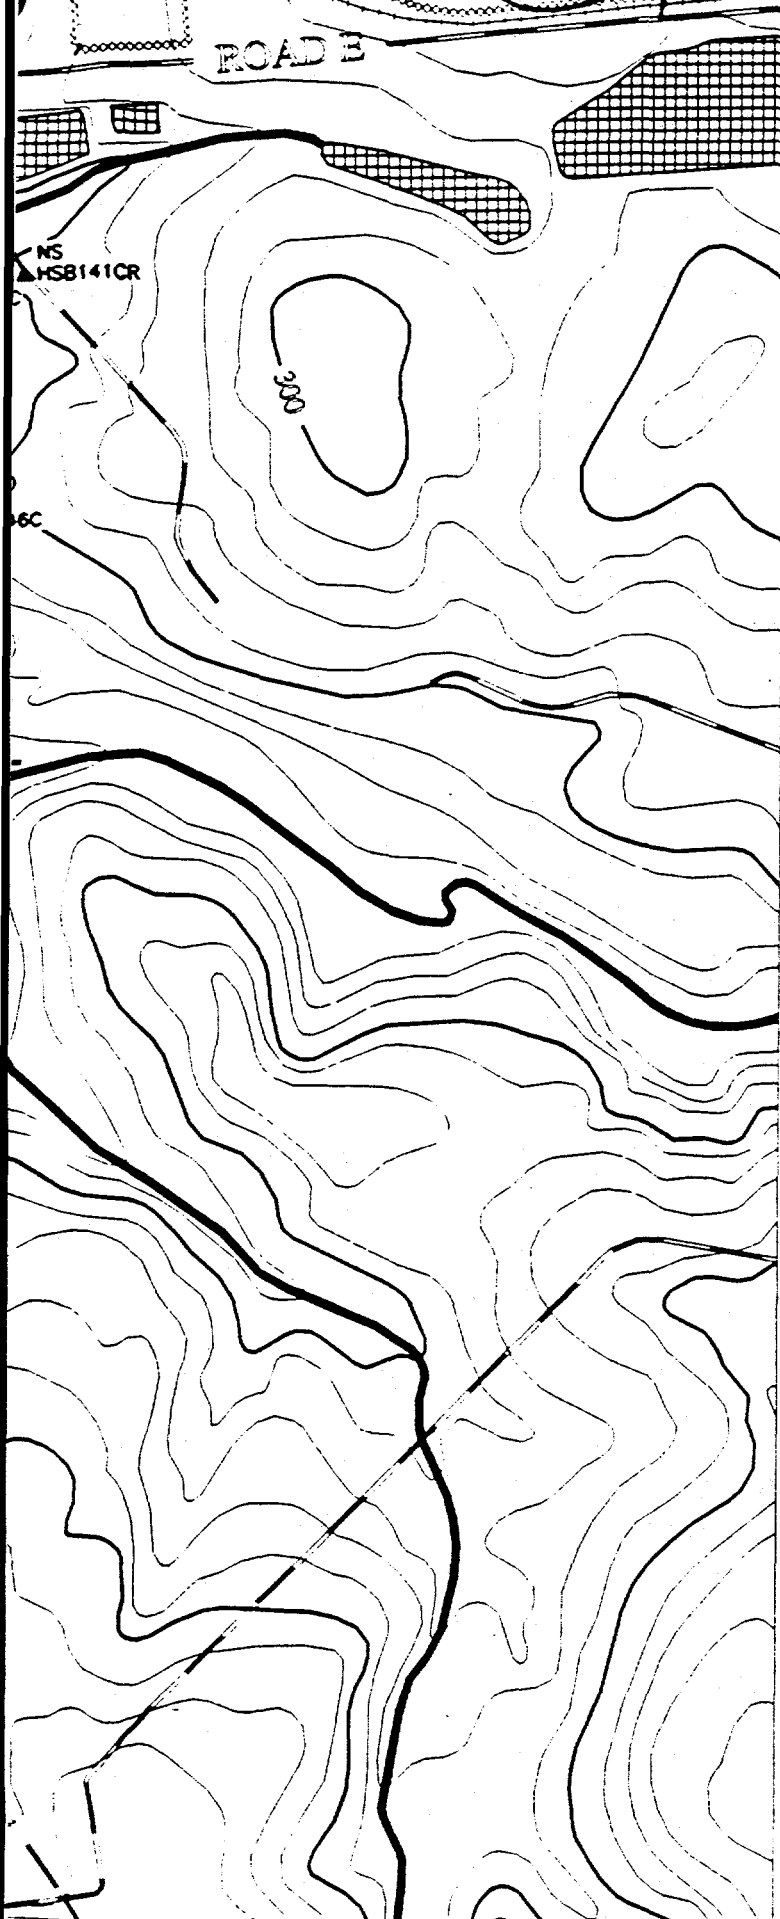

-81.702

-81.626

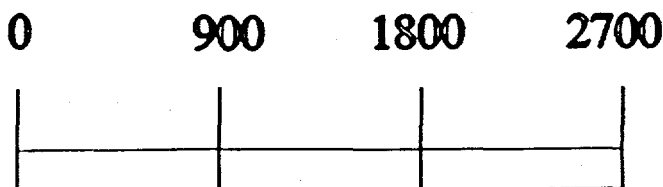

Scale 1:900 FT
1:274 M

TITLE:

SAVANNAH RIVER SITE
GENERAL SEPARATIONS
AREA 1st QUARTER '95

AQUIFER:

BARNWELL/McBEAN

CONSTITUENT:

NITRATE

GWPS = 10,000 ug/L

"NS" = Not Sampled


"*" = Wells Not Used to Contour

"NA" = Not Analyzed


"UI" = Analyte Not Detected,
Value Is Instrument Reading

Contour Intervals at: 10000, 20000,
40000, 80000, 160000, 320000 ug/L

EPD GIS Lab (803)725-1417

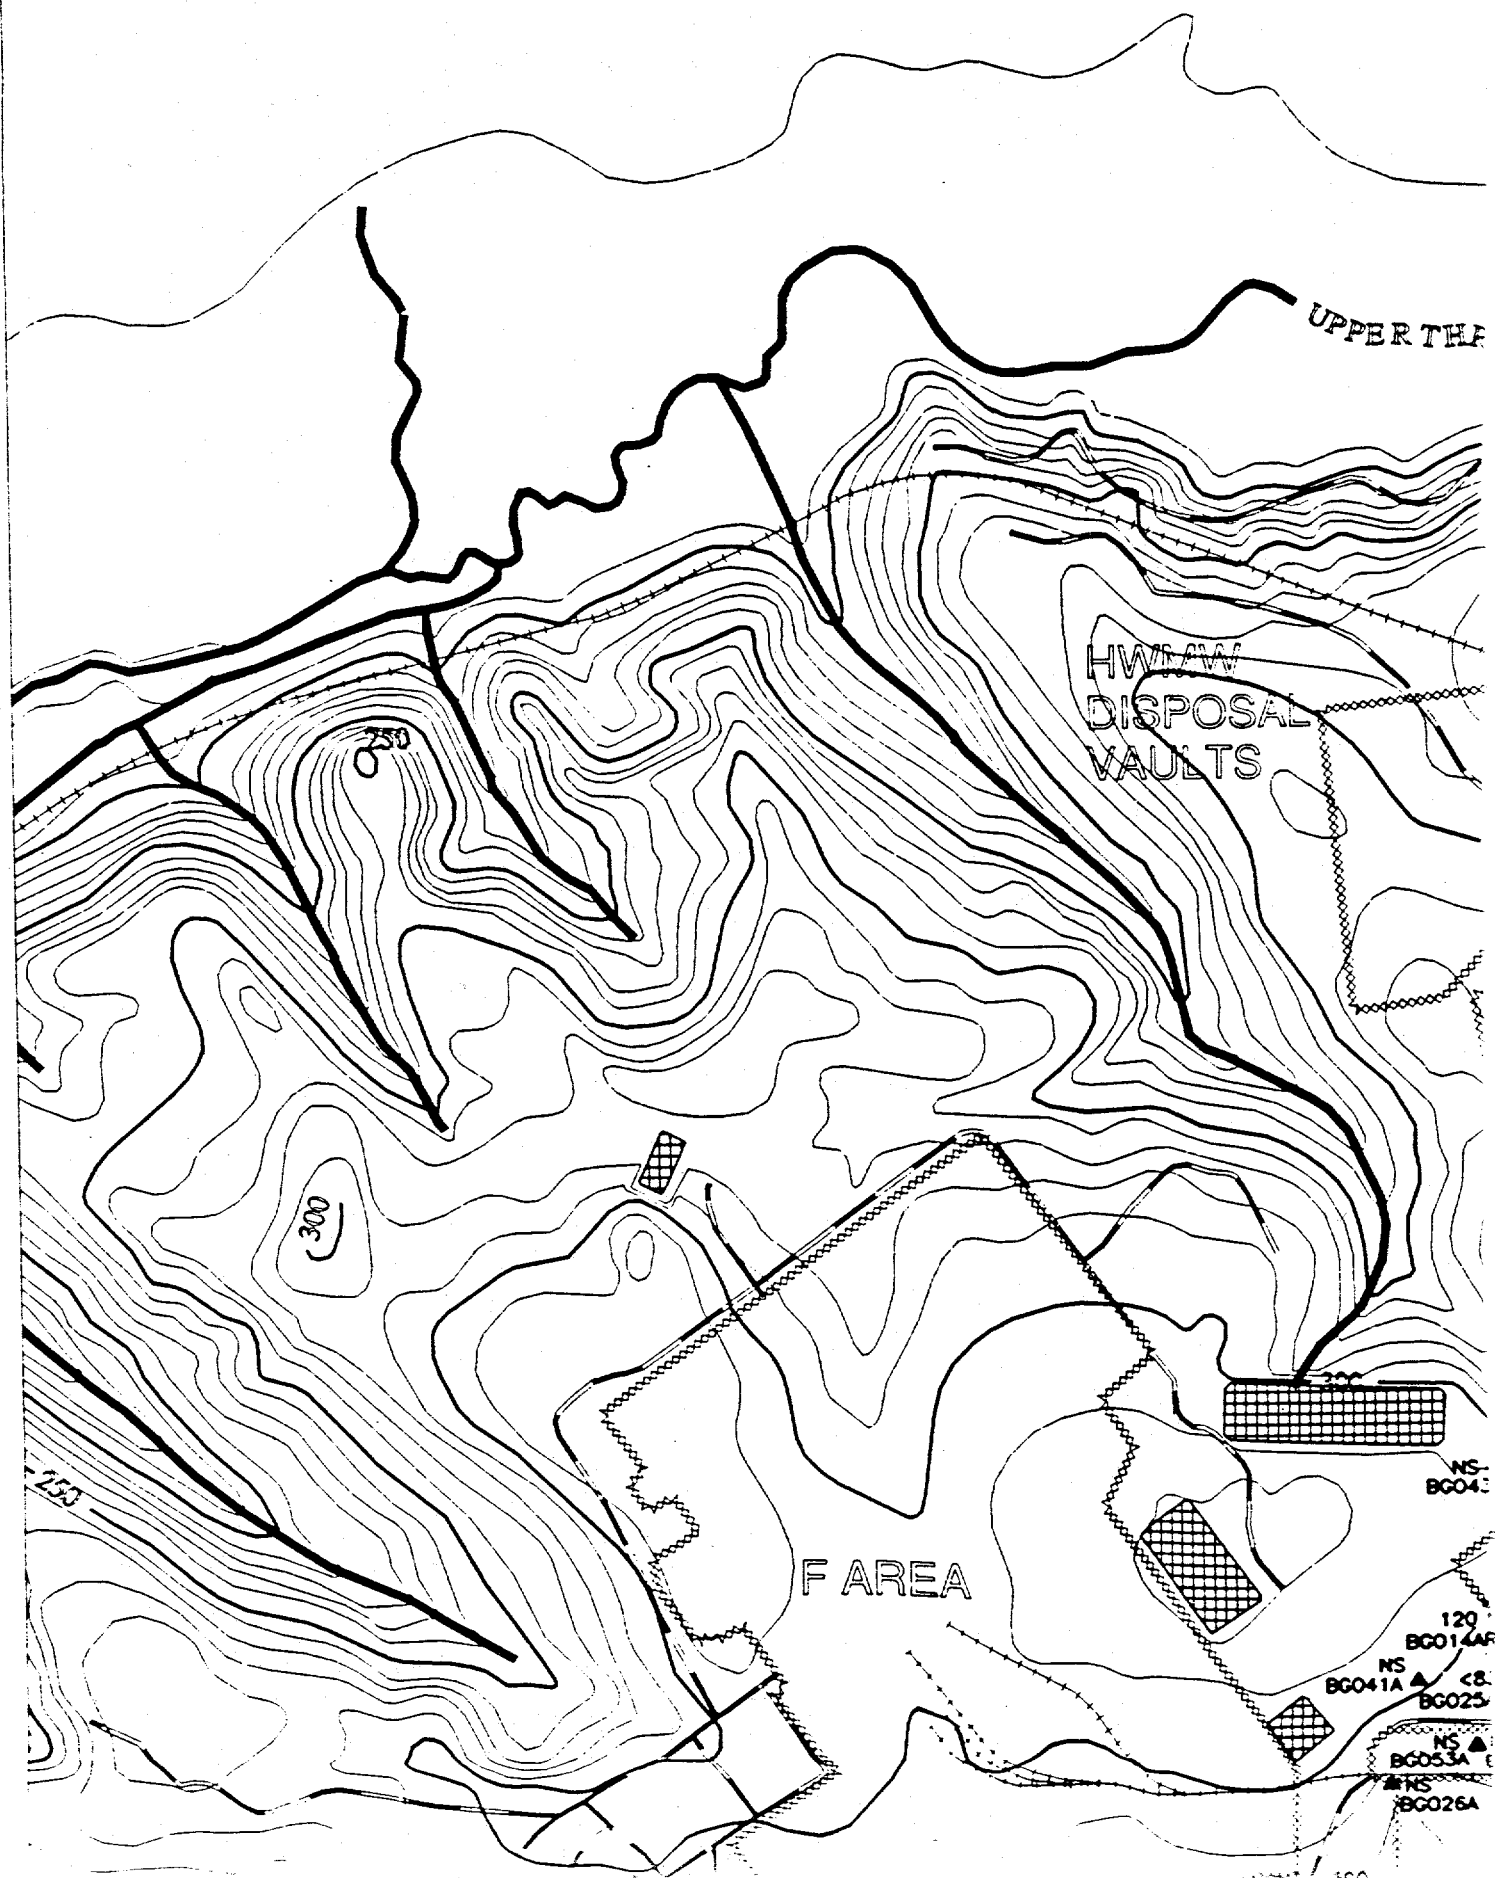





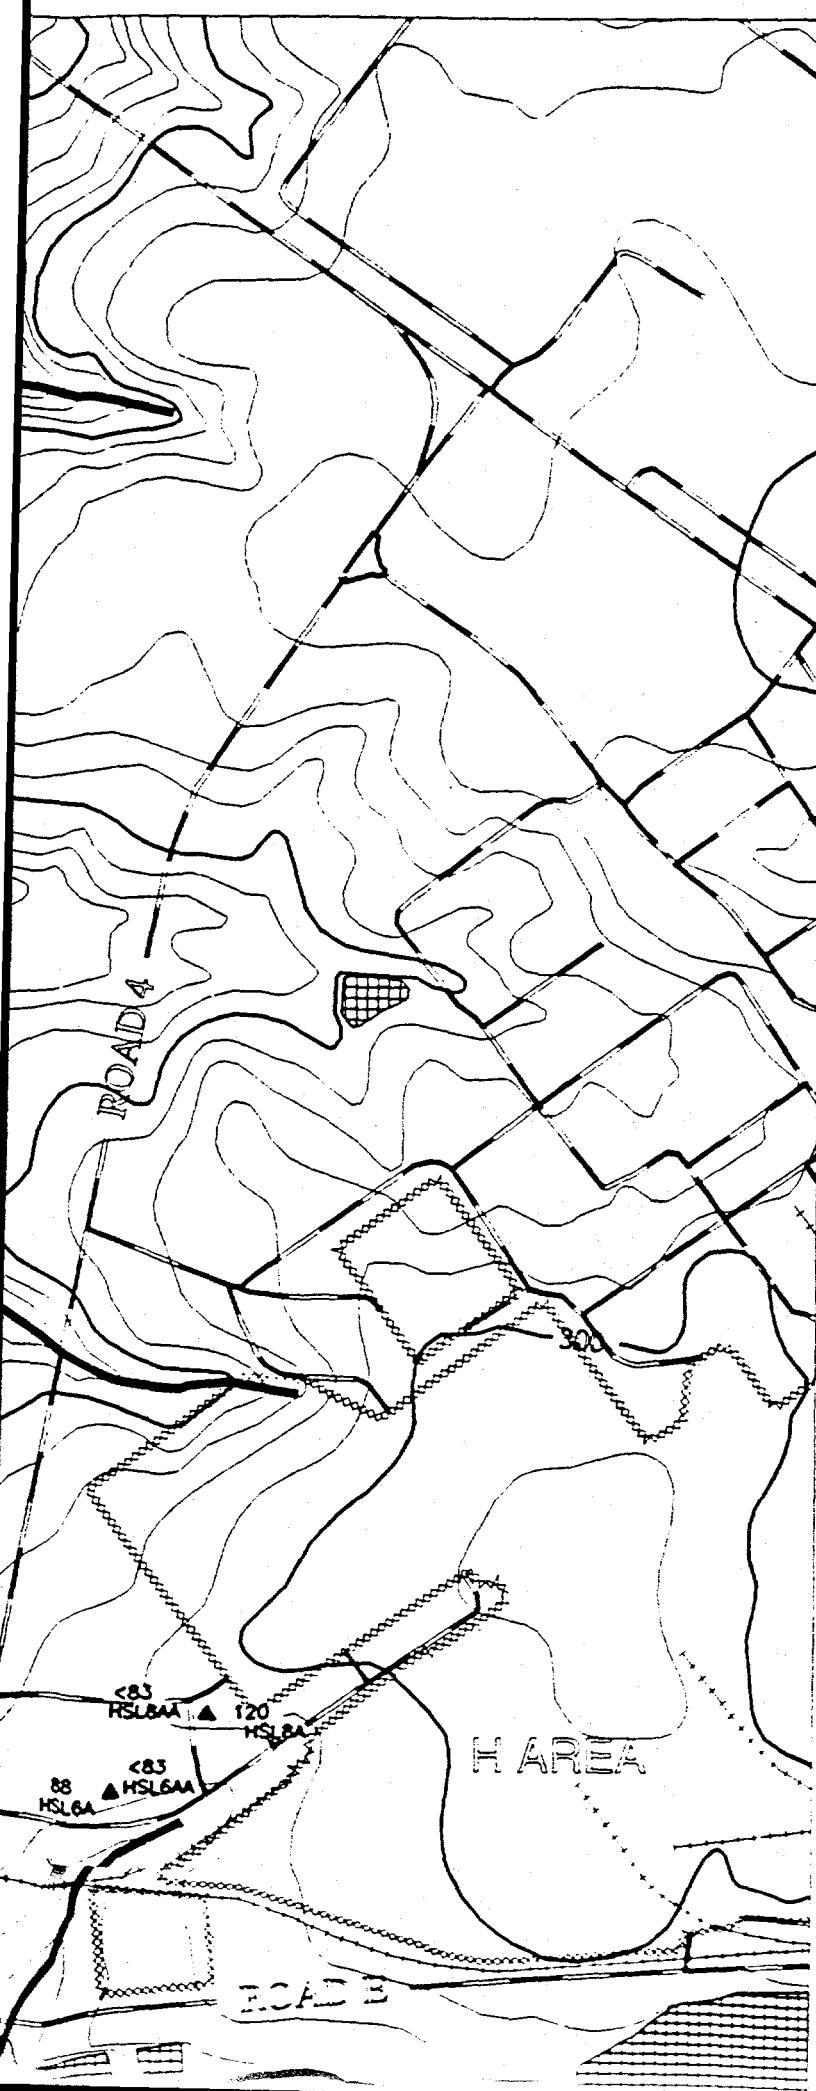


REFERENCE DOCUMENT #
WSRC-TR-95-0146-2 F-Area Seepage Basins
Groundwater Monitoring Report
WSRC-TR-95-0147-2 H-Area Seepage Basins
Groundwater Monitoring Report



-  **PAVED ROAD**
-  **UNPAVED ROAD**
-  **STREAM**
-  **FENCE LINE**
-  **SEELINE**
-  **RAILROAD**
-  **TOPOGRAPHIC CONTOUR**
Contour Interval 10 FT
-  **INFERRED**
CONSTITUENT CONTOUR
-  **CONSTITUENT CONTOUR**
-  **BASIN**
-  **RCRA-CERTIFIED**
CLOSED BASIN
-  **MONITORING WELL**

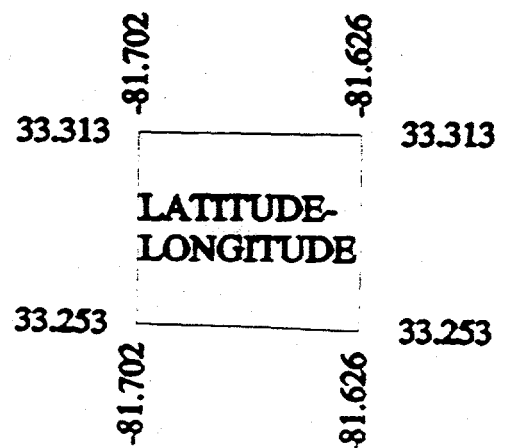

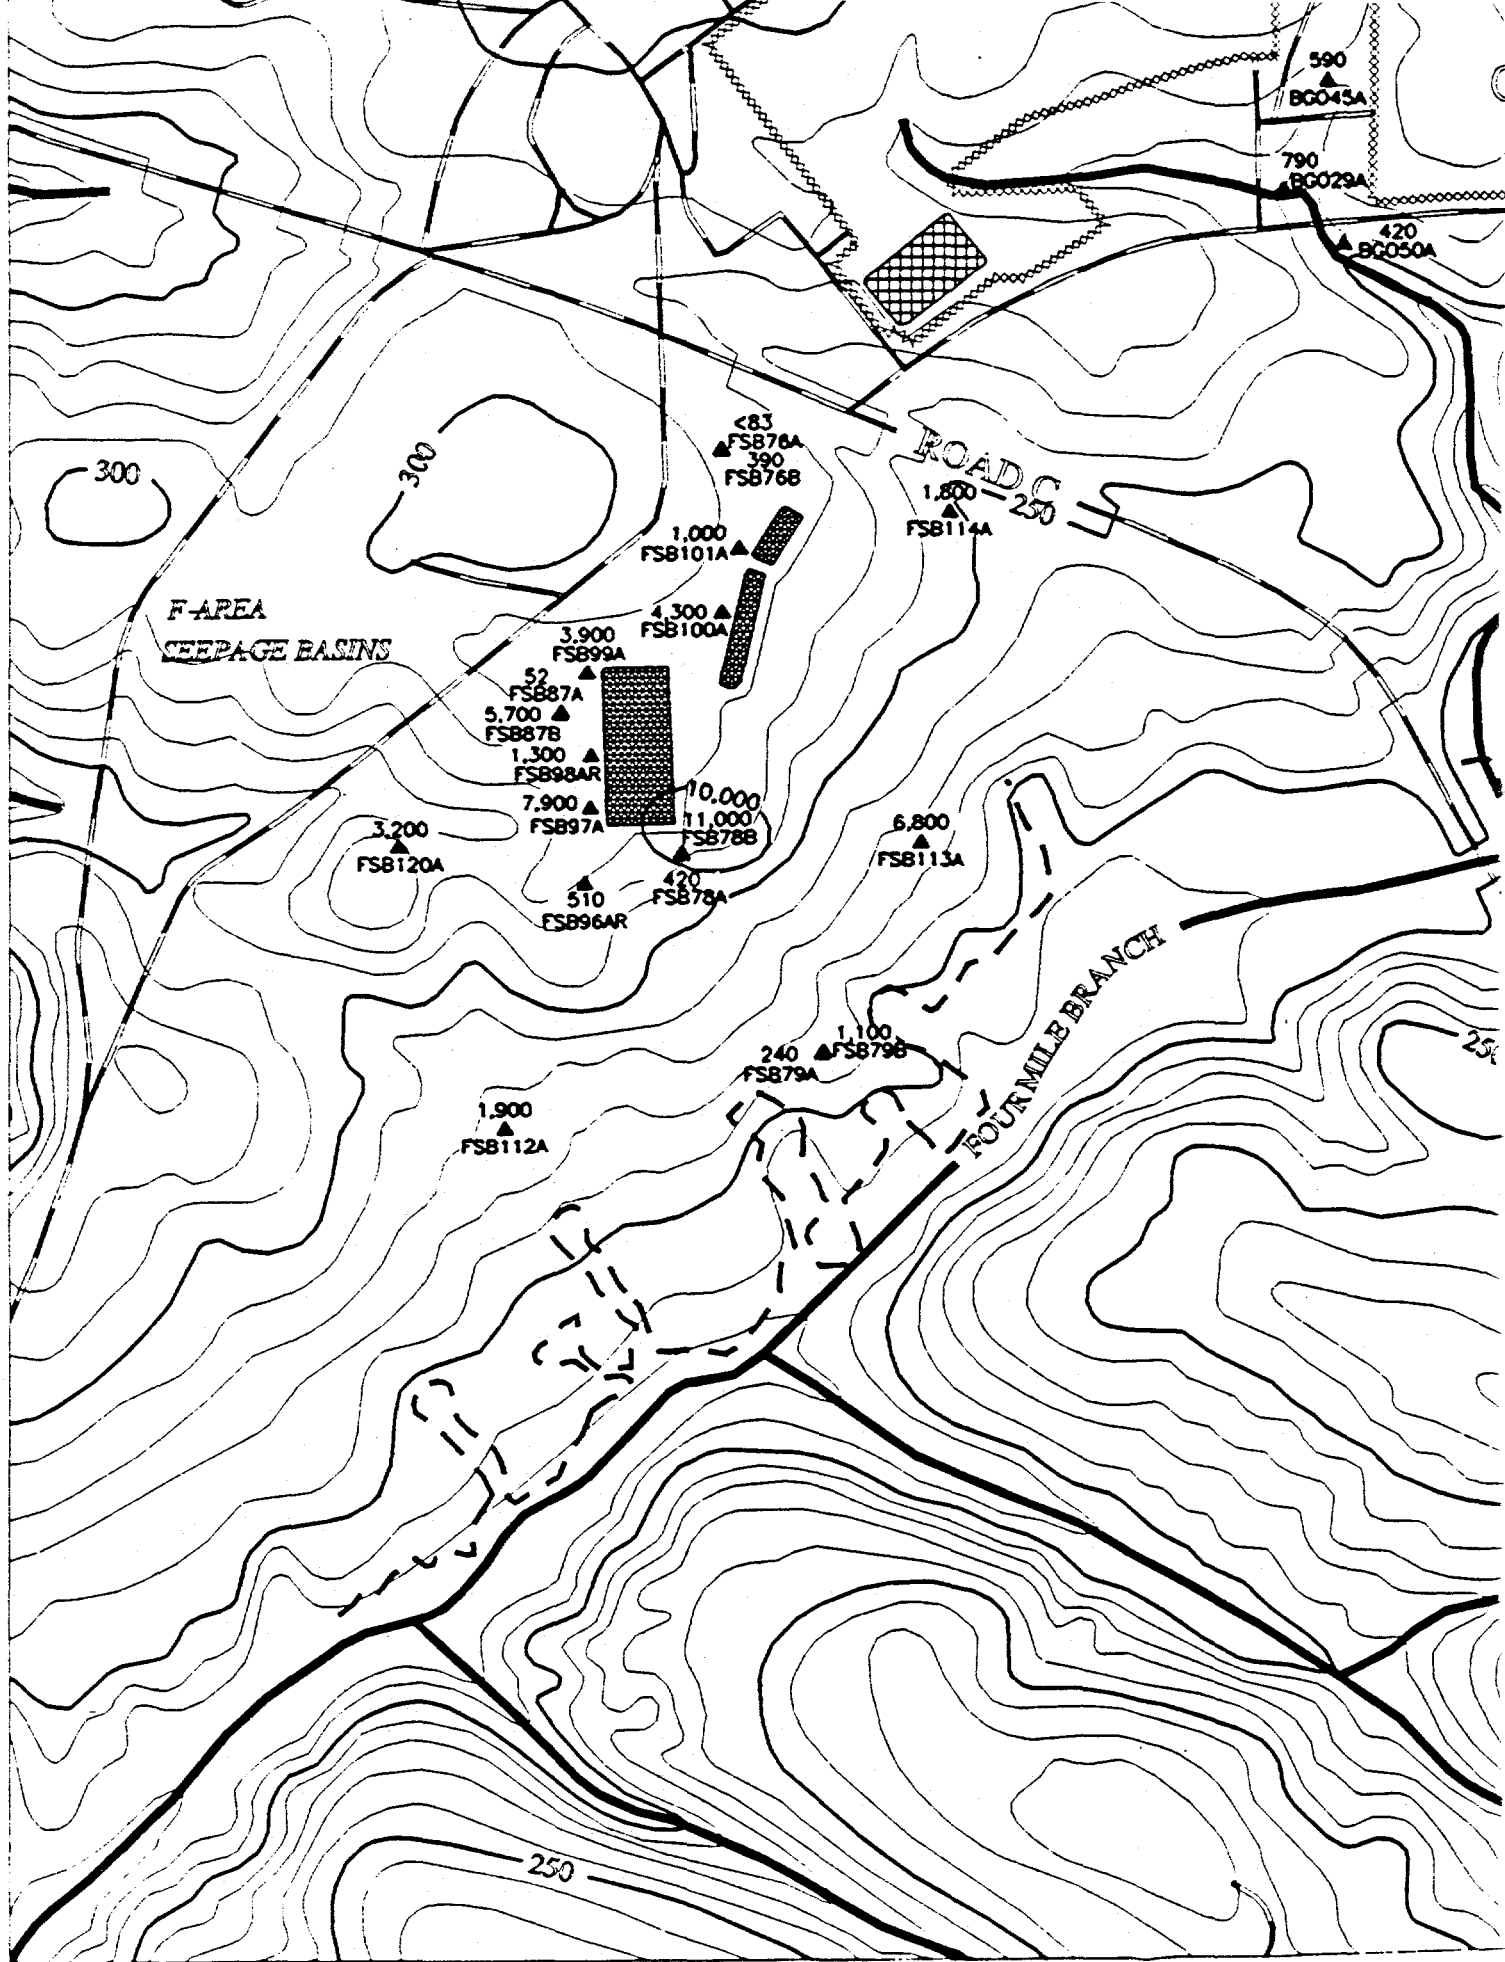

OLD BURIAL GROUND

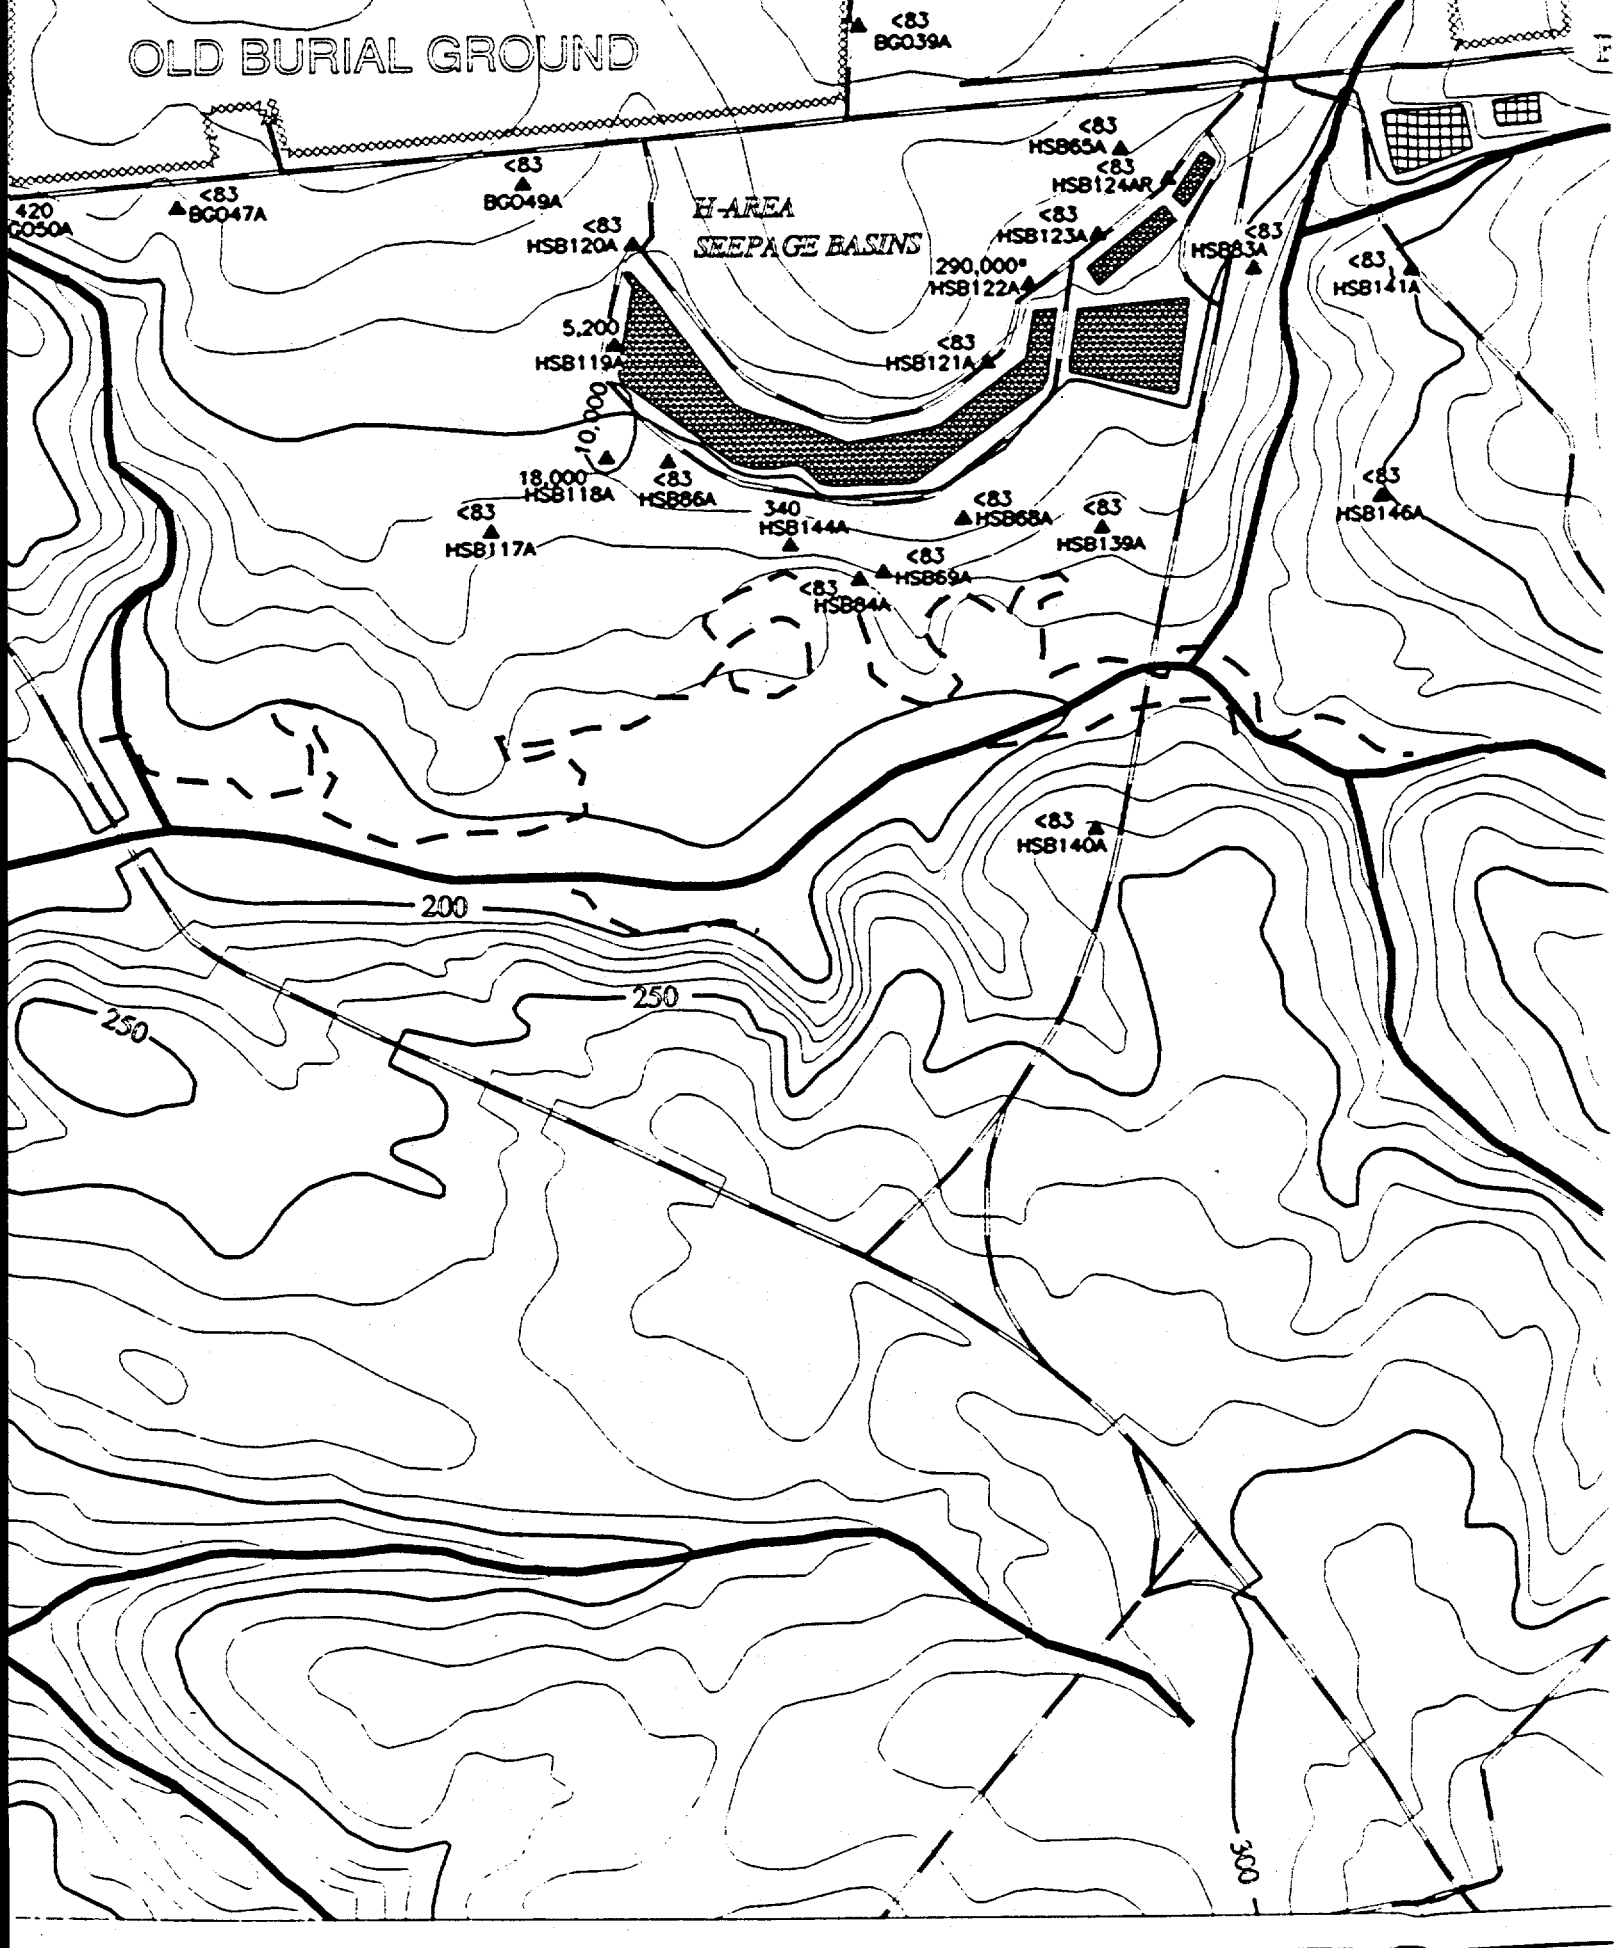

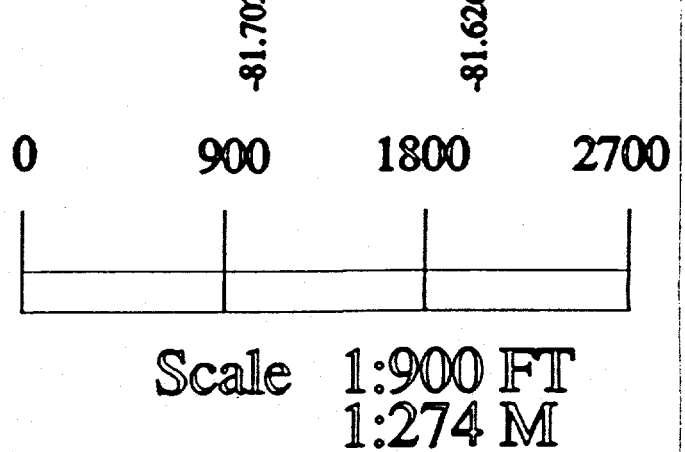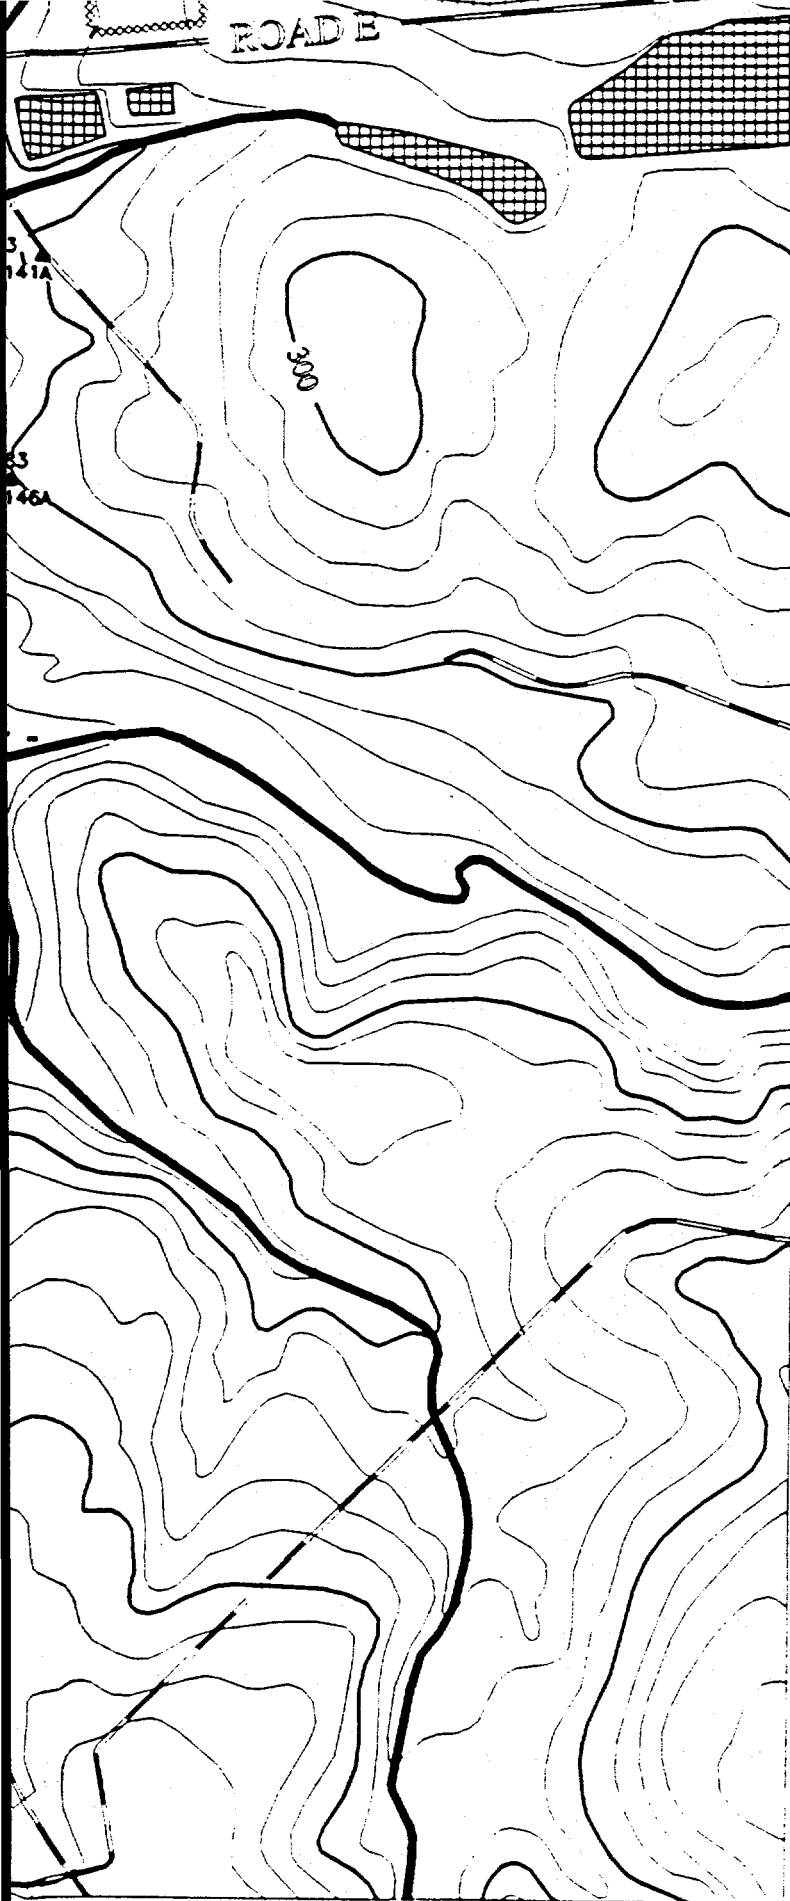

TITLE:

**SAVANNAH RIVER SITE
GENERAL SEPARATIONS
AREA 1st QUARTER '95**

AQUIFER:

CONGAREE

CONSTITUENT:

NITRATE

GWPS = 10,000 ug/L

"NS" = Not Sampled


"*" = Wells Not Used to Contour

"NA" = Not Analyzed

**"UT" = Analyte Not Detected,
Value Is Instrument Reading**

**Contour Intervals at: 10000, 20000,
40000, 80000, 160000, 320000 ug/L**

EPD GIS Lab (803)725-1417

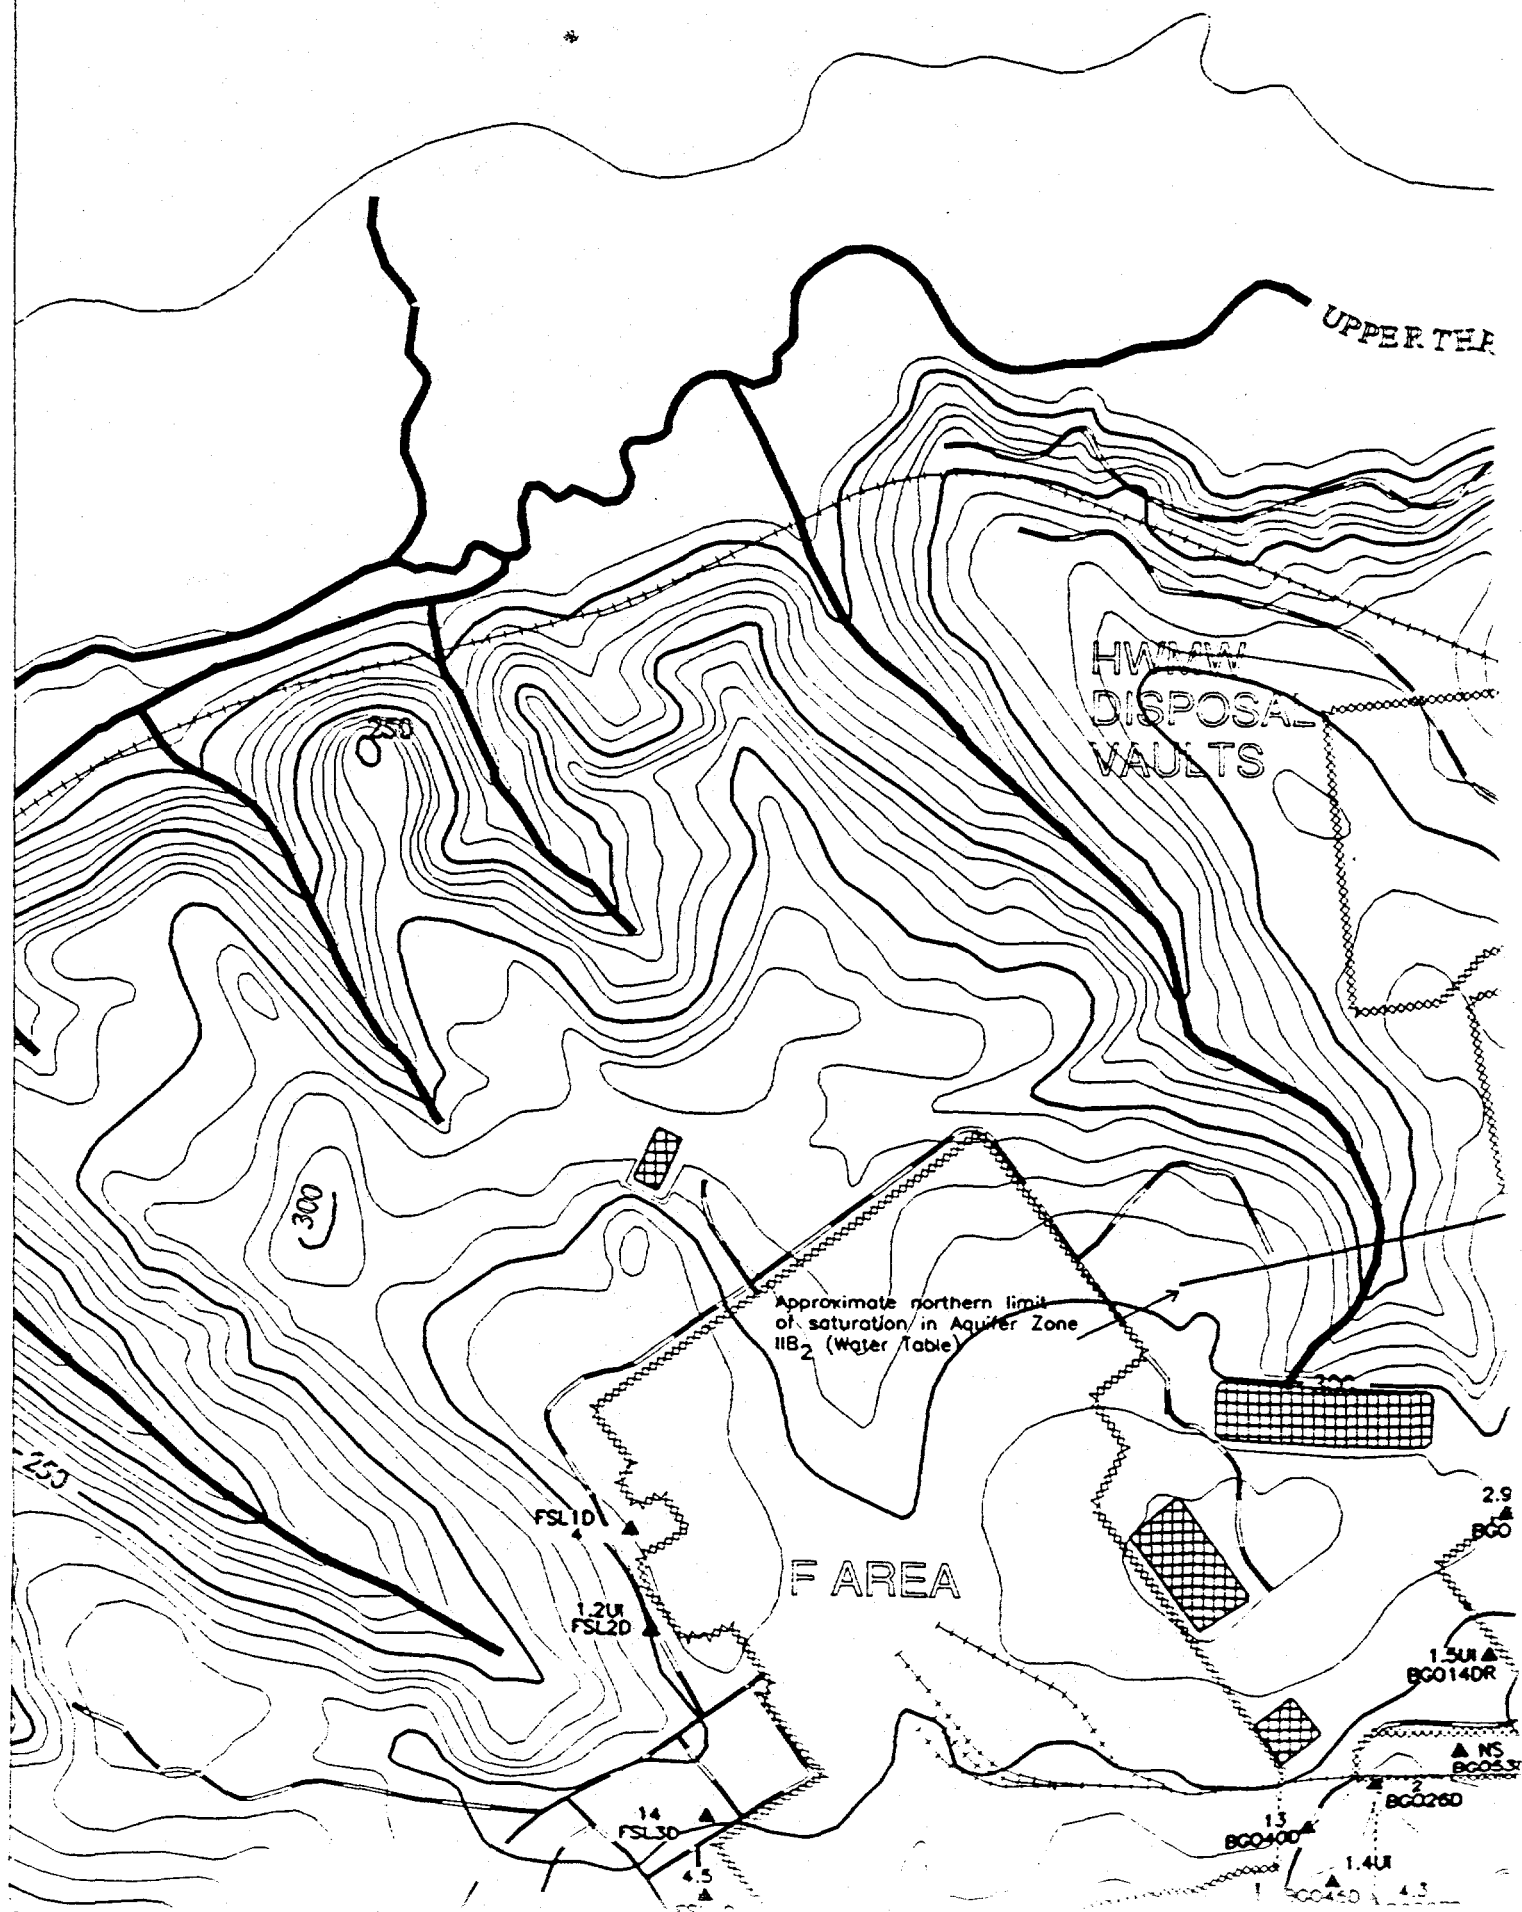

REE RUNS

250

150

200

ROAD 4

E-AREA

VAULTS

WVME

2.7
BGX90

2.5
BGX100

1.7
BGX110

2
BG050

5.2
BG040

2.3
BG0440

1.7UI
BG060

1.5
BG0100R

1.5
BG090

1.1UI
BG060

1.1UI
BG070

2.7
BGX110

2.6
BG030

0.54UI
BGX120

2.9
BG0110

2.9
BG0120

2.4
BG020

1.5UI
BG0180

1.5UI
BG0190

1.0UI
BG0200

3.3
BG0210

1.1UI
BG022DR

0.93UI
BG0240

1.9
HSL85C

1.9
BG010

1.0UI
BG0510

1.0UI
BG0390

130
HSL60

3.1
HSL70

50
HSL30

66
HSL40


2.6
HSL20

BG0350

BG0360


BG0370


1.0UI

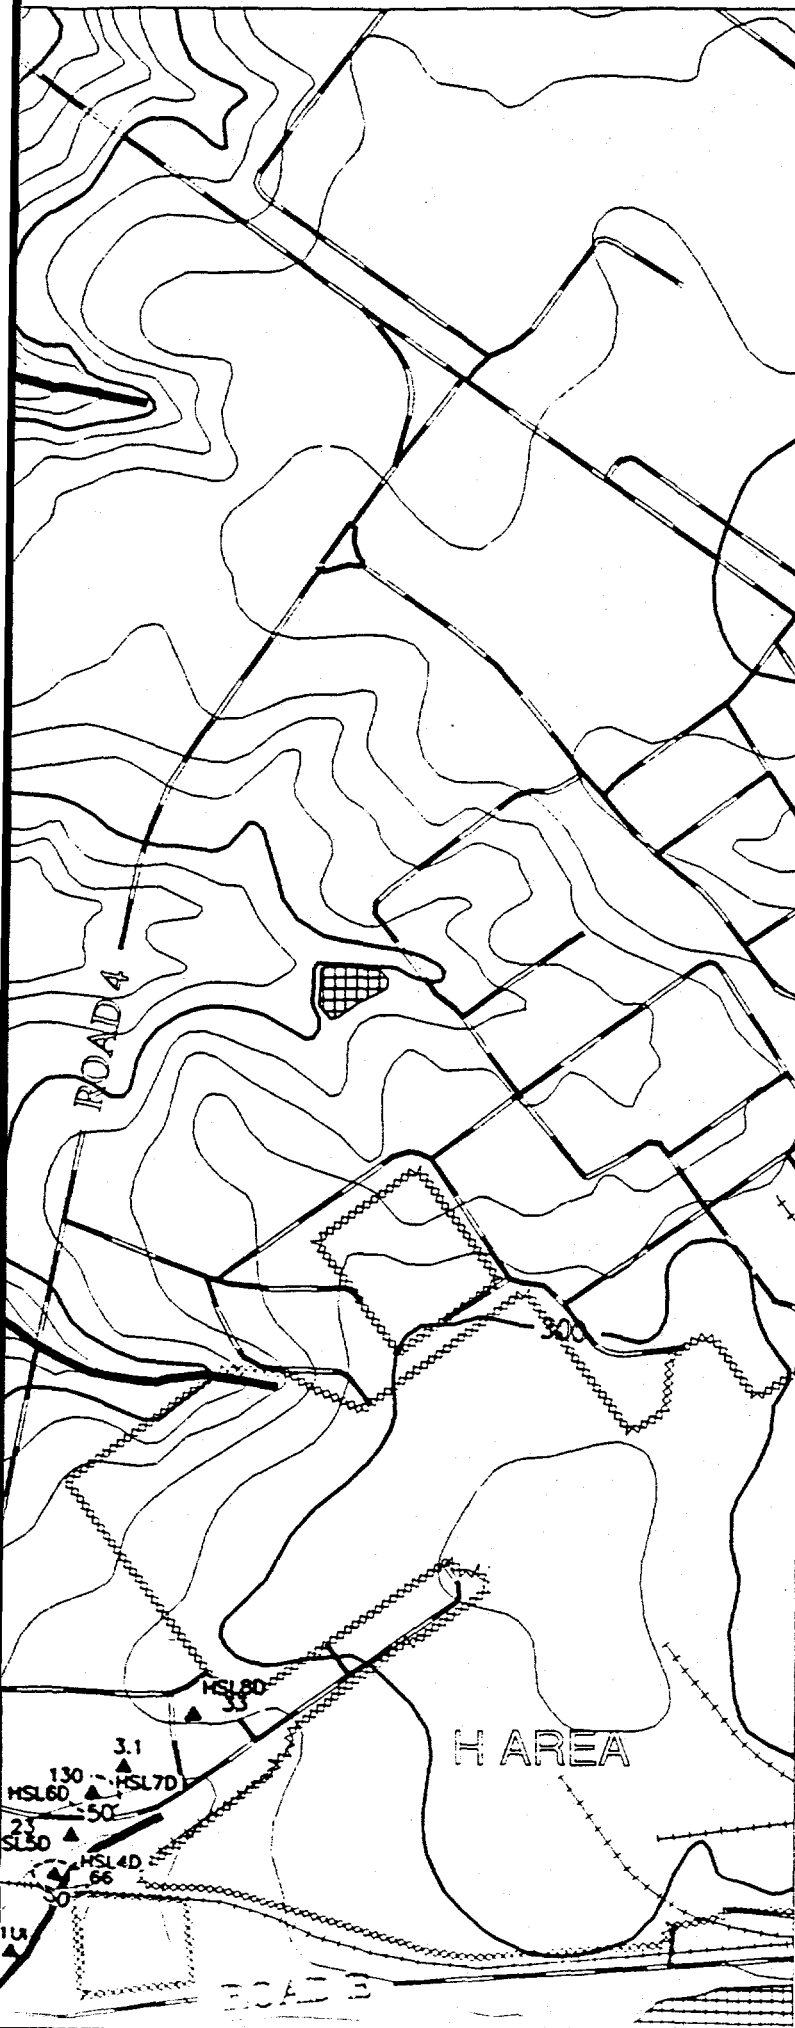




REFERENCE DOCUMENT #
WSRC-TR-95-0146-2 F-Area Seepage Basins
Groundwater Monitoring Report
WSRC-TR-95-0147-2 H-Area Seepage Basins
Groundwater Monitoring Report

-  **PAVED ROAD**
-  **UNPAVED ROAD**
-  **STREAM**
-  **FENCE LINE**
-  **SEEPLINE**
-  **RAILROAD**
-  **TOPOGRAPHIC CONTOUR**
Contour Interval 10 FT
-  **INFERRED**
CONSTITUENT CONTOUR
-  **CONSTITUENT CONTOUR**
-  **BASIN**
-  **RCRA-CERTIFIED**
CLOSED BASIN
-  **MONITORING WELL**

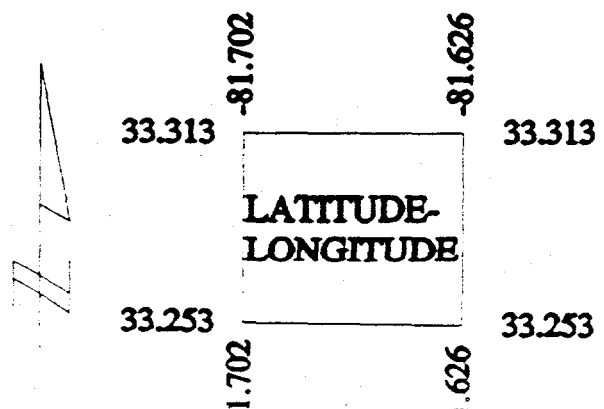

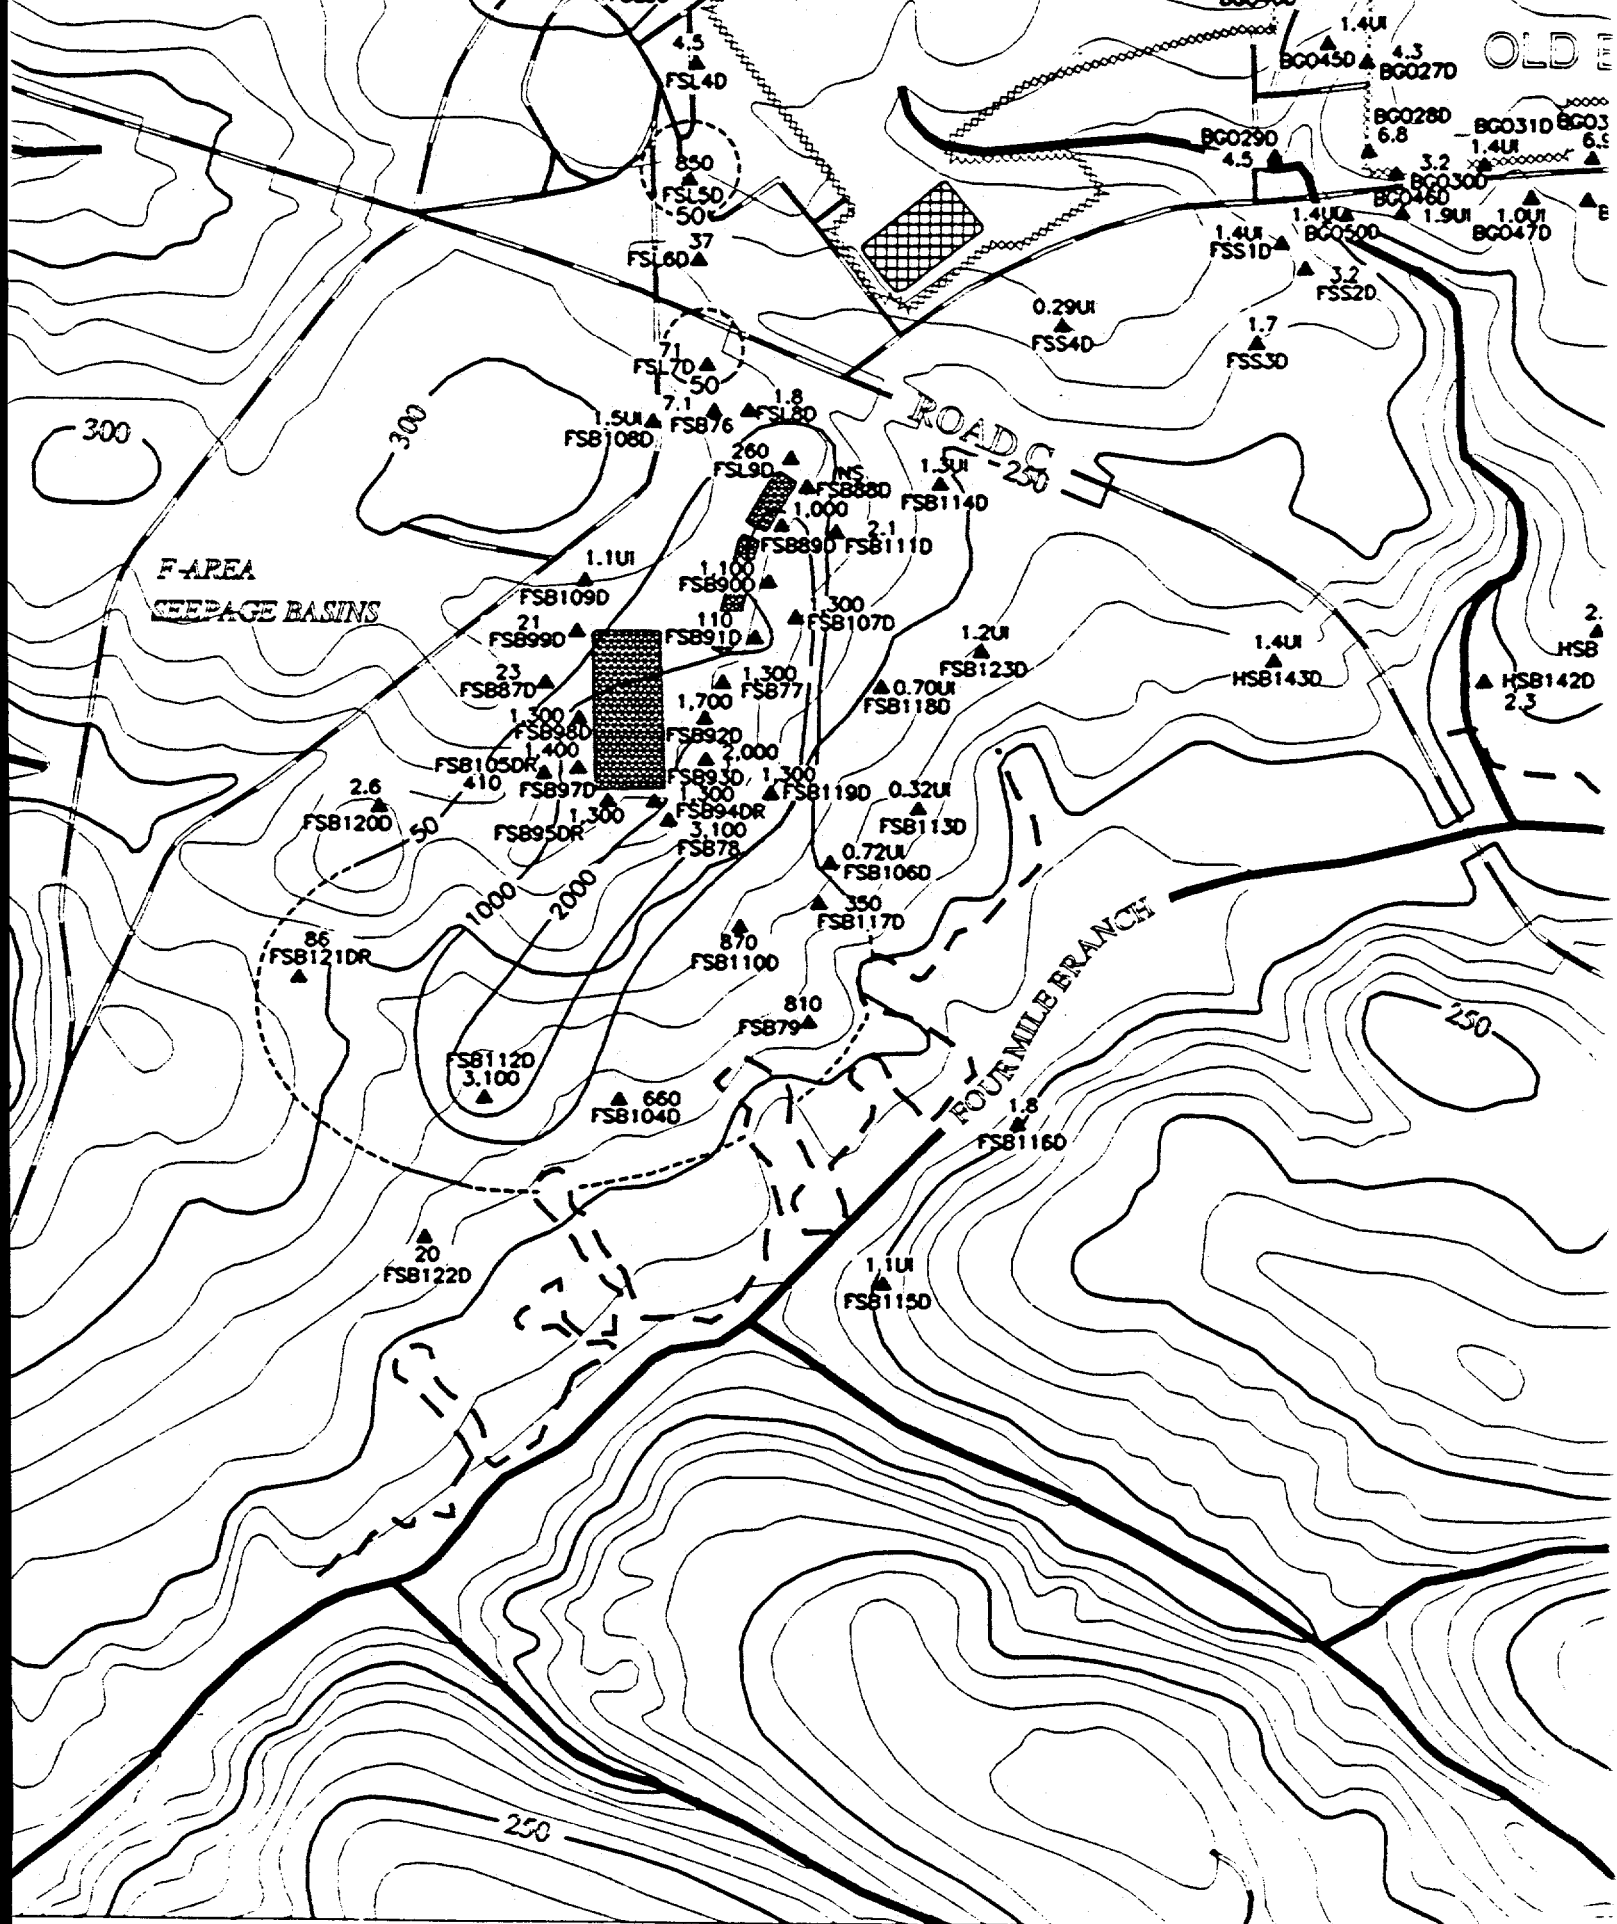

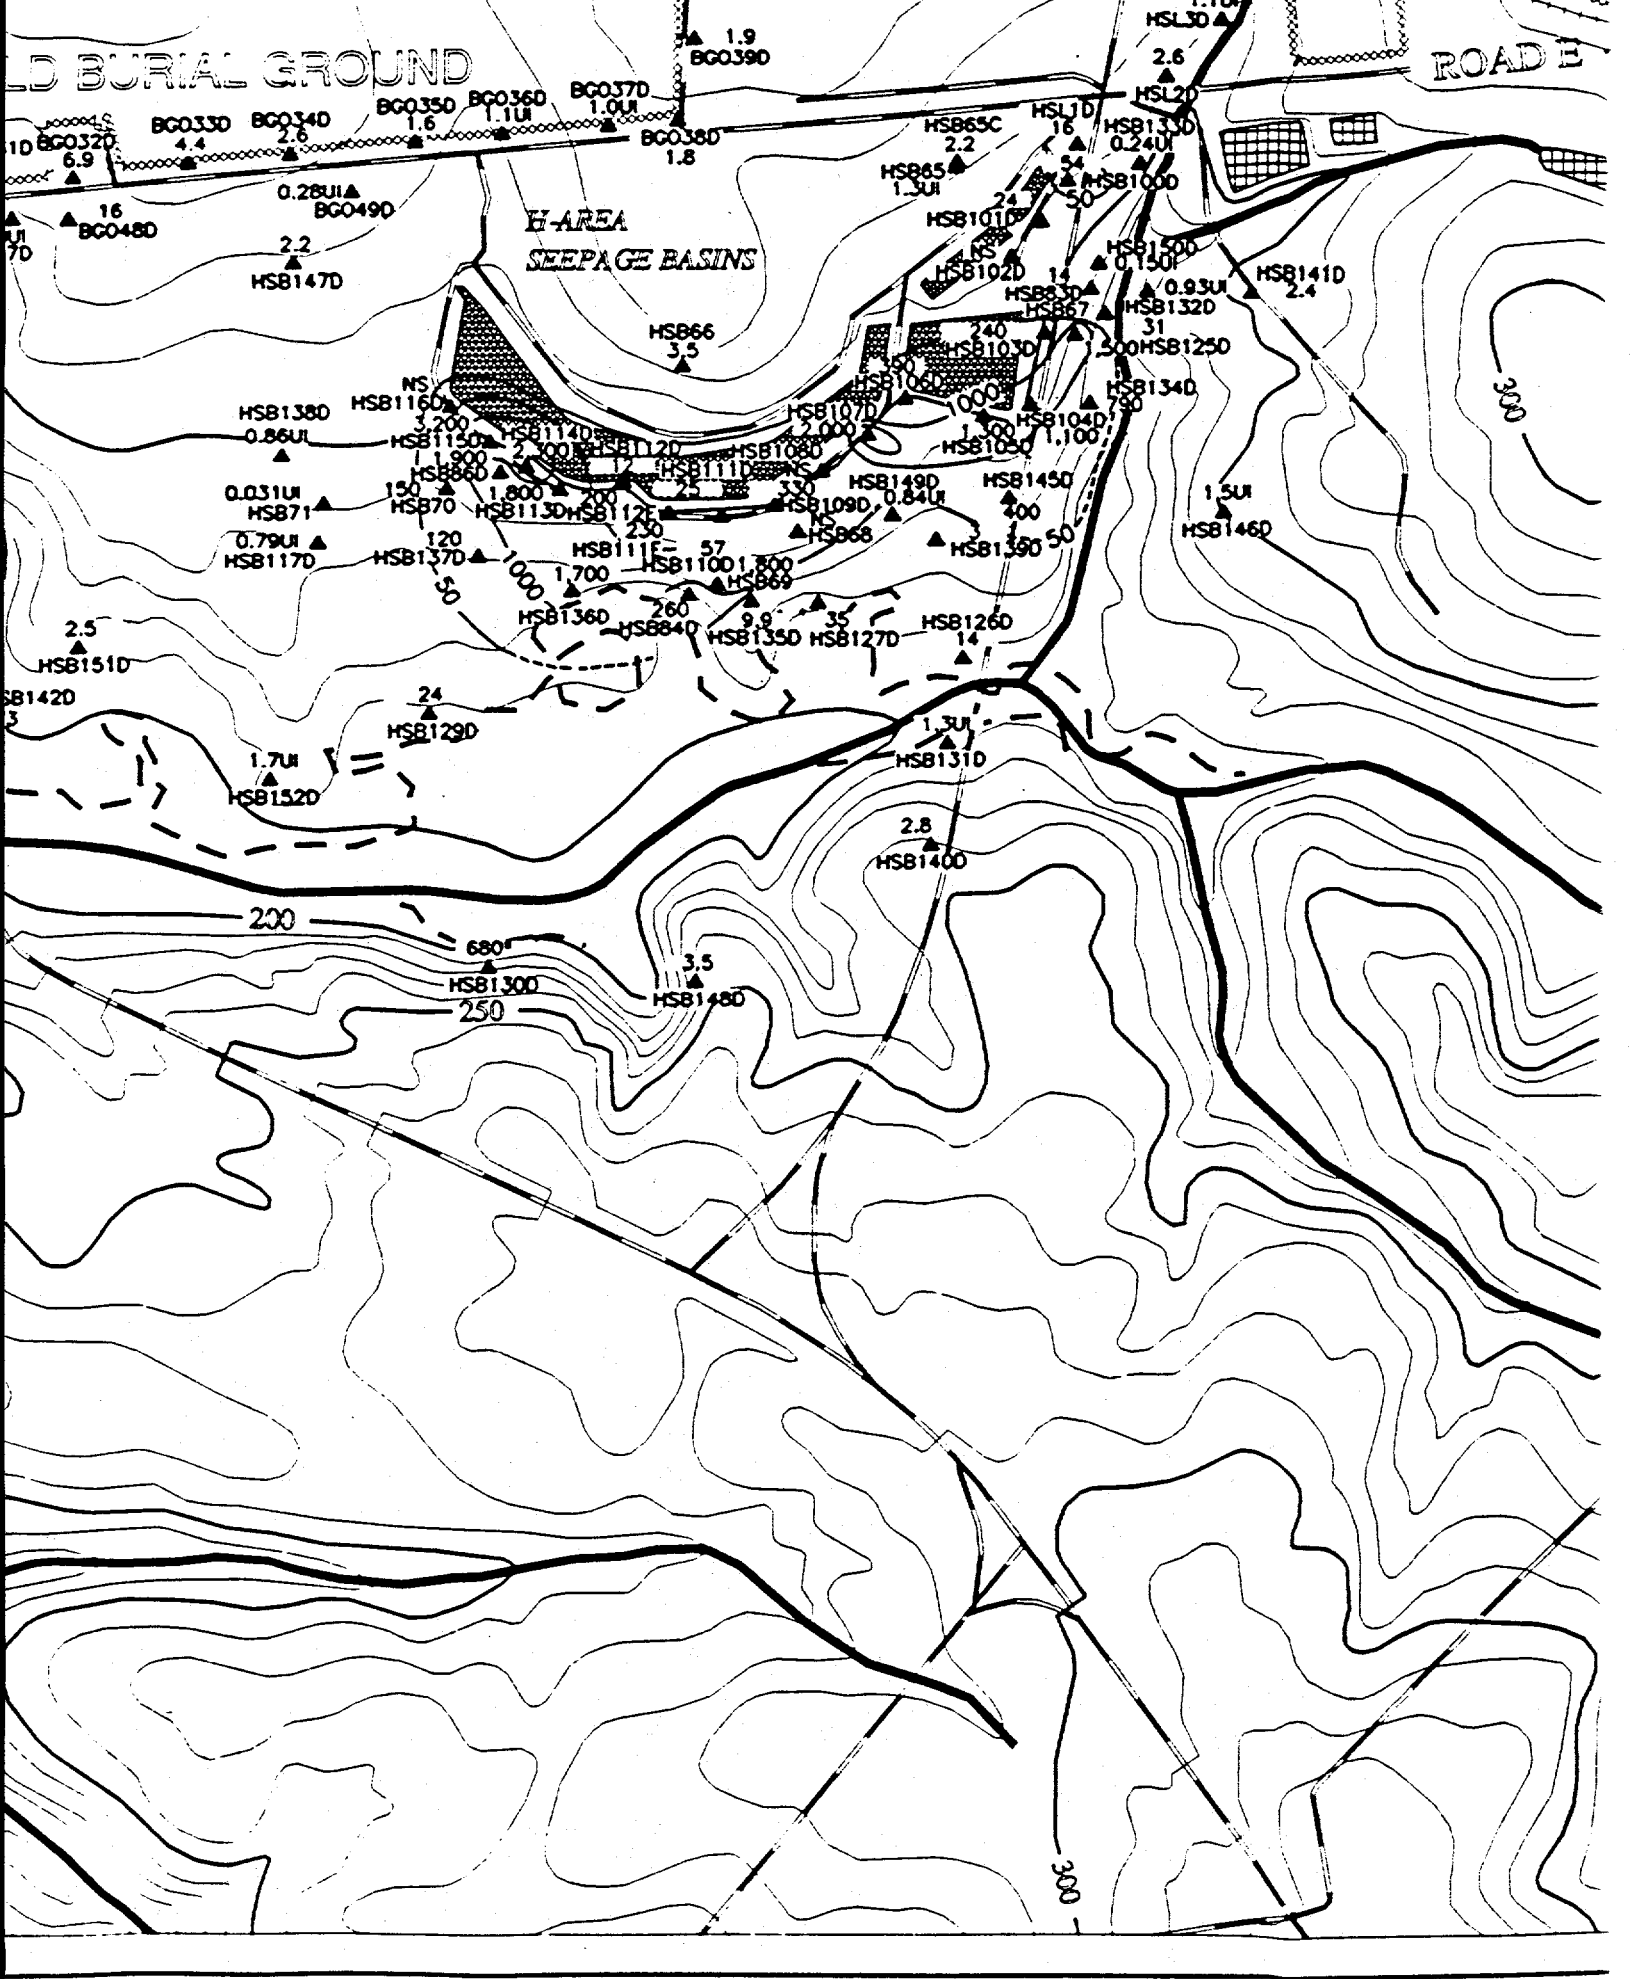

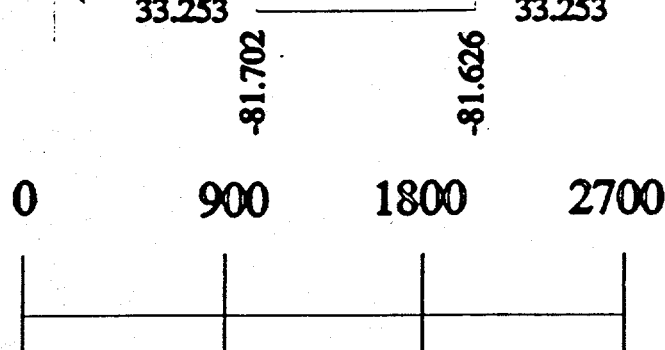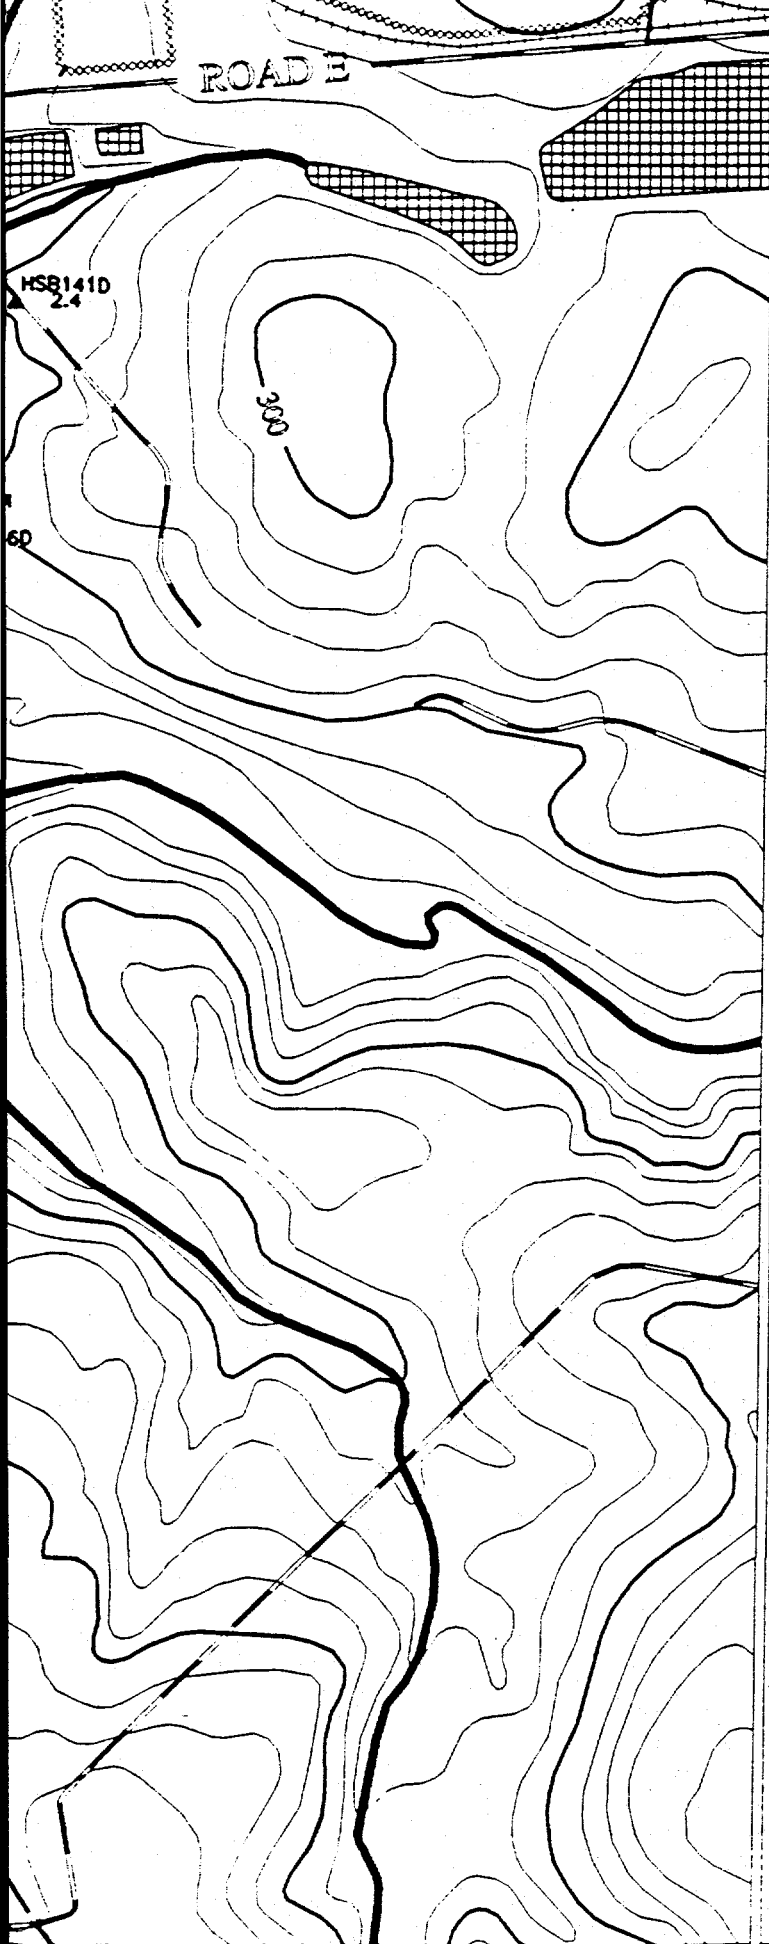

Scale 1:900 FT
1:274 M

TITLE:

SAVANNAH RIVER SITE
GENERAL SEPARATIONS
AREA 1st QUARTER '95

AQUIFER:

WATER TABLE

CONSTITUENT:

NONVOLATILE BETA

GWPS = 50 pCi/L

"NS" = Not Sampled


"*" = Wells Not Used to Contour


"NA" = Not Analyzed


"UI" = Analyte Not Detected,
Value Is Instrument Reading

Contour Intervals at: 50, 1000,
2000 pCi/L

EPD GIS Lab (803)725-1417

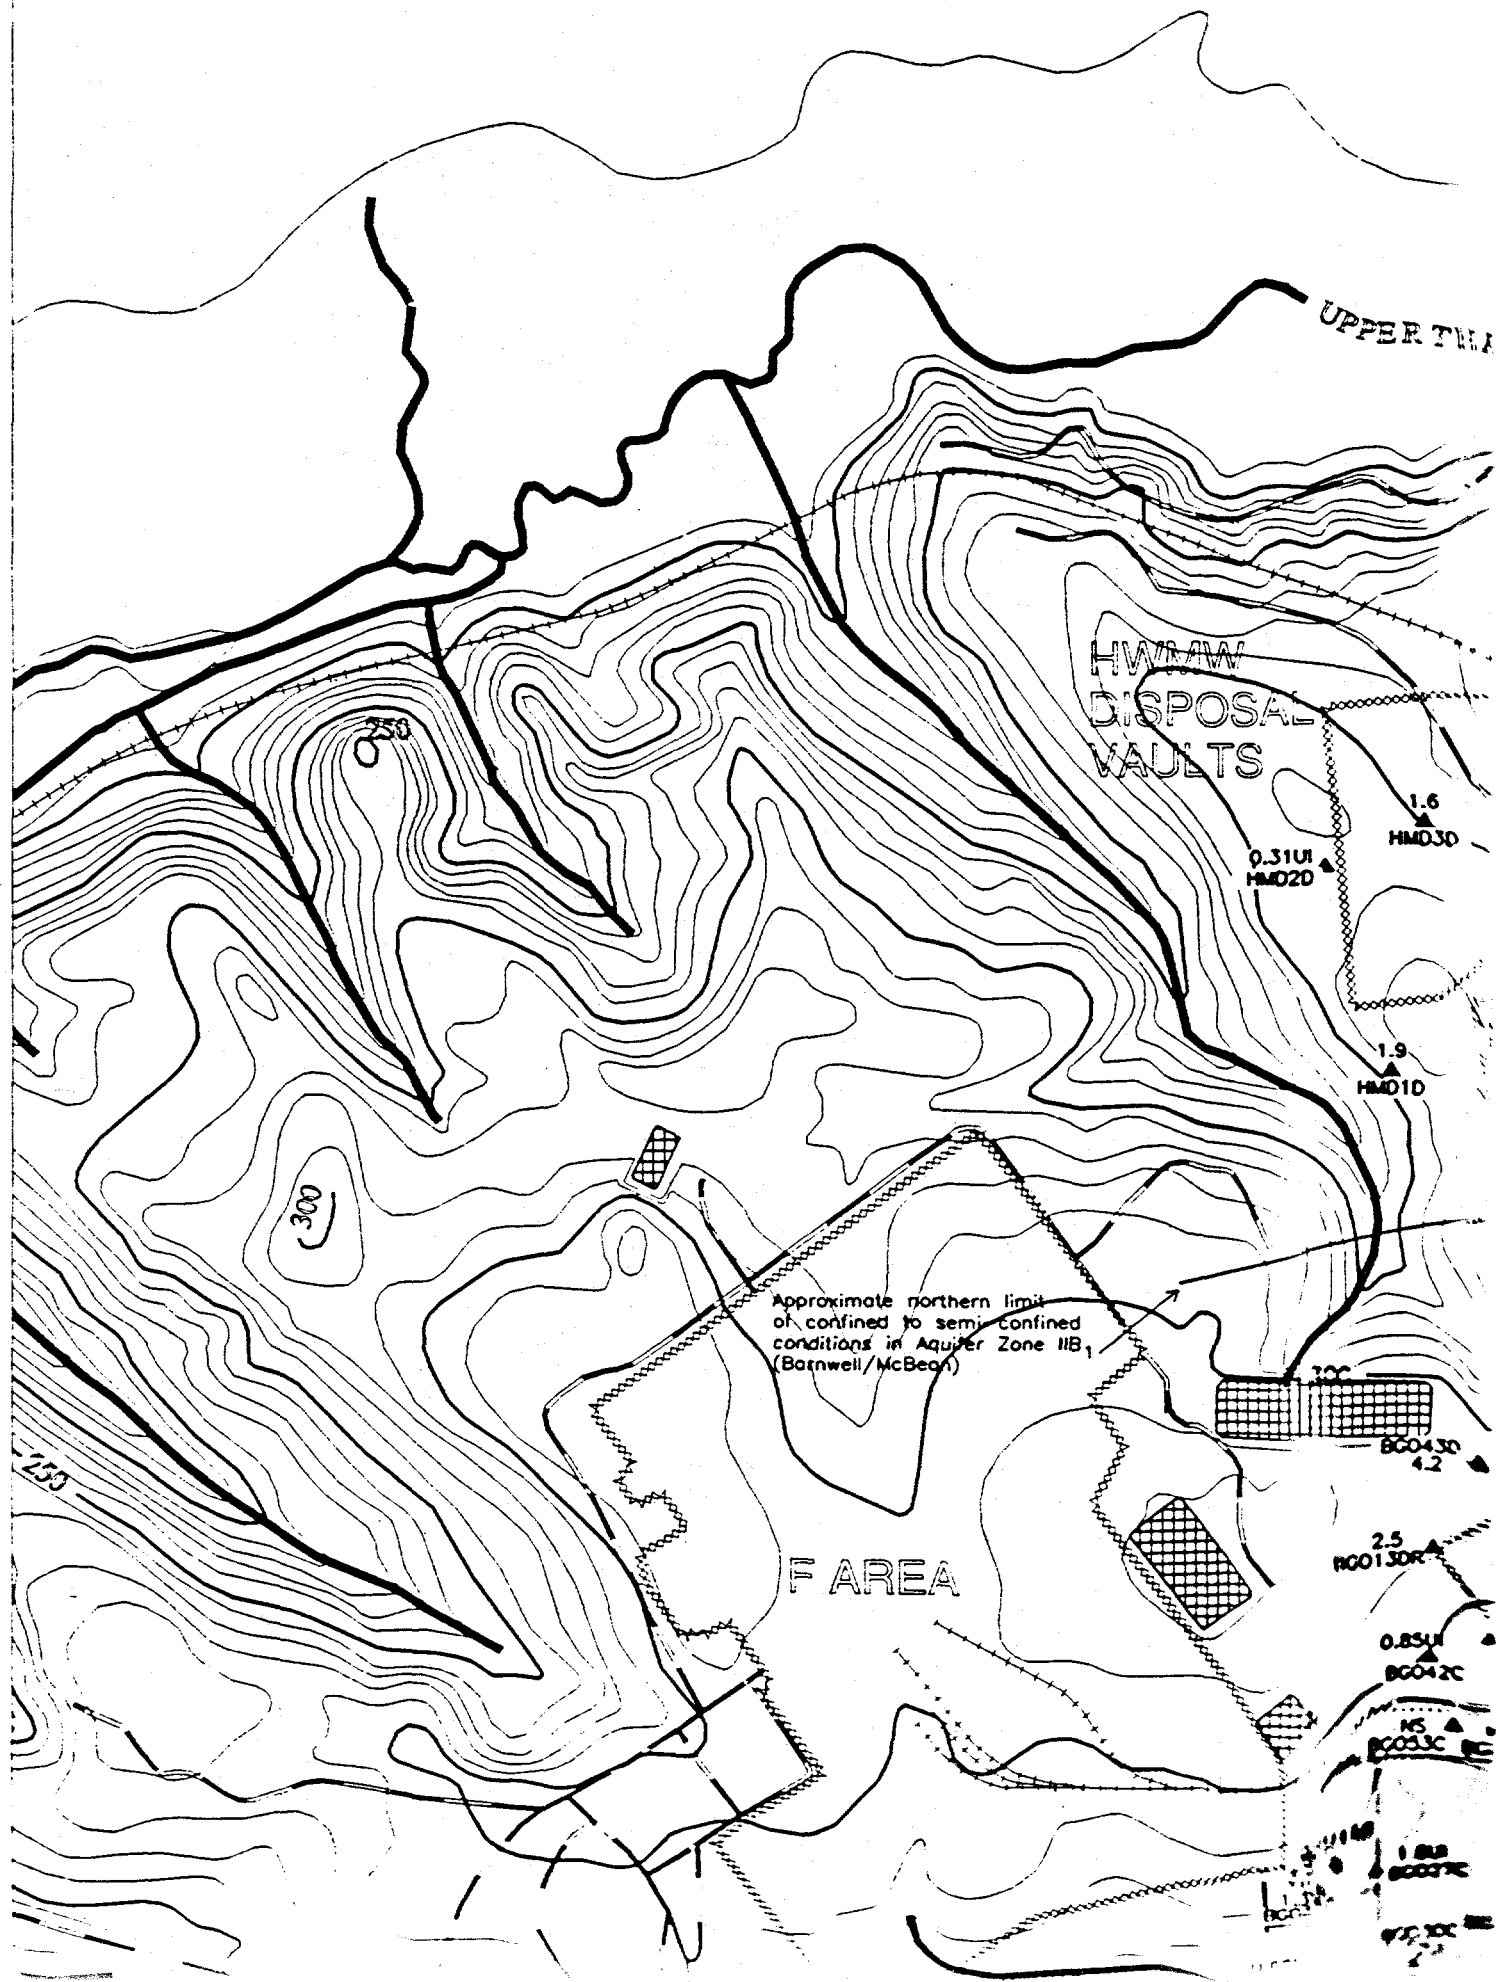


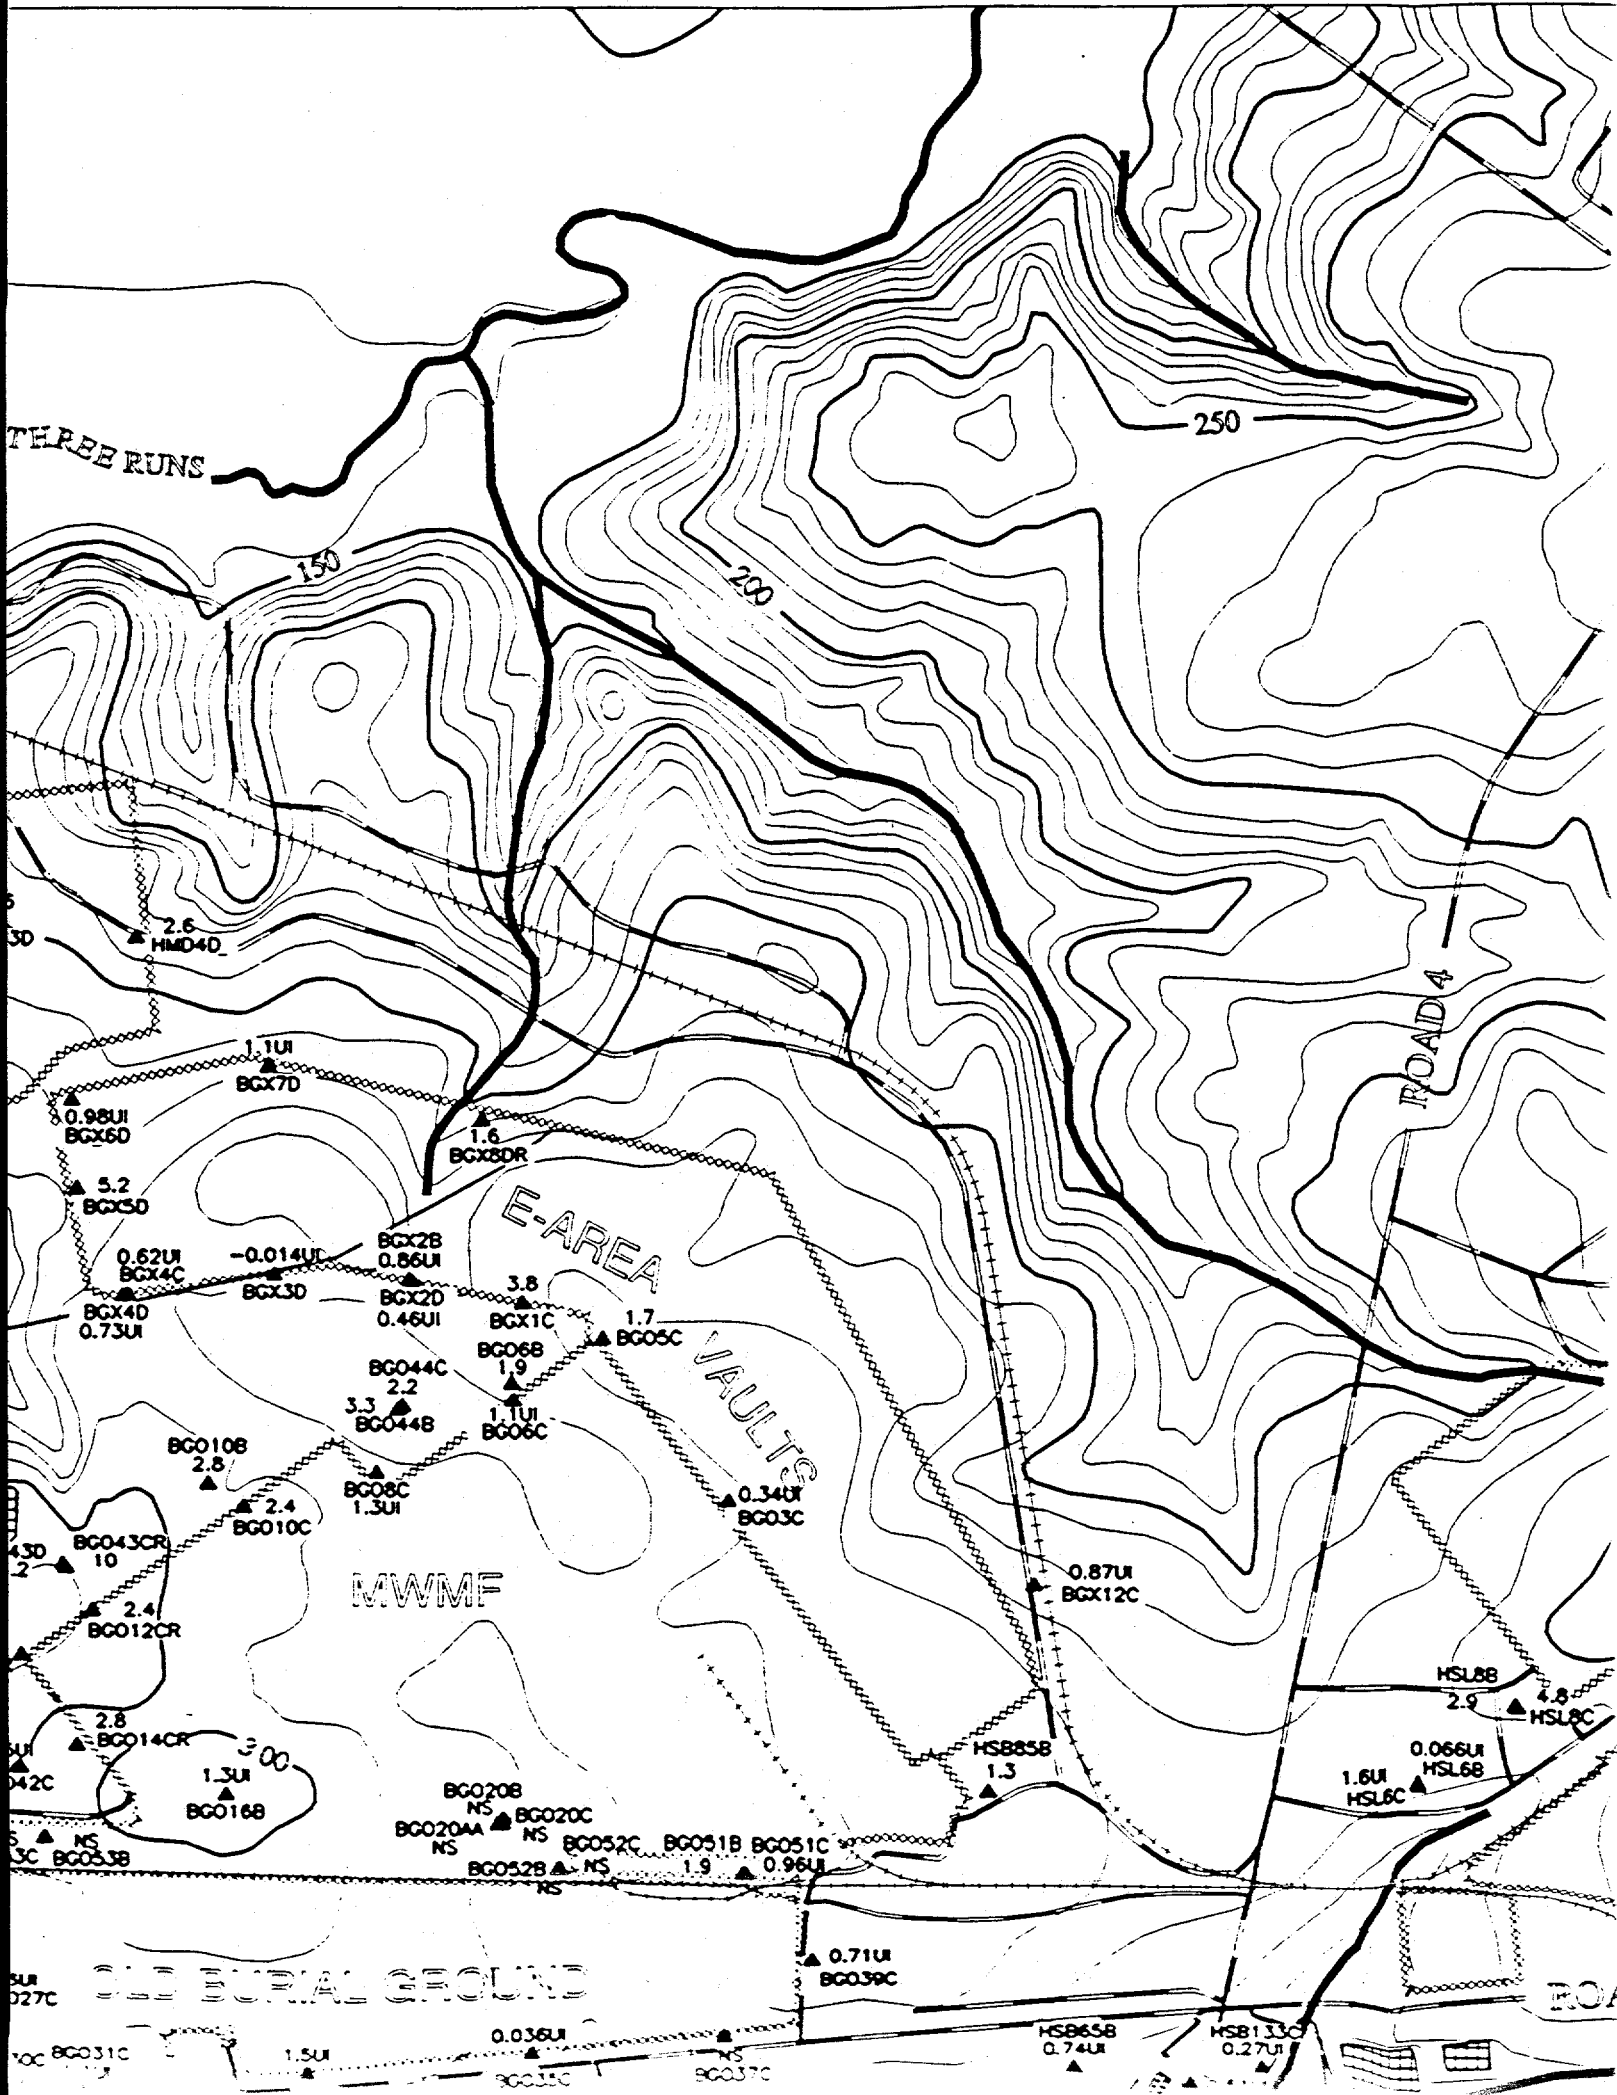


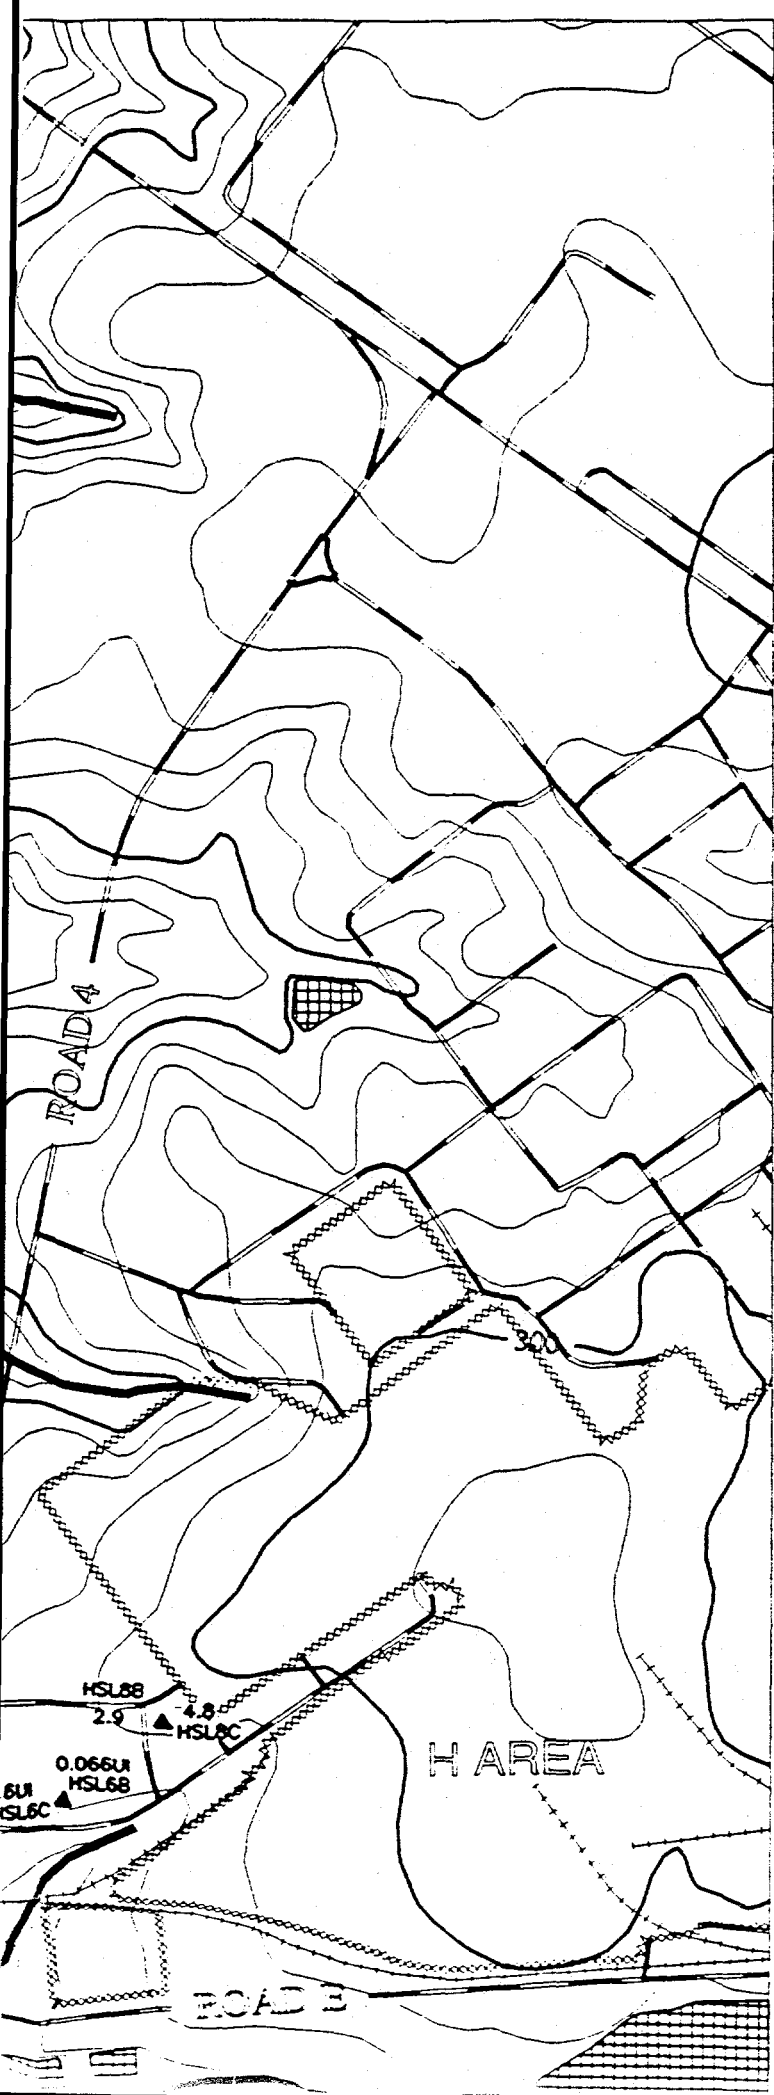




REFERENCE DOCUMENT #
WSRC-TR-95-0146-2 F-Area Seepage Basins
Groundwater Monitoring Report
WSRC-TR-95-0147-2 H-Area Seepage Basins
Groundwater Monitoring Report

-  **PAVED ROAD**
-  **UNPAVED ROAD**
-  **STREAM**
-  **FENCE LINE**
-  **SEEPLINE**
-  **RAILROAD**
-  **TOPOGRAPHIC CONTOUR**
Contour Interval 10 FT
-  **INFERRED**
CONSTITUENT CONTOUR
-  **CONSTITUENT CONTOUR**
-  **BASIN**
-  **RCRA-CERTIFIED**
CLOSED BASIN
-  **MONITORING WELL**

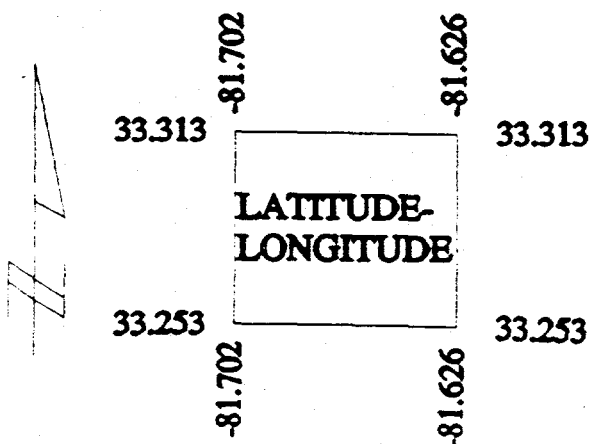

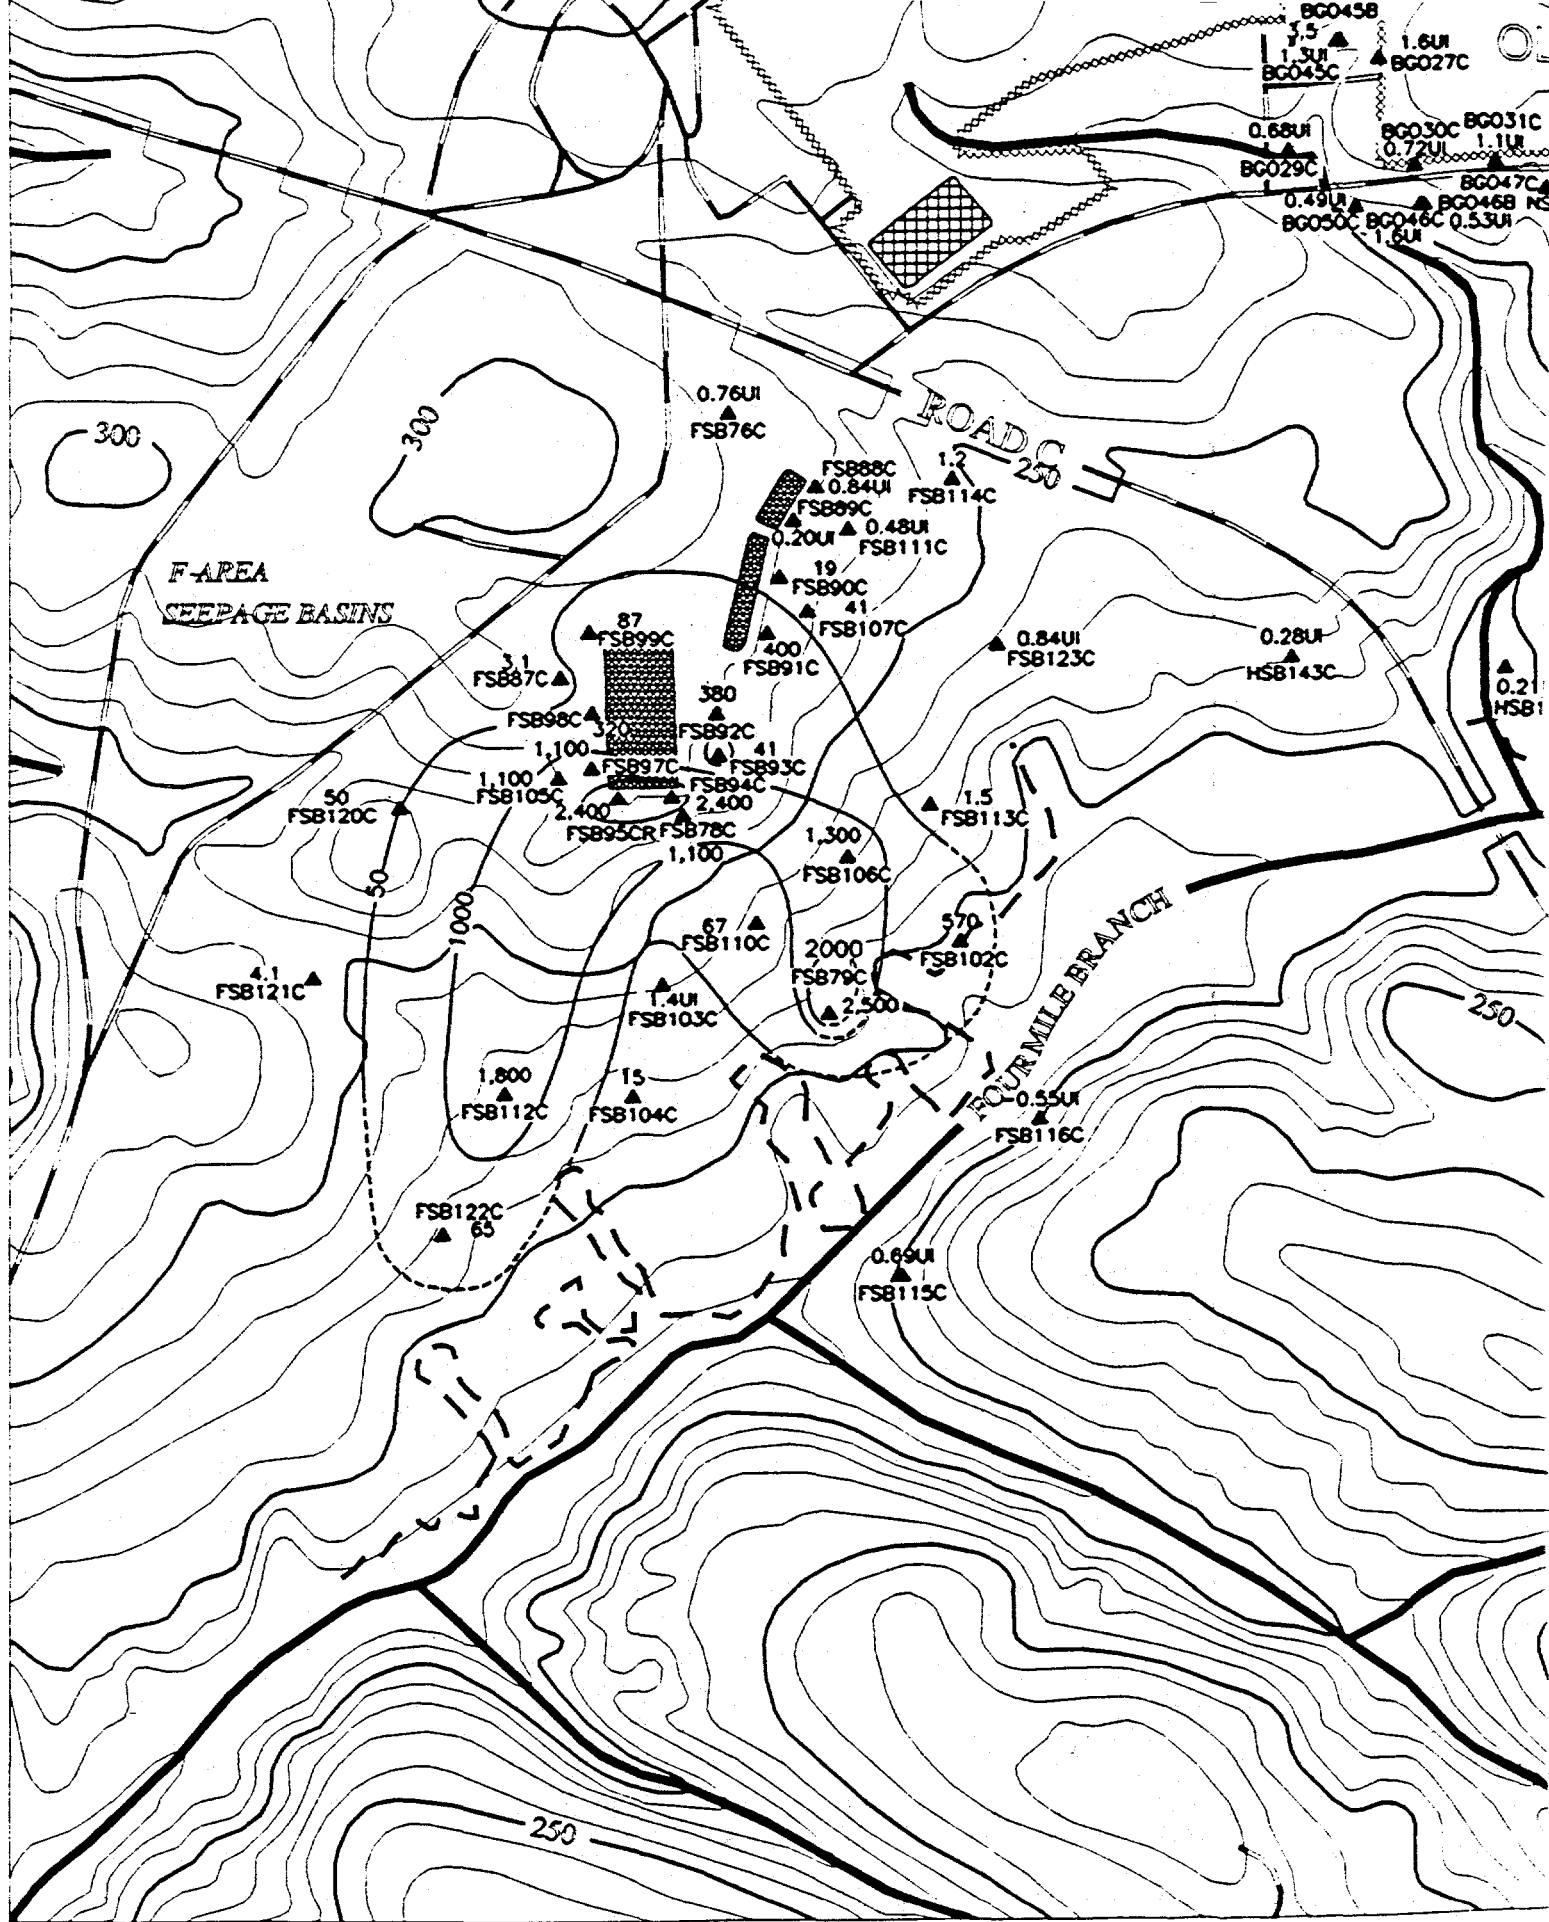

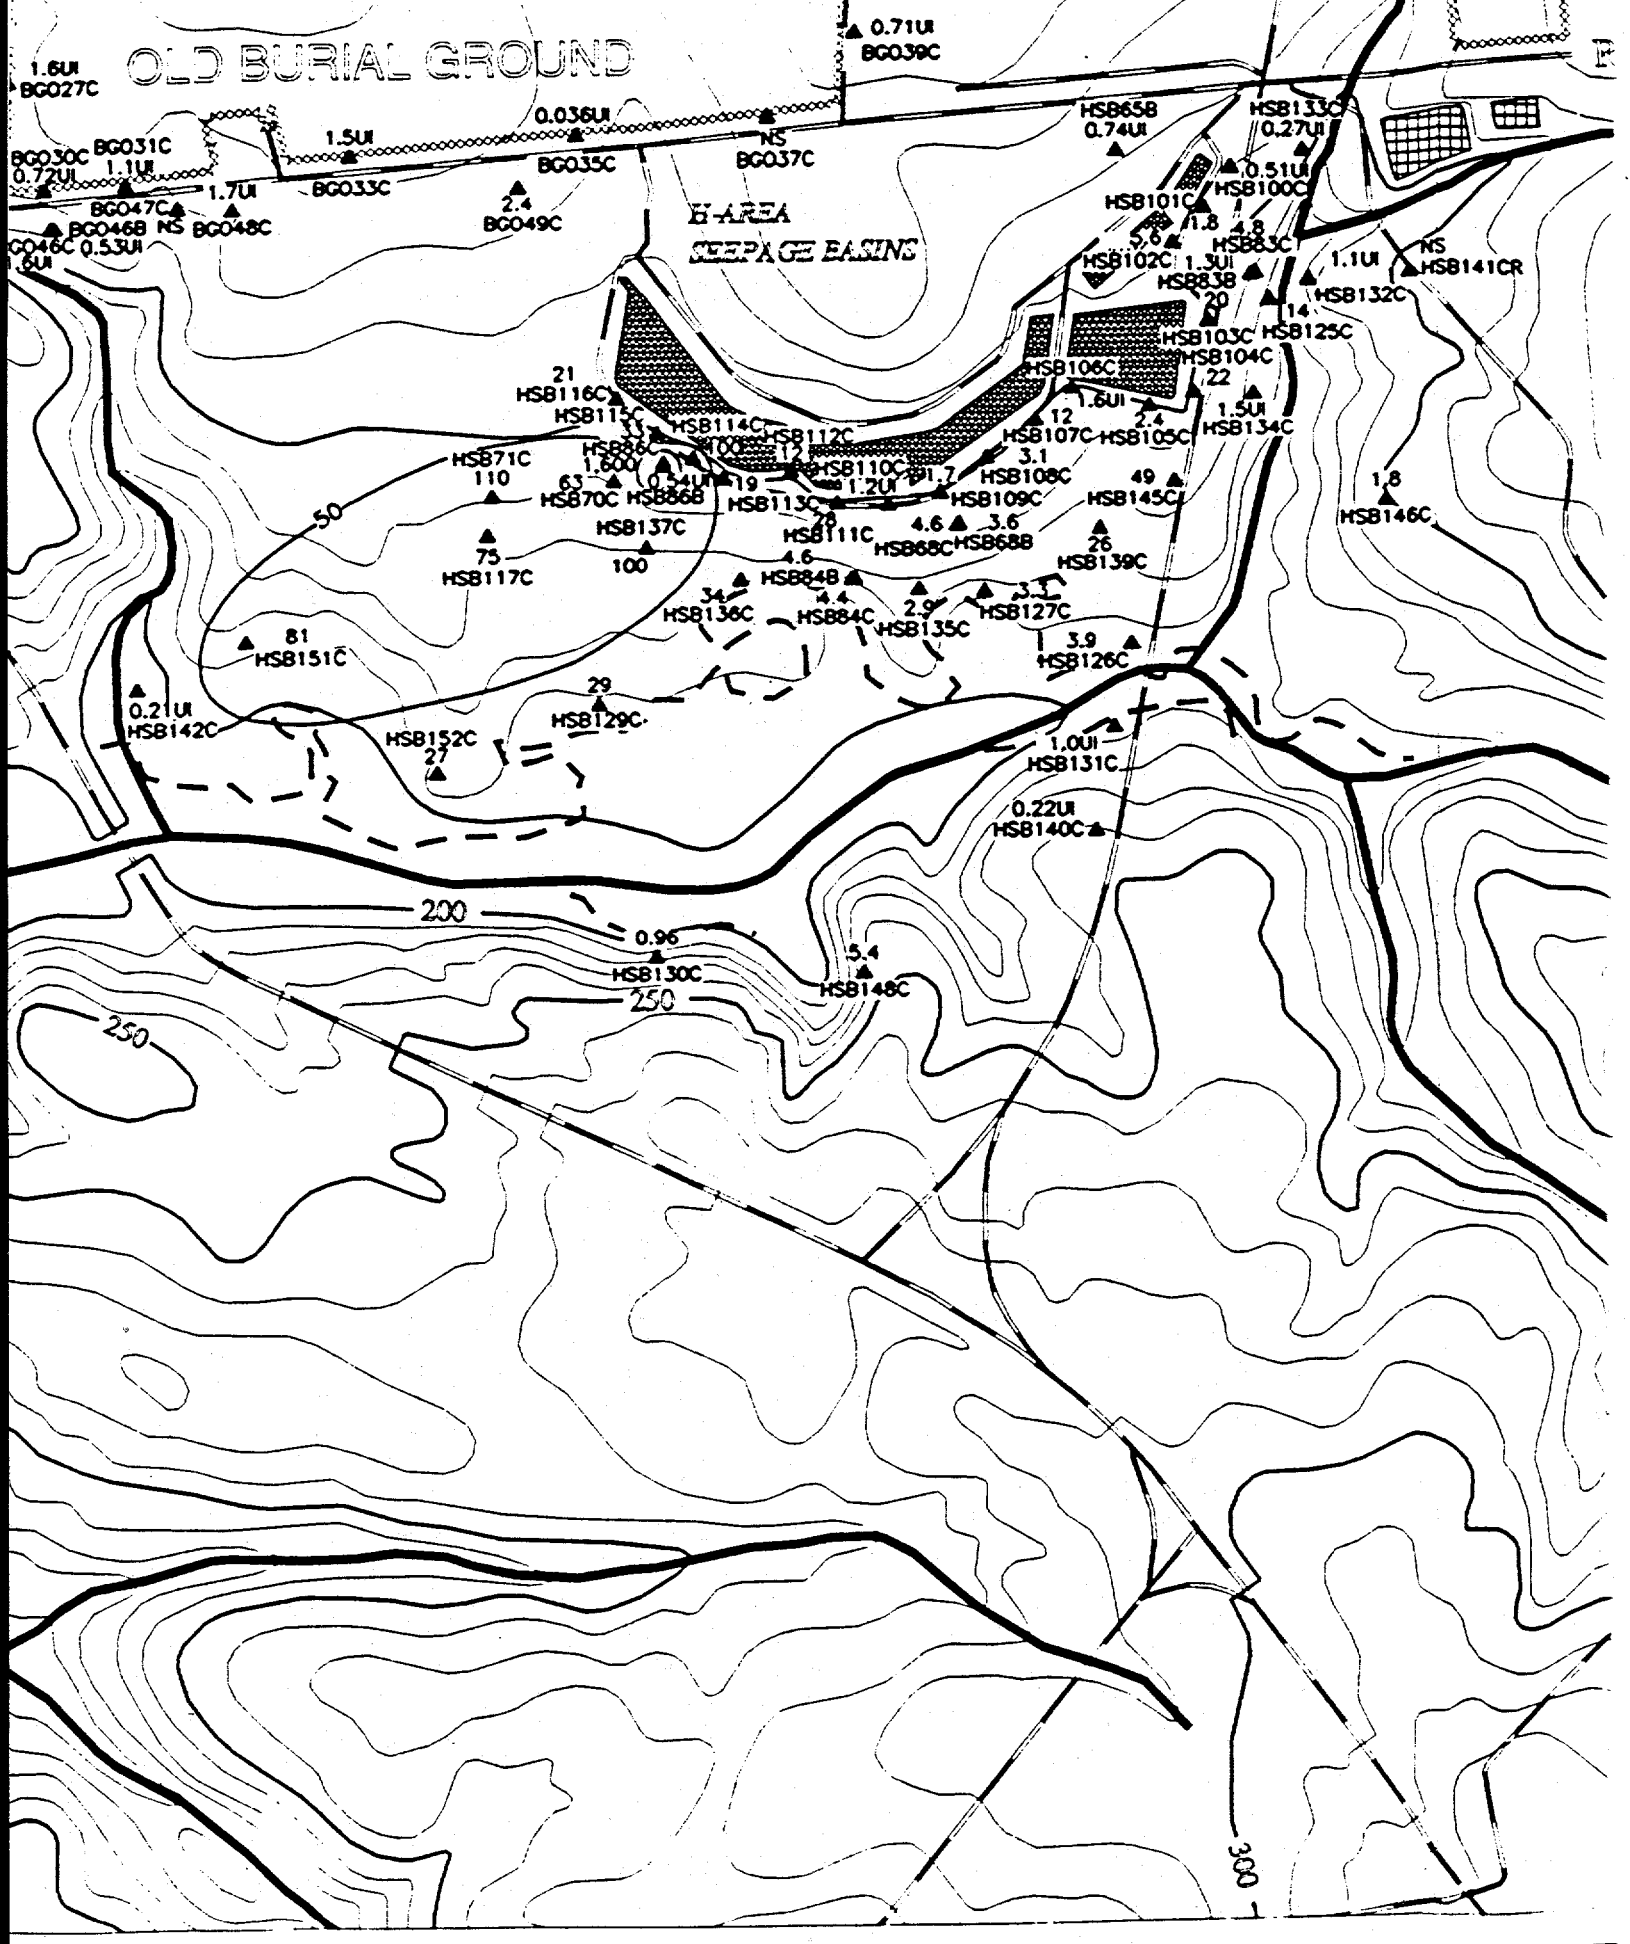

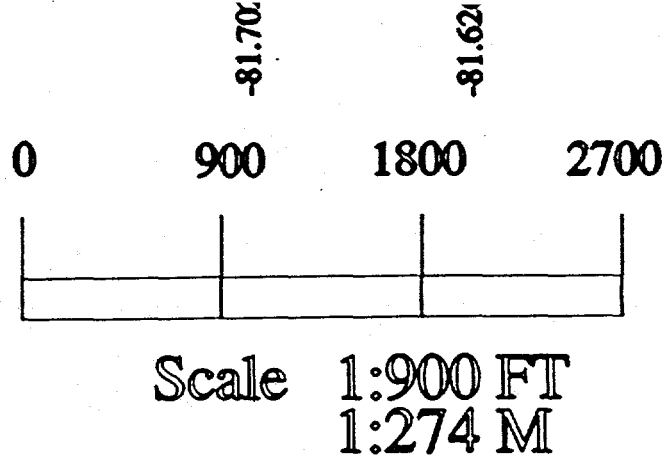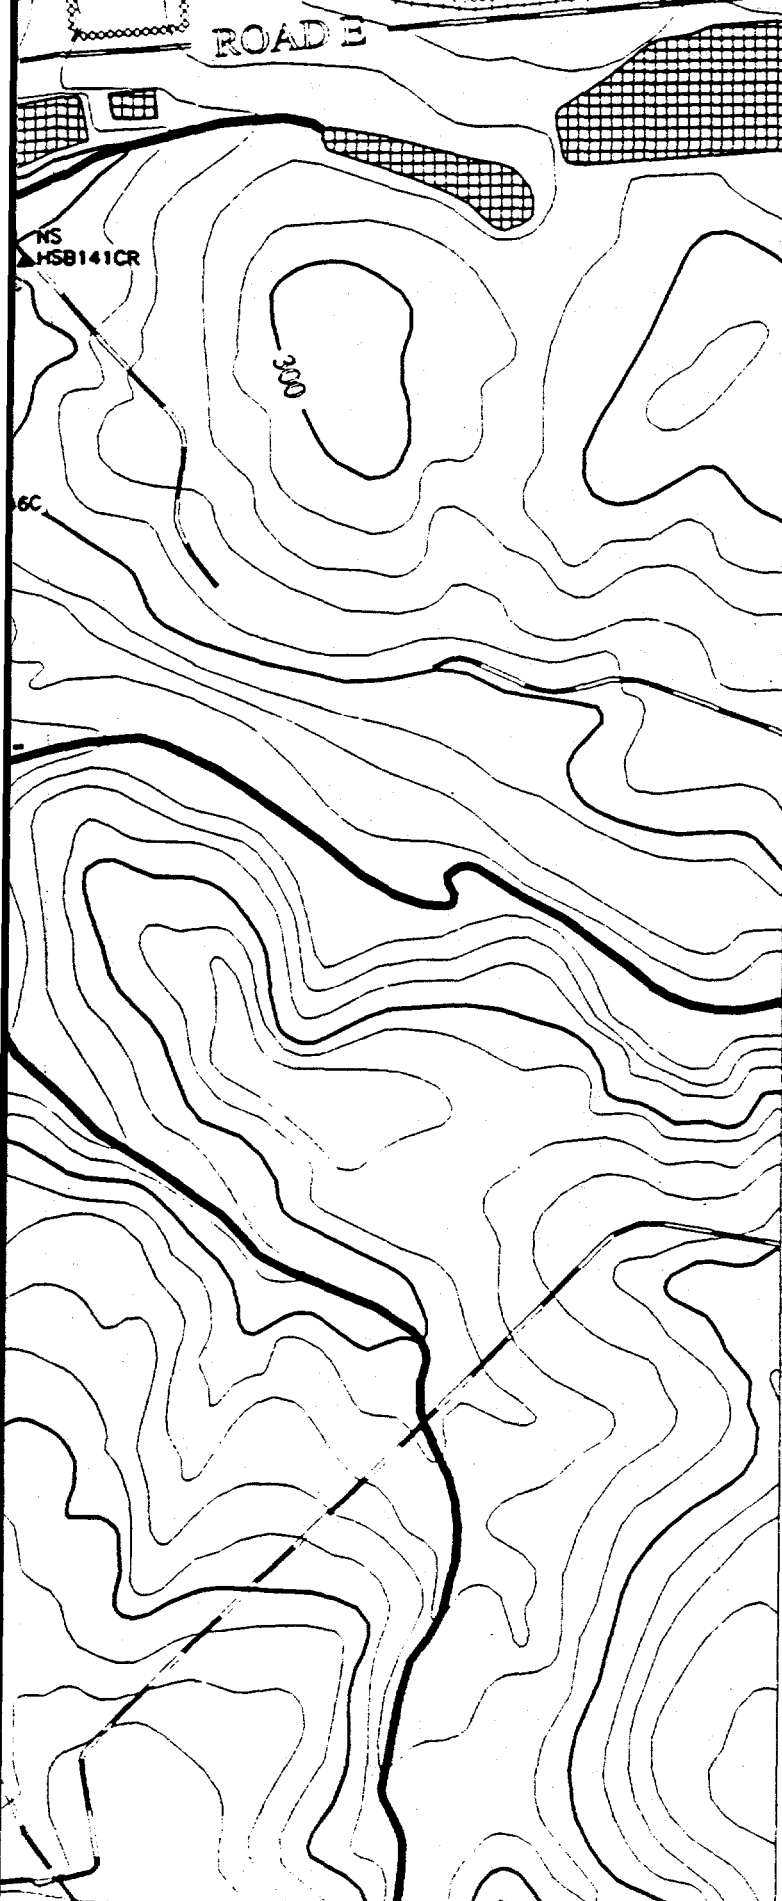

TITLE:

**SAVANNAH RIVER SITE
GENERAL SEPARATIONS
AREA 1st QUARTER '95**

AQUIFER:

BARNWELL/McBEAN

CONSTITUENT:

NONVOLATILE BETA

GWPS = 50 pCi/L

"NS" = Not Sampled


"*" = Wells Not Used to Contour

"NA" = Not Analyzed

**"UI" = Analyte Not Detected,
Value Is Instrument Reading**

**Contour Intervals at: 50, 1000,
2000 pCi/L**

EPD GIS Lab (803)725-1417

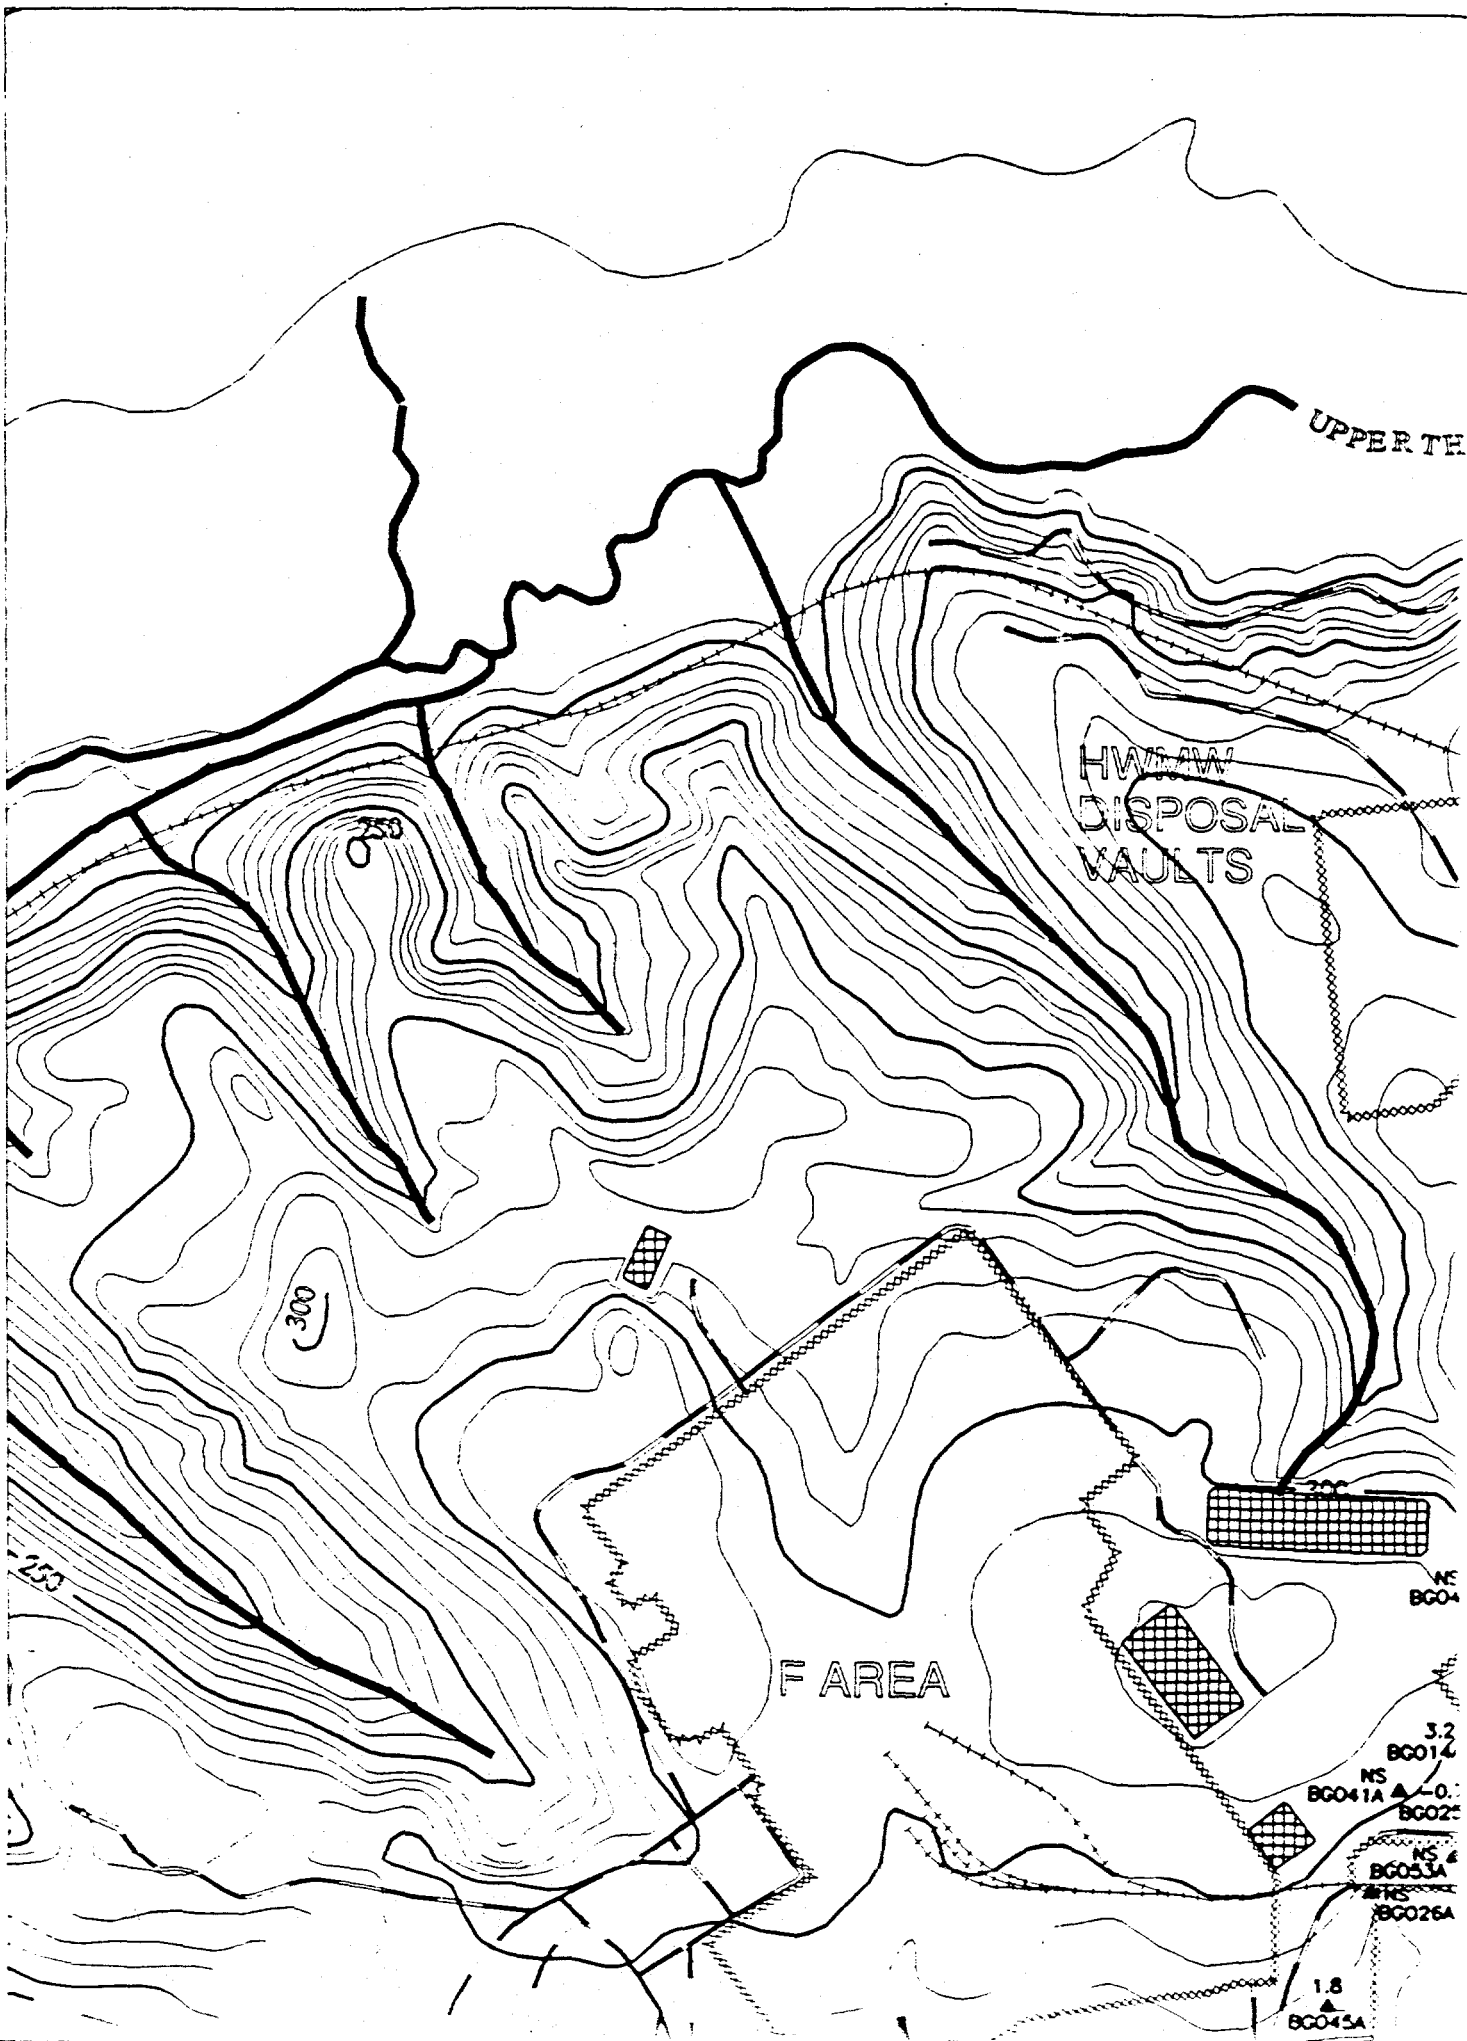

UPPER THREE RUNS

250

150

200

ROAD 4

E-AREA

VAULTS

MWMF

OLD BURIAL GROUND

2.8
BGX4A

NS
BGX1A

3.1
2.7
BG09AA
BG044A

2
BG06A

2.5
BG010AA

79
BG09AA

1.9
BG010AR

1.6
BG08AR

1.0UI
BG03A

NS
BG043A

3.4
BG043AA

2.0UI
BG012AR

3.2
BG014AR

NS
BG041A

-0.79UI
BG025A

3.0
0.33UI
BG018A

1.4UI
BG016AR

NS
BG053A

NS
BG053AA

NS
BG026A

NS
BG020A

NS
BG052A

NS
BG052AA

2.5
BG051A

9.3
BG051AA


0.93UI
HSL85A

1.1UI
HSL8AA

2
-0.20UI
HSL6A


6.2
BG039A


1.8
BG045A

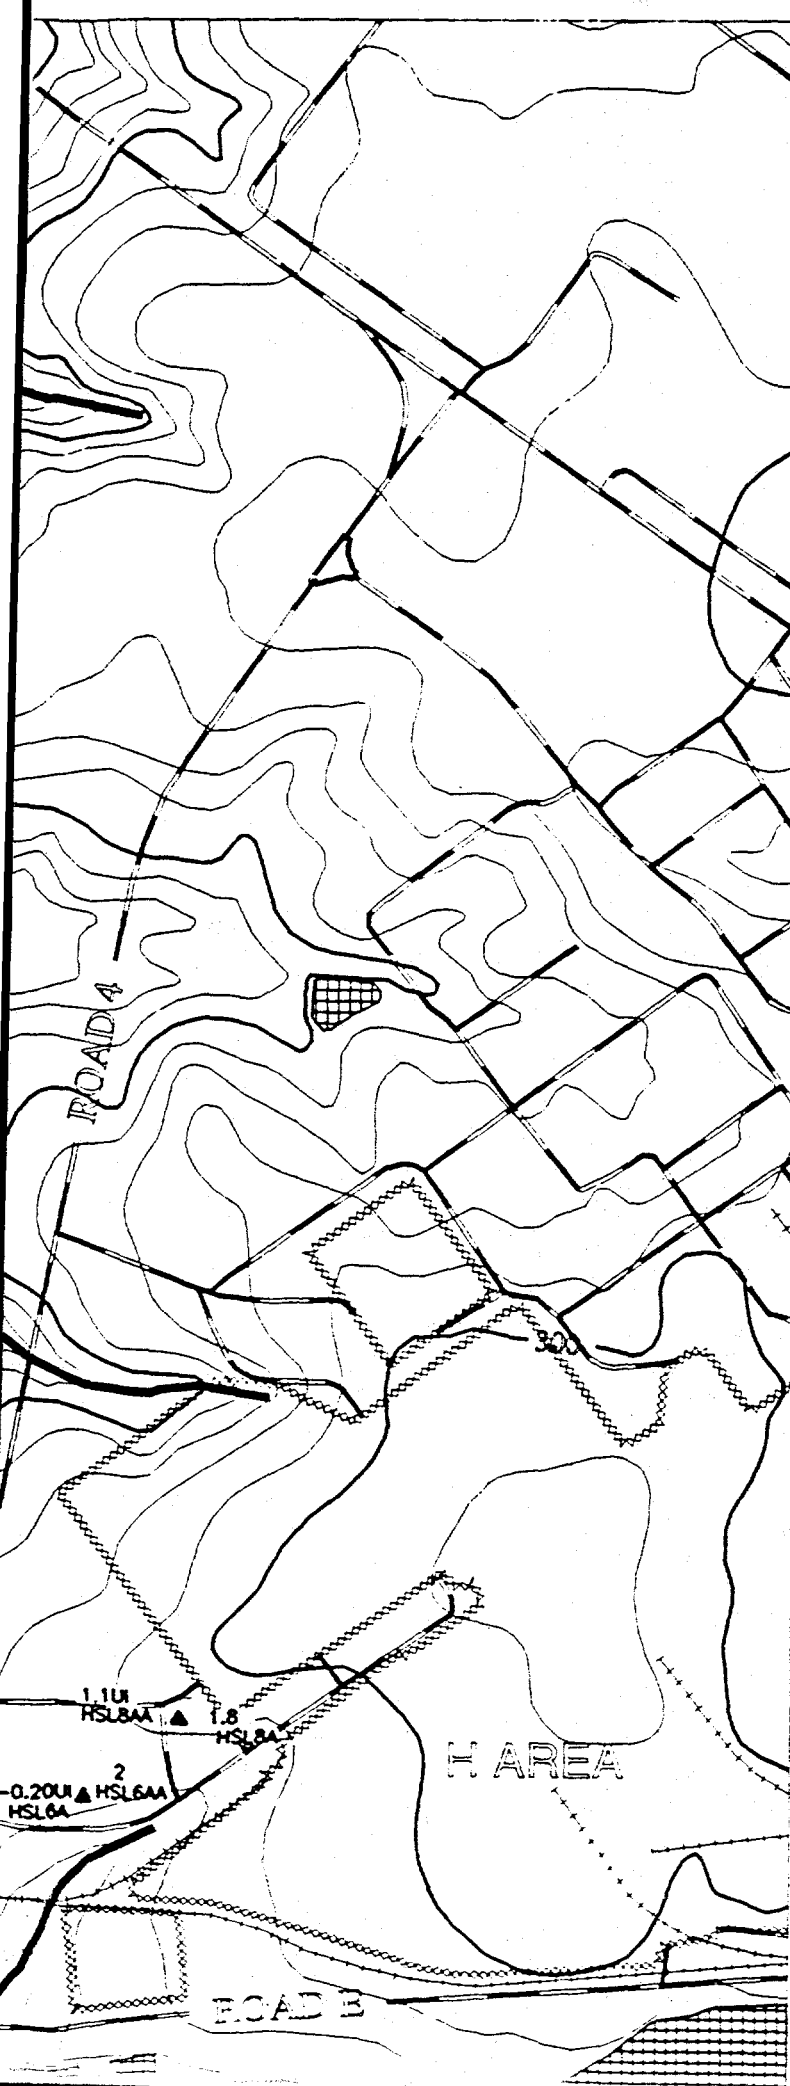


REFERENCE DOCUMENT #
WSRC-TR-95-0146-2 F-Area Seepage Basins
Groundwater Monitoring Report
WSRC-TR-95-0147-2 H-Area Seepage Basins
Groundwater Monitoring Report



-  **PAVED ROAD**
-  **UNPAVED ROAD**
-  **STREAM**
-  **FENCE LINE**
-  **SEEPLINE**
-  **RAILROAD**
-  **TOPOGRAPHIC CONTOUR**
Contour Interval 10 FT
-  **INFERRED**
CONSTITUENT CONTOUR
-  **CONSTITUENT CONTOUR**
-  **BASIN**
-  **RCRA-CERTIFIED**
CLOSED BASIN
-  **MONITORING WELL**

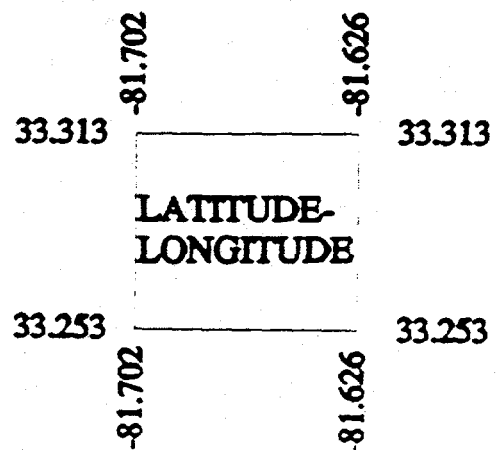

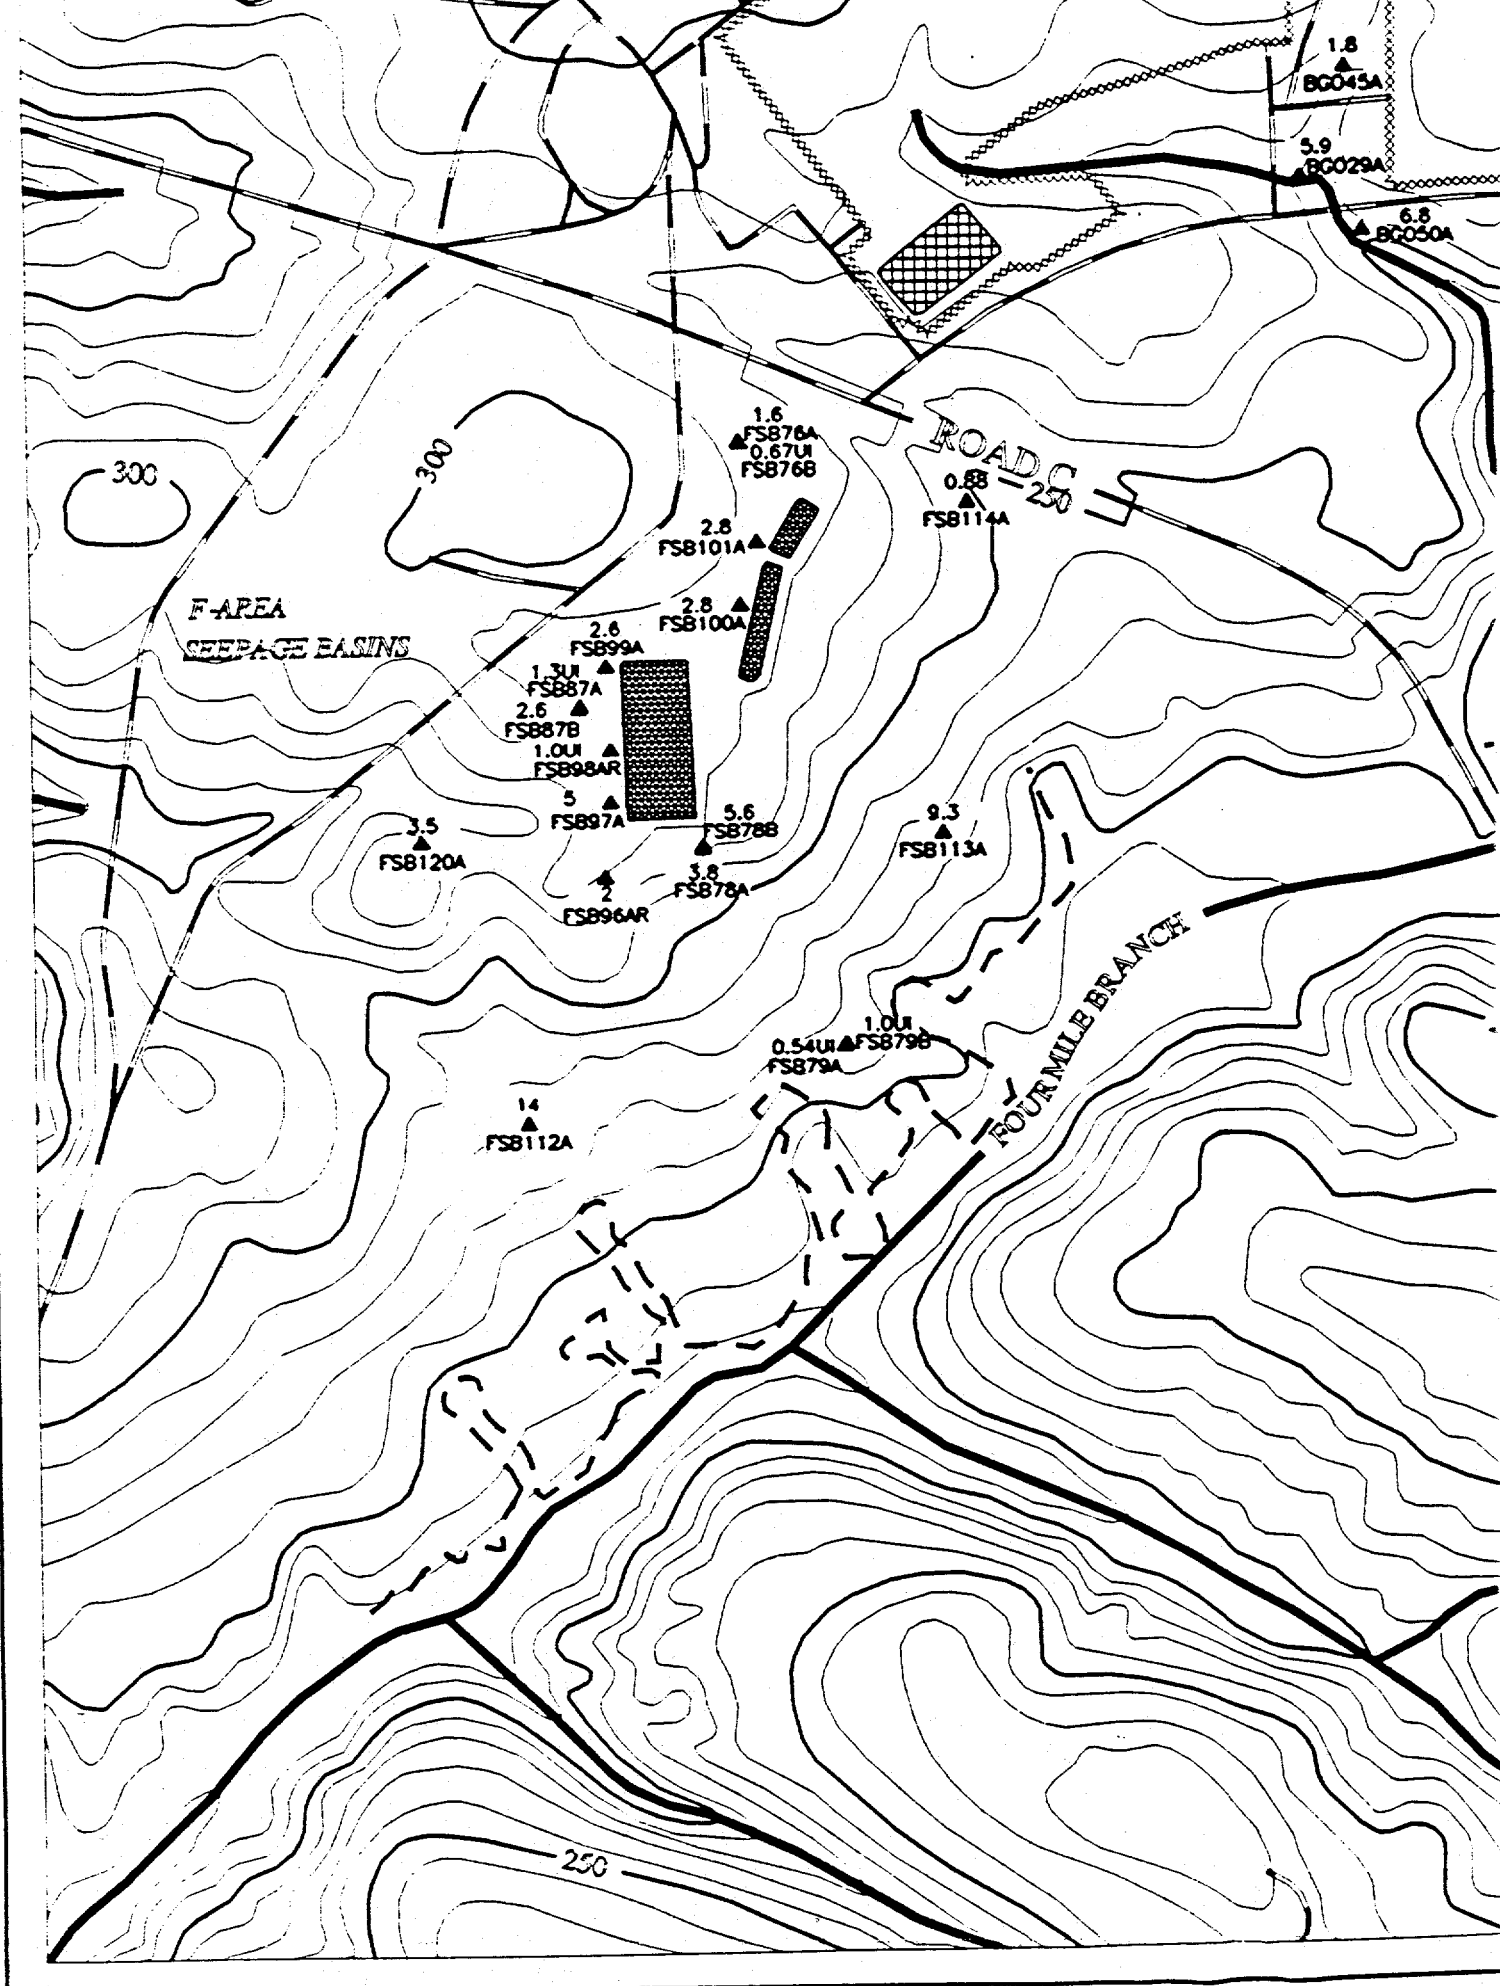

OLD BURIAL GROUND

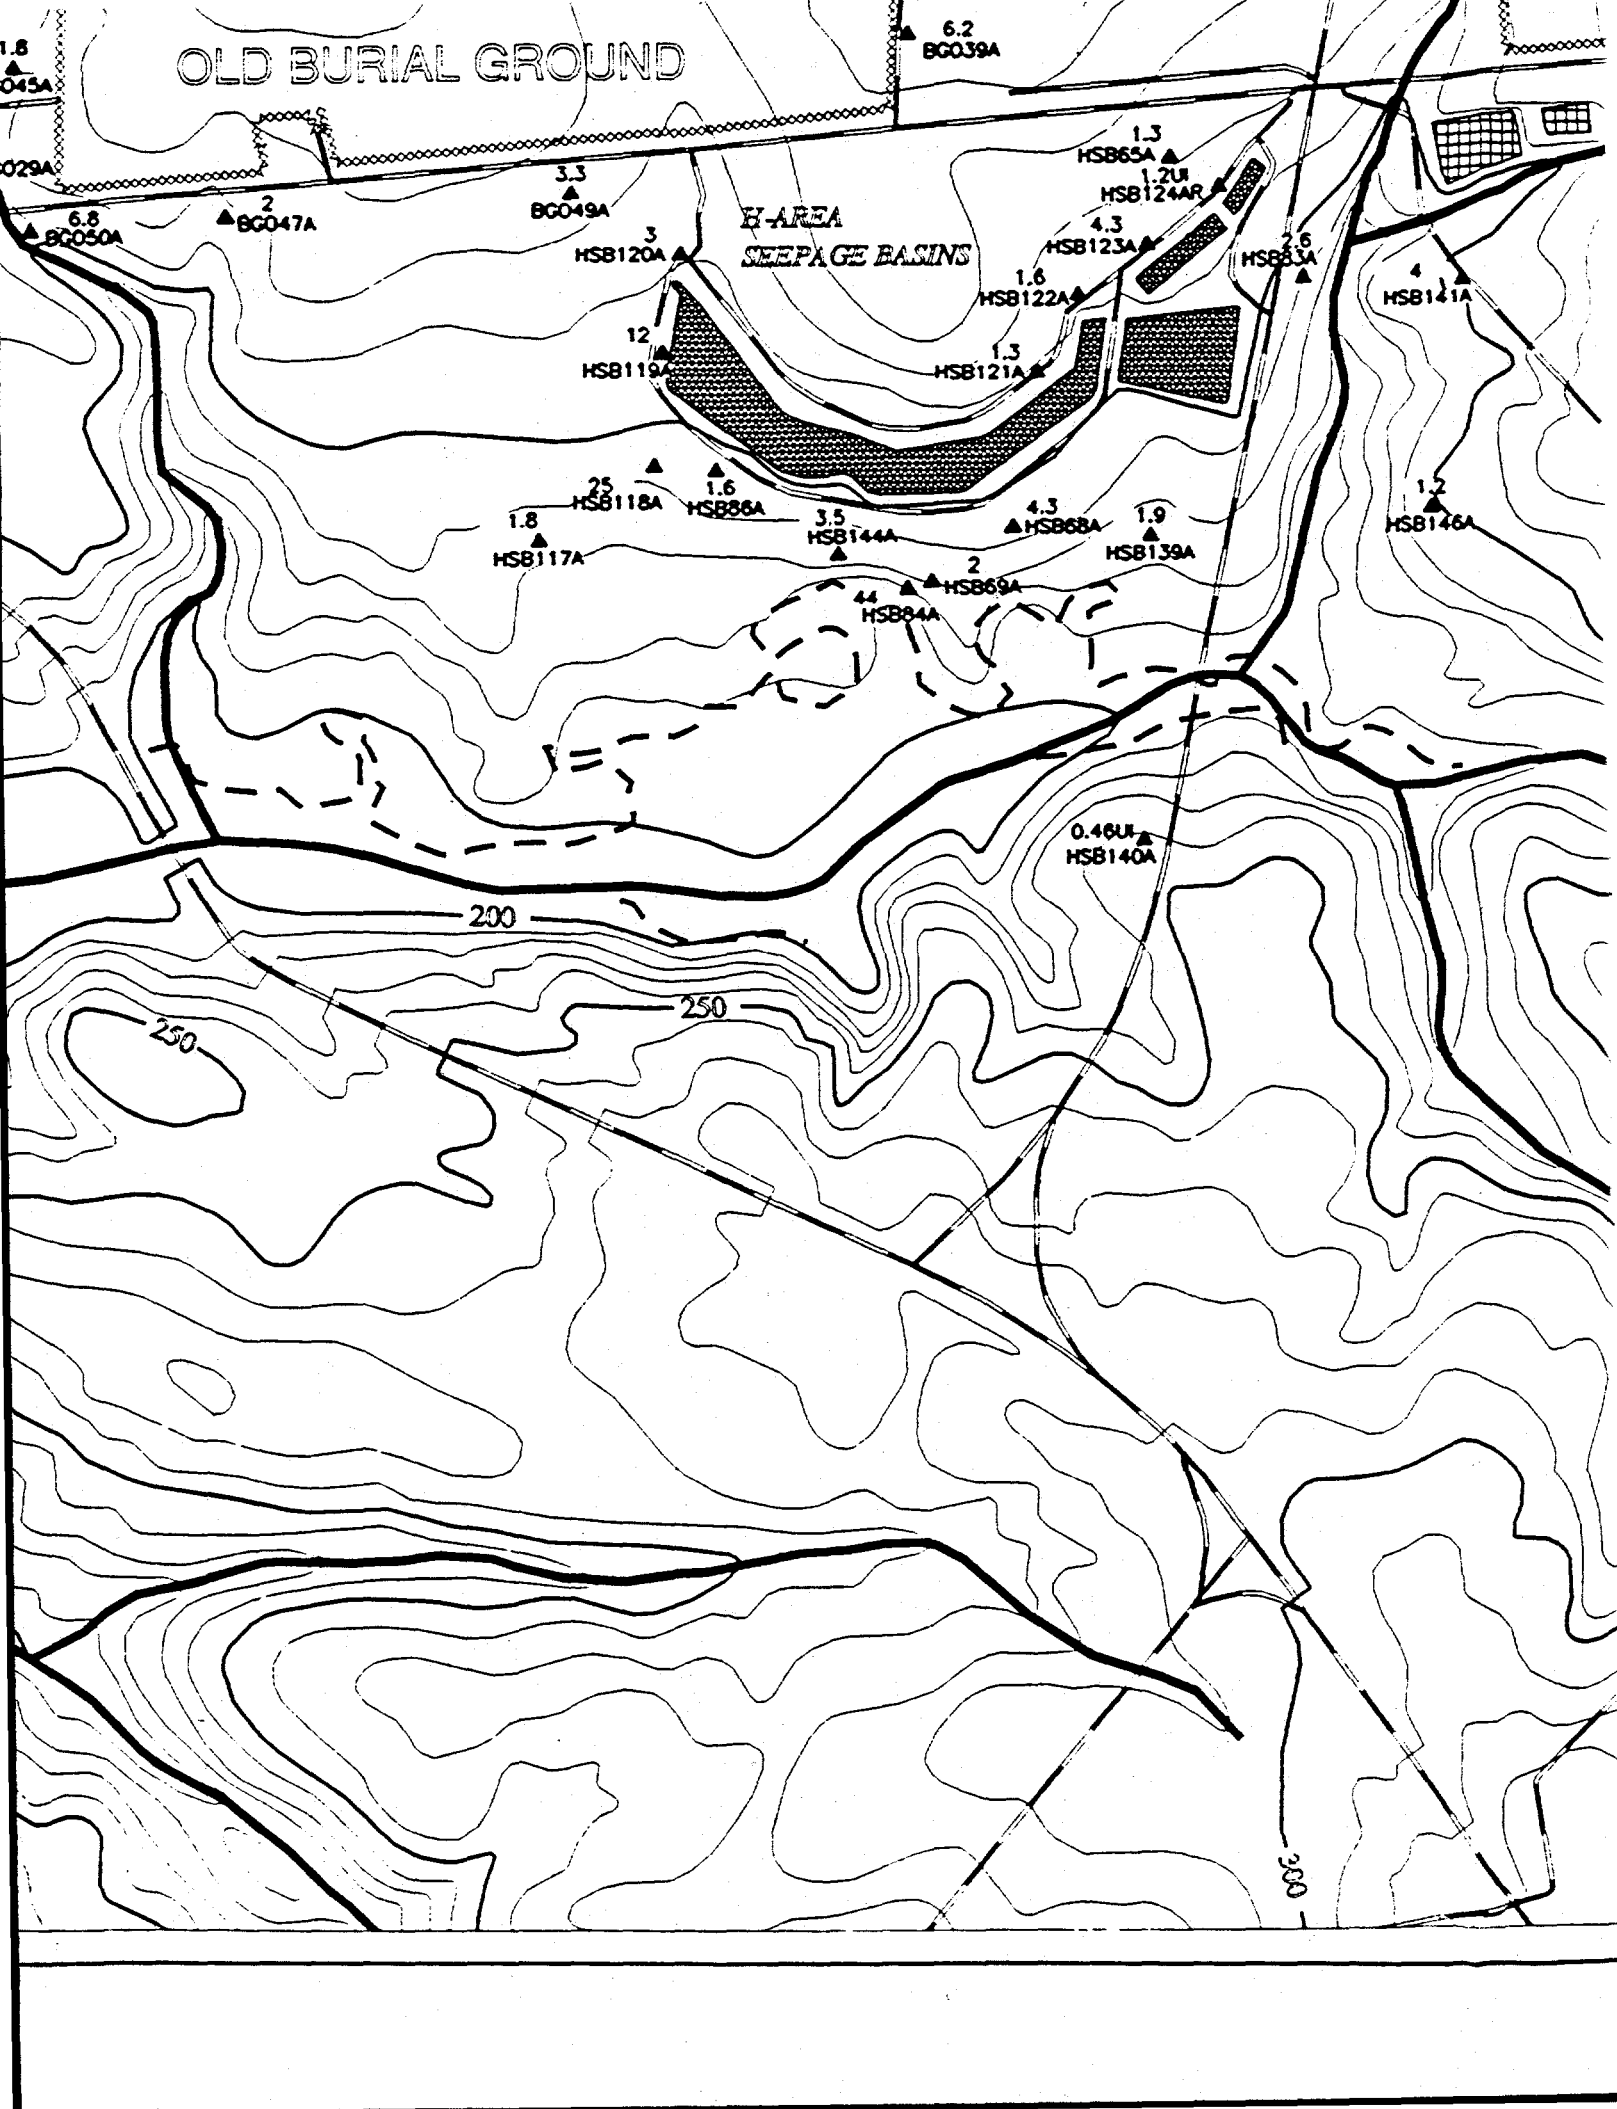

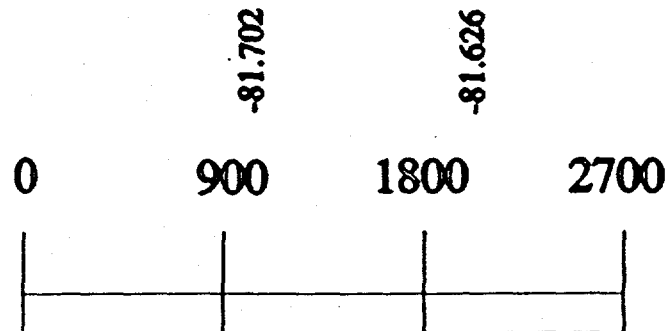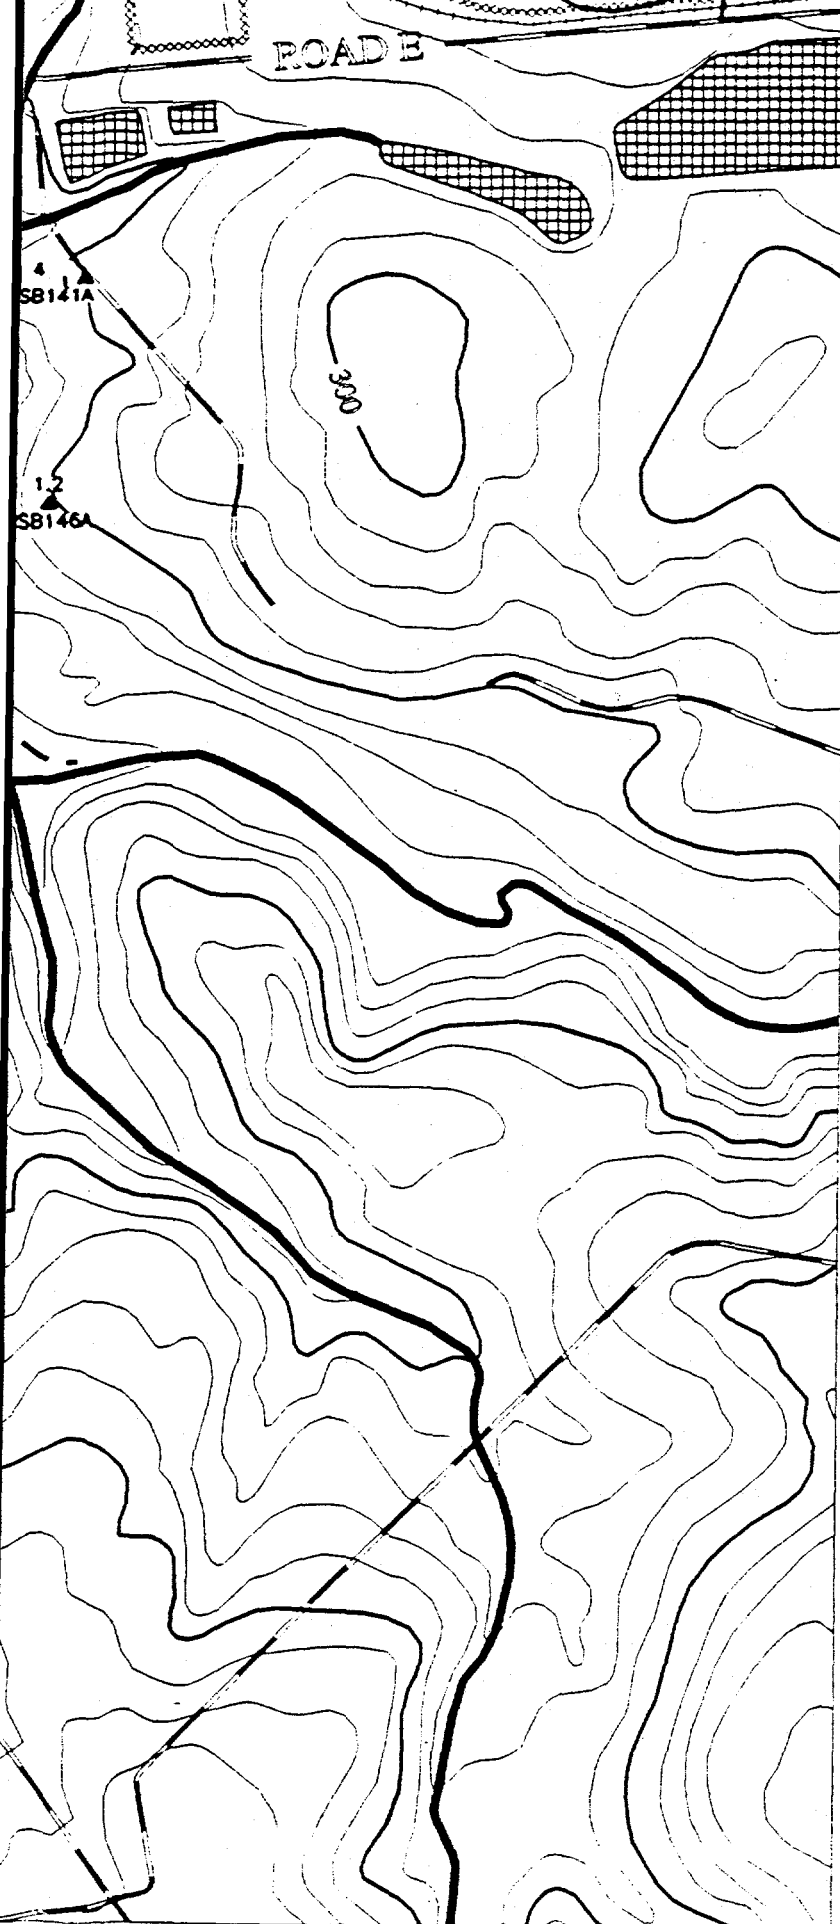

Scale 1:900 FT
1:274 M

TITLE:
SAVANNAH RIVER SITE
GENERAL SEPARATIONS
AREA 1st QUARTER '95

AQUIFER:
CONGAREE

CONSTITUENT:
NONVOLATILE BETA
GWPS = 50 pCi/L
"NS" = Not Sampled
"*" = Wells Not Used to Contour
"NA" = Not Analyzed
"UT" = Analyte Not Detected,
Value Is Instrument Reading

Contour Intervals at: 50, 1000,
2000 pCi/L

EPD GIS Lab (803)725-1417

UPPER T

HWA
DISPOSAL
VAULTS

Approximate northern limit
of saturation in Aquifer Zone
IIB₂ (Water Table)

F AREA

FSL10
NA


NA
FSL20

NA
FSL30

NA
BCO400

NA
BC02

BC0

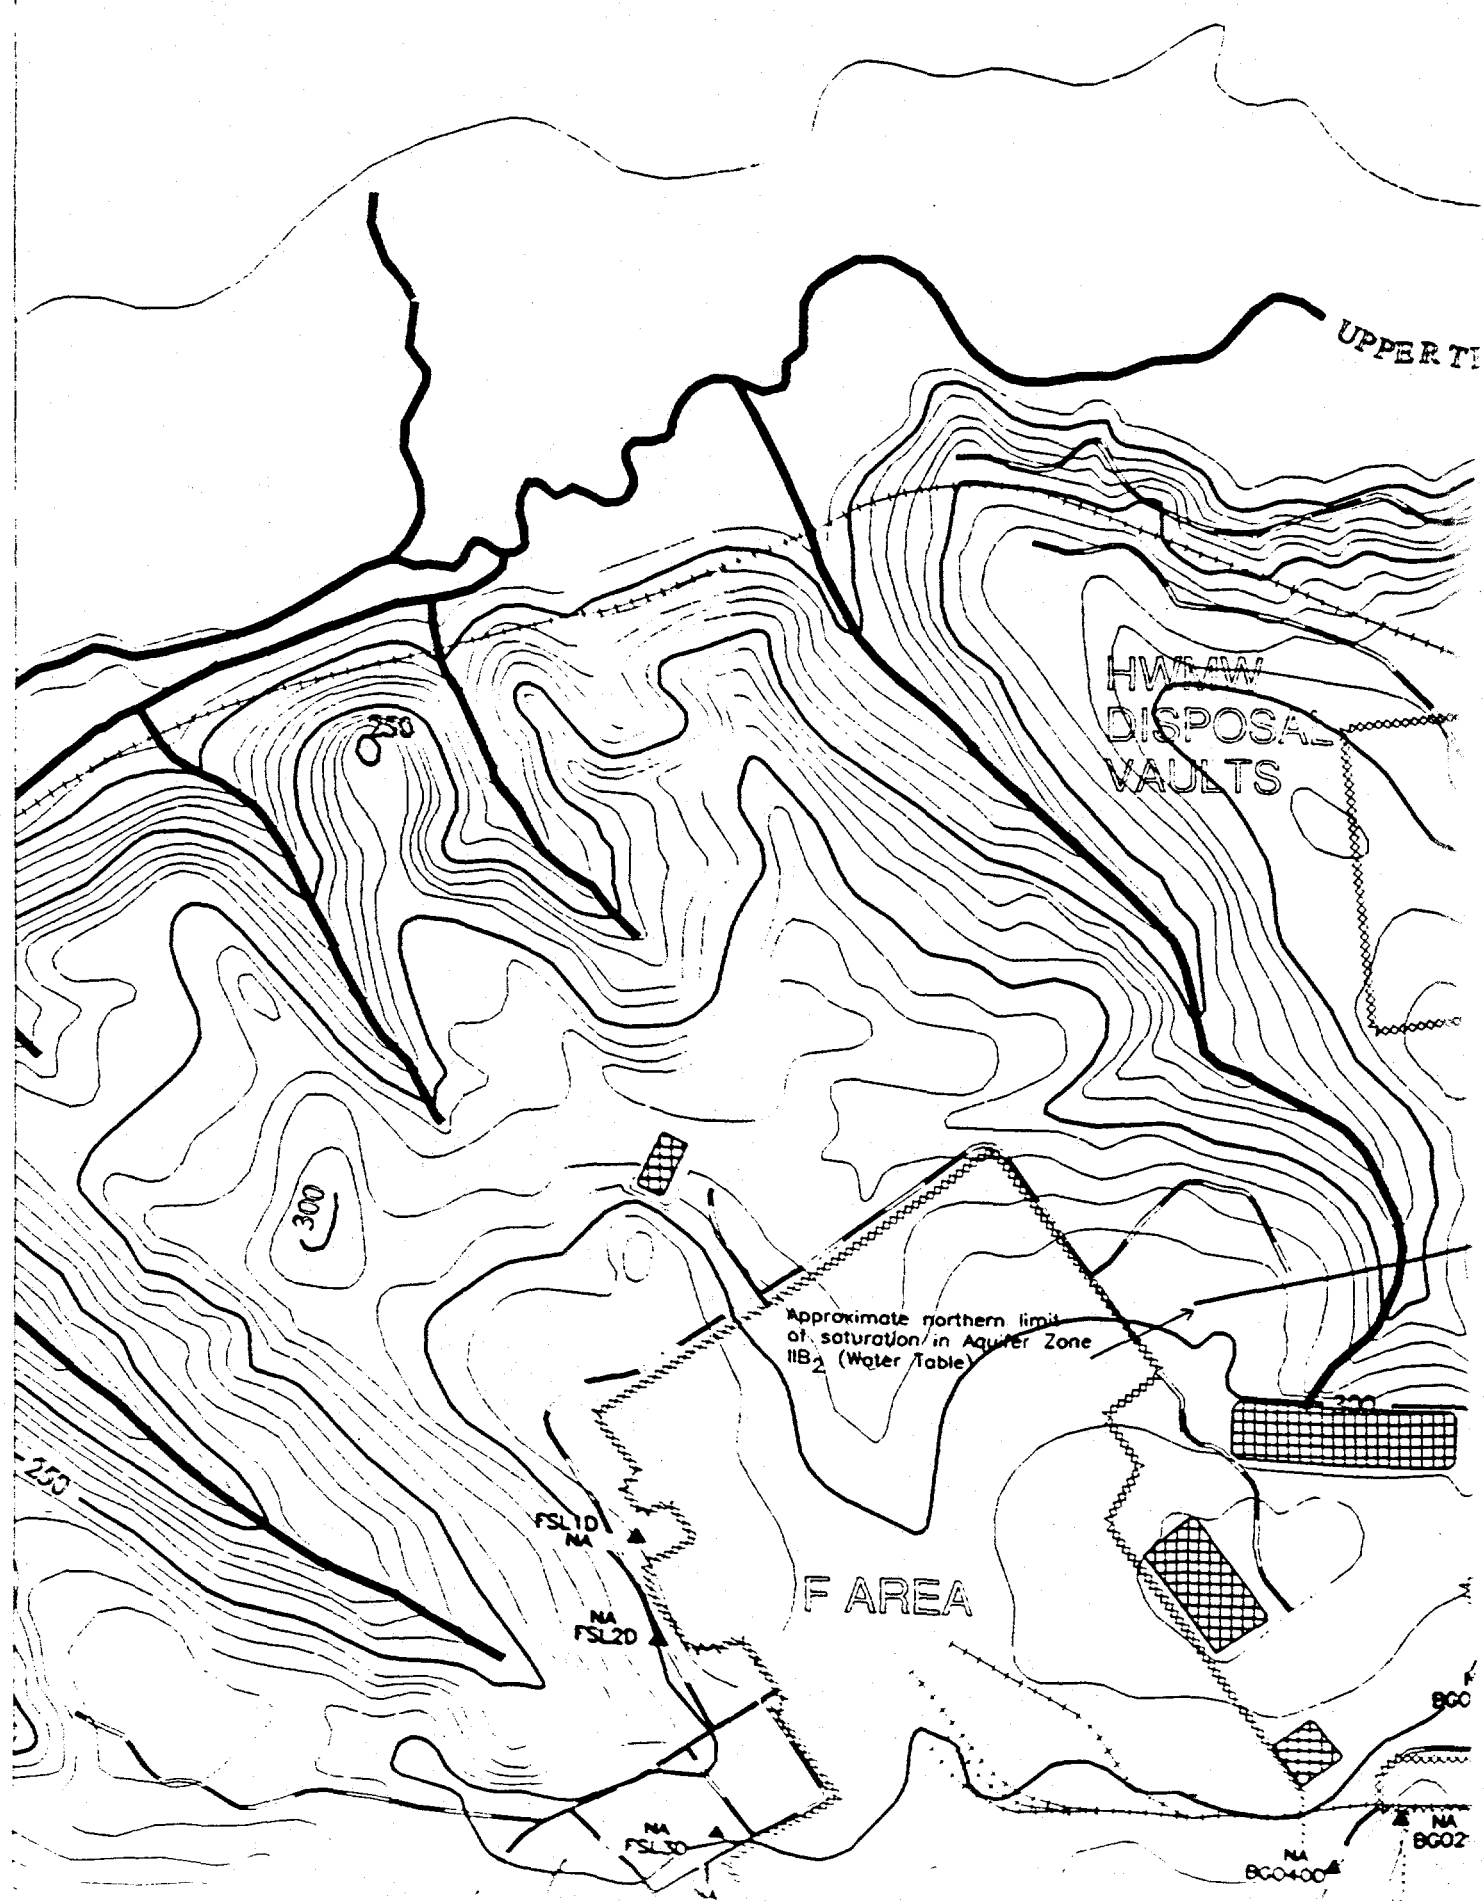

UPPER THREE RUNS

250

150

200

ROAD 4

E-AREA

VAULTS

MWWMF



NA
BGX9D

NA
BGX100

NA
BGX10

NA
BG050

NA
BG040

NA
BG060

NA
BG044D

NA
BG090

NA
BG0100R

NA
BG080

NA
BG070

NA
BG0110

NA
BG0120

NA
BG014DR

NA
BG0150

2
NA
BG017DR

NA
BG0190

NA
BG0180

NA
BG053D

NA
BG0260

NA
BG0200

NA
BG0210

NA
BG022DR

NA
BG0230

NA
BG024D

NA
BG010

0.10UI

NA
HSL60

NA
HSL50

NA
HSL30

NA
HSL30



NA
HSL


NA
BG0390

NA
BG0370


REFERENCE DOCUMENT #
WSRC-TR-95-0146-2 F-Area Seepage Basins
Groundwater Monitoring Report
WSRC-TR-95-0147-2 H-Area Seepage Basins
Groundwater Monitoring Report



-  **PAVED ROAD**
-  **UNPAVED ROAD**
-  **STREAM**
-  **FENCE LINE**
-  **SEEPAGE LINE**
-  **RAILROAD**
-  **TOPOGRAPHIC CONTOUR**
Contour Interval 10 FT
-  **INFERRED**
CONSTITUENT CONTOUR
-  **CONSTITUENT CONTOUR**
-  **BASIN**
-  **RCRA-CERTIFIED**
CLOSED BASIN
-  **MONITORING WELL**

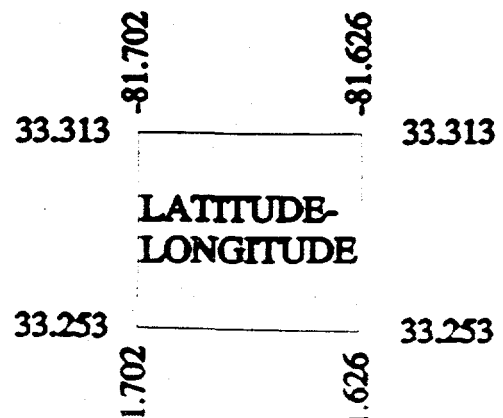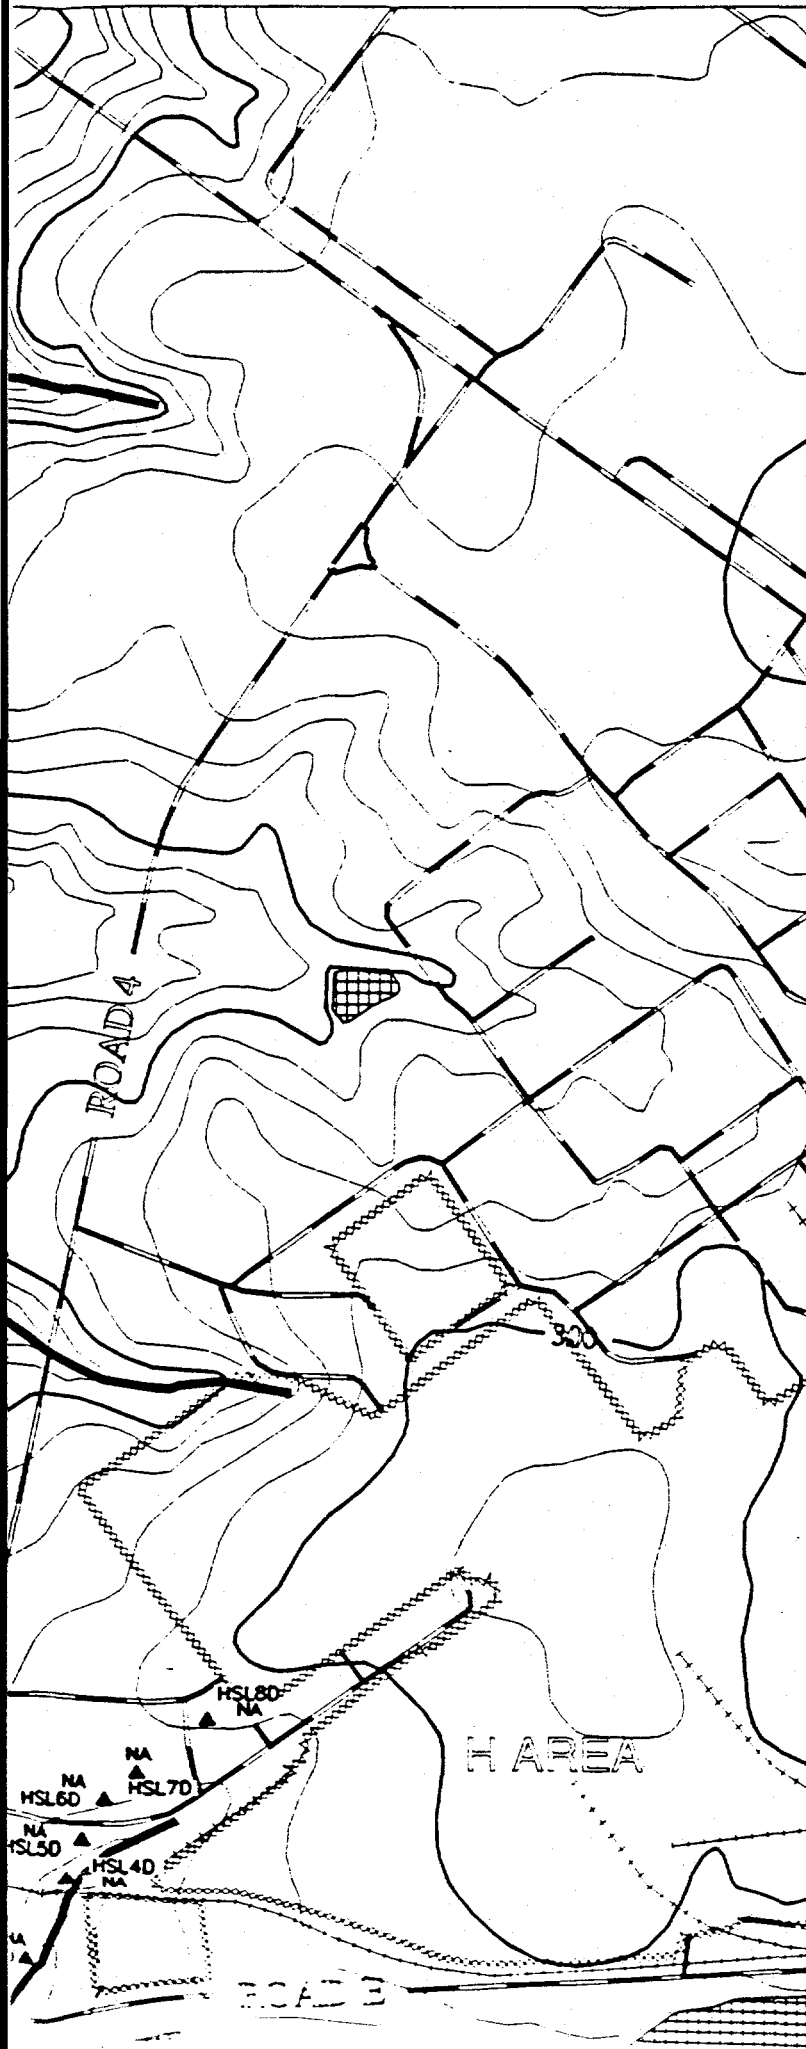

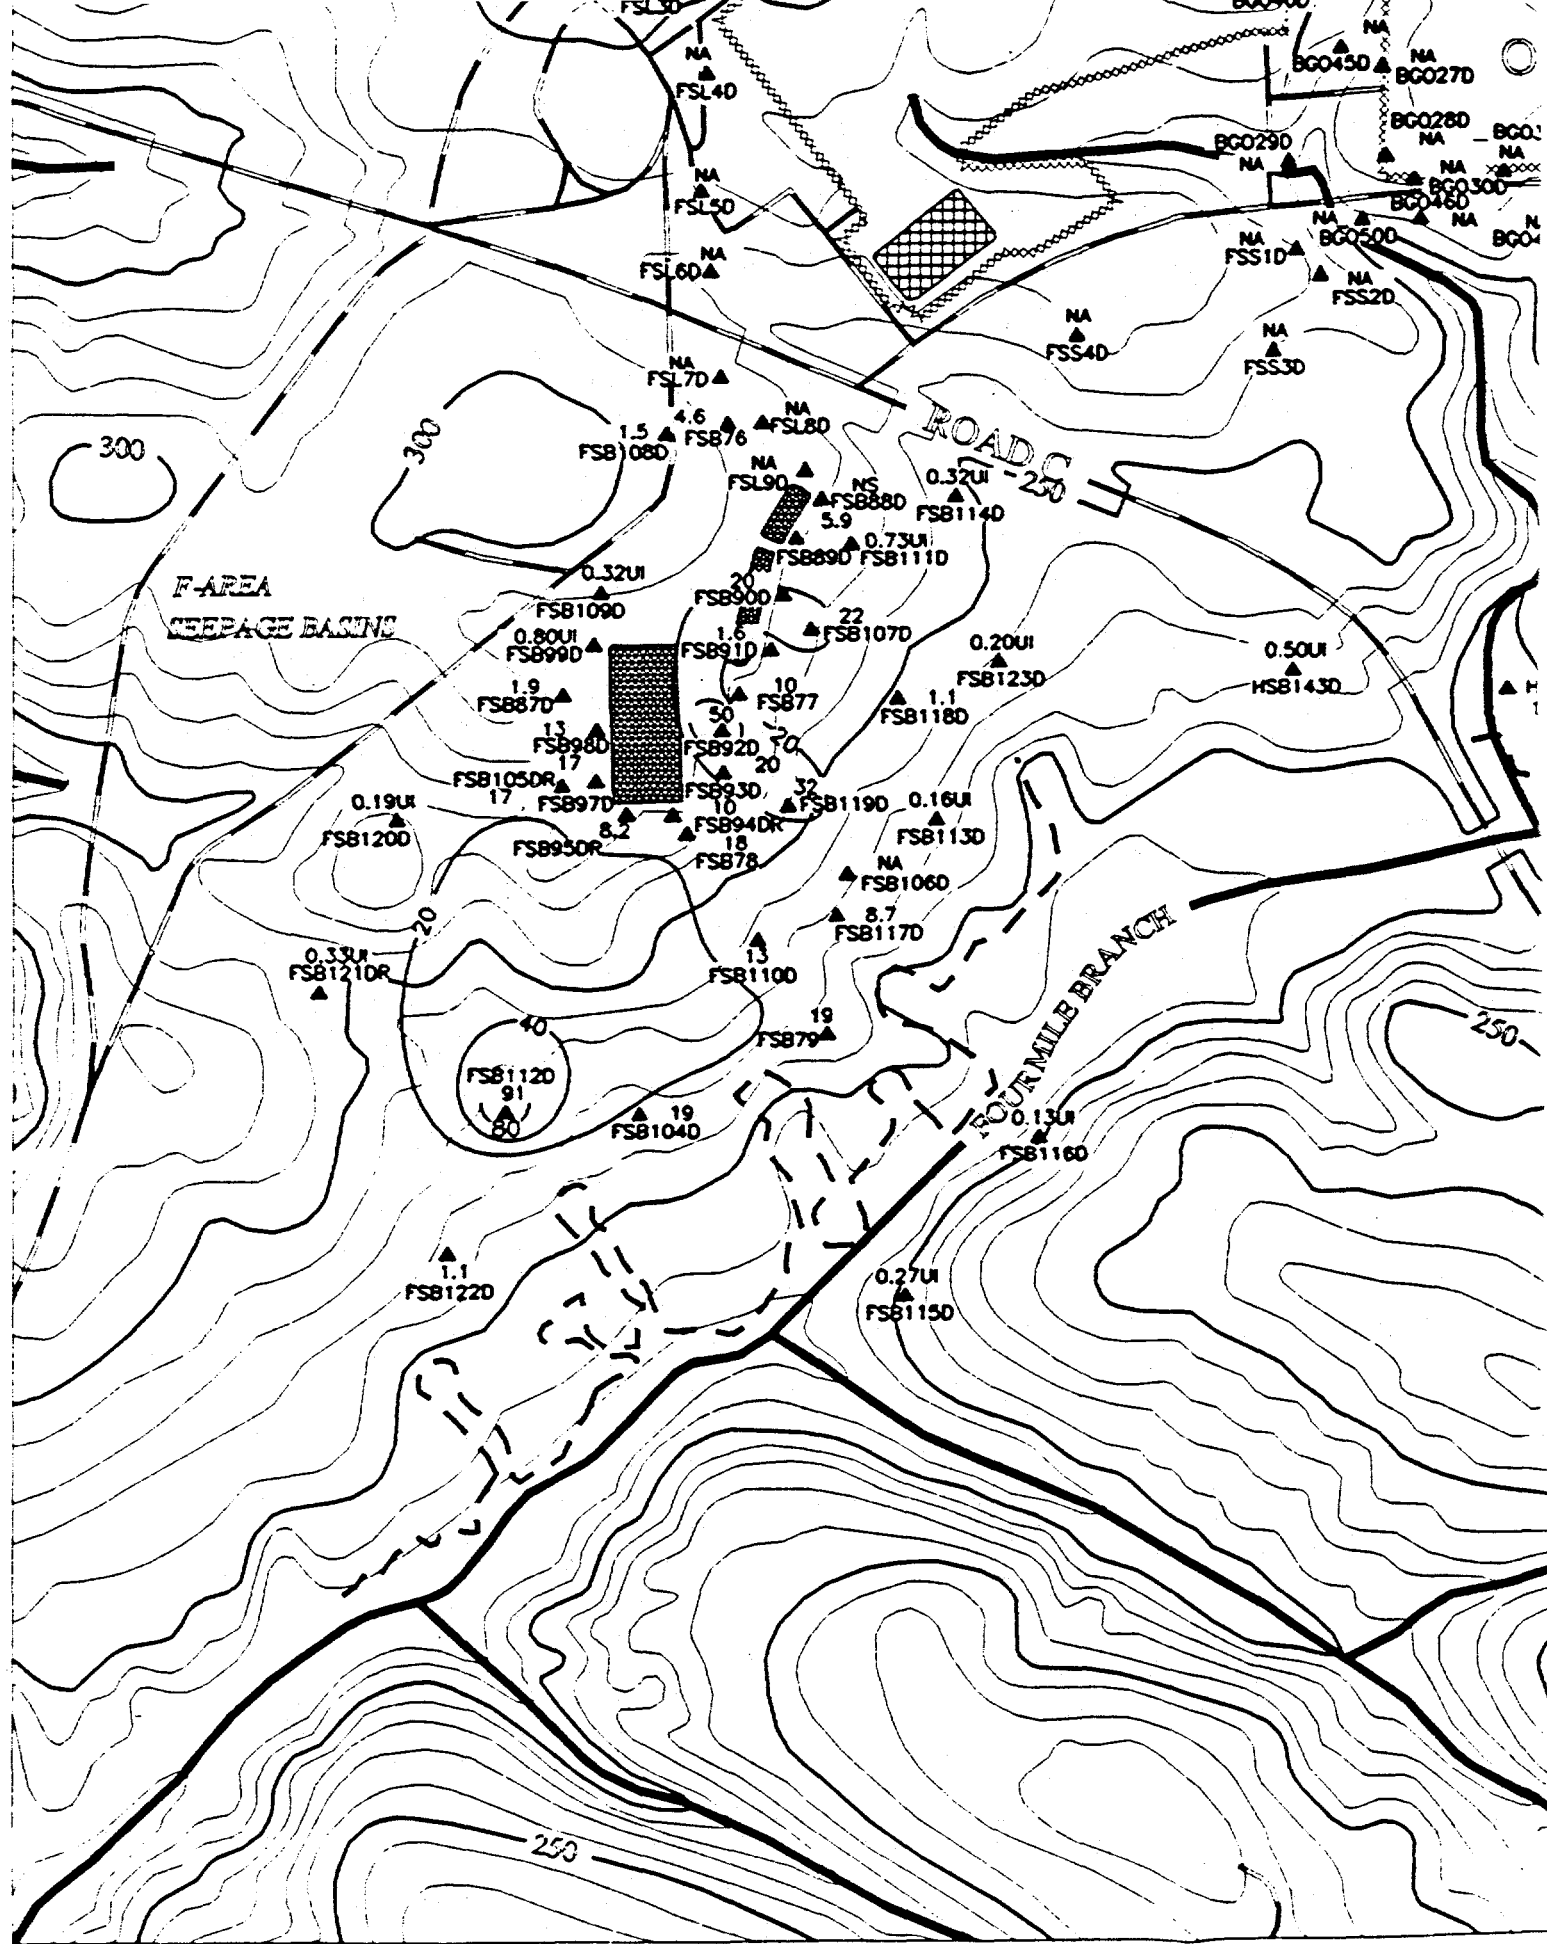

OLD BURIAL GROUND

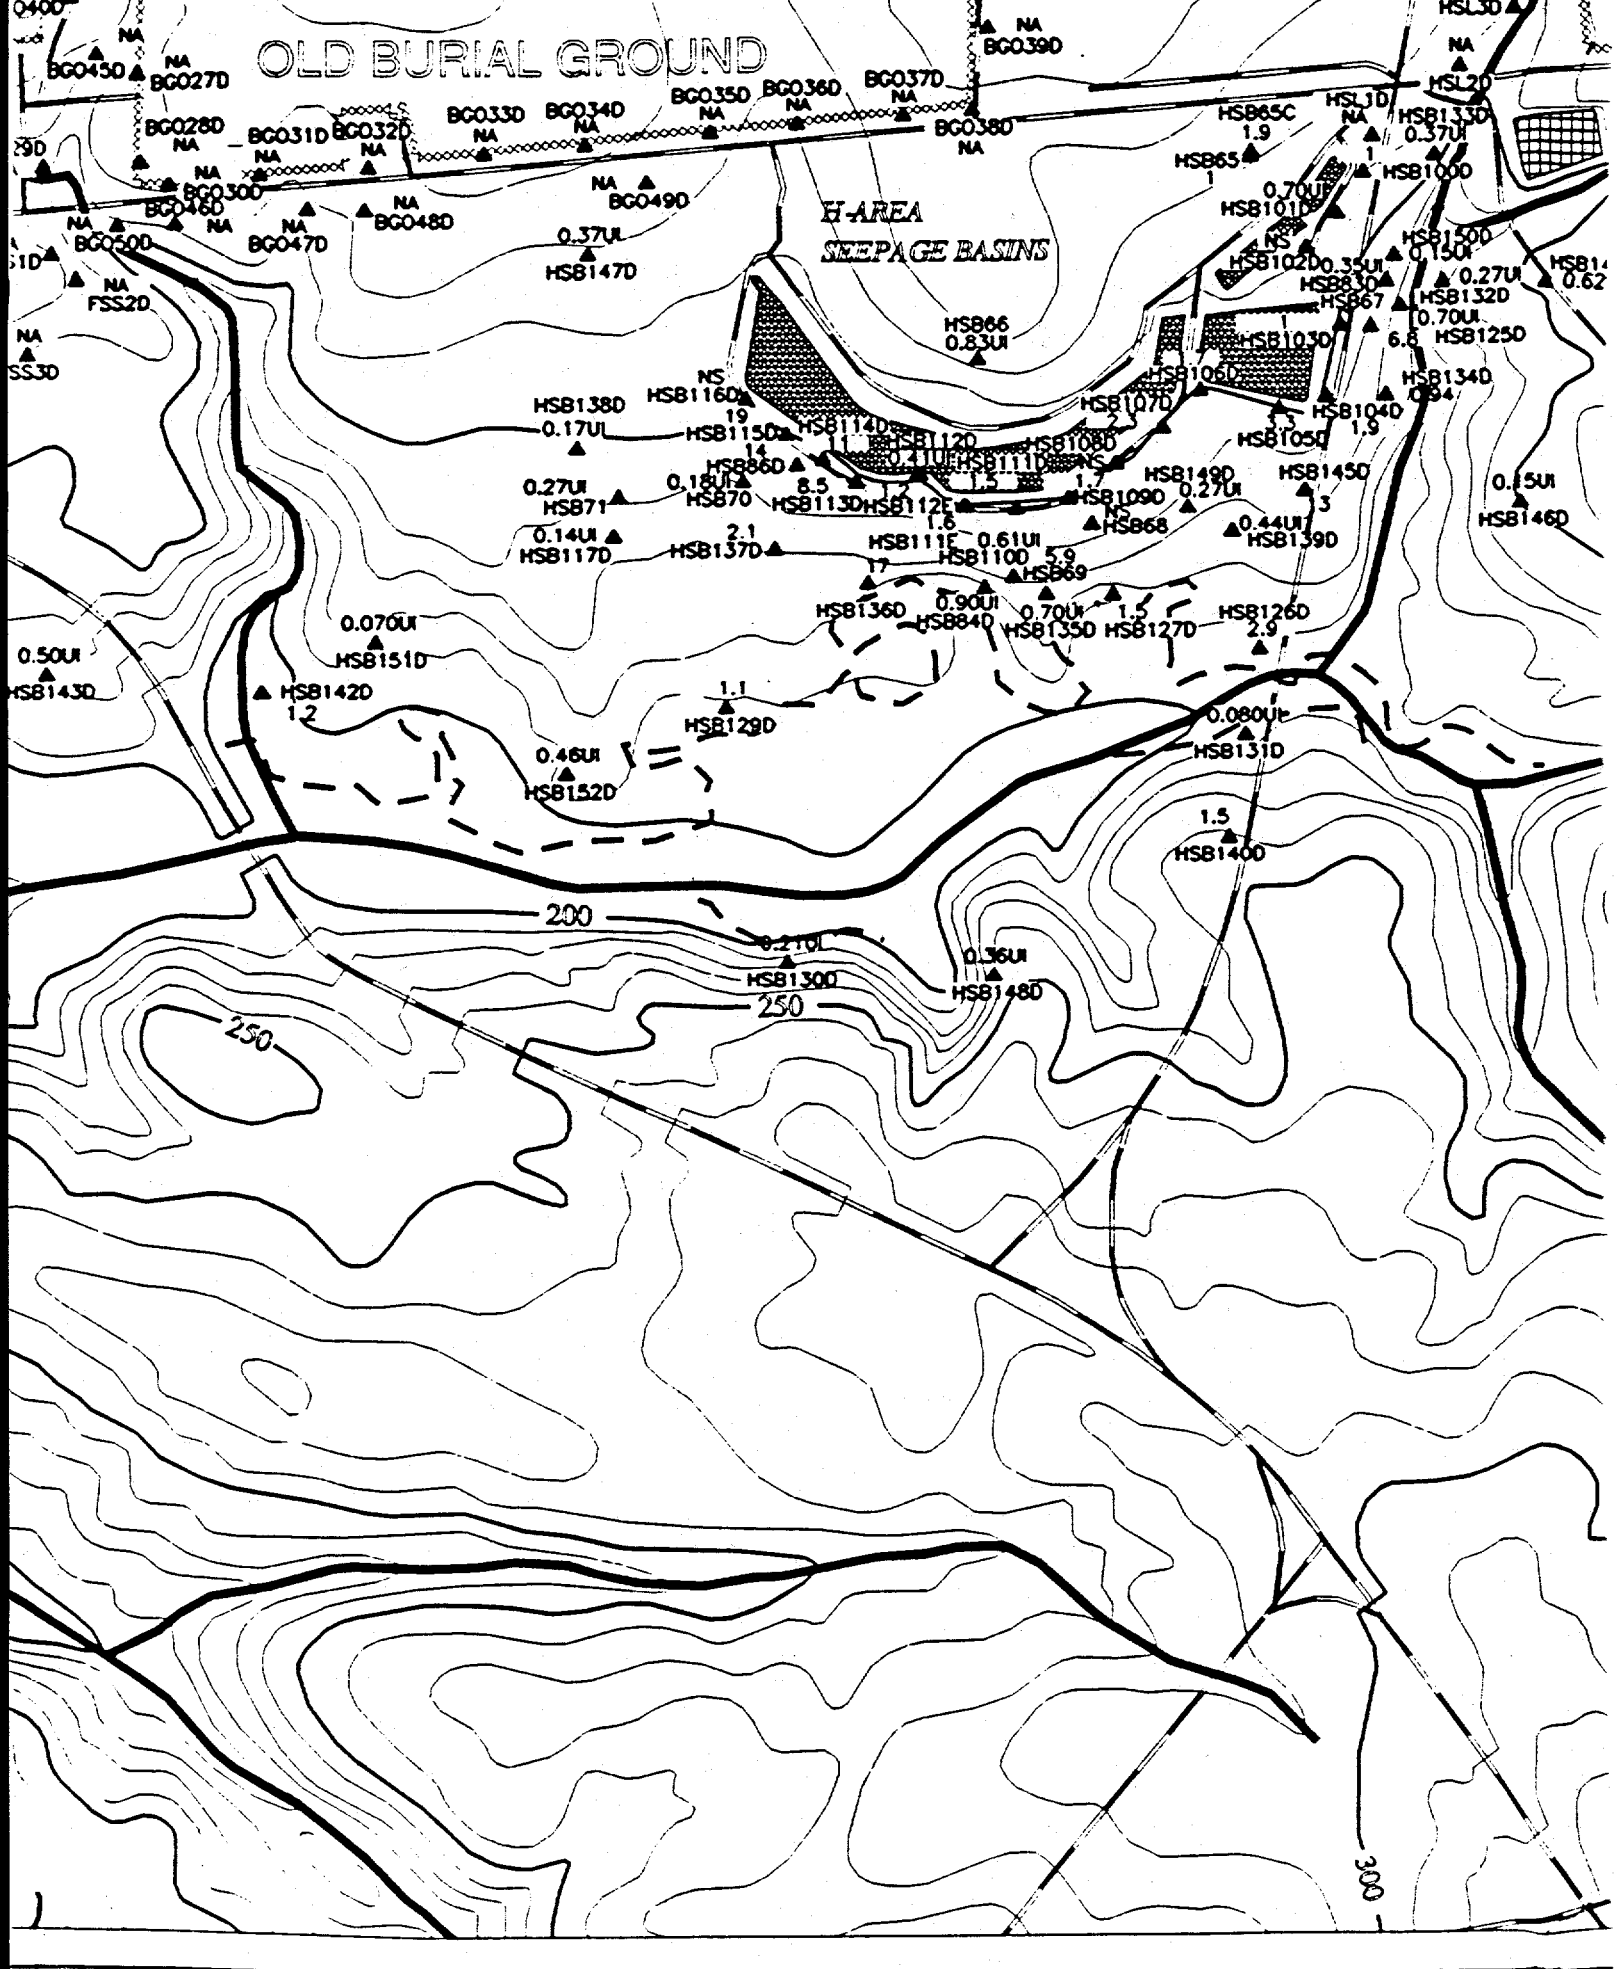

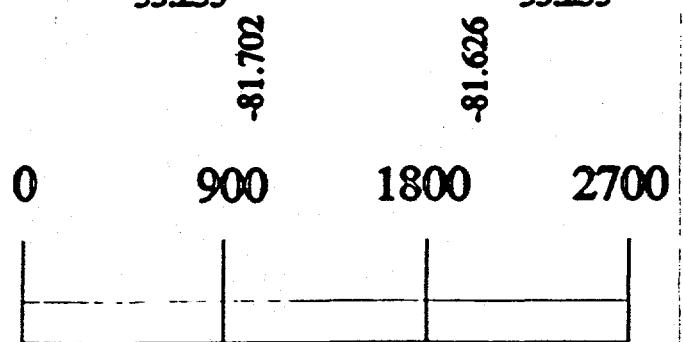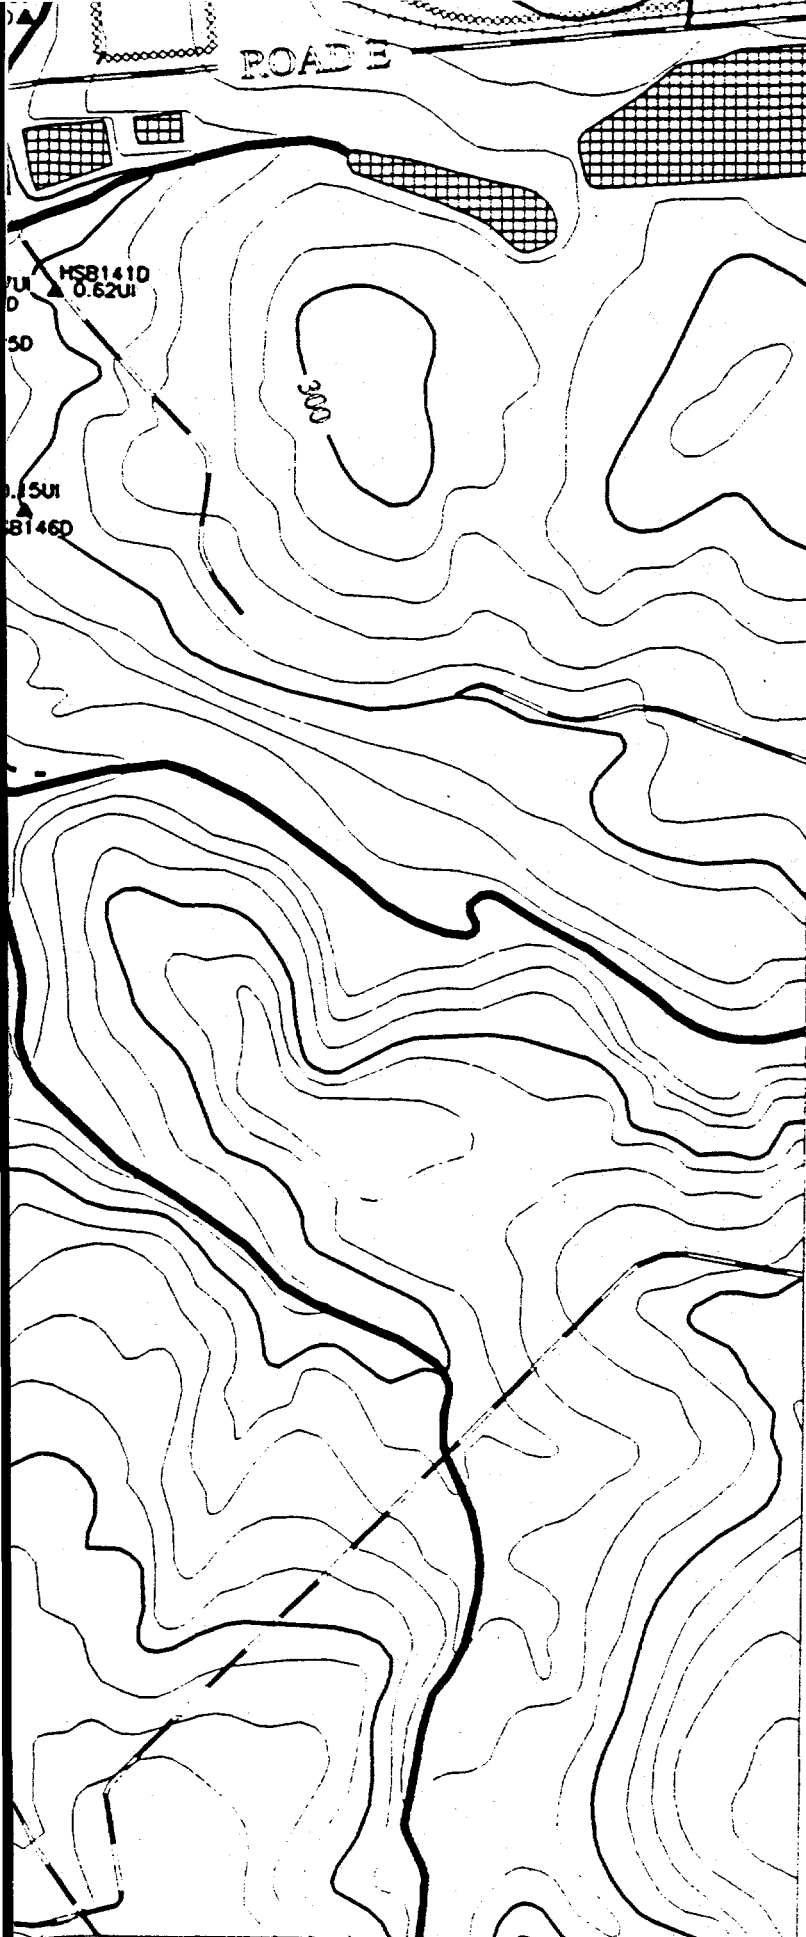

Scale 1:900 FT
1:274 M

TITLE:

SAVANNAH RIVER SITE
GENERAL SEPARATIONS
AREA 1st QUARTER '95

AQUIFER:

WATER TABLE

CONSTITUENT:

RADIUM 226

GWPS = 20 pCi/L

"NS" = Not Sampled


"*" = Wells Not Used to Contour


"NA" = Not Analyzed


"UT" = Analyte Not Detected,
Value Is Instrument Reading

Contour Intervals at: 20, 40, 80 pCi/L

EPD GIS Lab (803)725-1417

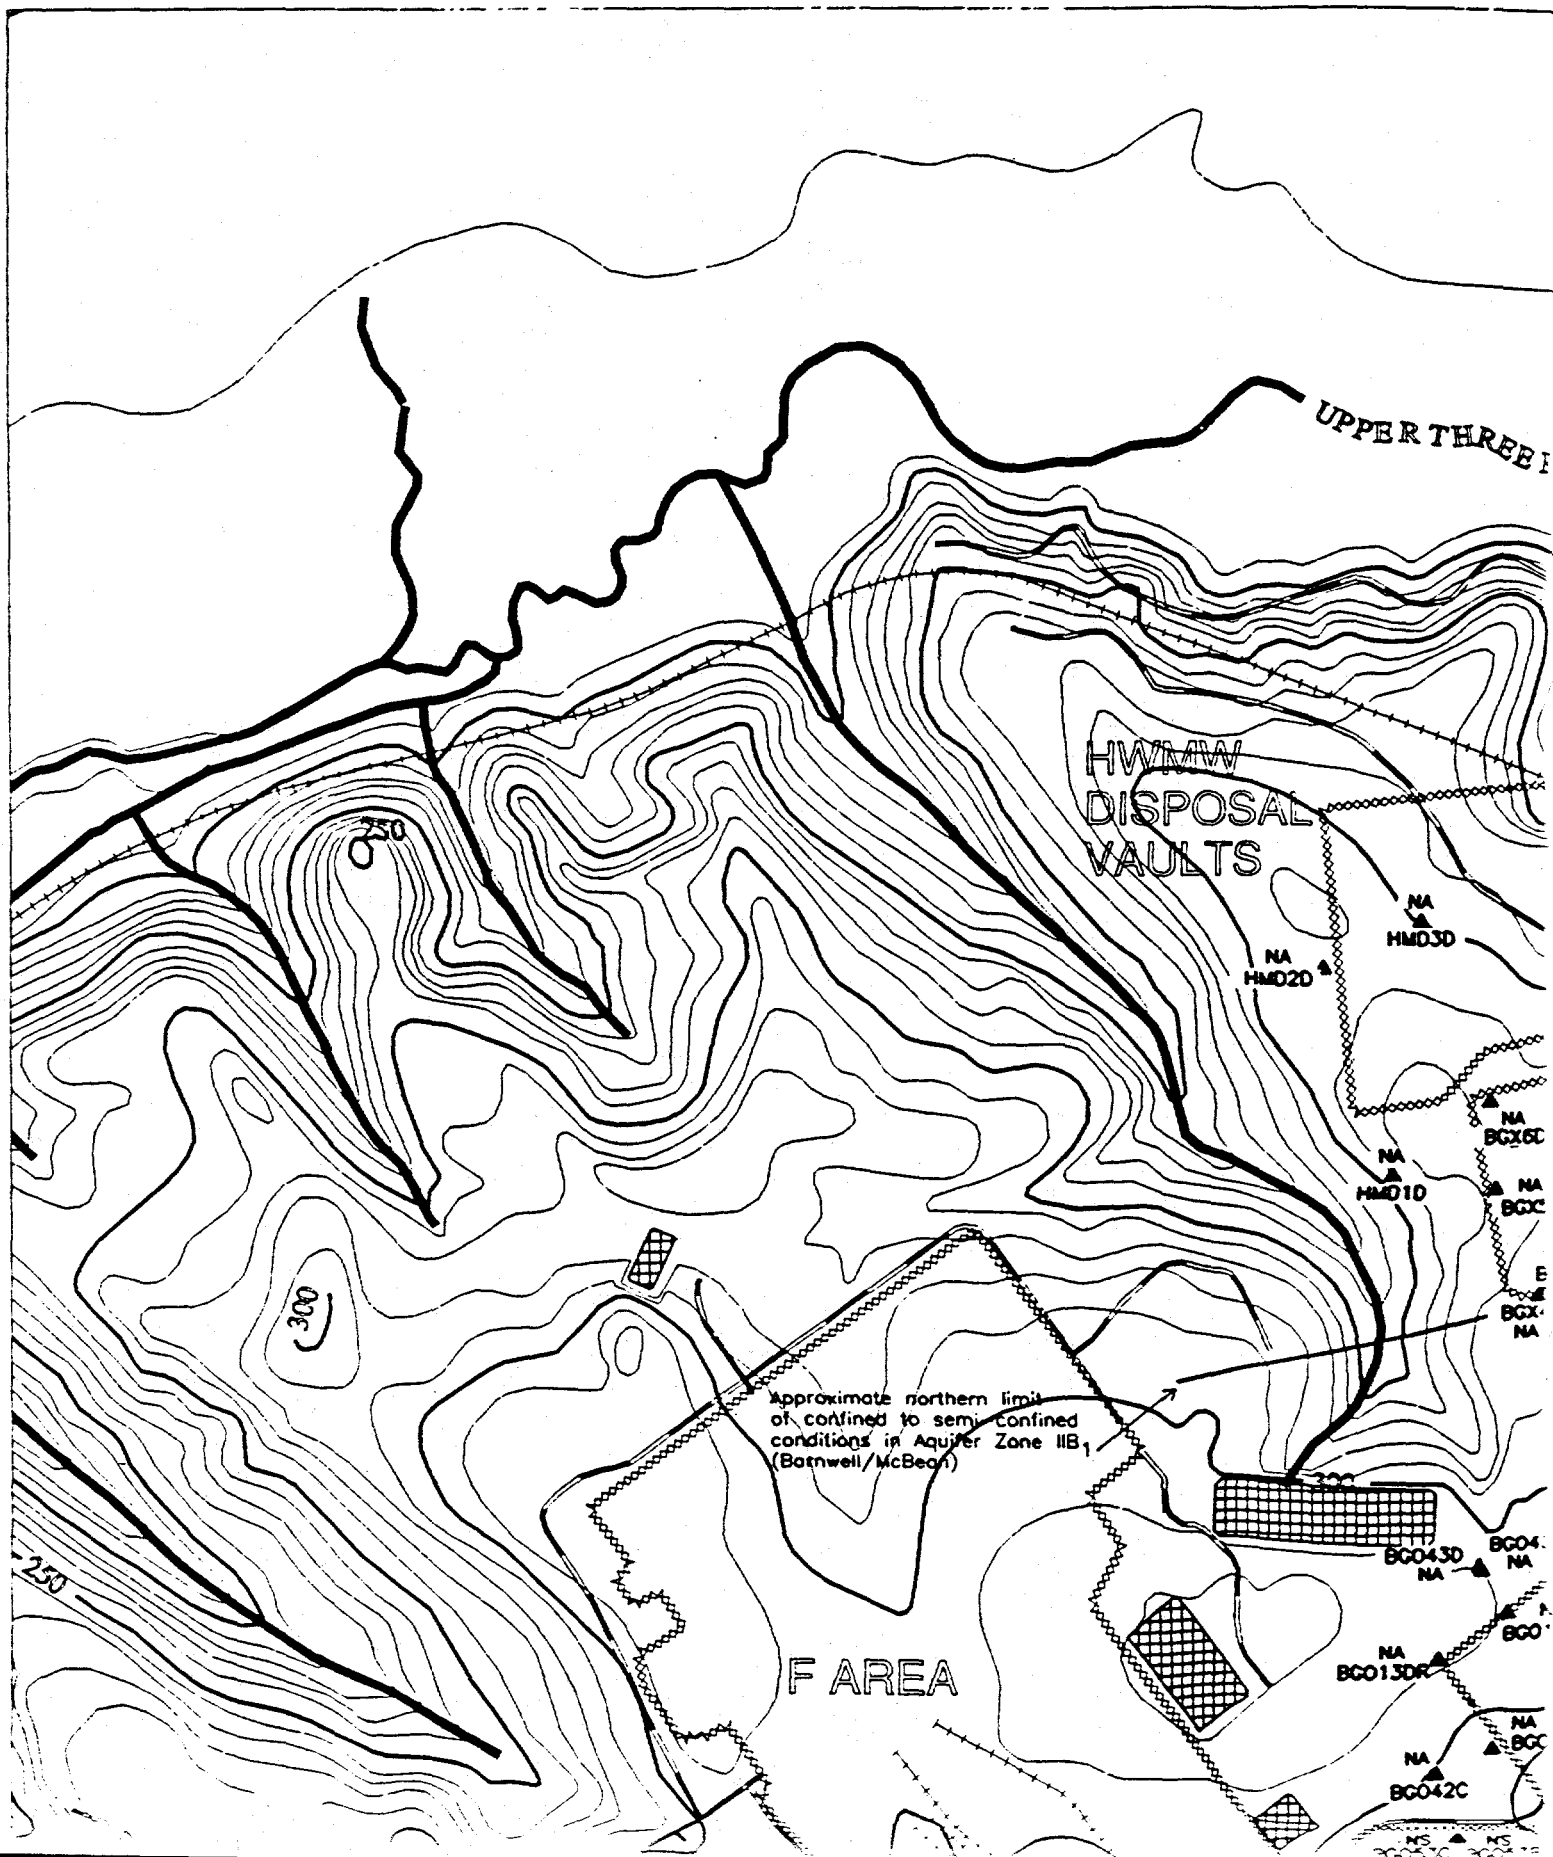

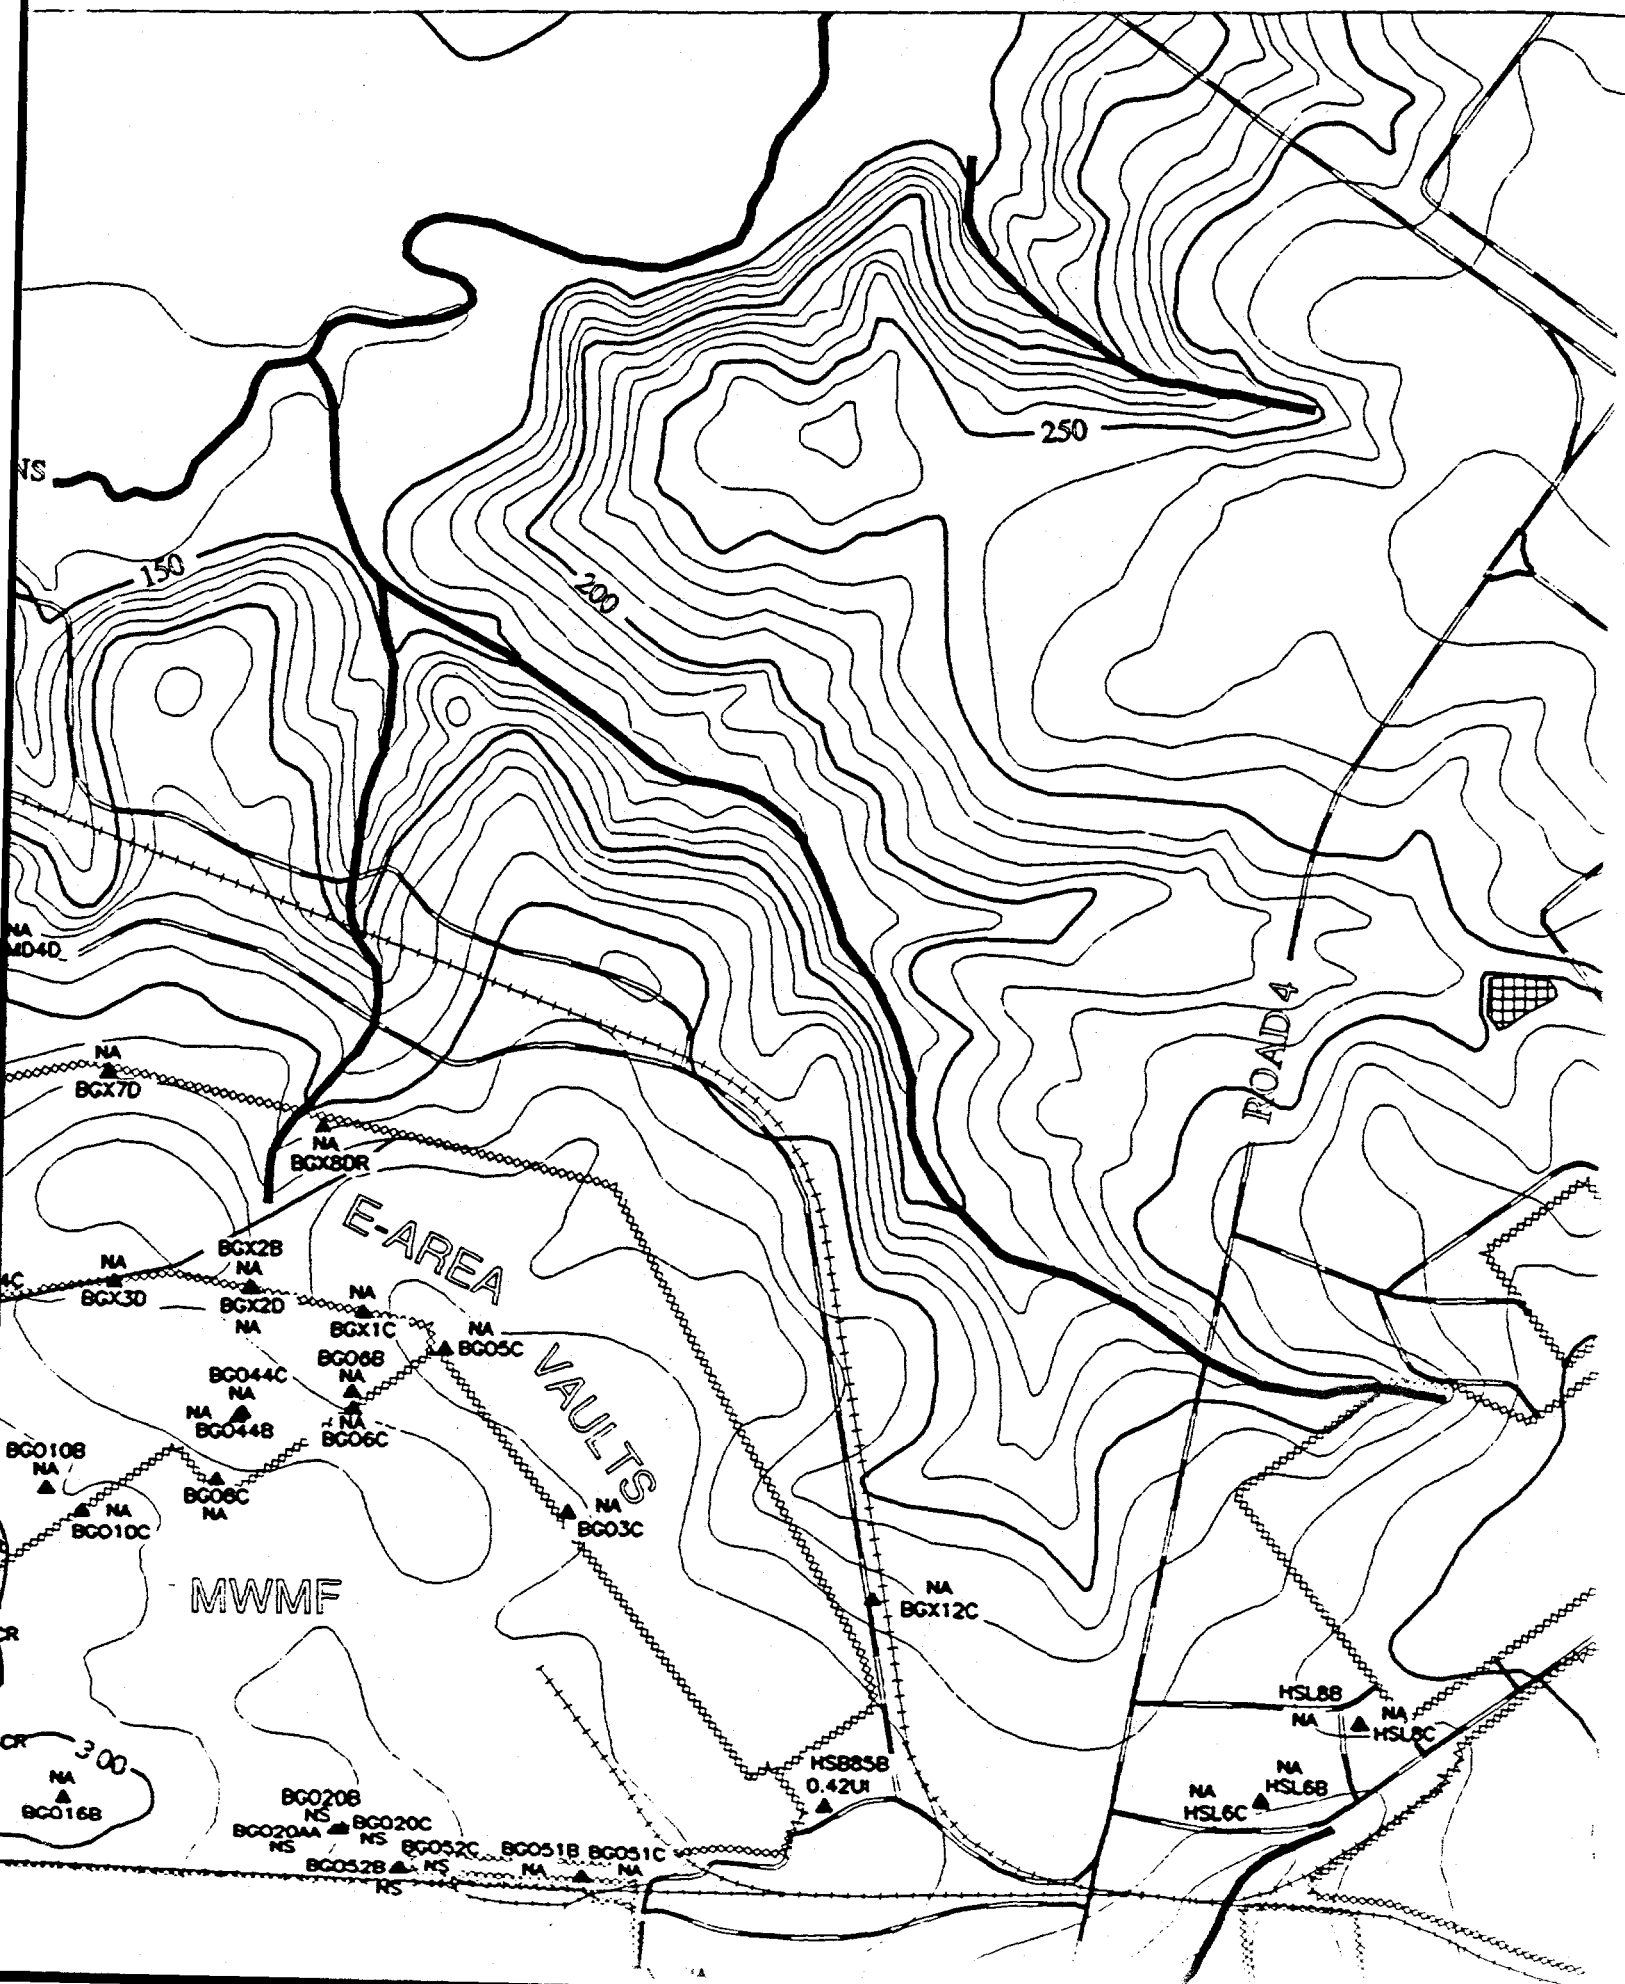

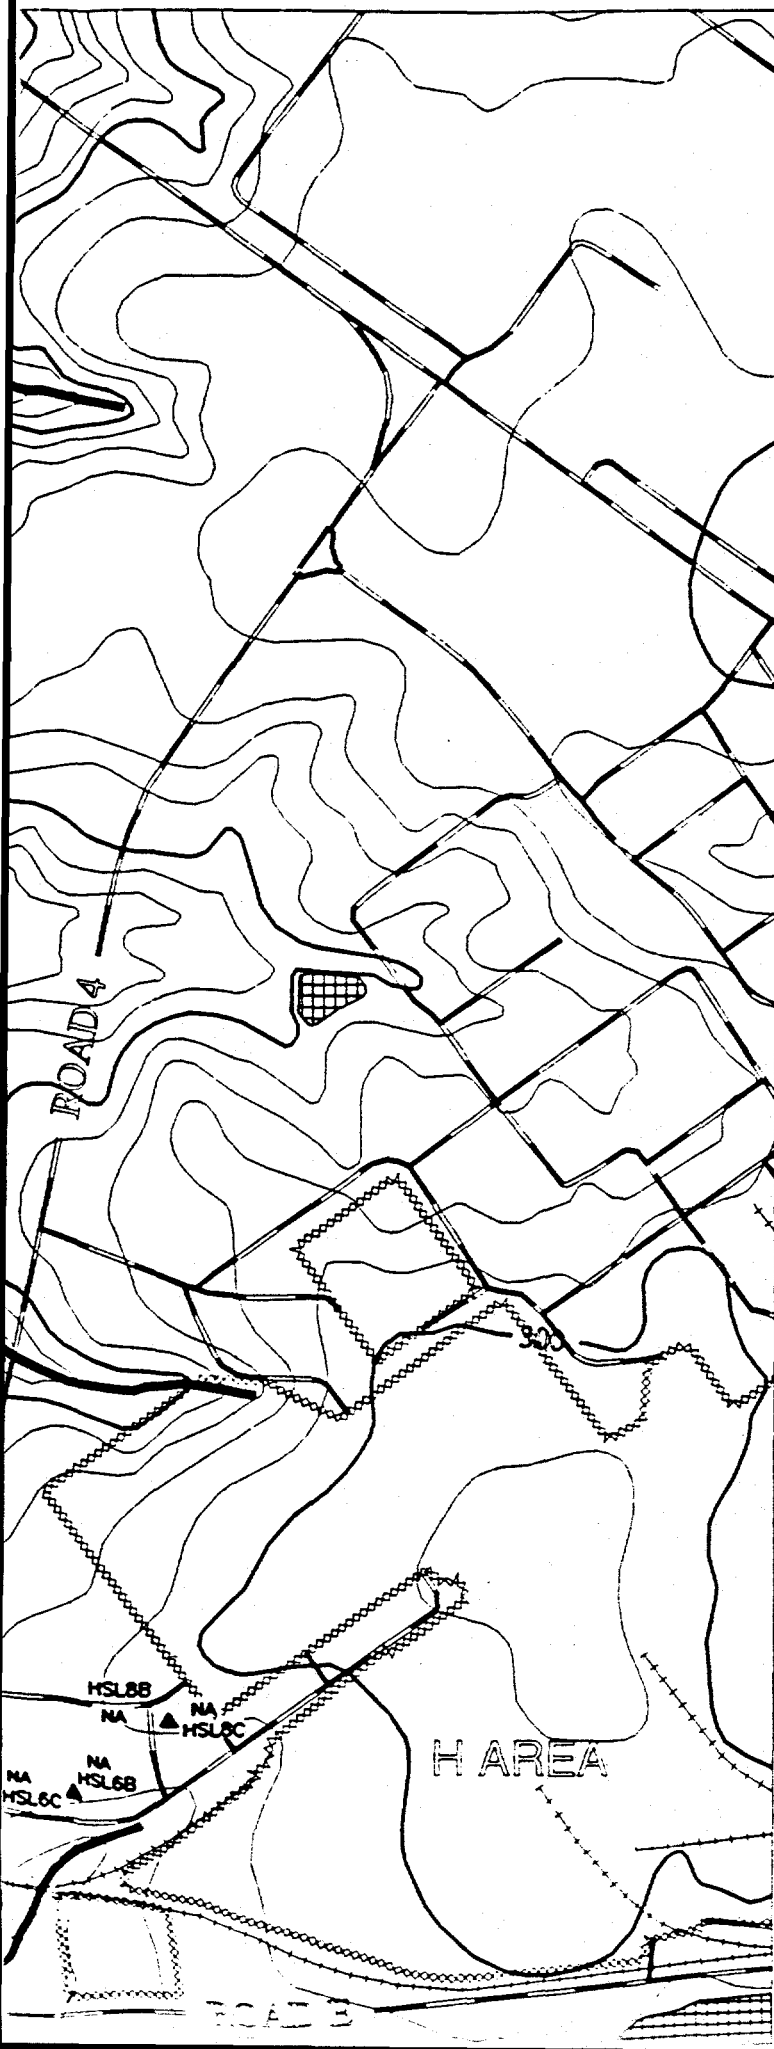



REFERENCE DOCUMENT

WSRC-TR-95-0146-2 F-Area Seepage Basins
Groundwater Monitoring Report

WSRC-TR-95-0147-2 H-Area Seepage Basins
Groundwater Monitoring Report

-  PAVED ROAD
-  UNPAVED ROAD
-  STREAM
-  FENCE LINE
-  SEEPLINE
-  RAILROAD
-  TOPOGRAPHIC CONTOUR
Contour Interval 10 FT
-  INFERRED
CONSTITUENT CONTOUR
-  CONSTITUENT CONTOUR
-  BASIN
-  RCRA-CERTIFIED
CLOSED BASIN
-  MONITORING WELL

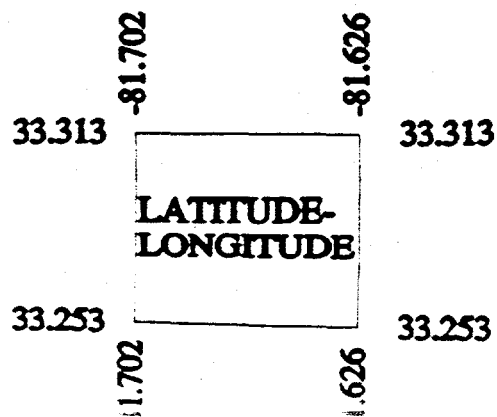

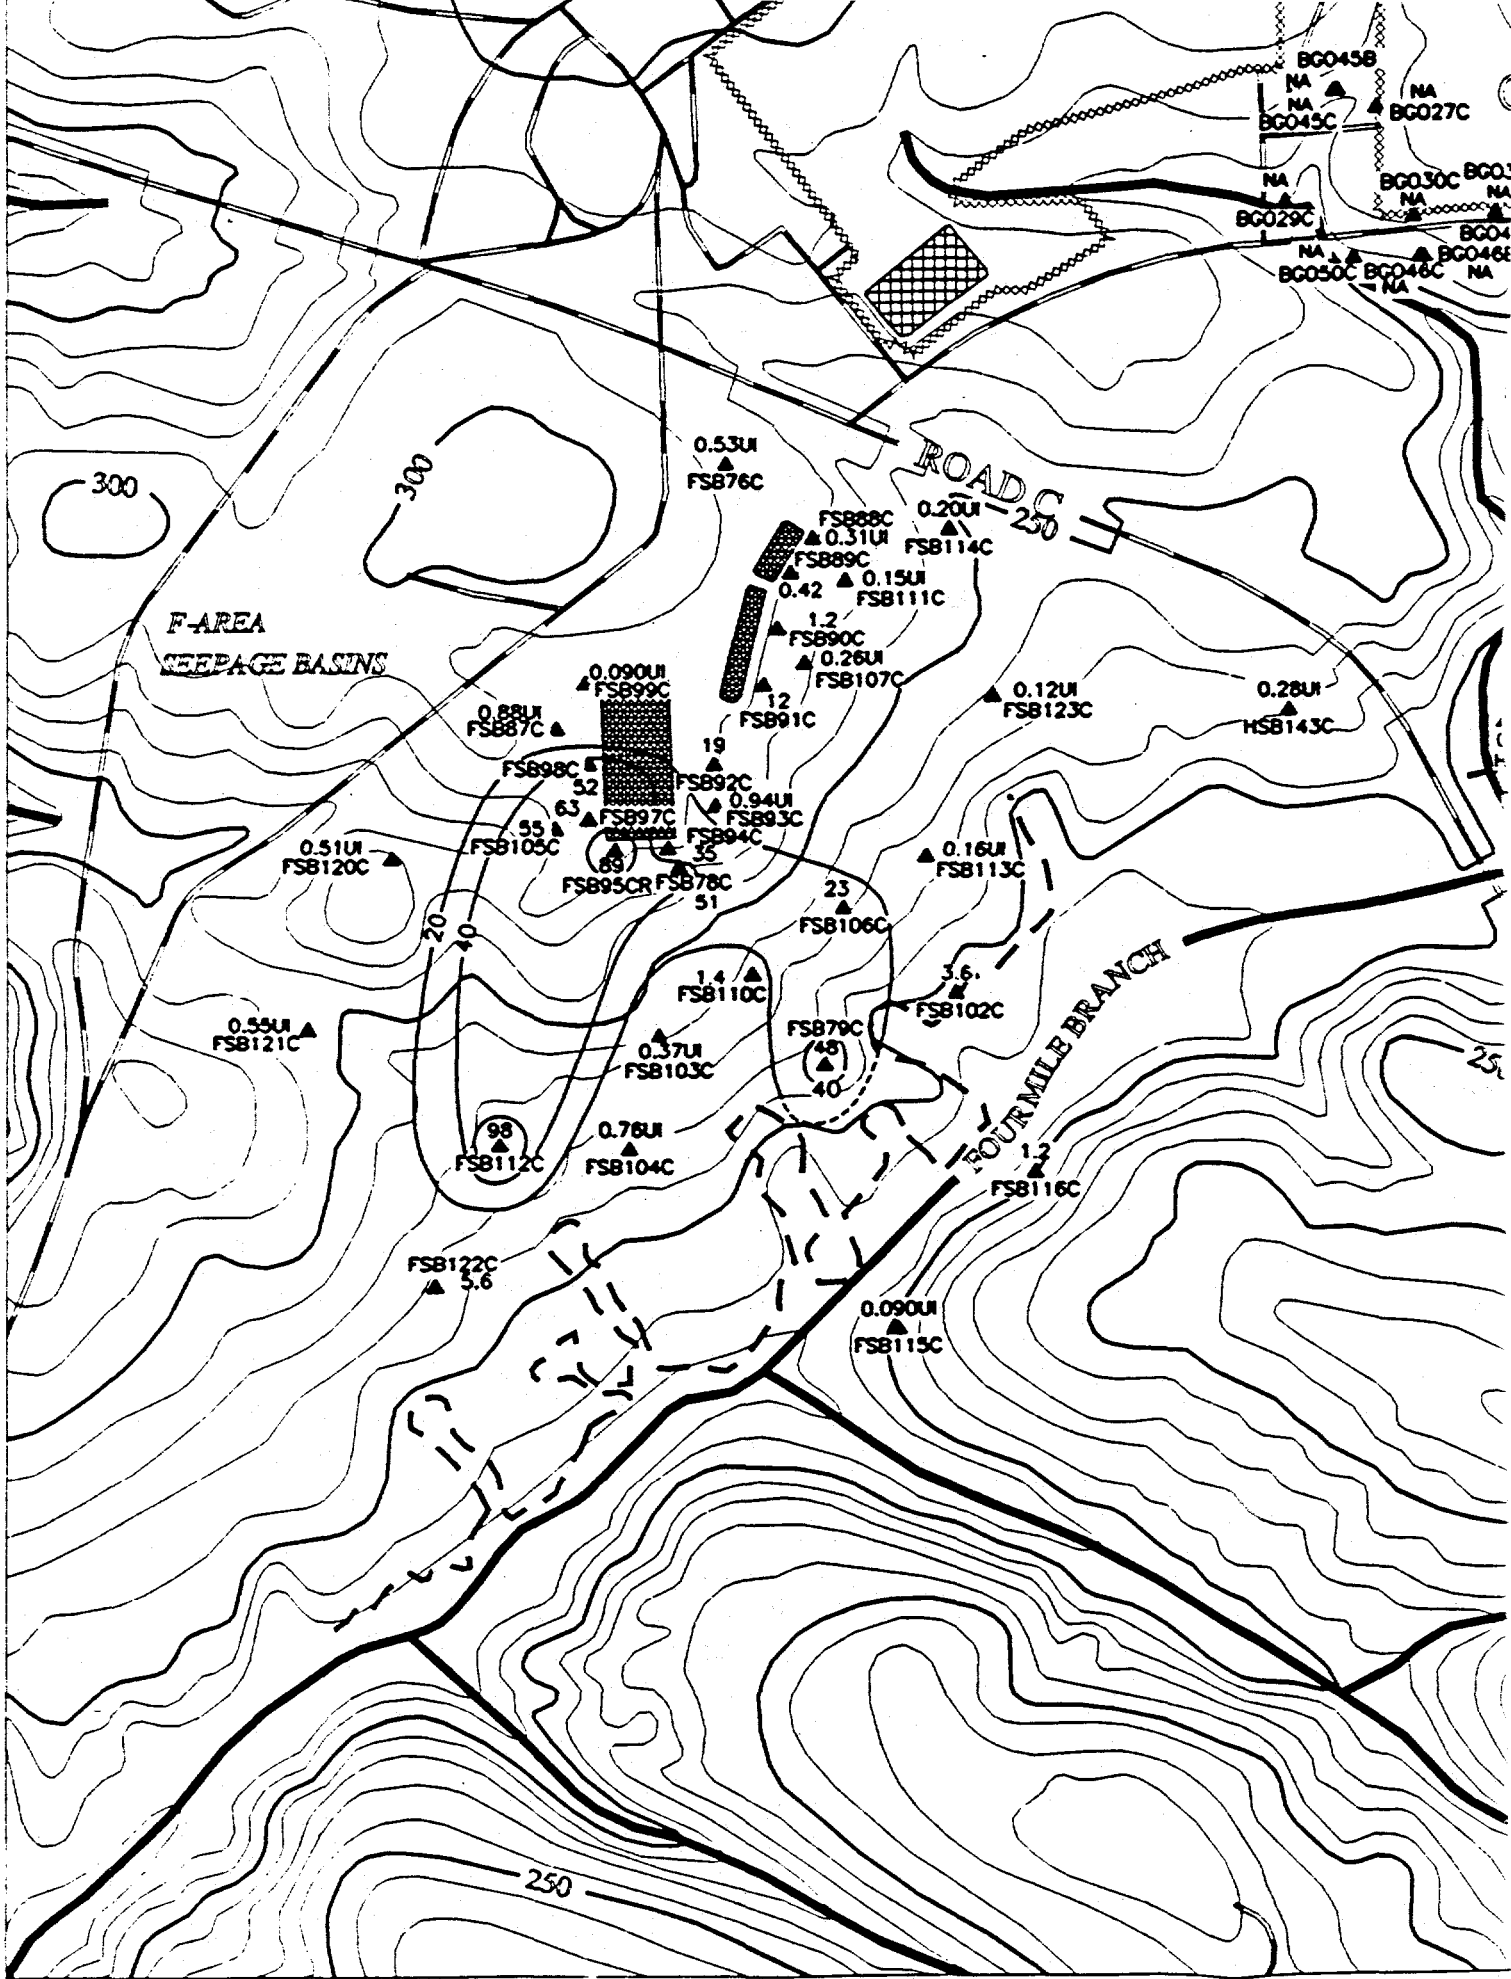

[illegible]

This topographic map illustrates the H-Area Seepage Basins, featuring numerous monitoring points and contour lines. The map includes the following details:

- Geographic Labels:**
 - OLD BURIAL GROUND:** Located at the top left of the map.
 - H-Area SEEPAGE BASINS:** A central area with shaded regions indicating specific basins.
 - RO:** Located at the top right corner.
- Monitoring Points:**
 - BG (Burial Ground) Points:** BG031C, BG033C, BG035C, BG037C, BG039C, BG047C, BG046B, BG048C, BG049C.
 - NS (Normal Seepage) Points:** NS, NS BGO37C, NS BGO49C, NS HSB141CR.
 - HSB (H-Area Seepage Basin) Points:** HSB65B, HSB133C, HSB101C, HSB100C, HSB102C, HSB83C, HSB103C, HSB125C, HSB104C, HSB106C, HSB107C, HSB105C, HSB108C, HSB109C, HSB110C, HSB111C, HSB112C, HSB114C, HSB115C, HSB116C, HSB117C, HSB137C, HSB136C, HSB135C, HSB127C, HSB126C, HSB131C, HSB140C, HSB142C, HSB146C, HSB148C, HSB130C, HSB129C, HSB152C, HSB151C, HSB150C, HSB149C, HSB147C, HSB145C, HSB143C, HSB141C, HSB139C, HSB138C, HSB134C, HSB132C, HSB131C, HSB130C, HSB128C, HSB124C, HSB123C, HSB122C,HSB2C, HSB1C.
- Contour Lines:** Labeled with values such as 200, 250, and 300, indicating elevation.
- Other Features:** A road or path is visible on the right side, and a small building or structure is located near the top right.

[illegible]

A detailed topographic map of the H-Area Seepage Basins. The map features contour lines indicating elevation, with labels such as 200, 250, and 300 feet. A prominent feature at the top left is the "OLD BURIAL GROUND". Numerous monitoring points are marked across the terrain, each identified by a code and often accompanied by a numerical value. Codes include BGO series (e.g., BGO31C, BGO33C, BGO37C, BGO39C, BGO47C, BGO48C), NS (Not Specified), and HSB series (e.g., HSB106C, HSB107C, HSB108C, HSB109C, HSB110C, HSB111C, HSB112C, HSB113C, HSB114C, HSB115C, HSB116C, HSB117C, HSB126C, HSB127C, HSB129C, HSB130C, HSB131C, HSB132C, HSB133C, HSB134C, HSB135C, HSB136C, HSB137C, HSB138C, HSB139C, HSB140C, HSB141CR, HSB142C, HSB143C, HSB144C, HSB145C, HSB146C). Numerical values range from 0.05 to 3.2, likely representing water levels or elevations relative to a datum. The map also shows various infrastructure elements like roads, fences, and buildings, particularly in the upper right quadrant.

OLD BURIAL GROUND

H-Area SEEPAGE BASINS

27C

OC BGO31C NA

BGO47C NA

BGO46B NS BGO48C NA

NA BGO33C

NA BGO35C

NA BGO49C

NS BGO37C

NA BGO39C

HSB65B 0.58UI

HSB133C 0.19UI

0.98UI HSB101C

0.76UI HSB100C

HSB83C

0.17UI NS HSB141CR

0.28UI HSB132C

0.33UI HSB103C HSB125C

HSB106C 0.24UI

HSB104C 1.2

0.36UI HSB154C

0.39UI HSB105C

0.050UI

0.27UI HSB108C

0.30UI HSB107C

0.96UI 0.26UI HSB109C

0.54UI HSB66C HSB68C

1.3 HSB145C

0.94UI HSB139C

0.57UI HSB146C

0.34UI HSB142C

0.58UI HSB151C

5 HSB117C

1.2 HSB152C 0.30UI

1.2 HSB129C

0.13UI HSB130C

0.18UI HSB148C

0.20UI HSB135C

0.26UI HSB84C

0.39UI HSB127C

0.14 HSB126C

0.080UI HSB131C

0.31UI HSB140C

200

250

300

OLD BURIAL GROUND

H-Area SEEPAGE BASINS

27C

OC BGO31C NA

BGO47C NA

BGO46B NS BGO48C NA

NA BGO33C

NA BGO35C

NA BGO49C

NS BGO37C

NA BGO39C

HSB65B 0.58UI

HSB133C 0.19UI

0.98UI HSB101C

0.76UI HSB100C

HSB83C

0.17UI NS HSB141CR

0.28UI HSB132C

0.33UI HSB103C HSB125C

HSB106C 0.24UI

HSB104C 1.2

0.36UI HSB154C

0.39UI HSB105C

0.050UI

0.27UI HSB108C

0.30UI HSB107C

0.96UI 0.26UI HSB109C

0.54UI HSB66C HSB68C

1.3 HSB145C

0.94UI HSB139C

0.57UI HSB146C

0.34UI HSB142C

0.58UI HSB151C

5 HSB117C

1.2 HSB152C 0.30UI

1.2 HSB129C

0.13UI HSB130C

0.18UI HSB148C

0.20UI HSB135C

0.26UI HSB84C

0.39UI HSB127C

0.14 HSB126C

0.080UI HSB131C

0.31UI HSB140C

200

250

300

OLD BURIAL GROUND

H-Area SEEPAGE BASINS

27C

OC BGO31C NA

BGO47C NA

BGO46B NS BGO48C NA

NA BGO33C

NA BGO35C

NA BGO49C

NS BGO37C

NA BGO39C

HSB65B 0.58UI

HSB133C 0.19UI

0.98UI HSB101C

0.76UI HSB100C

HSB83C

0.17UI NS HSB141CR

0.28UI HSB132C

0.33UI HSB103C HSB125C

HSB106C 0.24UI

HSB104C 1.2

0.36UI HSB154C

0.39UI HSB105C

0.050UI

0.27UI HSB108C

0.30UI HSB107C

0.96UI 0.26UI HSB109C

0.54UI HSB66C HSB68C

1.3 HSB145C

0.94UI HSB139C

0.57UI HSB146C

0.34UI HSB142C

0.58UI HSB151C

5 HSB117C

1.2 HSB152C 0.30UI

1.2 HSB129C

0.13UI HSB130C

0.18UI HSB148C

0.20UI HSB135C

0.26UI HSB84C

0.39UI HSB127C

0.14 HSB126C

0.080UI HSB131C

0.31UI HSB140C

200

250

300

OLD BURIAL GROUND

H-Area SEEPAGE BASINS

27C

OC BGO31C NA

BGO47C NA

BGO46B NS BGO48C NA

NA BGO33C

NA BGO35C

NA BGO49C

NS BGO37C

NA BGO39C

HSB65B 0.58UI

HSB133C 0.19UI

0.98UI HSB101C

0.76UI HSB100C

HSB83C

0.17UI NS HSB141CR

0.28UI HSB132C

0.33UI HSB103C HSB125C

HSB106C 0.24UI

HSB104C 1.2

0.36UI HSB154C

0.39UI HSB105C

0.050UI

0.27UI HSB108C

0.30UI HSB107C

0.96UI 0.26UI HSB109C

0.54UI HSB66C HSB68C

1.3 HSB145C

0.94UI HSB139C

0.57UI HSB146C

0.34UI HSB142C

0.58UI HSB151C

5 HSB117C

1.2 HSB152C 0.30UI

1.2 HSB129C

0.13UI HSB130C

0.18UI HSB148C

0.20UI HSB135C

0.26UI HSB84C

0.39UI HSB127C

0.14 HSB126C

0.080UI HSB131C

0.31UI HSB140C

200

250

300

OLD BURIAL GROUND

H-Area SEEPAGE BASINS

27C

OC BGO31C NA BGO33C NA BGO35C NS BGO37C NA BGO39C

OC BGO47C NA BGO46B NS BGO48C NA

HSB65B 0.58UI

HSB133C 0.19UI

0.98UI HSB101C

0.76UI HSB100C

HSB83C

0.17UI NS HSB141CR

HSB102C 0.37UI

HSB83B 0.28UI

0.33UI HSB132C

HSB103C HSB125C

HSB104C 1.2

0.36UI HSB154C

0.30UI HSB107C HSB105C

0.050UI

0.27UI HSB108C

1.3 HSB145C

0.94UI HSB139C

0.57UI HSB146C

0.26UI HSB109C

0.39UI HSB127C

0.14 HSB126C

0.080UI HSB131C

0.31UI HSB140C

0.13UI HSB130C

0.18UI HSB148C

2.7 HSB116C

HSB115C

2.9 HSB114C

3.3 HSB112C

0.42UI

HSB110C

0.54UI

HSB109C

0.96UI 0.26UI HSB66C HSB68B

0.33UI HSB113C

0.37UI HSB111C

HSB137C

5 HSB117C

1.2 HSB70C HSB88B

0.74UI

1.2 HSB71C

3.2

0.58UI HSB151C

0.34UI HSB142C

HSB152C 0.30UI

HSB129C

1.6 HSB136C



0.26UI HSB84C

0.20UI HSB135C

200

250

300

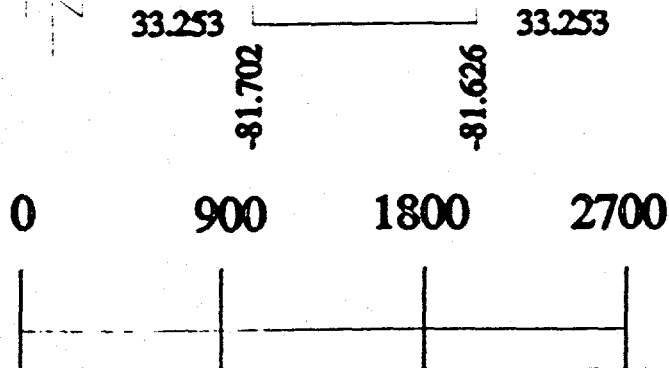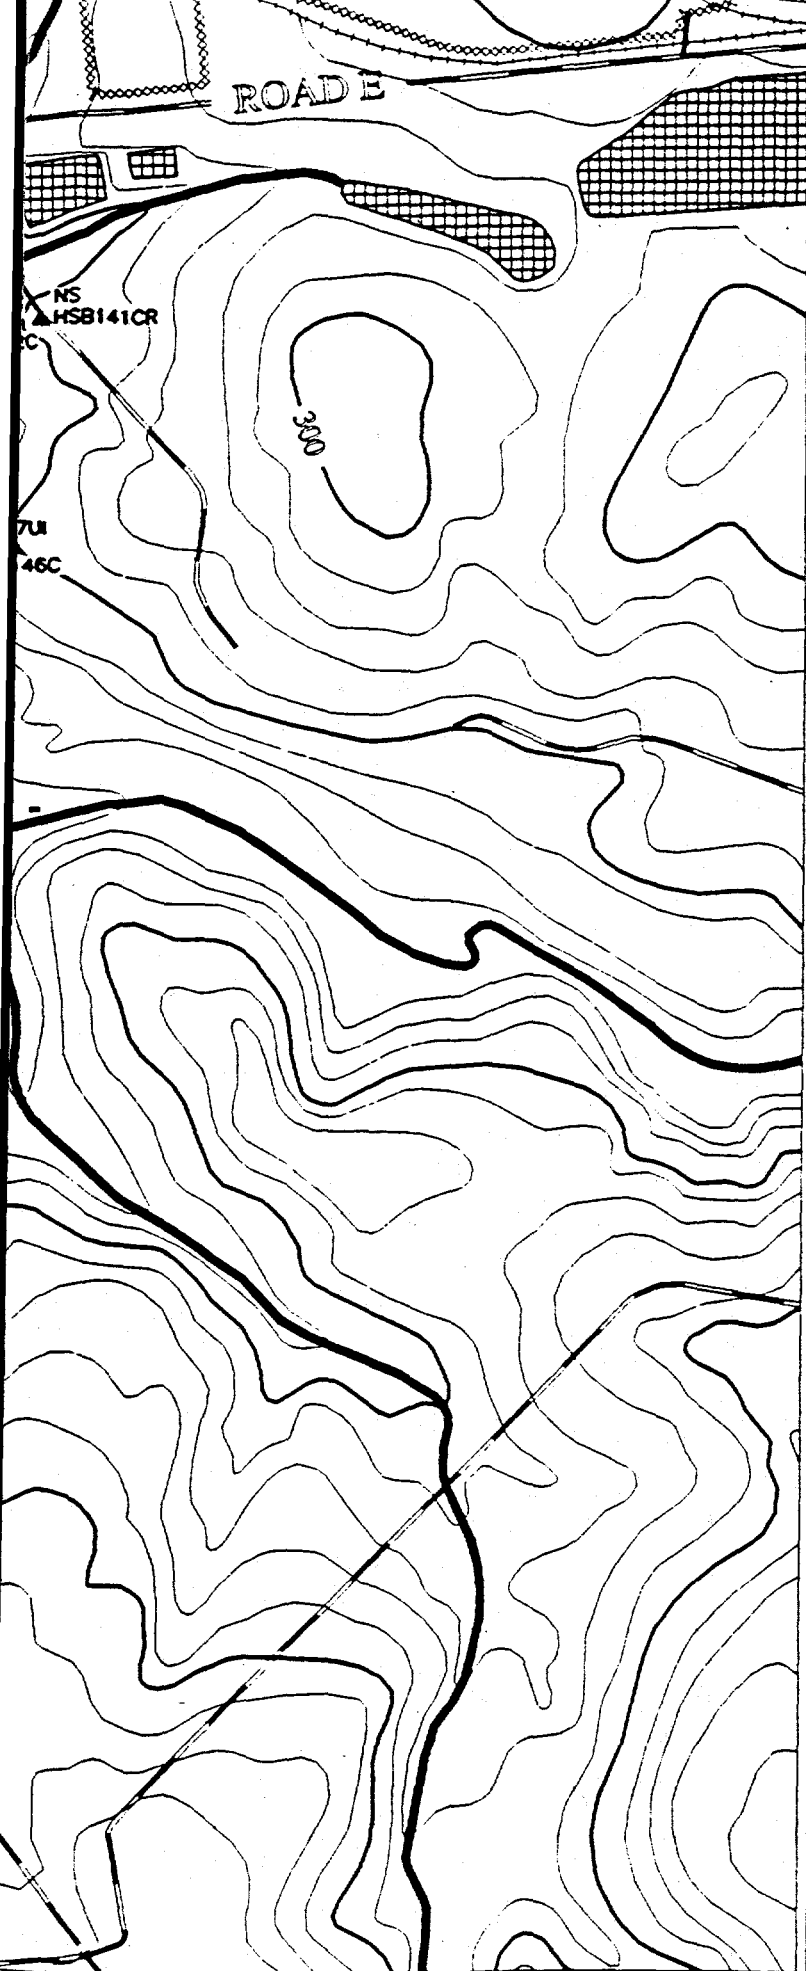

Scale 1:900 FT
1:274 M

TITLE:

**SAVANNAH RIVER SITE
GENERAL SEPARATIONS
AREA 1st QUARTER '95**

AQUIFER:

BARNWELL/McBEAN

CONSTITUENT:

RADIUM 226

GWPS = 20 pCi/L

"NS" = Not Sampled


"*" = Wells Not Used to Contour


"NA" = Not Analyzed

**"UT" = Analyte Not Detected,
Value Is Instrument Reading**

Contour Intervals at: 20, 40, 80 pCi/L



EPD GIS Lab (803)725-1417

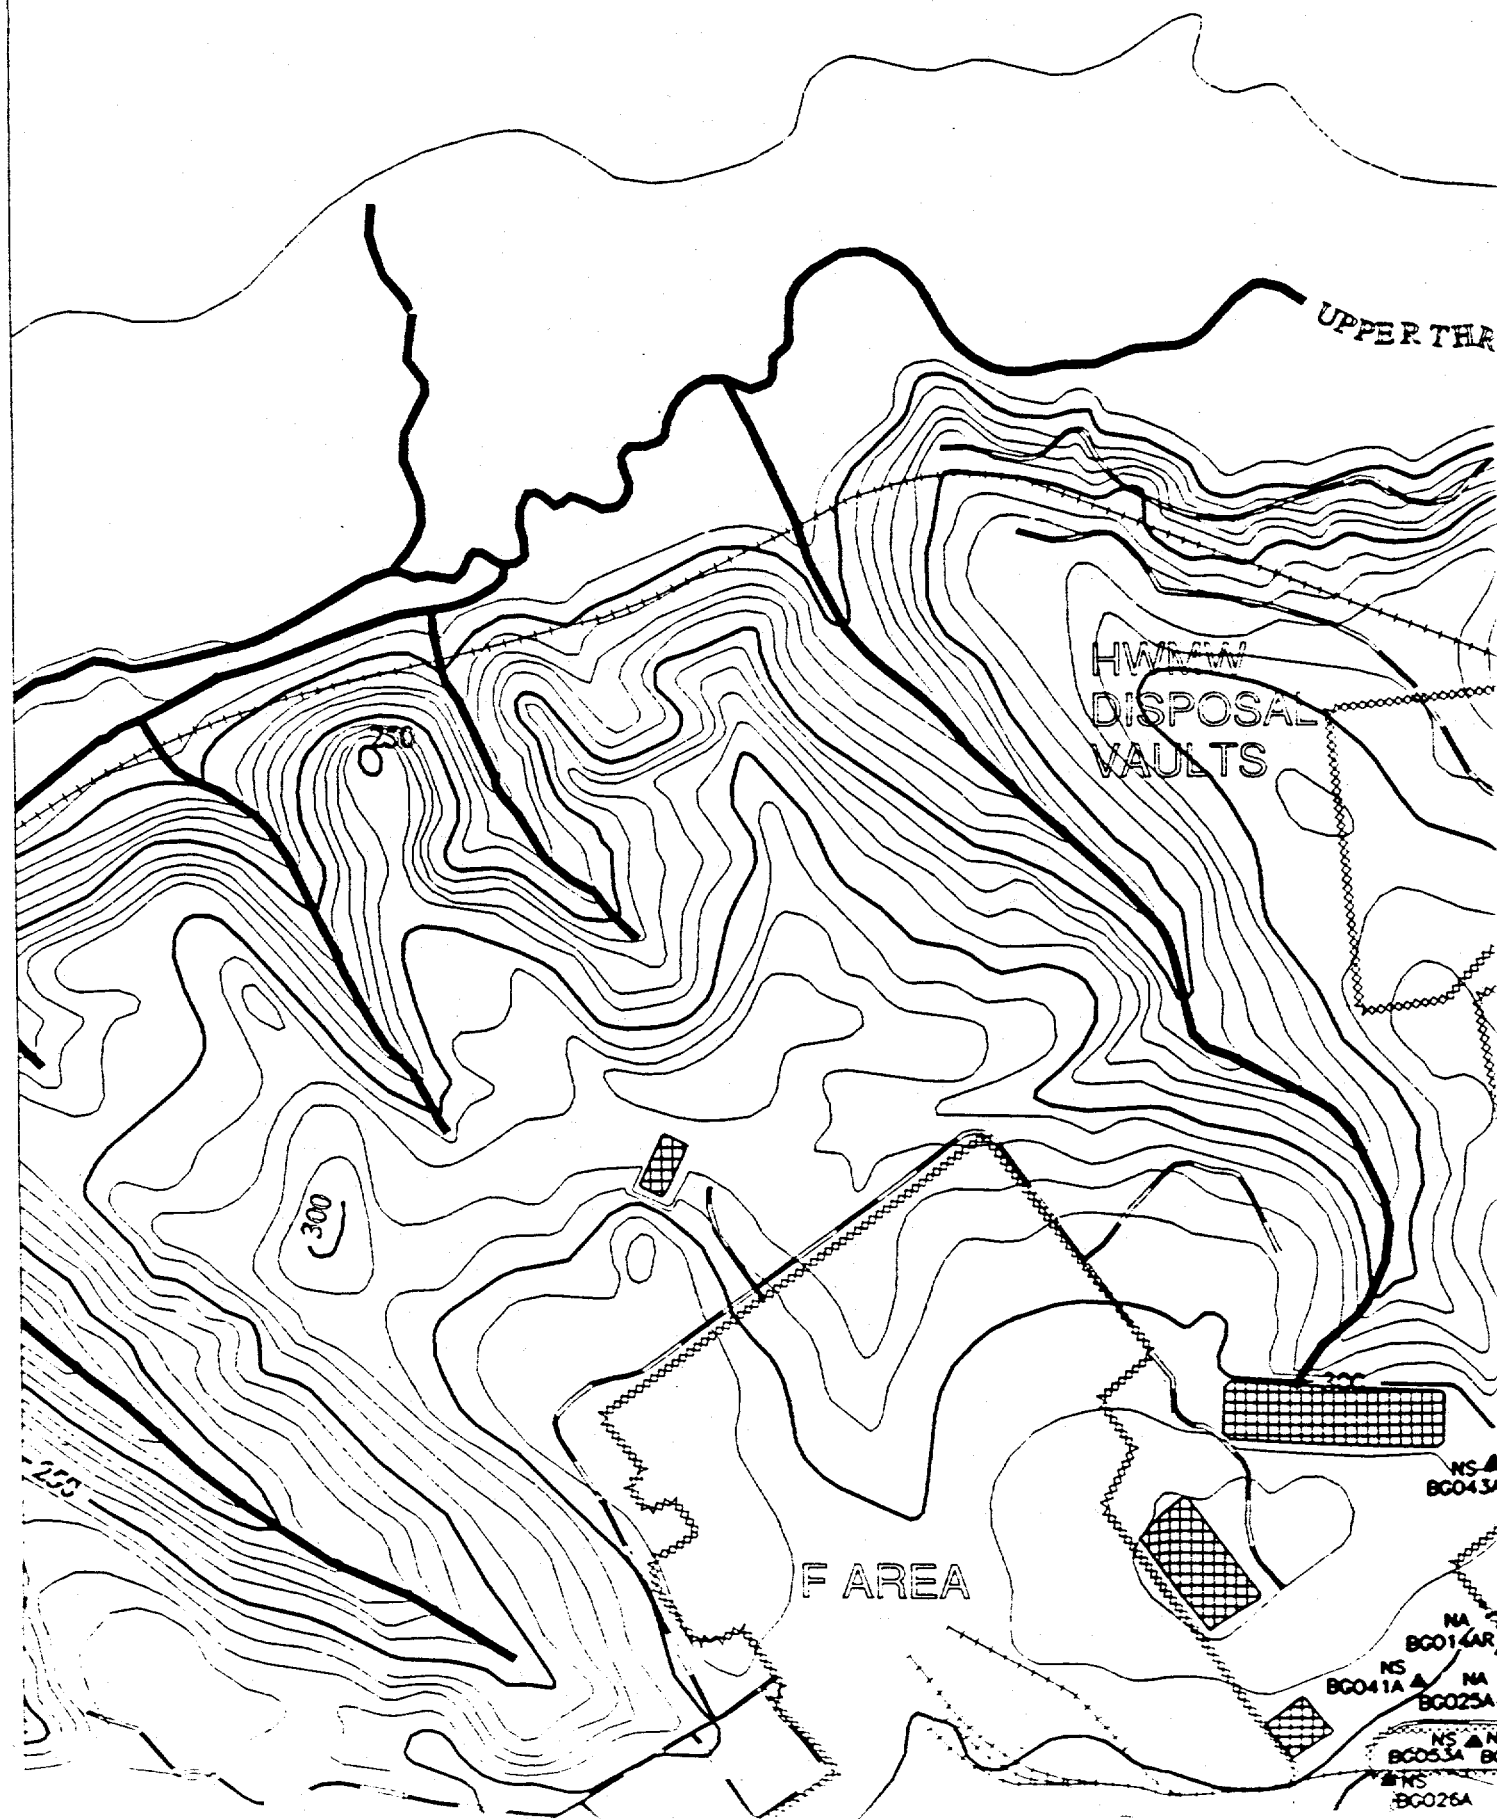


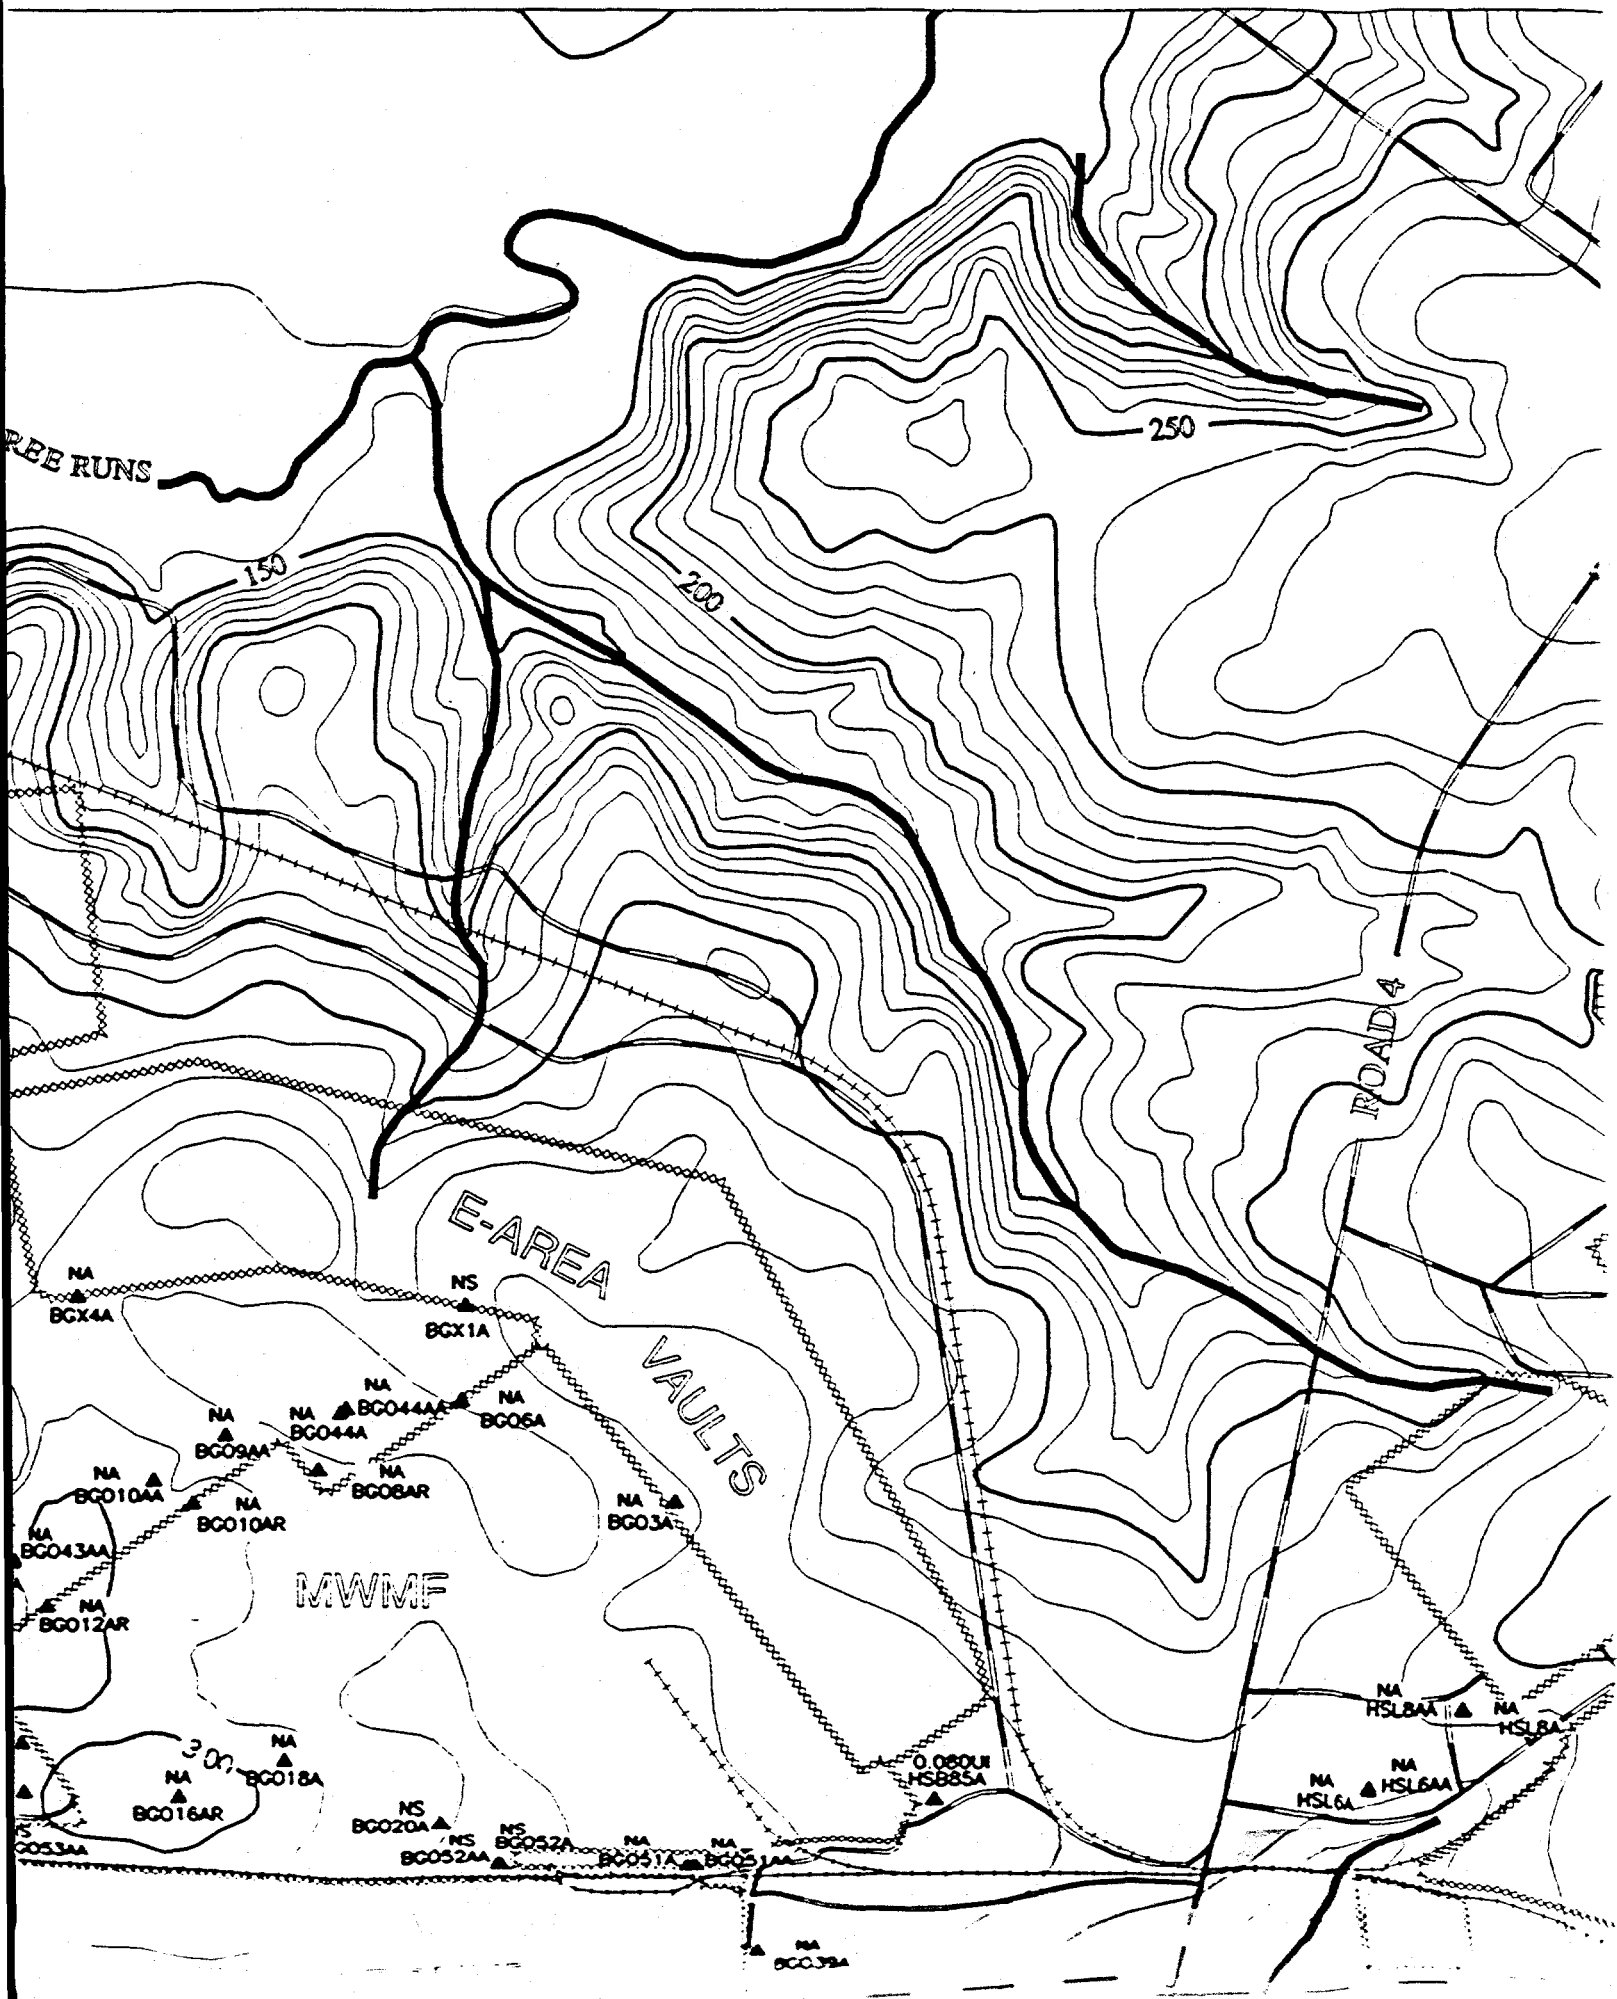


REFERENCE DOCUMENT #
WSRC-TR-95-0146-2 F-Area Seepage Basins
Groundwater Monitoring Report
WSRC-TR-95-0147-2 H-Area Seepage Basins
Groundwater Monitoring Report


-  **PAVED ROAD**
-  **UNPAVED ROAD**
-  **STREAM**
-  **FENCE LINE**
-  **SEELINE**
-  **RAILROAD**
-  **TOPOGRAPHIC CONTOUR**
Contour Interval 10 FT
-  **INFERRED**
CONSTITUENT CONTOUR
-  **CONSTITUENT CONTOUR**
-  **BASIN**
-  **RCRA-CERTIFIED**
CLOSED BASIN
-  **MONITORING WELL**

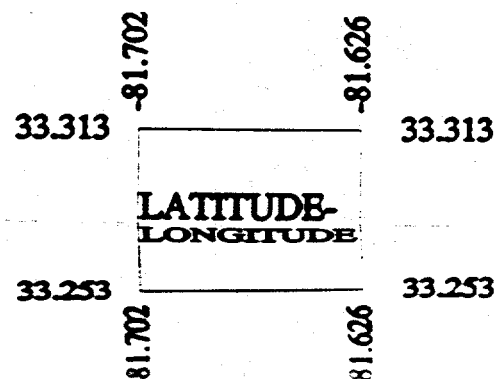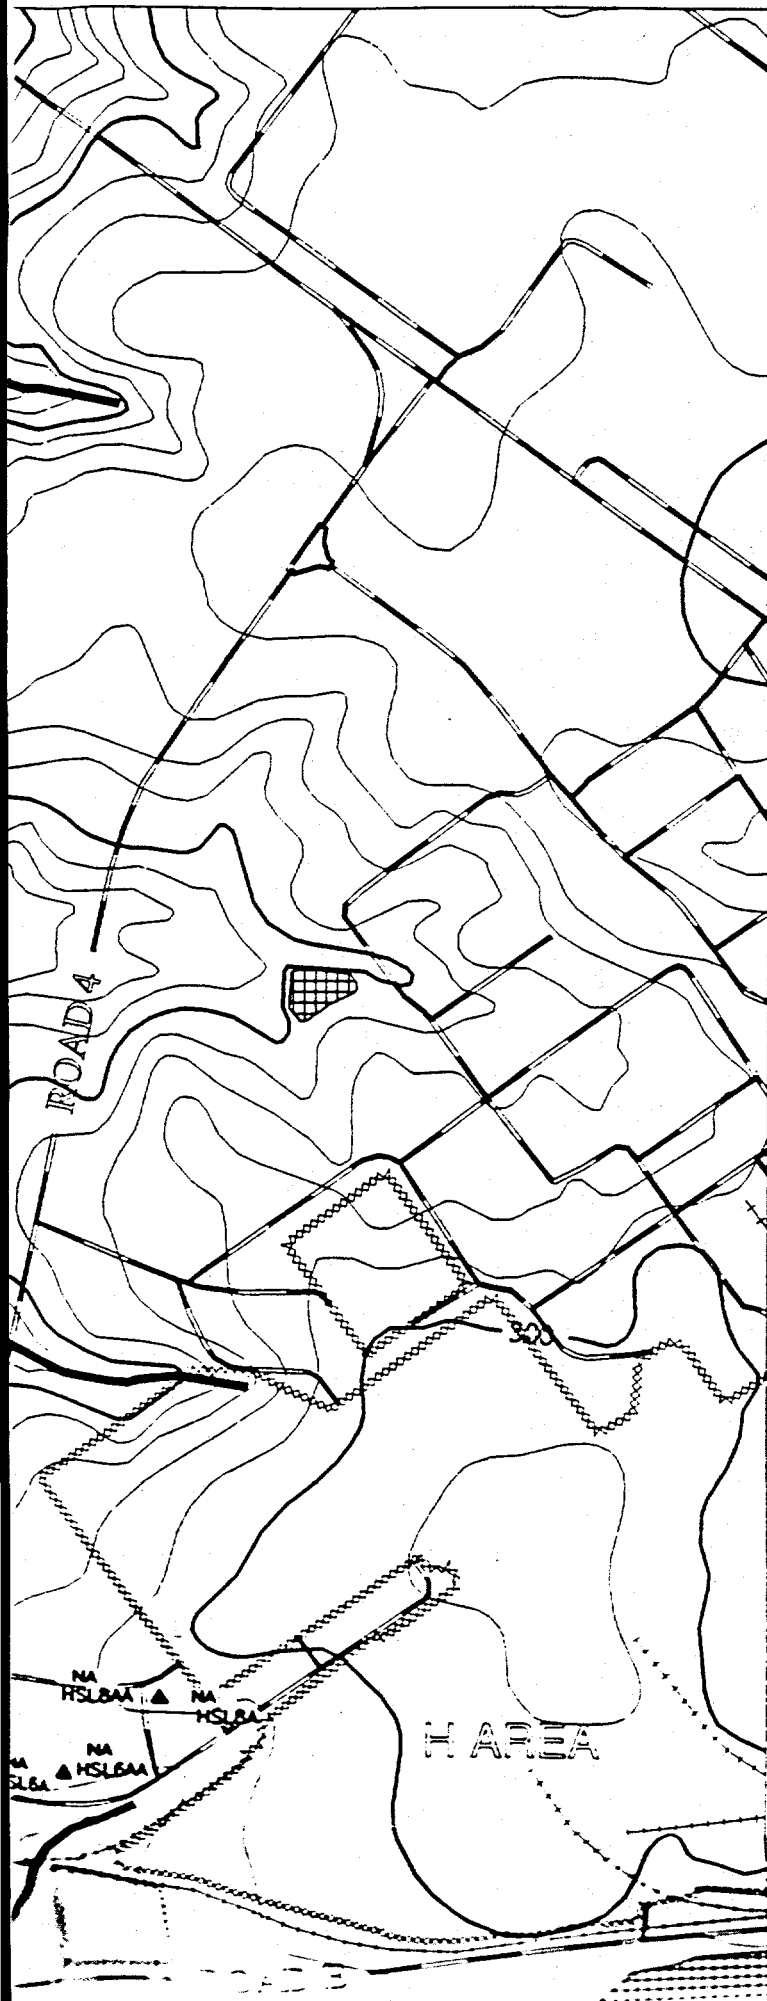

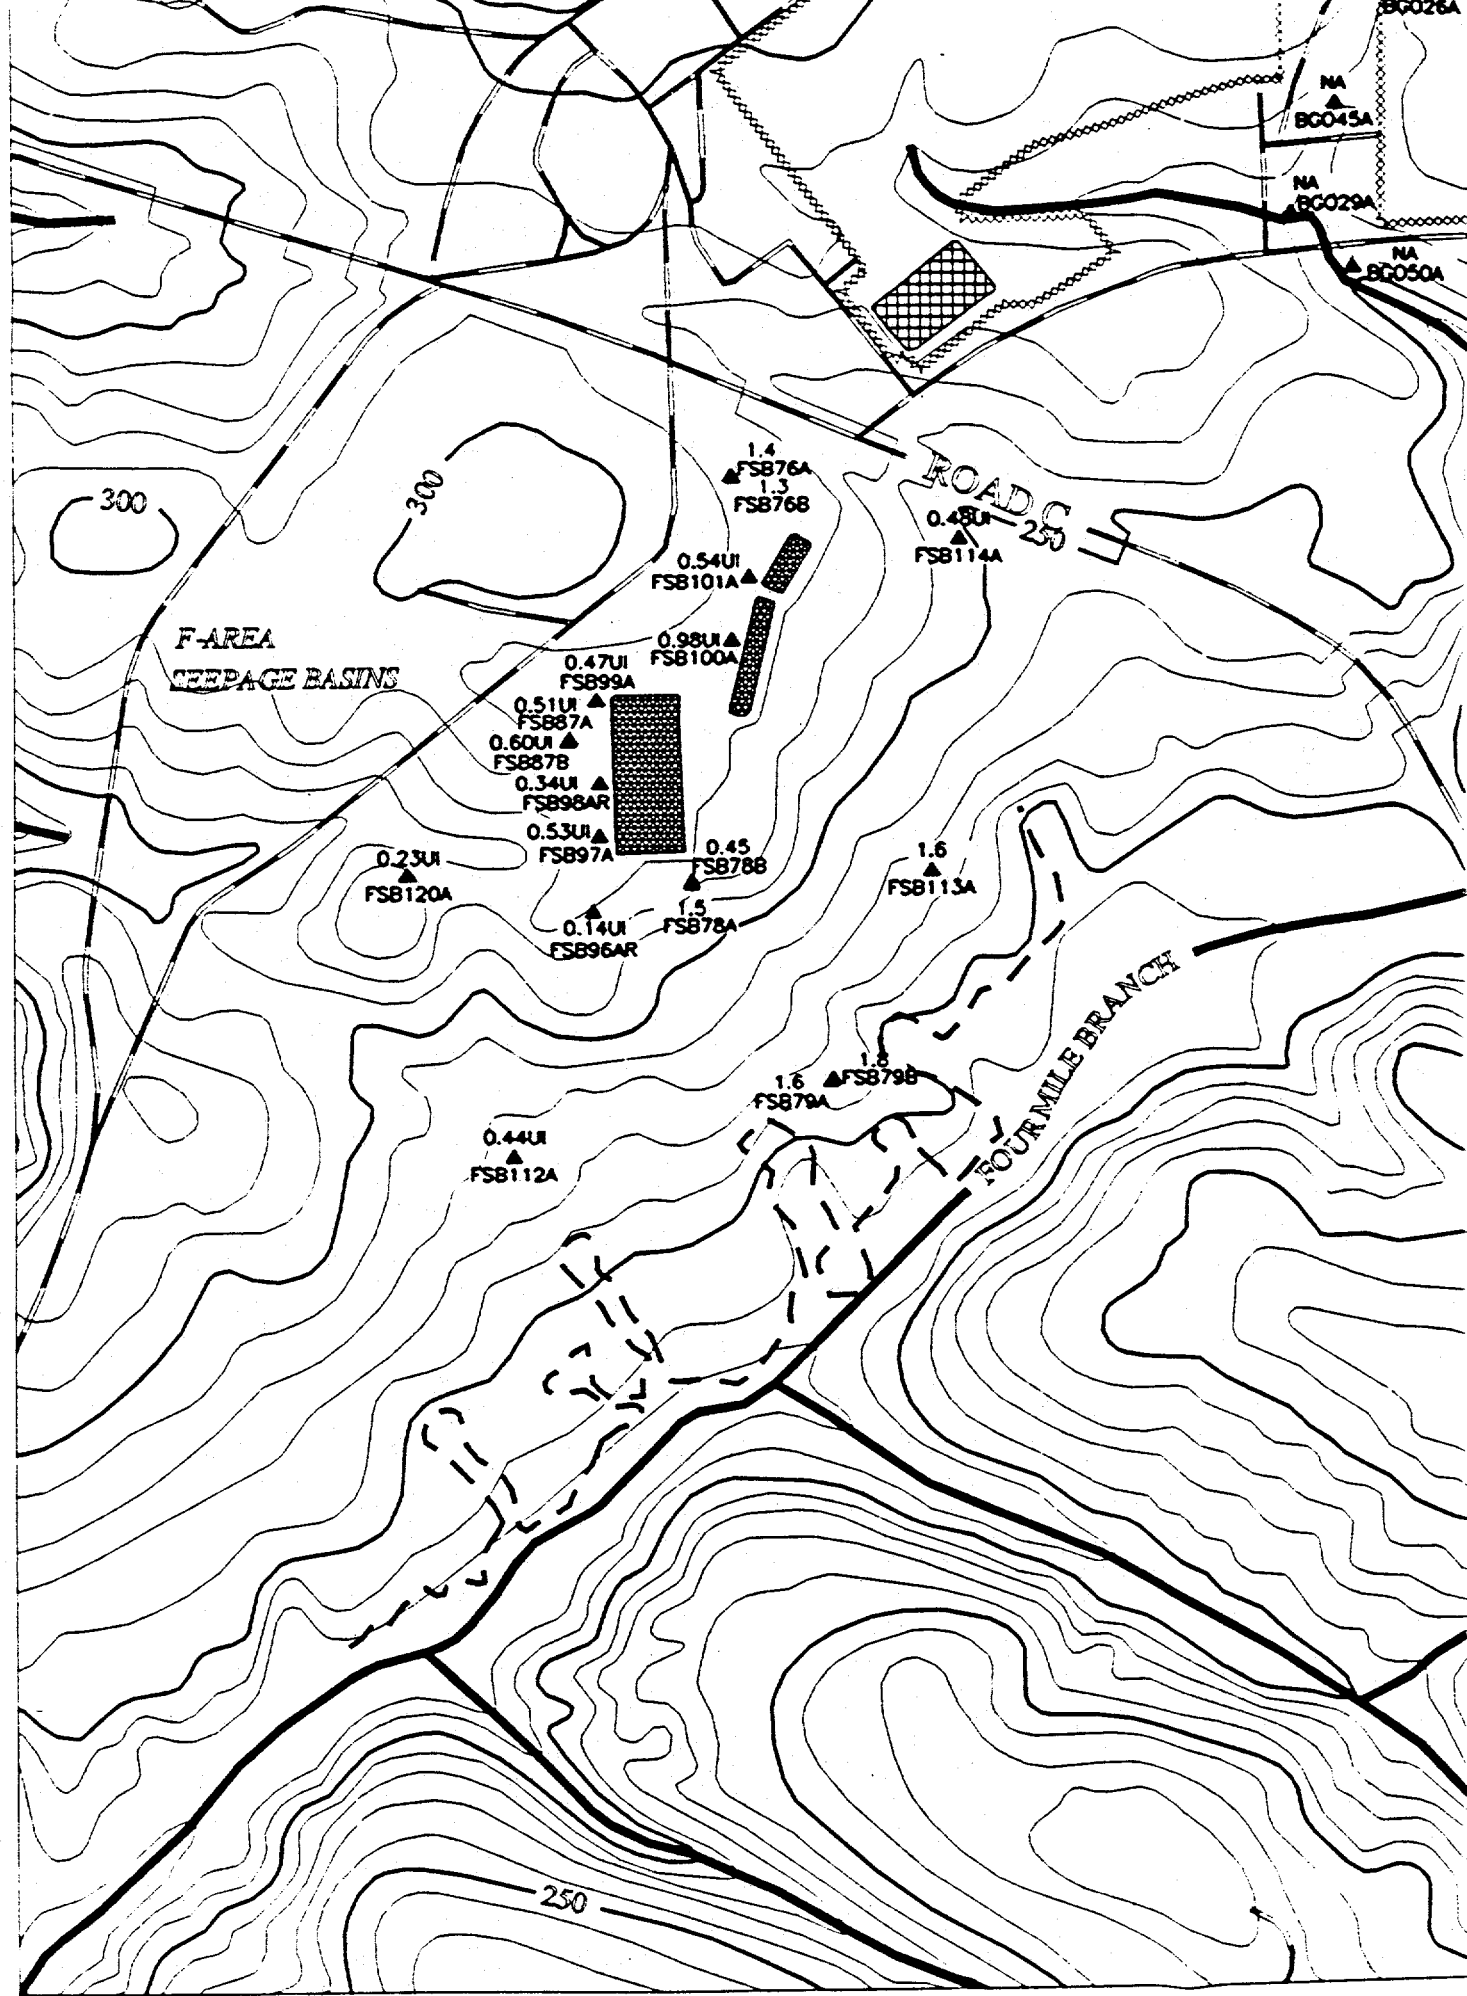

OLD BURIAL GROUND

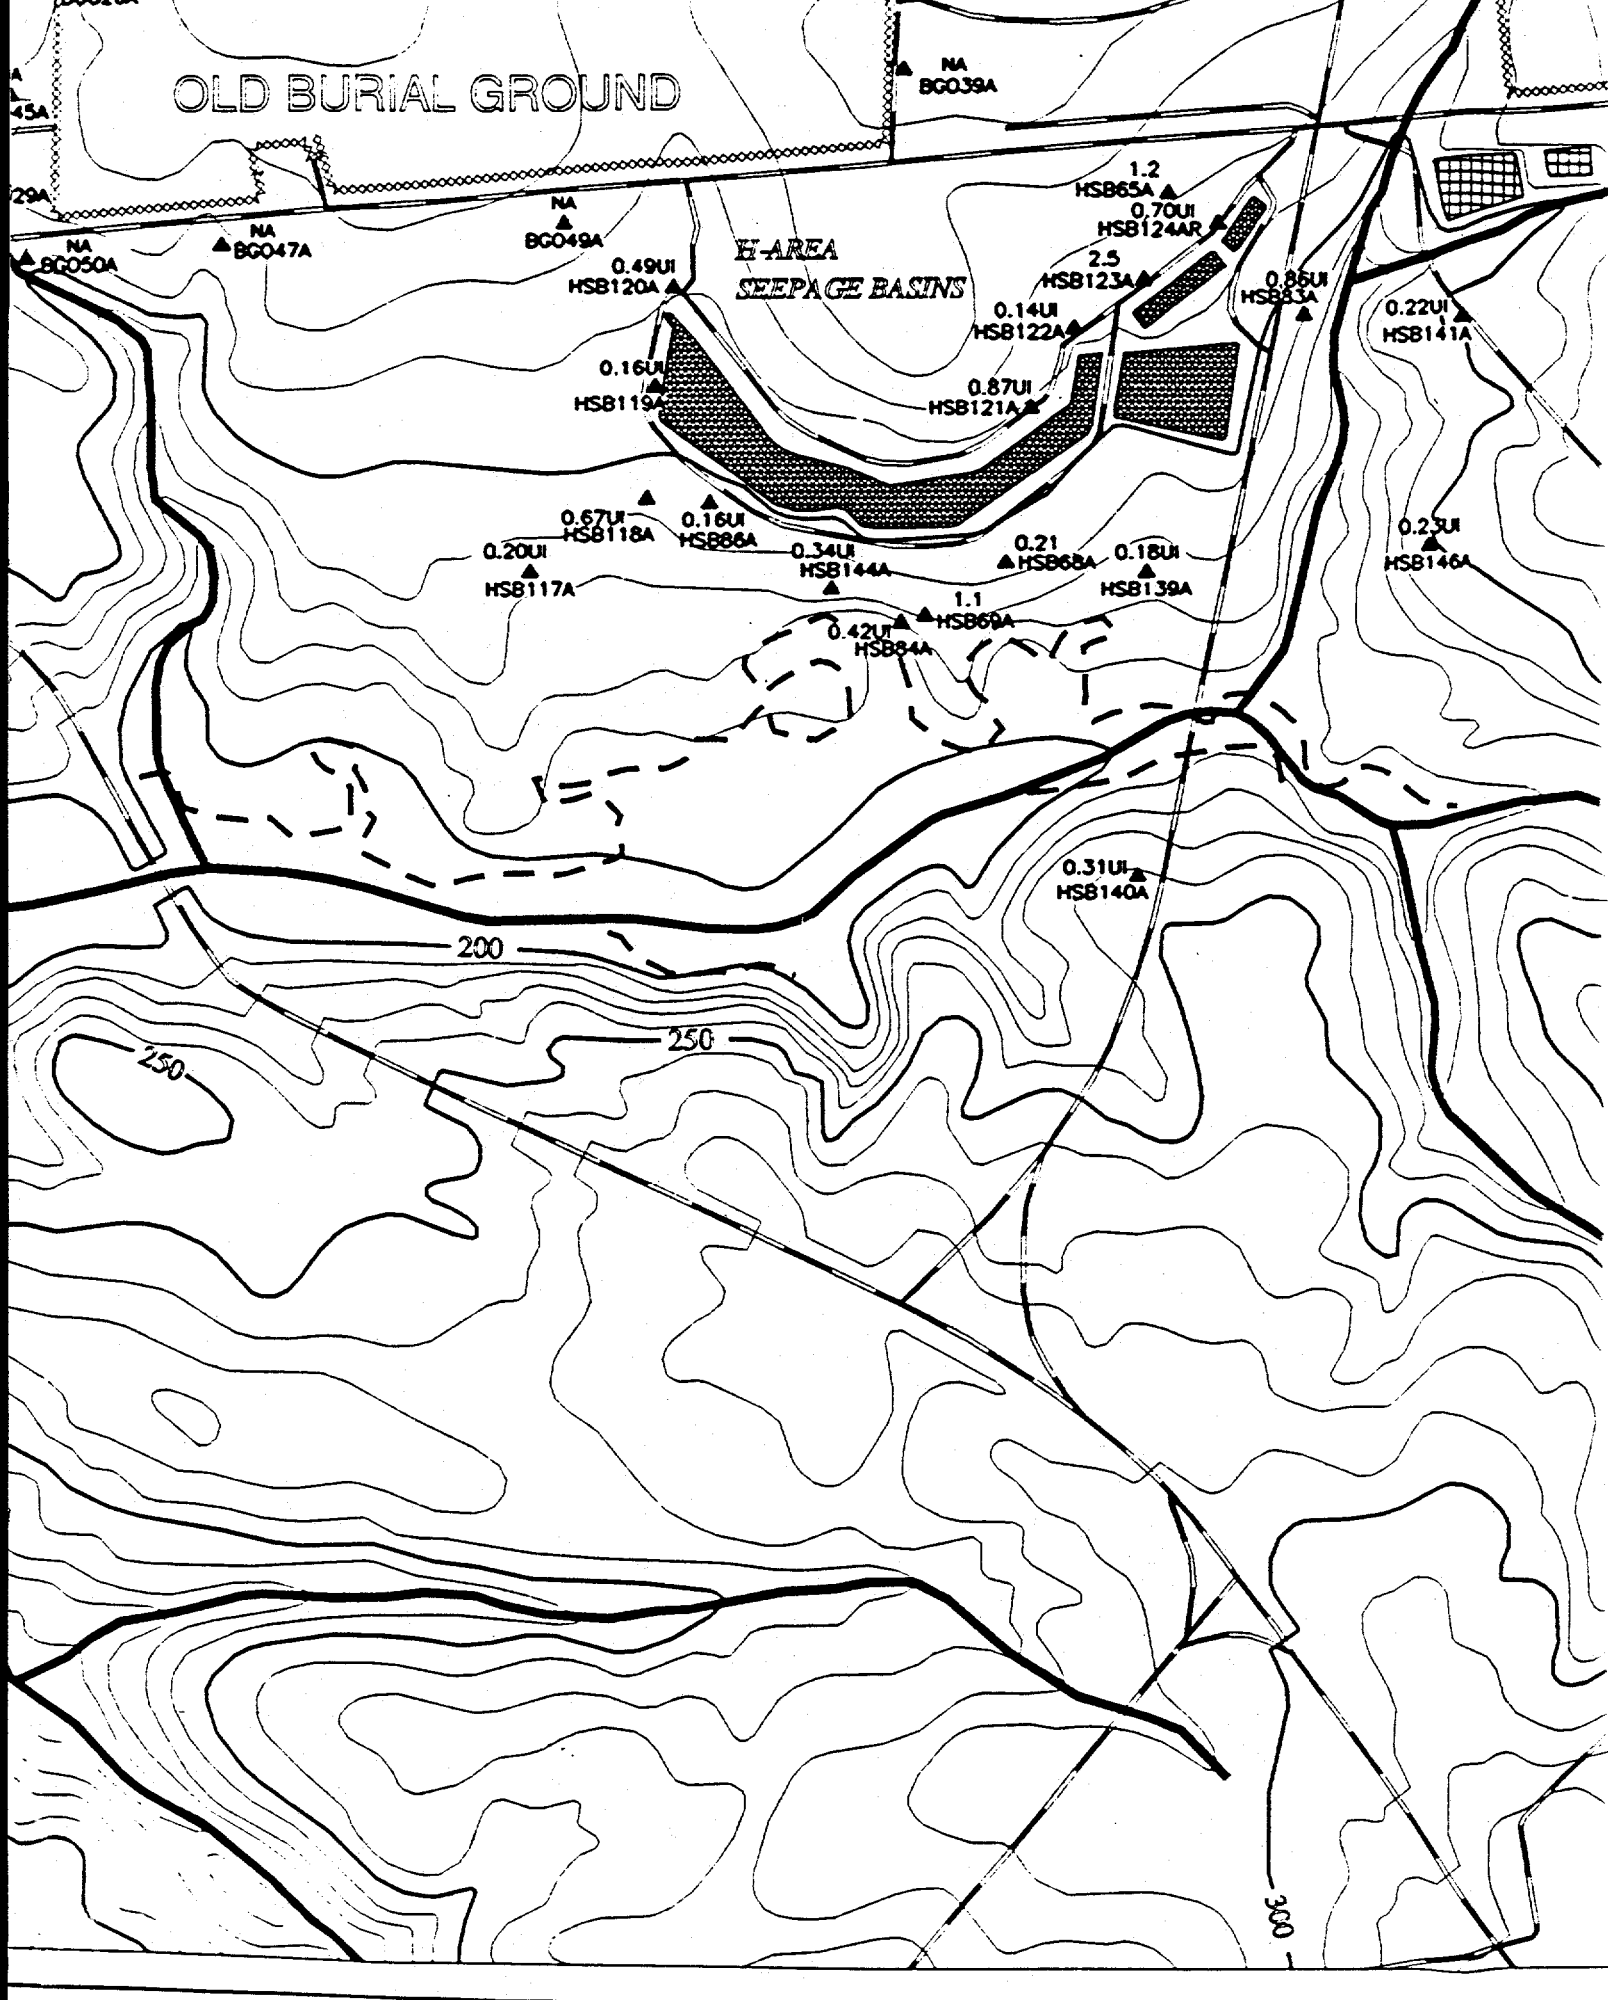

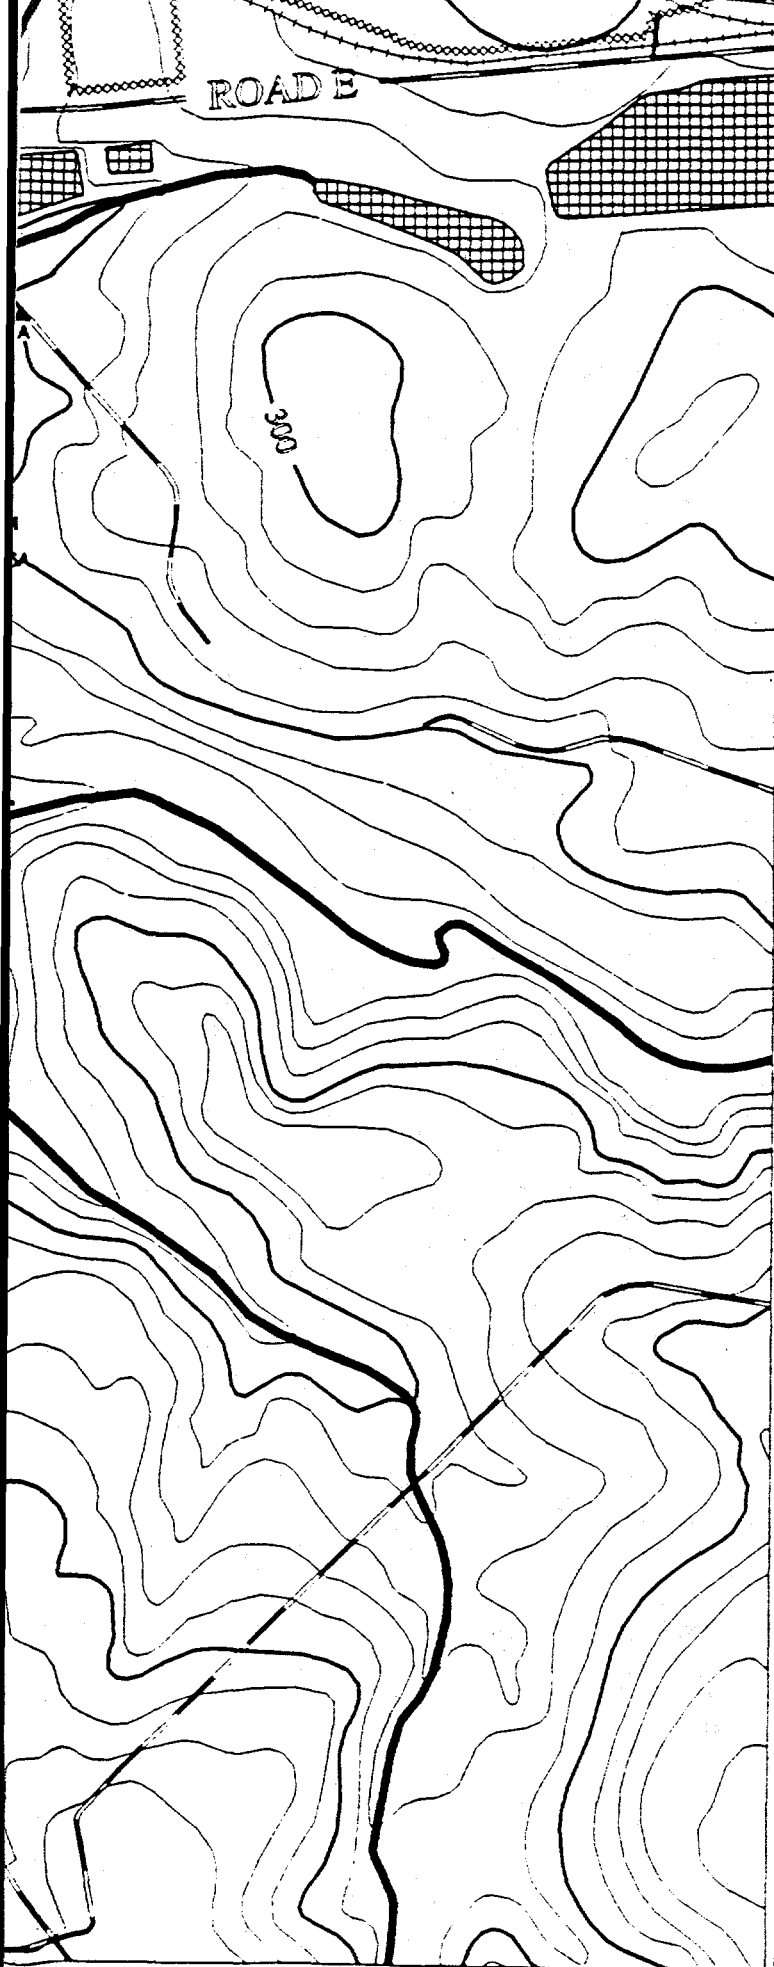

33.253

-81.702

33.253


-81.626

0

900

1800

2700

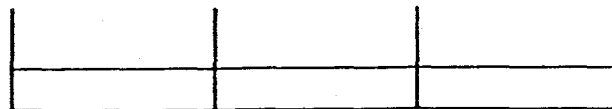

Scale 1:900 FT
1:274 M

TITLE:

SAVANNAH RIVER SITE
GENERAL SEPARATIONS
AREA 1st QUARTER '95

AQUIFER:

CONGAREE

CONSTITUENT:

RADIUM 226

GWPS = 20 pCi/L

"NS" = Not Sampled


"*" = Wells Not Used to Contour


"NA" = Not Analyzed

"UT" = Analyte Not Detected,
Value Is Instrument Reading

Contour Intervals at: 20, 40, 80 pCi/L



EPD GIS Lab (803)725-1417

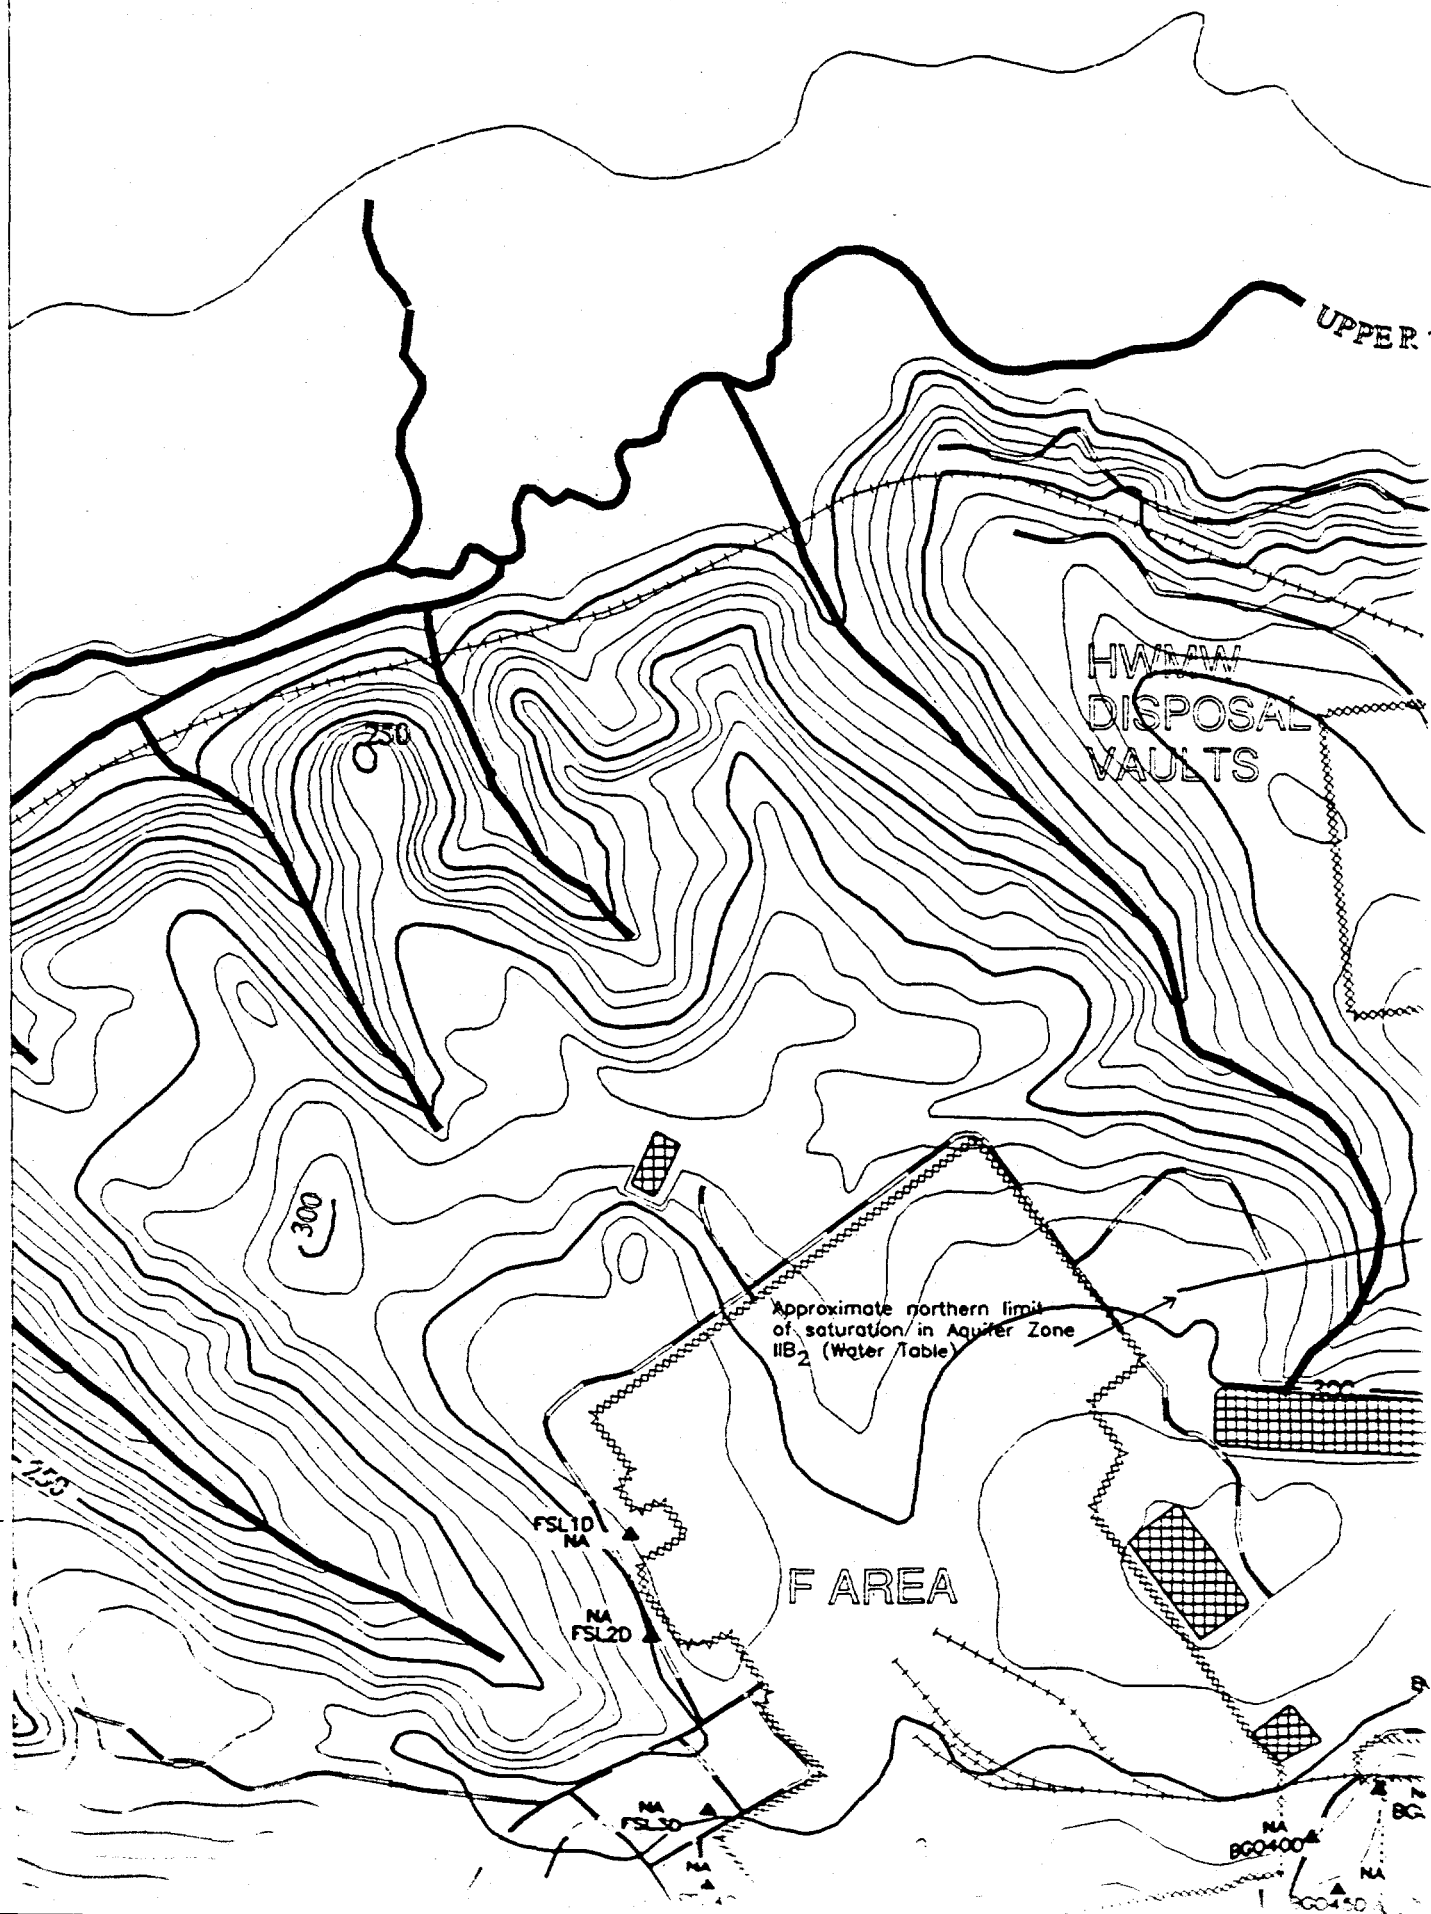


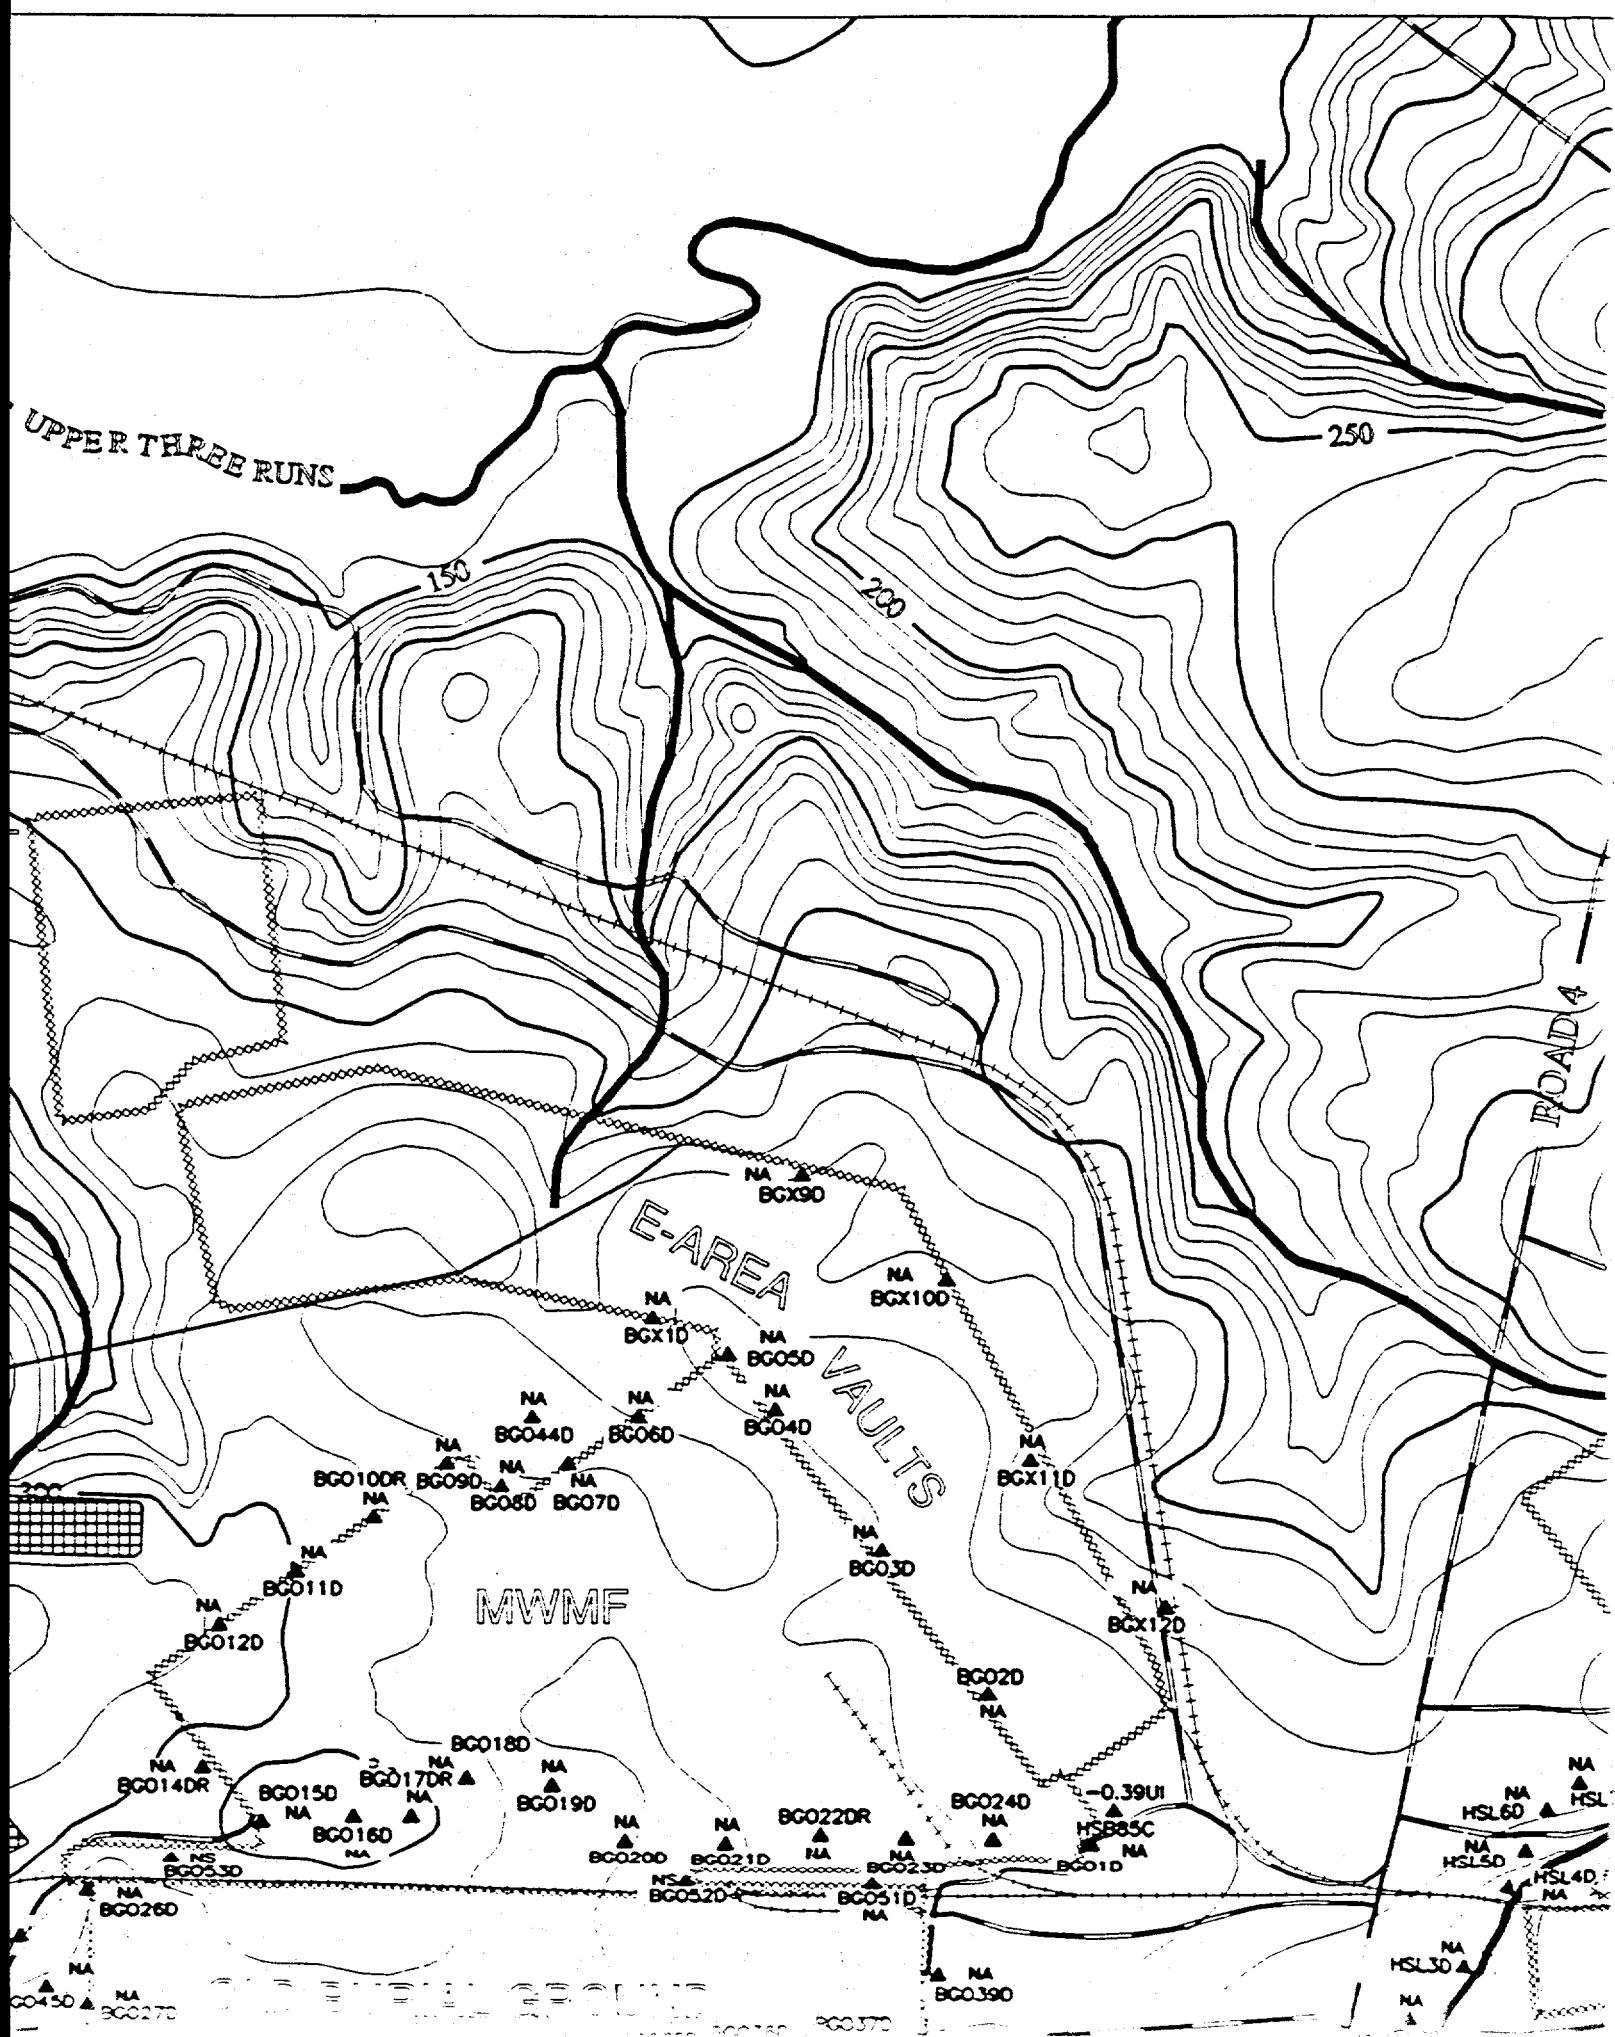



REFERENCE DOCUMENT #
WSRC-TR-95-0146-2 F-Area Seepage Basins
Groundwater Monitoring Report
WSRC-TR-95-0147-2 H-Area Seepage Basins
Groundwater Monitoring Report

-  **PAVED ROAD**
-  **UNPAVED ROAD**
-  **STREAM**
-  **FENCE LINE**
-  **SEEPAGE LINE**
-  **RAILROAD**
-  **TOPOGRAPHIC CONTOUR**
Contour Interval 10 FT
-  **INFERRED**
CONSTITUENT CONTOUR
-  **CONSTITUENT CONTOUR**
-  **BASIN**
-  **RCRA-CERTIFIED**
CLOSED BASIN
-  **MONITORING WELL**

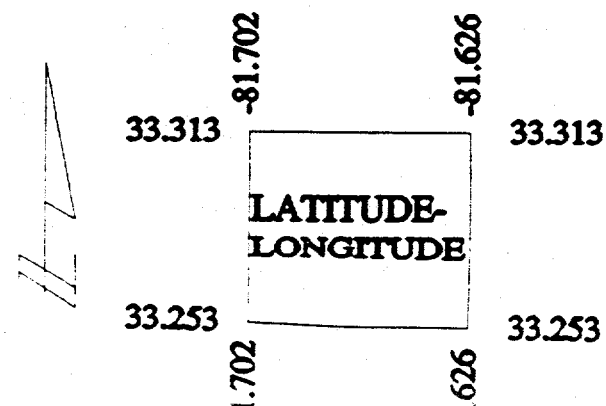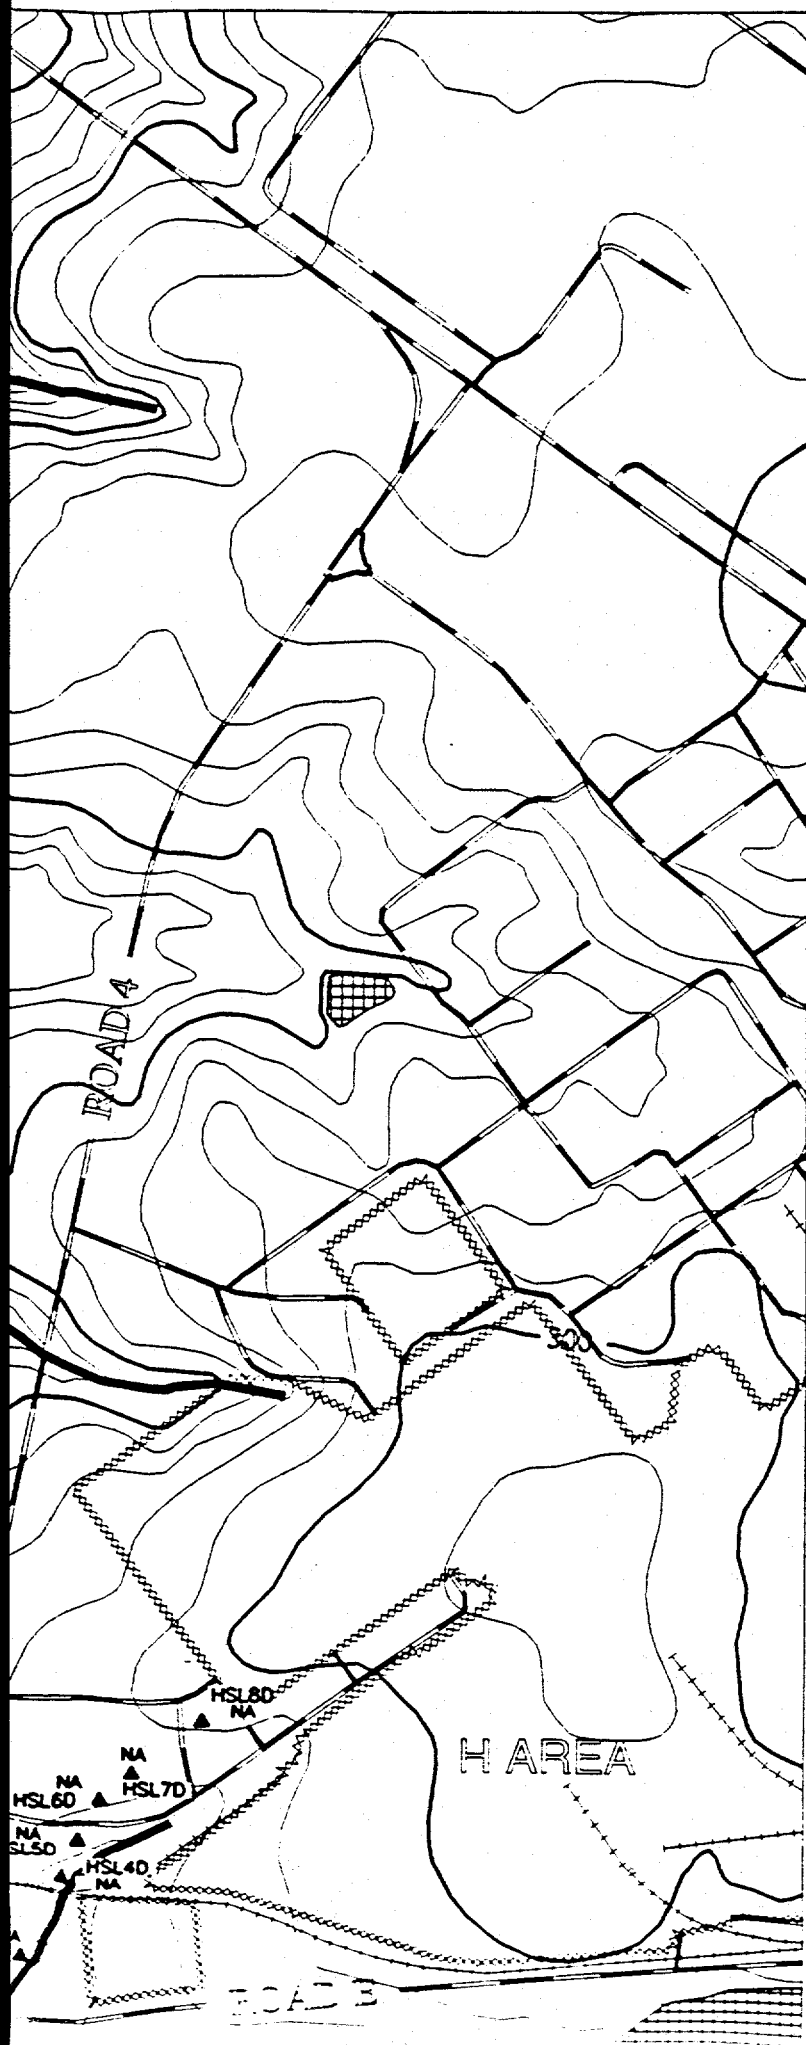

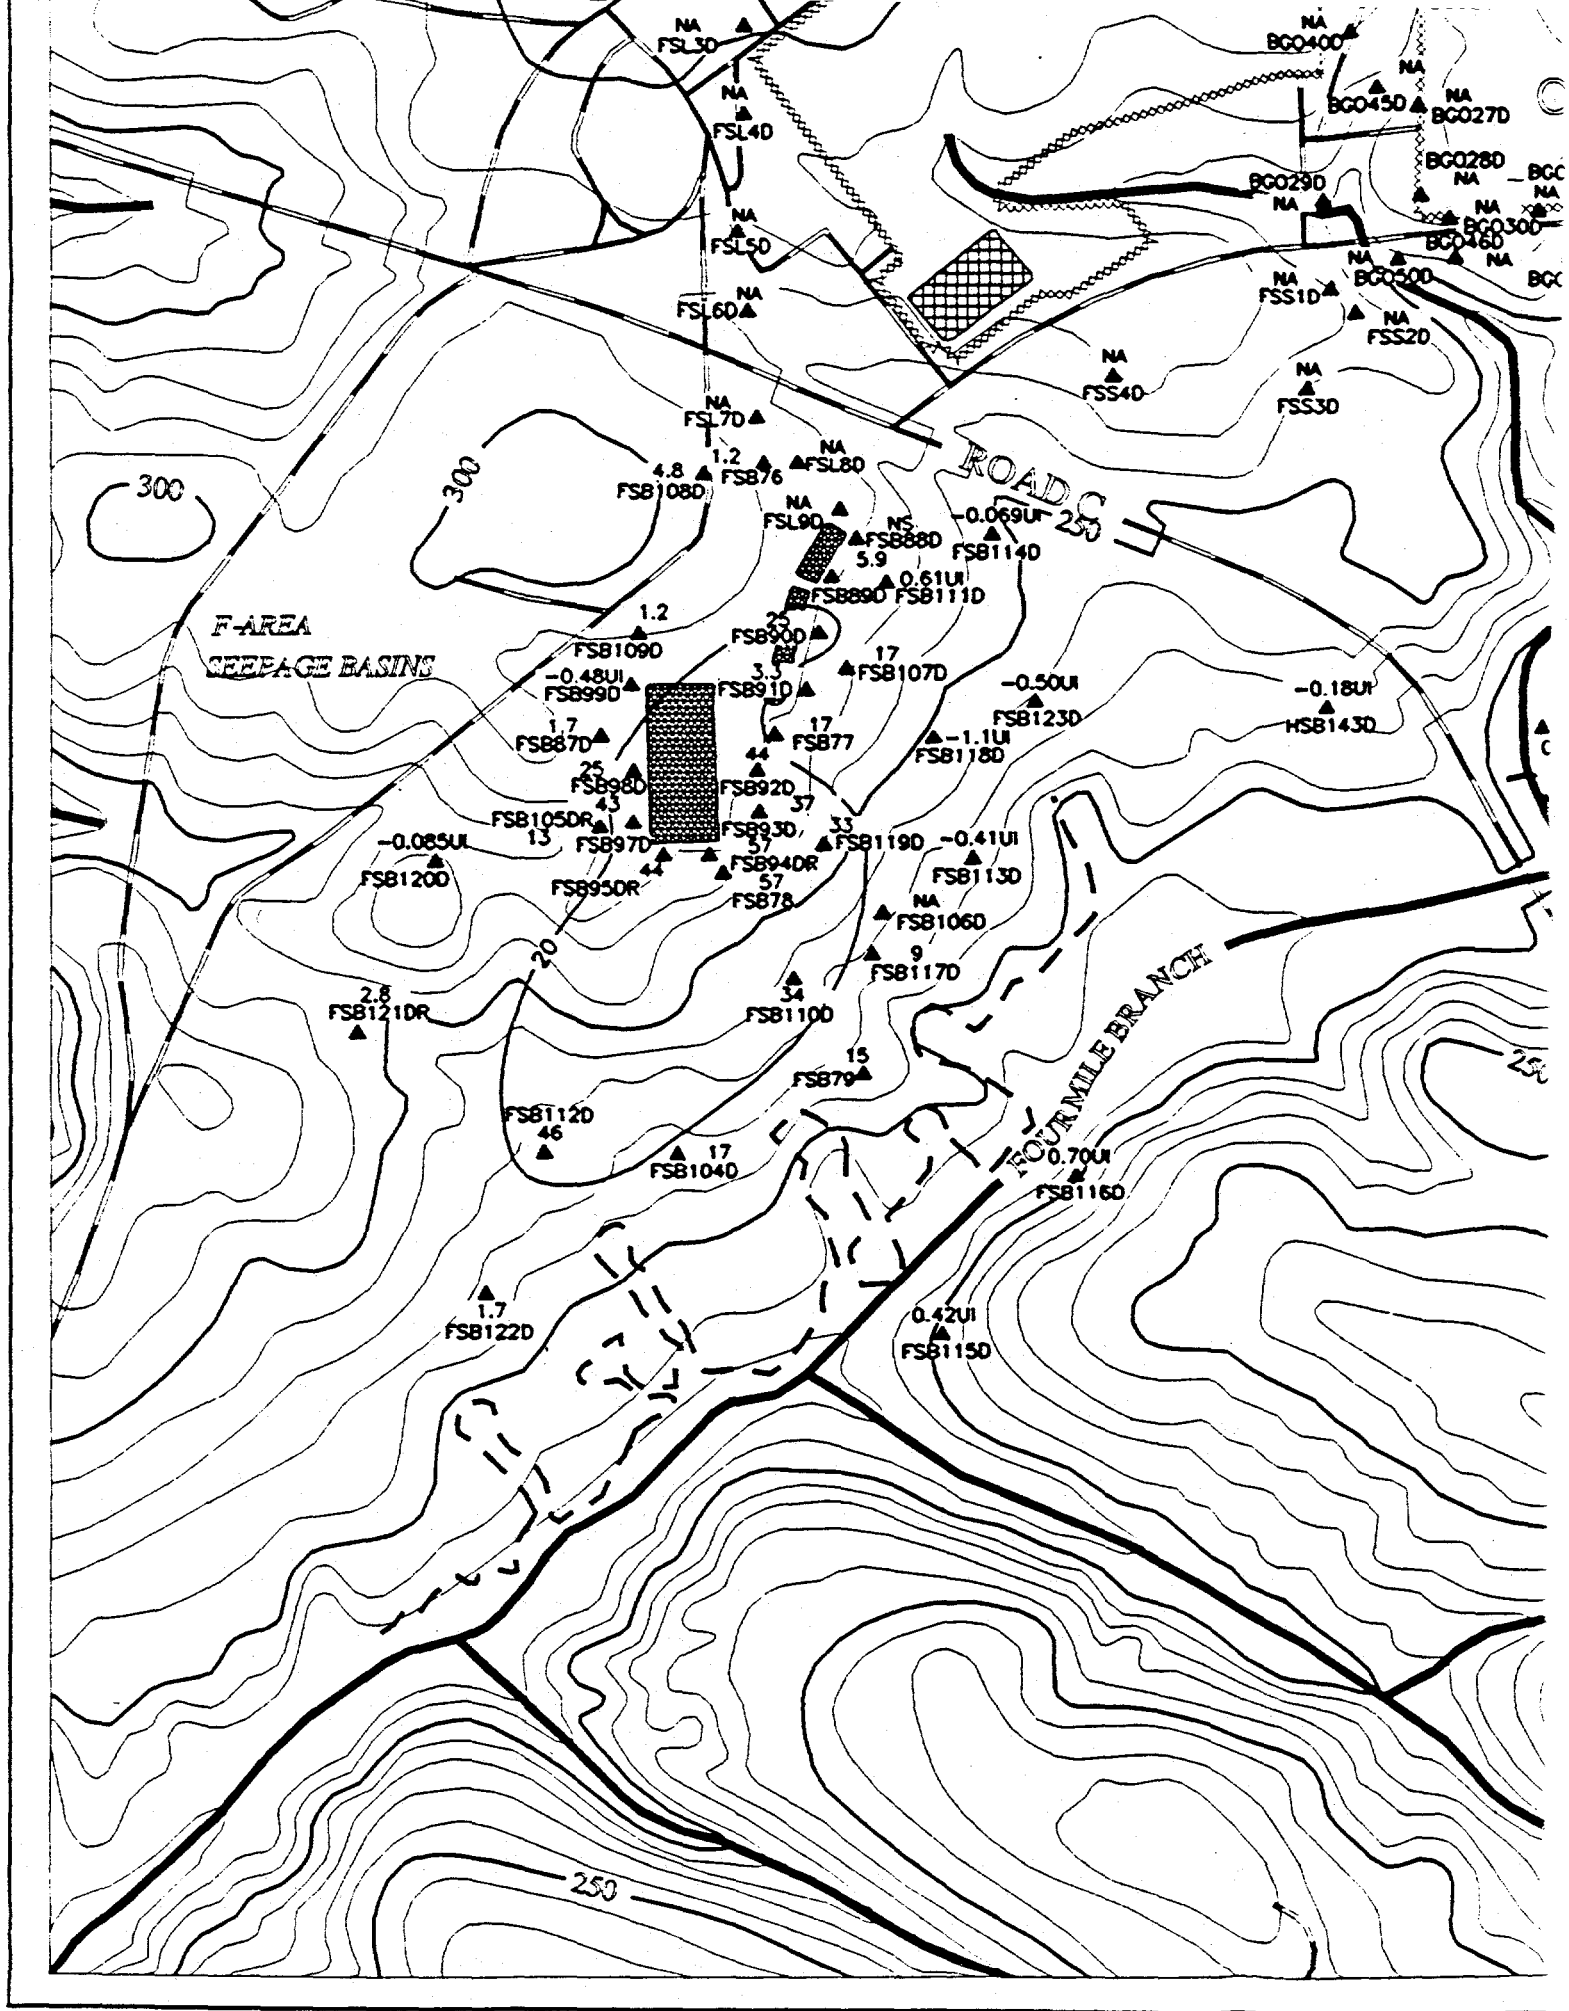

[illegible][illegible][illegible]

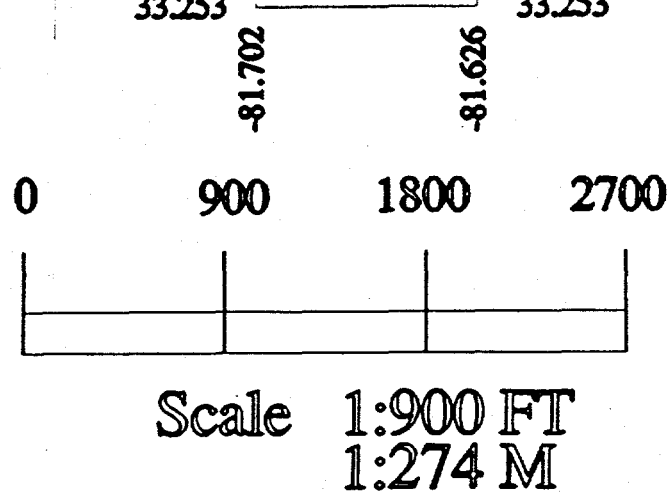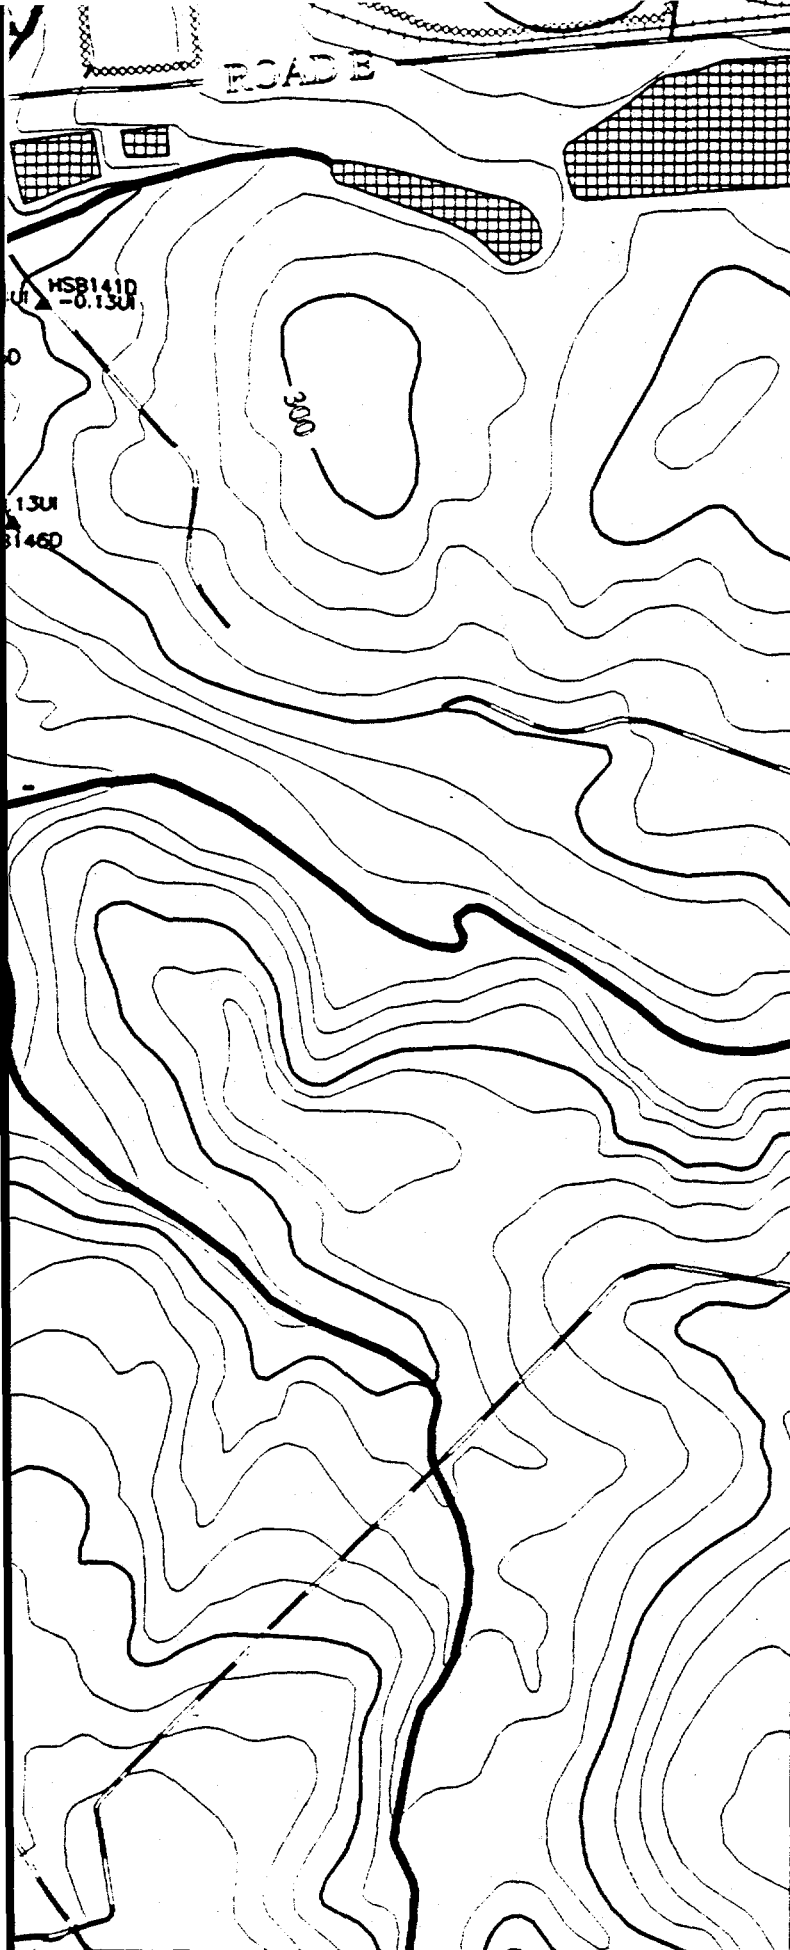

TITLE:

**SAVANNAH RIVER SITE
GENERAL SEPARATIONS
AREA 1st QUARTER '95**

AQUIFER:

WATER TABLE

CONSTITUENT:

RADIUM 228

GWPS = 20 pCi/L

"NS" = Not Sampled

"*" = Wells Not Used to Contour

"NA" = Not Analyzed

**"UT" = Analyte Not Detected,
Value Is Instrument Reading**

Contour Intervals at: 20, 100, 200 pCi/L

EPD GIS Lab (803)725-1417

UPPER TH

HWMW
DISPOS
VAULTS

NA
HMD30

NA
HMD111

NA
HMD10

Approximate northern limit
of confined to semi-confined
conditions in Aquifer Zone IIB,
(Barnwell/McBean)

F AREA

BC0431
NA


NA
BC0130R

NA
BC042C


NS
BC053C

BC0458

NA
BC027C


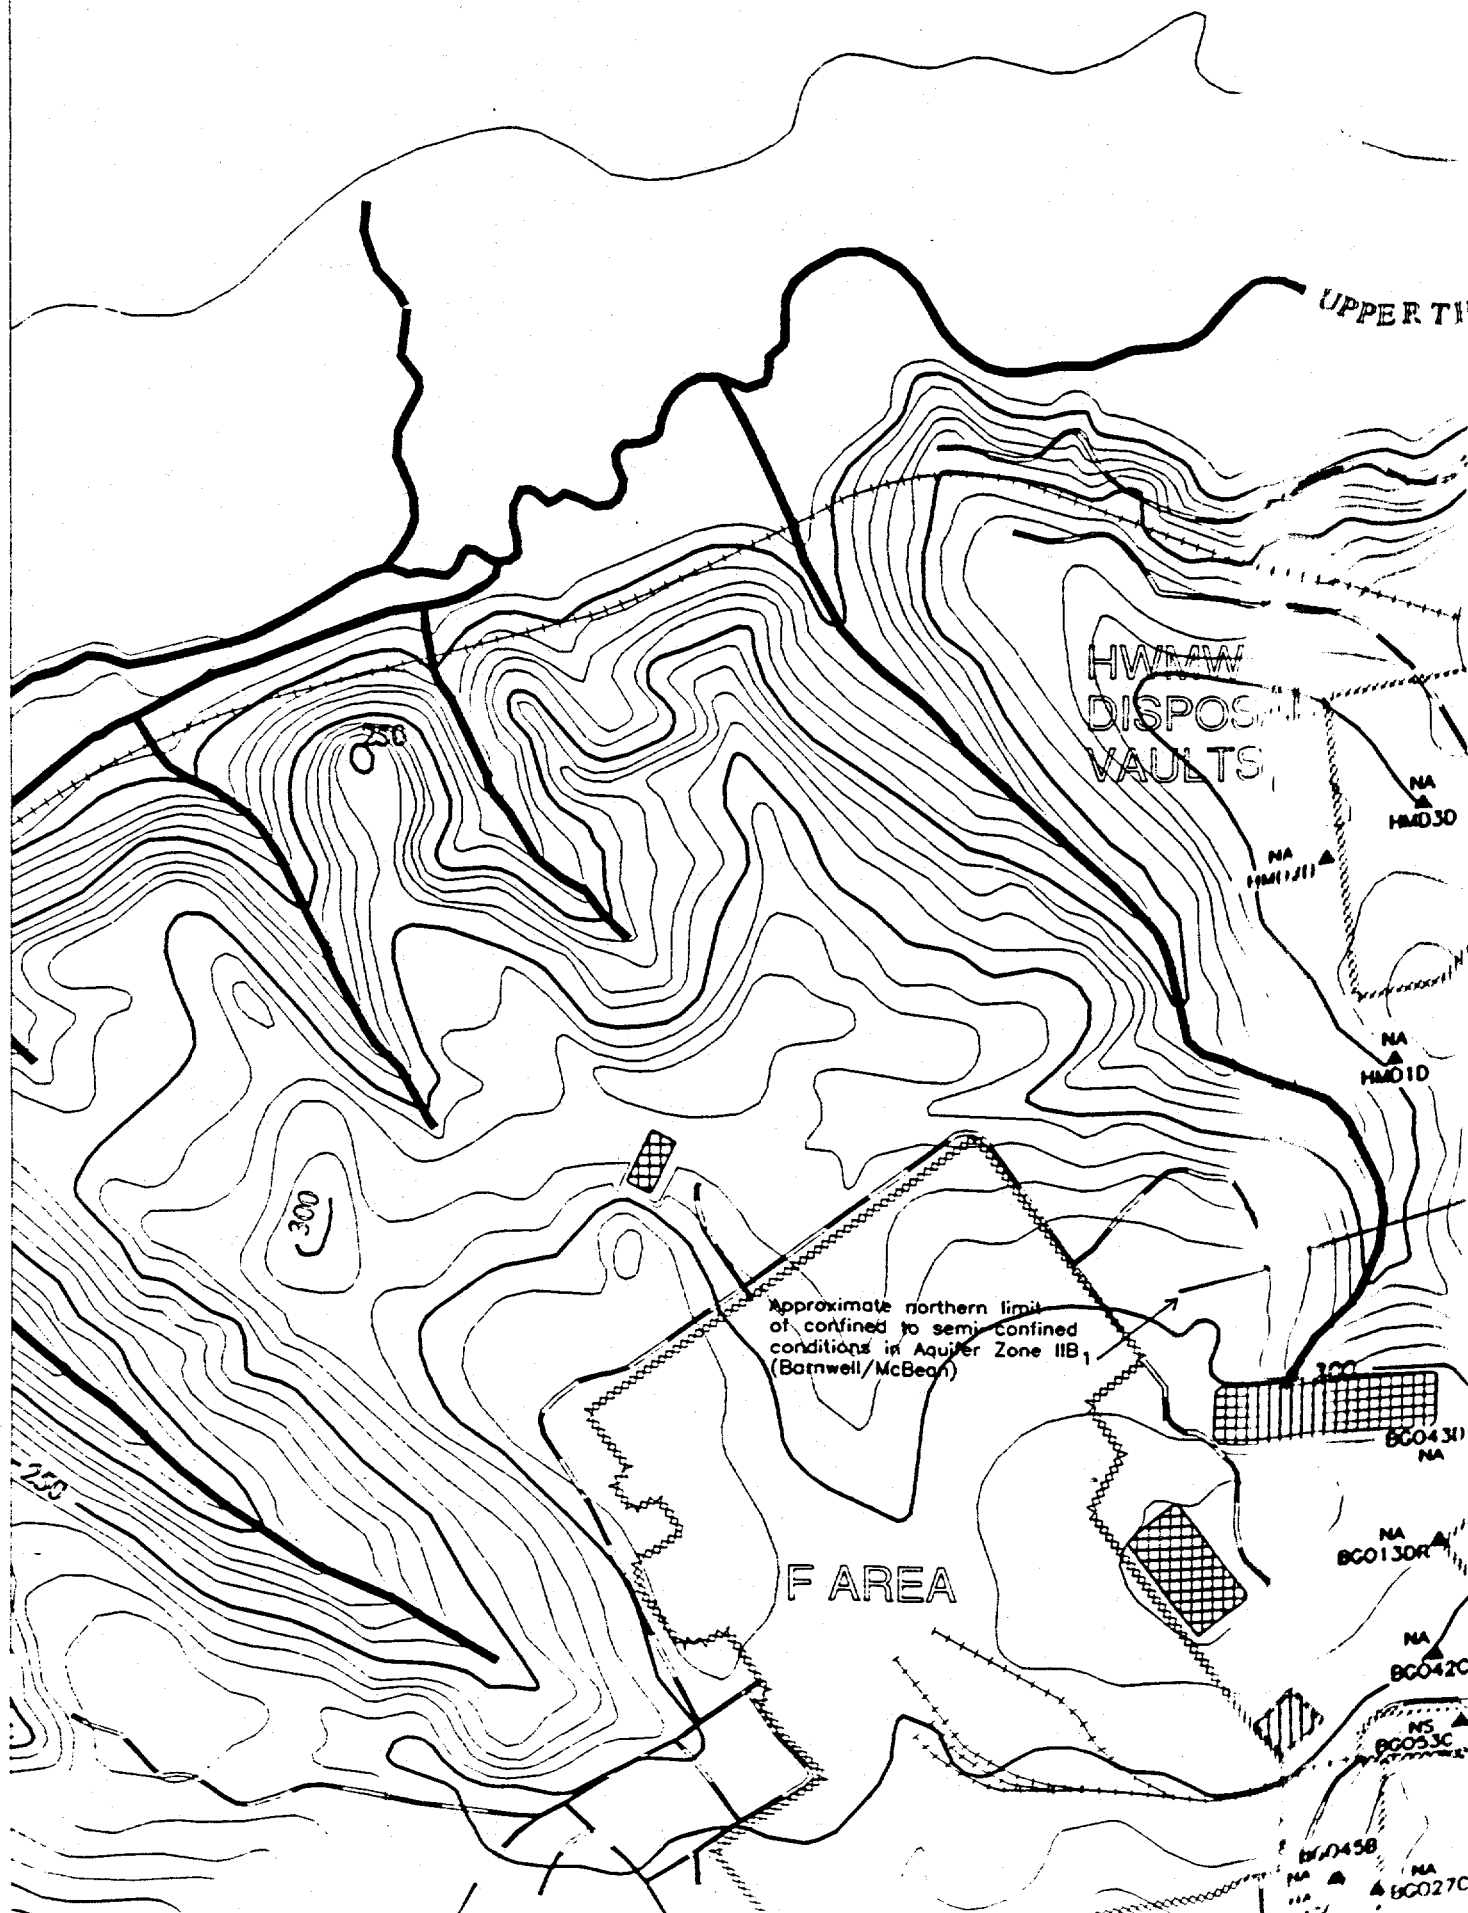



UPPER THREE RUNS

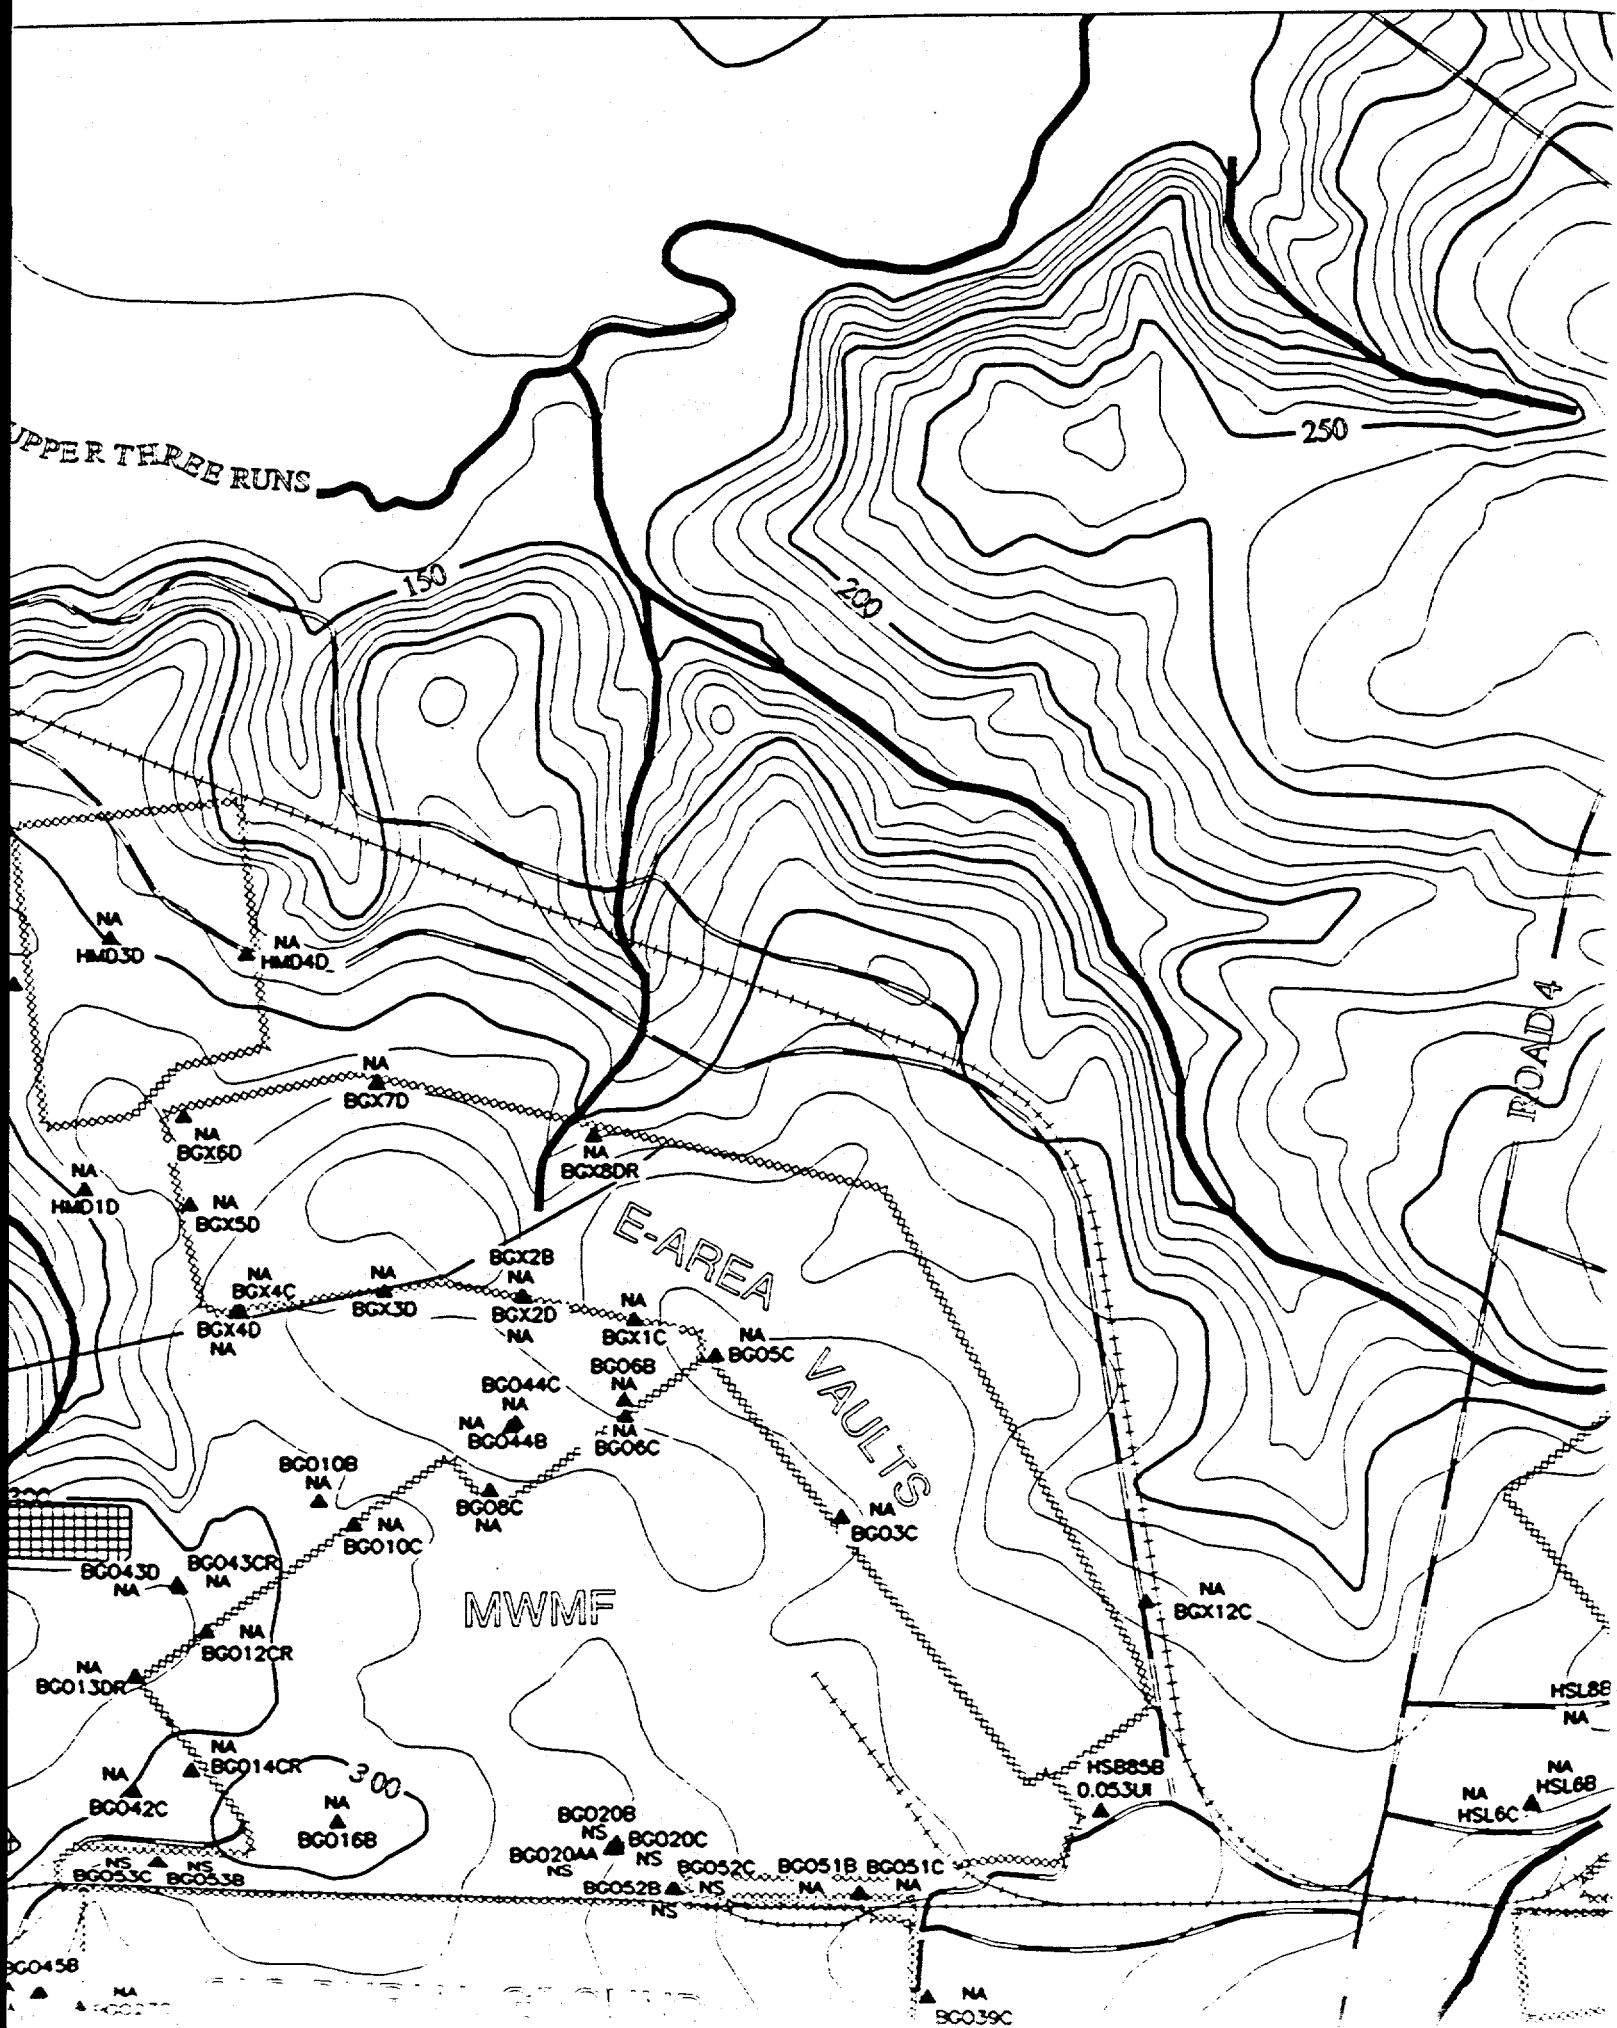

REFERENCE DOCUMENT #
WSRC-TR-95-0146-2 F-Area Seepage Basins
Groundwater Monitoring Report
WSRC-TR-95-0147-2 H-Area Seepage Basins
Groundwater Monitoring Report



-  **PAVED ROAD**
-  **UNPAVED ROAD**
-  **STREAM**
-  **FENCE LINE**
-  **SEELINE**
-  **RAILROAD**
-  **TOPOGRAPHIC CONTOUR**
Contour Interval 10 FT
-  **INFERRED**
CONSTITUENT CONTOUR
-  **CONSTITUENT CONTOUR**
-  **BASIN**
-  **RCRA-CERTIFIED**
CLOSED BASIN
-  **MONITORING WELL**

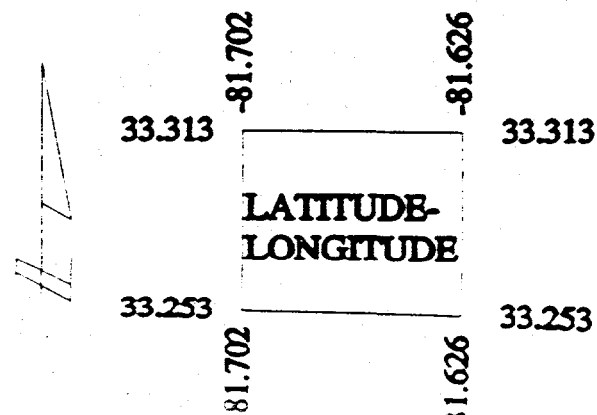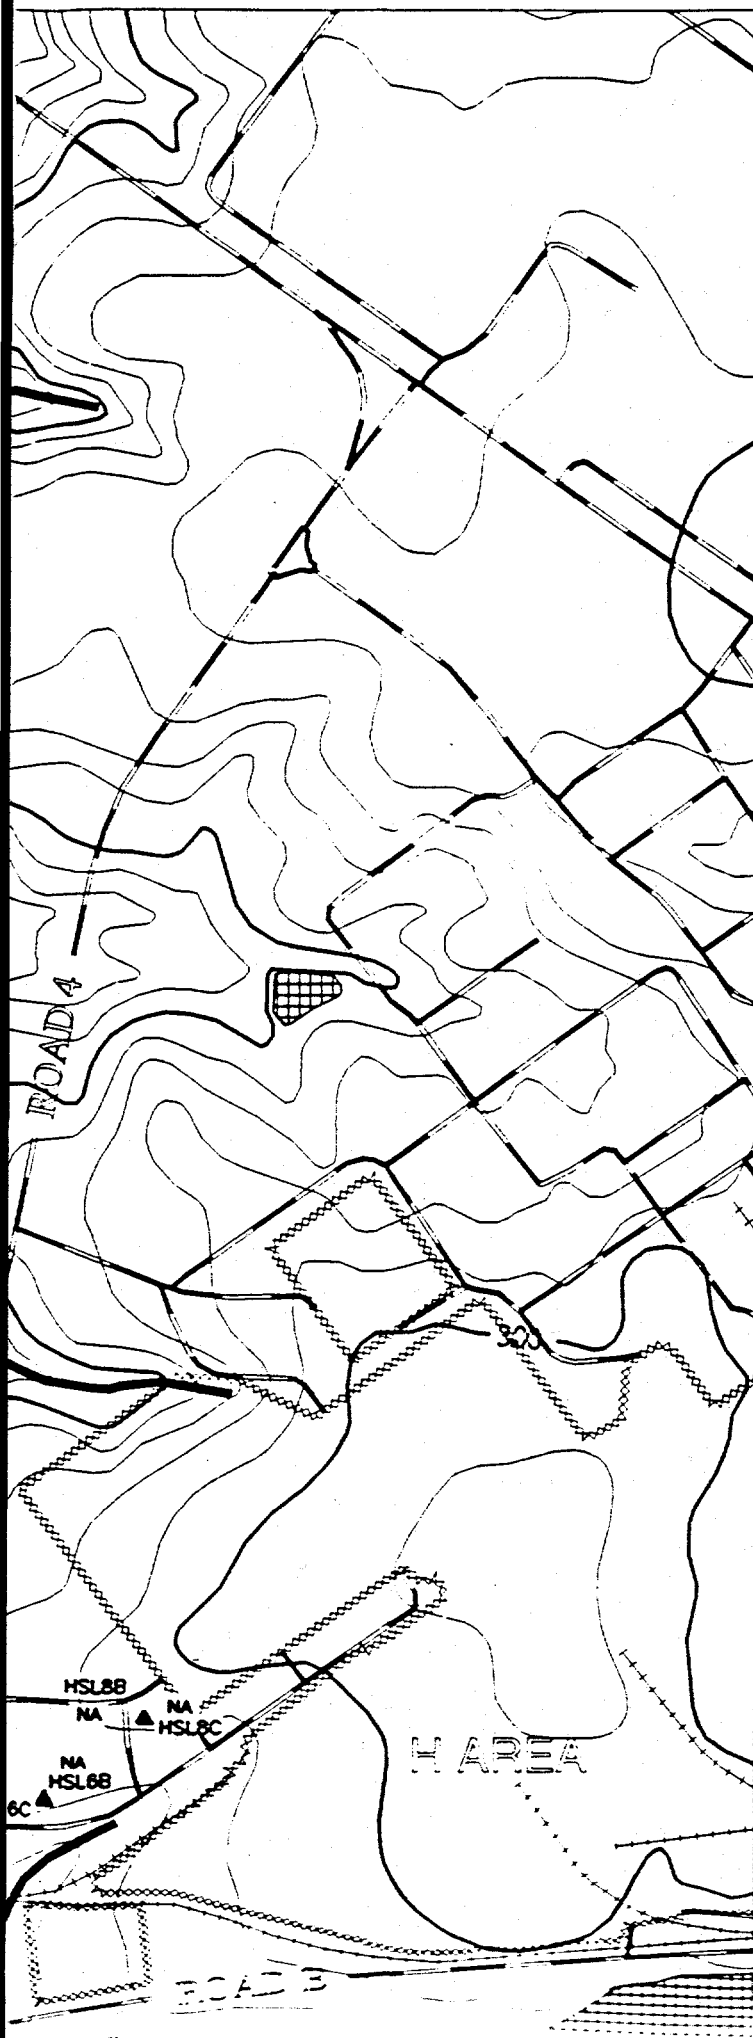

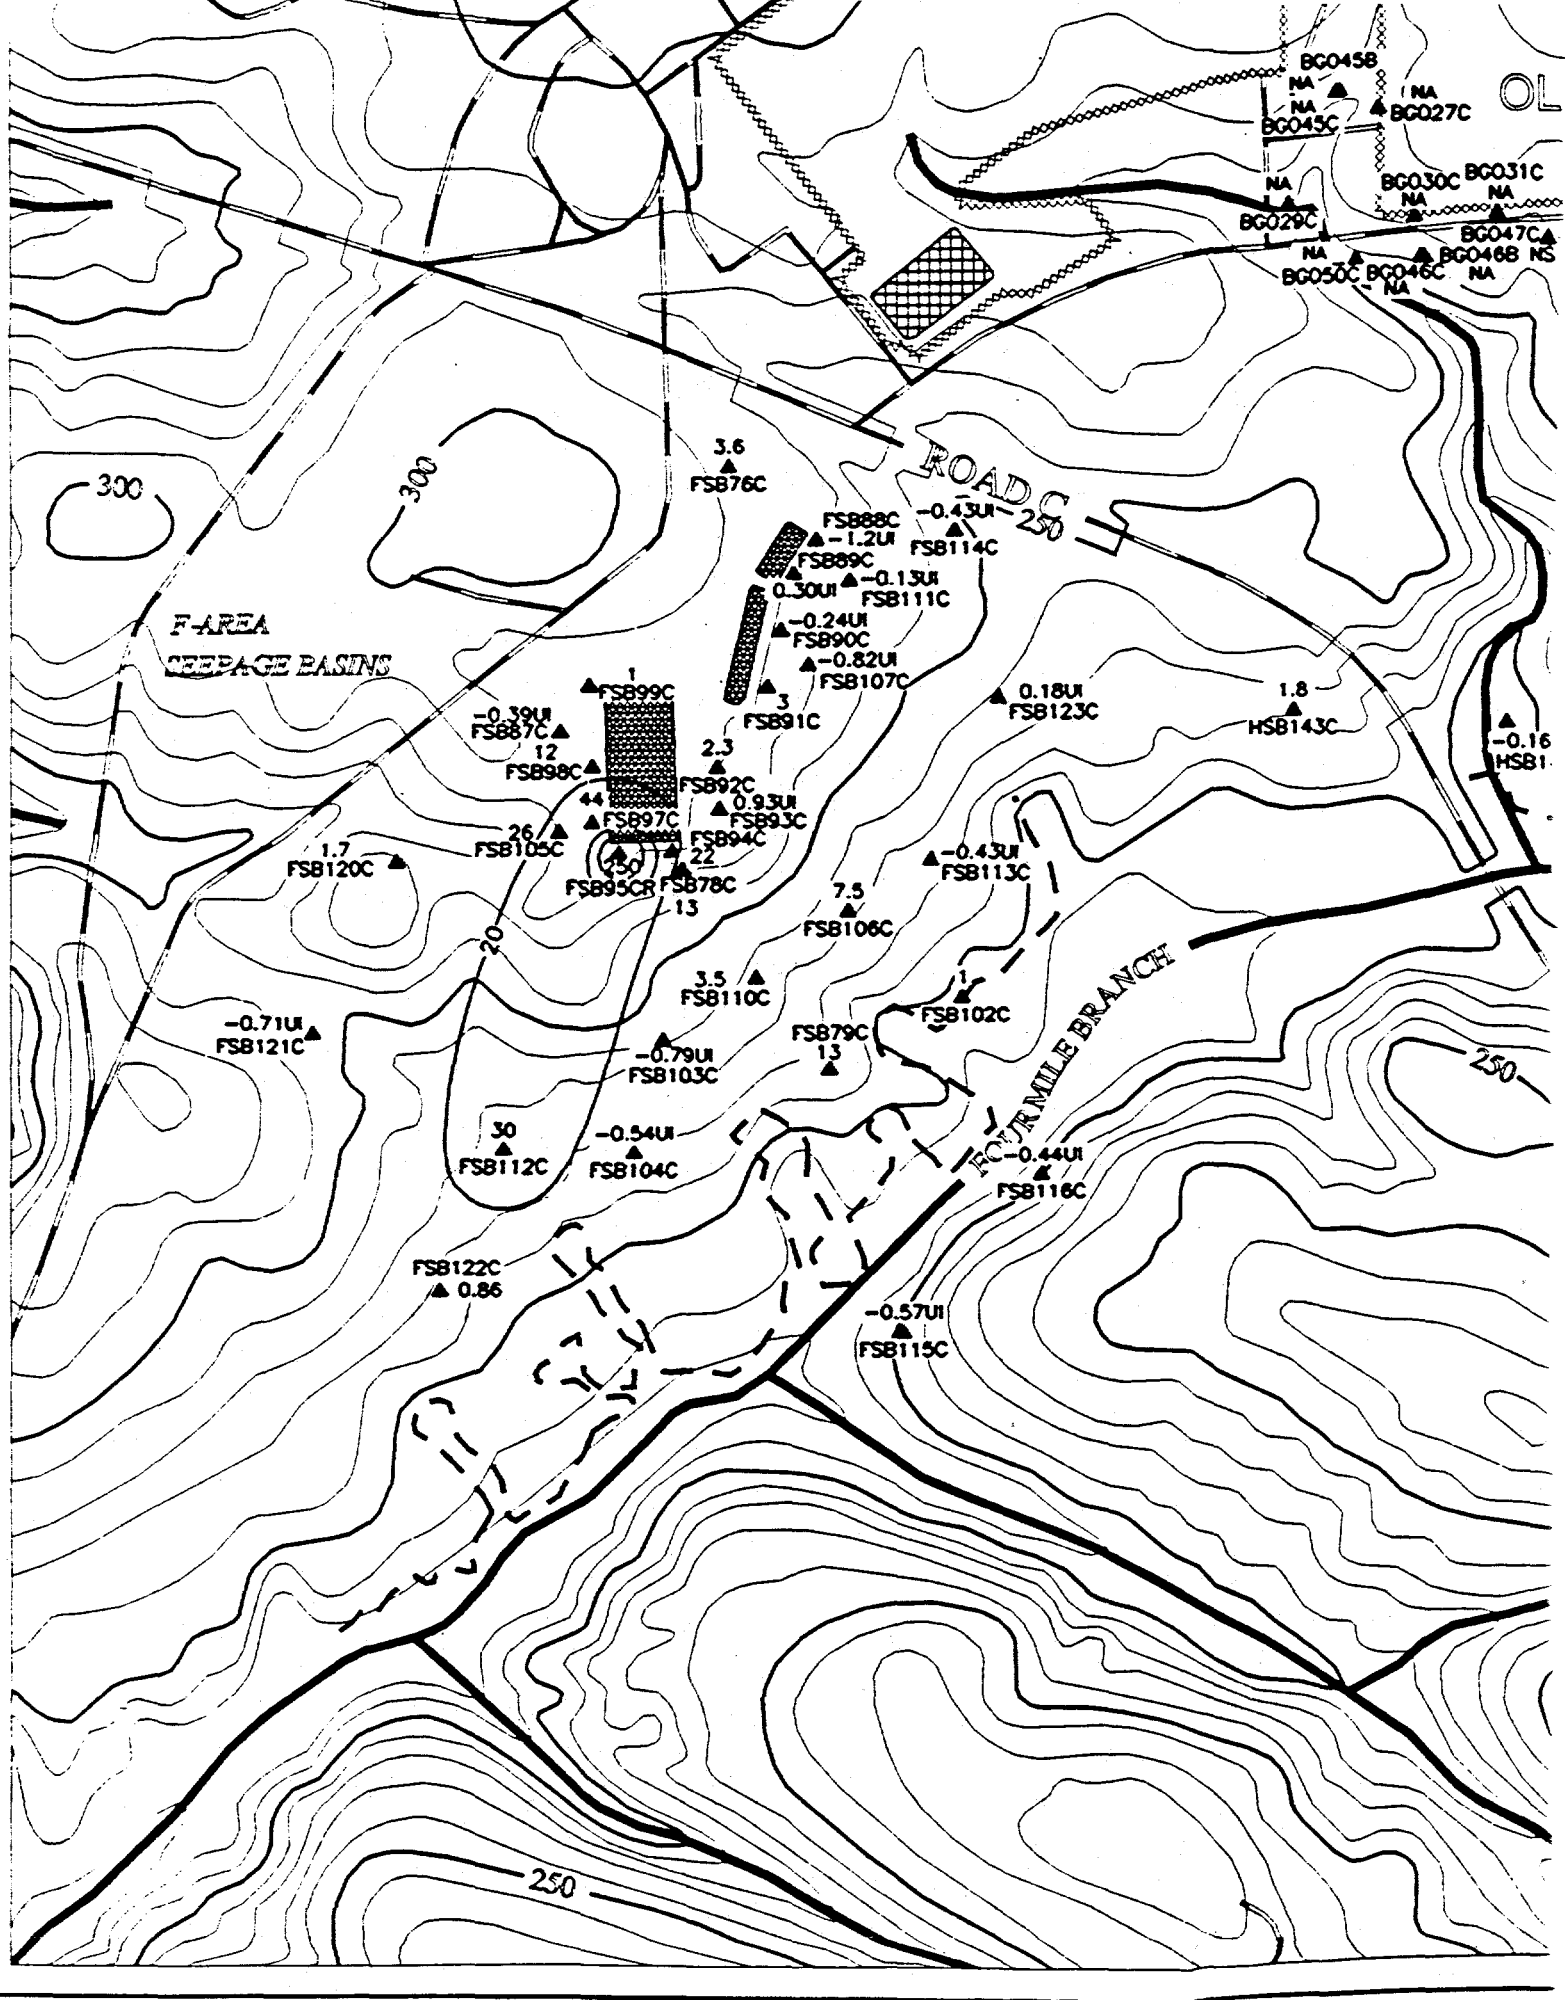

[illegible]

H-AREA
SLEEPAGE BASINS

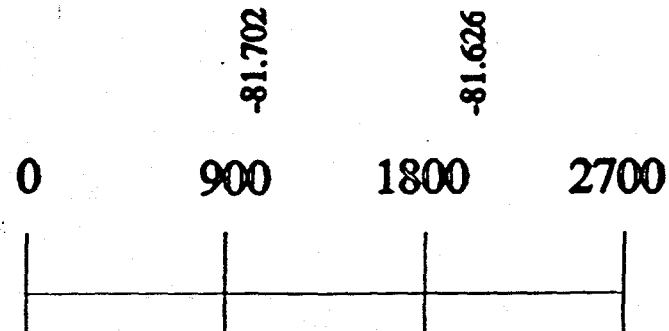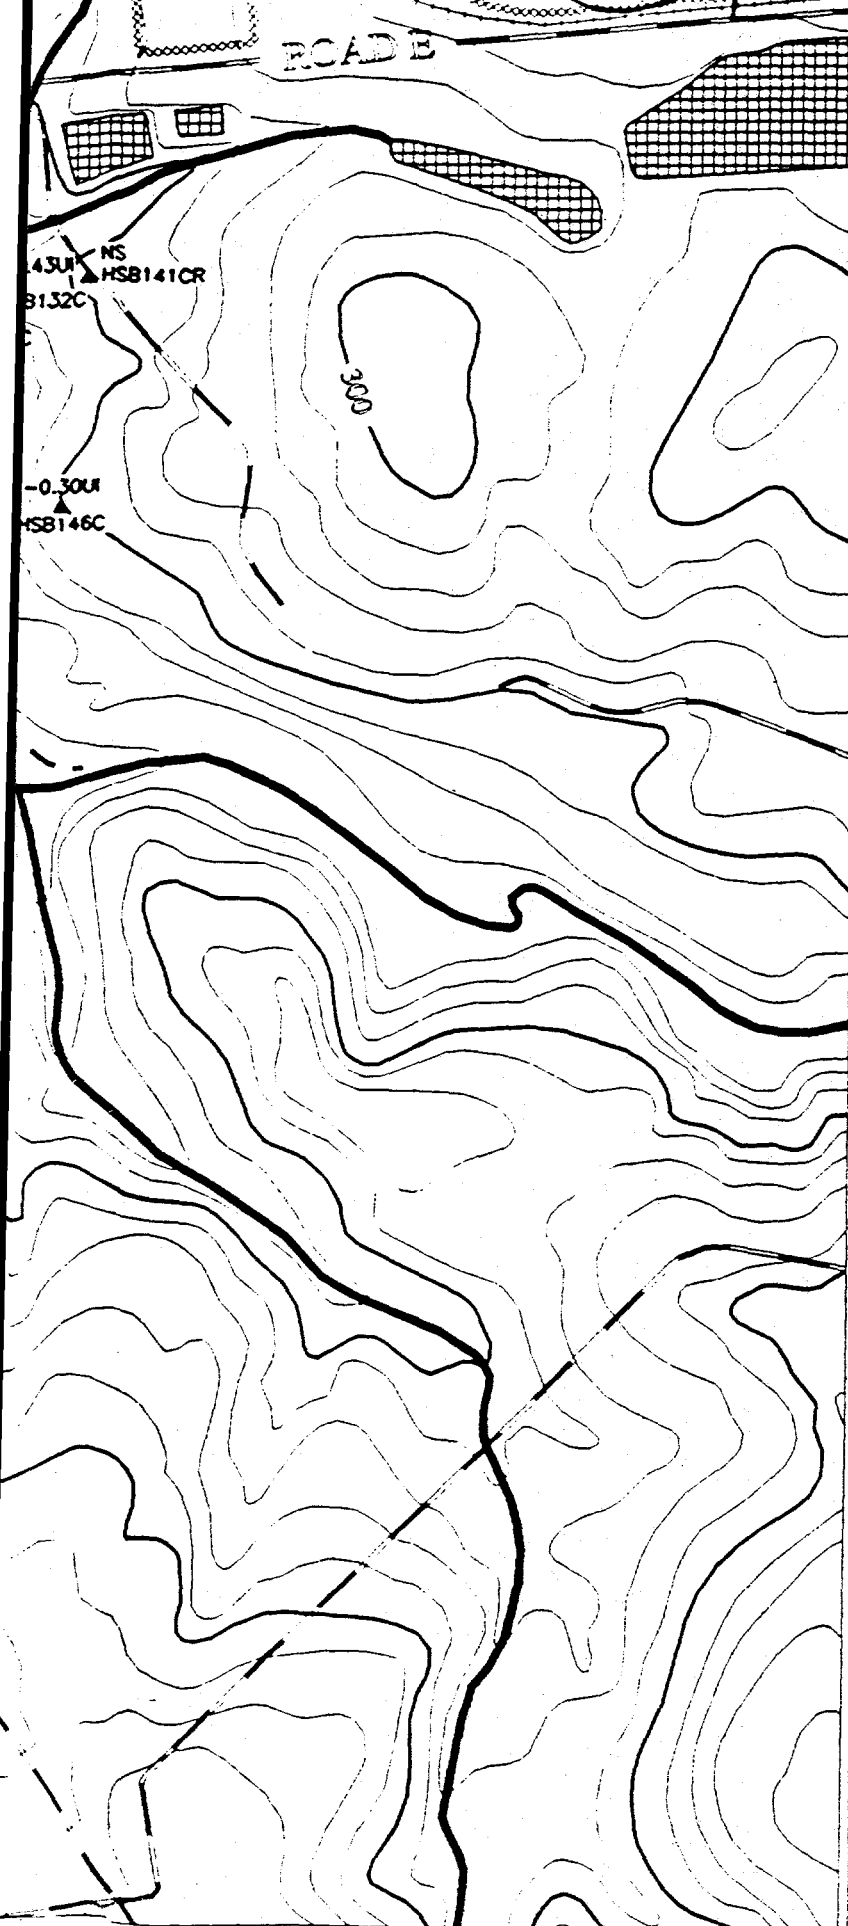

Scale 1:900 FT
1:274 M

TITLE:

SAVANNAH RIVER SITE
GENERAL SEPARATIONS
AREA 1st QUARTER '95

AQUIFER:

BARNWELL/McBEAN

CONSTITUENT:

RADIUM 228

GWPS = 20 pCi/L

"NS" = Not Sampled

"*" = Wells Not Used to Contour

"NA" = Not Analyzed

"UI" = Analyte Not Detected,
Value Is Instrument Reading

Contour Intervals at: 20, 100, 200 pCi/L

EPD GIS Lab (803)725-1417

UPPER TH

HWMAN
DISPOSAL
VAULTS

F AREA

NS
BG04


NA
BG014A

NS
BG041A

NA
BG025



NS
BG053A


NS
BG026A

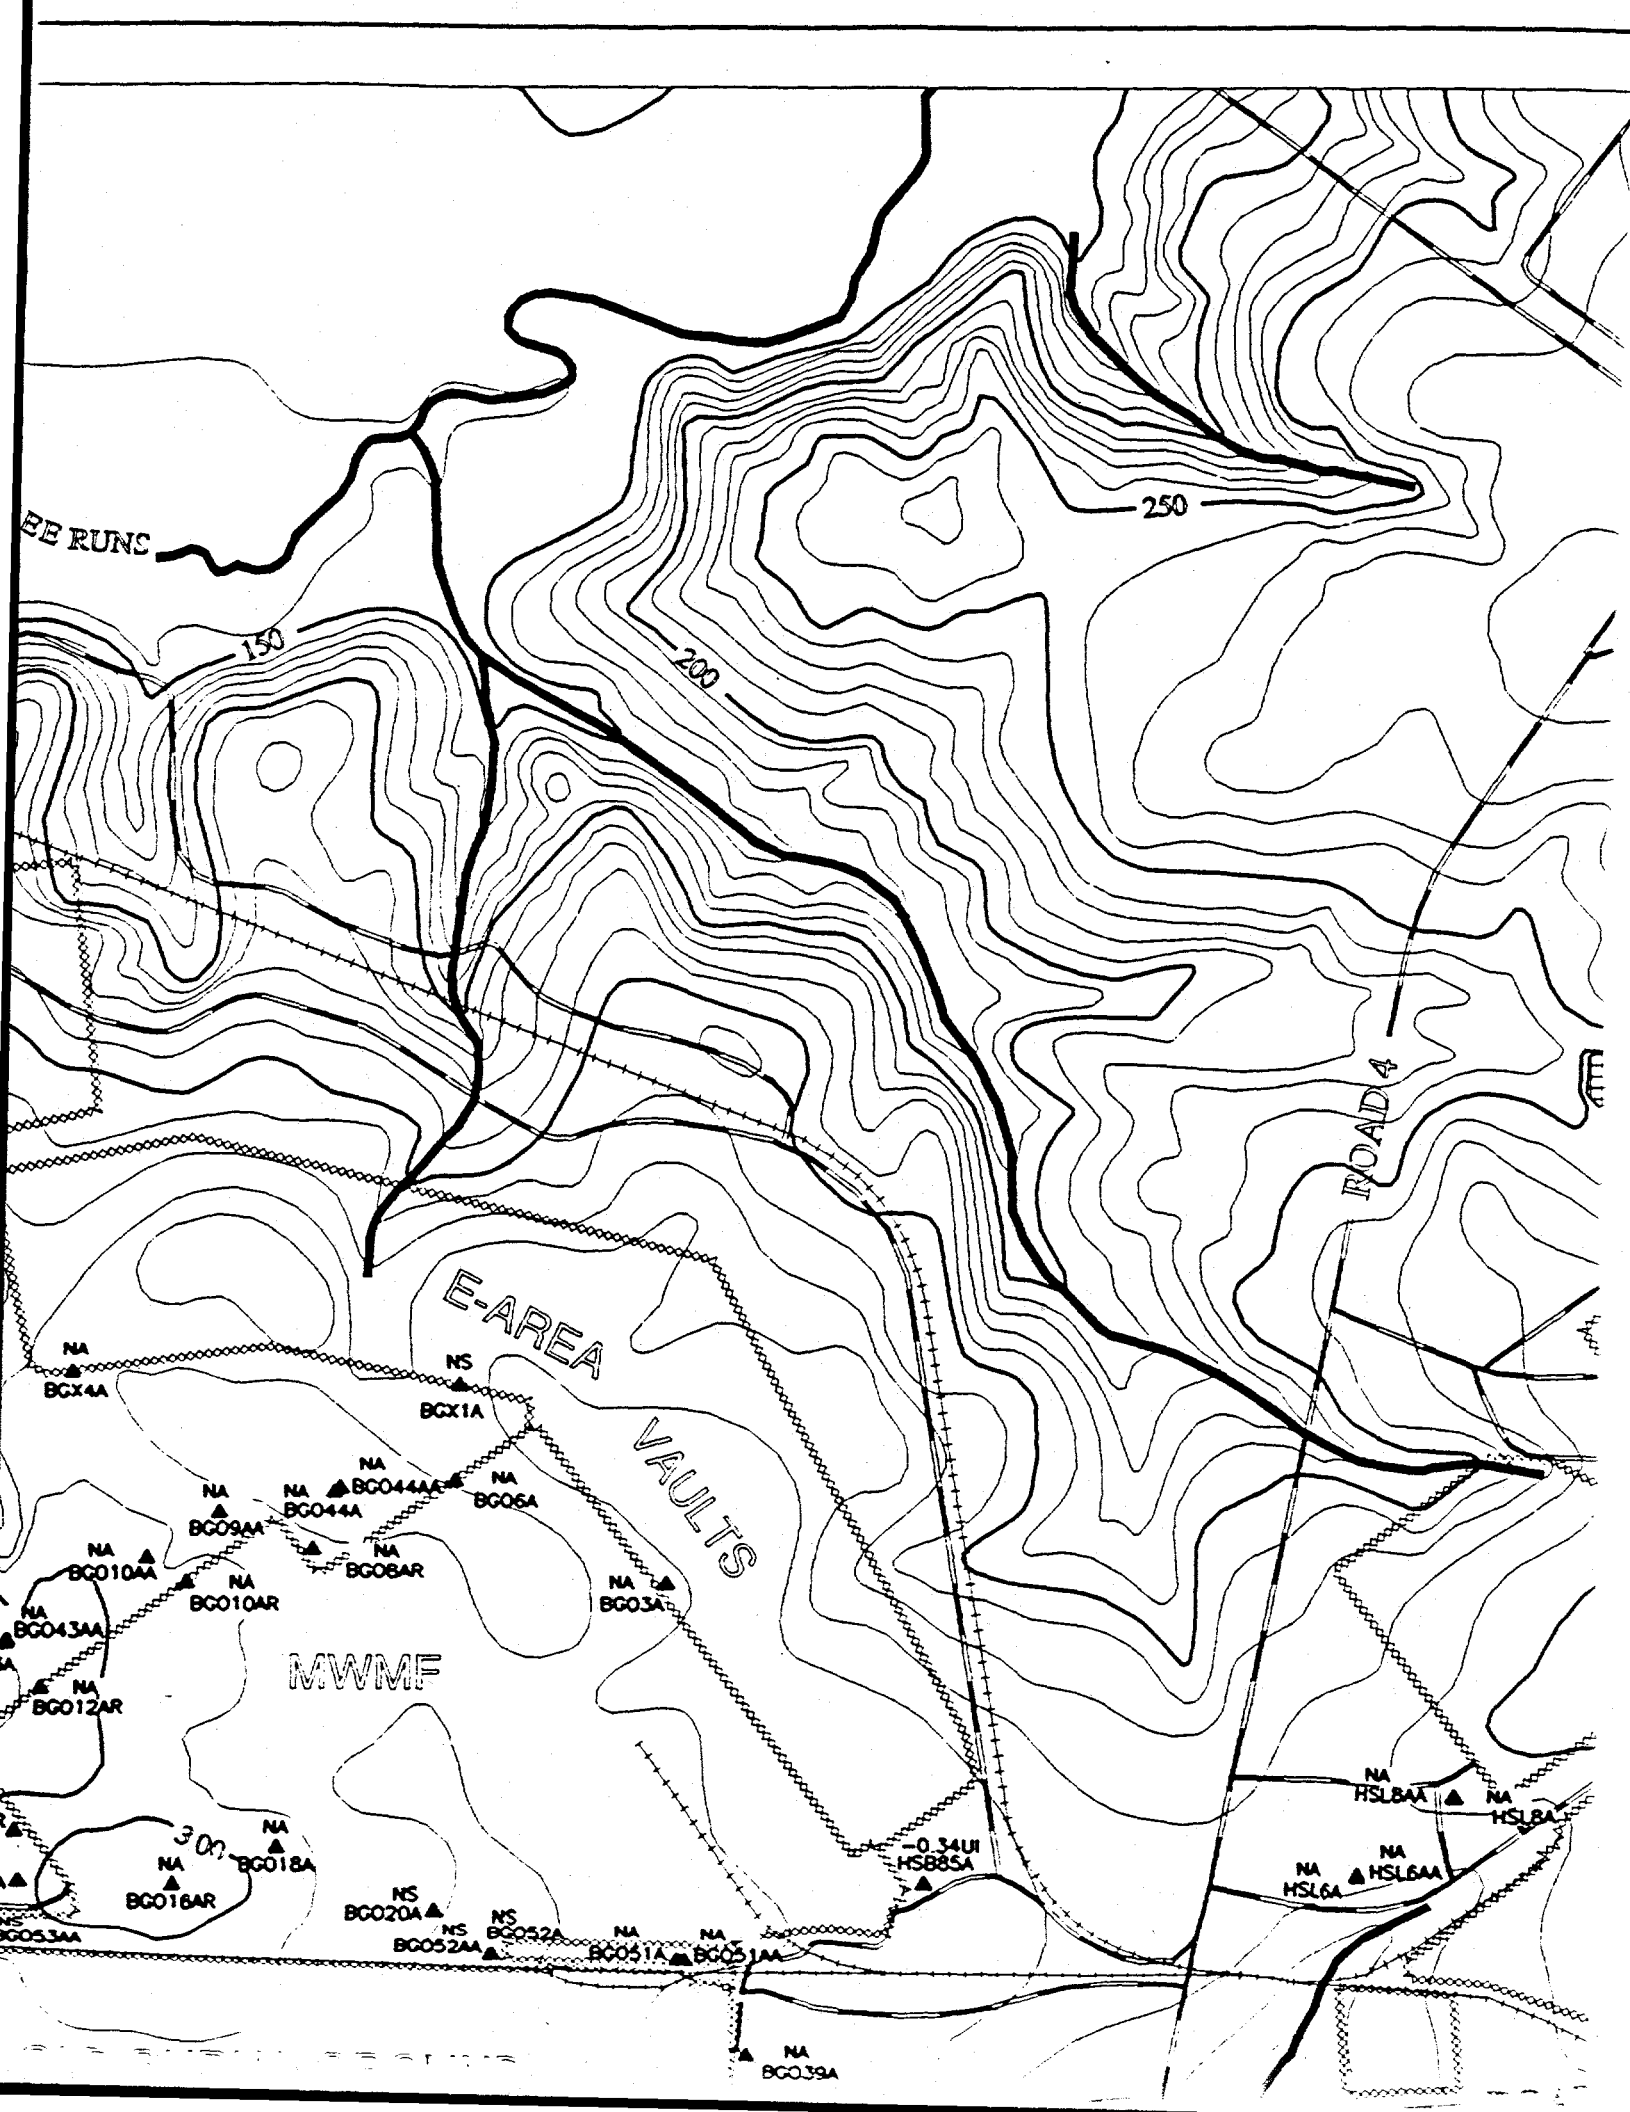


REFERENCE DOCUMENT #
WSRC-TR-95-0146-2 F-Area Seepage Basins
Groundwater Monitoring Report
WSRC-TR-95-0147-2 H-Area Seepage Basins
Groundwater Monitoring Report



-  **PAVED ROAD**
-  **UNPAVED ROAD**
-  **STREAM**
-  **FENCE LINE**
-  **SLEEPLINE**
-  **RAILROAD**
-  **TOPOGRAPHIC CONTOUR**
Contour Interval 10 FT
-  **INFERRED**
CONSTITUENT CONTOUR
-  **CONSTITUENT CONTOUR**
-  **BASIN**
-  **RCRA-CERTIFIED**
CLOSED BASIN
-  **MONITORING WELL**

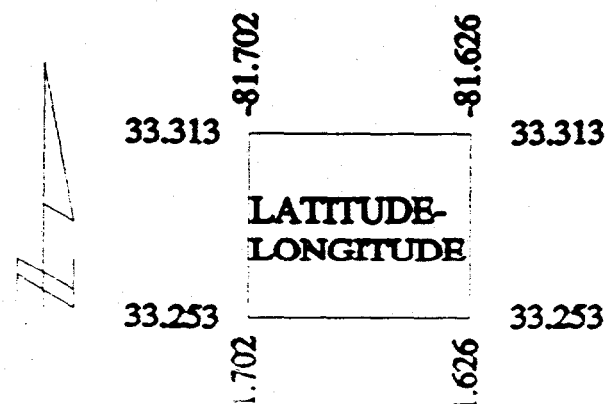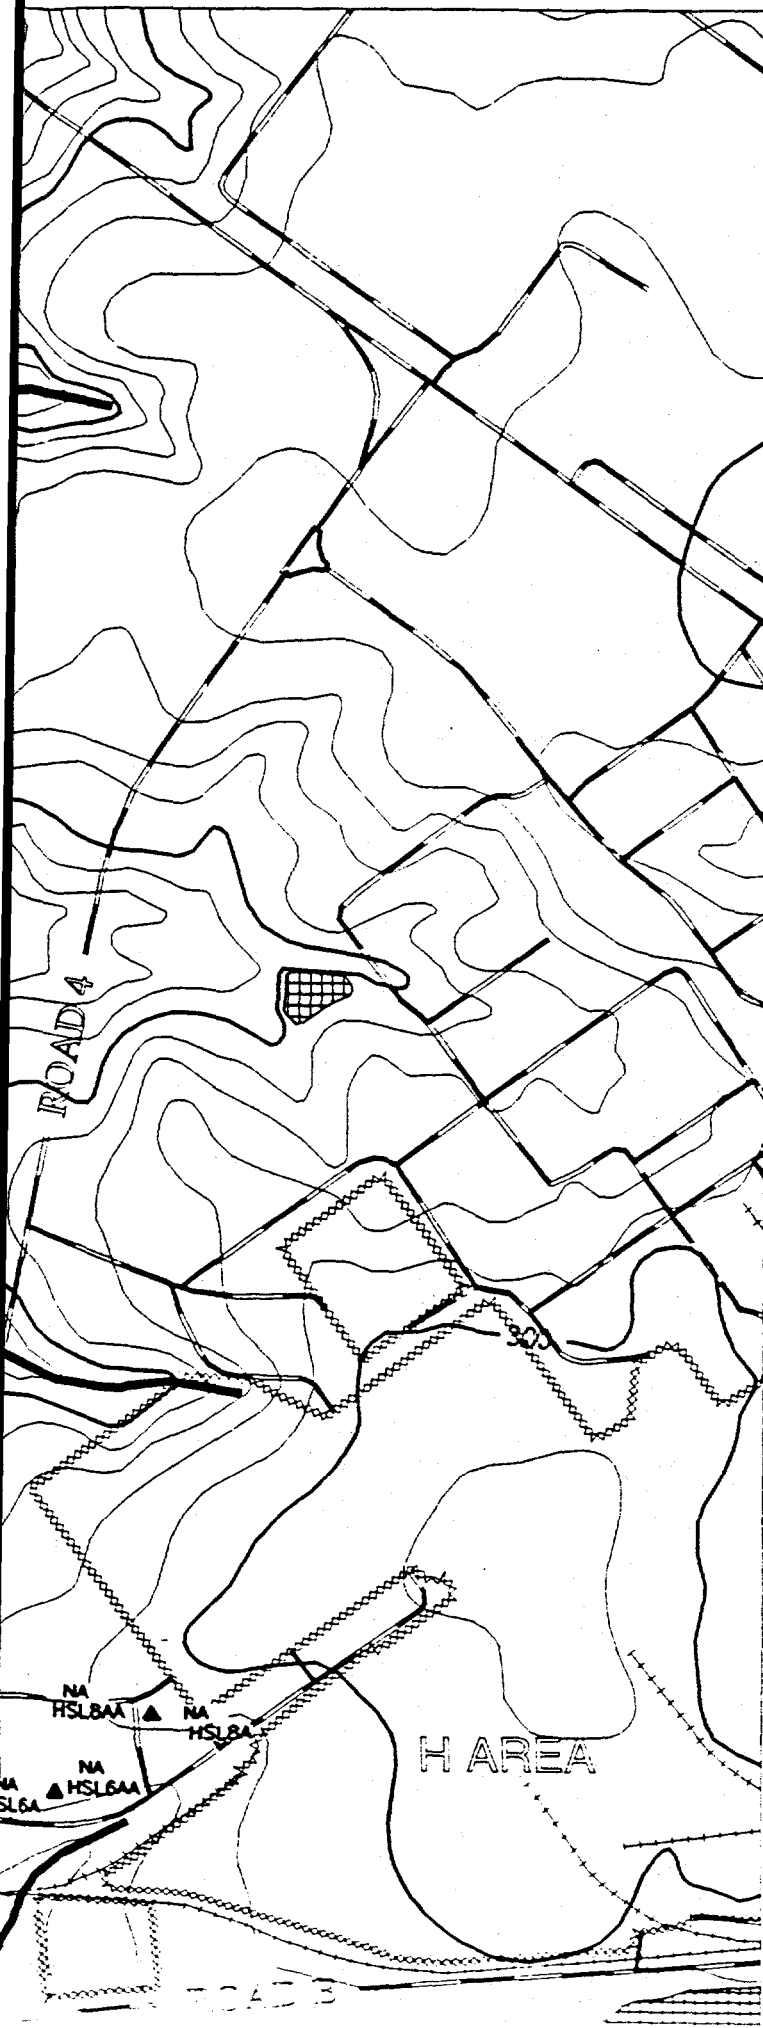

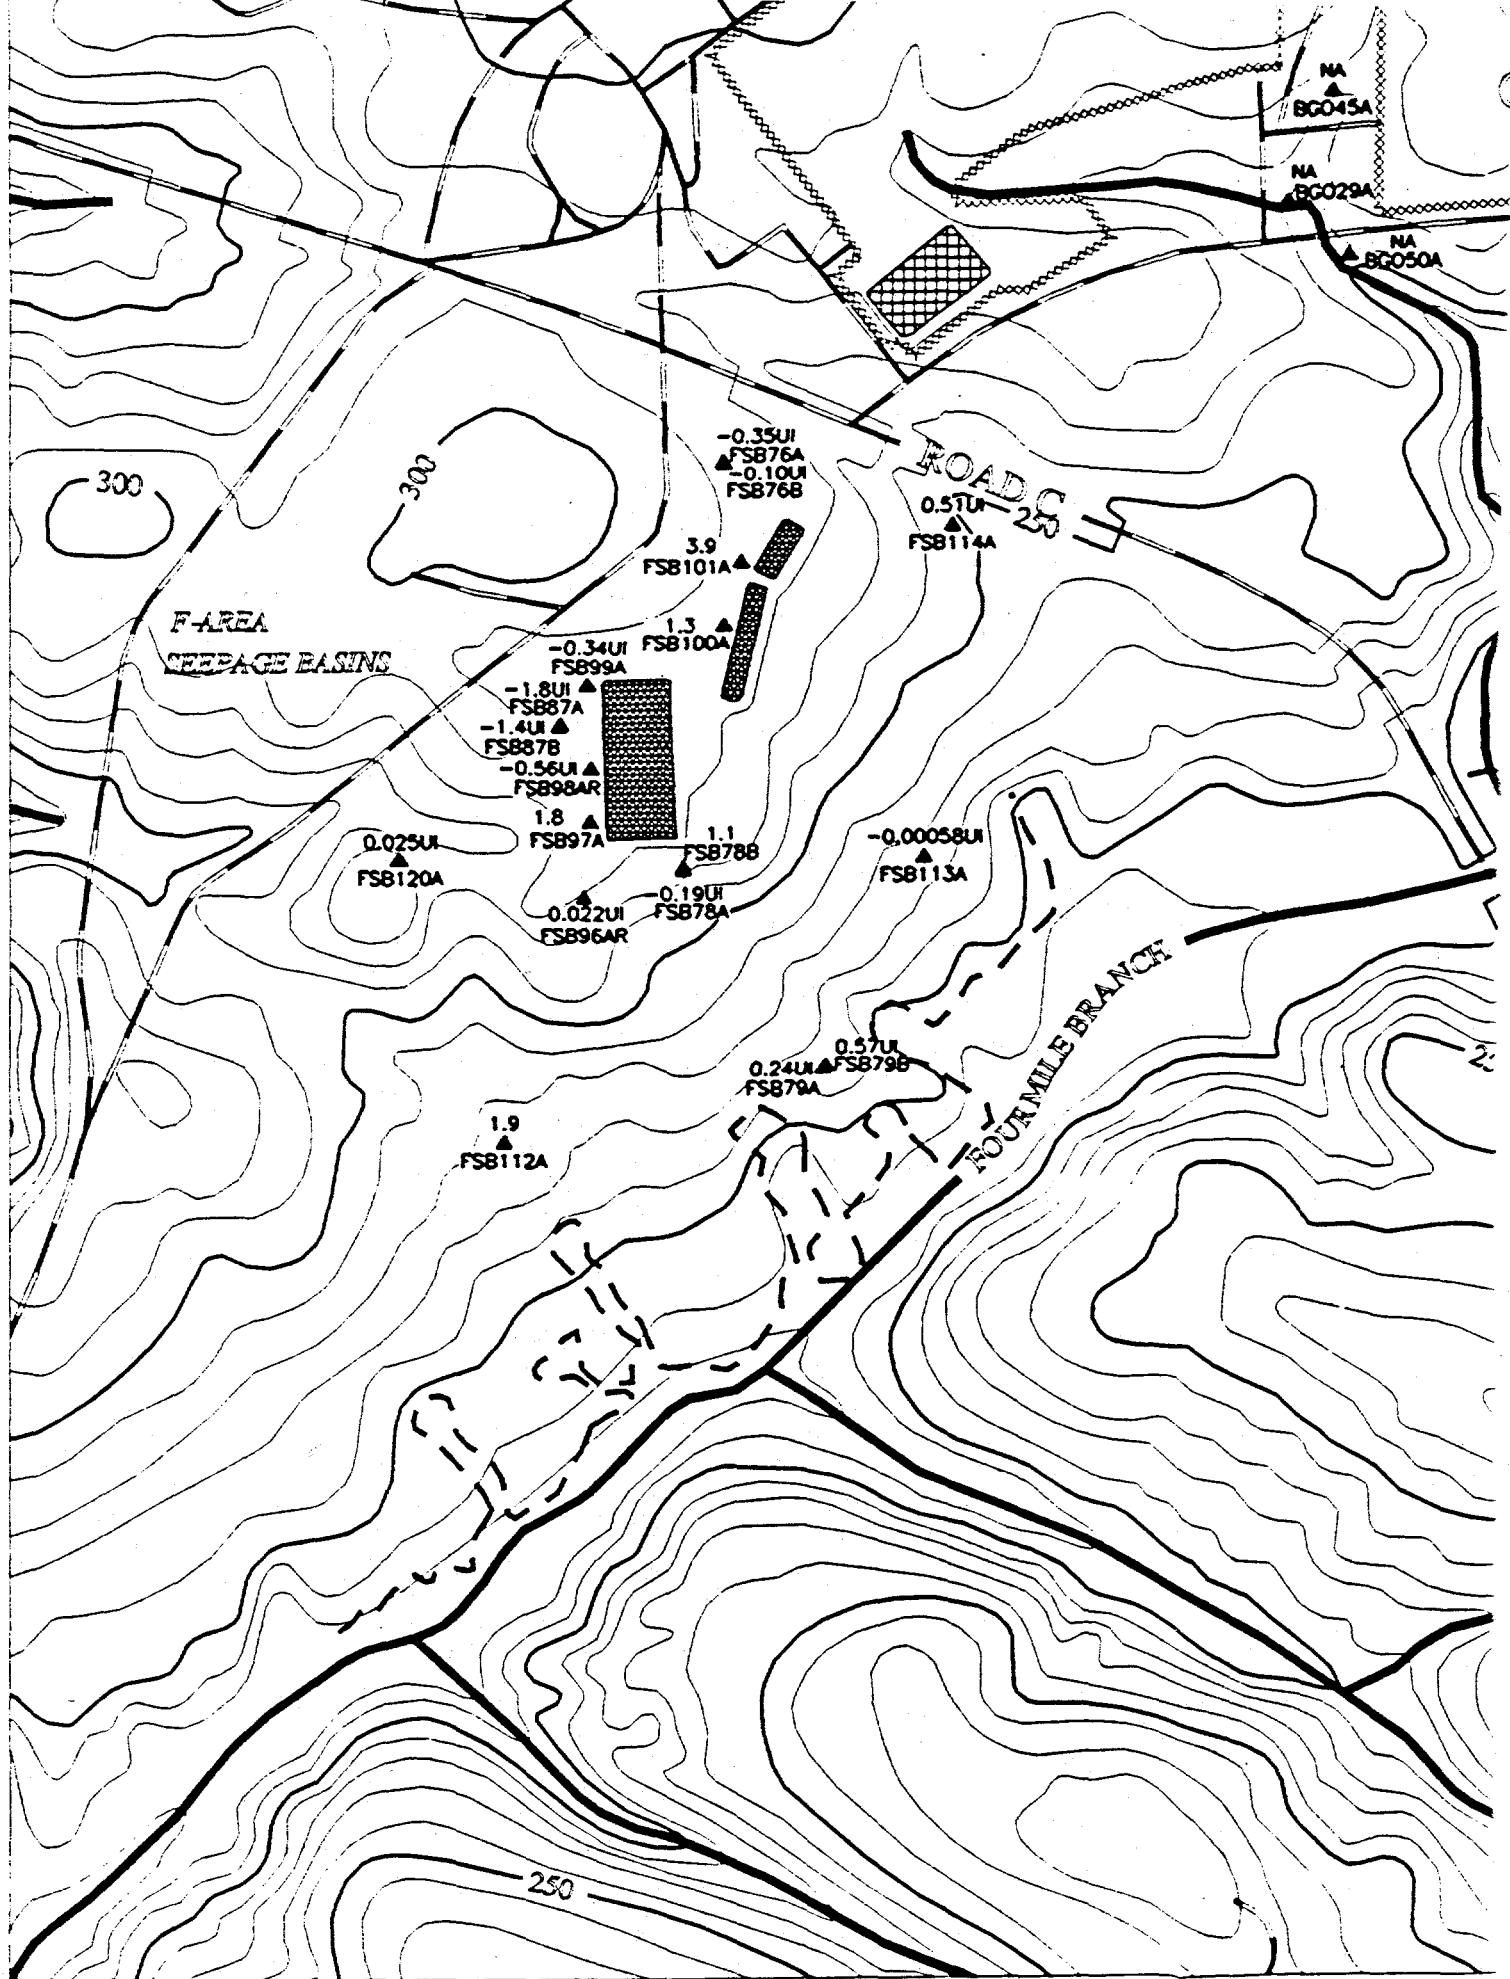

OLD BURIAL GROUND

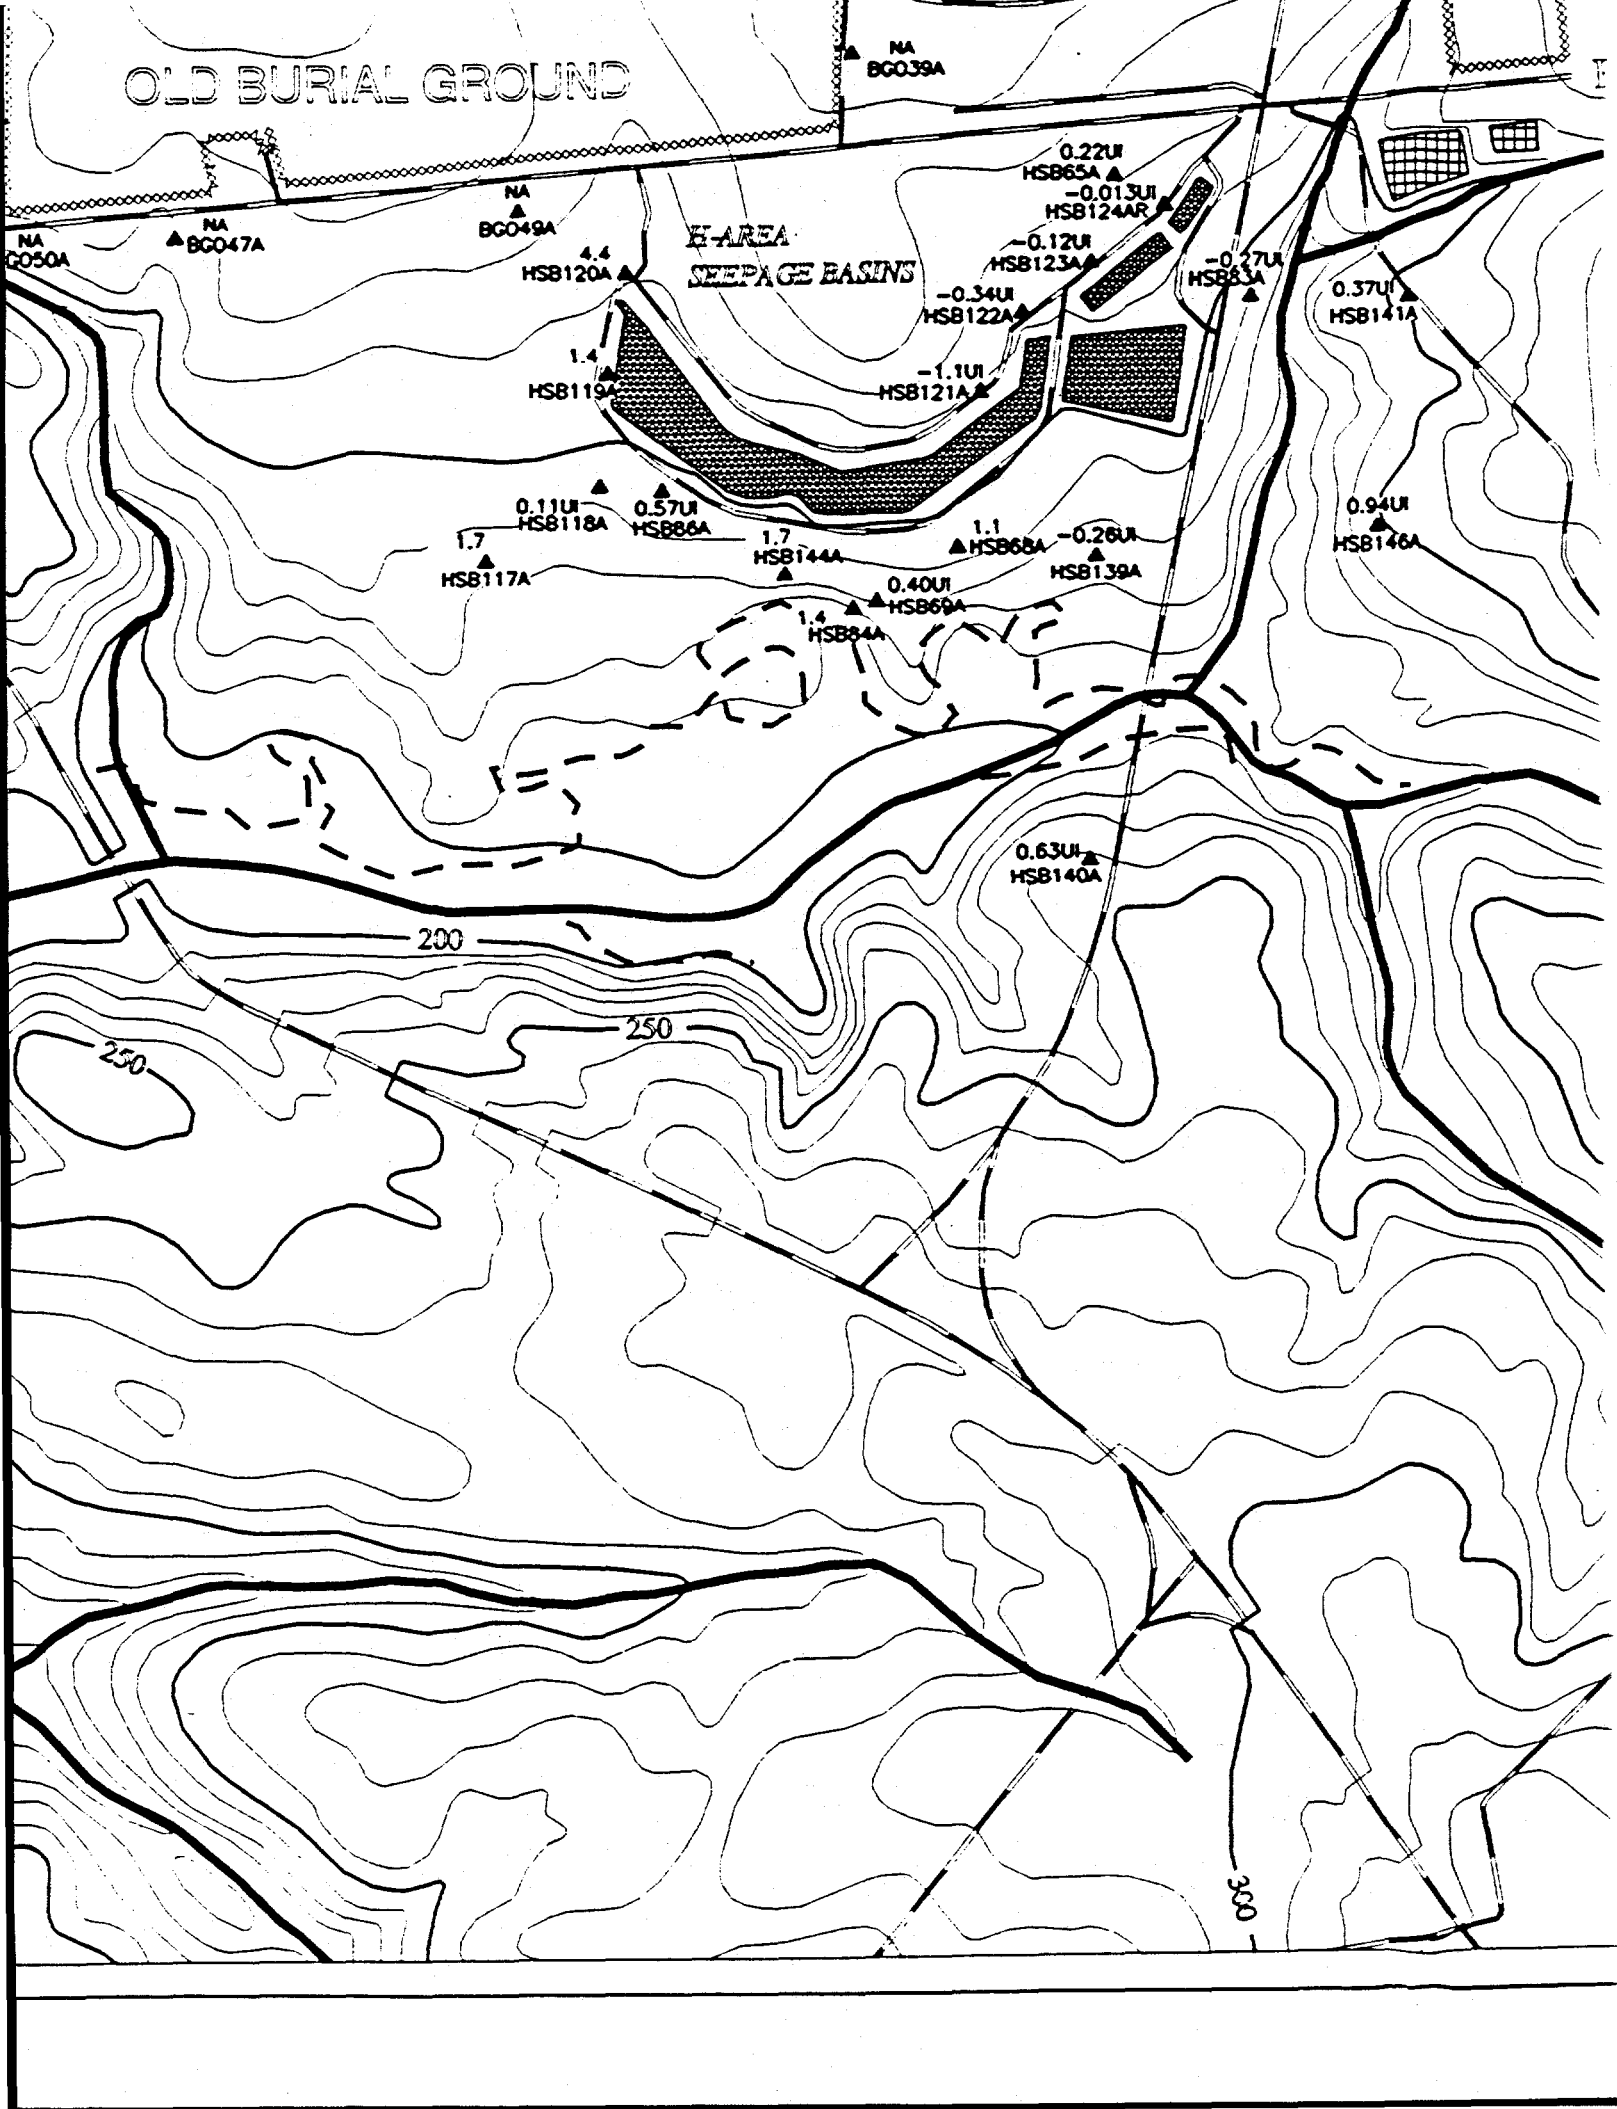

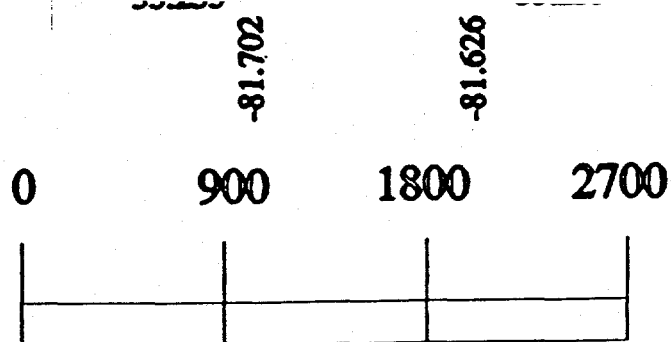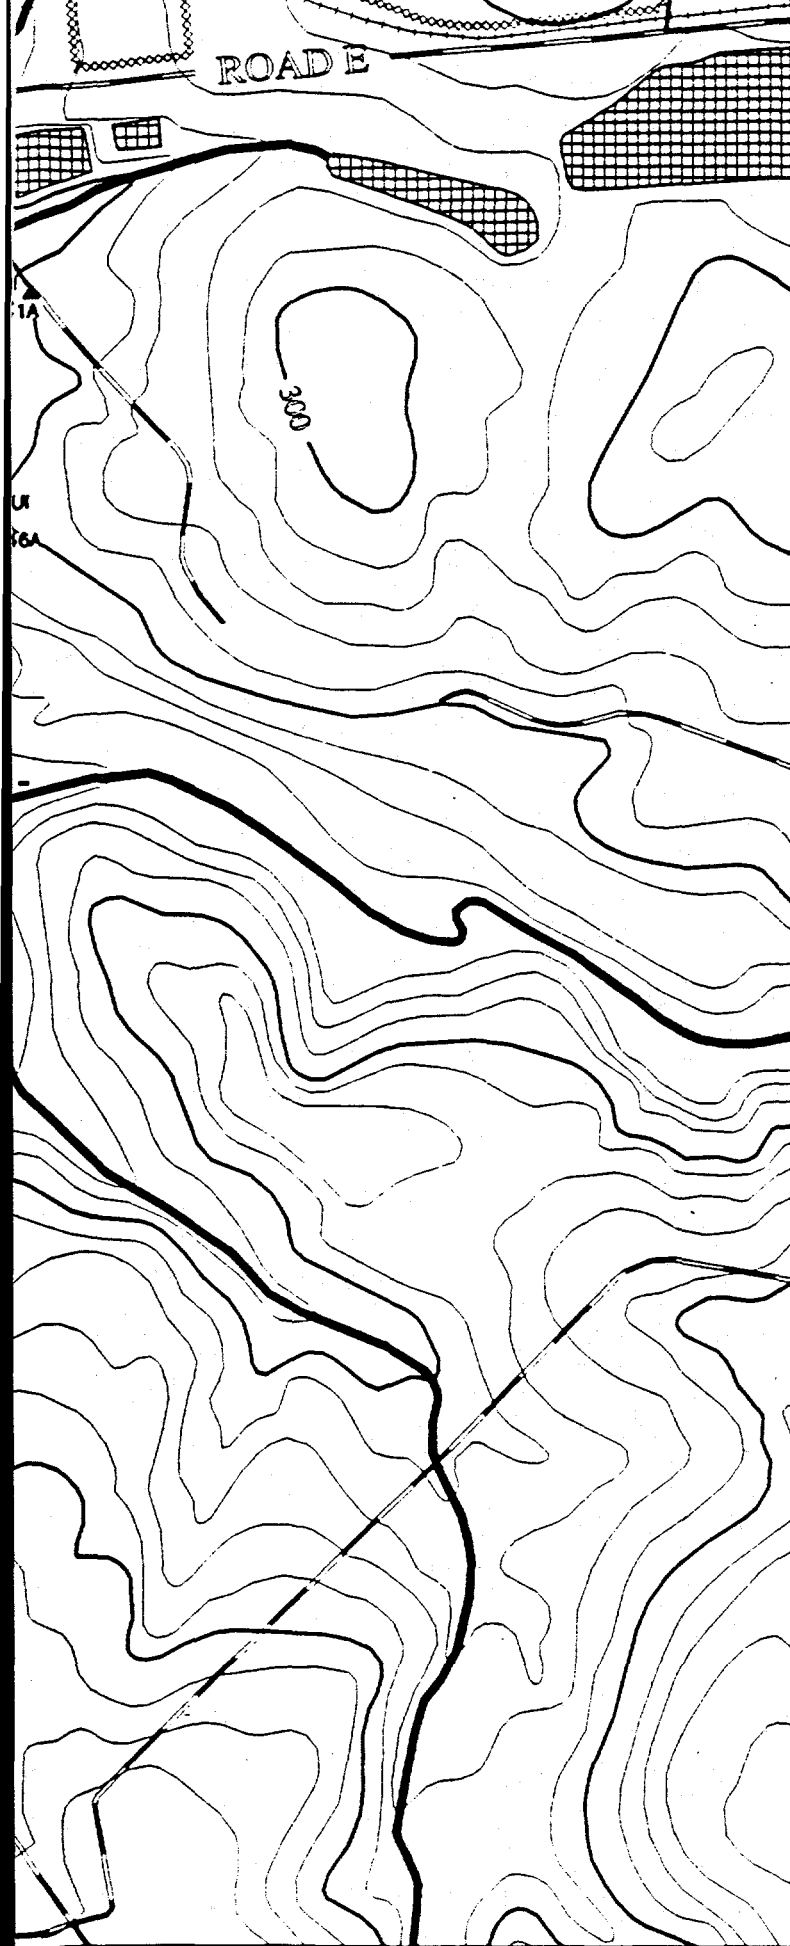

Scale 1:900 FT
1:274 M

TITLE:

SAVANNAH RIVER SITE
GENERAL SEPARATIONS
AREA 1st QUARTER '95

AQUIFER:

CONGAREE

CONSTITUENT:

RADIUM 228

GWPS = 20 pCi/L

"NS" = Not Sampled


"*" = Wells Not Used to Contour


"NA" = Not Analyzed


"UT" = Analyte Not Detected,
Value Is Instrument Reading

Contour Intervals at: 20, 100, 200 pCi/L

EPD GIS Lab (803)725-1417

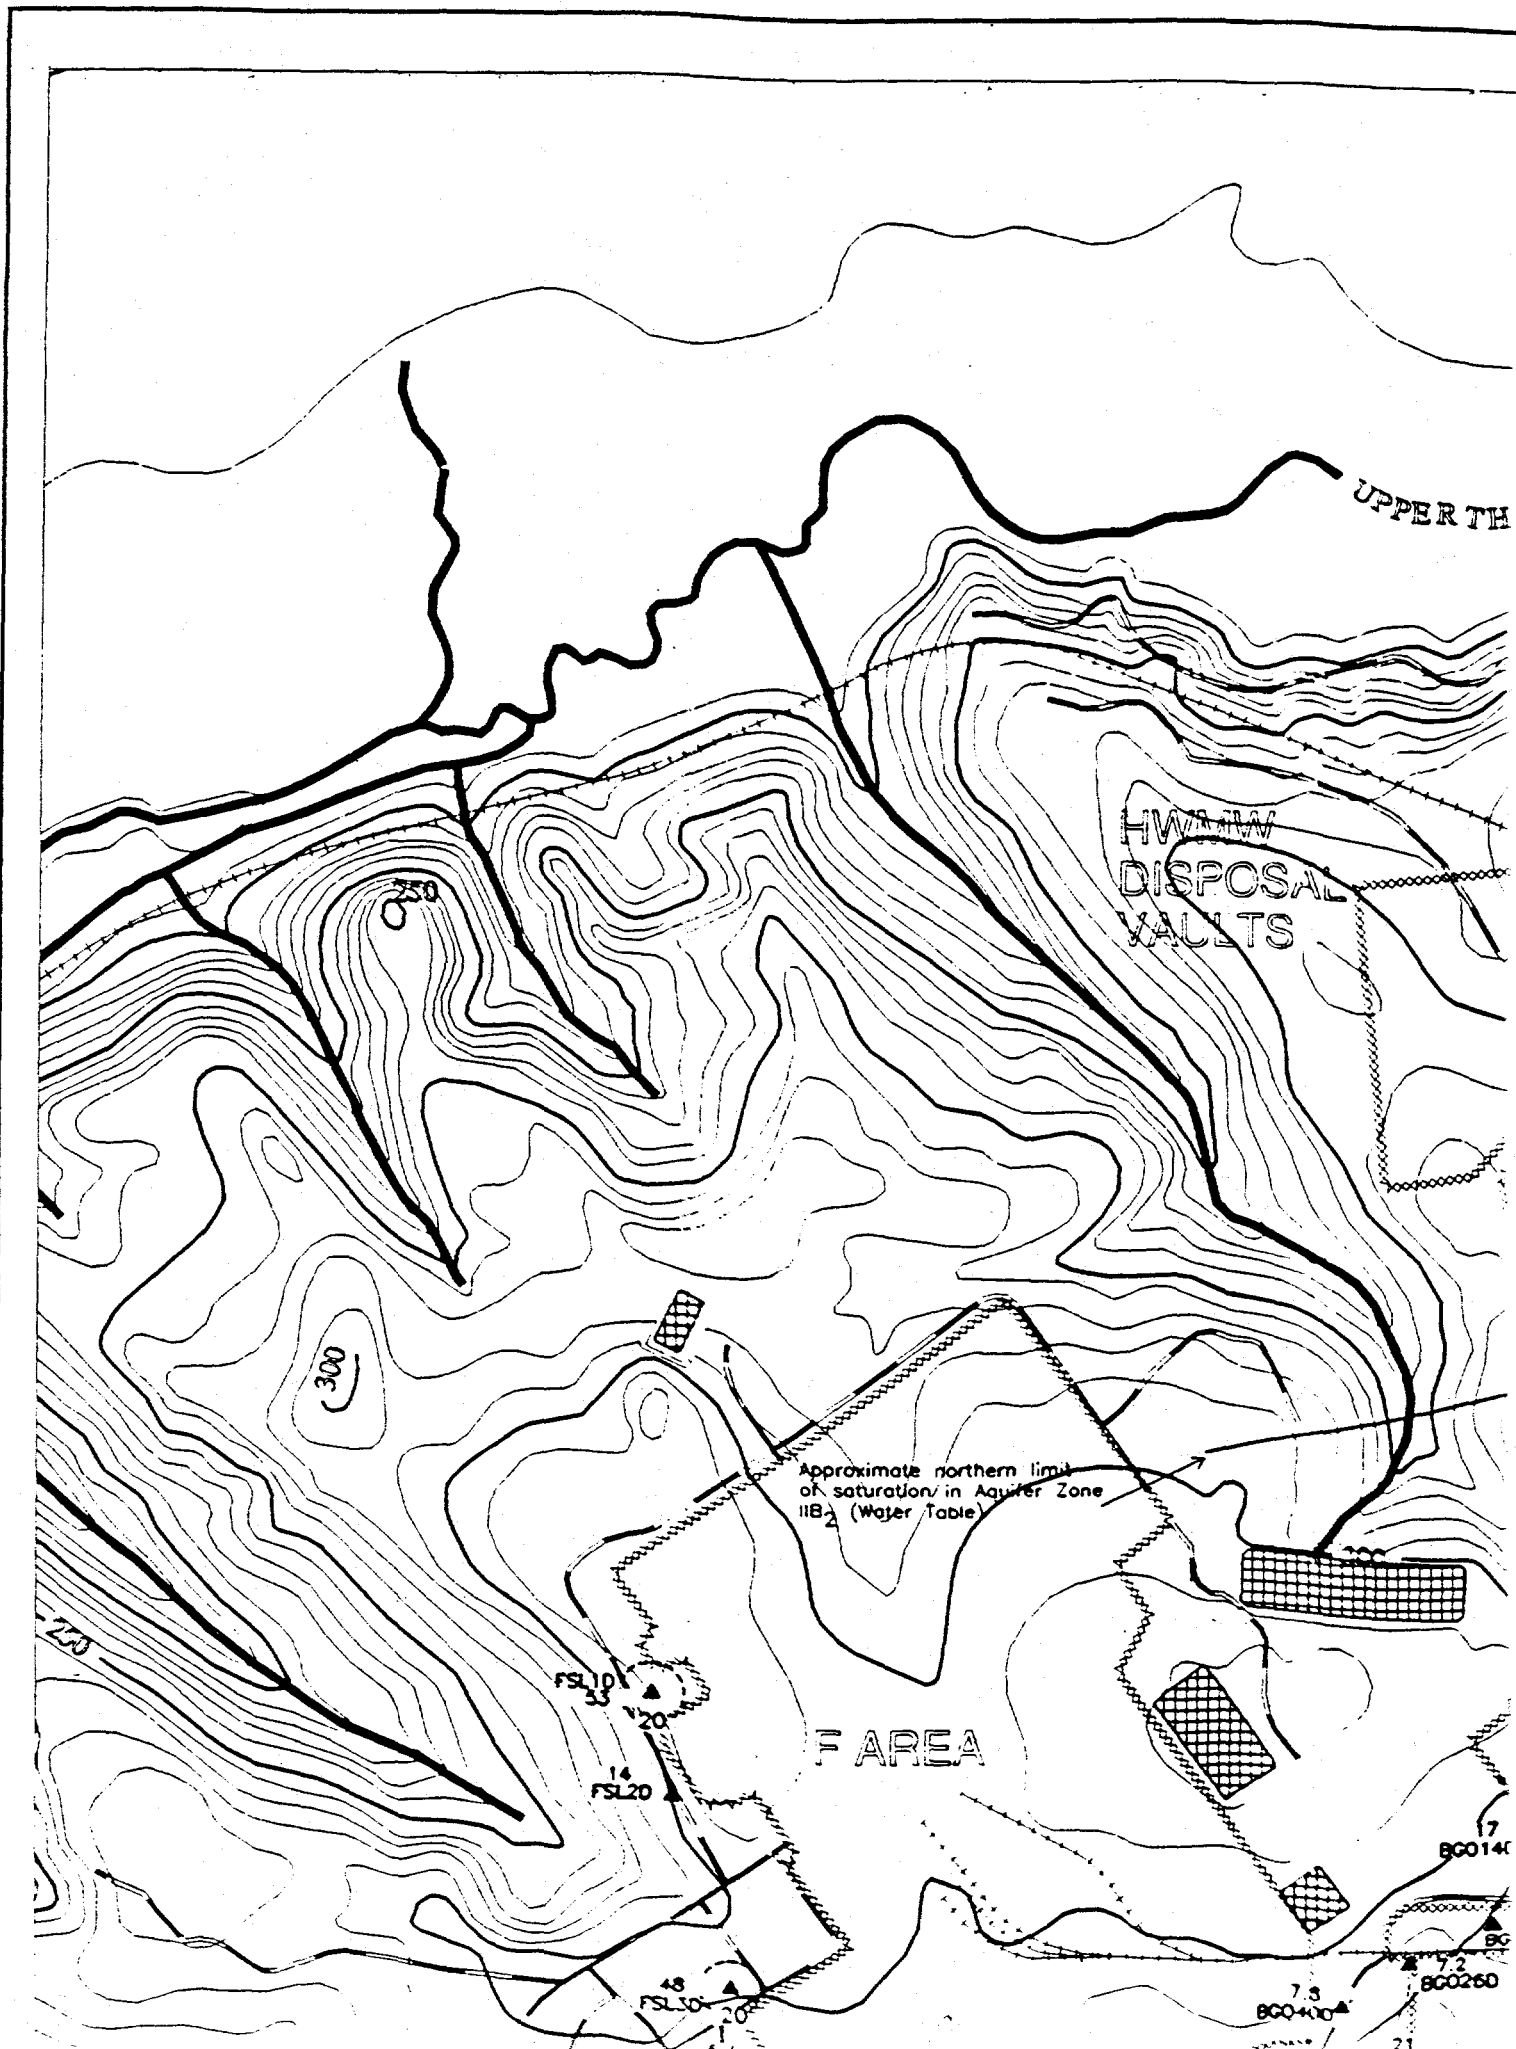


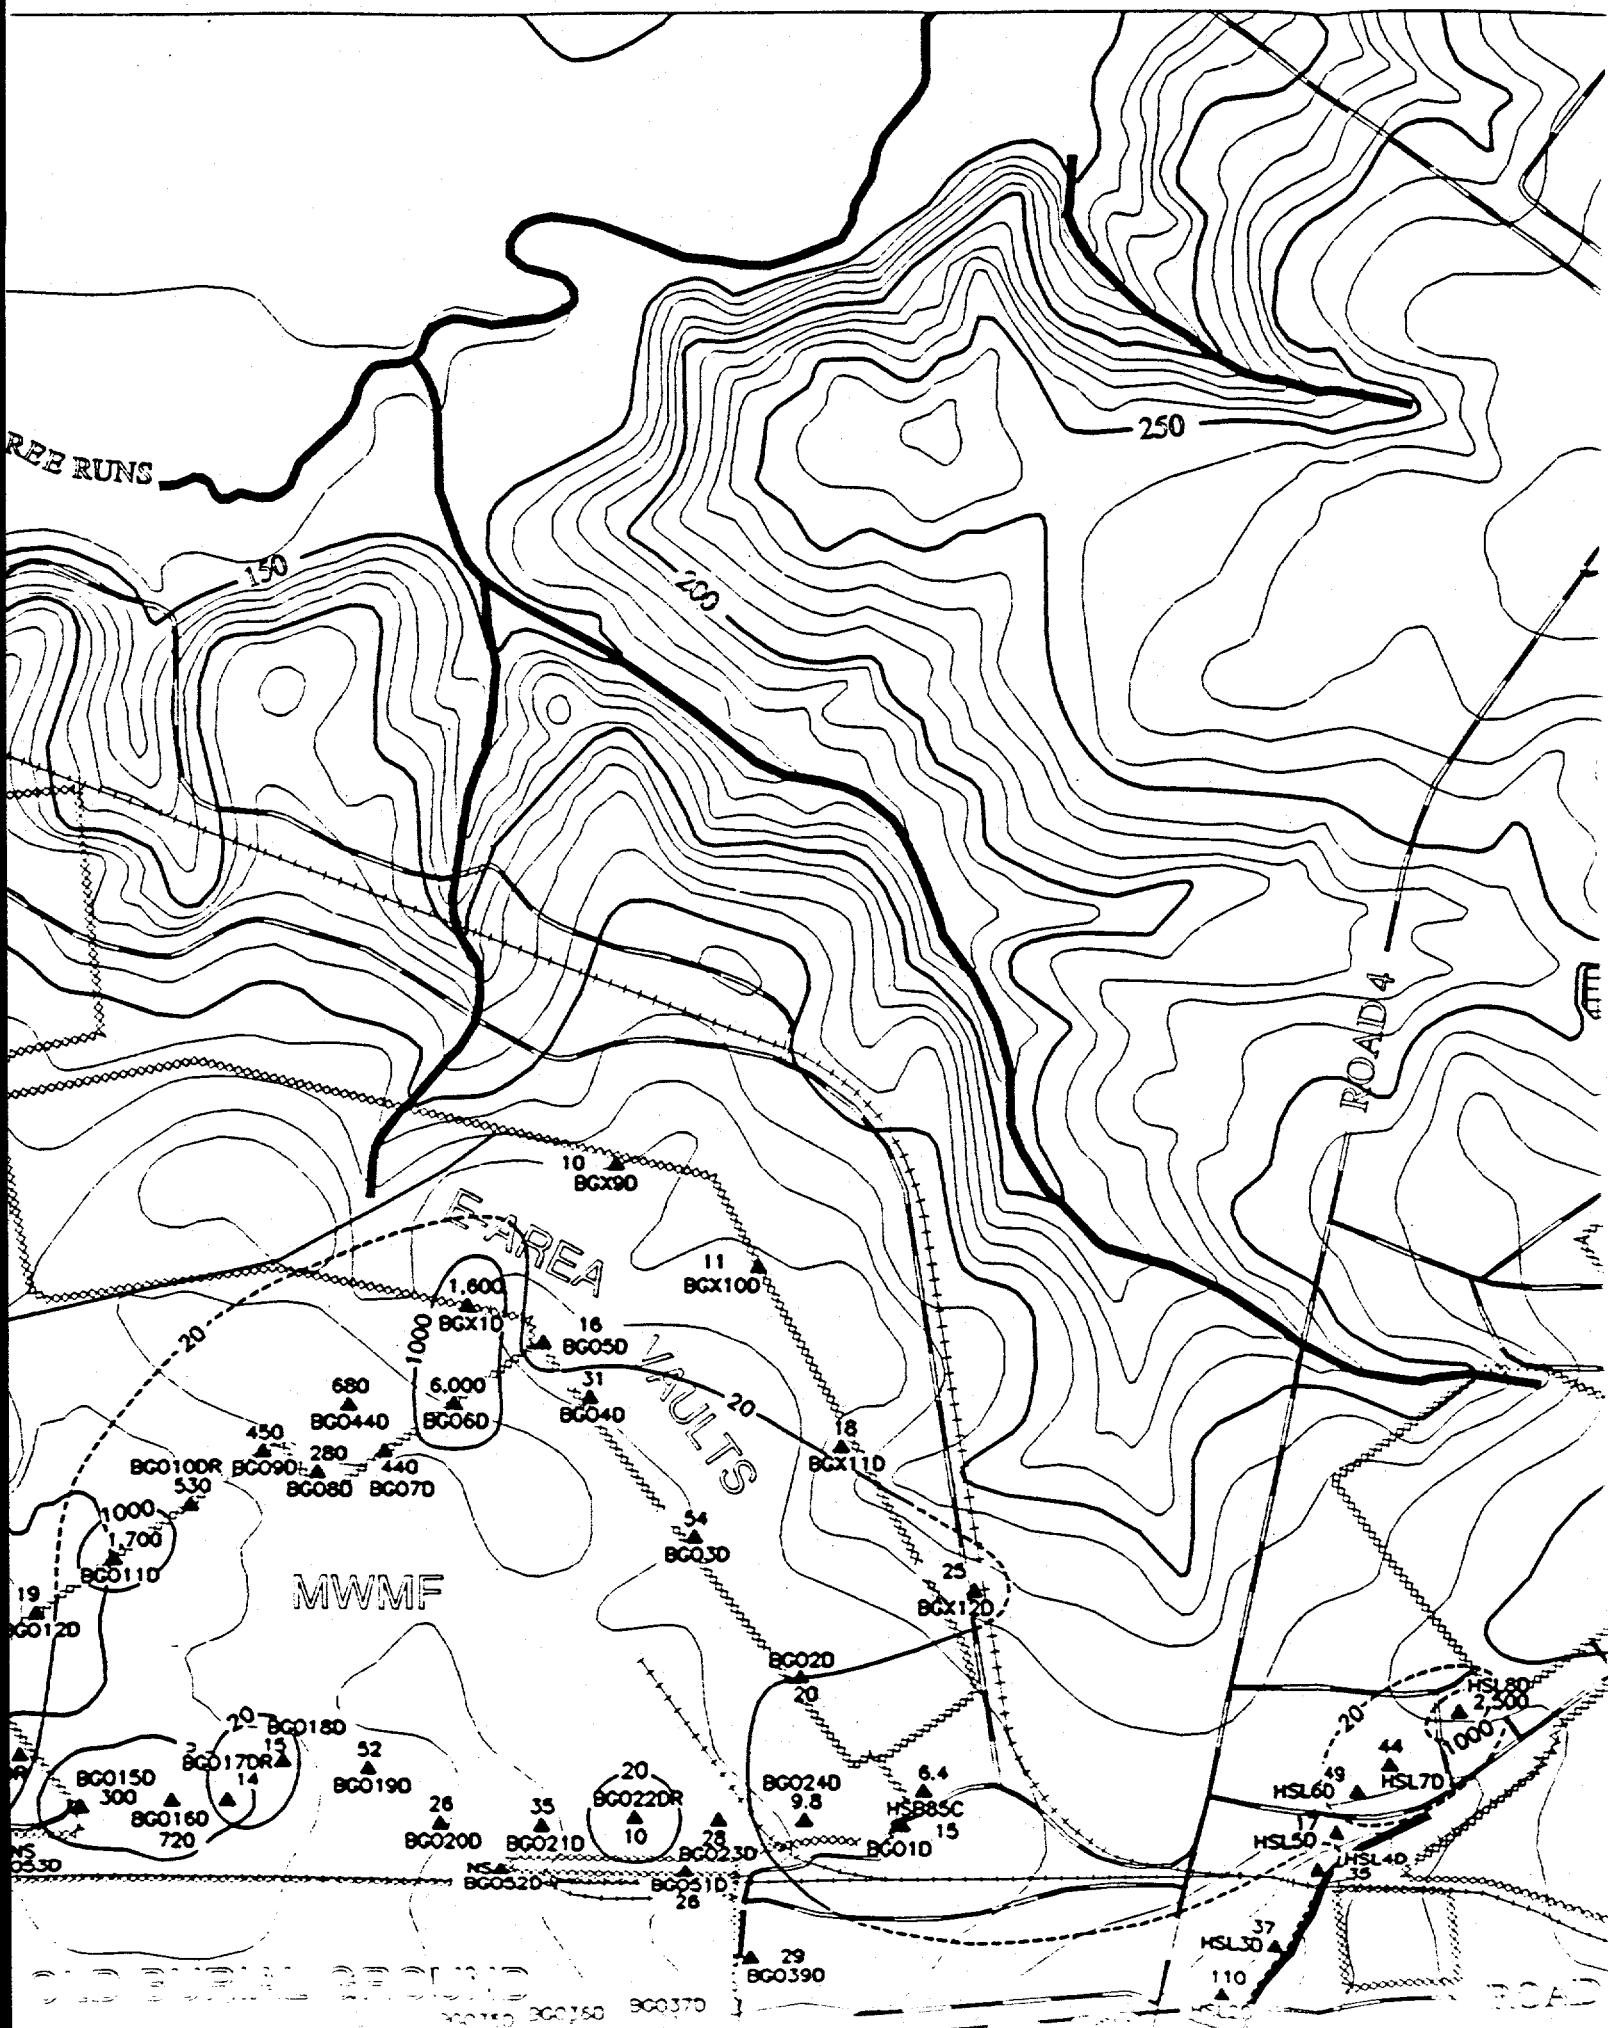


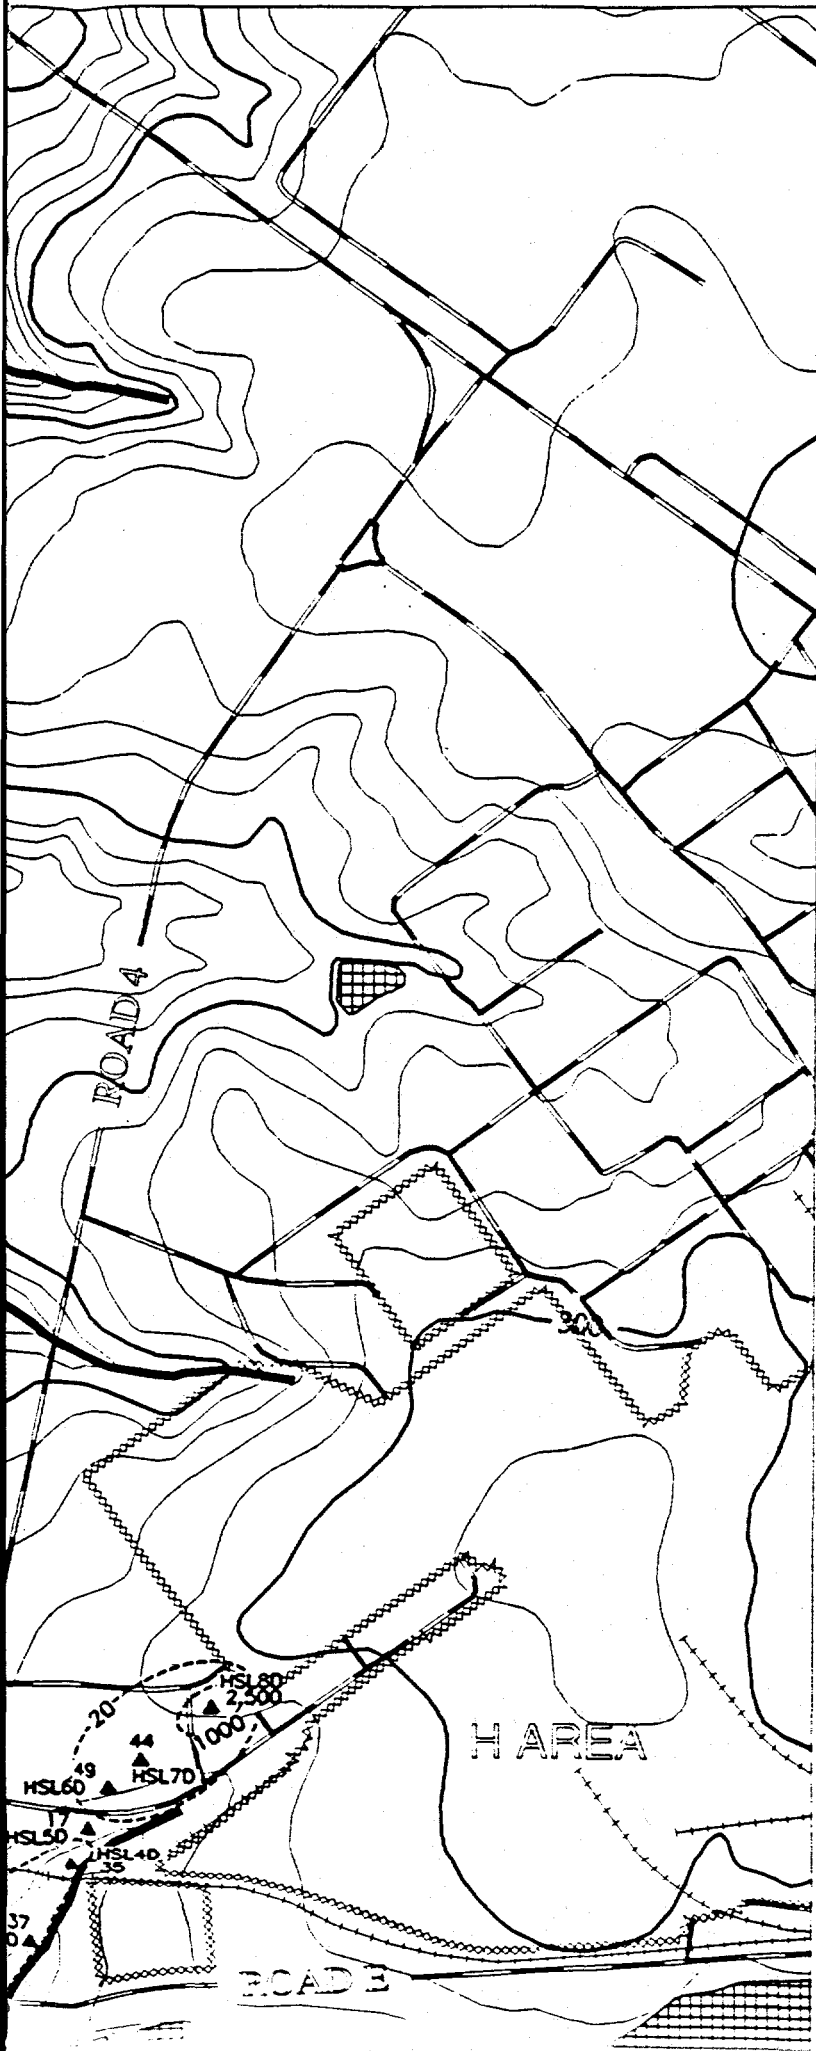


REFERENCE DOCUMENT #
WSRC-TR-95-0146-2 F-Area Seepage Basins
Groundwater Monitoring Report
WSRC-TR-95-0147-2 H-Area Seepage Basins
Groundwater Monitoring Report


-  **PAVED ROAD**
-  **UNPAVED ROAD**
-  **STREAM**
-  **FENCE LINE**
-  **SEEPLINE**
-  **RAILROAD**
-  **TOPOGRAPHIC CONTOUR**
Contour Interval 10 FT
-  **INFERRED**
CONSTITUENT CONTOUR
-  **CONSTITUENT CONTOUR**
-  **BASIN**
-  **RCRA-CERTIFIED**
CLOSED BASIN
-  **MONITORING WELL**

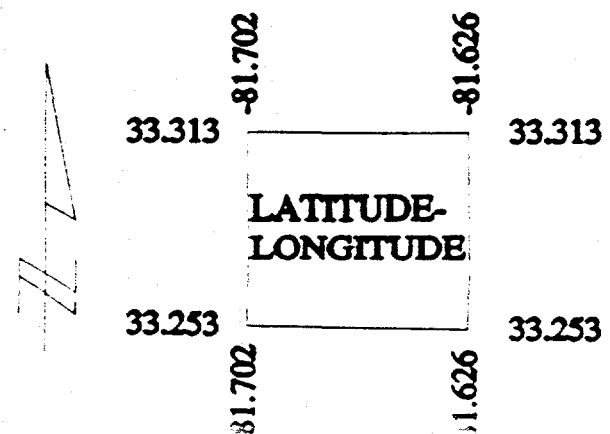

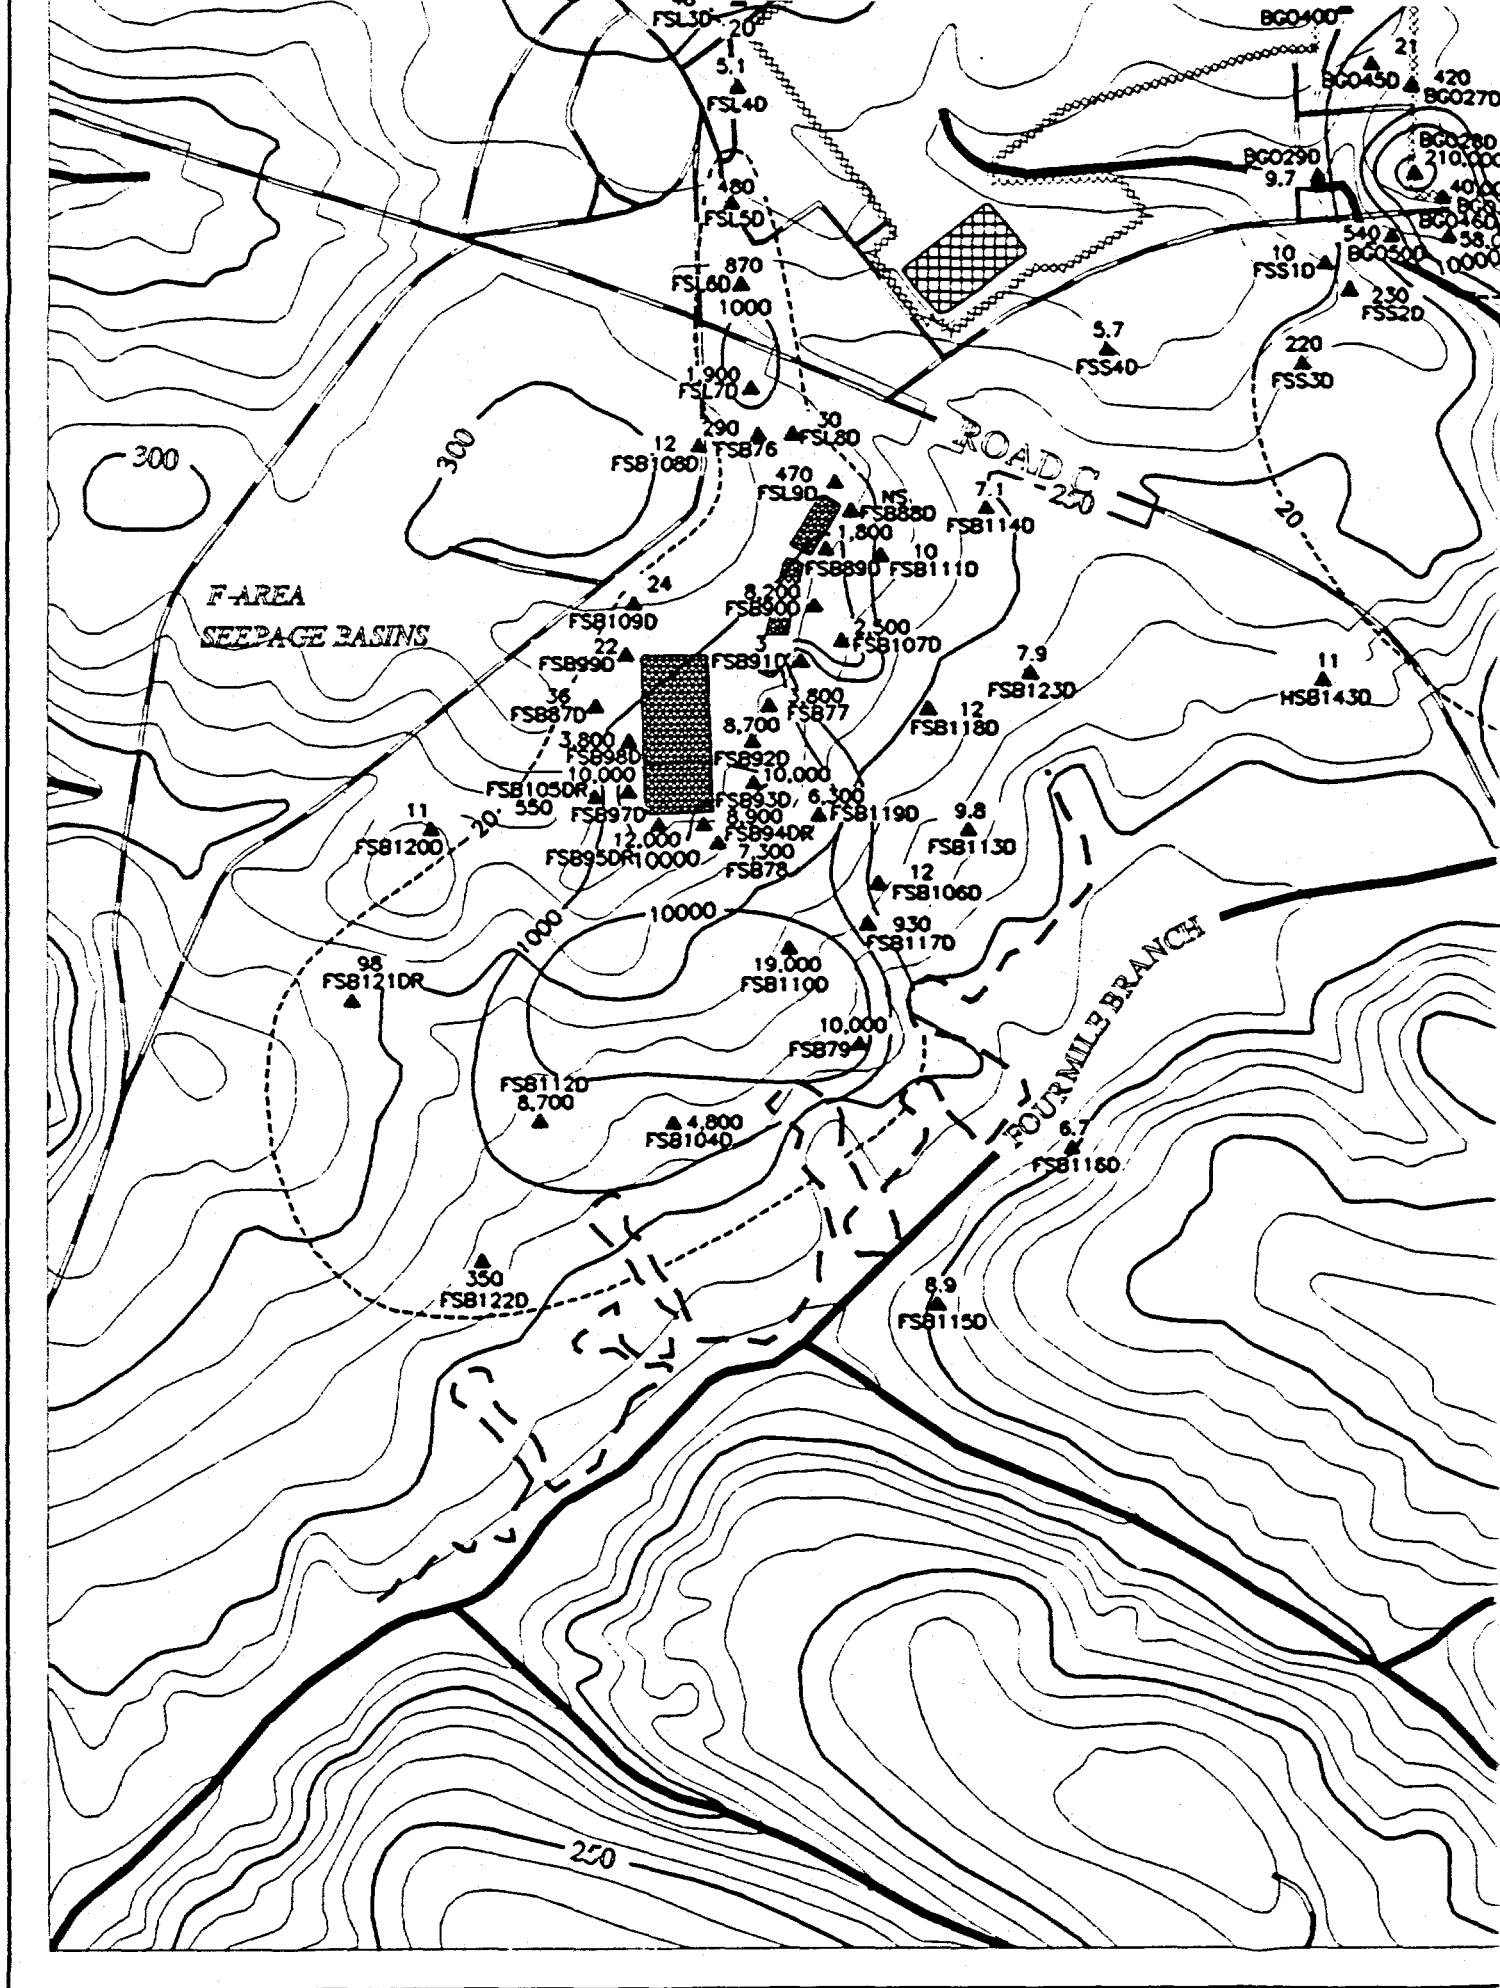


OLD BURIAL GROUND

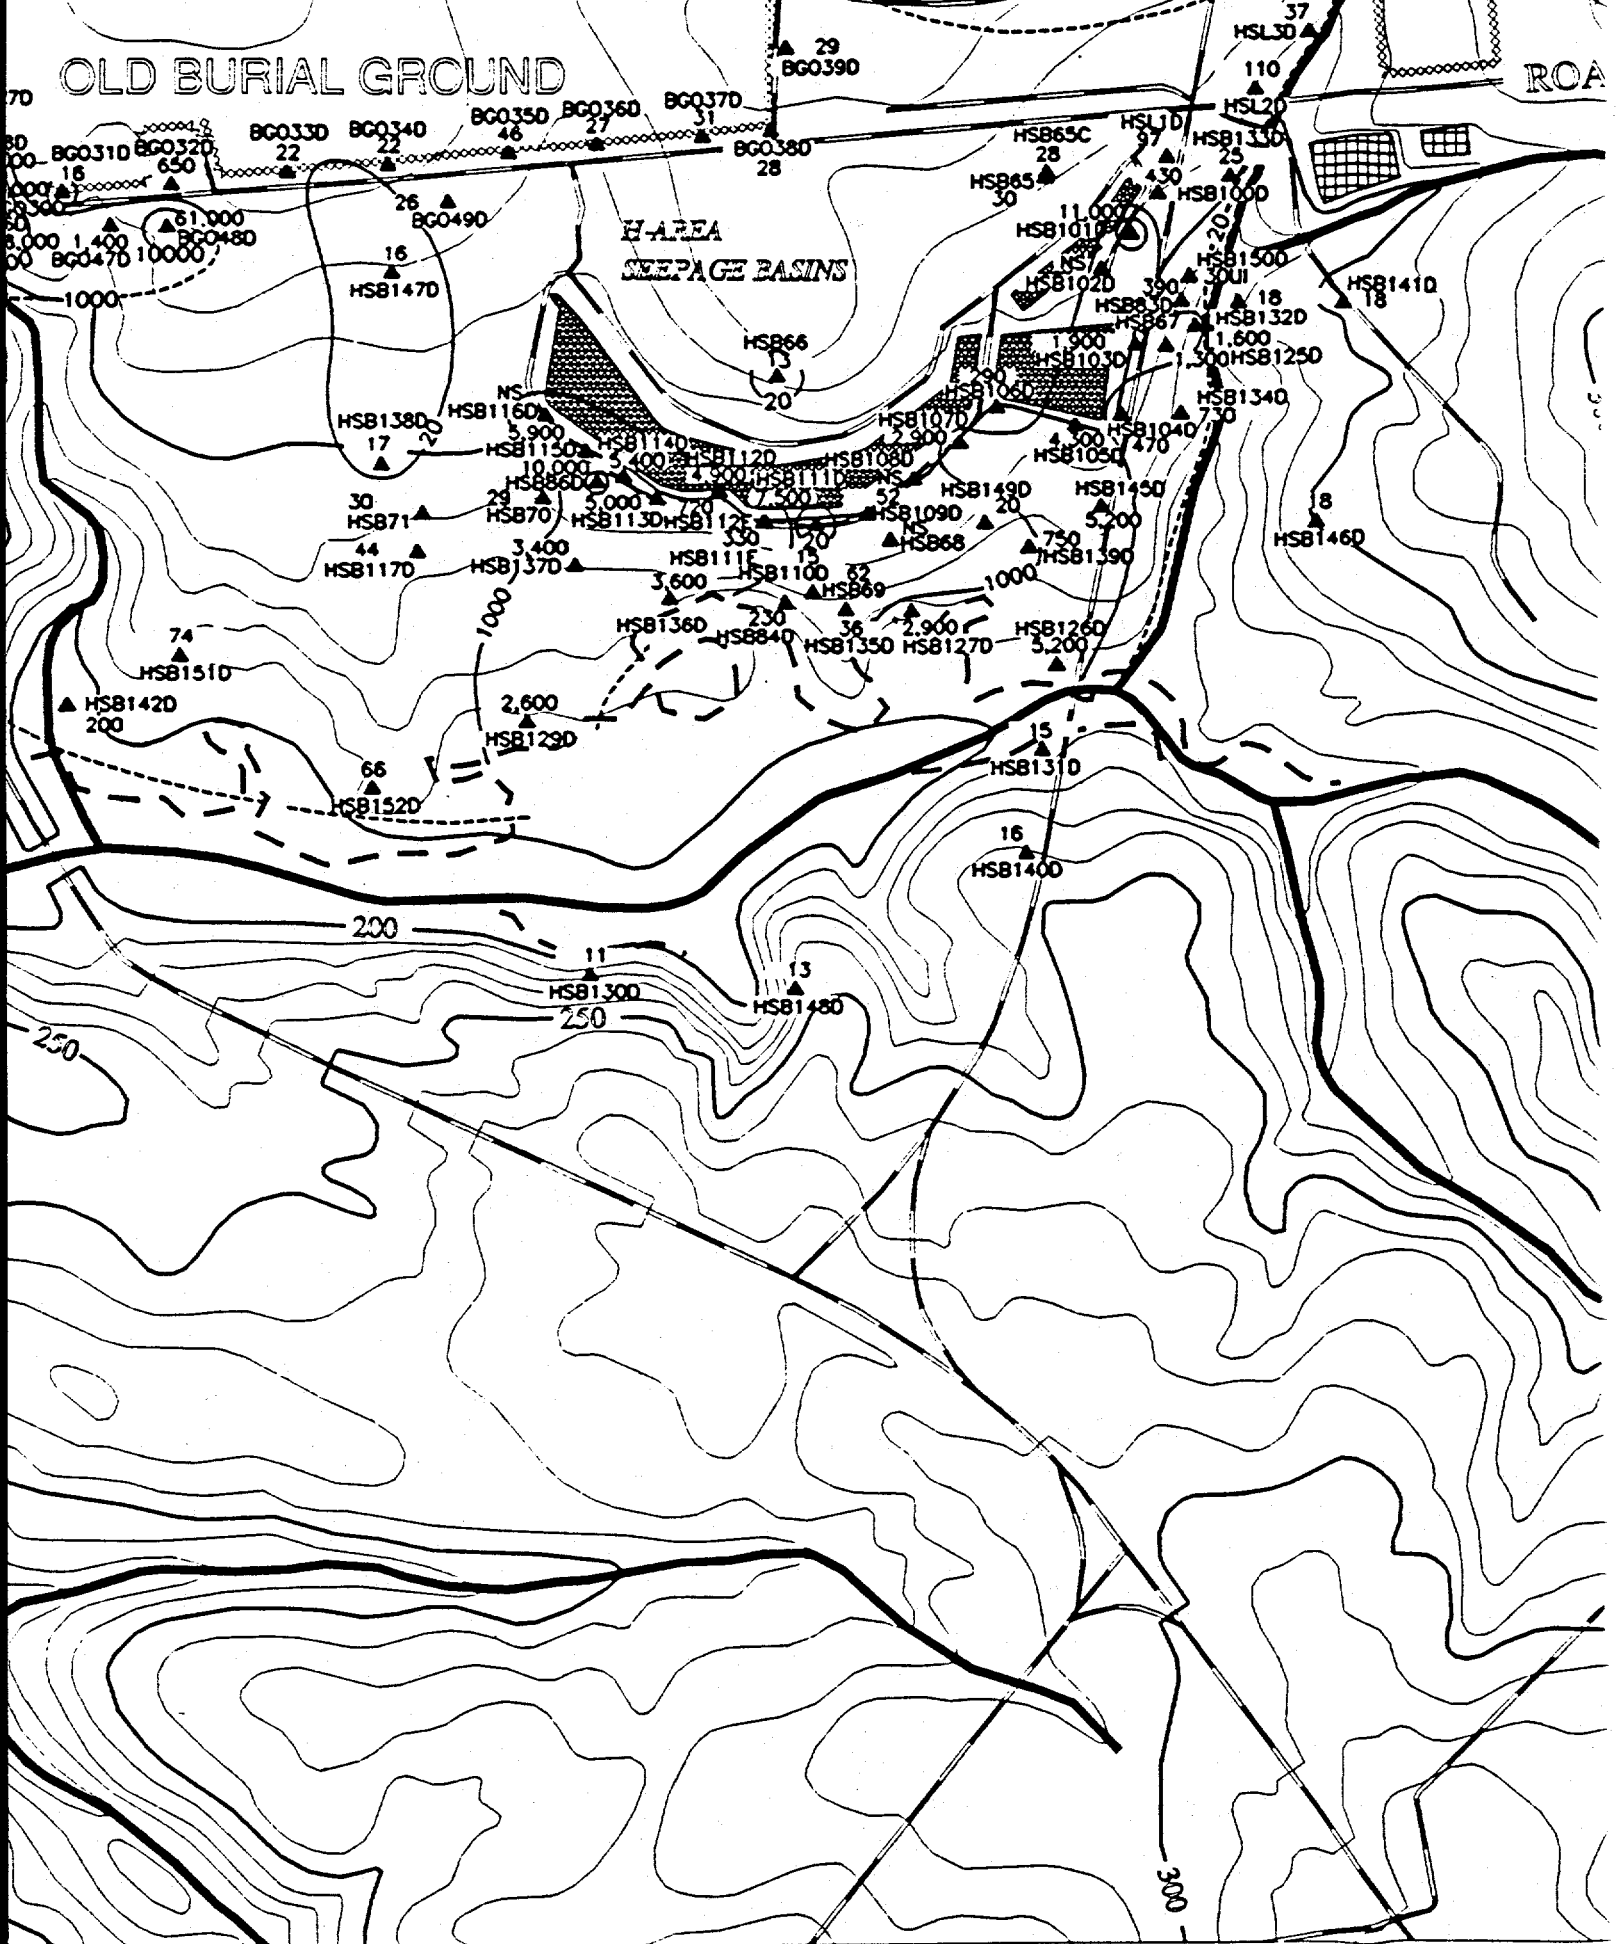

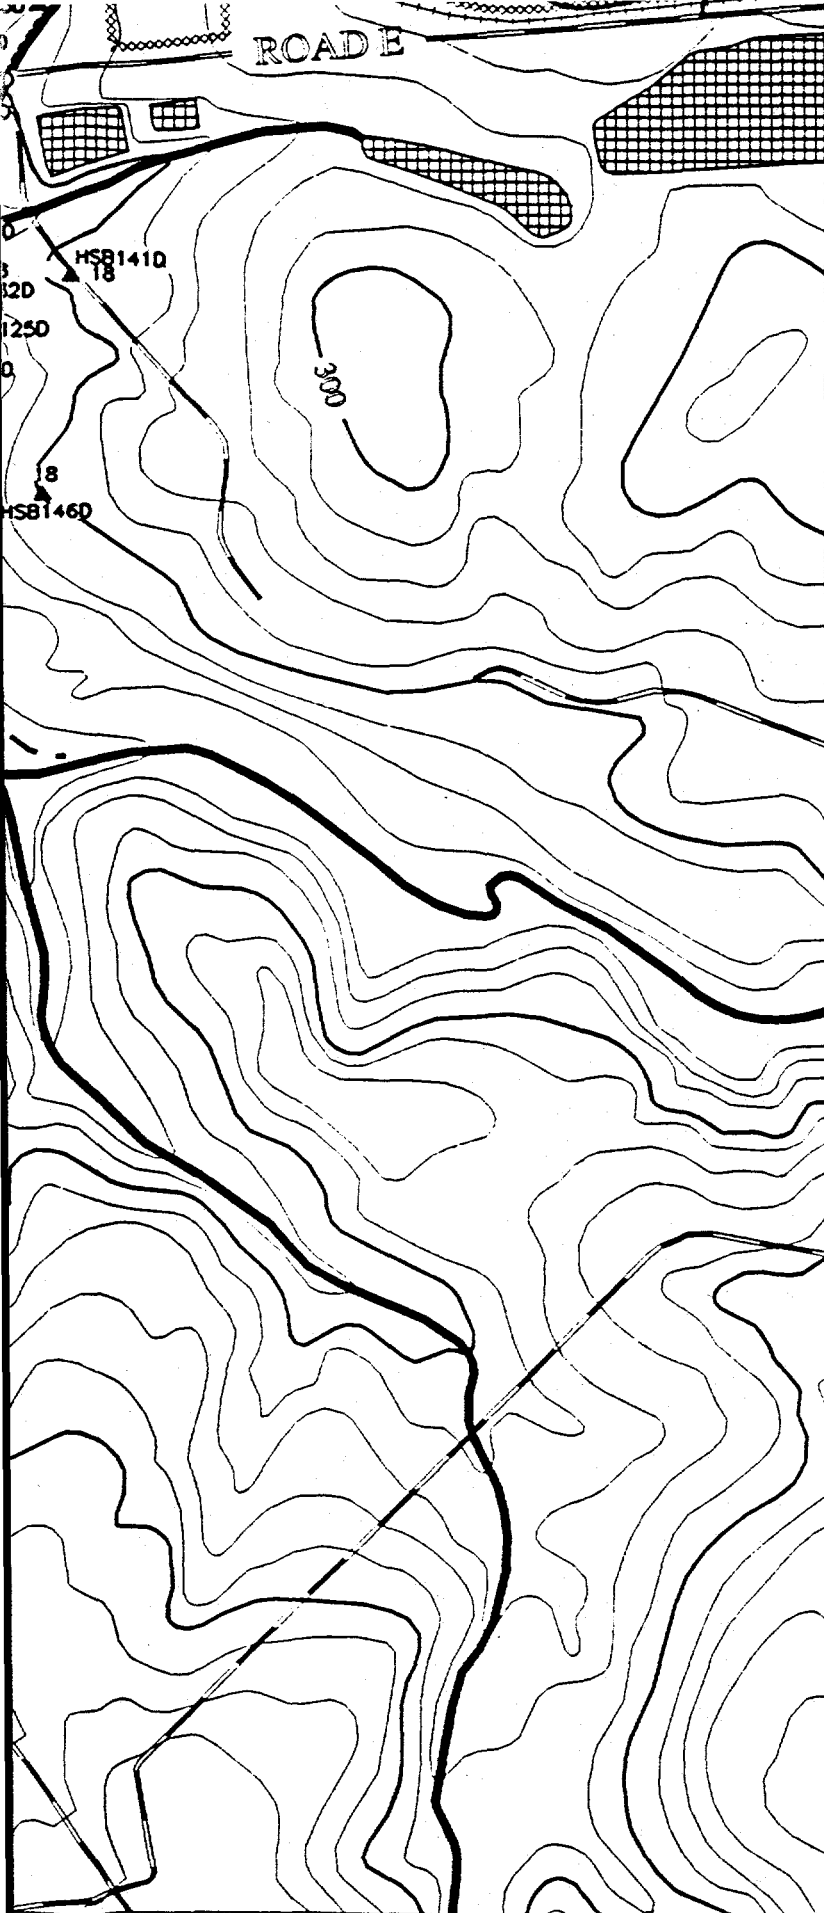

-81.702

-81.626

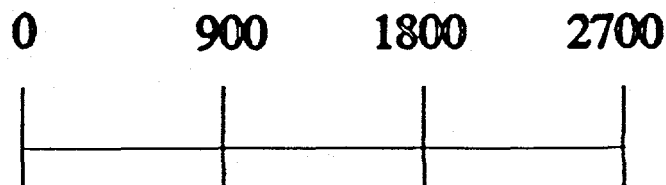

Scale 1:900 FT
1:274 M

TITLE:
SAVANNAH RIVER SITE
GENERAL SEPARATIONS
AREA 1st QUARTER '95

AQUIFER:
WATER TABLE


CONSTITUENT:

TRITIUM
GWPS = 20 pCi/mL
"NS" = Not Sampled


"*" = Wells Not Used to Contour
"NA" = Not Analyzed
"UT" = Analyte Not Detected,
Value Is Instrument Reading

Contour Intervals at: 20, 1000, 10000,
100000 pCi/mL

EPD GIS Lab (803)725-1417

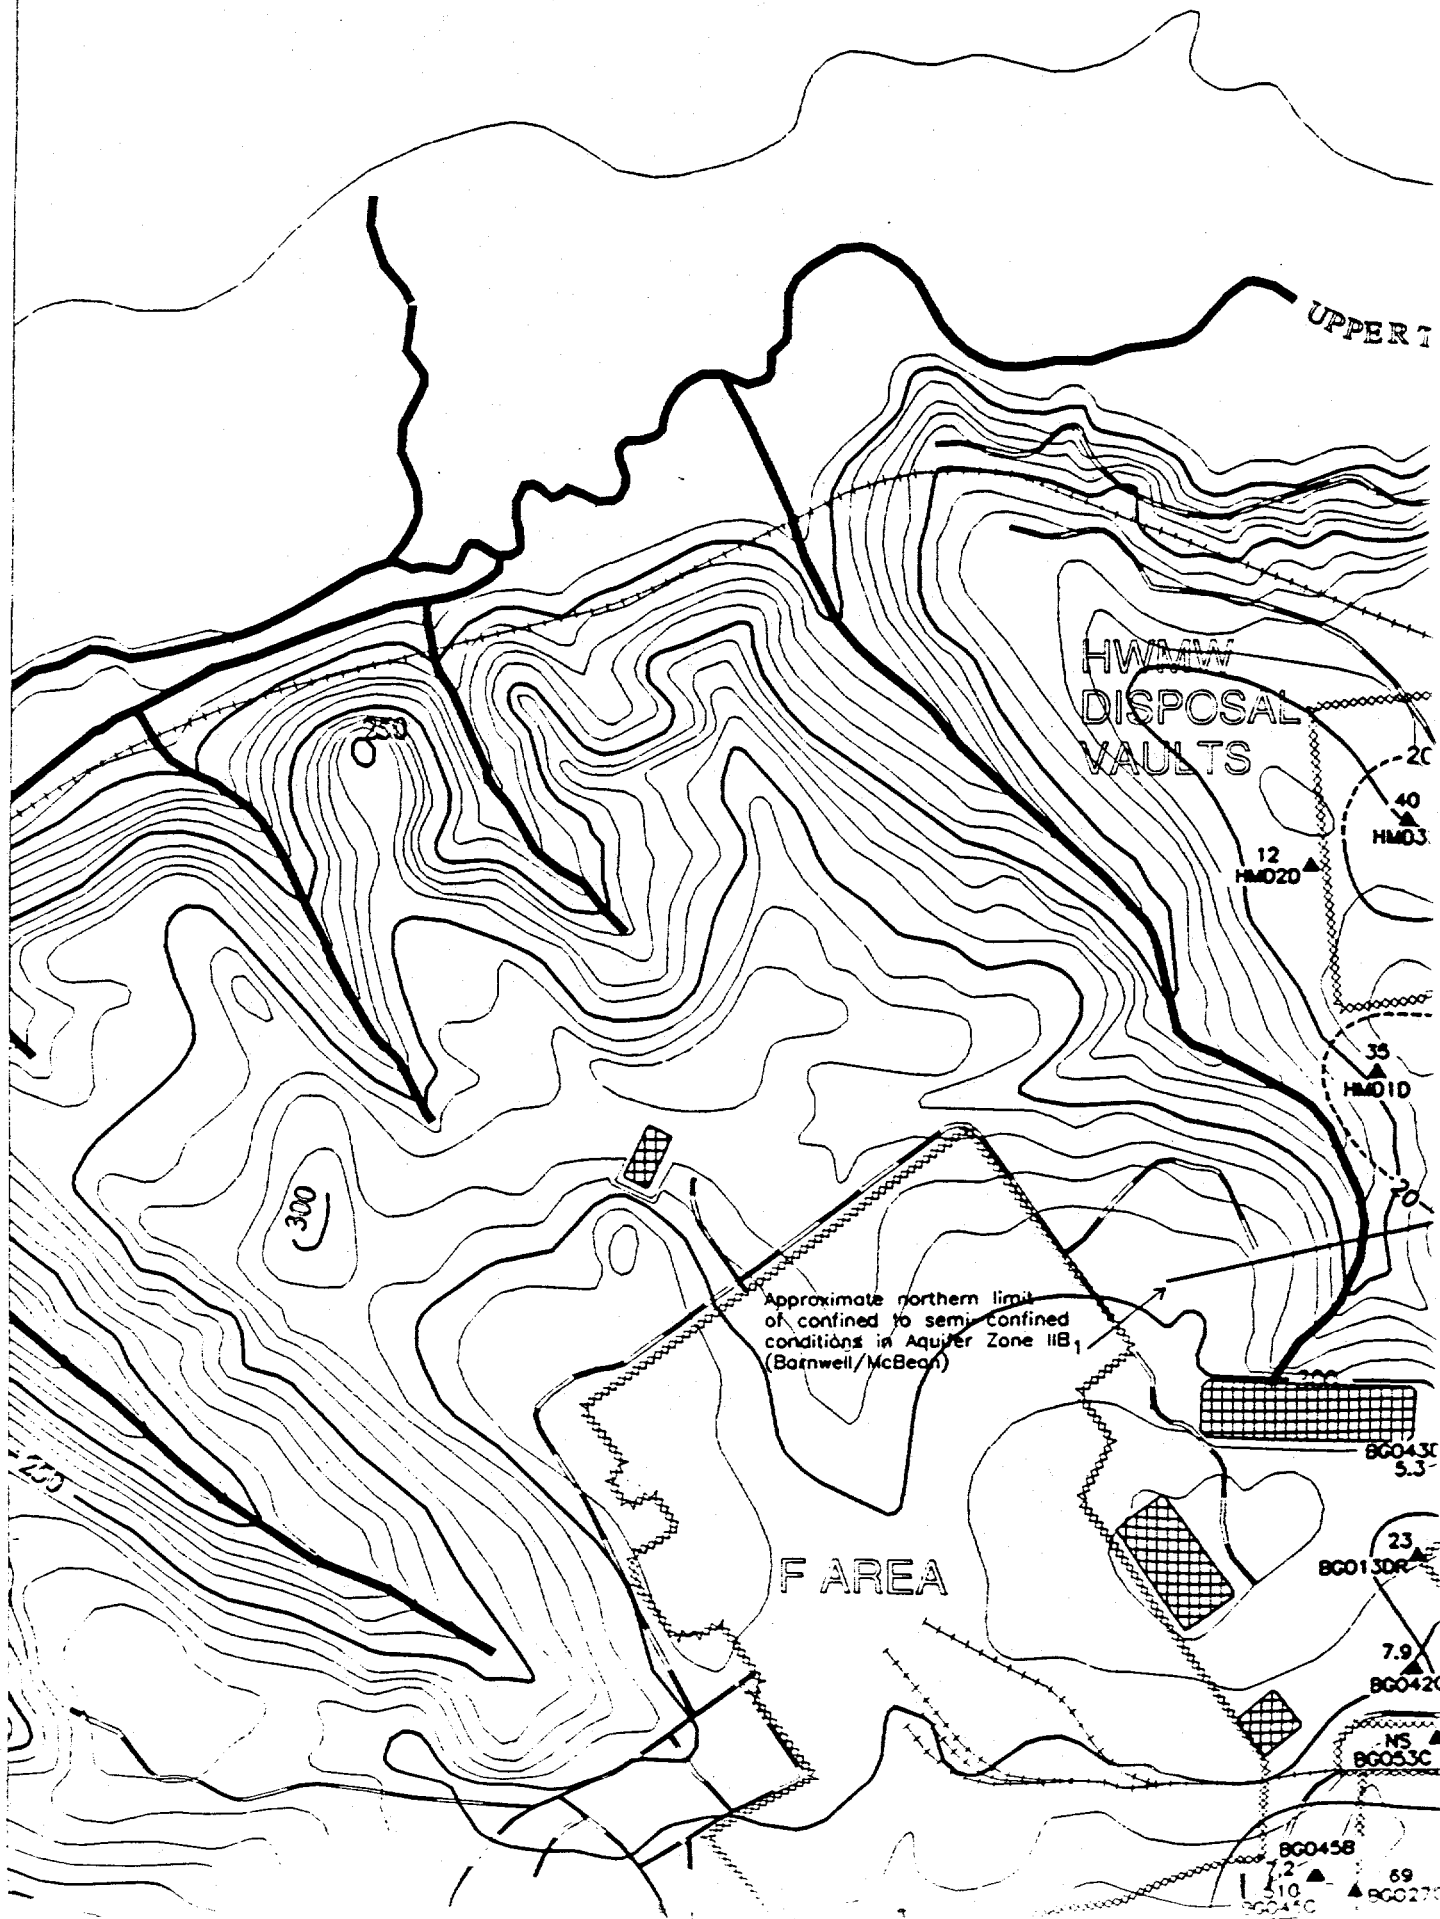

UPPER THREE RUNS

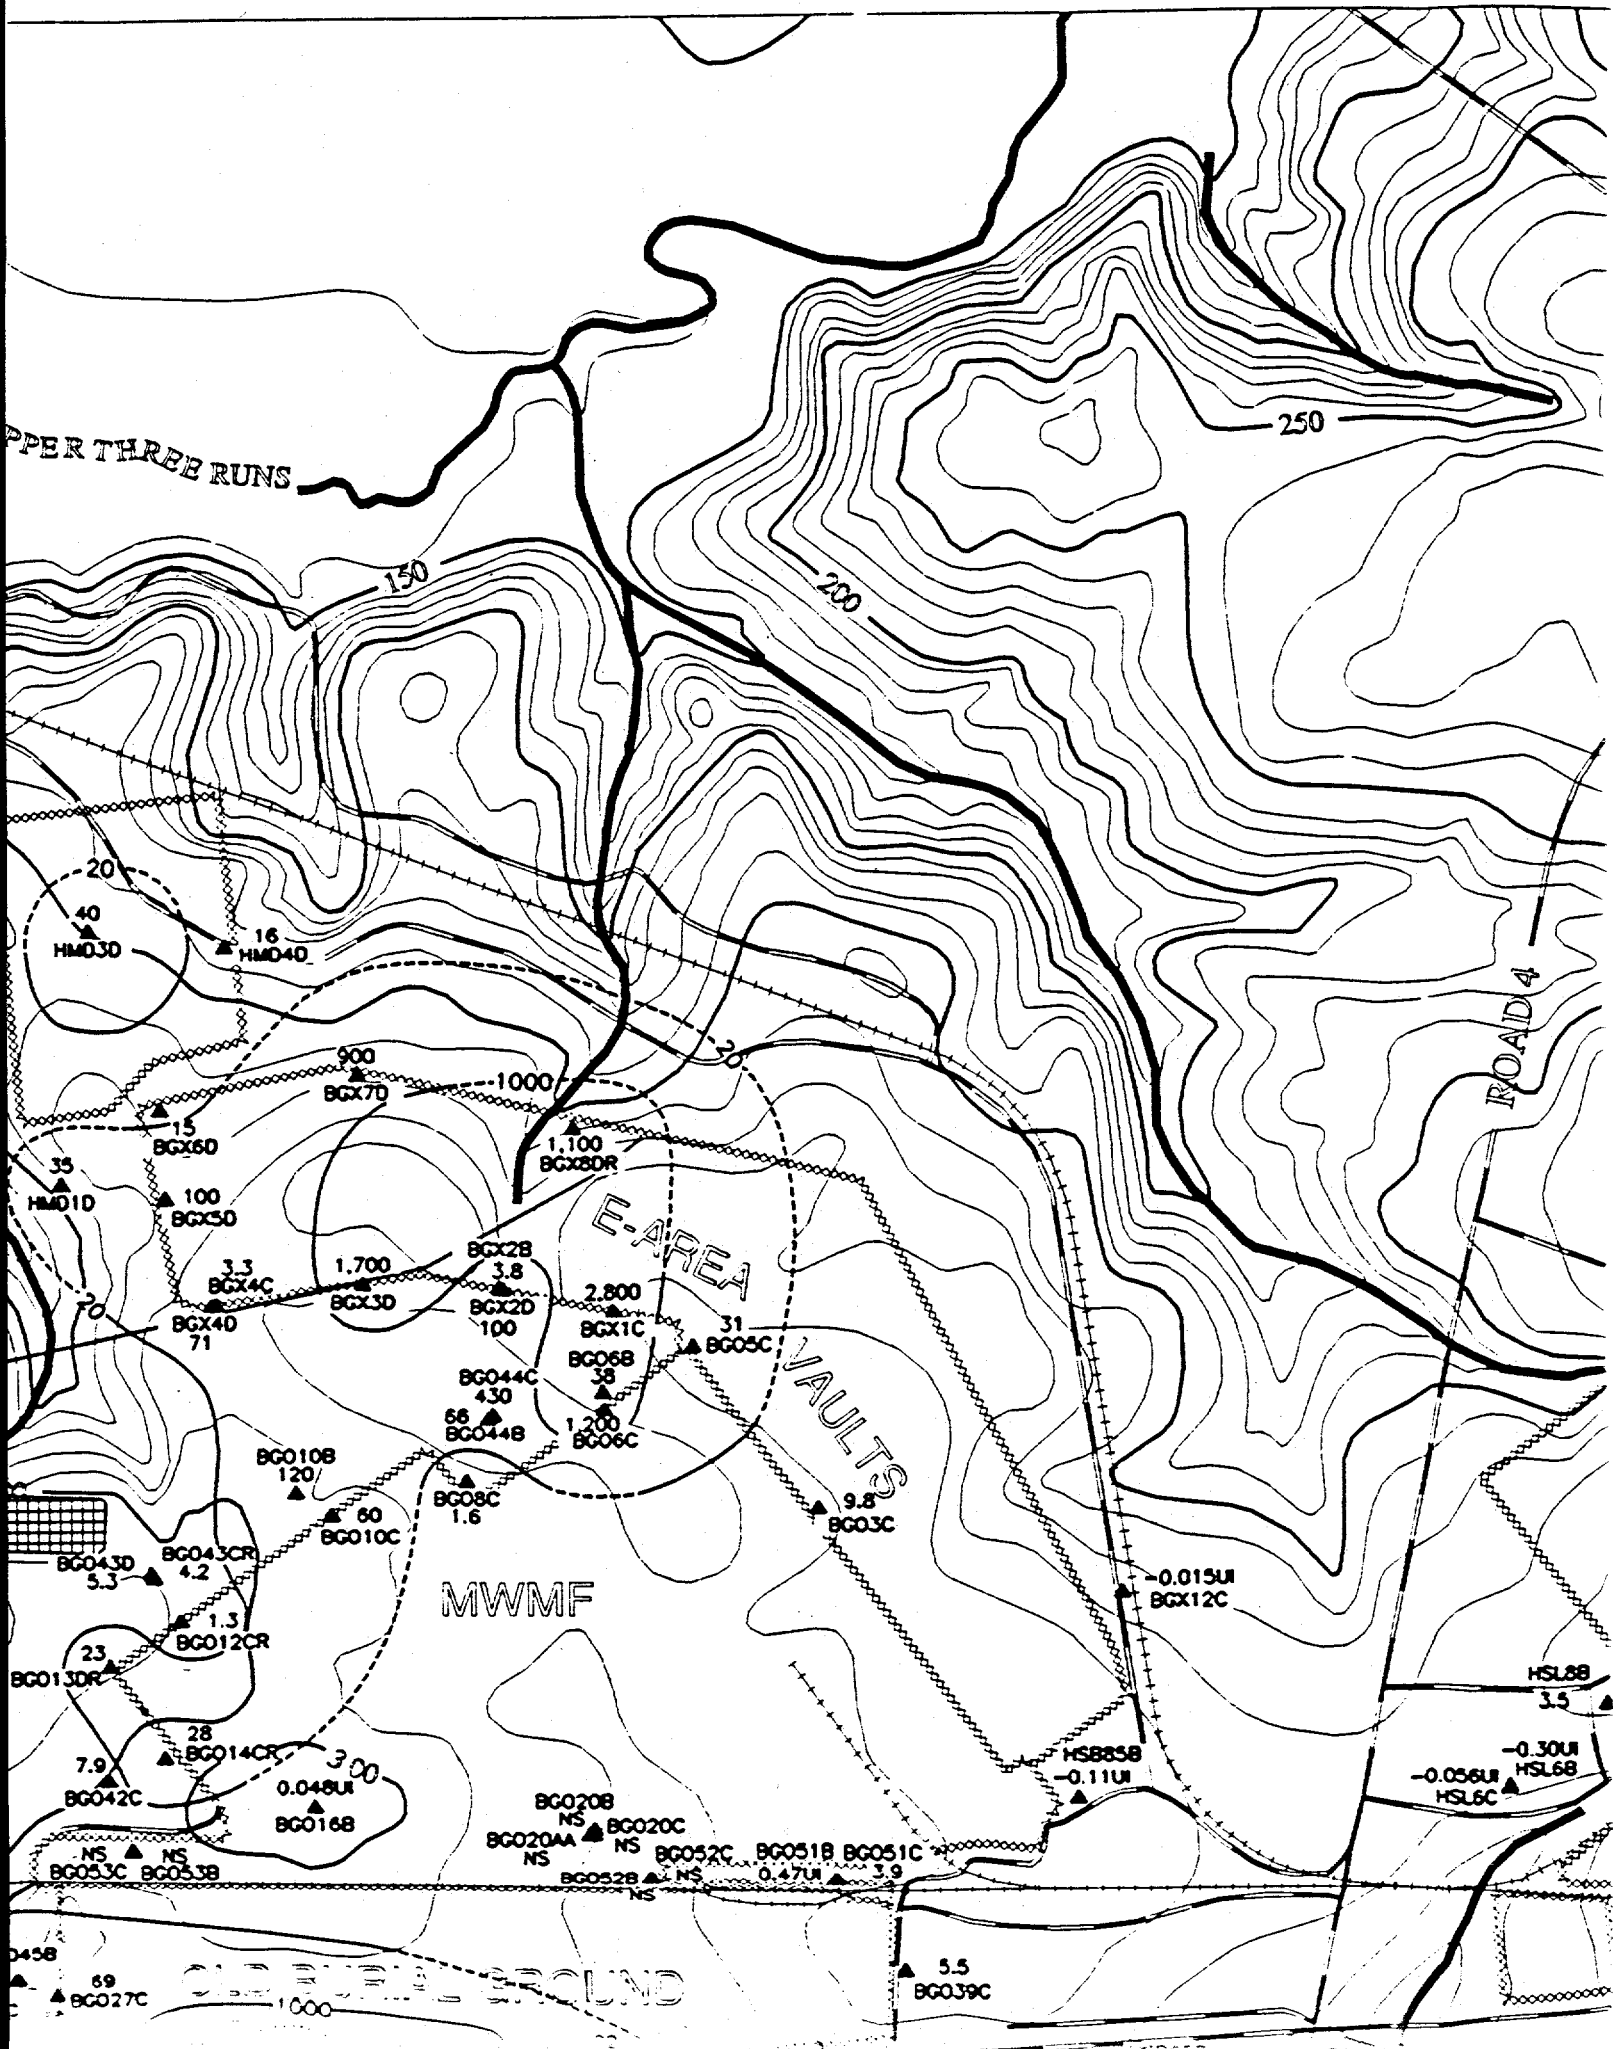

ROAD 4

E-AREA



VAULTS


MWMF

OLD FURNACE GROUND



REFERENCE DOCUMENT #
WSRC-TR-95-0146-2 F-Area Seepage Basins
Groundwater Monitoring Report
WSRC-TR-95-0147-2 H-Area Seepage Basins
Groundwater Monitoring Report

-  **PAVED ROAD**
-  **UNPAVED ROAD**
-  **STREAM**
-  **FENCE LINE**
-  **SEEPLINE**
-  **RAILROAD**
-  **TOPOGRAPHIC CONTOUR**
Contour Interval 10 FT
-  **INFERRED**
CONSTITUENT CONTOUR
-  **CONSTITUENT CONTOUR**
-  **BASIN**
-  **RCRA-CERTIFIED**
CLOSED BASIN
-  **MONITORING WELL**

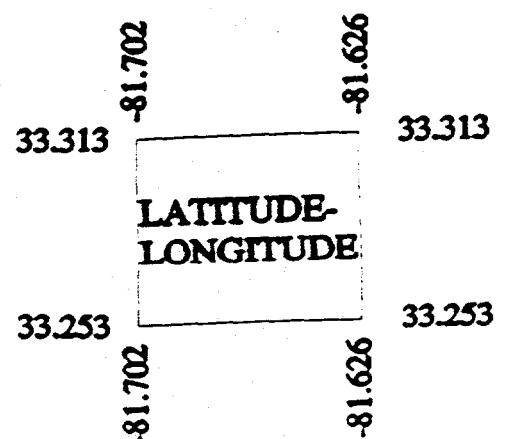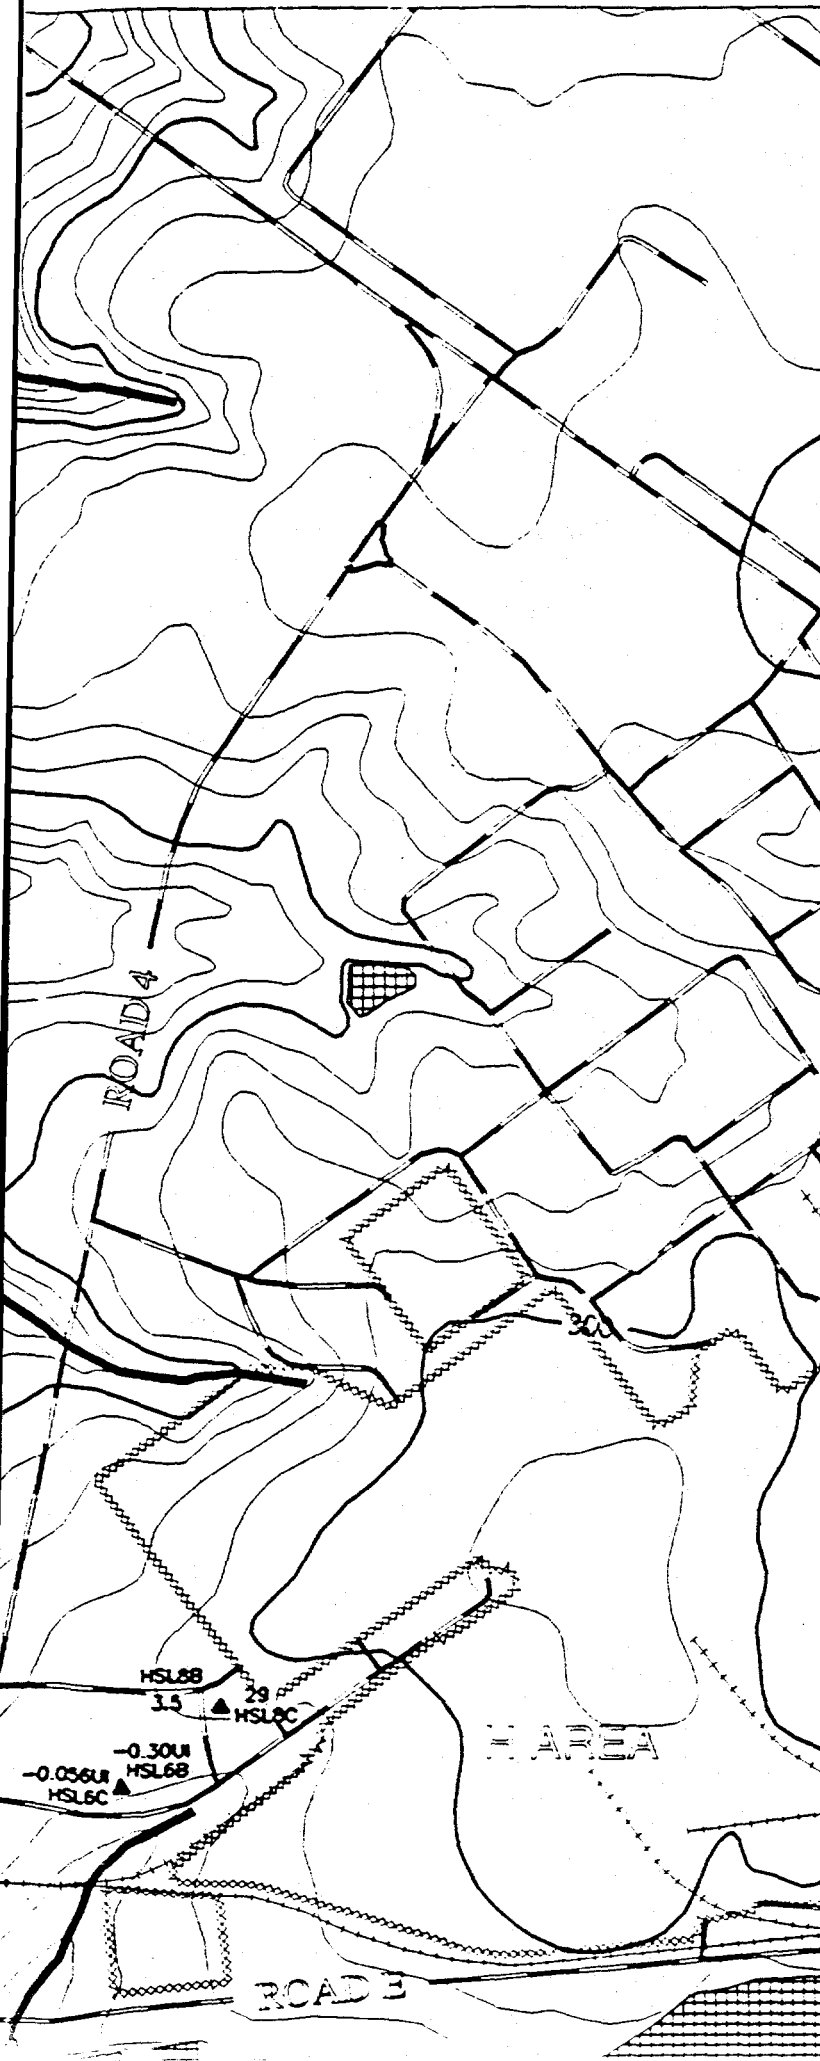

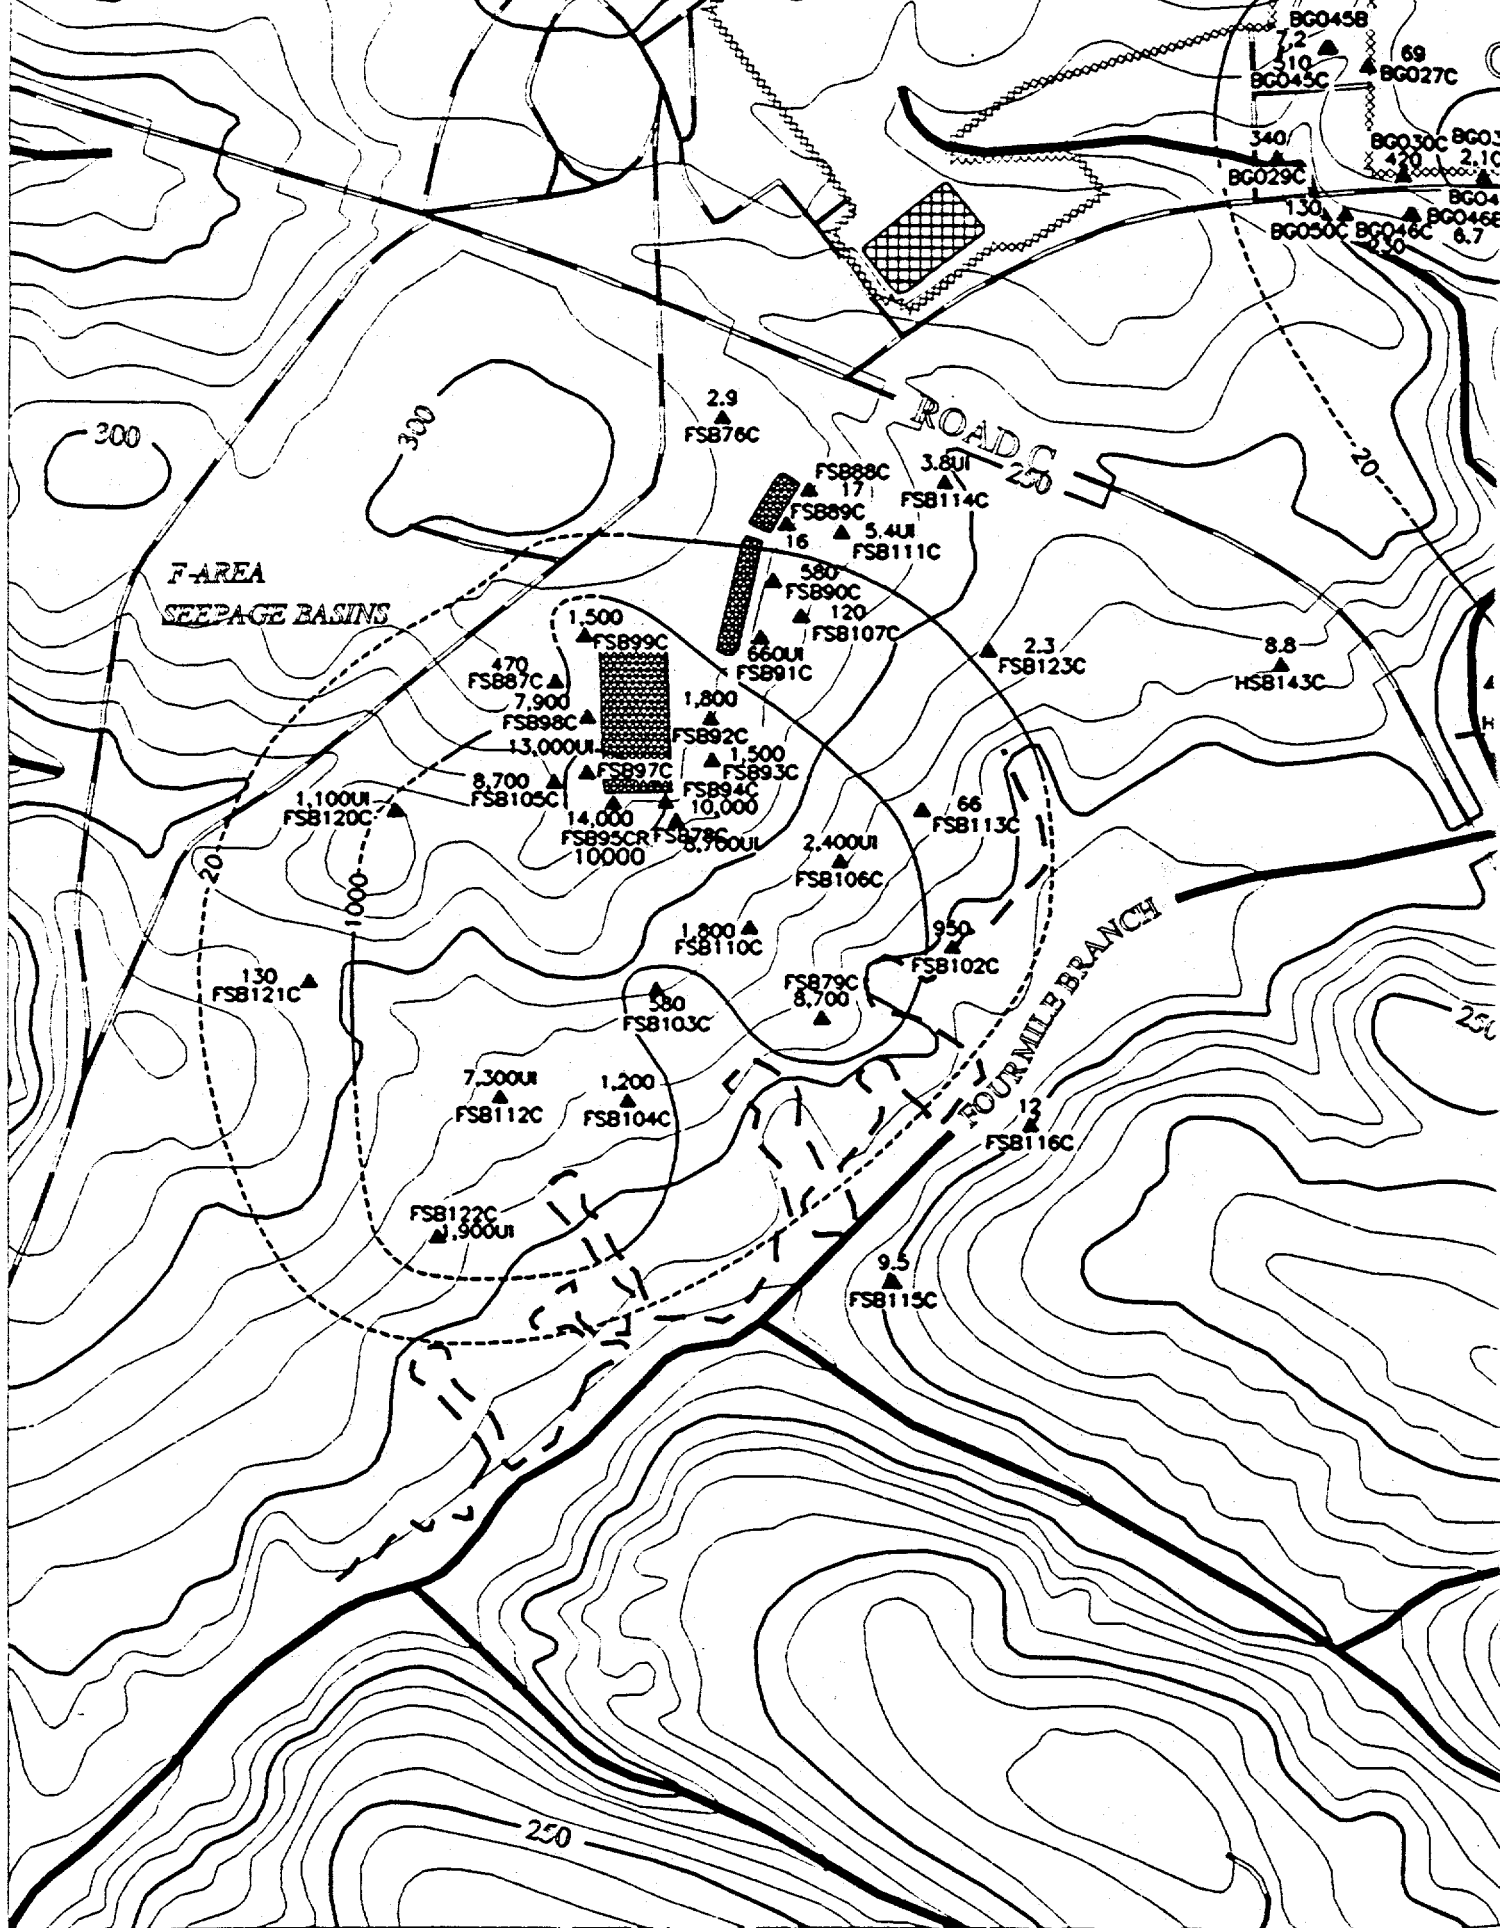



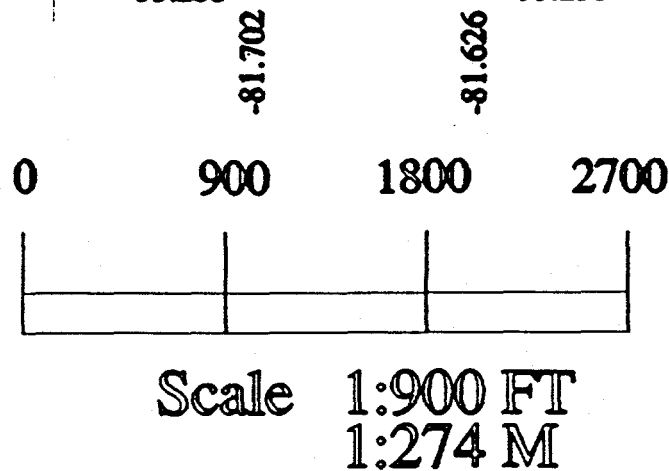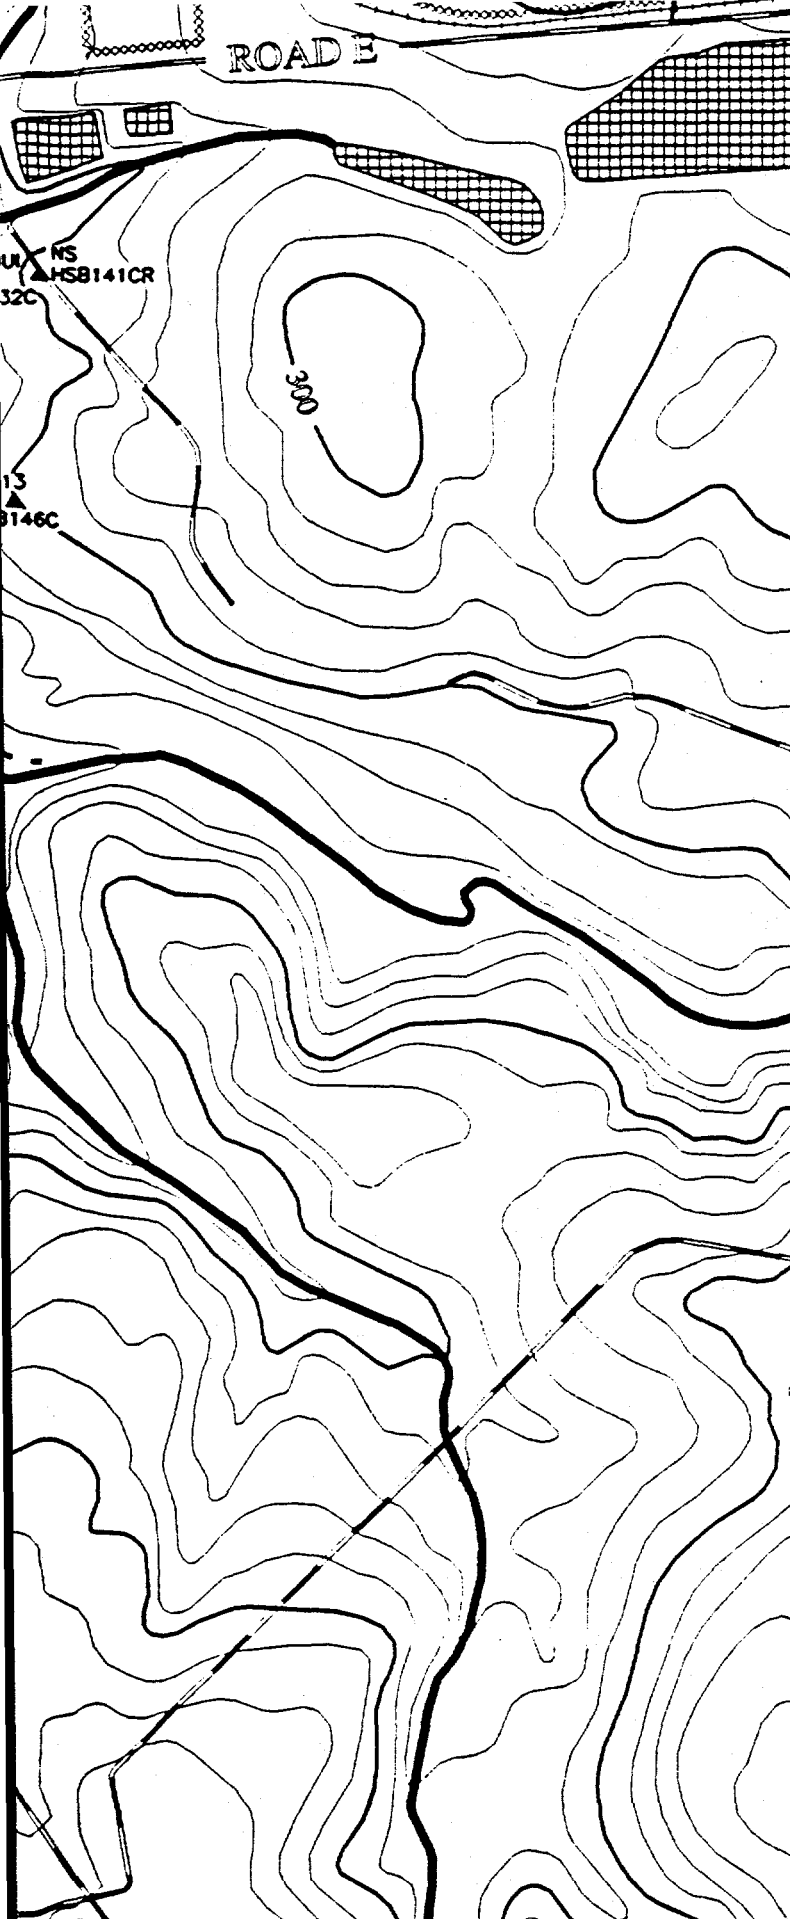

TITLE:

SAVANNAH RIVER SITE
GENERAL SEPARATIONS
AREA 1st QUARTER '95

AQUIFER:

BARNWELL/McBEAN

CONSTITUENT:

TRITIUM

GWPS = 20 pCi/mL

"NS" = Not Sampled


"*" = Wells Not Used to Contour


"NA" = Not Analyzed

"UT" = Analyte Not Detected,
Value Is Instrument Reading


Contour Intervals at: 20, 1000, 10000,
100000 pCi/mL

EPD GIS Lab (803)725-1417

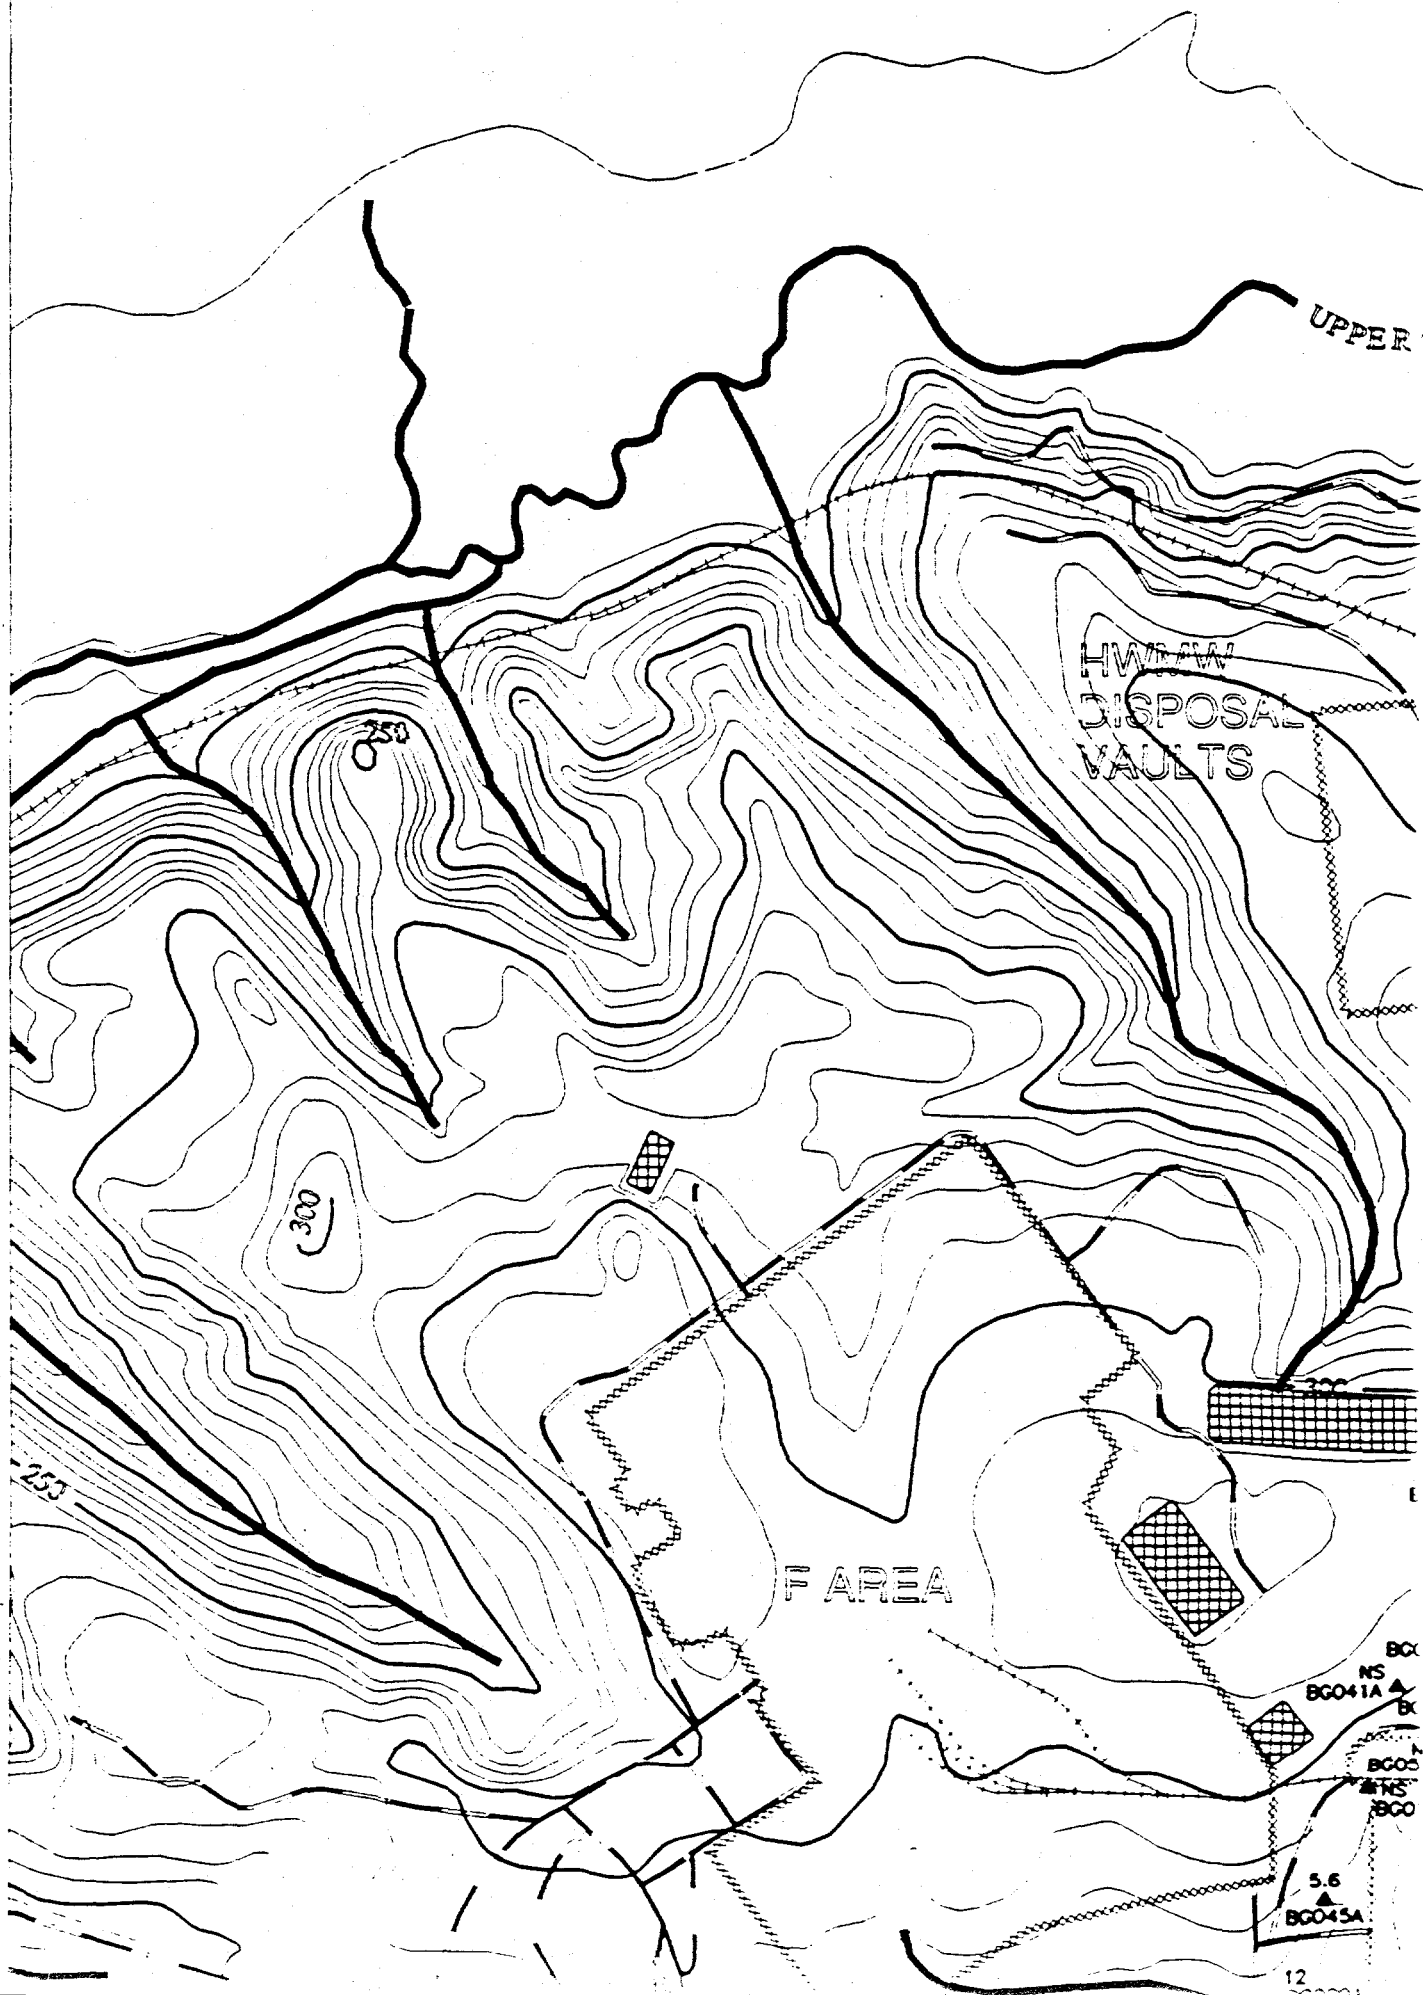

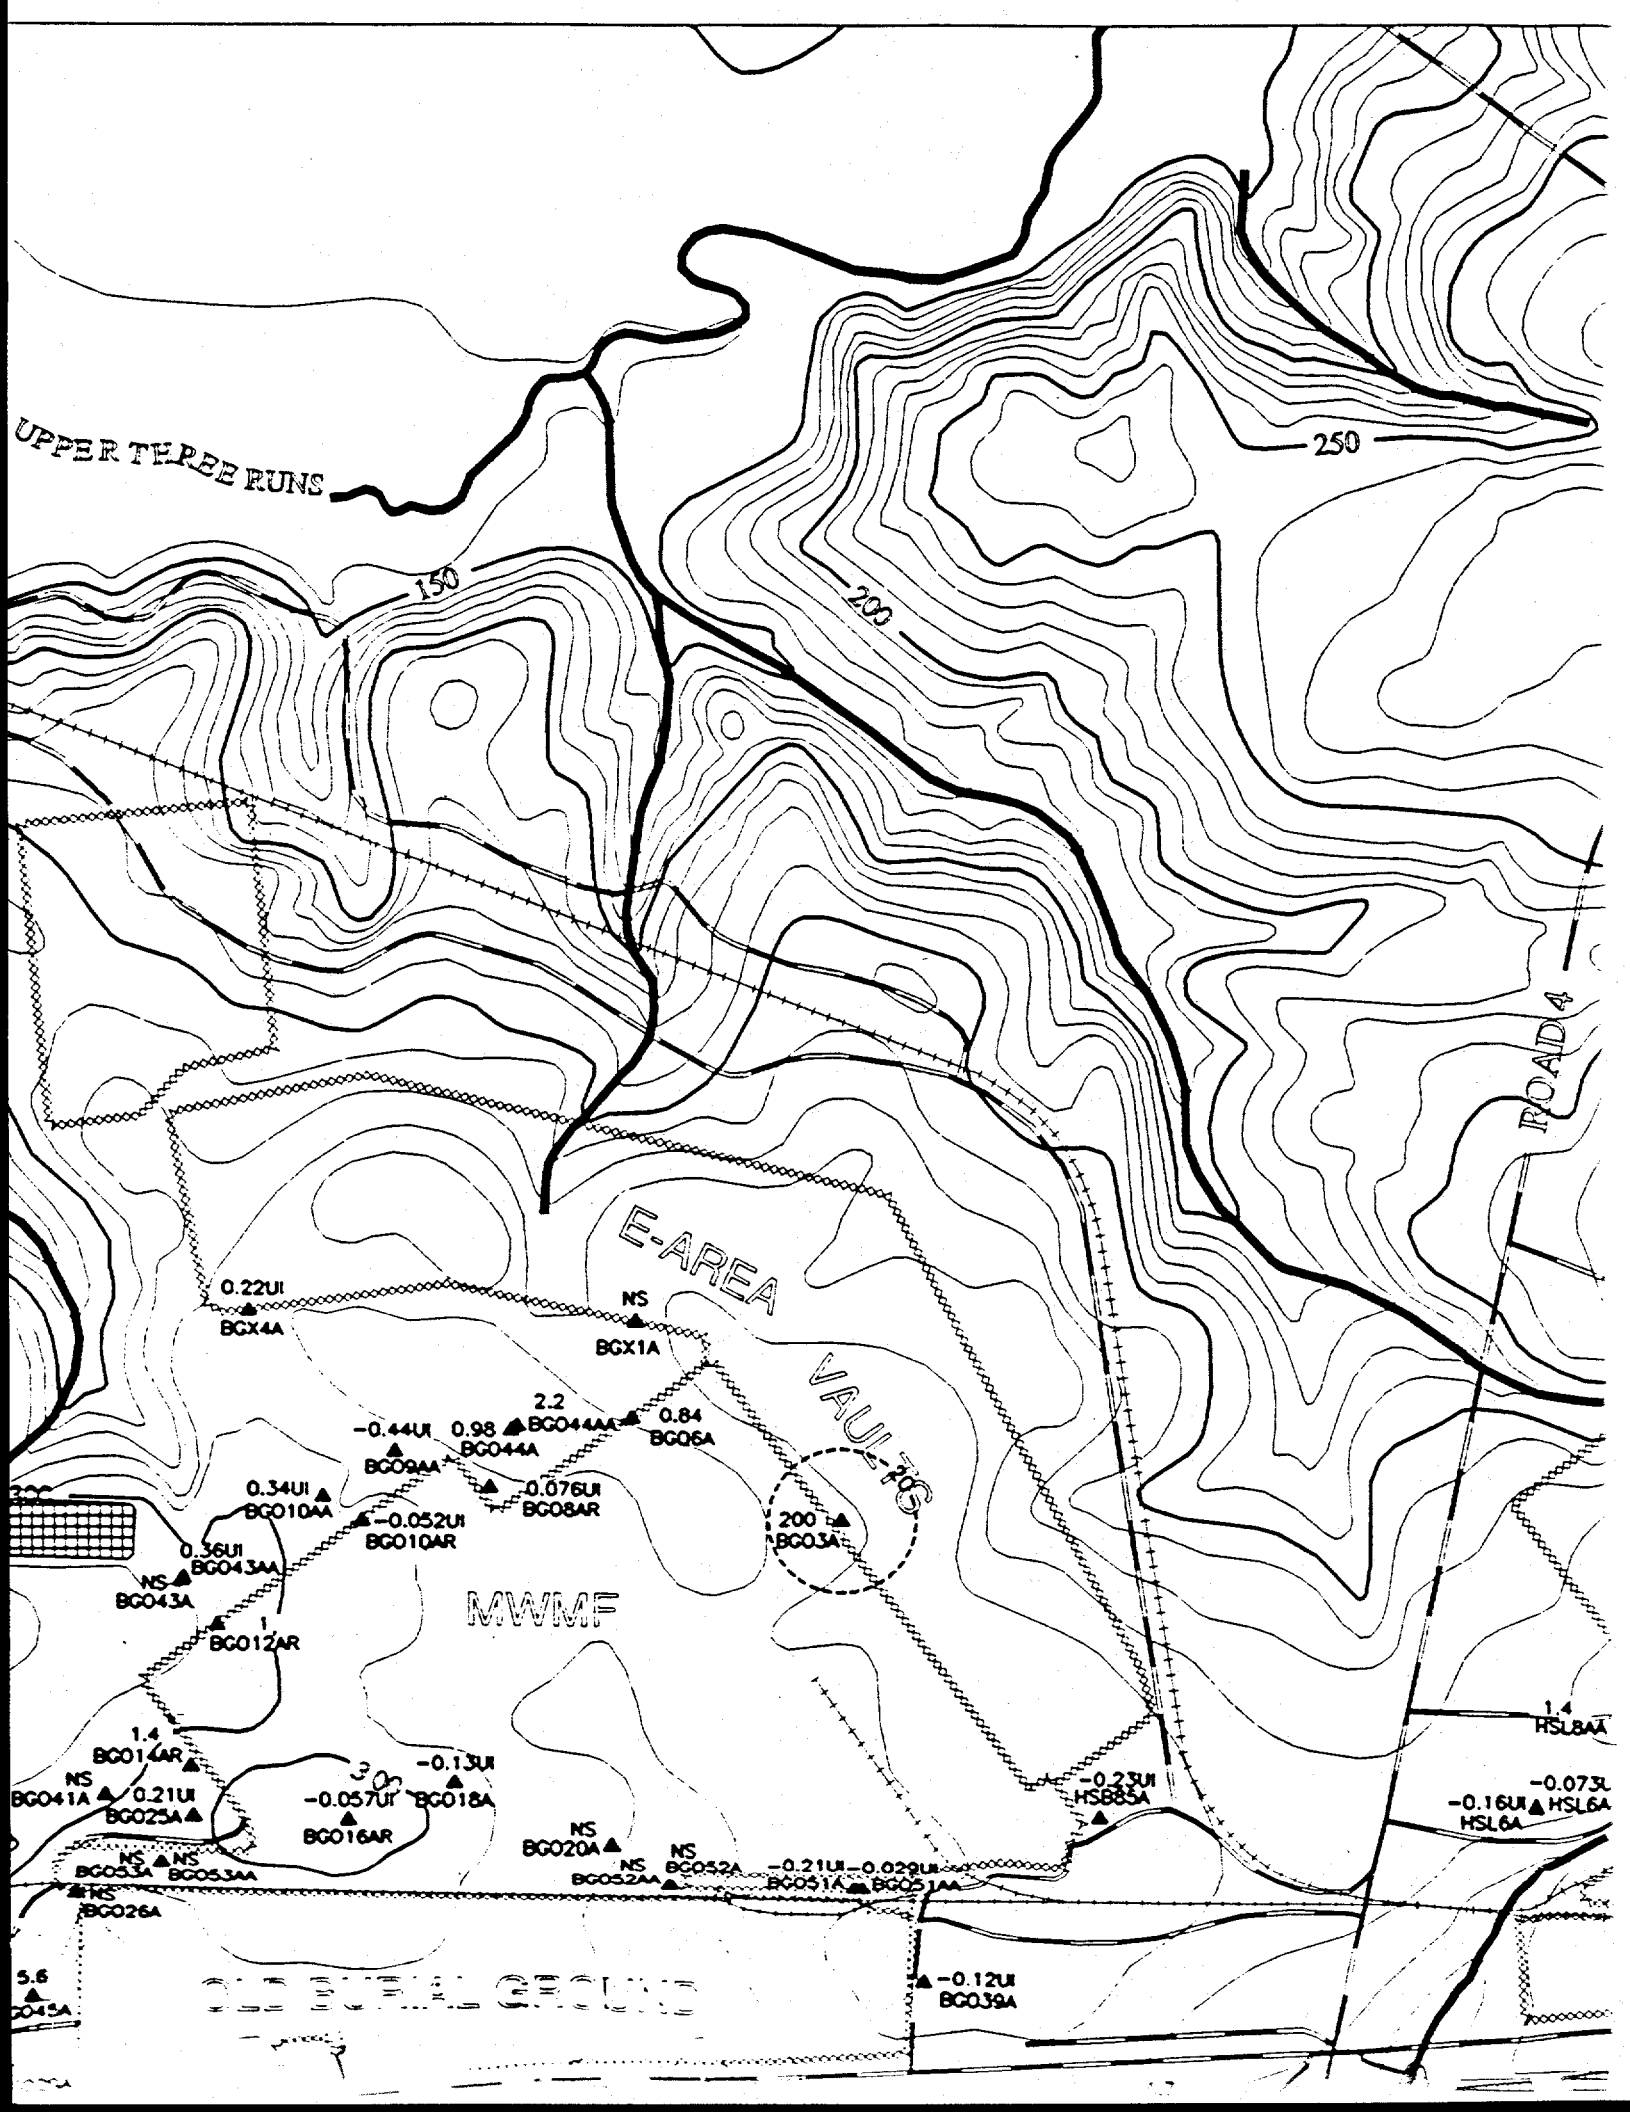

REFERENCE DOCUMENT #
WSRC-TR-95-0146-2 F-Area Seepage Basins
Groundwater Monitoring Report
WSRC-TR-95-0147-2 H-Area Seepage Basins
Groundwater Monitoring Report

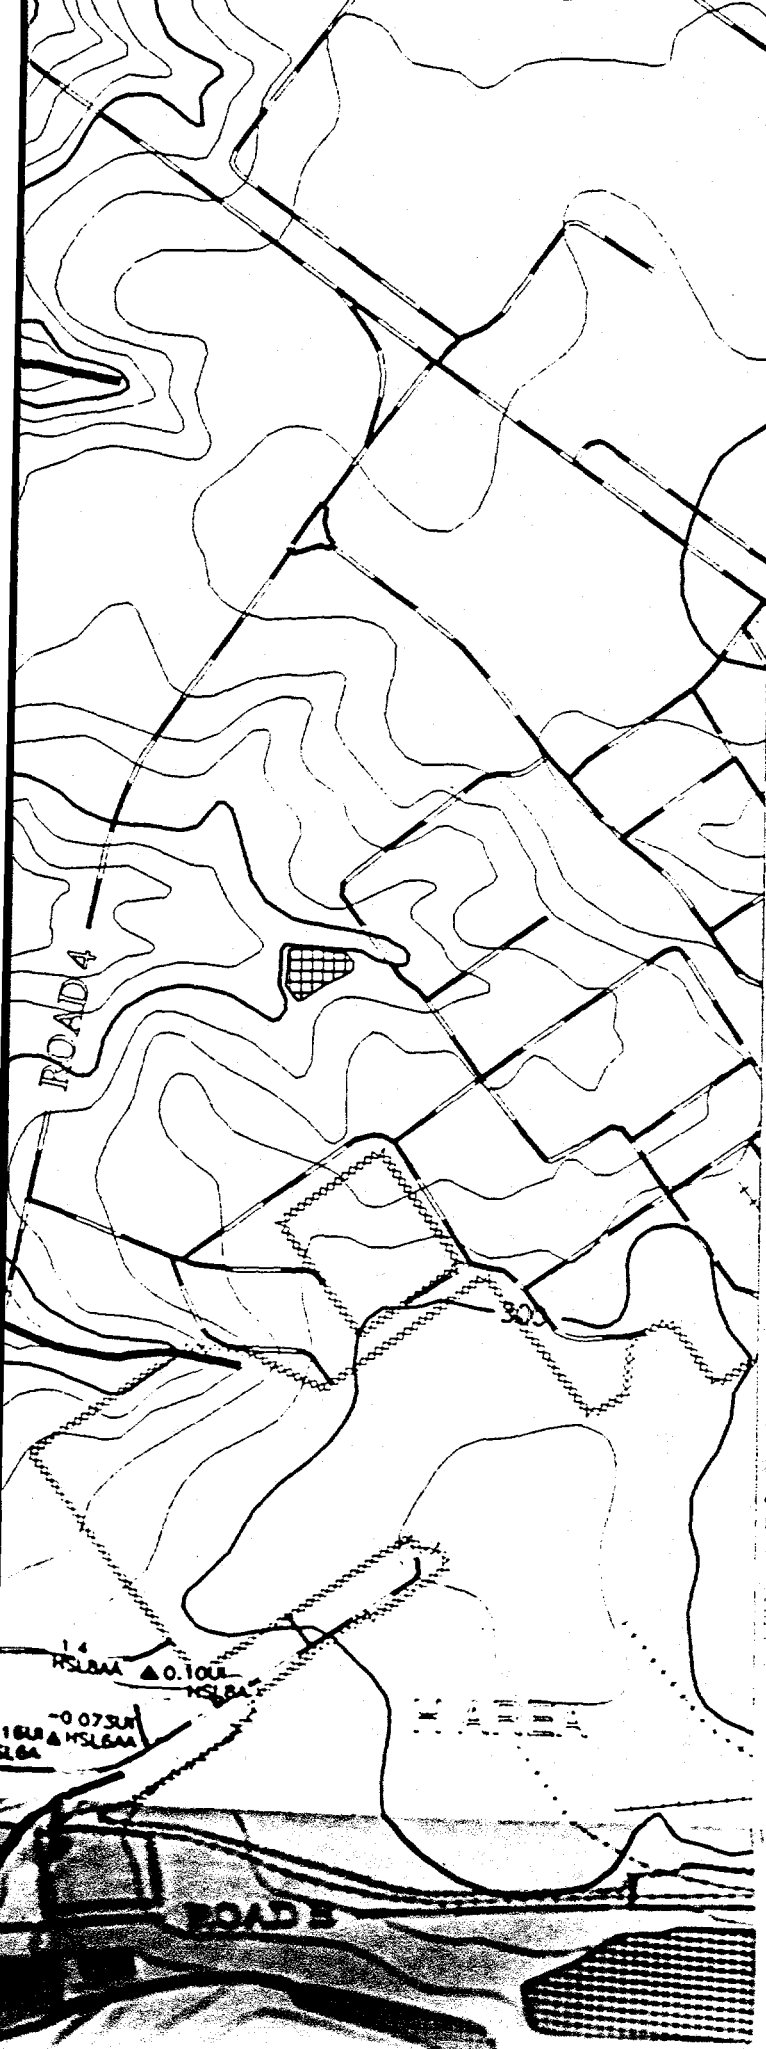


- PAVED ROAD**
- UNPAVED ROAD**
- STREAM**
- FENCE LINE**
- SEEPLINE**
- RAILROAD**
- TOPOGRAPHIC CONTOUR**
Contour Interval 10 FT
- INFERRED**
CONSTITUENT CONTOUR
- CONSTITUENT CONTOUR**
- BASIN**
- RCRA-CERTIFIED**
CLOSED BASIN
- MONITORING WELL**


33.313 -81.702 -81.626 33.313


**LATITUDE-
LONGITUDE**

33.253 -81.702 -81.626 33.253

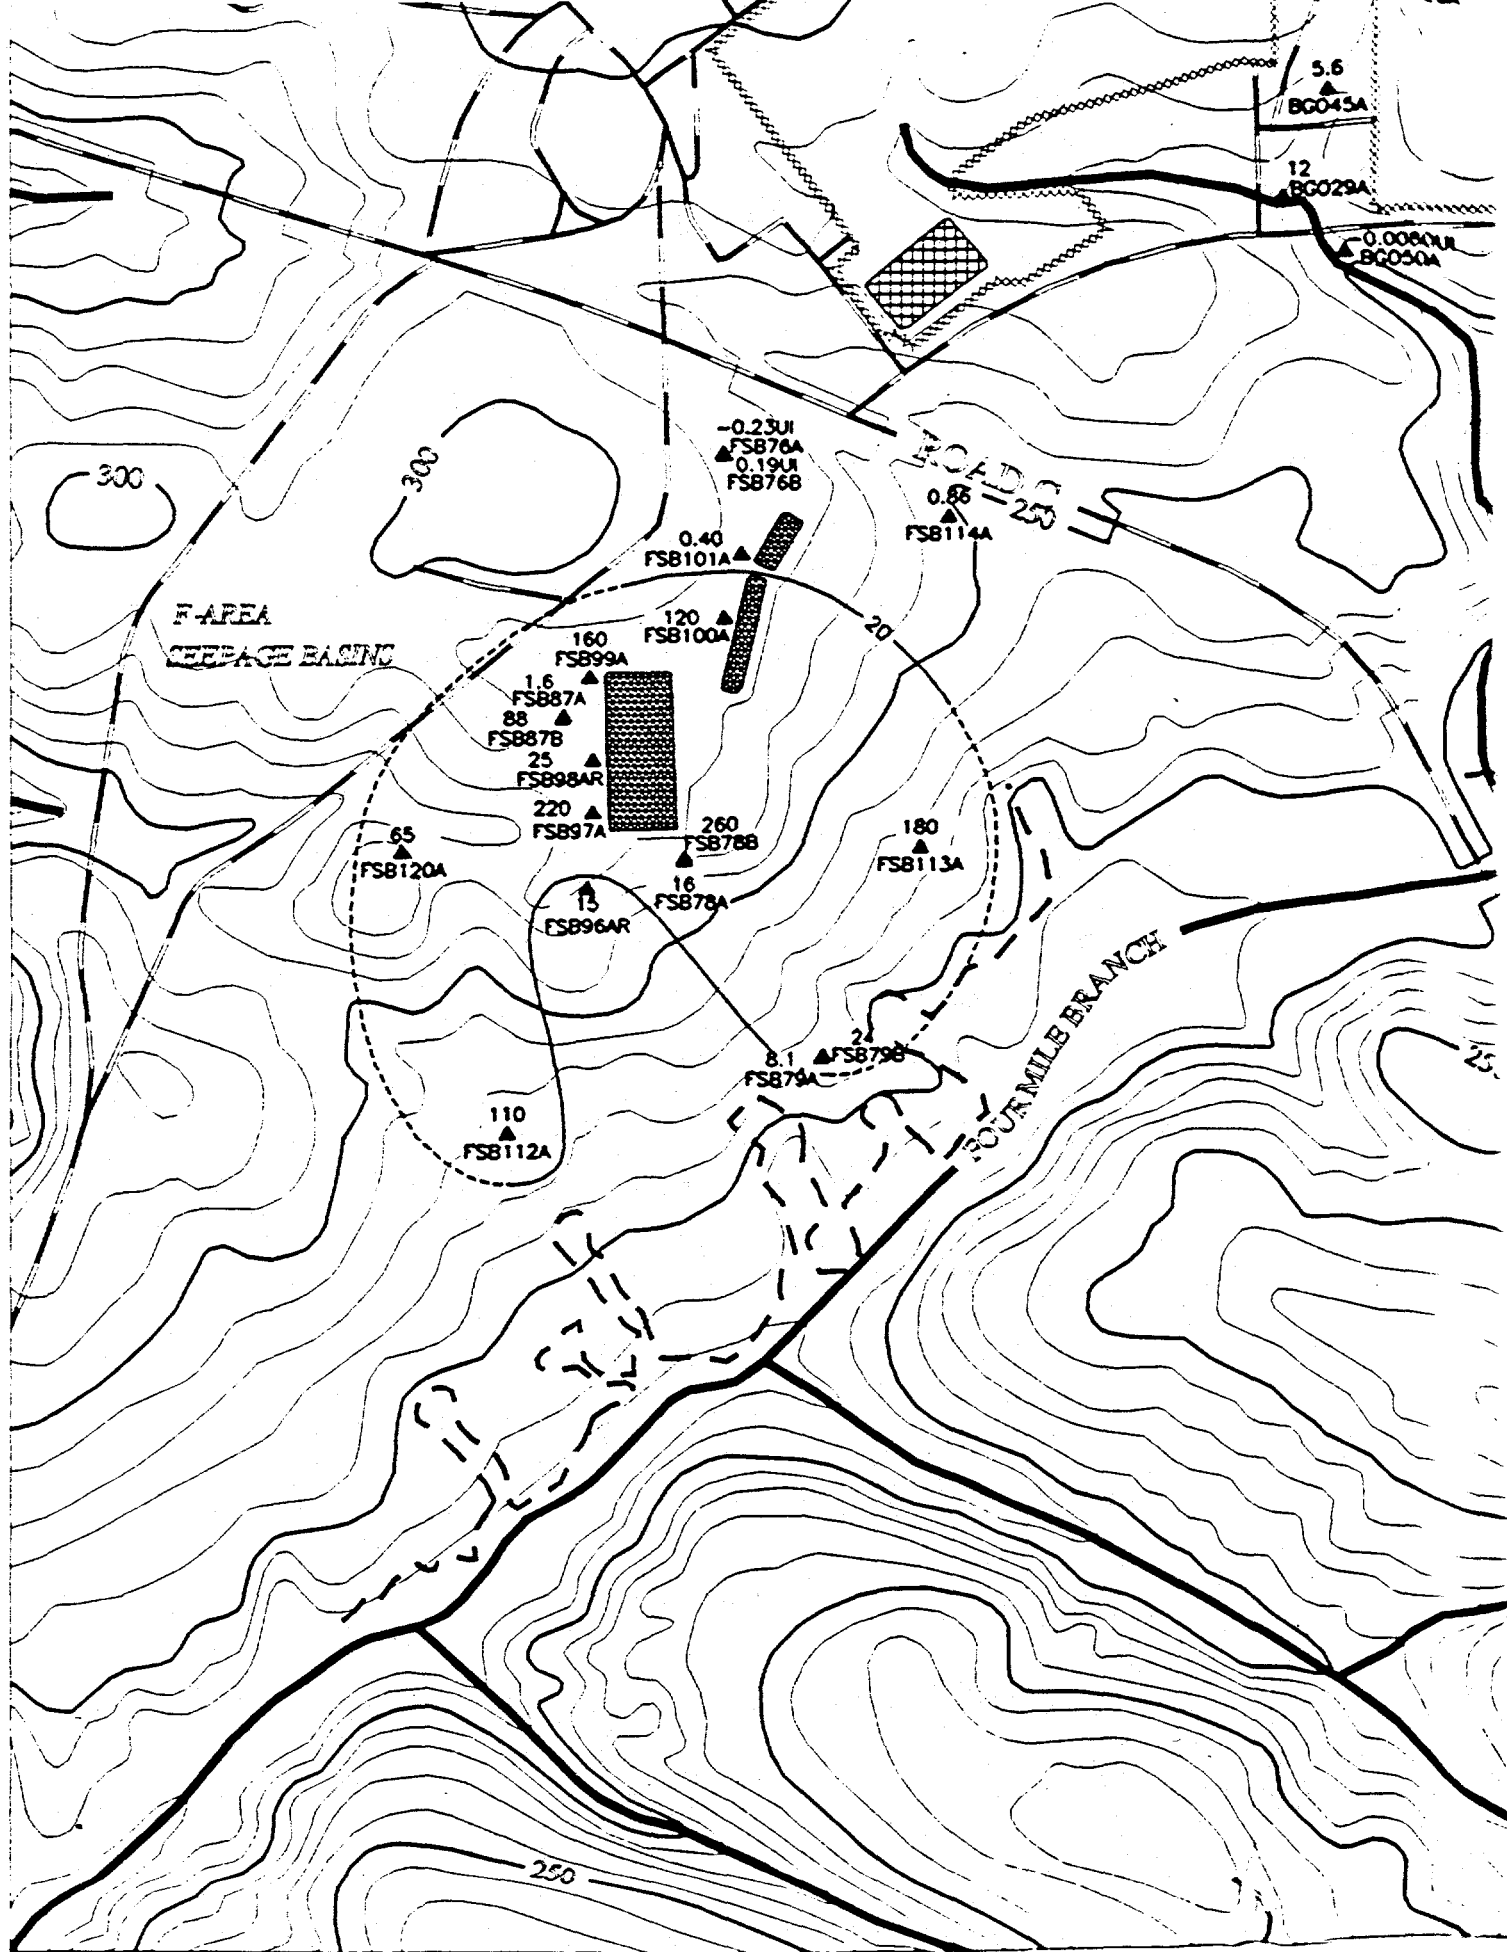

OLD BURIAL GROUND

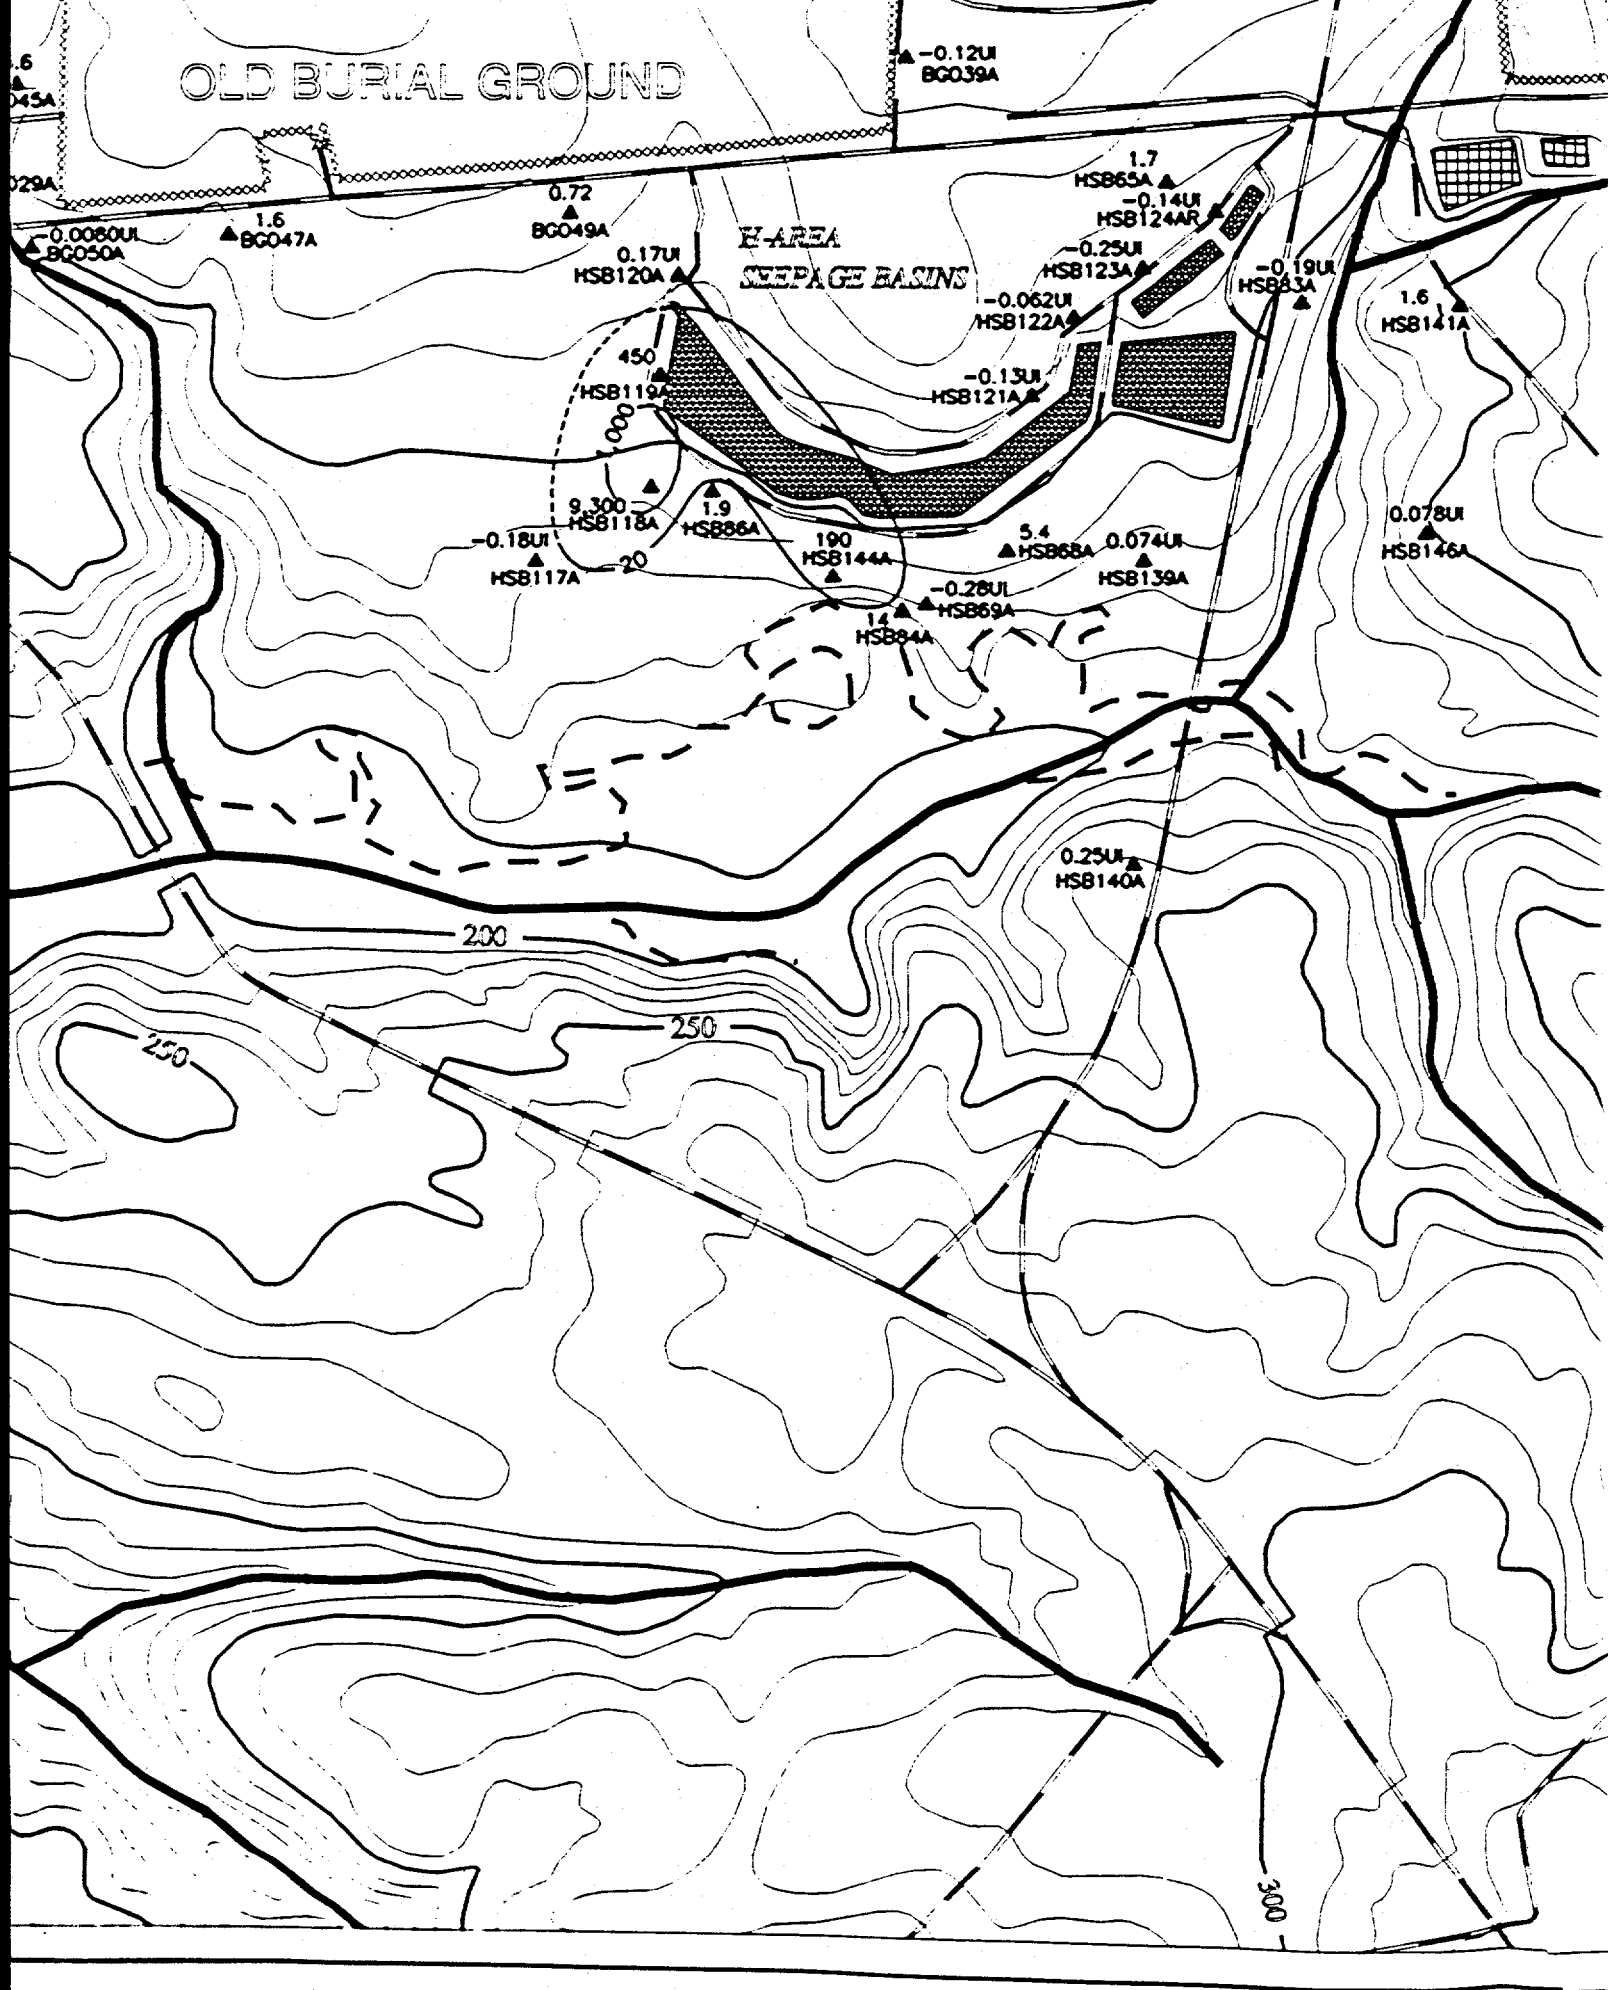

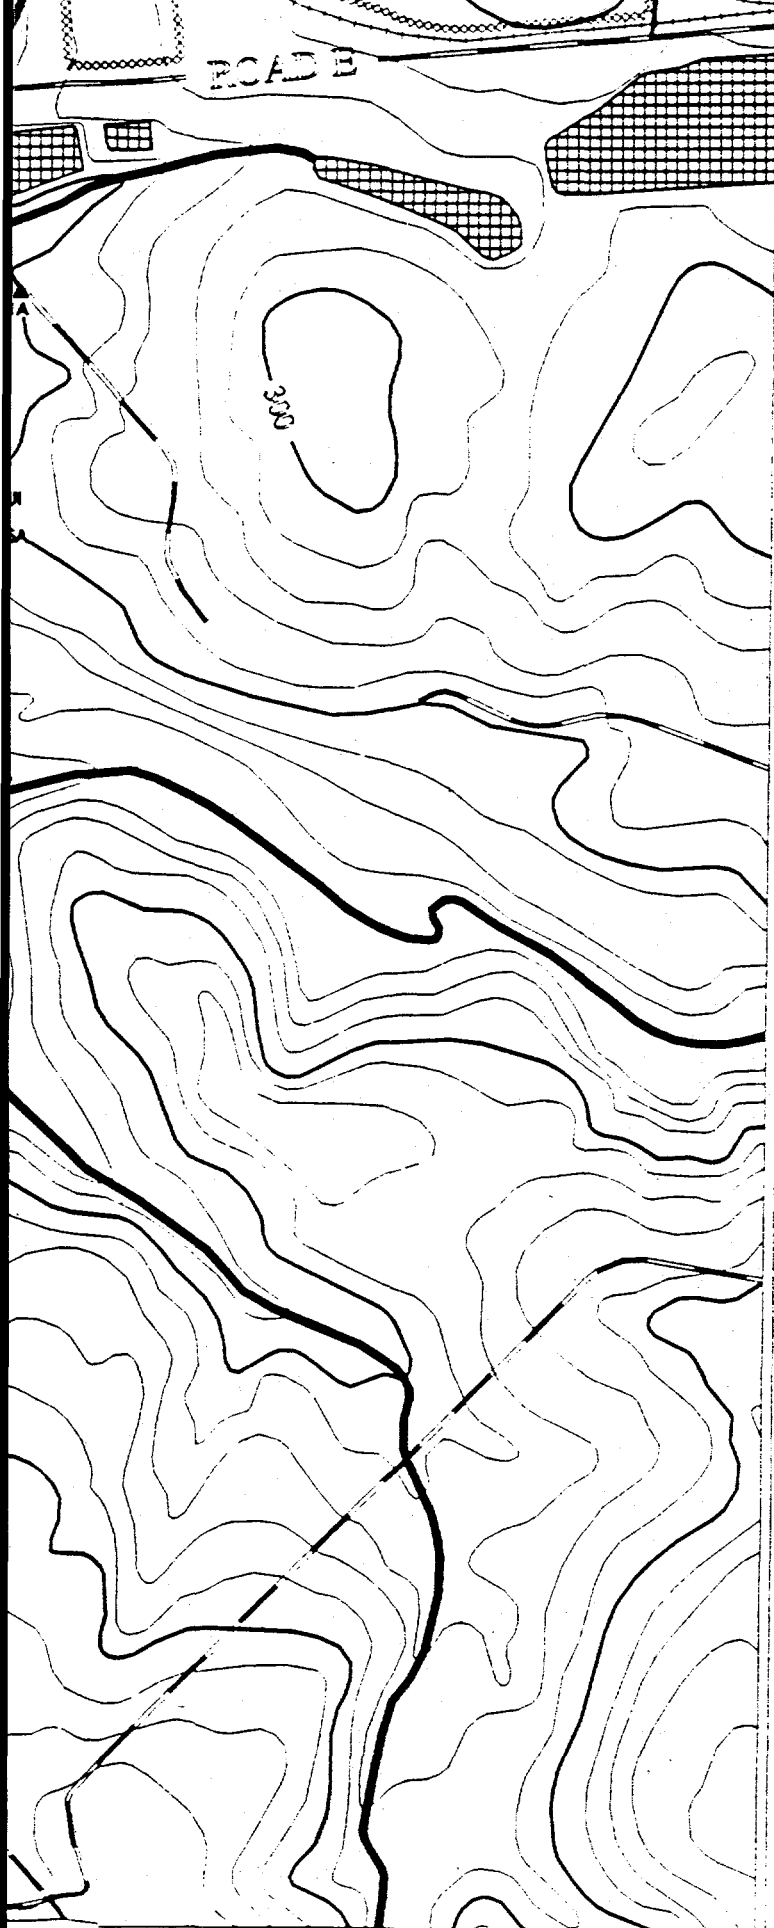

0 900 1800 2700



Scale 1:900 FT
1:274 M

TITLE:

SAVANNAH RIVER SITE
GENERAL SEPARATIONS
AREA 1st QUARTER '95

AQUIFER:

CONGAREE

CONSTITUENT:

TRITIUM

GWPS = 20 pCi/mL

"NS" = Not Sampled


"*" = Wells Not Used to Contour

"NA" = Not Analyzed


"UI" = Analyte Not Detected,
Value Is Instrument Reading

Contour Intervals at: 20, 1000, 10000,
100000 pCi/mL

EPD GIS Lab (803)725-1417


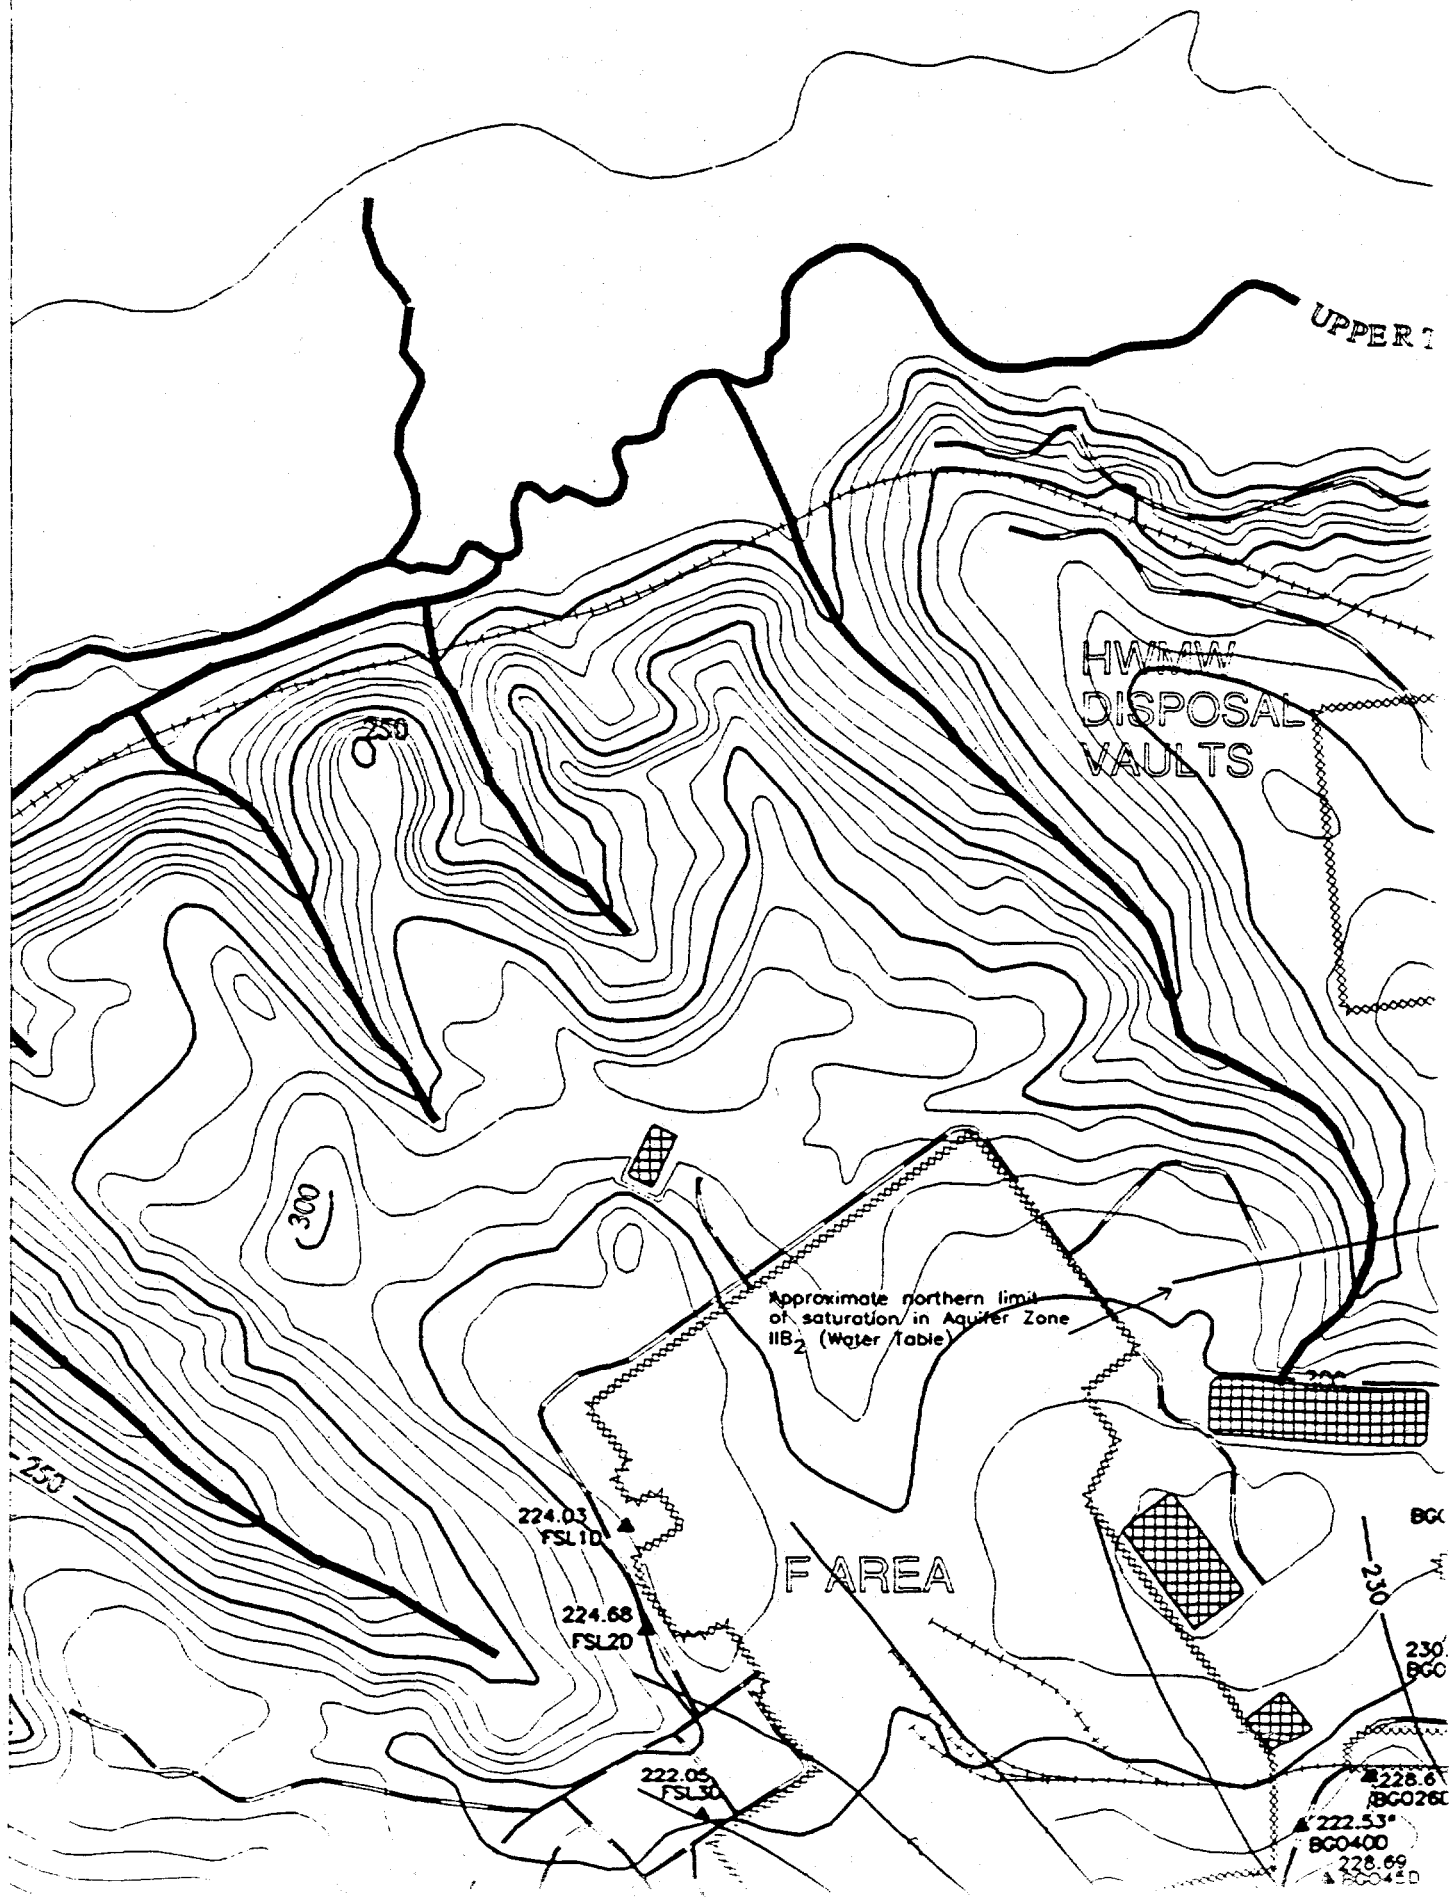



PER THREE RUNS

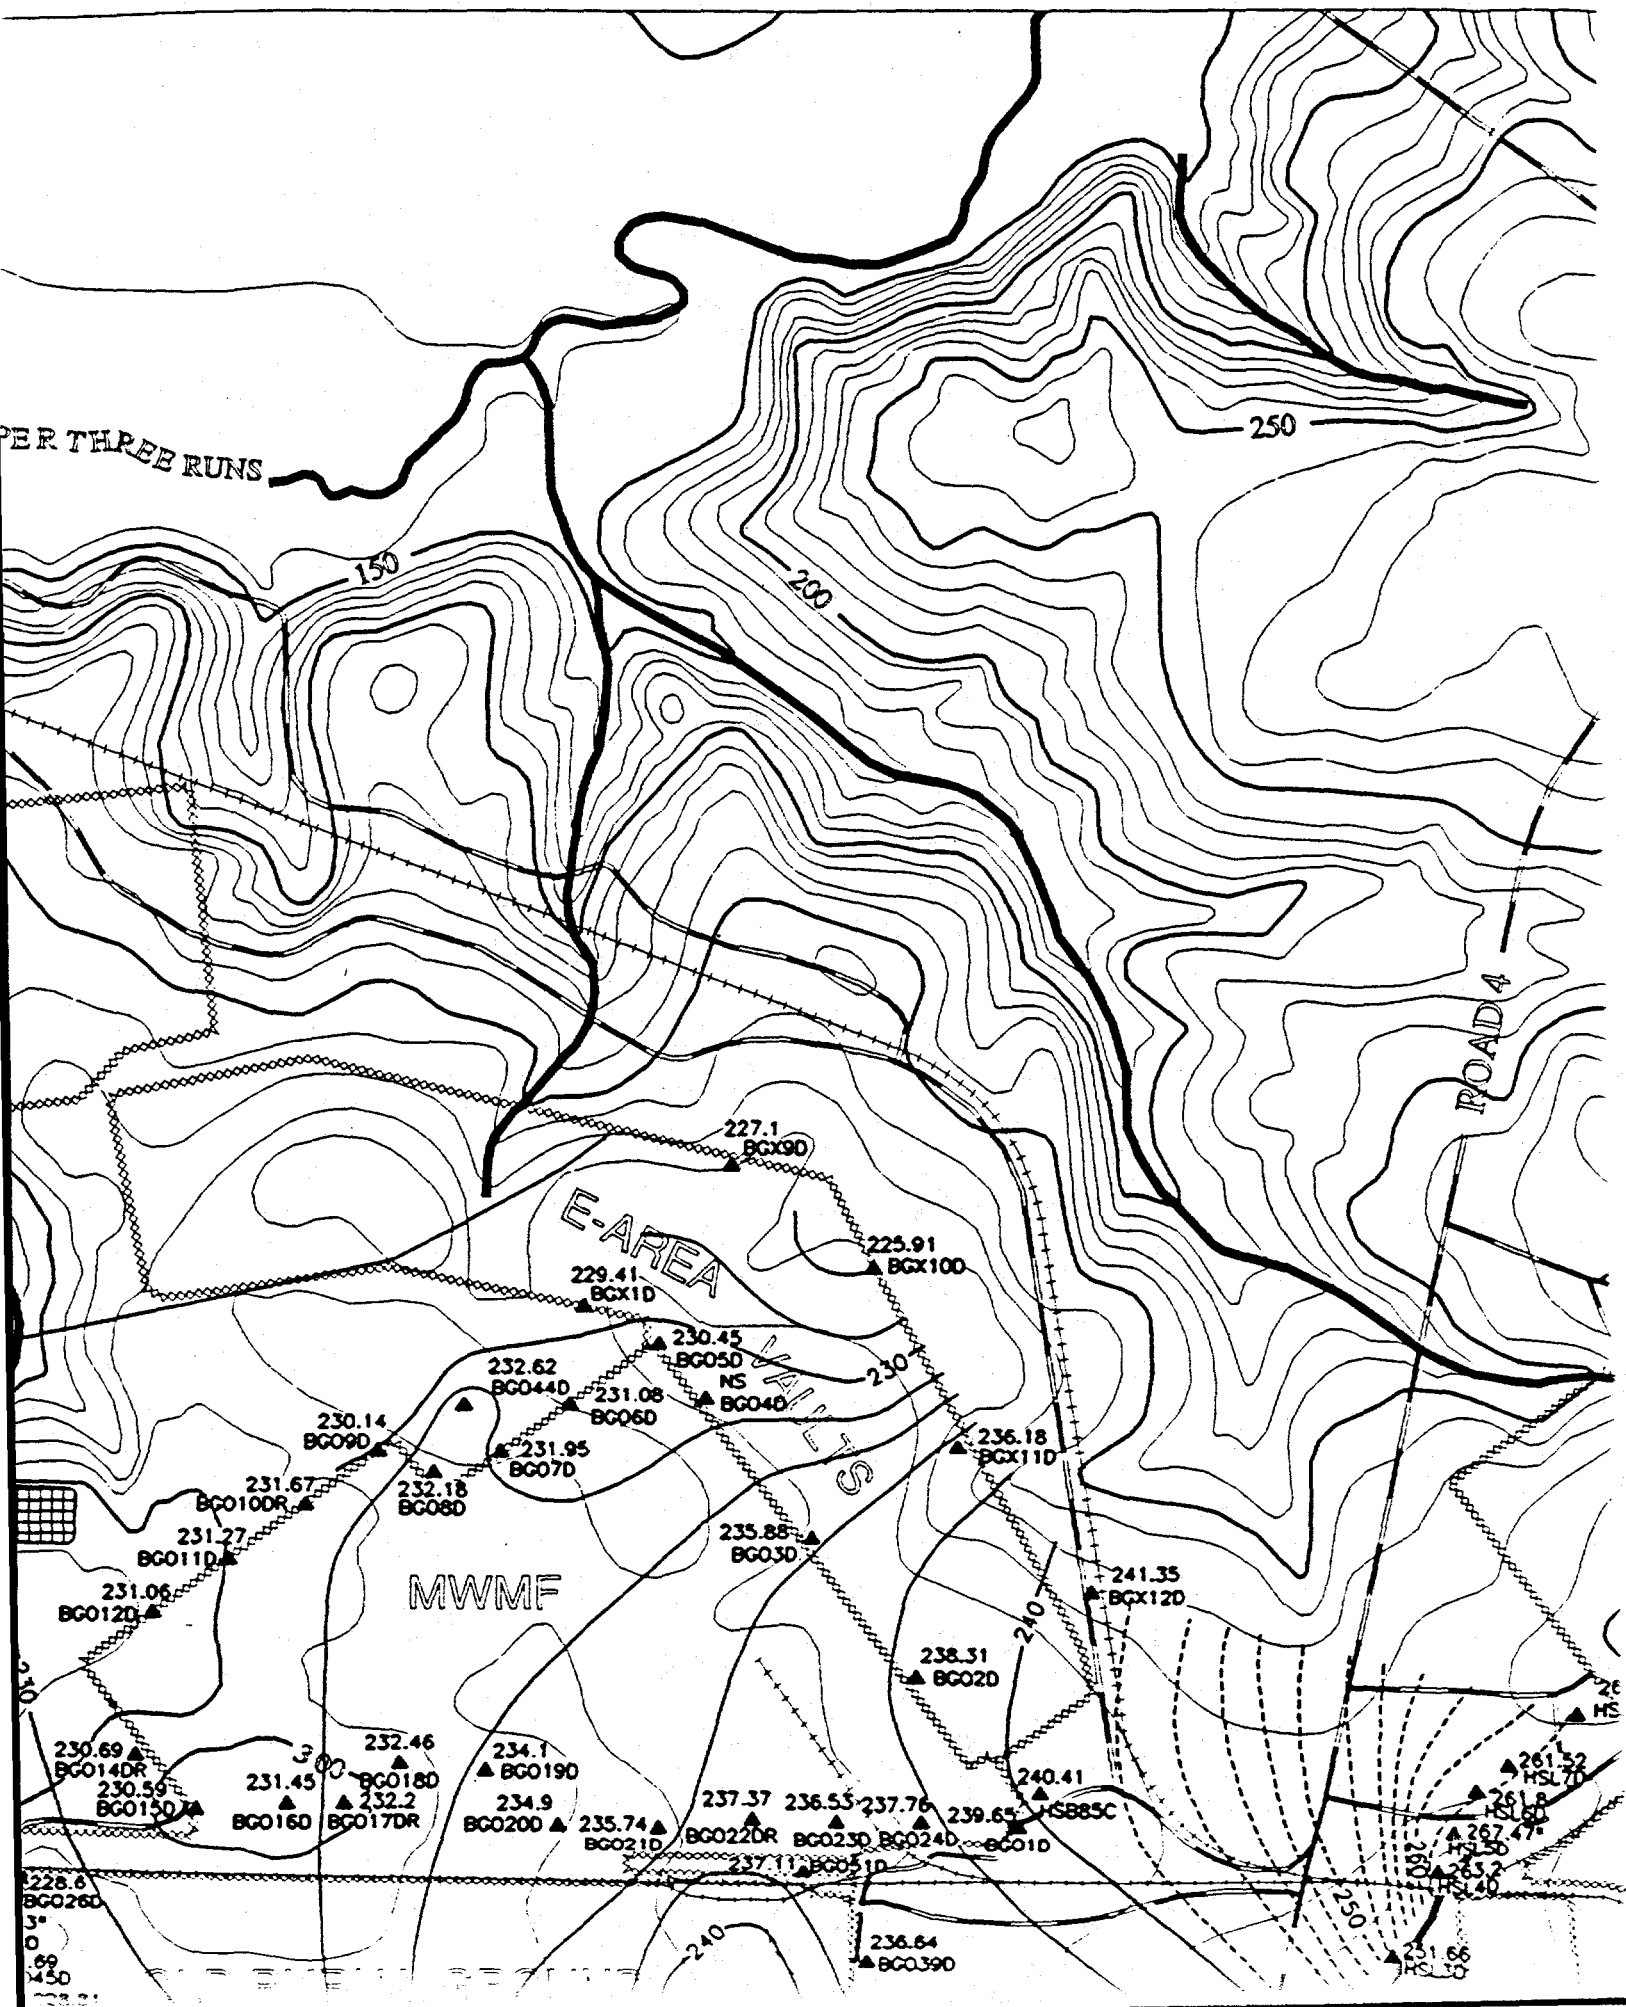


REFERENCE DOCUMENT #
WSRC-TR-95-0146-2 F-Area Seepage Basins
Groundwater Monitoring Report
WSRC-TR-95-0147-2 H-Area Seepage Basins
Groundwater Monitoring Report

-  **PAVED ROAD**
-  **UNPAVED ROAD**
-  **STREAM**
-  **FENCE LINE**
-  **SEEPLINE**
-  **RAILROAD**
-  **TOPOGRAPHIC CONTOUR**
Contour Interval 10 FT
-  **INFERRED**
POTENTIOMETRIC CONTOUR
-  **POTENTIOMETRIC CONTOUR**
-  **BASIN**
-  **RCRA-CERTIFIED**
CLOSED BASIN
-  **MONITORING WELL**

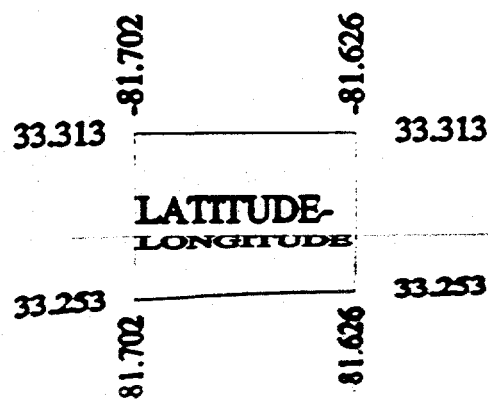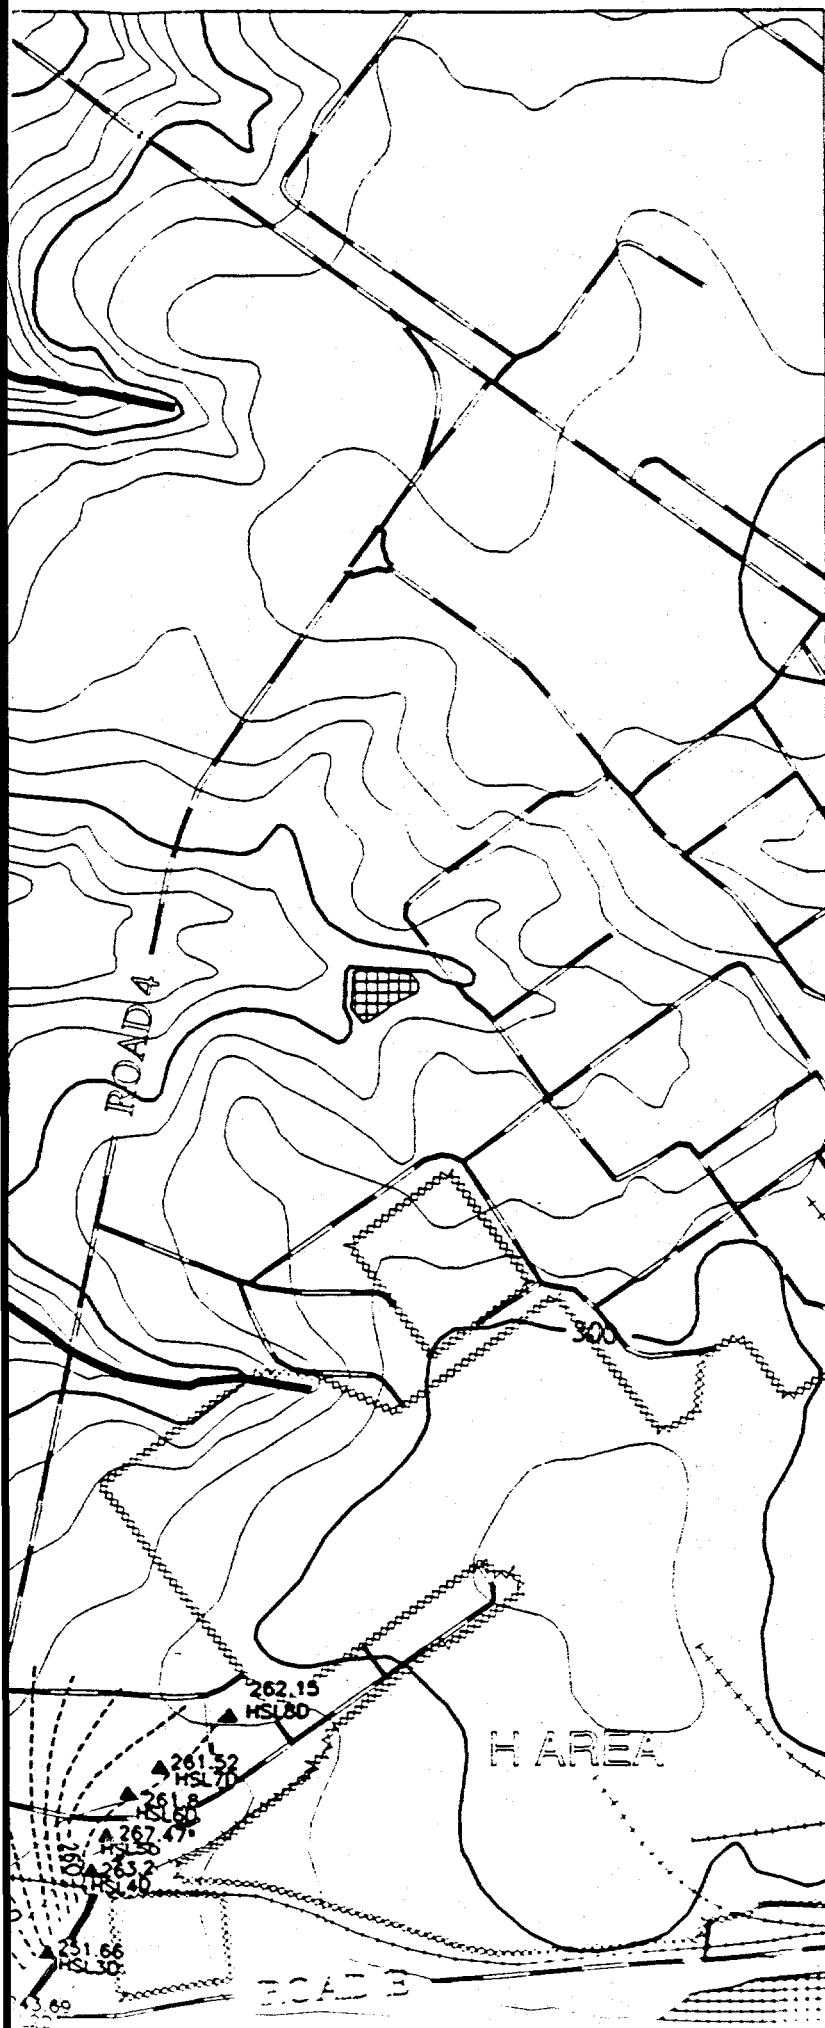


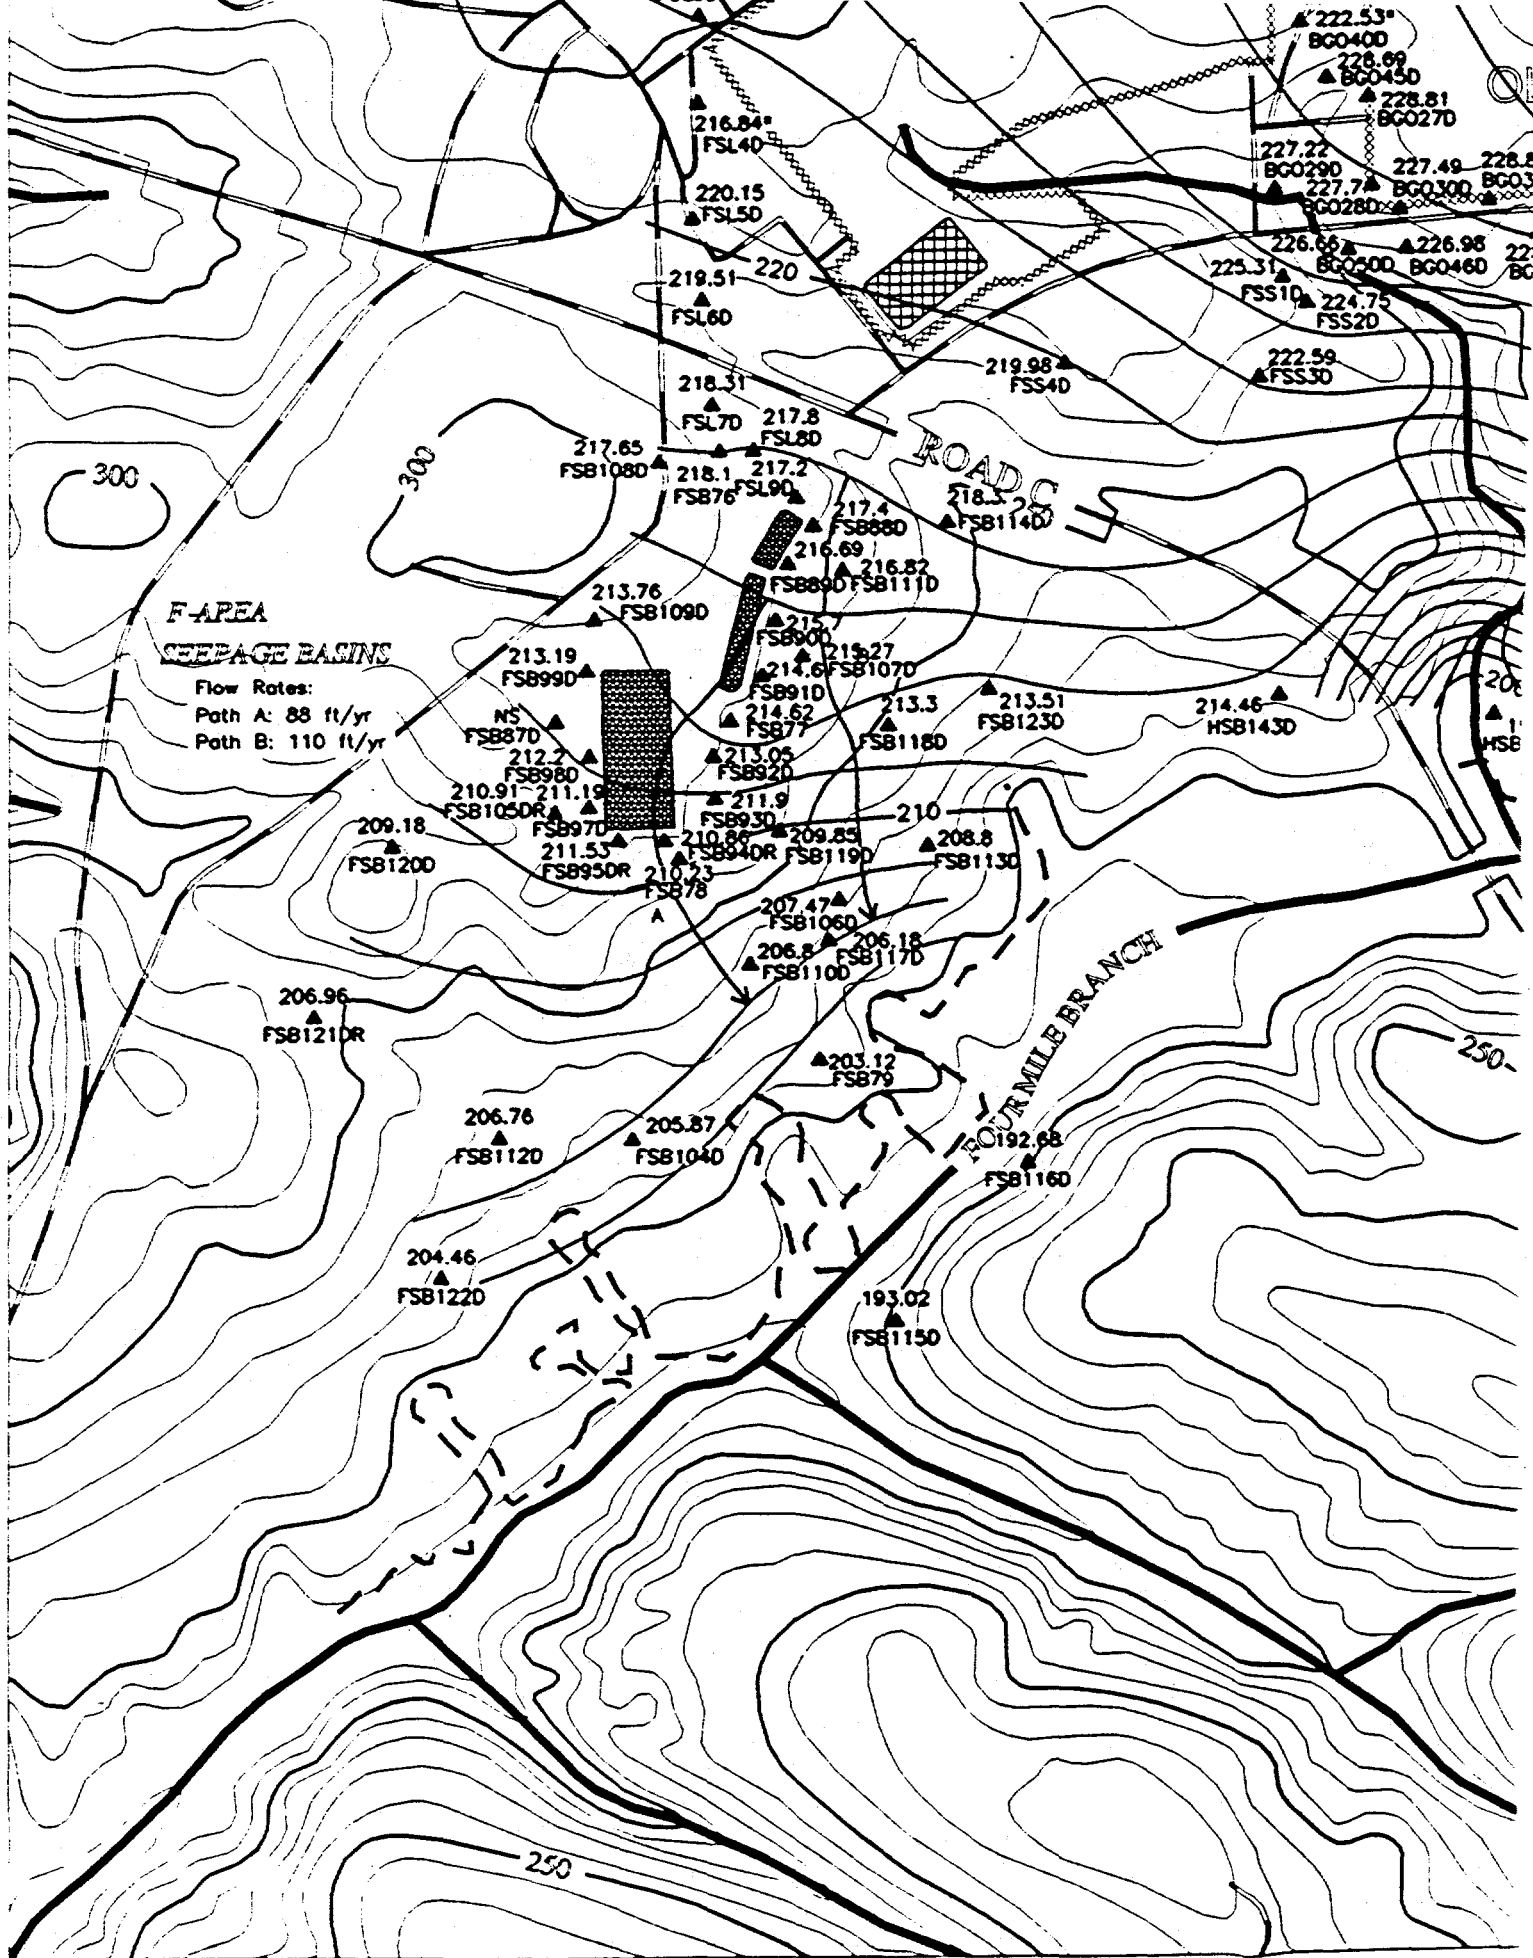



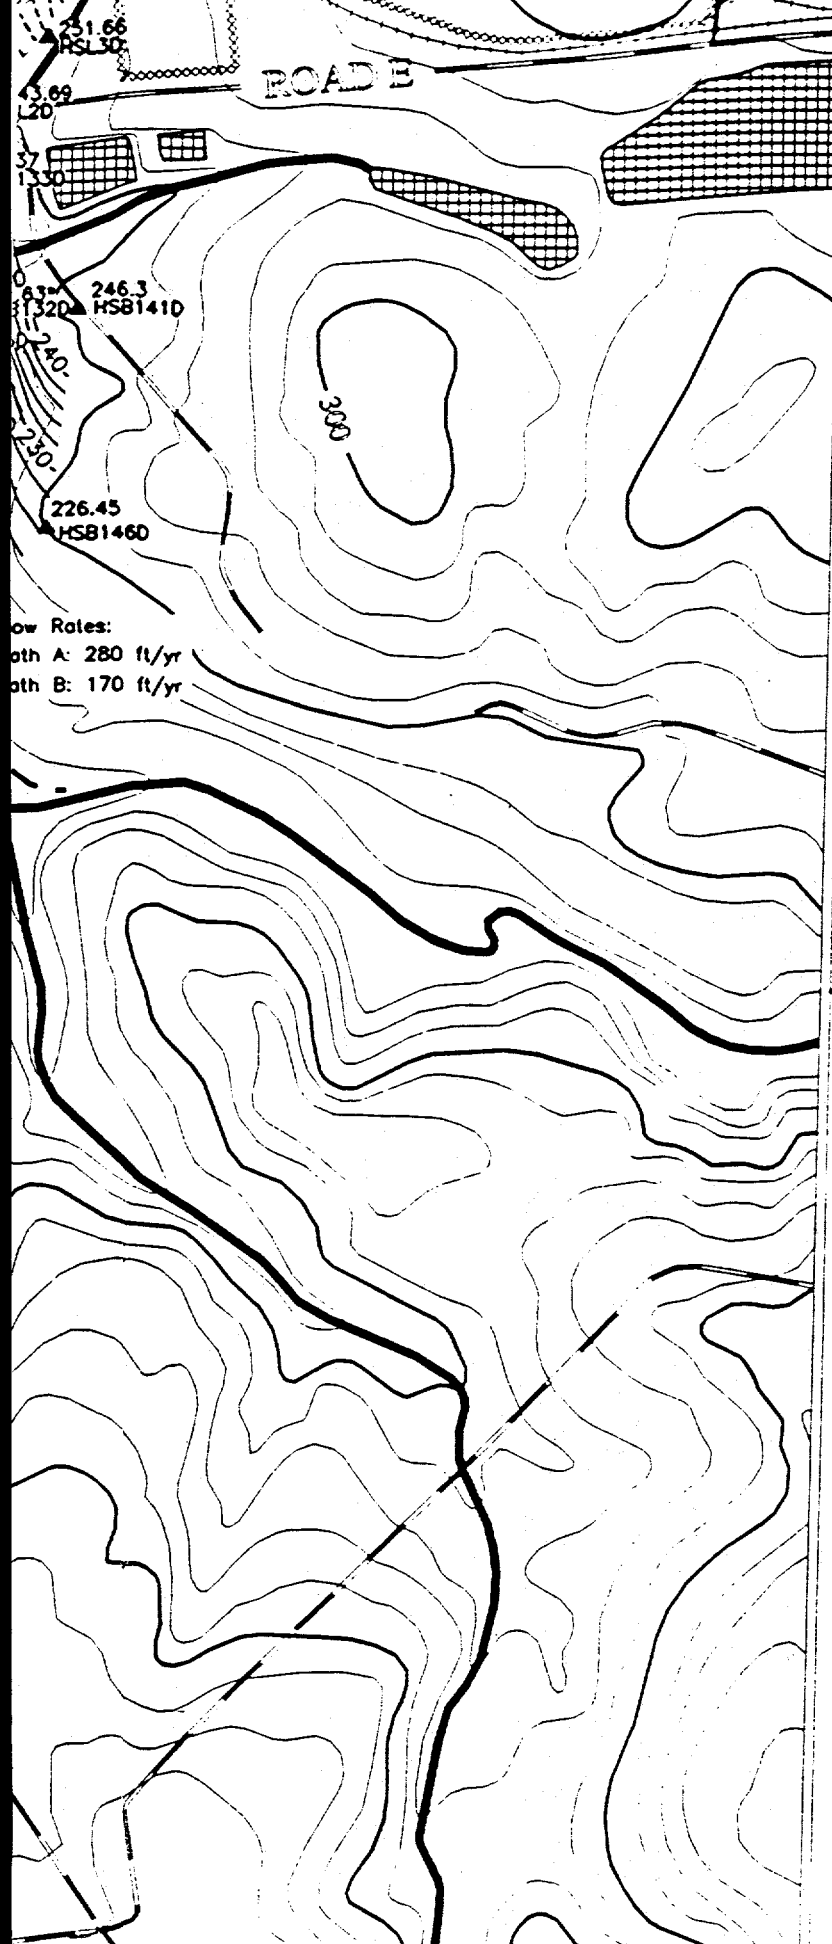

Flow Rates:
Both A: 280 ft/yr
Both B: 170 ft/yr

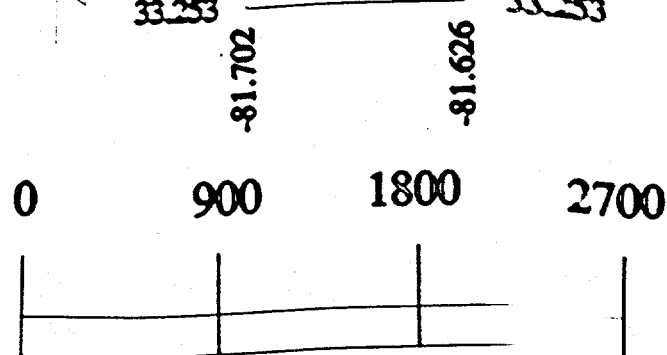

Scale 1:900 FT
1:274 M

TITLE:
SAVANNAH RIVER SITE
GENERAL SEPARATIONS
AREA 1st QUARTER '95

AQUIFER:
WATER TABLE


NOTES:
POTENTIOMETRIC
SURFACE

"NS" = Not Sampled

"*" = Wells Not Used to Contour

Contour Interval: 2 FT

EPD Lab (803)725-1417

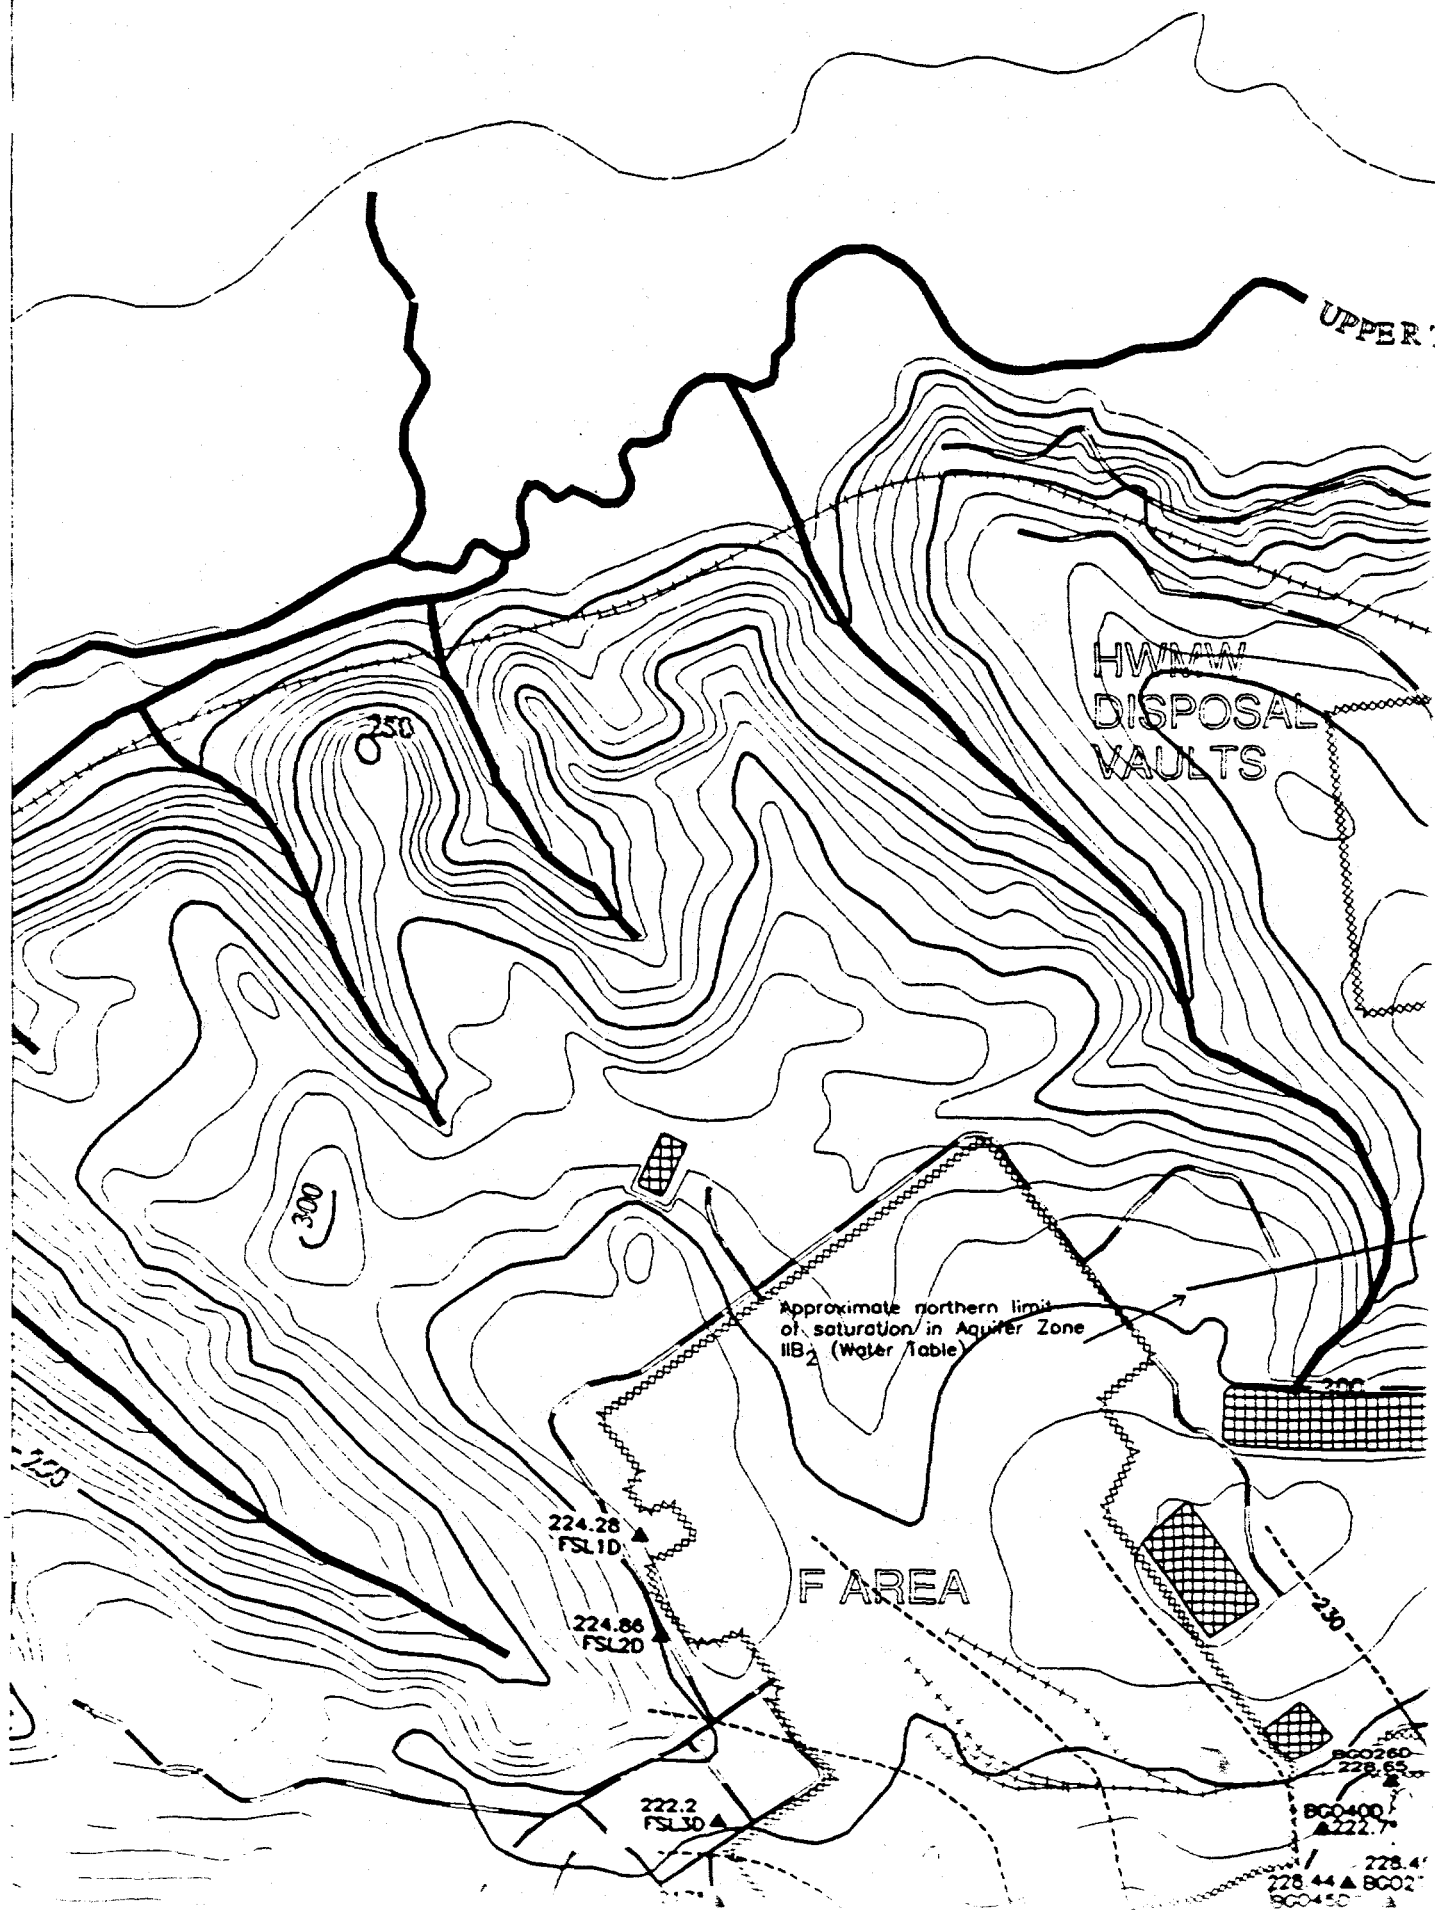

UPPER THREE RUNS

250

150

200

ROAD 4

E-AREA

MWMF

BCX90
227.27

BCX100
226.49

BCX10
229.61

BC050
230.83

230.55

BC060
231.25

231.54

BC040

BC090
229.93

BC0440

232.13

BC070

BC080

232.03

BC0100R
231.96

BC0110
231.85

BC0120
231.74

BC0140R
231.3

BC0180
232.78

BC0160
231.72

BC0150
231.08

BC0170R
232.46

BC0190
233.47

BC0210
235.81

BC0220R
237.3

BC0230
237.02

BC0240
238.2

BC0200
235.2

BC0520
NS

BC0510
237.15

235.63

BC030

238.57

BC020

235.6

BCX110

239.65

BCX120

240.37

HSB85C

240.45

BC010

259

HSL7

260

HSL6

266.57

HSL50

261.69

HSL40

249.64

HSL30

240

237.47

BC0390

228.45

BC0270

REFERENCE DOCUMENT

WSRC-TR-95-0146-2 F-Area Seepage Basins

Groundwater Monitoring Report

WSRC-TR-95-0147-2 H-Area Seepage Basins

Groundwater Monitoring Report

 PAVED ROAD

 UNPAVED ROAD

 STREAM

 FENCE LINE

 SEEPLINE

 RAILROAD

 TOPOGRAPHIC CONTOUR
Contour Interval 10 FT



 INFERRED
POTENTIOMETRIC CONTOUR


 POTENTIOMETRIC CONTOUR



 BASIN

 RCRA-CERTIFIED
CLOSED BASIN

 MONITORING WELL

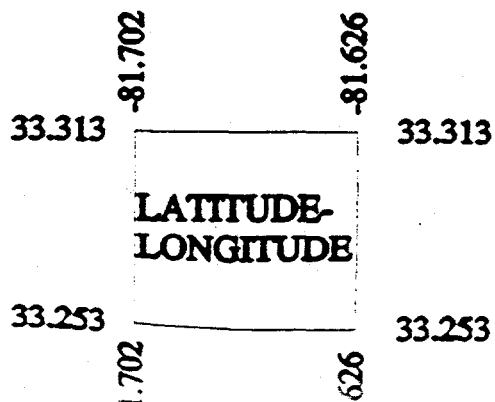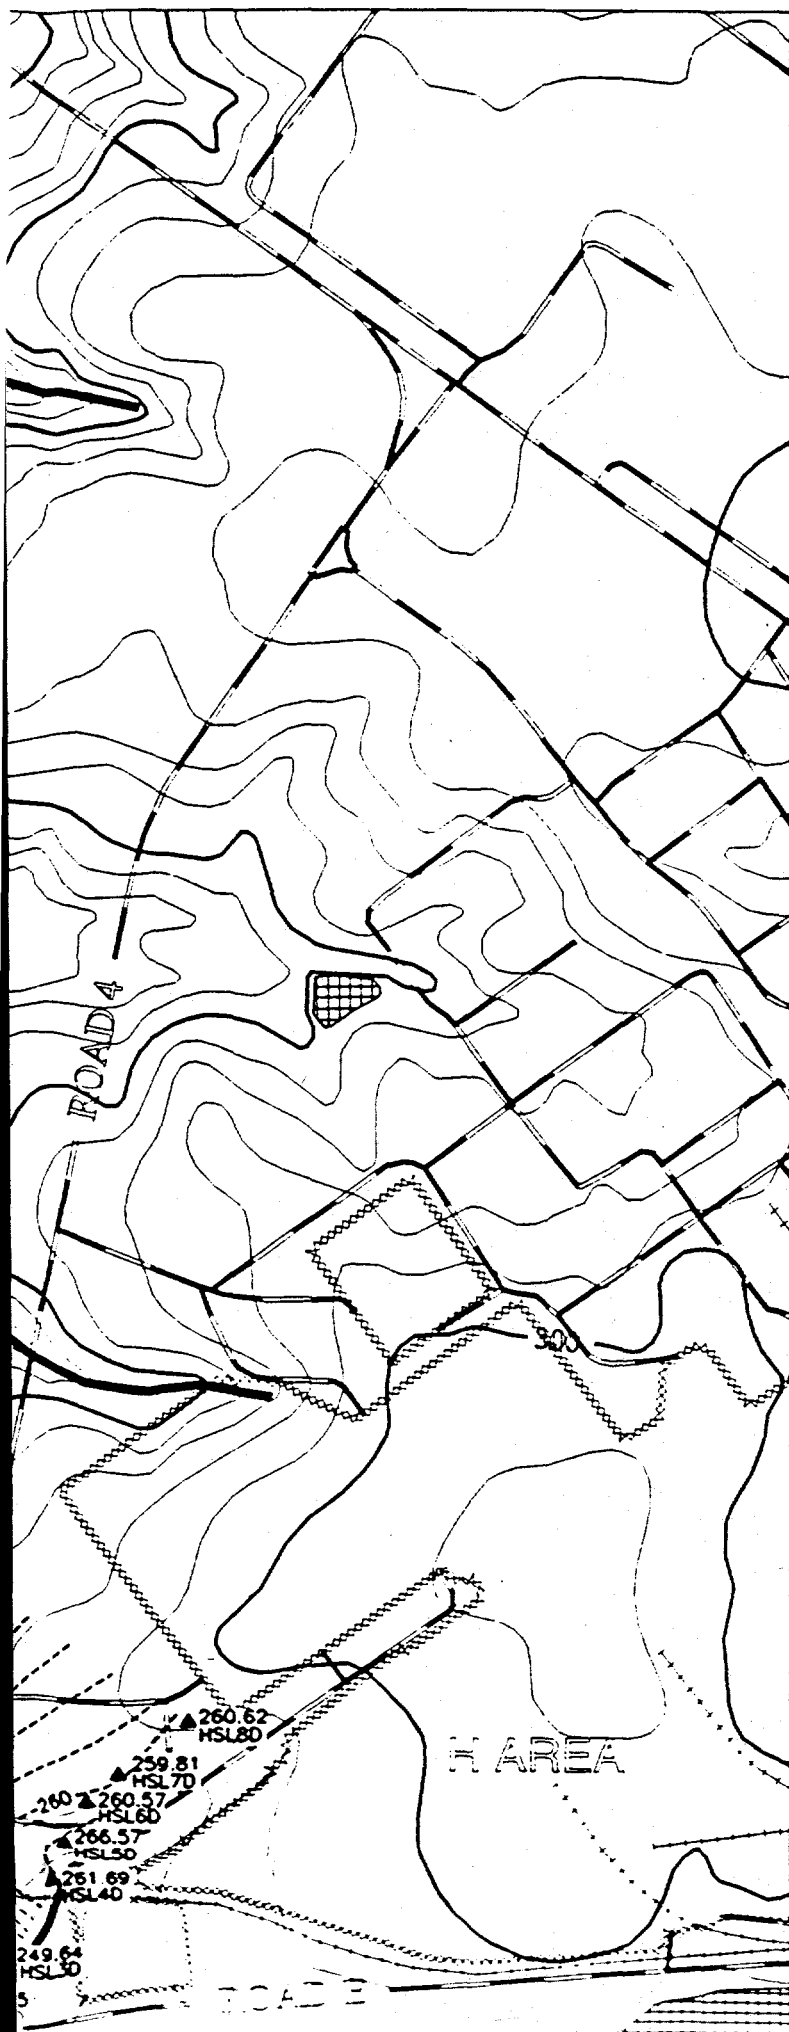

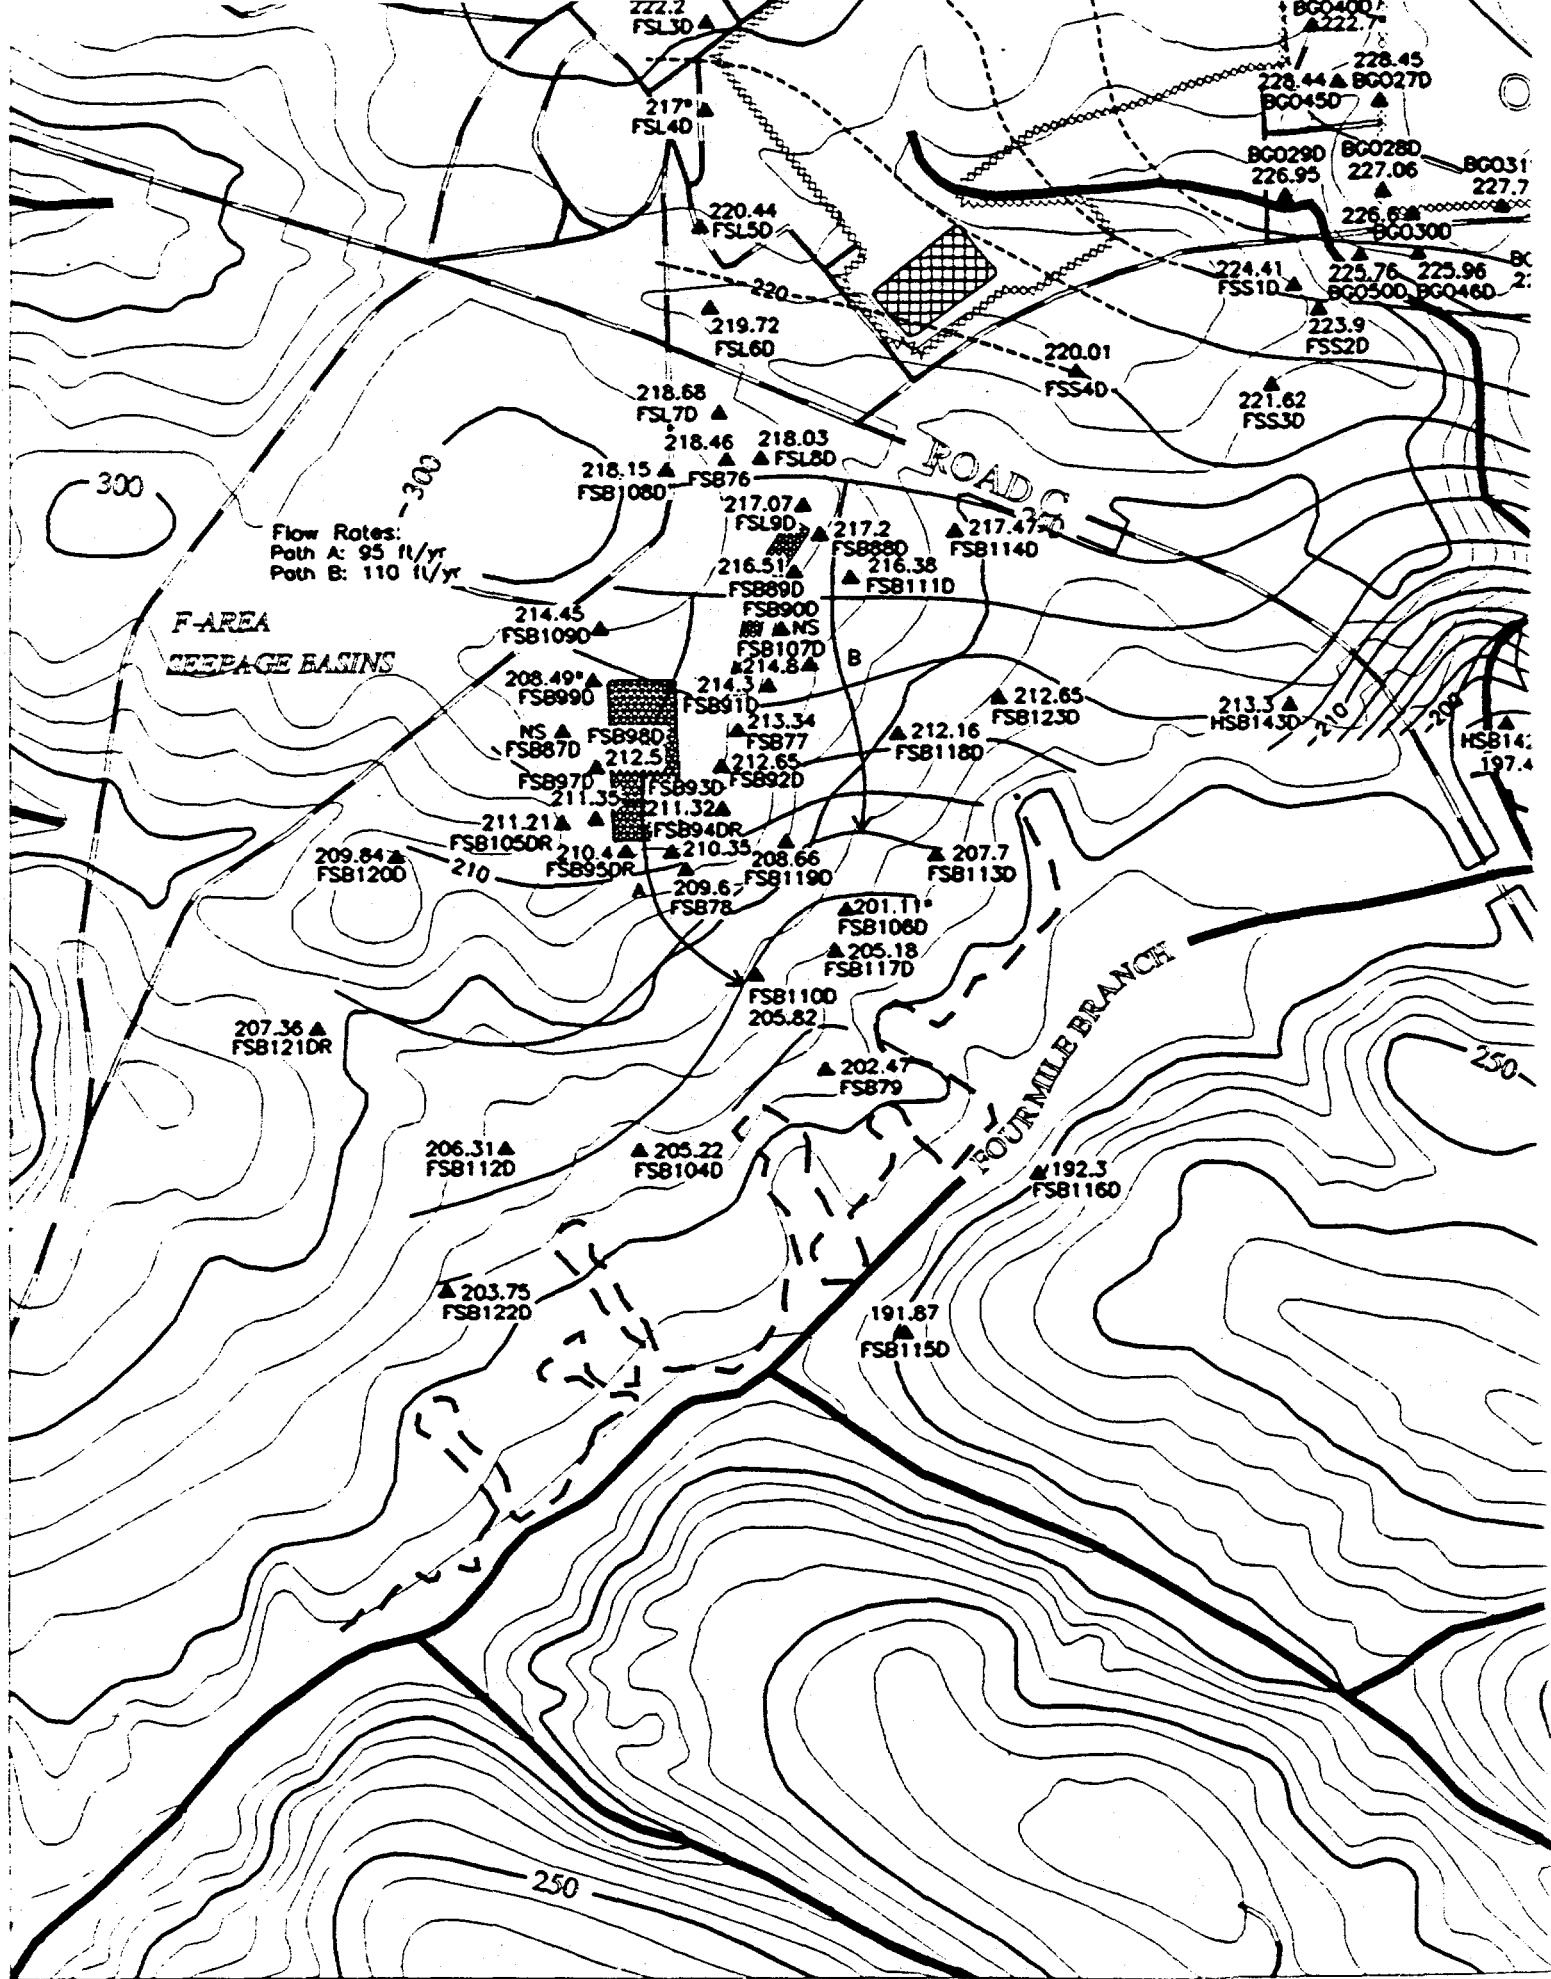

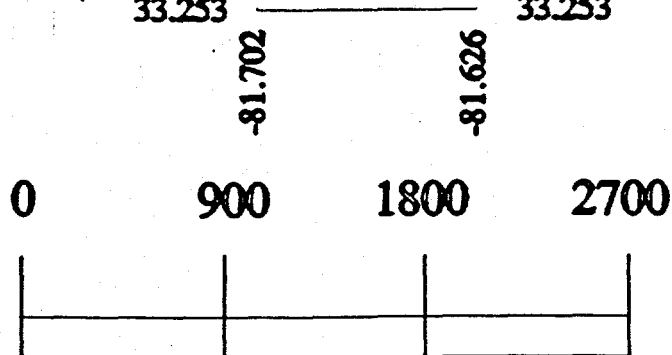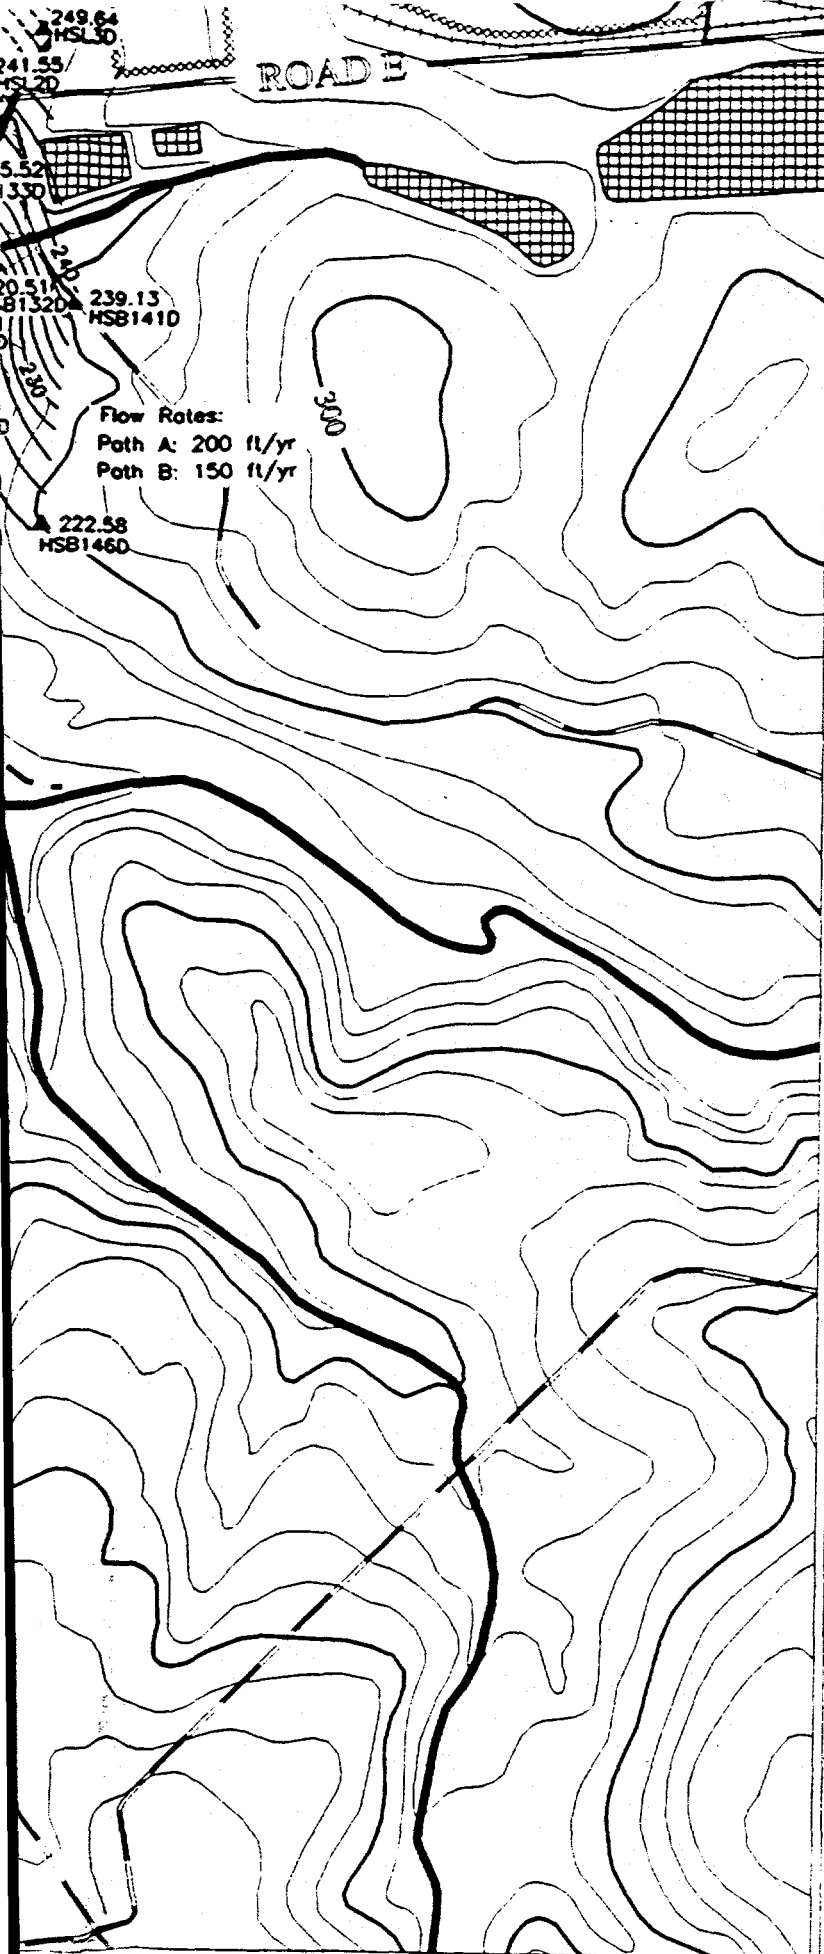

Scale 1:900 FT
1:274 M

TITLE:
SAVANNAH RIVER SITE
GENERAL SEPARATIONS
AREA 2nd QUARTER '95

AQUIFER:
WATER TABLE


NOTES:
POTENTIOMETRIC
SURFACE


"NS" = Not Sampled


"*" = Wells Not Used to Contour

Contour Interval: 2 FT

EPD GIS Lab (803)725-1417

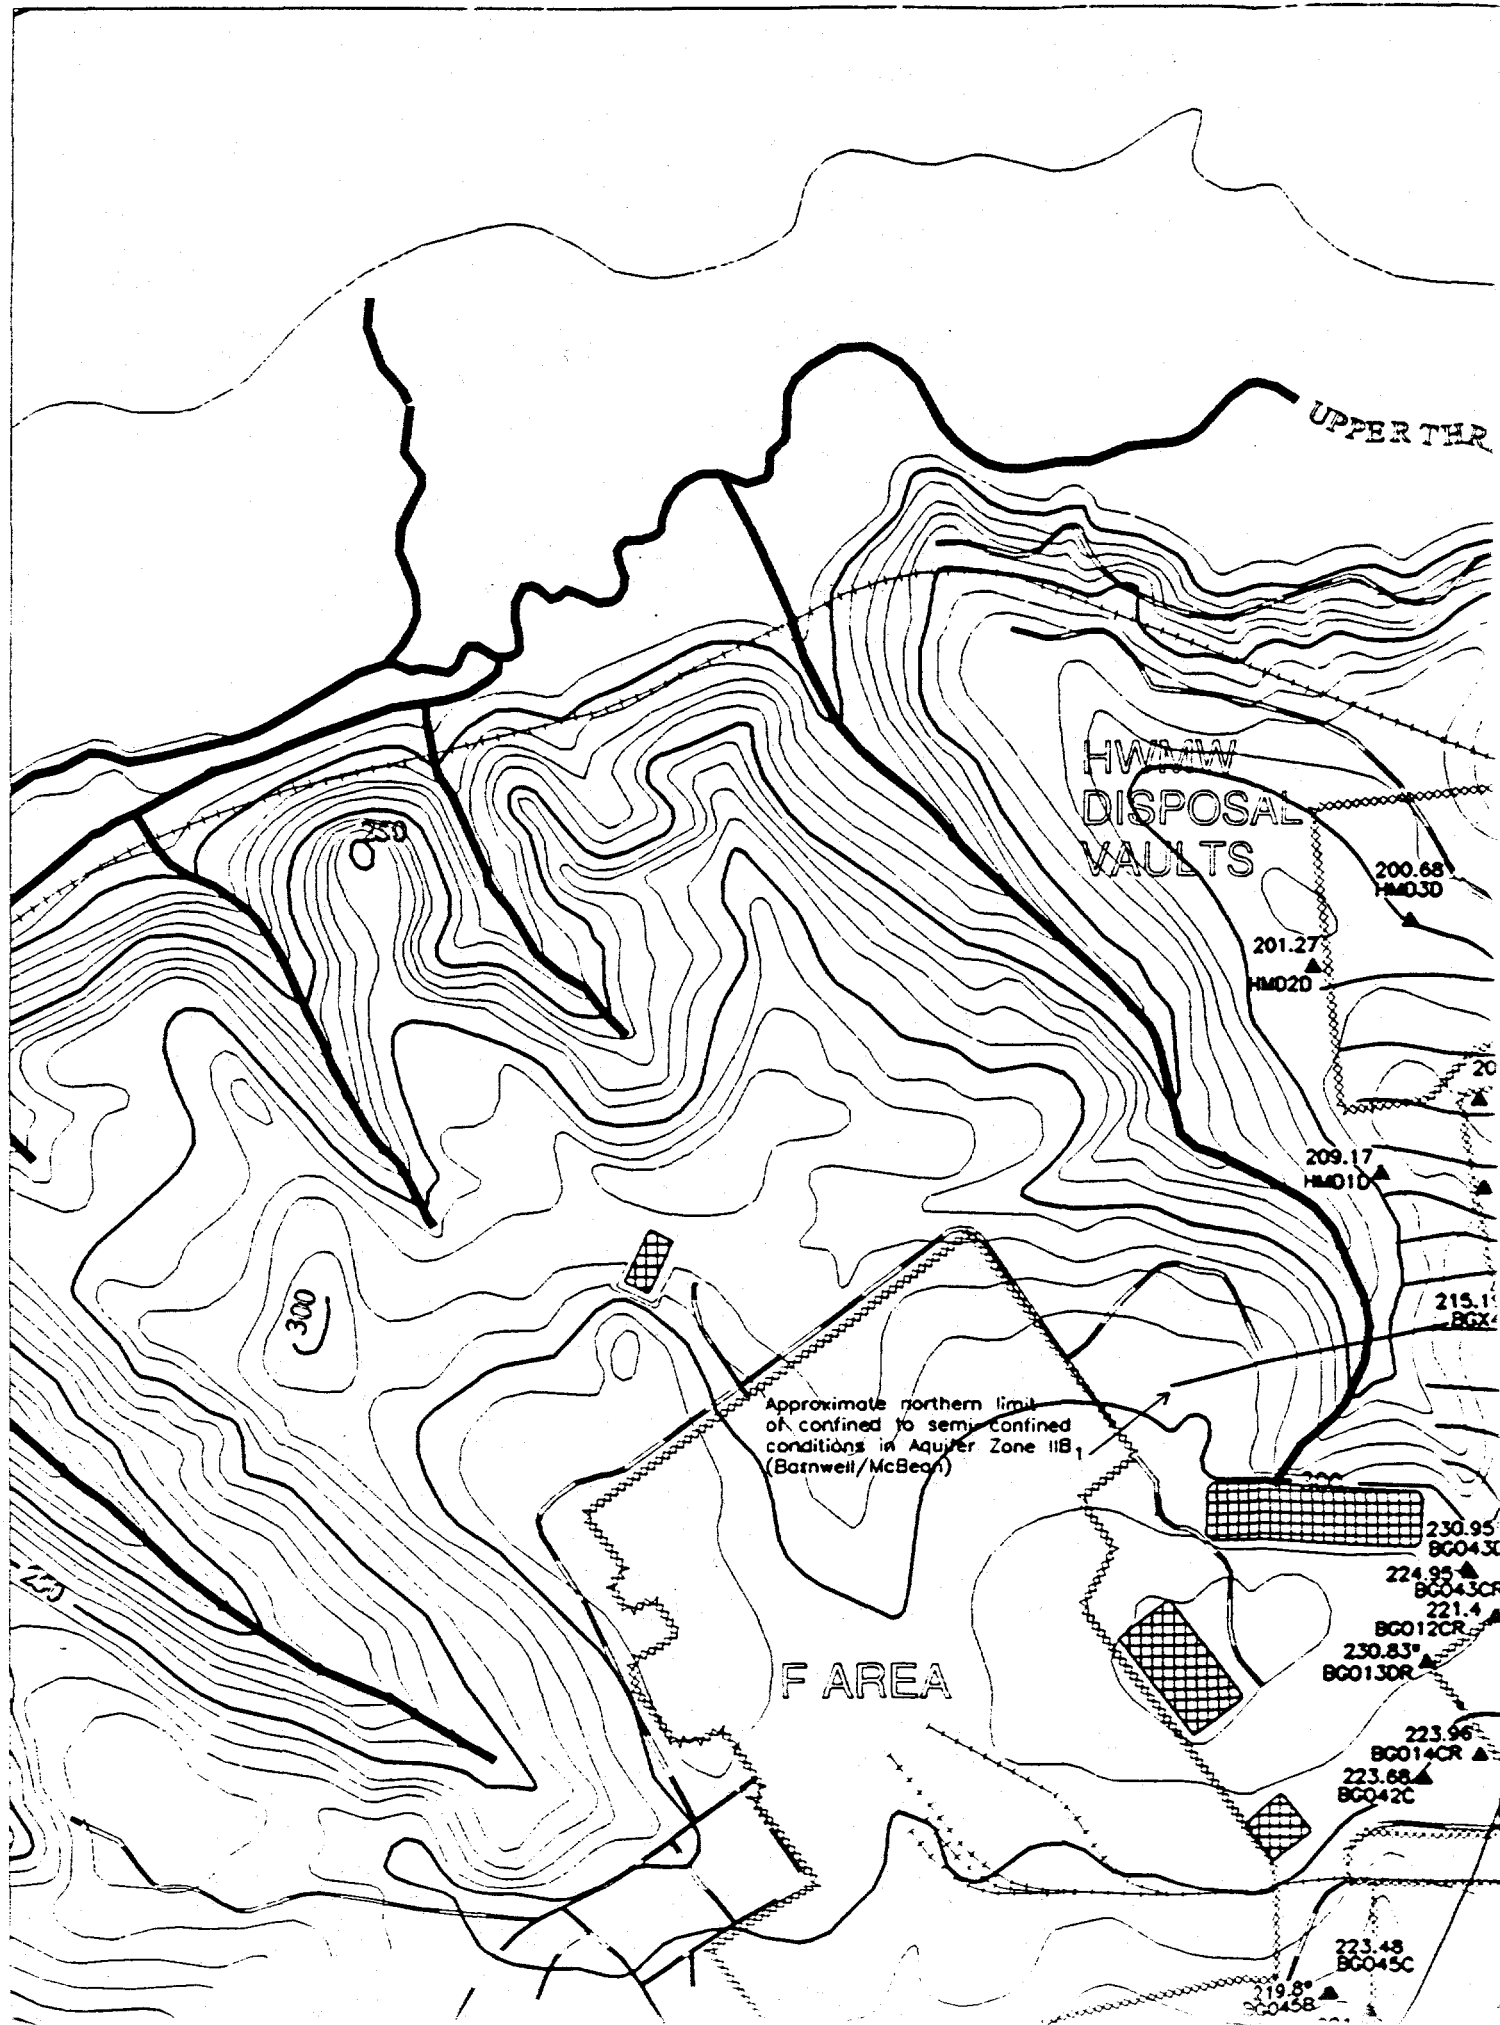


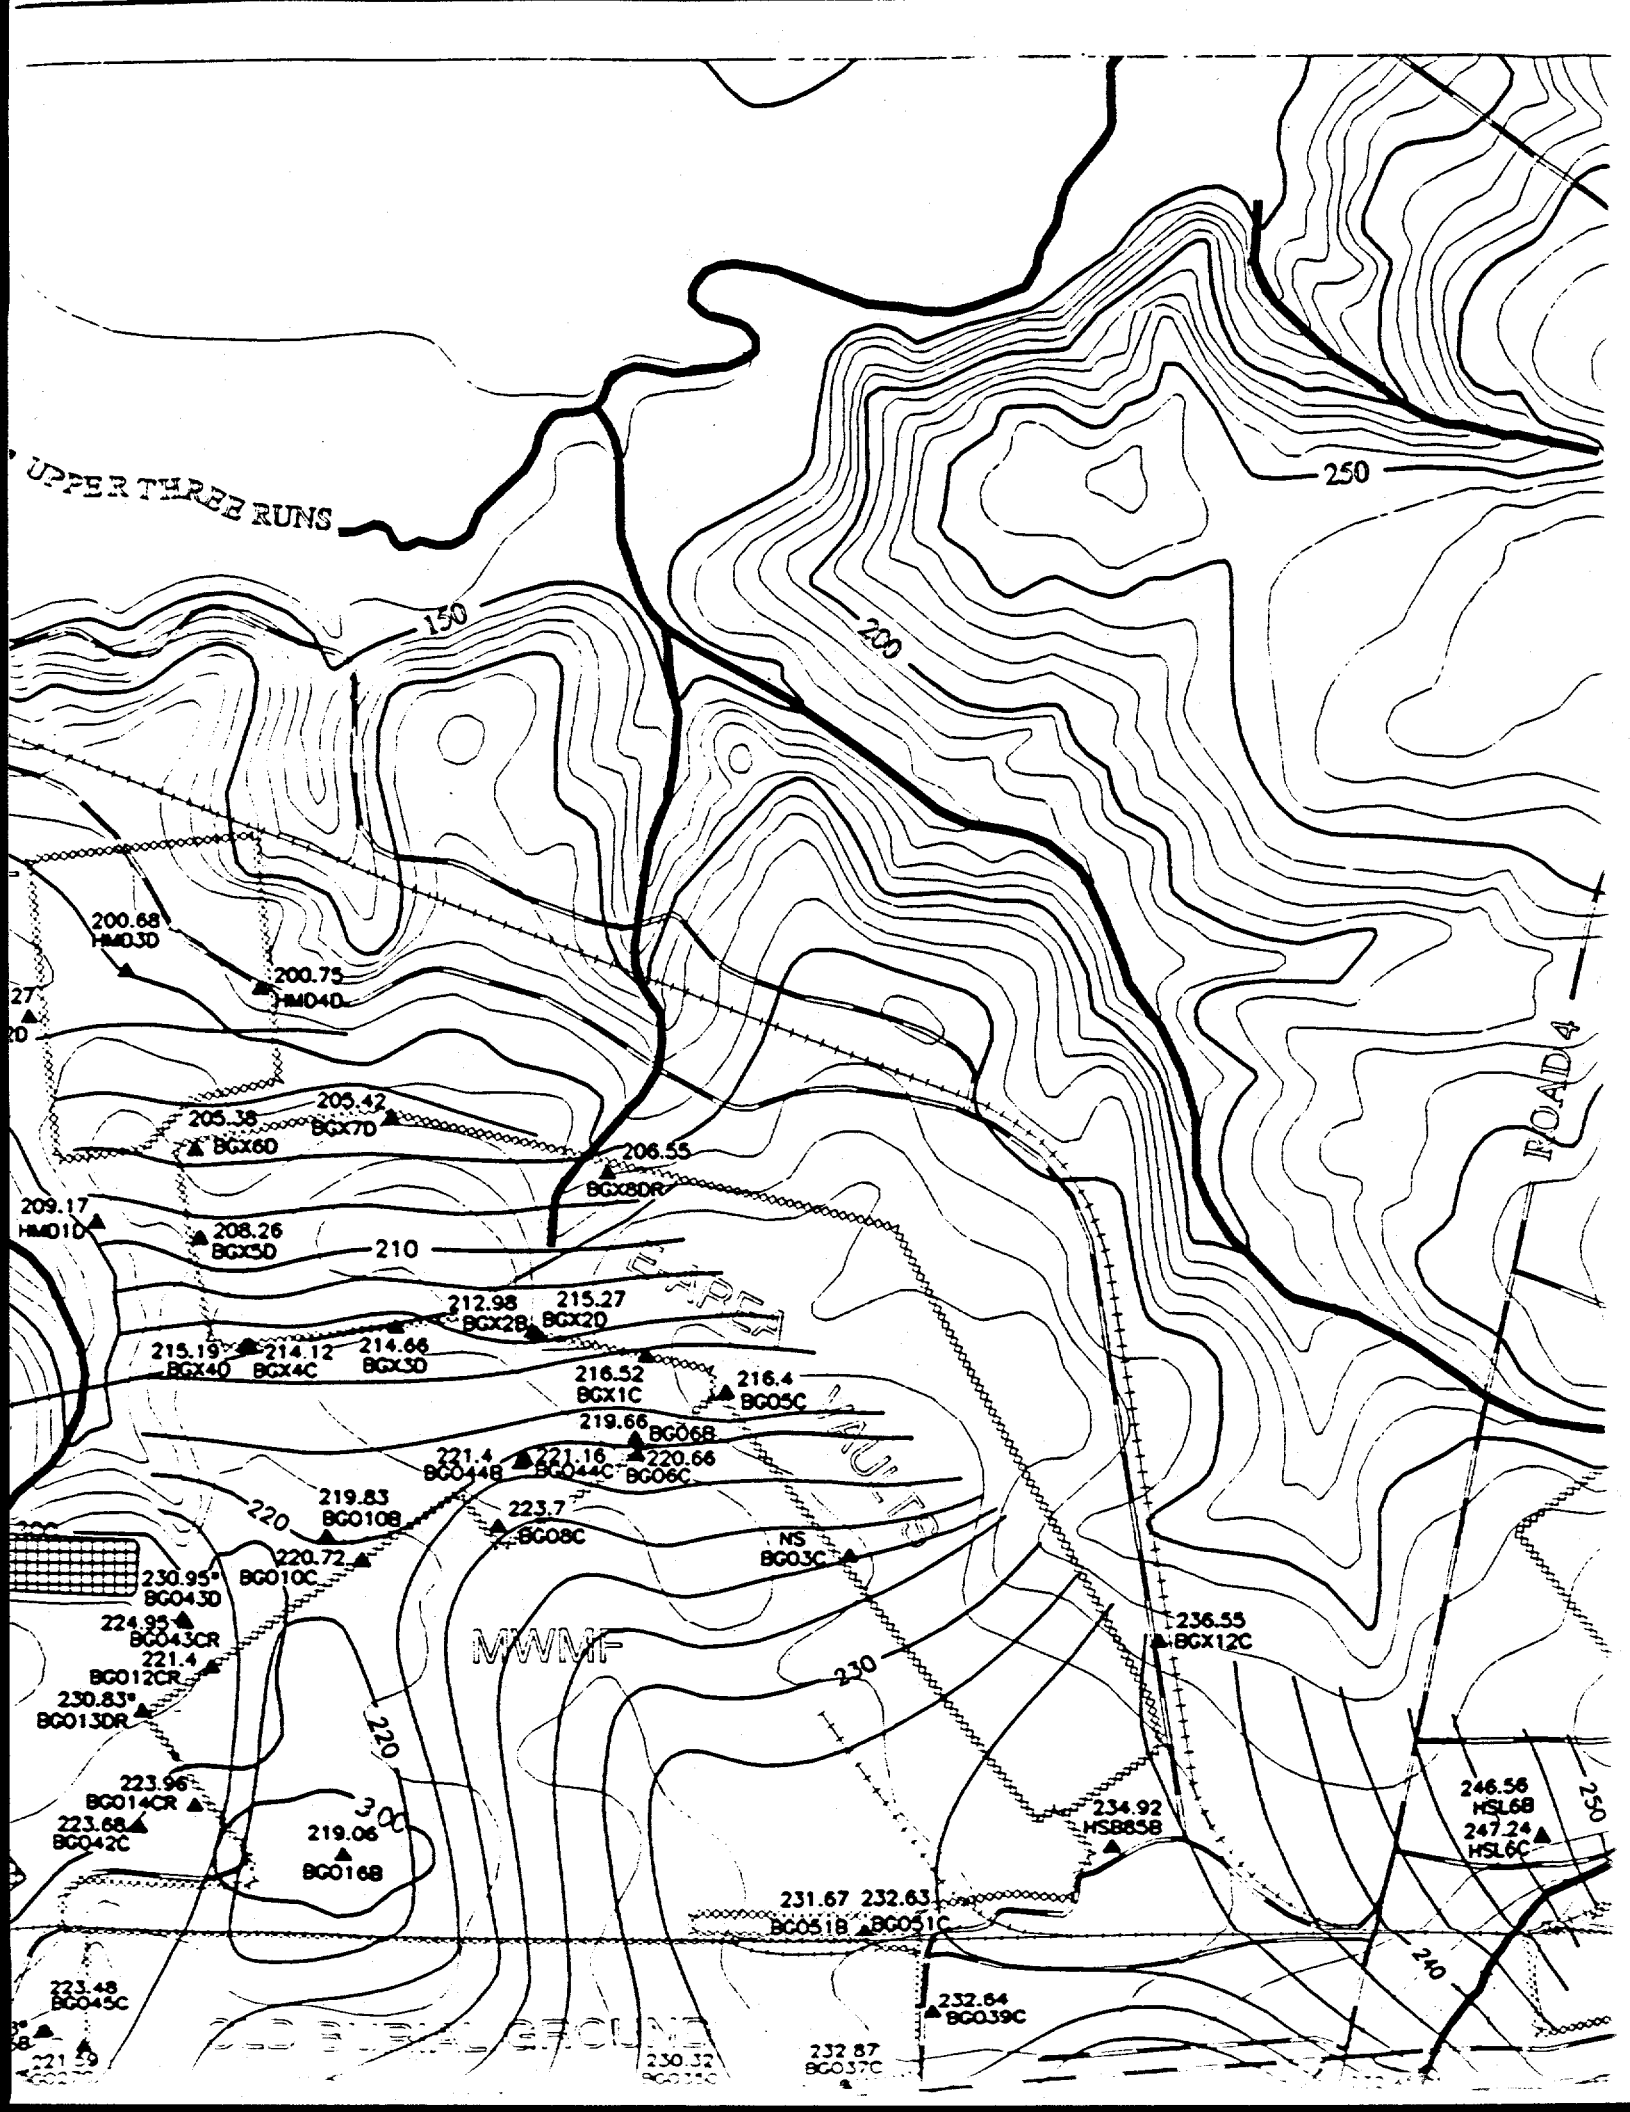


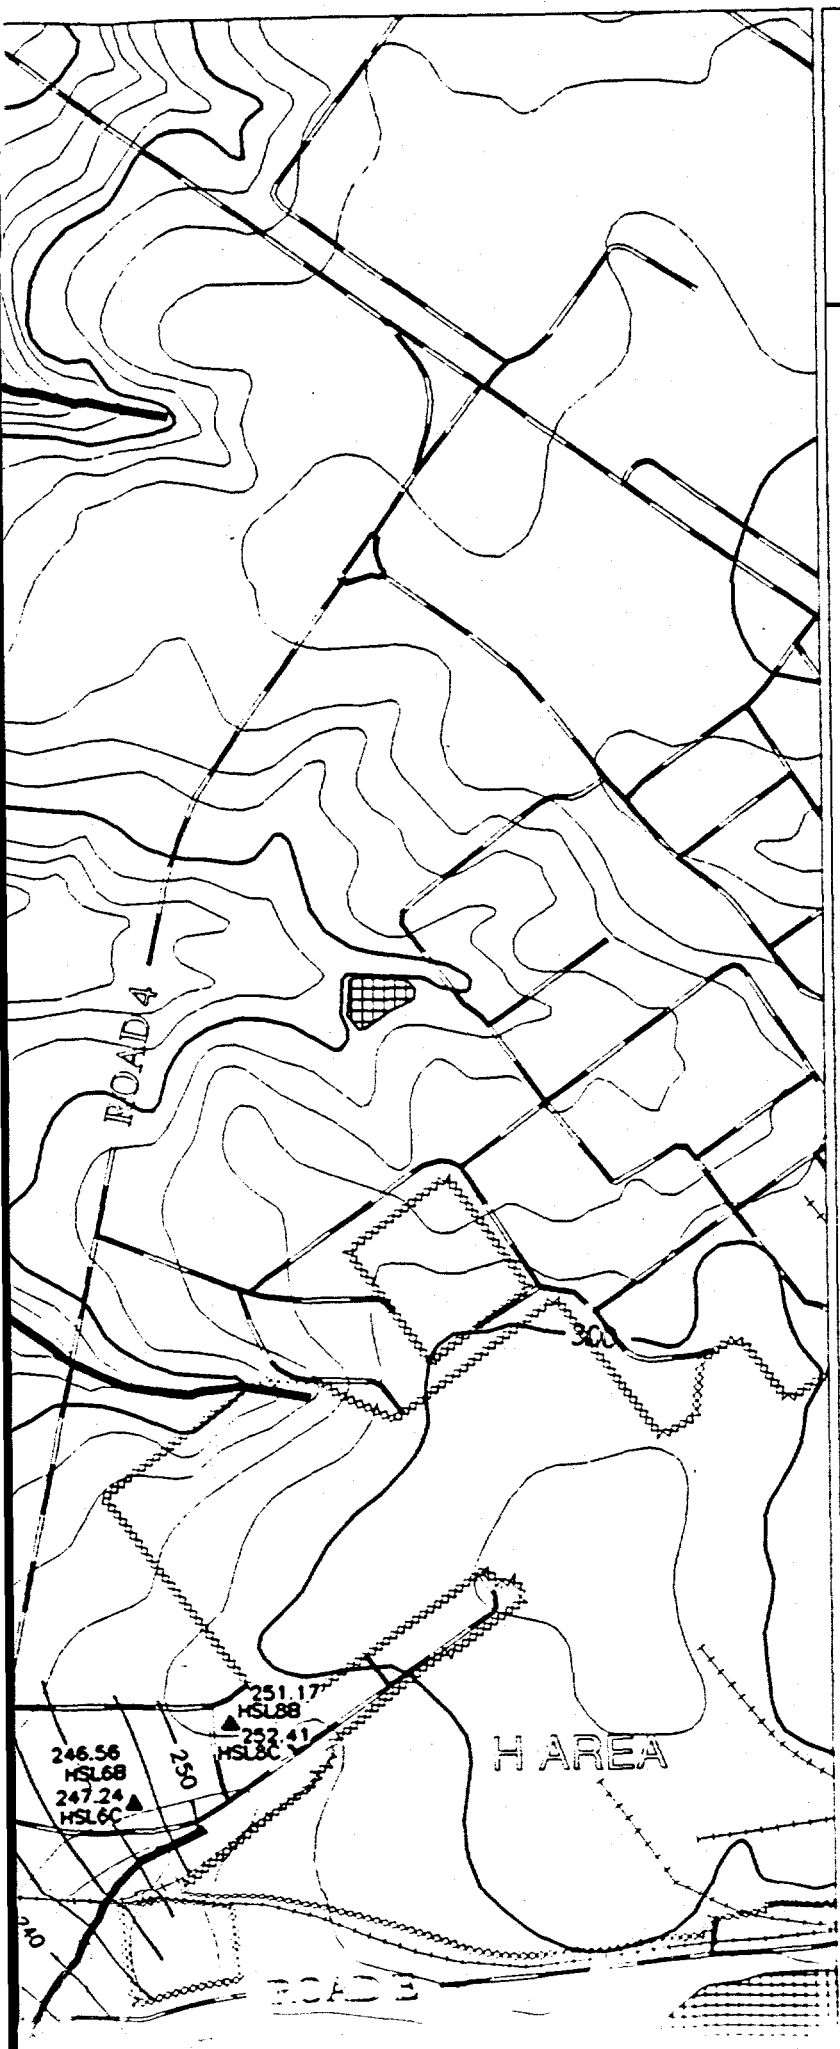



REFERENCE DOCUMENT #
WSRC-TR-95-0146-2 F-Area Seepage Basins
Groundwater Monitoring Report
WSRC-TR-95-0147-2 H-Area Seepage Basins
Groundwater Monitoring Report

-  **PAVED ROAD**
-  **UNPAVED ROAD**
-  **STREAM**
-  **FENCE LINE**
-  **SEEPLINE**
-  **RAILROAD**
-  **TOPOGRAPHIC CONTOUR**
Contour Interval 10 FT
-  **INFERRED**
POTENTIOMETRIC CONTOUR
-  **POTENTIOMETRIC CONTOUR**
-  **BASIN**
-  **RCRA-CERTIFIED**
CLOSED BASIN
-  **MONITORING WELL**

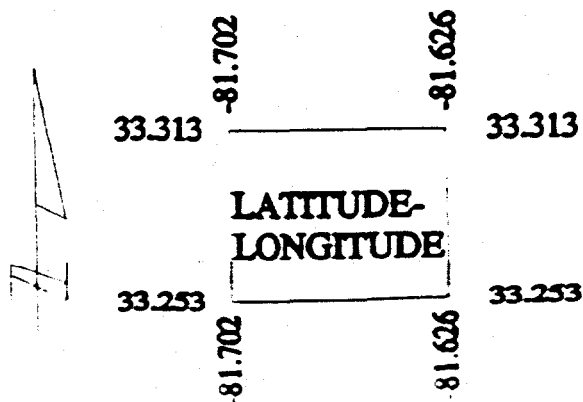

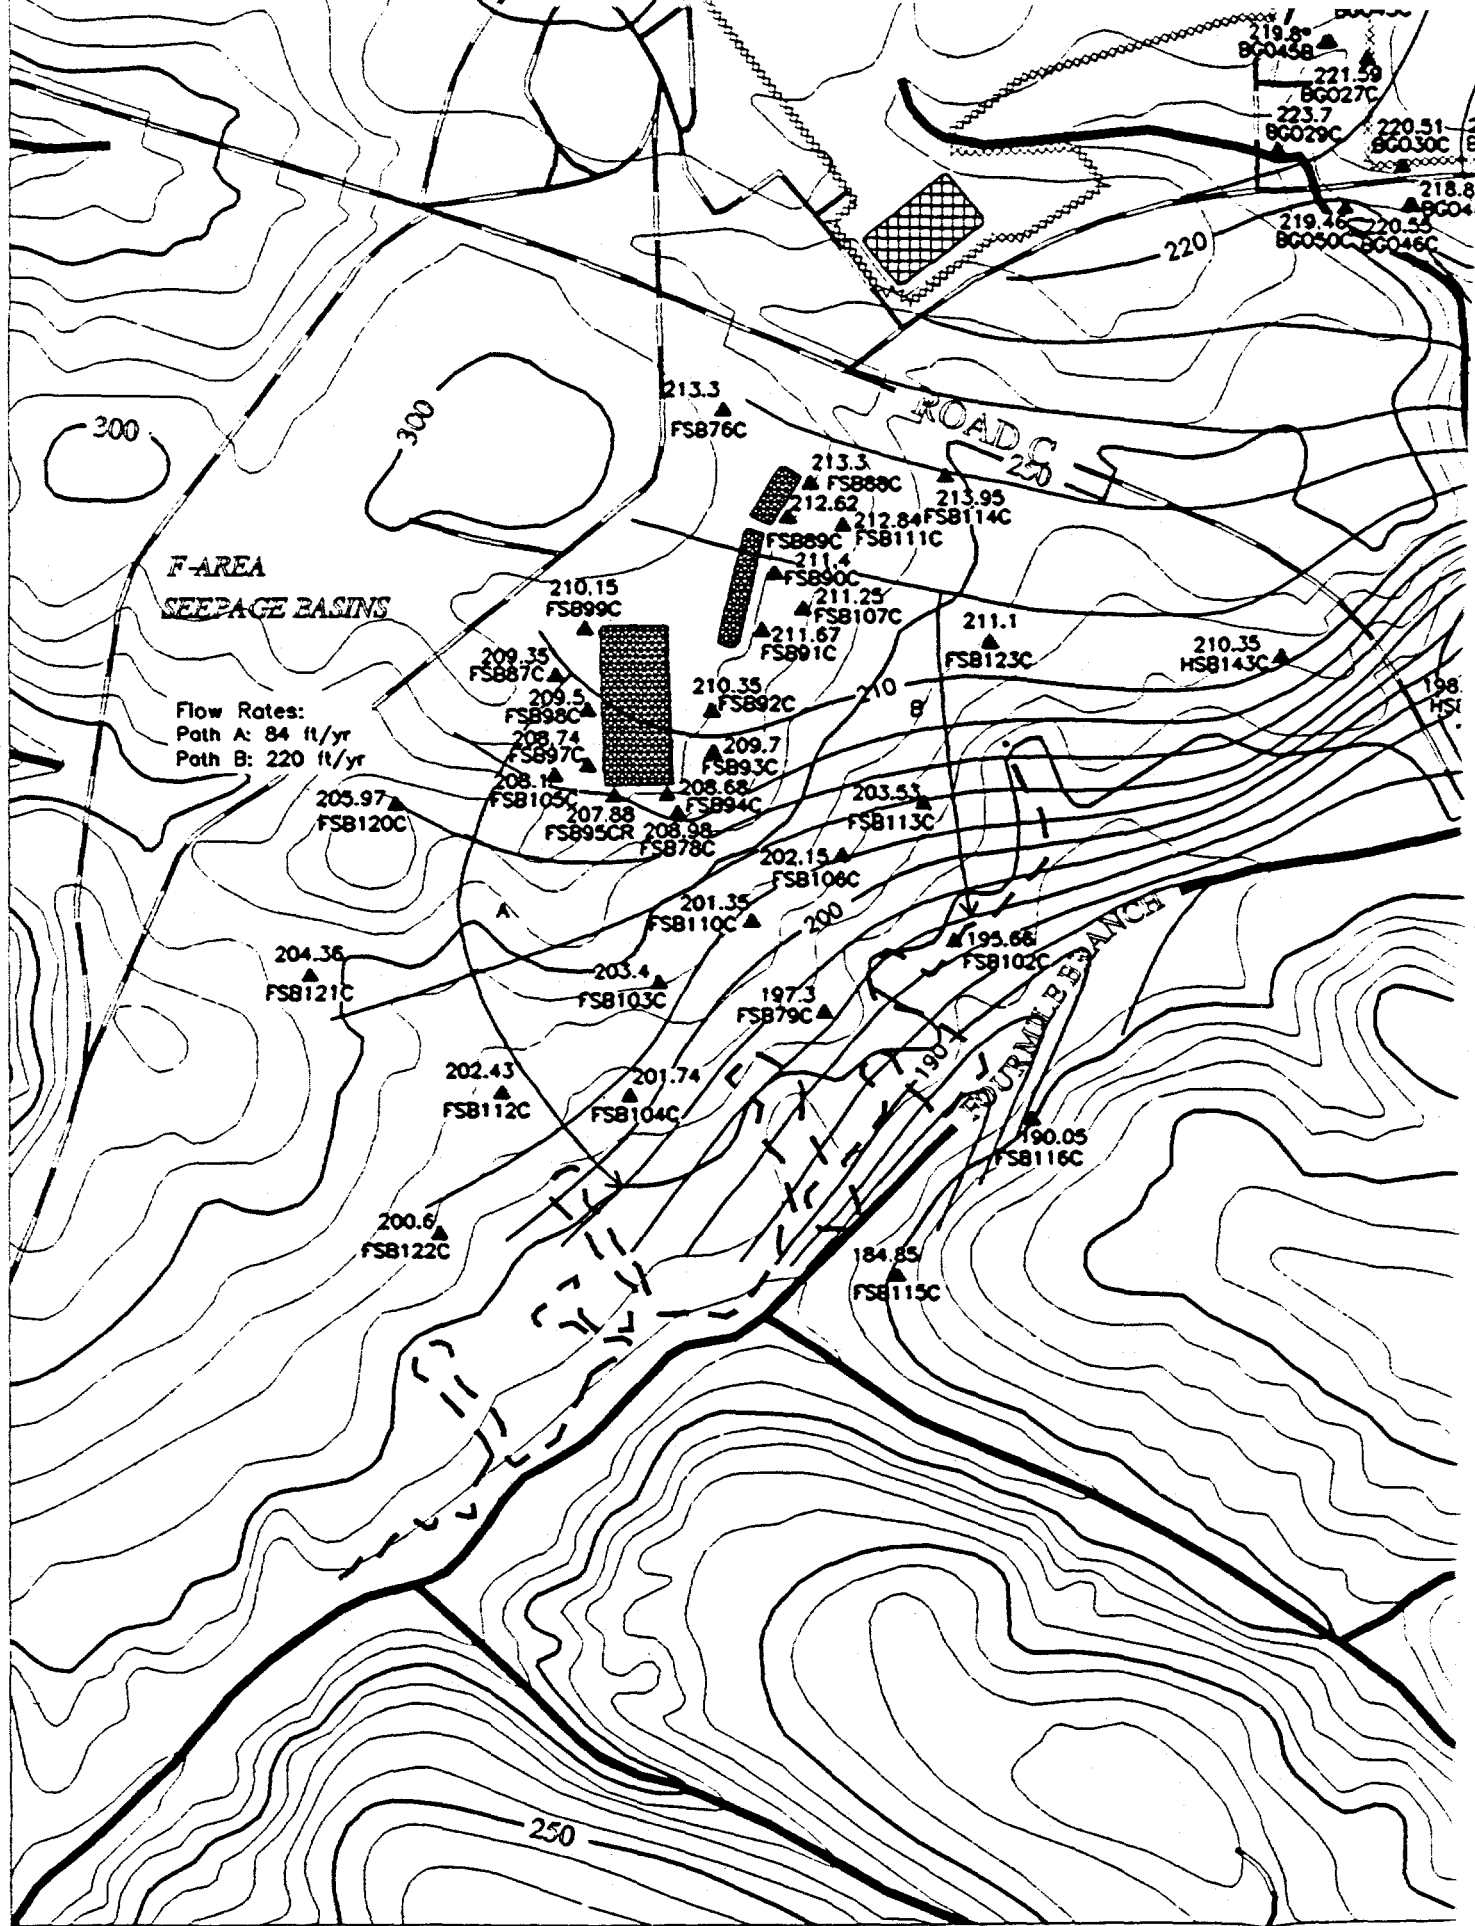


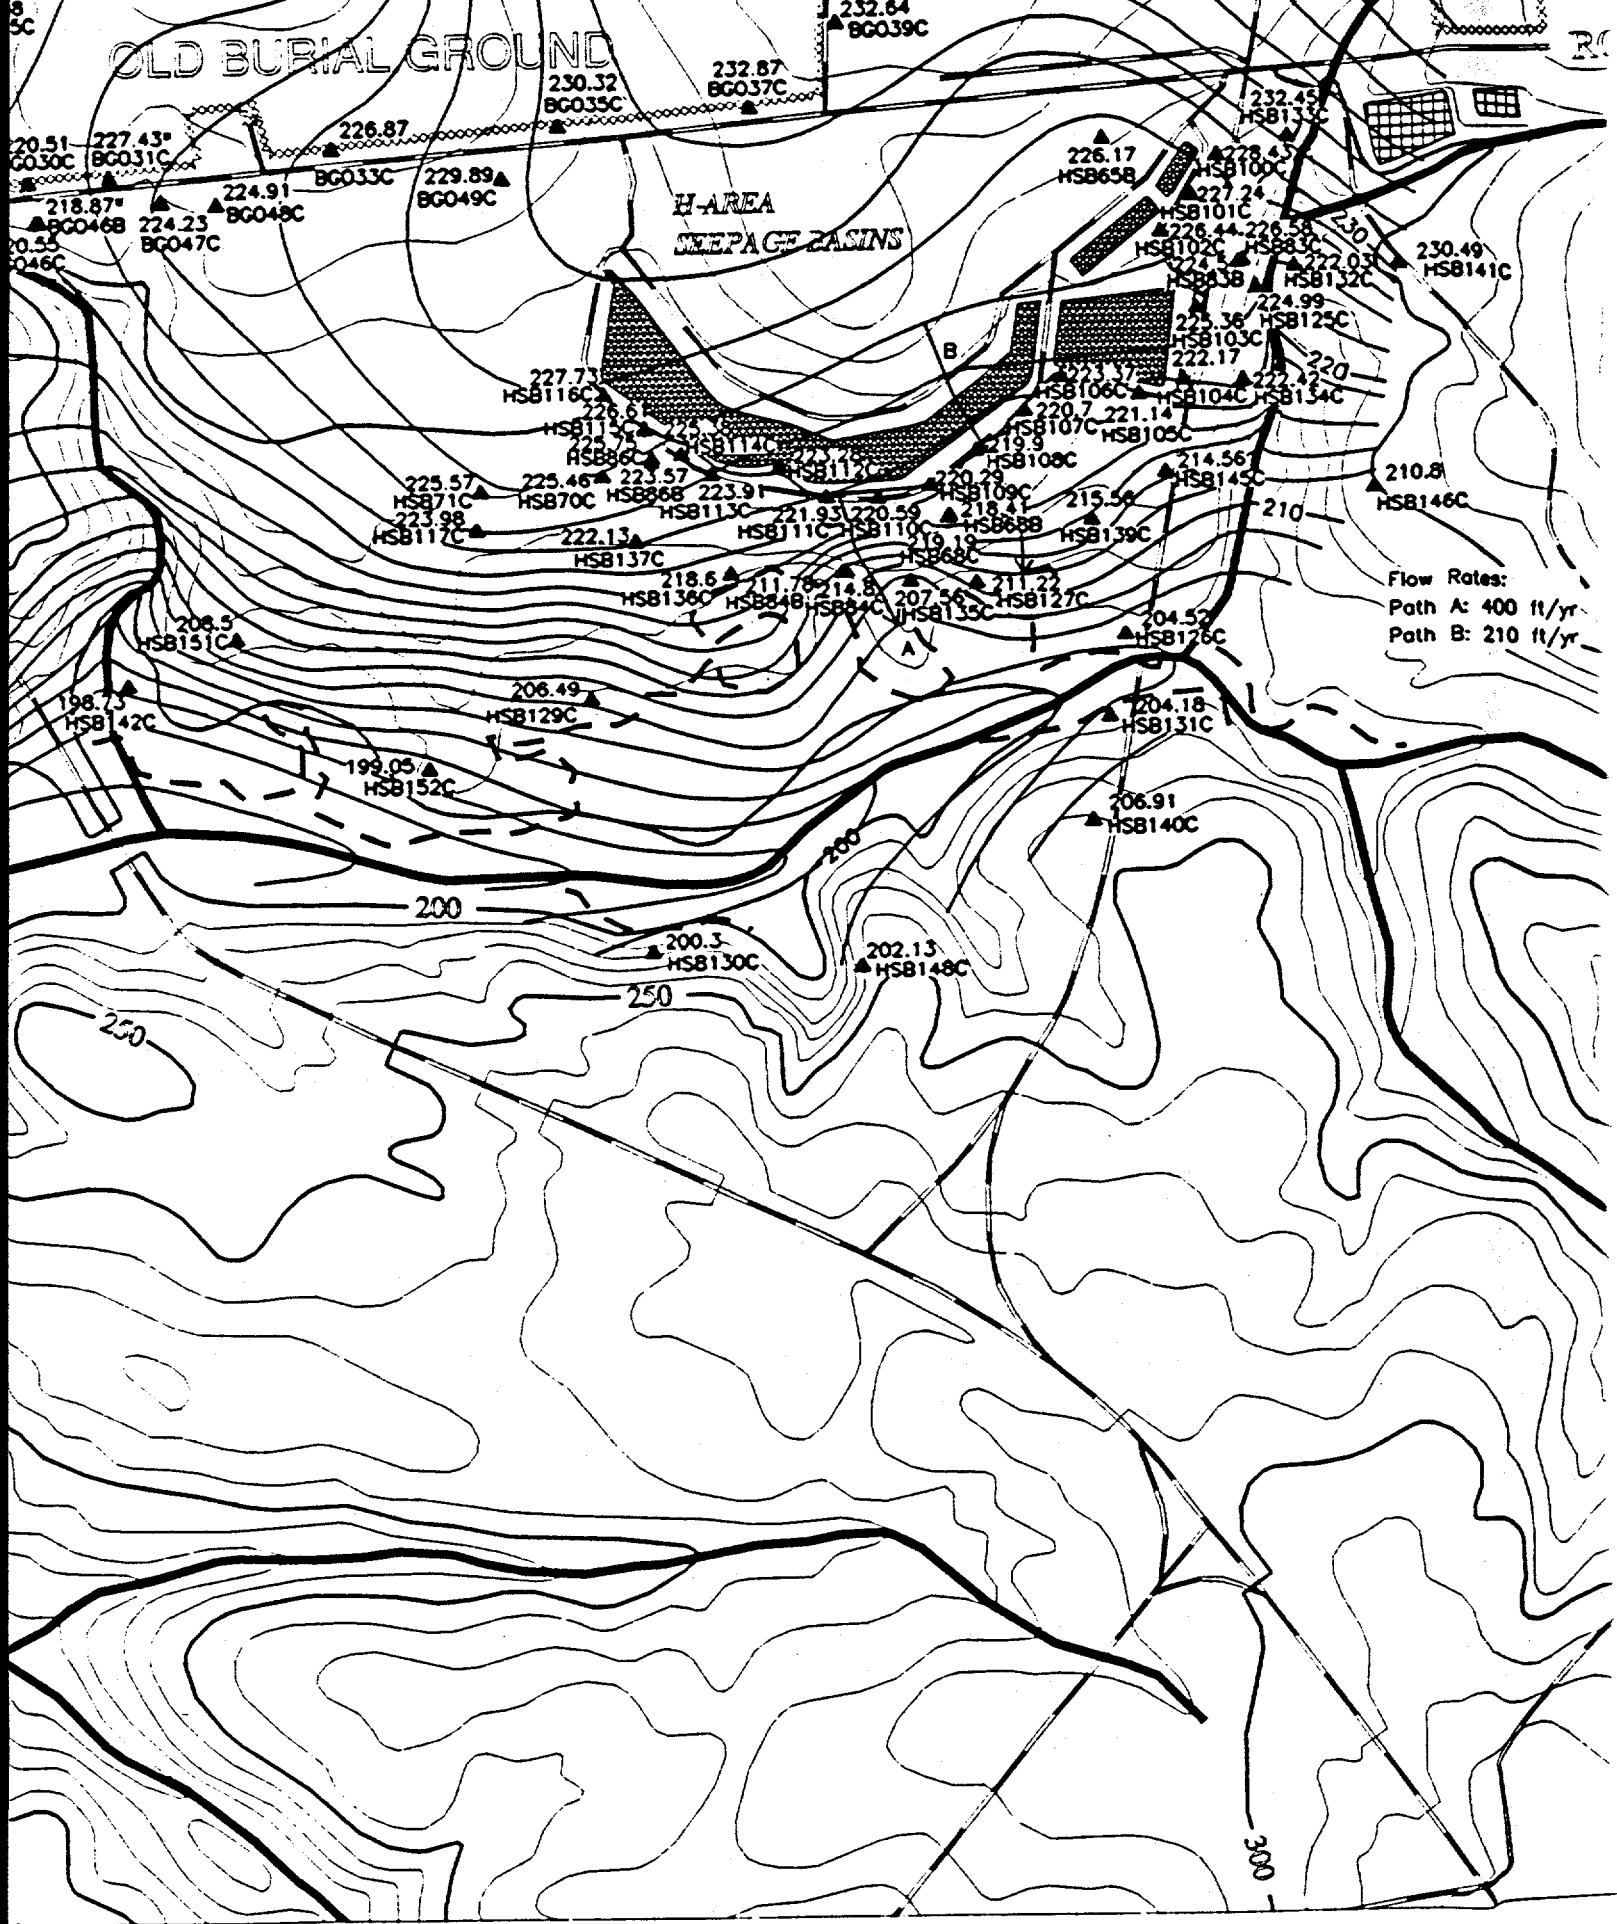

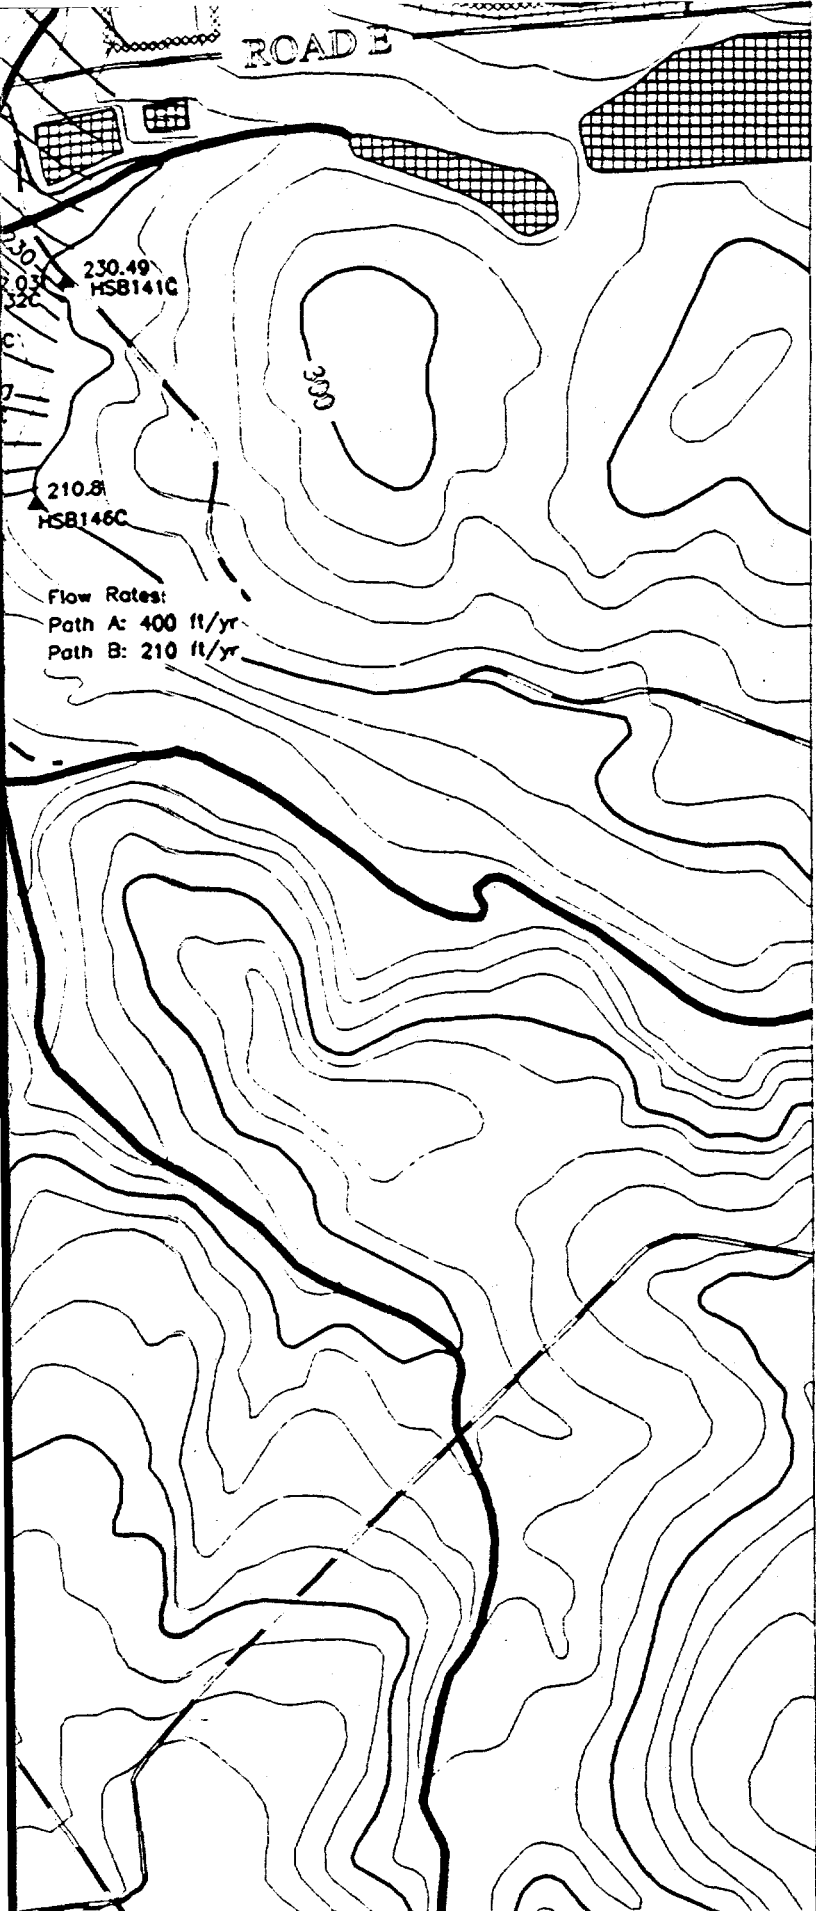

-81.702

-81.626

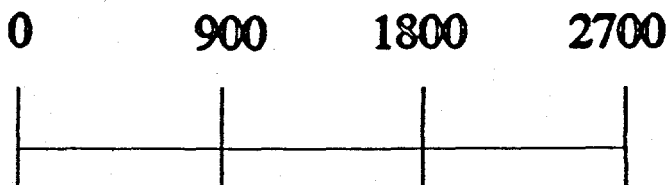

Scale 1:900 FT
1:274 M

TITLE:

SAVANNAH RIVER SITE
GENERAL SEPARATIONS
AREA 1st QUARTER '95

AQUIFER:

BARNWELL/McBEAN

NOTES:

POTENTIOMETRIC
SURFACE

"NS" = Not Sampled

"*" = Wells Not Used to Contour

Contour Interval: 2 FT

EPD GIS Lab (803)725-1417

UPPER TH

HWY 44
DISPOSAL
VAULTS

Approximate northern limit
of confined to semi-confined
conditions in Aquifer Zone IIB₁
(Barnwell/McBean)

F AREA

200.91
HMD30

201.36
HMD20

209.76
HMD10

231.61
BG0430


231.38
BG0130R

223.66
BG042C

222.14
BG053C



223.33
BG045C


221.5
BG027C

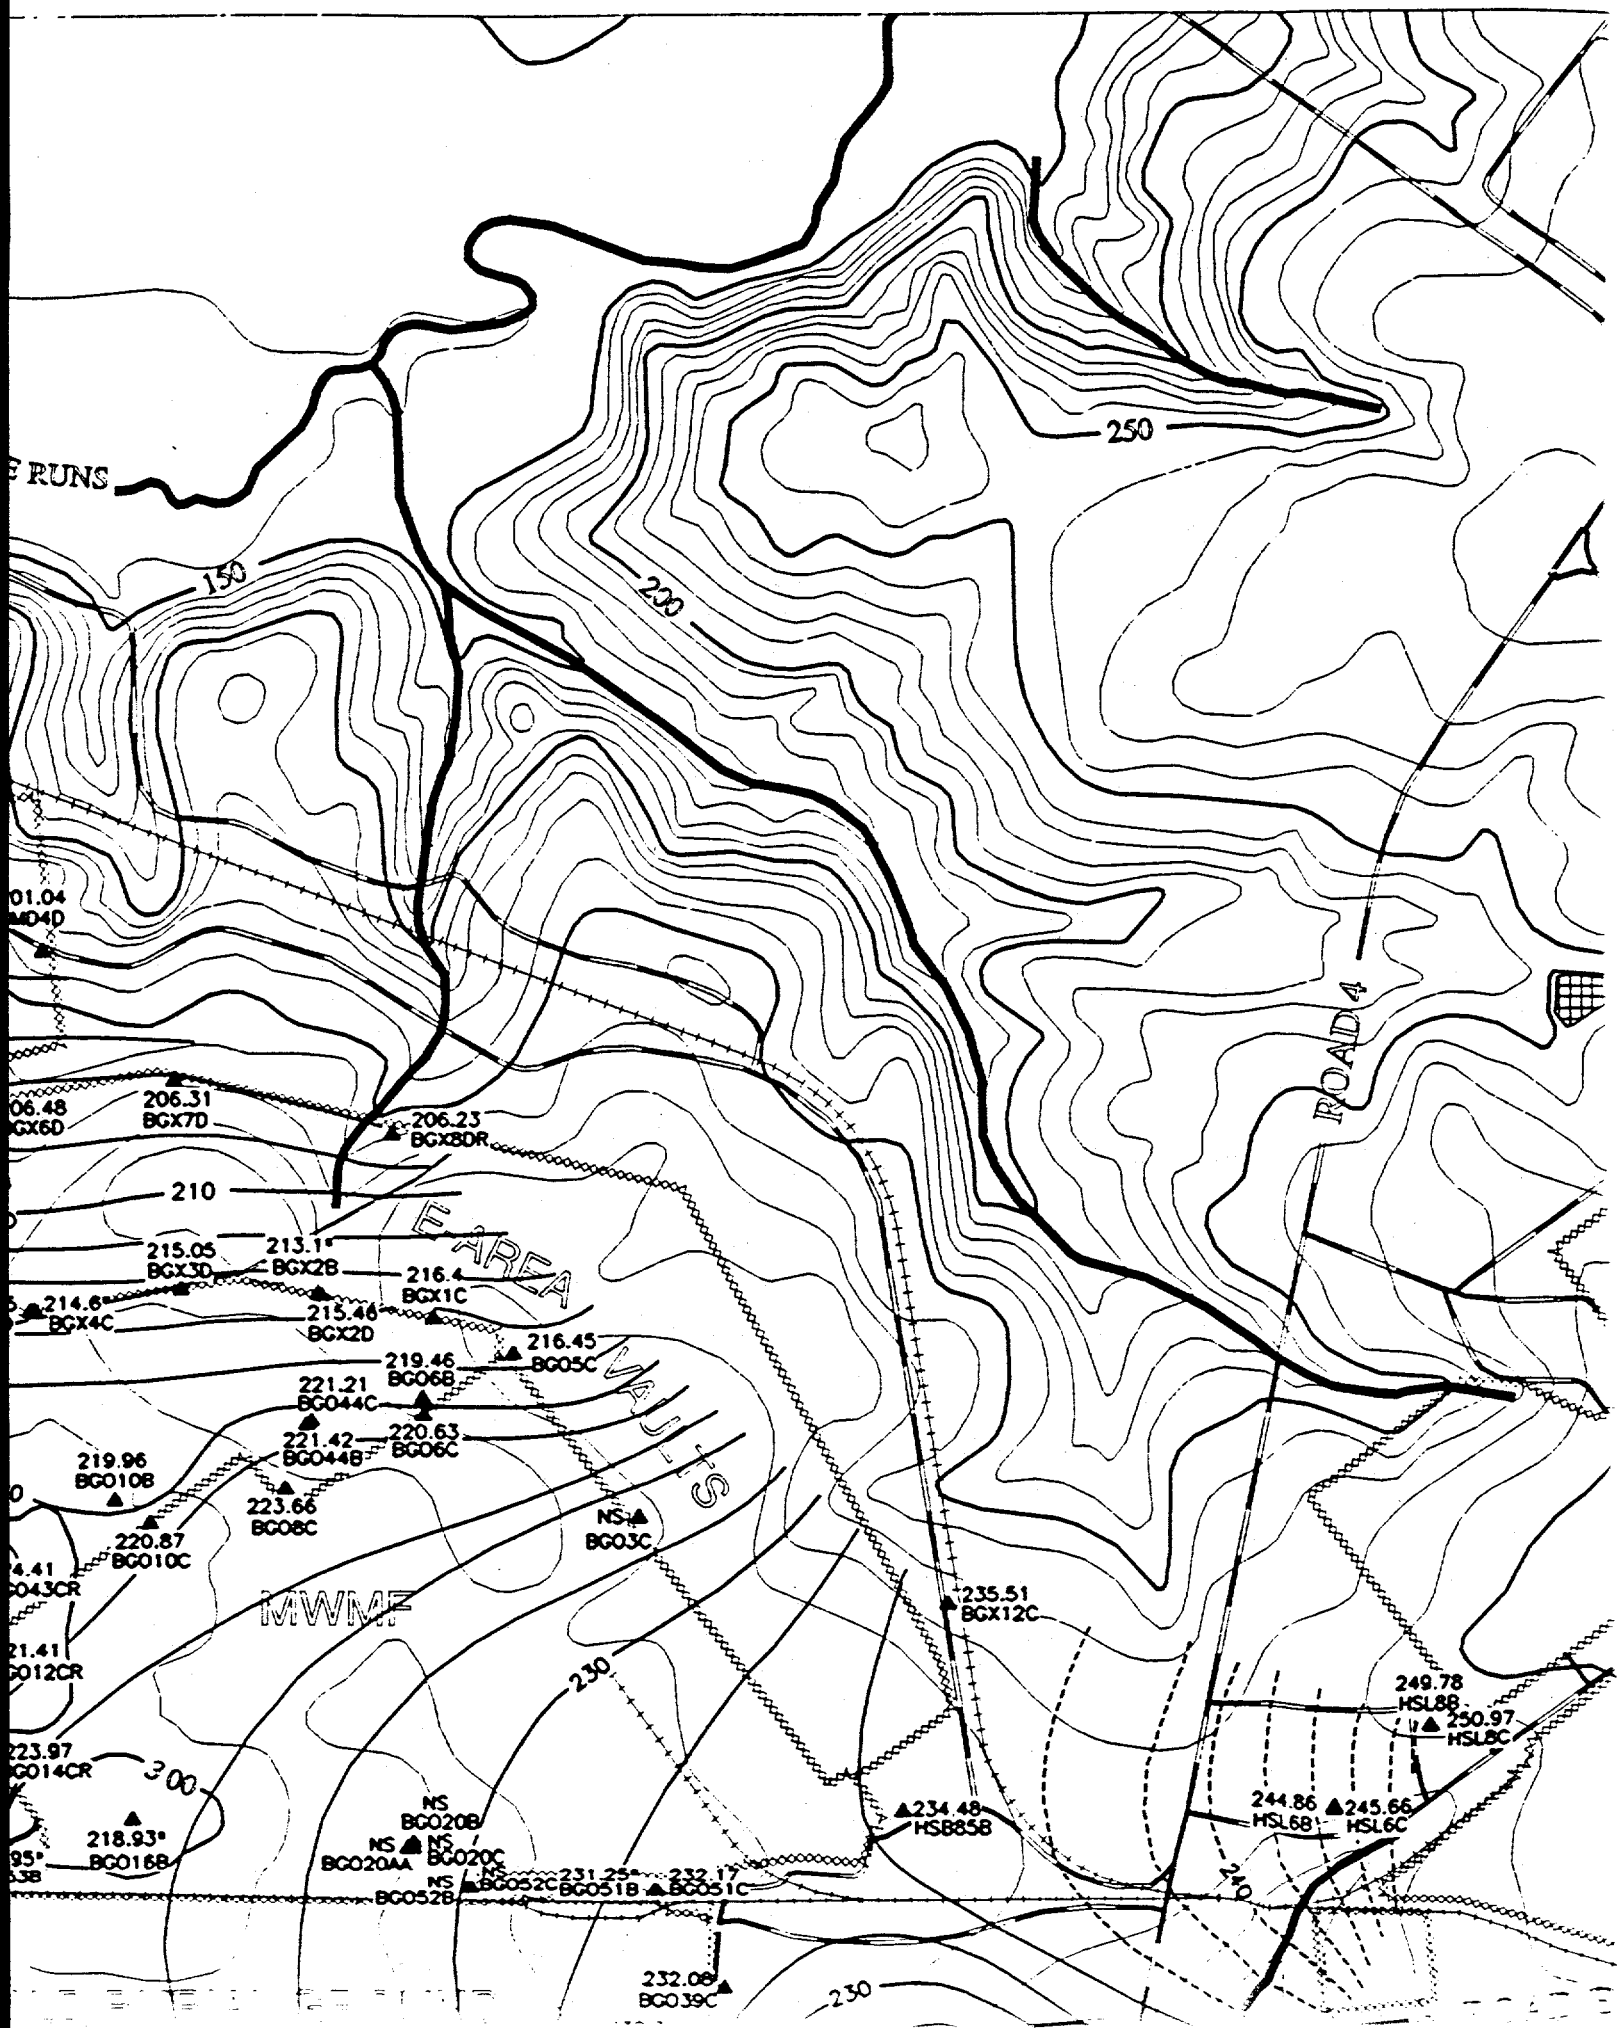


REFERENCE DOCUMENT #
WSRC-TR-95-0146-2 F-Area Seepage Basins
Groundwater Monitoring Report
WSRC-TR-95-0147-2 H-Area Seepage Basins
Groundwater Monitoring Report



-  **PAVED ROAD**
-  **UNPAVED ROAD**
-  **STREAM**
-  **FENCE LINE**
-  **SEELINE**
-  **RAILROAD**
-  **TOPOGRAPHIC CONTOUR**
Contour Interval 10 FT
-  **INFERRED**
POTENTIOMETRIC CONTOUR
-  **POTENTIOMETRIC CONTOUR**
-  **BASIN**
-  **RCRA-CERTIFIED**
CLOSED BASIN
-  **MONITORING WELL**

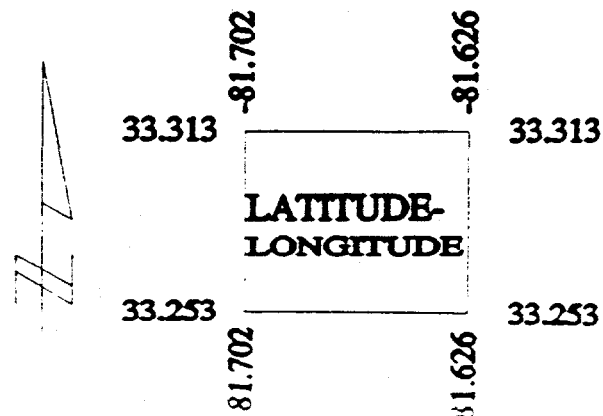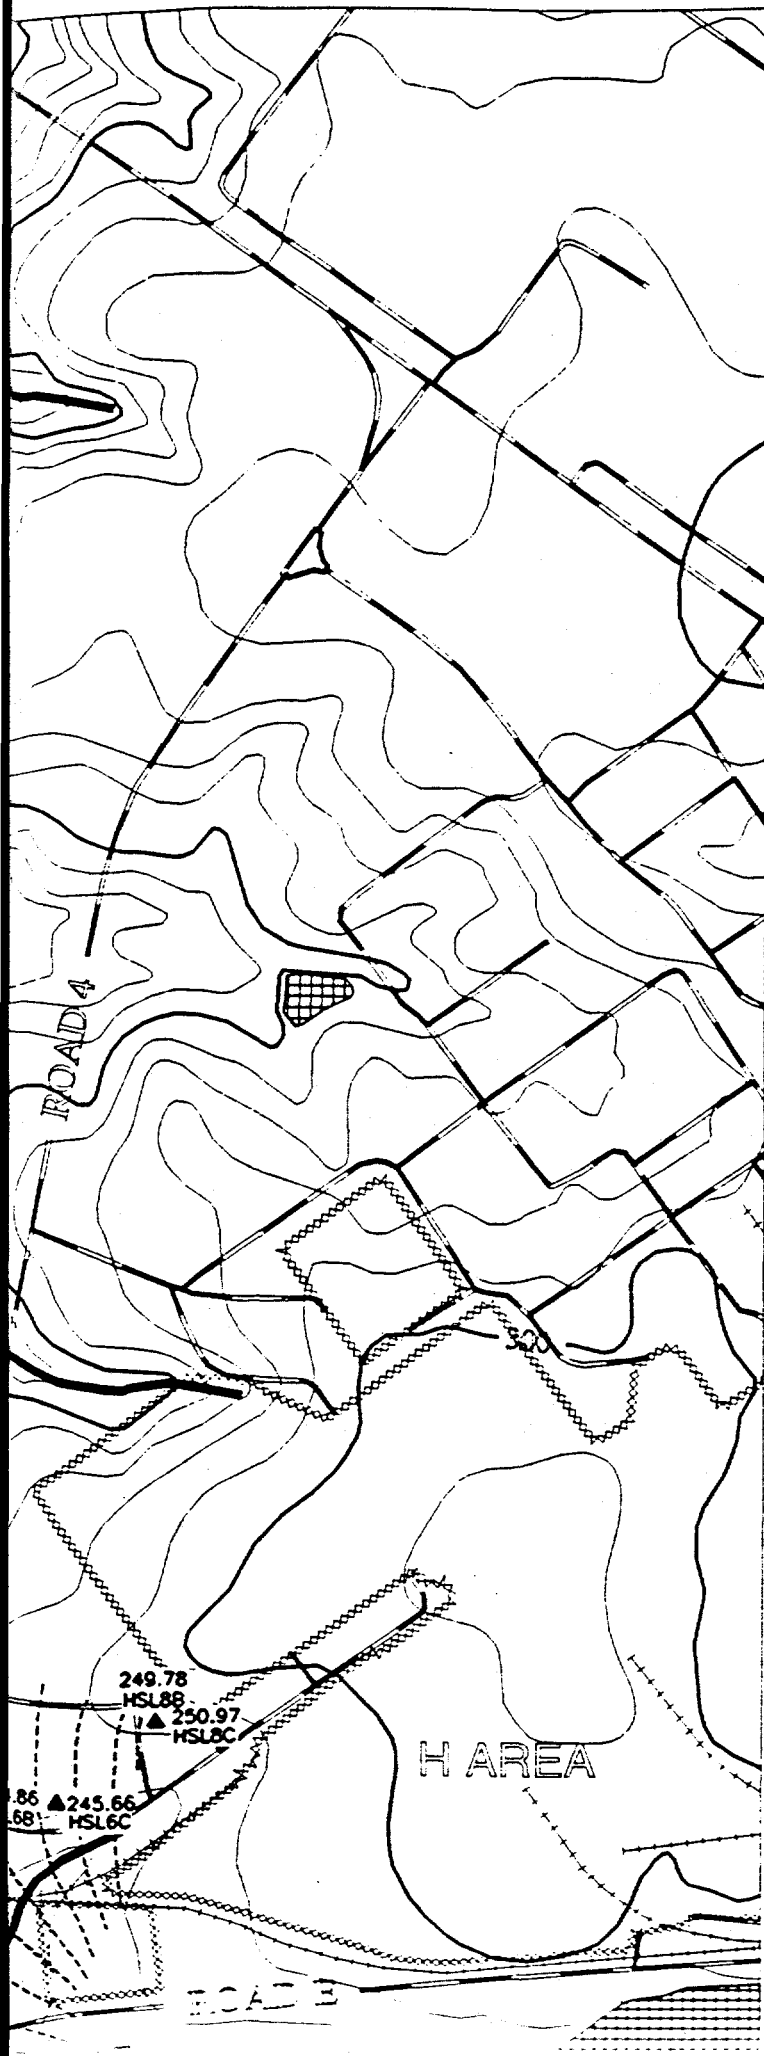

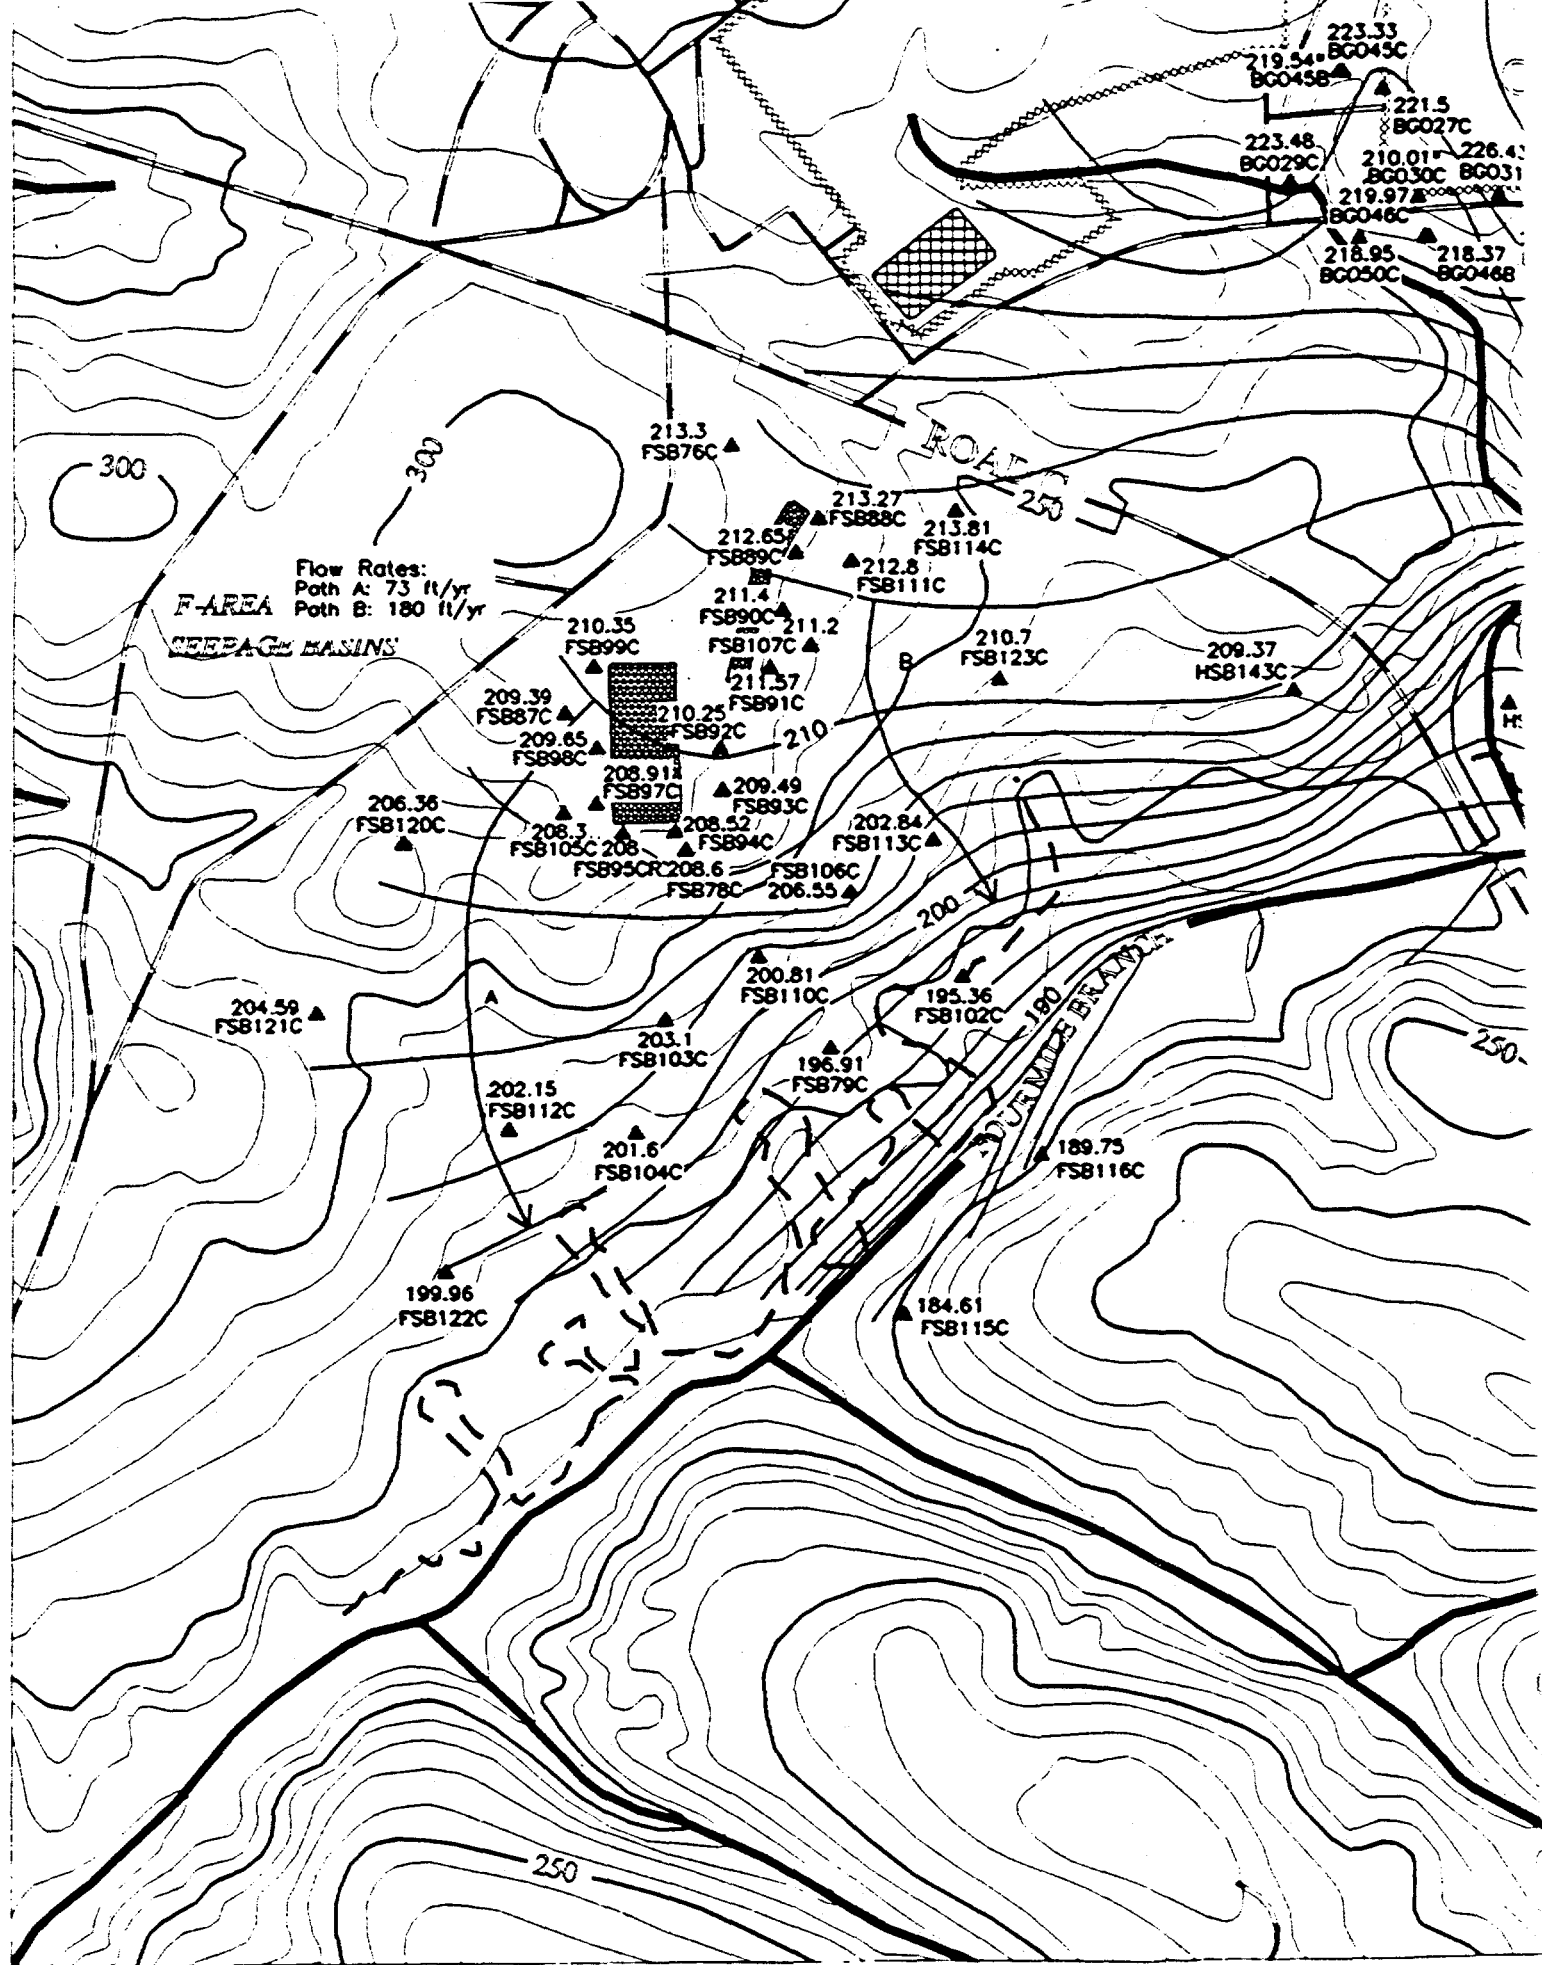

ROA

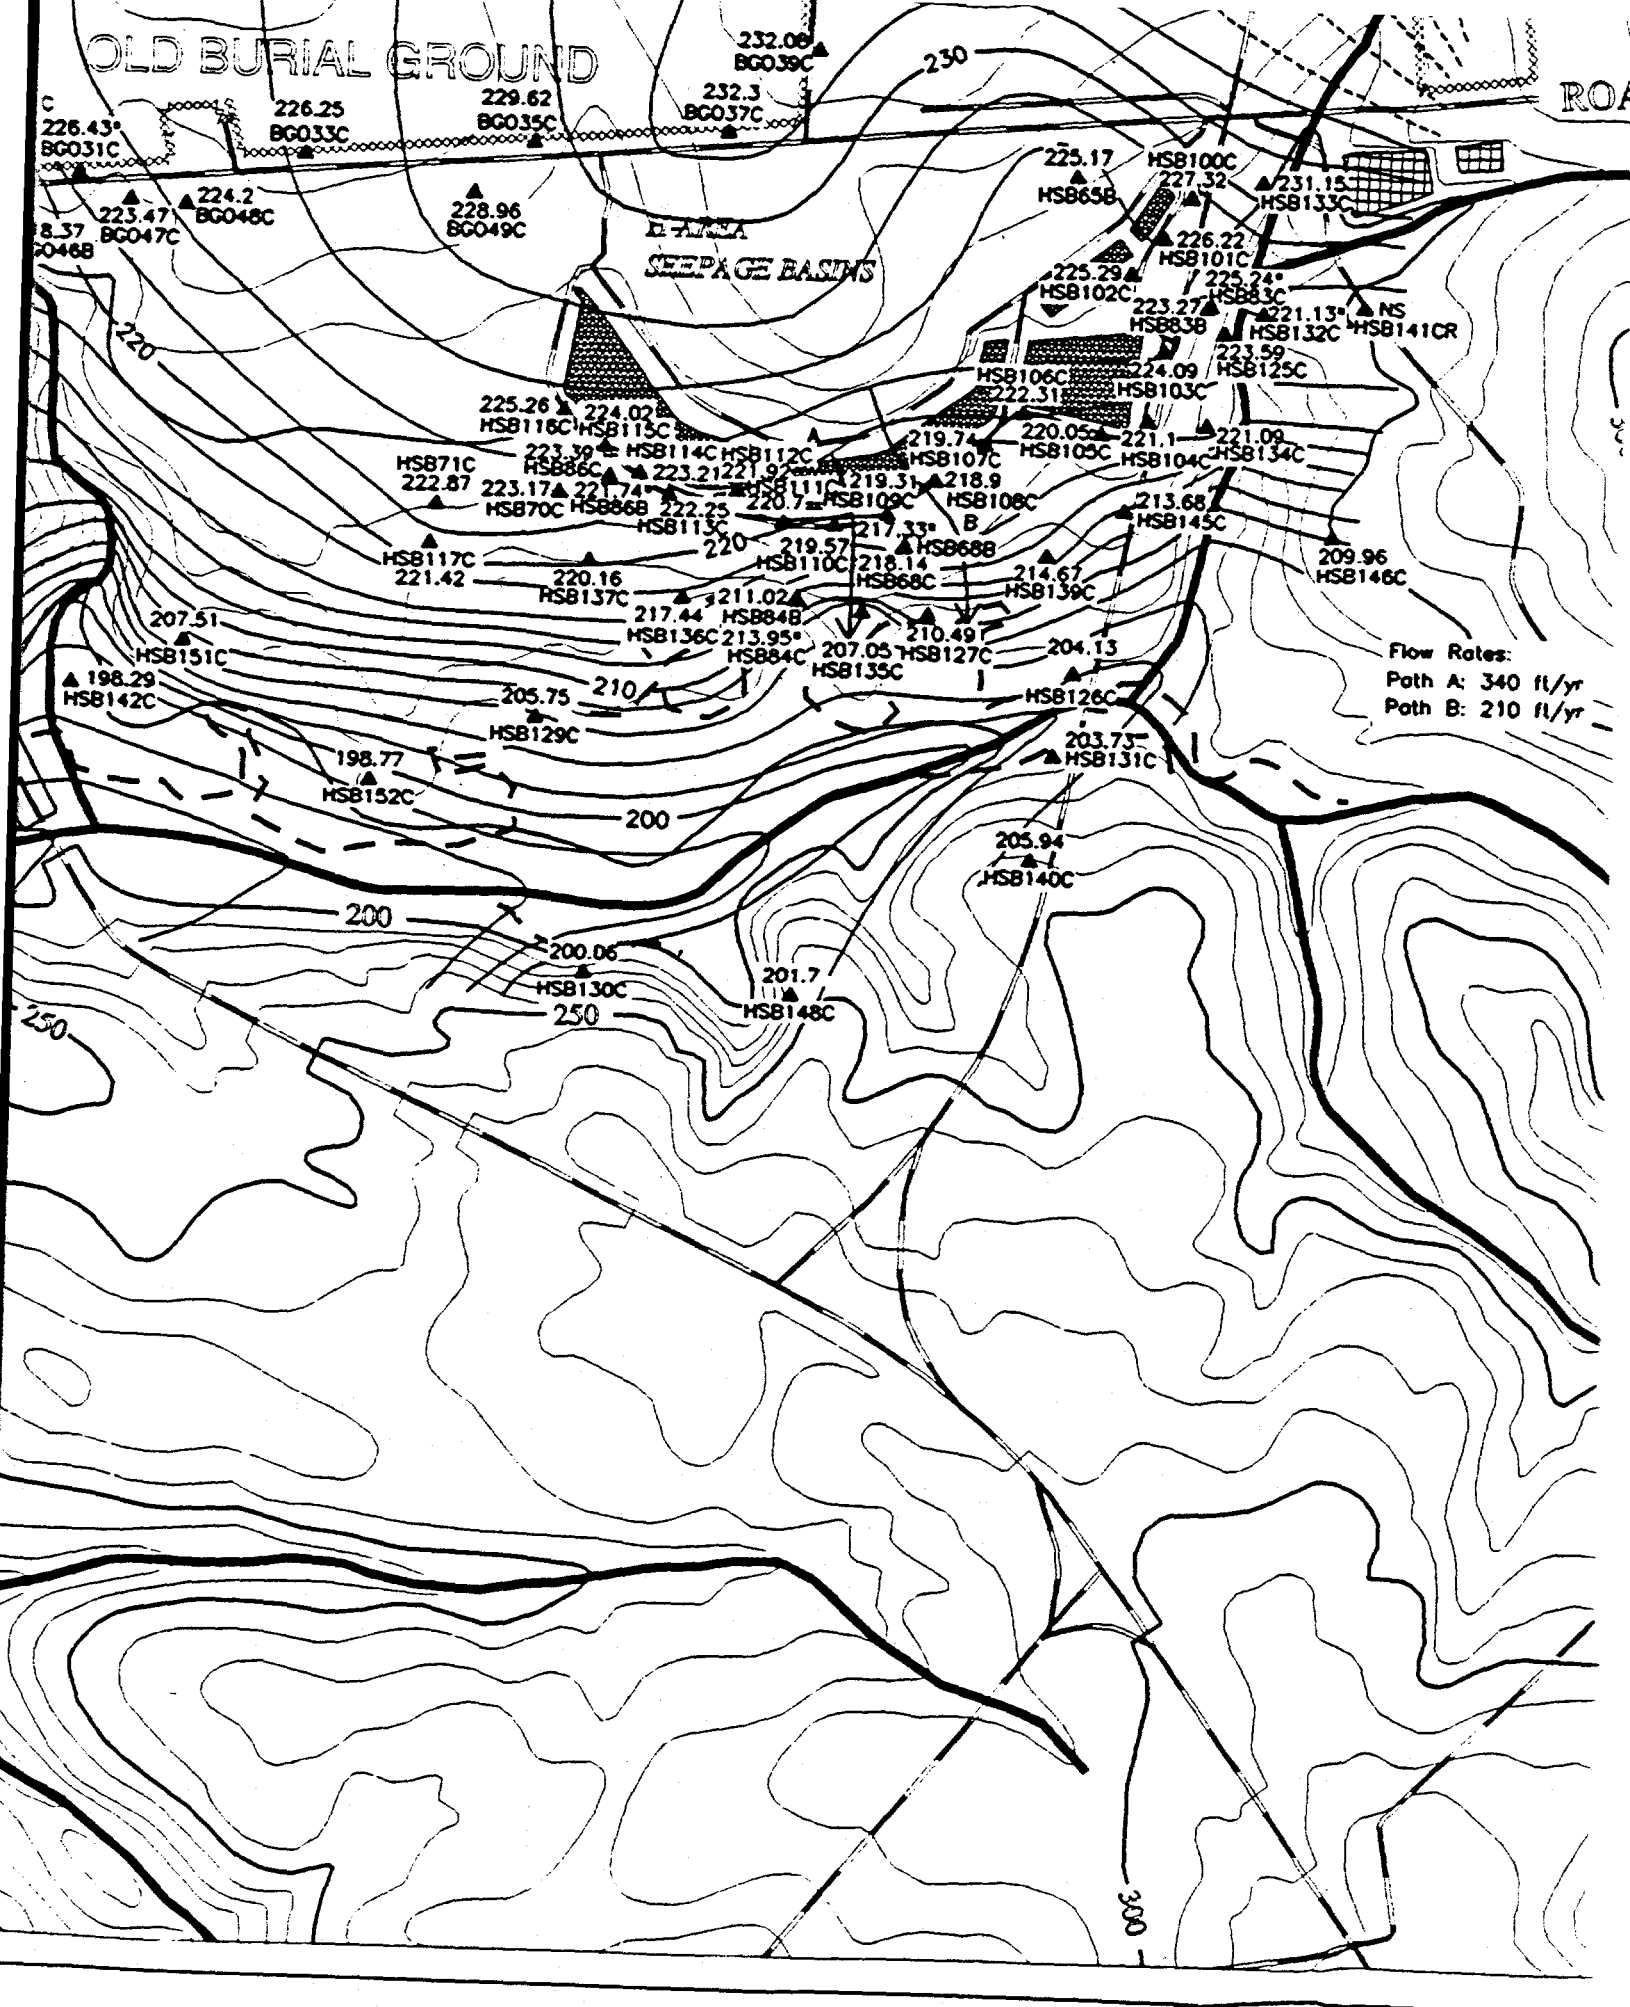

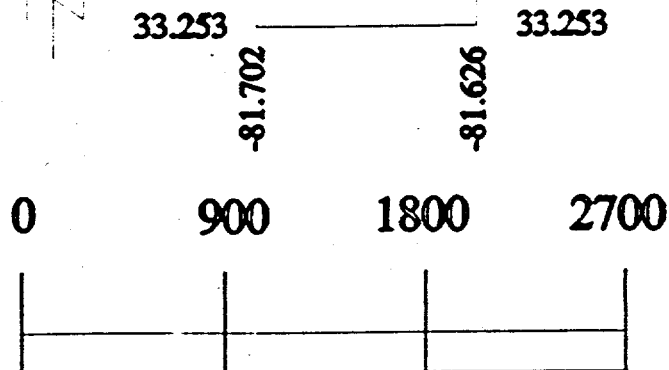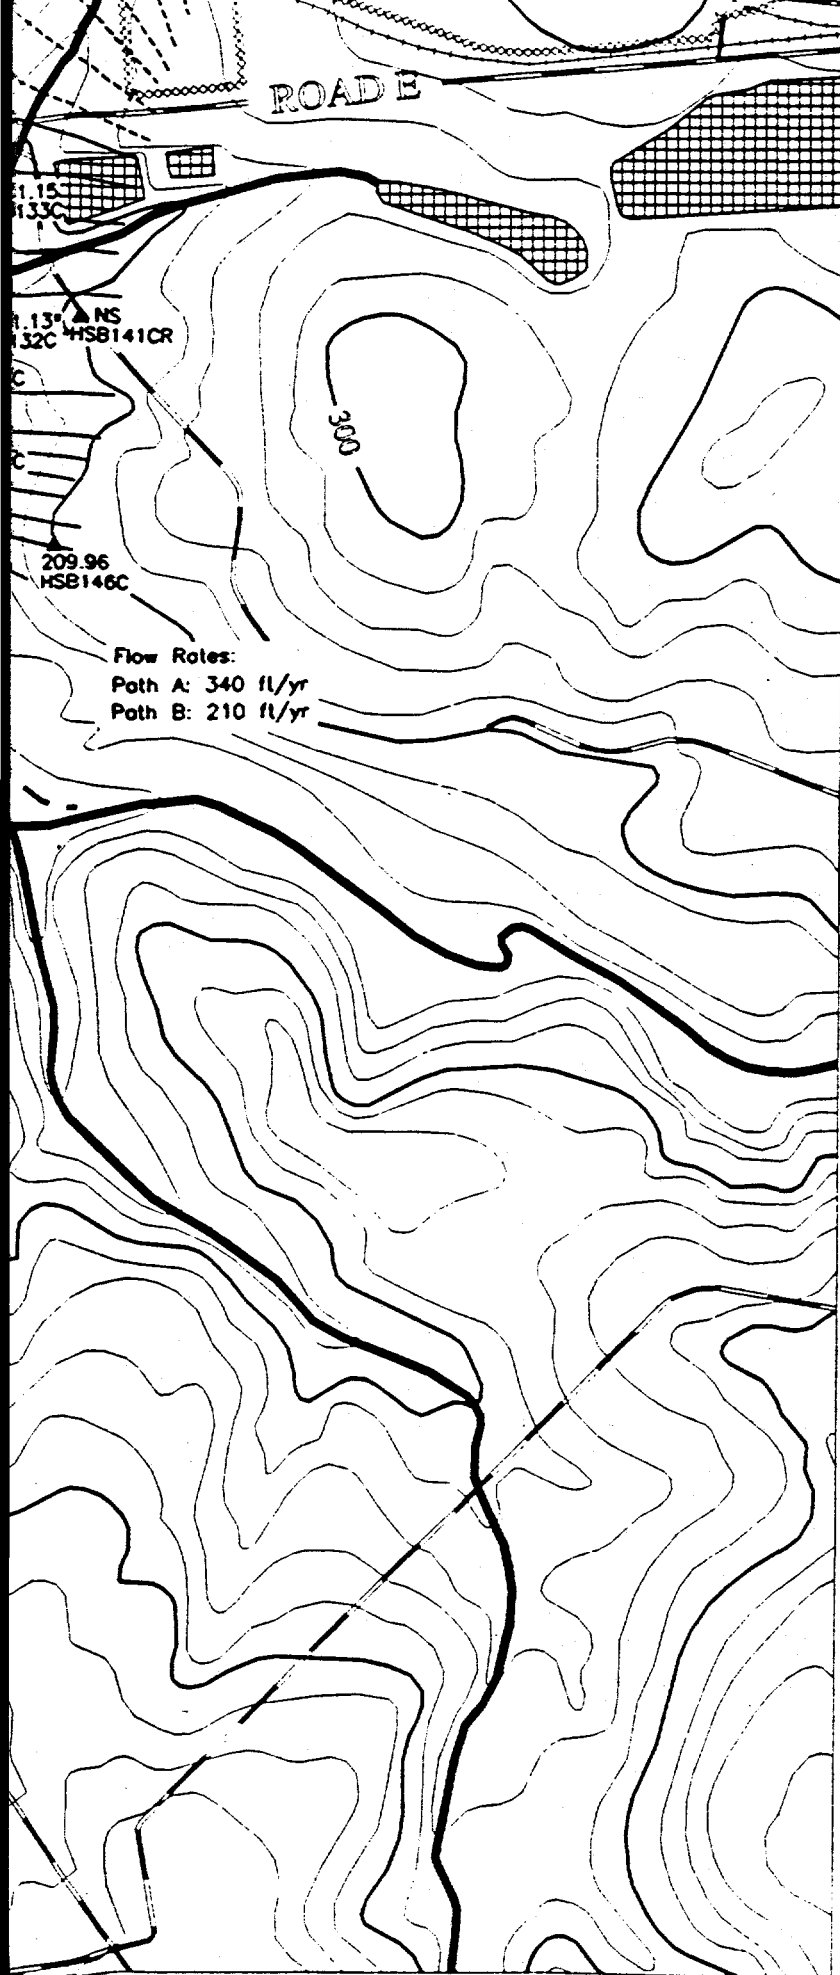

Scale 1:900 FT
1:274 M

TITLE:
SAVANNAH RIVER SITE
GENERAL SEPARATIONS
AREA 2nd QUARTER '95


AQUIFER:
BARNWELL/McBEAN

NOTES:
POTENTIOMETRIC
SURFACE

"NS" = Not Sampled
"*" = Wells Not Used to Contour

Contour Interval: 2 FT

EPD GIS Lab (803)725-1417

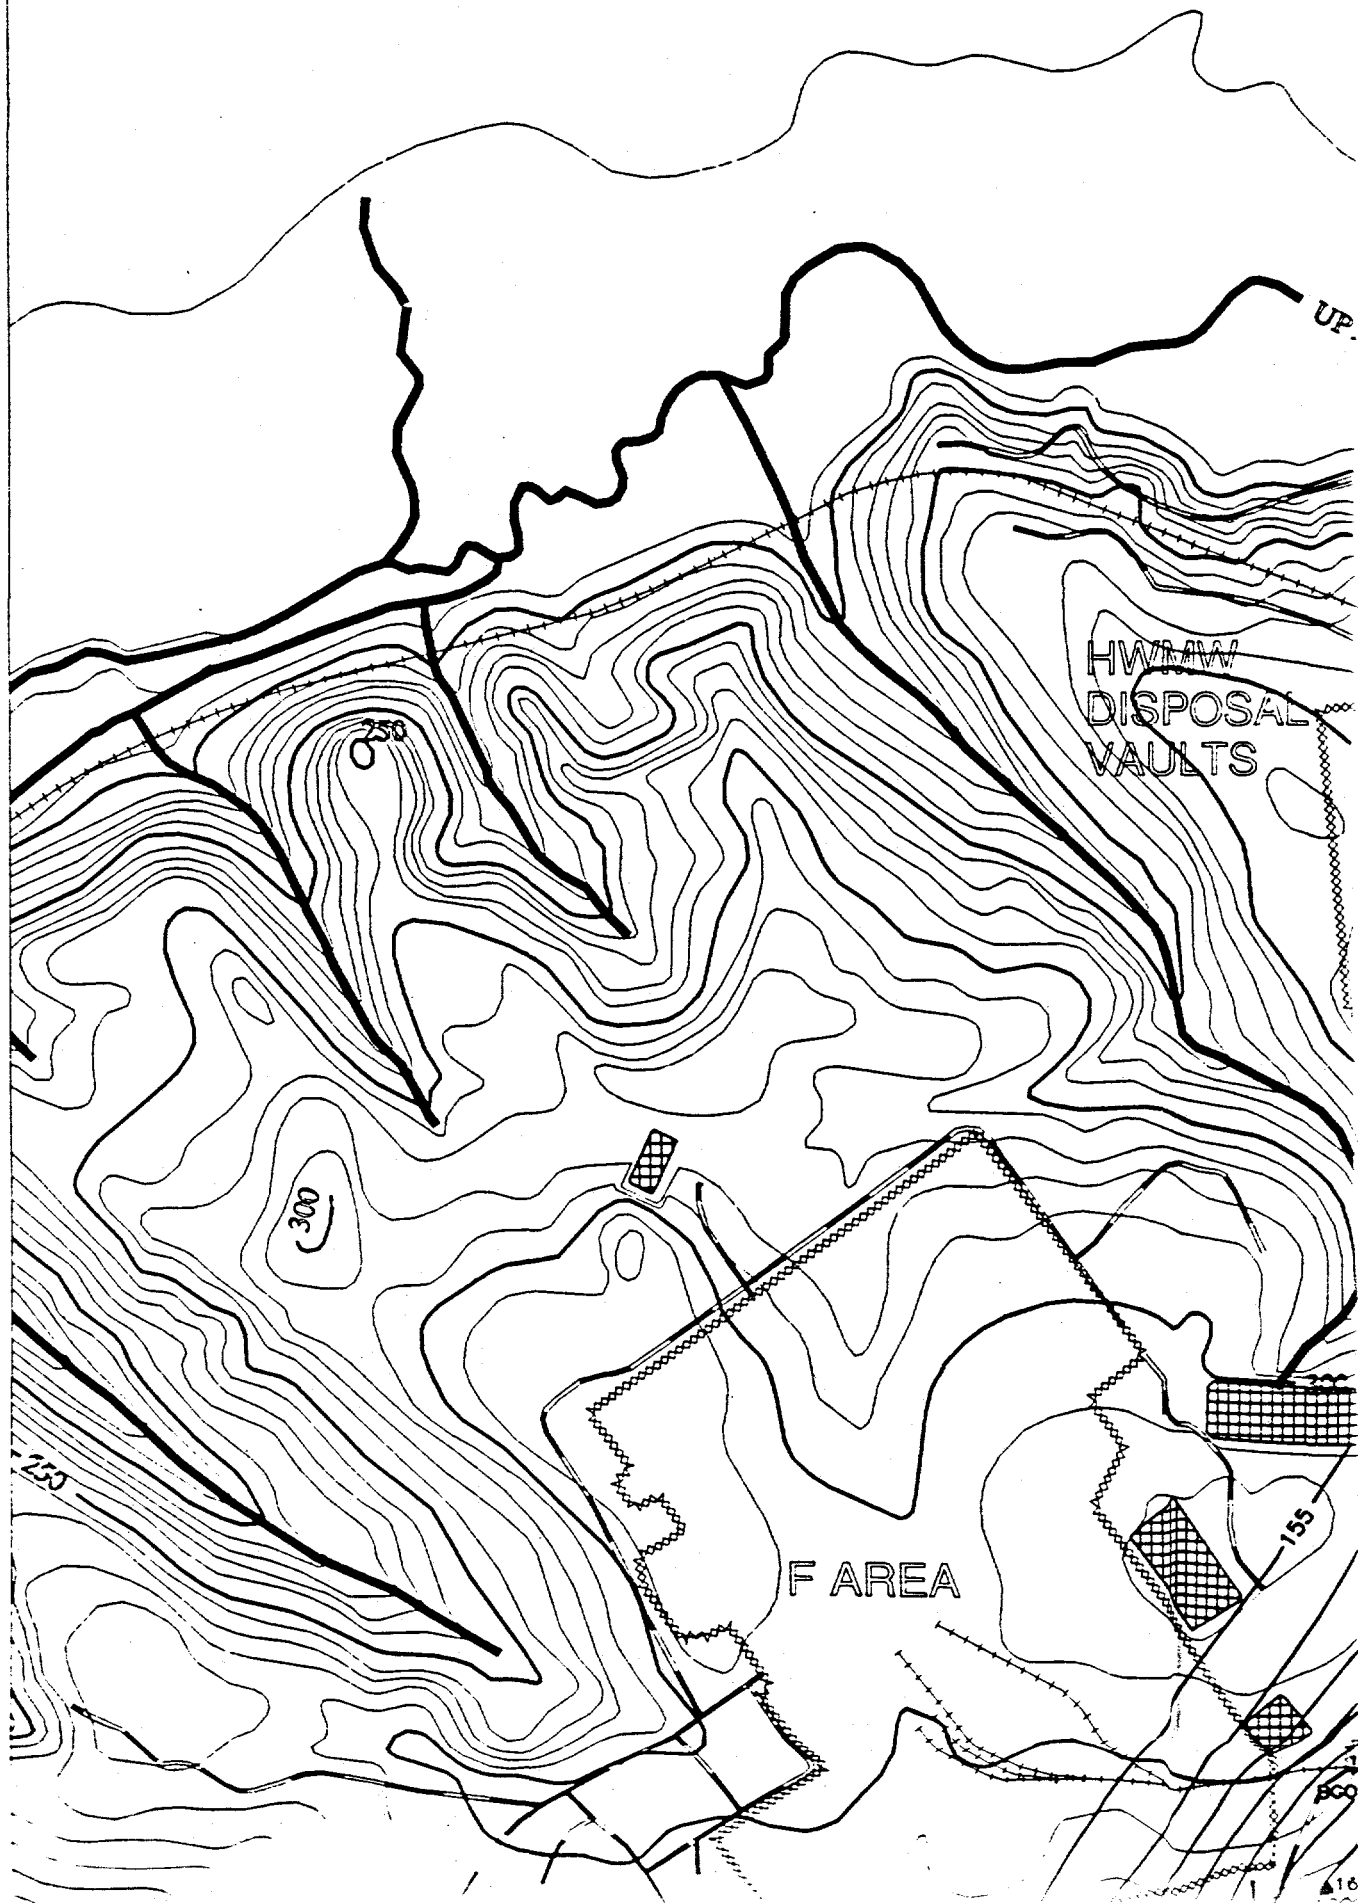

R THREE RUNS

250

150

200

ROAD 4

E-AREA

VAULTS

MWM

165

170

176.59°
HSLBAA
173.1°
HSLB

169.41°
HSL6AA
168.7°
HSL6A

169.54
HSL85A

166.01
BC051A
168.45
BC051AA

167.7
BC039A

OLD BURIAL GROUND

155.47
BCX4A

158.77
BCX1A

159.67
BC06A

158.83
BC044A

159
BC044AA

158.51
BC03AA

158.05
BC010AA

158.65
BC010AR

156.8
BC043AA

162.53°
BC043A

157.95
BC012AR

159.45
BC014AR

58.46
BC041A

161.33
BC025A

161.36
BC016AR

161.83
BC018AA

161.36
BC016AR

157.95
BC012AR



157.95
BC012AR


157.95
BC012AR

157.95
BC012AR


REFERENCE DOCUMENT #
WSRC-TR-95-0146-2 F-Area Seepage Basins
Groundwater Monitoring Report
WSRC-TR-95-0147-2 H-Area Seepage Basins
Groundwater Monitoring Report



-  **PAVED ROAD**
-  **UNPAVED ROAD**
-  **STREAM**
-  **FENCE LINE**
-  **SEEPLINE**
-  **RAILROAD**
-  **TOPOGRAPHIC CONTOUR**
Contour Interval 10 FT
-  **INFERRED POTENTIOMETRIC CONTOUR**
-  **POTENTIOMETRIC CONTOUR**
-  **BASIN**
-  **RCRA-CERTIFIED CLOSED BASIN**
-  **MONITORING WELL**

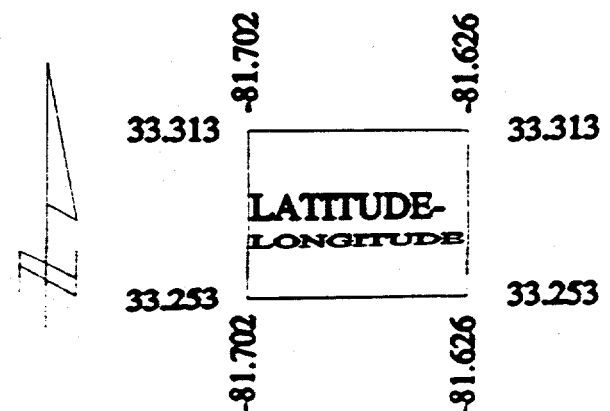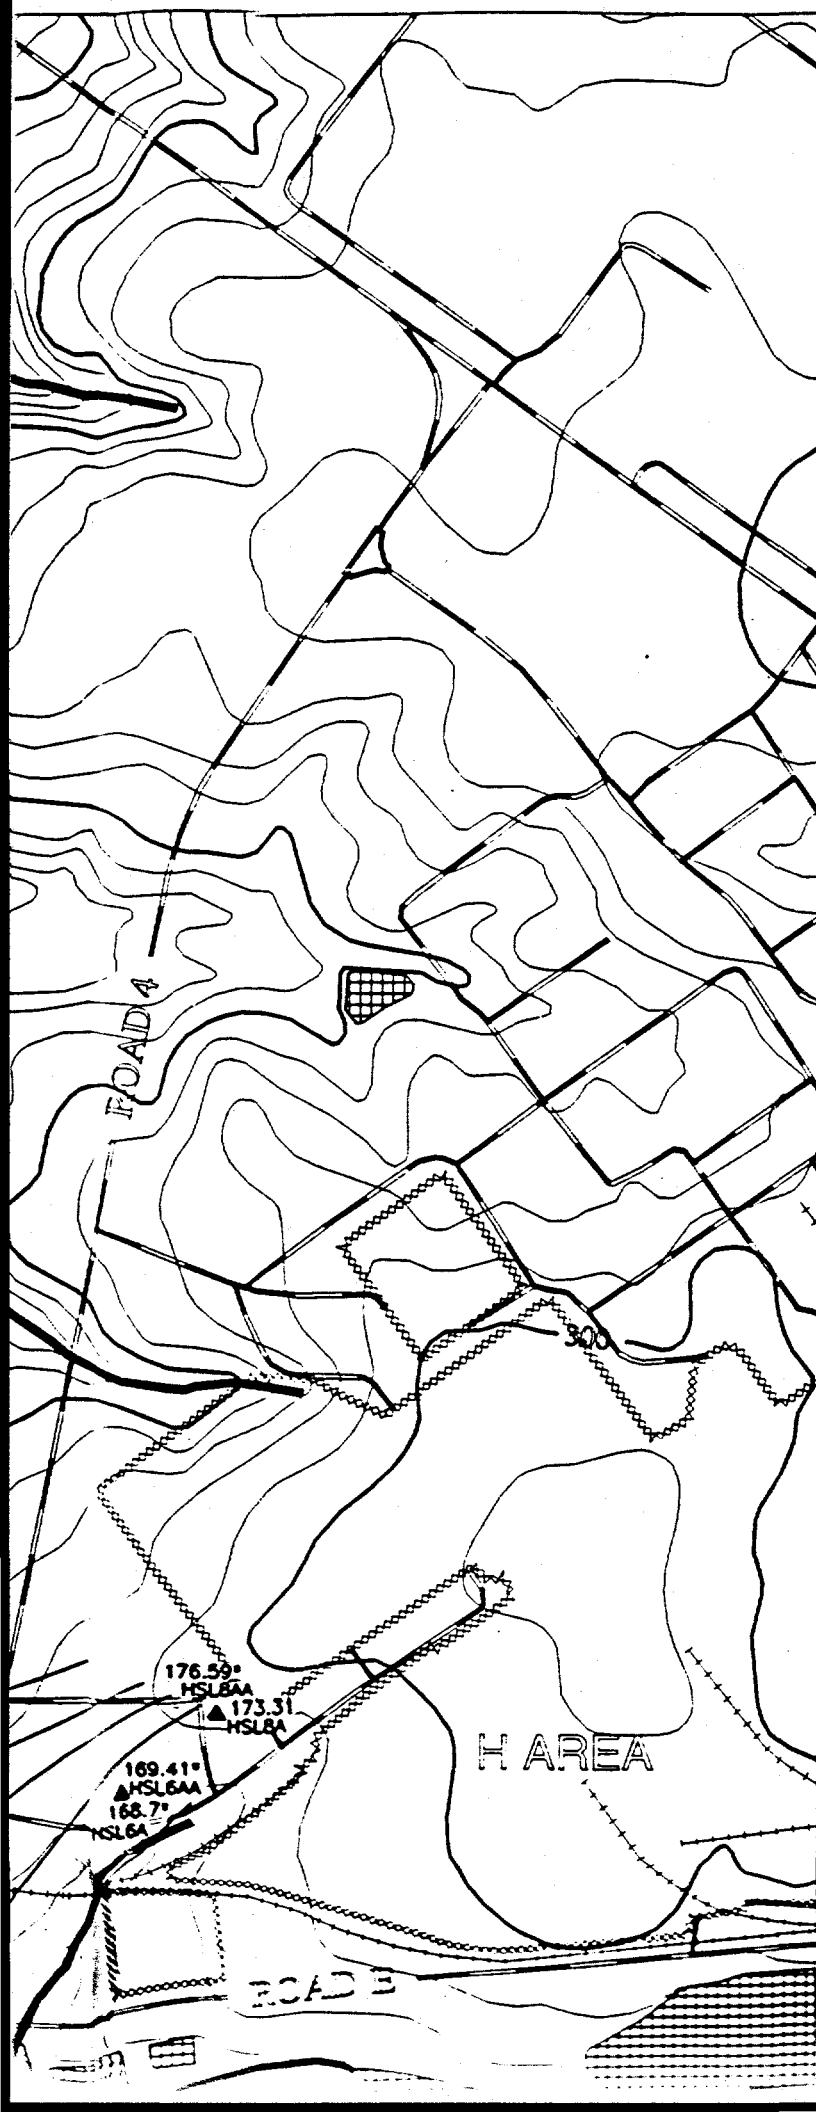

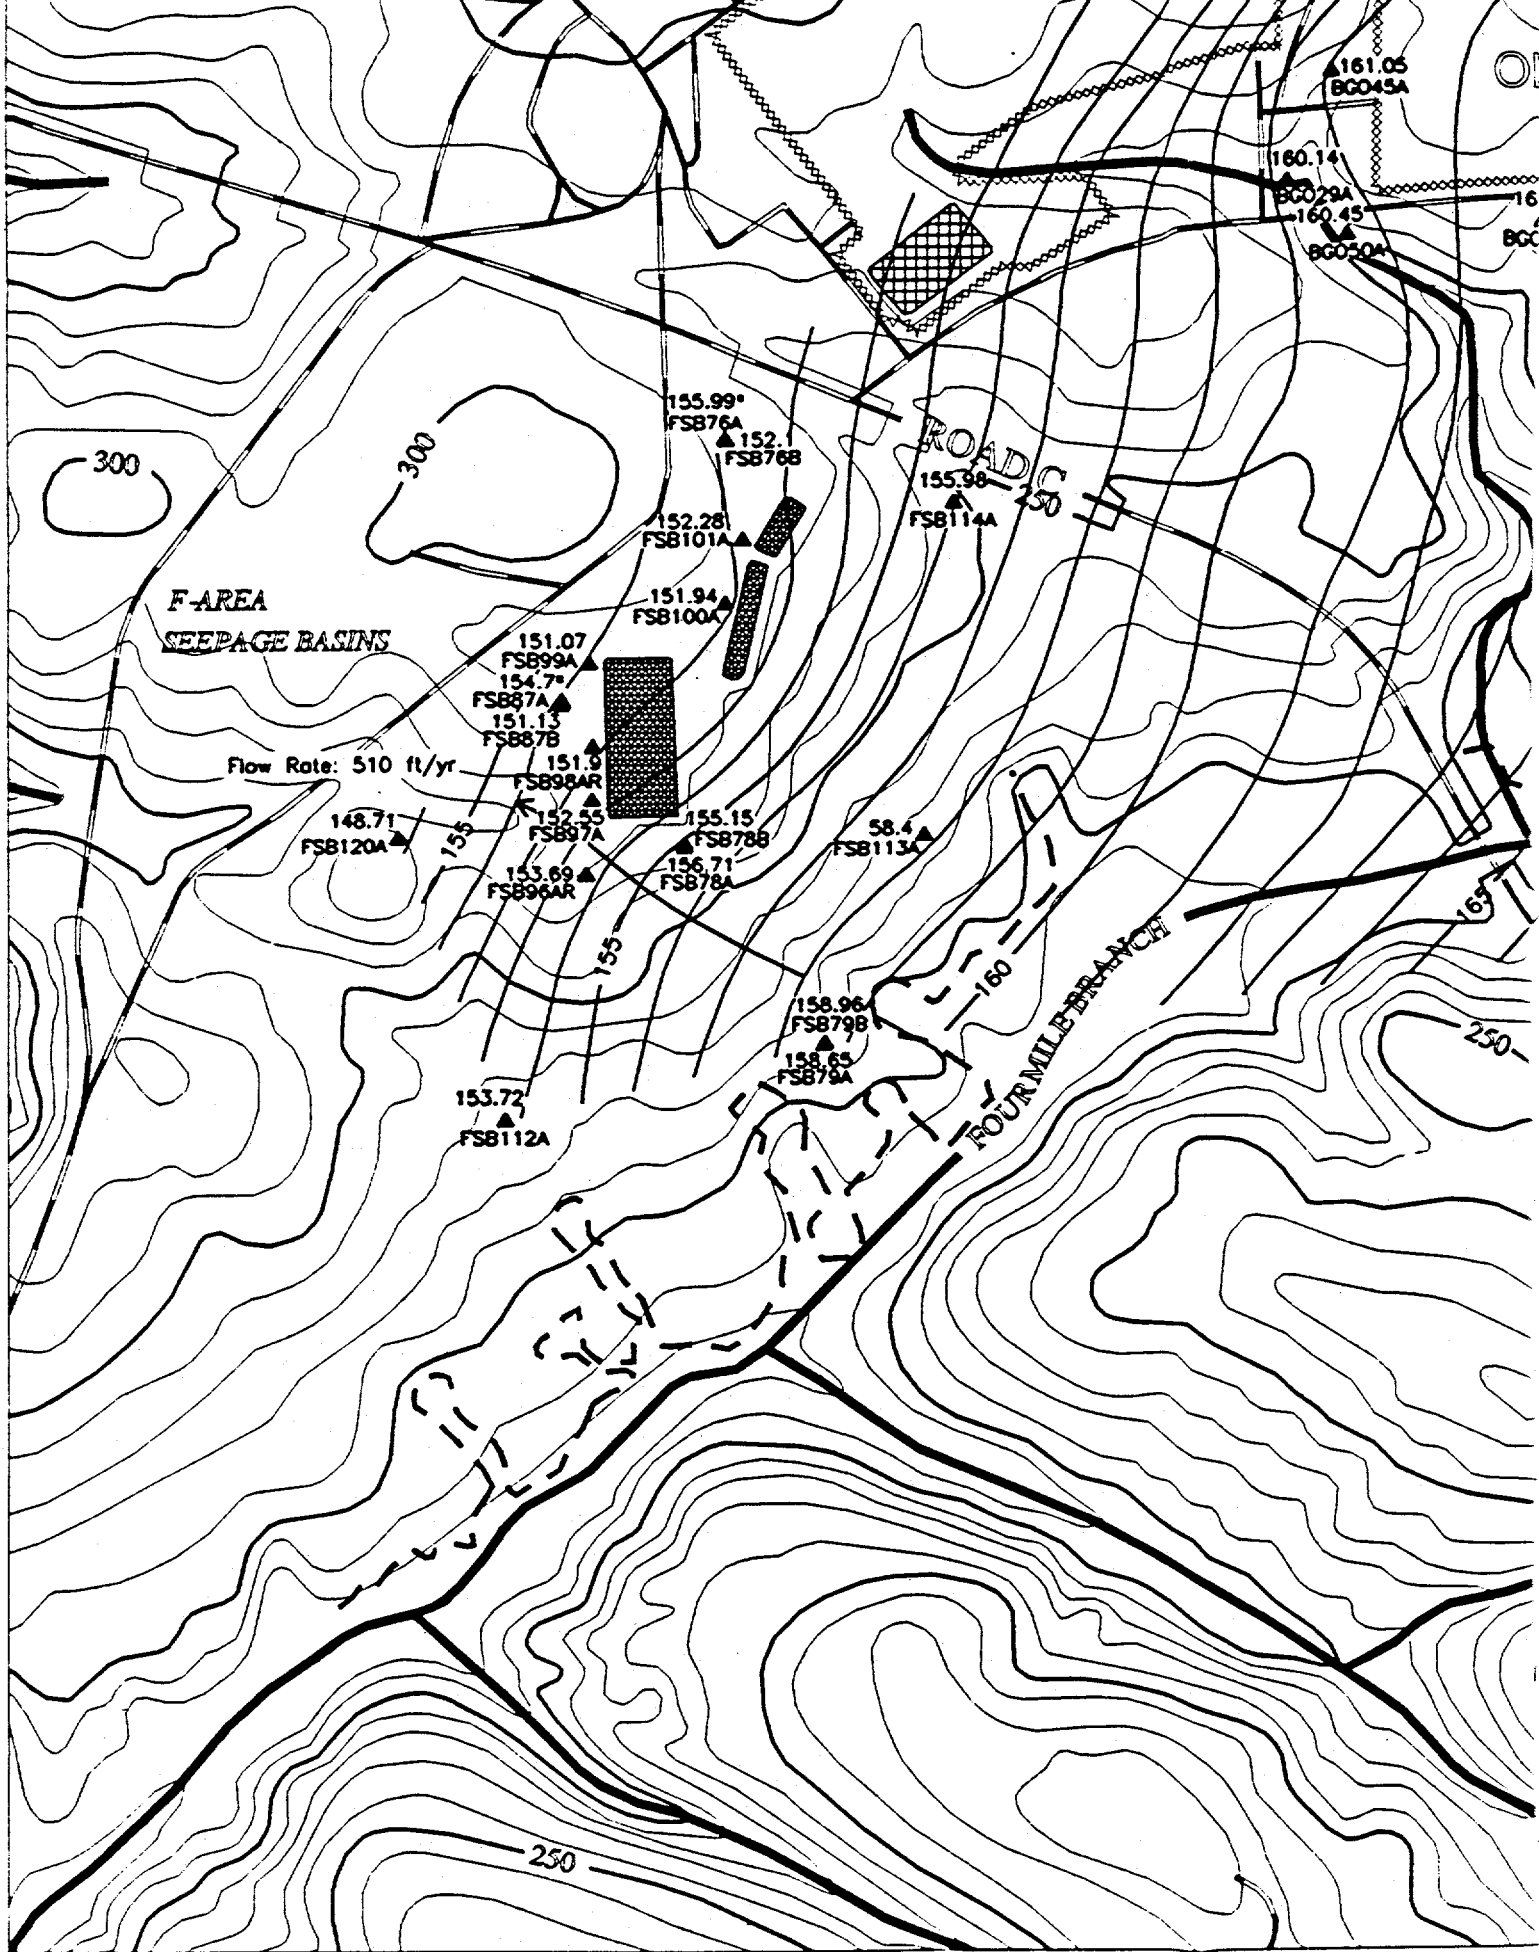

OLD BURIAL GROUND

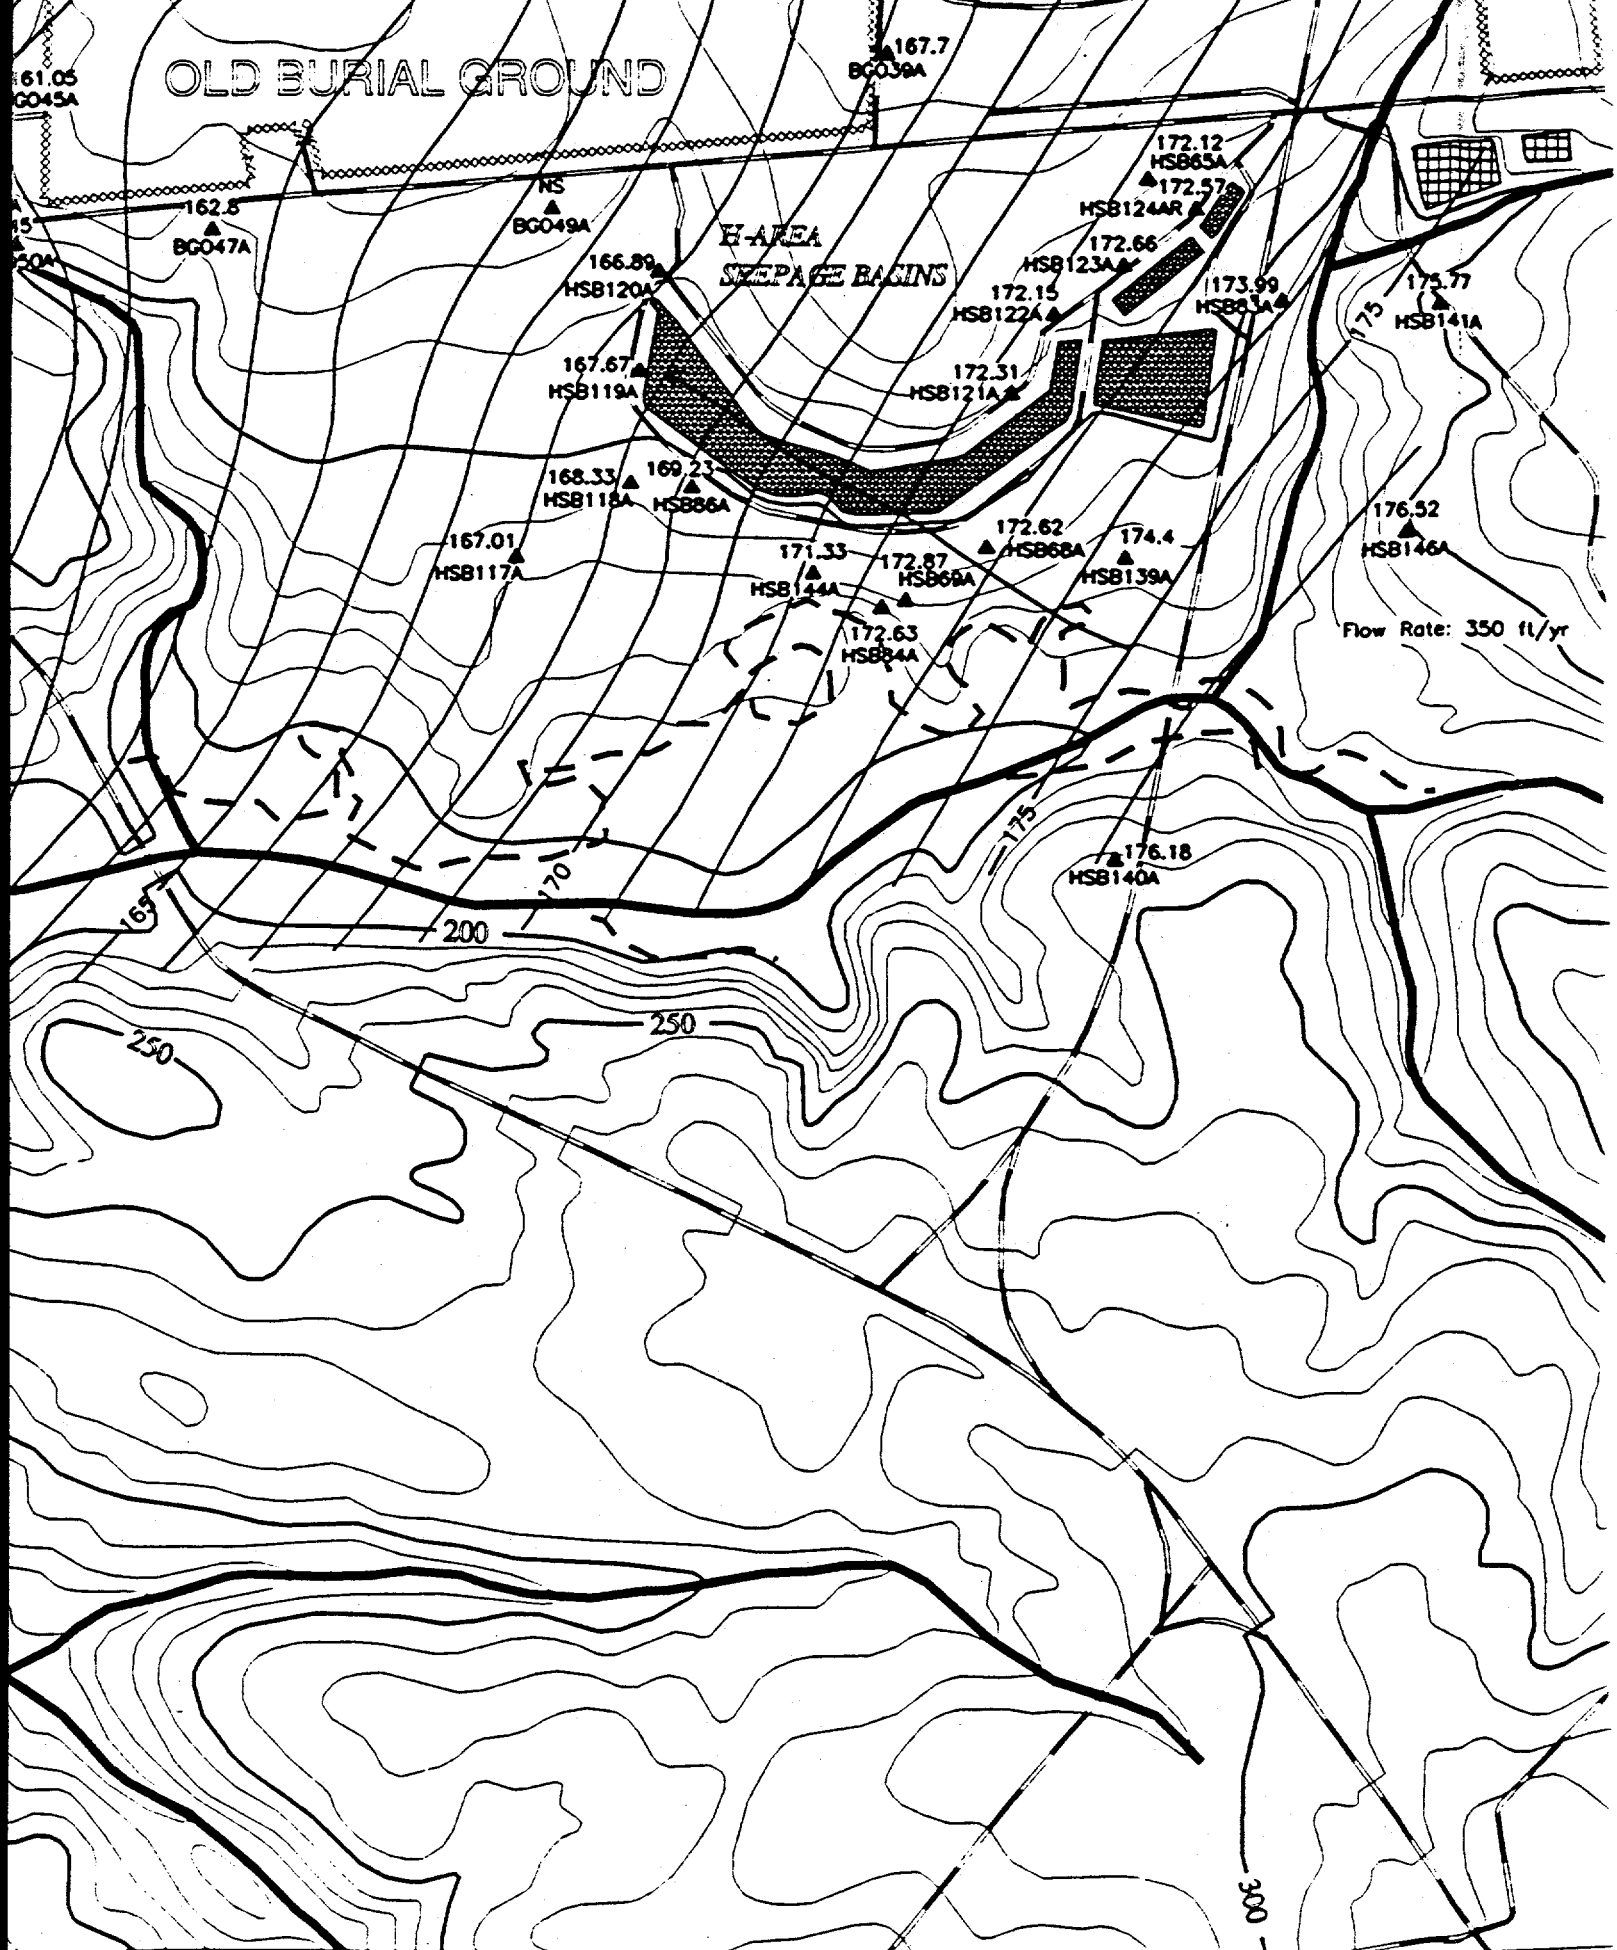

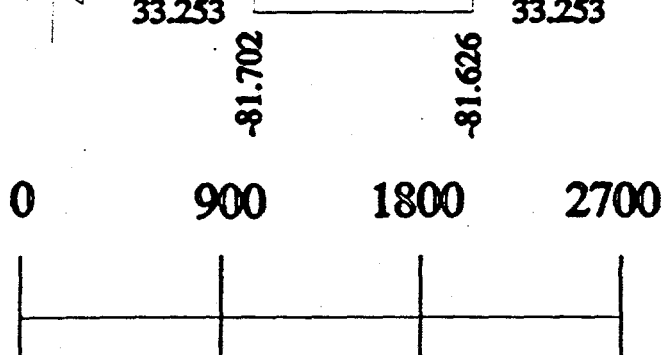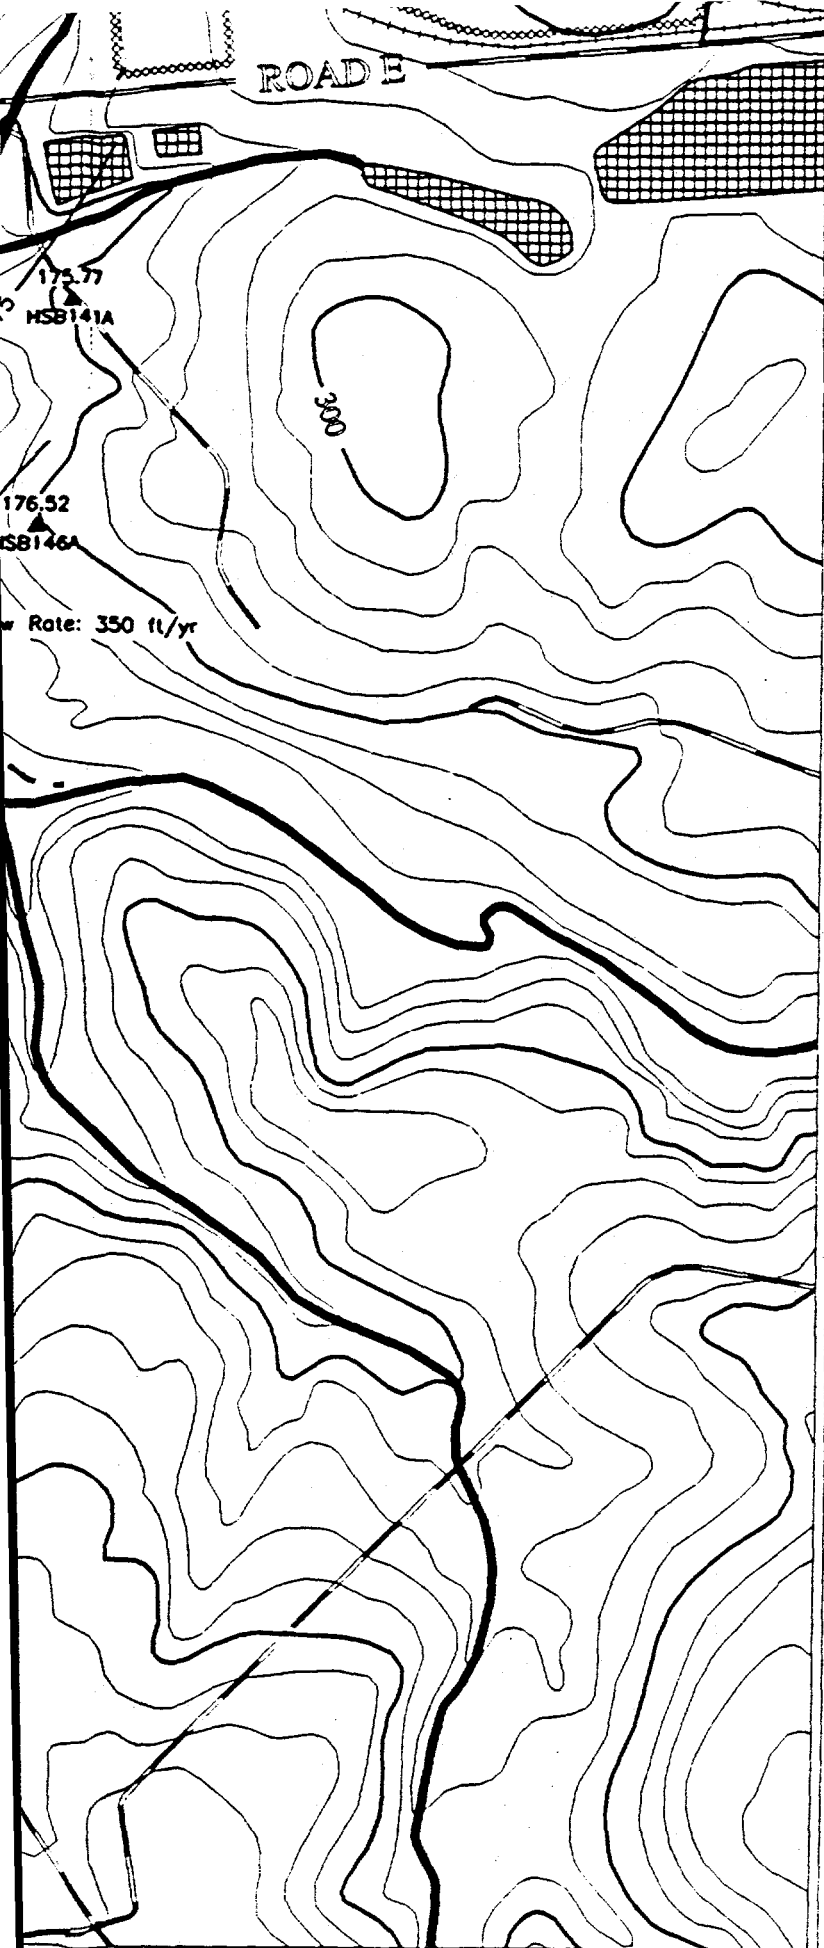

Scale 1:900 FT
1:274 M

TITLE:
SAVANNAH RIVER SITE
GENERAL SEPARATIONS
AREA 1st QUARTER '95

AQUIFER:
CONGAREE

NOTES:
POTENTIOMETRIC
SURFACE

"NS" = Not Sampled

"*" = Wells Not Used to Contour

Contour Interval: 1 FT

EPD GIS Lab (803)725-1417

UPPER TE

HWMW
DISPOSAL
VAULTS

F AREA


159.15
BC043

158.16
BC041A 161.4
BC02

159.28
BC053A

159.74
BC026A

160.79
BC045A

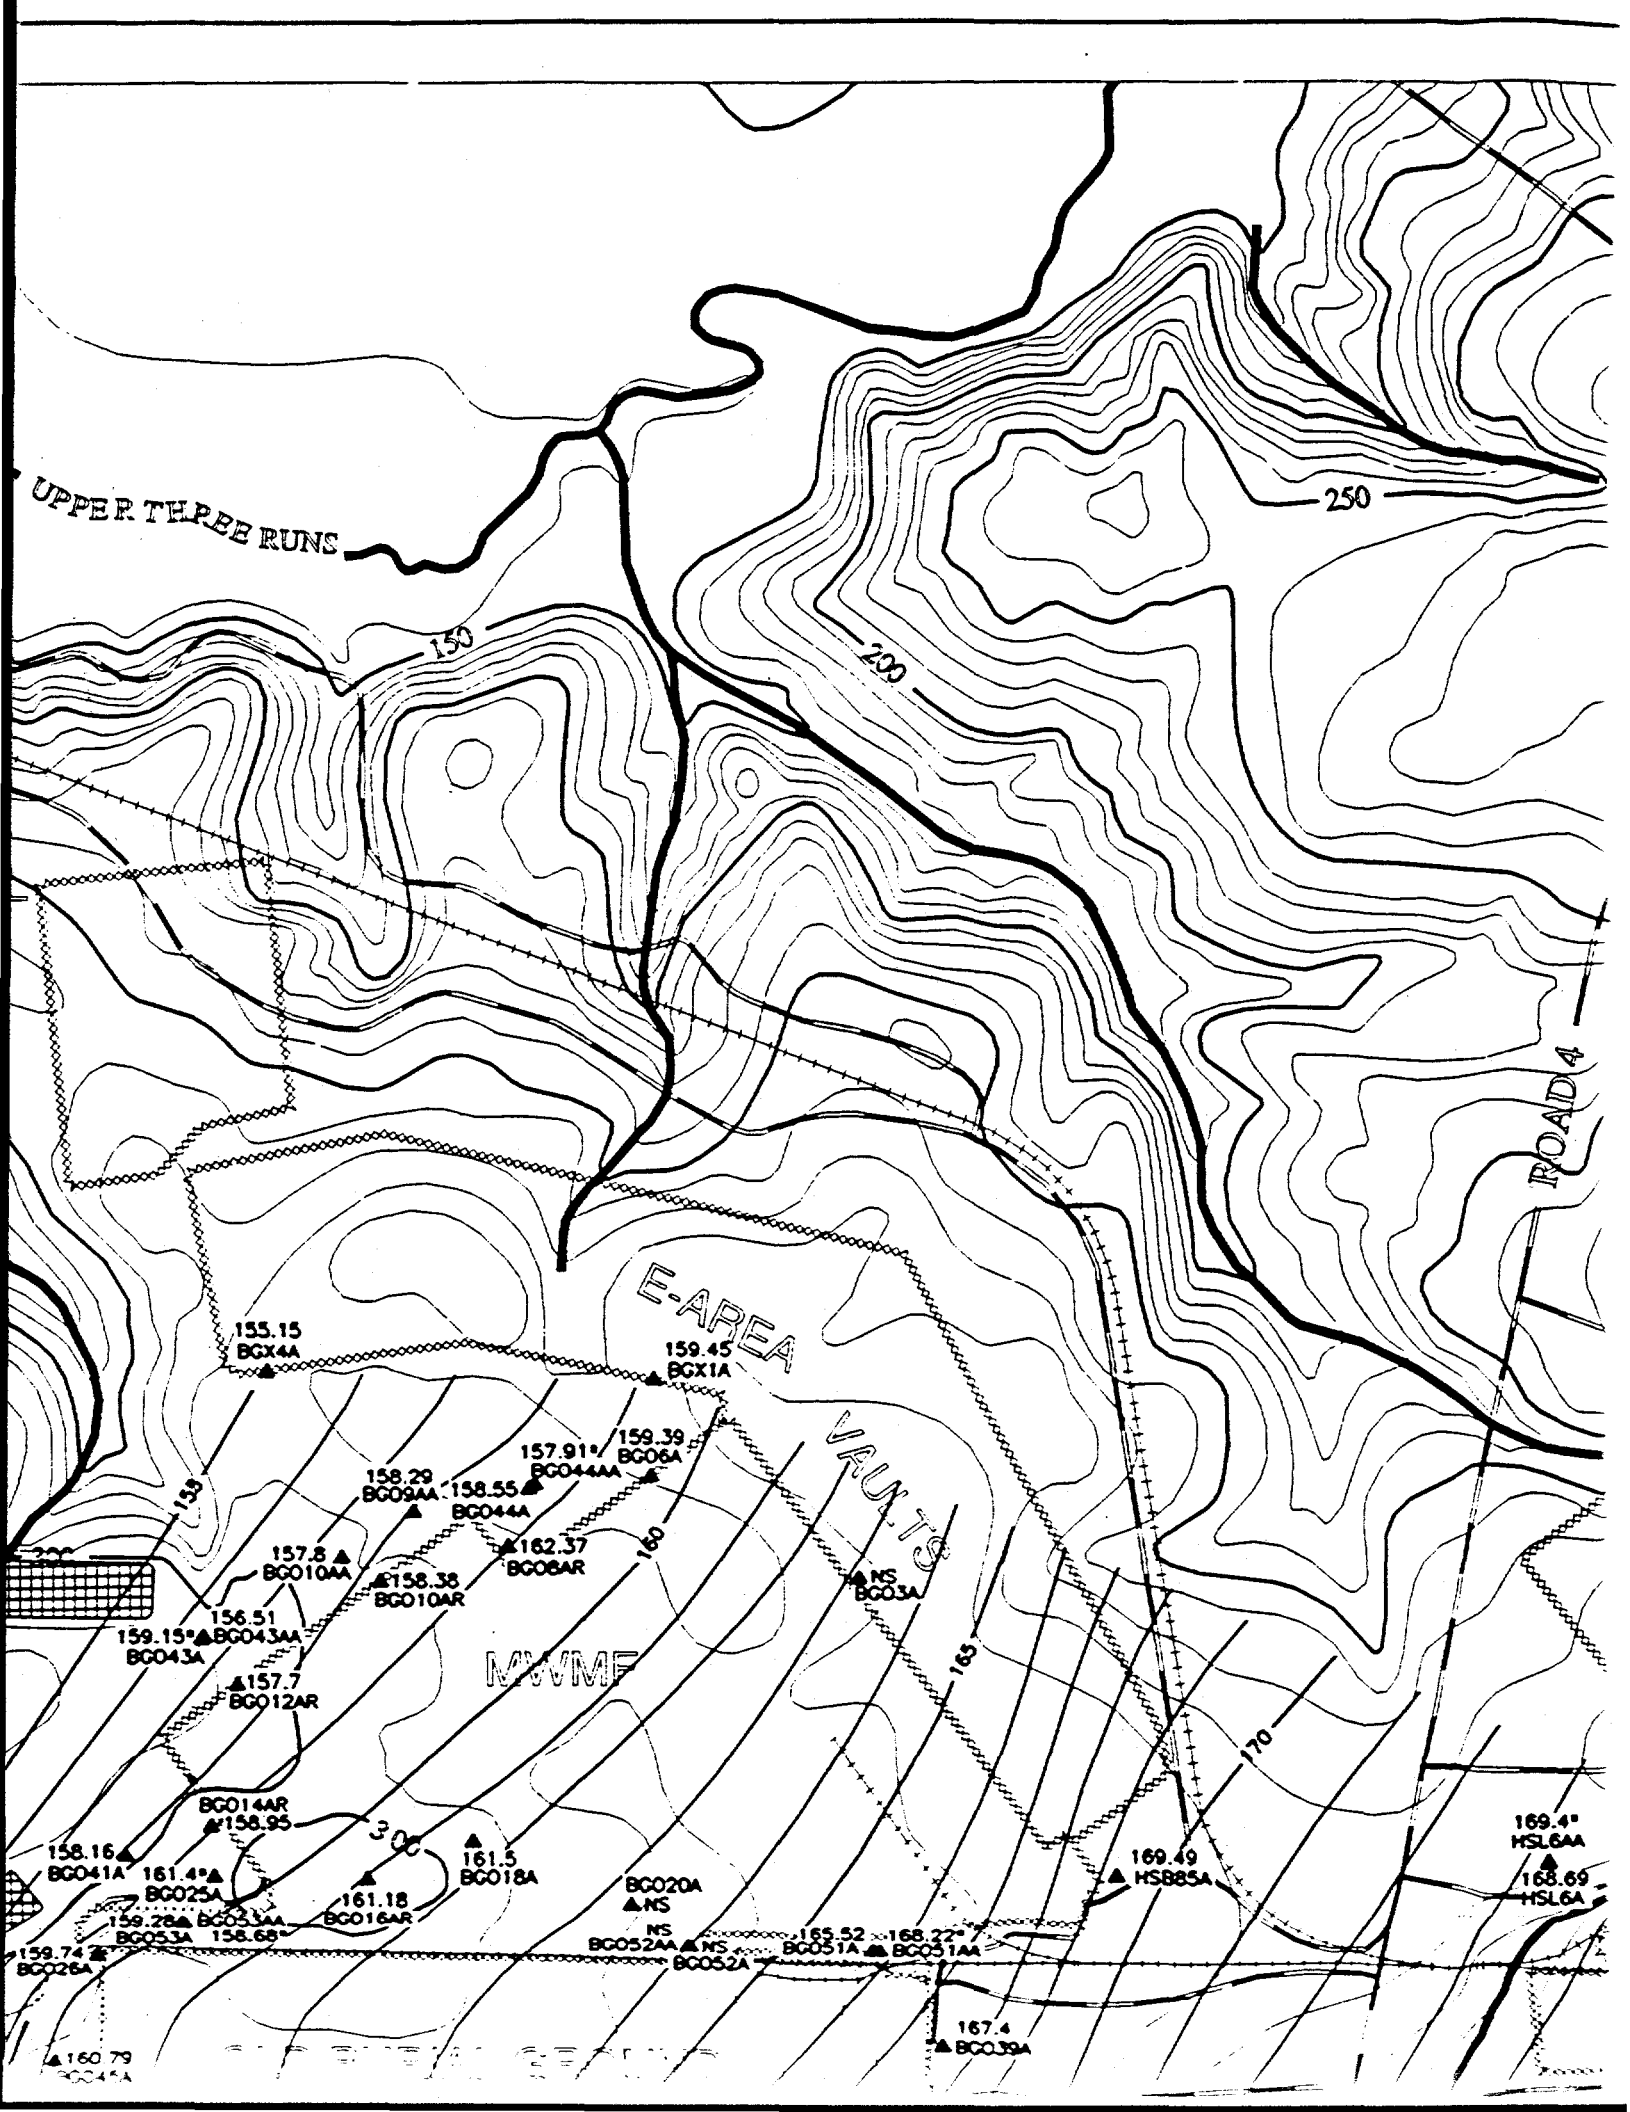

REFERENCE DOCUMENT

WSRC-TR-95-0146-2 F-Area Seepage Basins

Groundwater Monitoring Report

WSRC-TR-95-0147-2 H-Area Seepage Basins

Groundwater Monitoring Report

 PAVED ROAD

 UNPAVED ROAD

 STREAM

 FENCE LINE

 SEEPLINE

 RAILROAD

 TOPOGRAPHIC CONTOUR
Contour Interval 10 FT



 INFERRED
POTENTIOMETRIC CONTOUR


 POTENTIOMETRIC CONTOUR

 BASIN

 RCRA-CERTIFIED
CLOSED BASIN



 MONITORING WELL

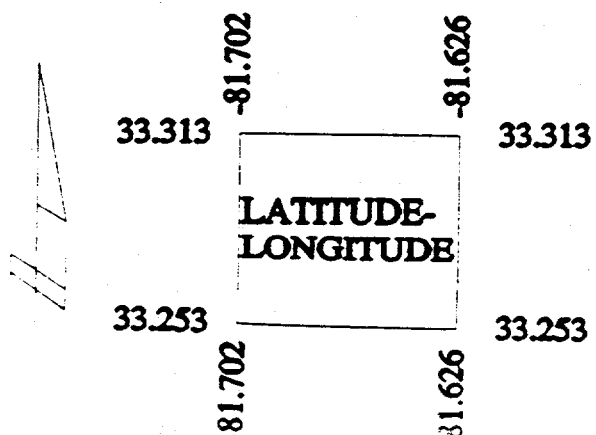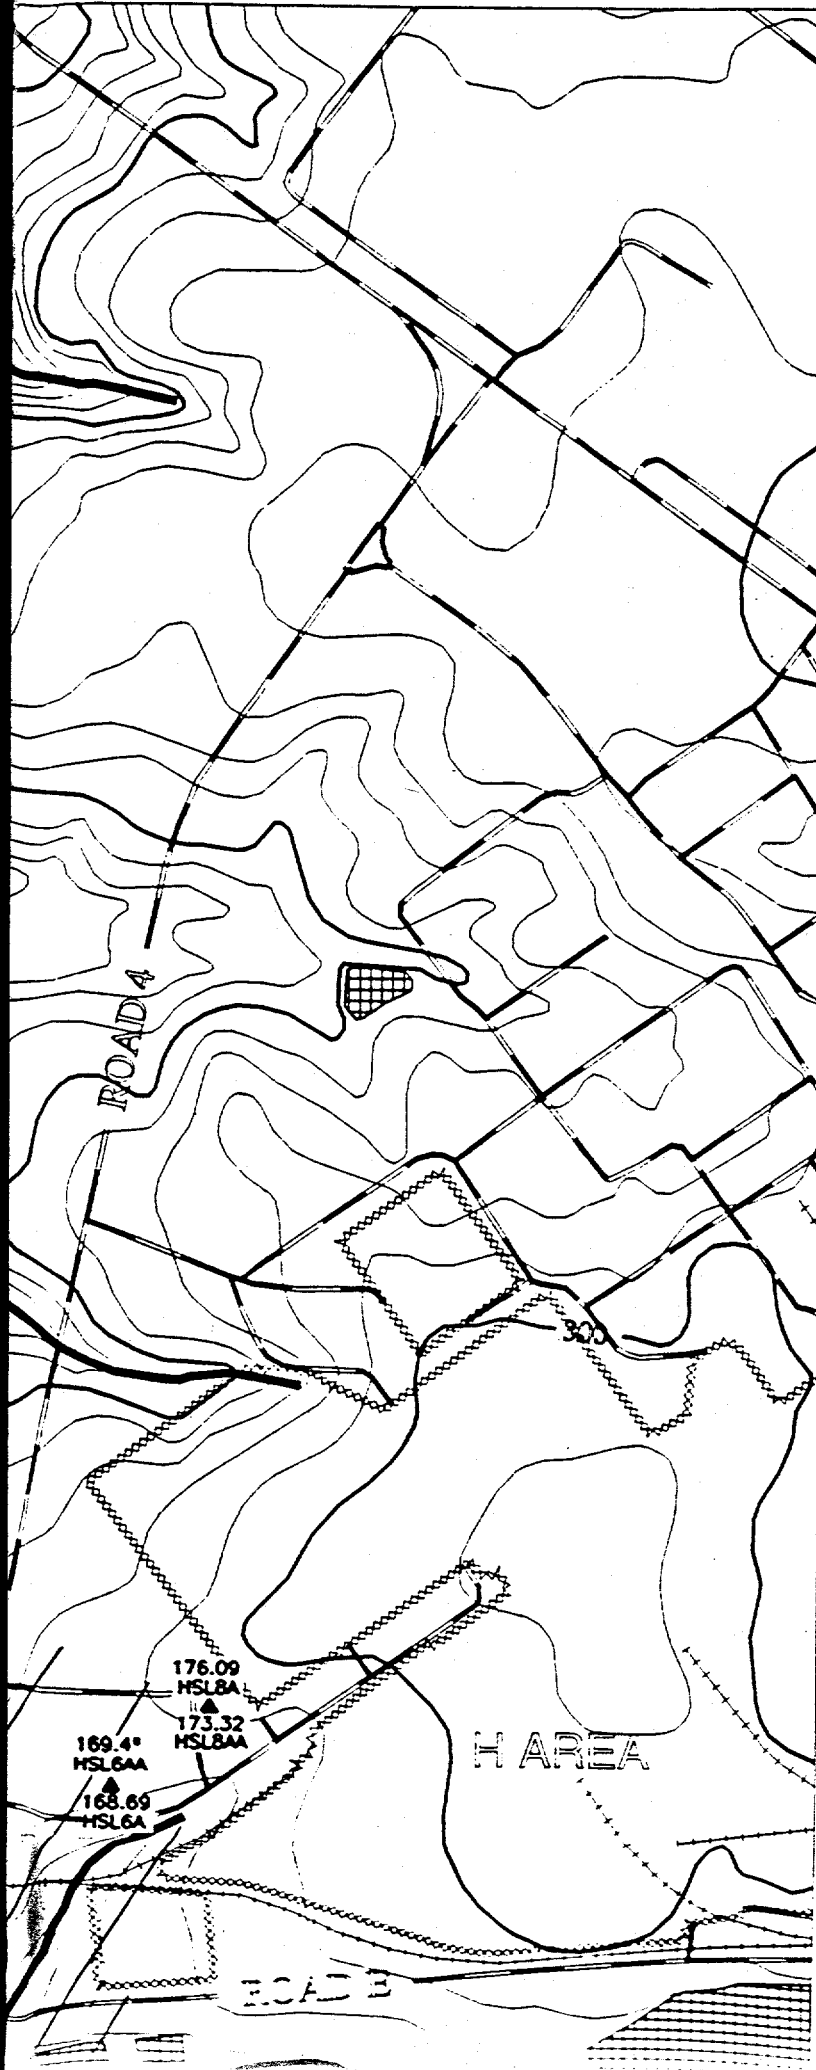

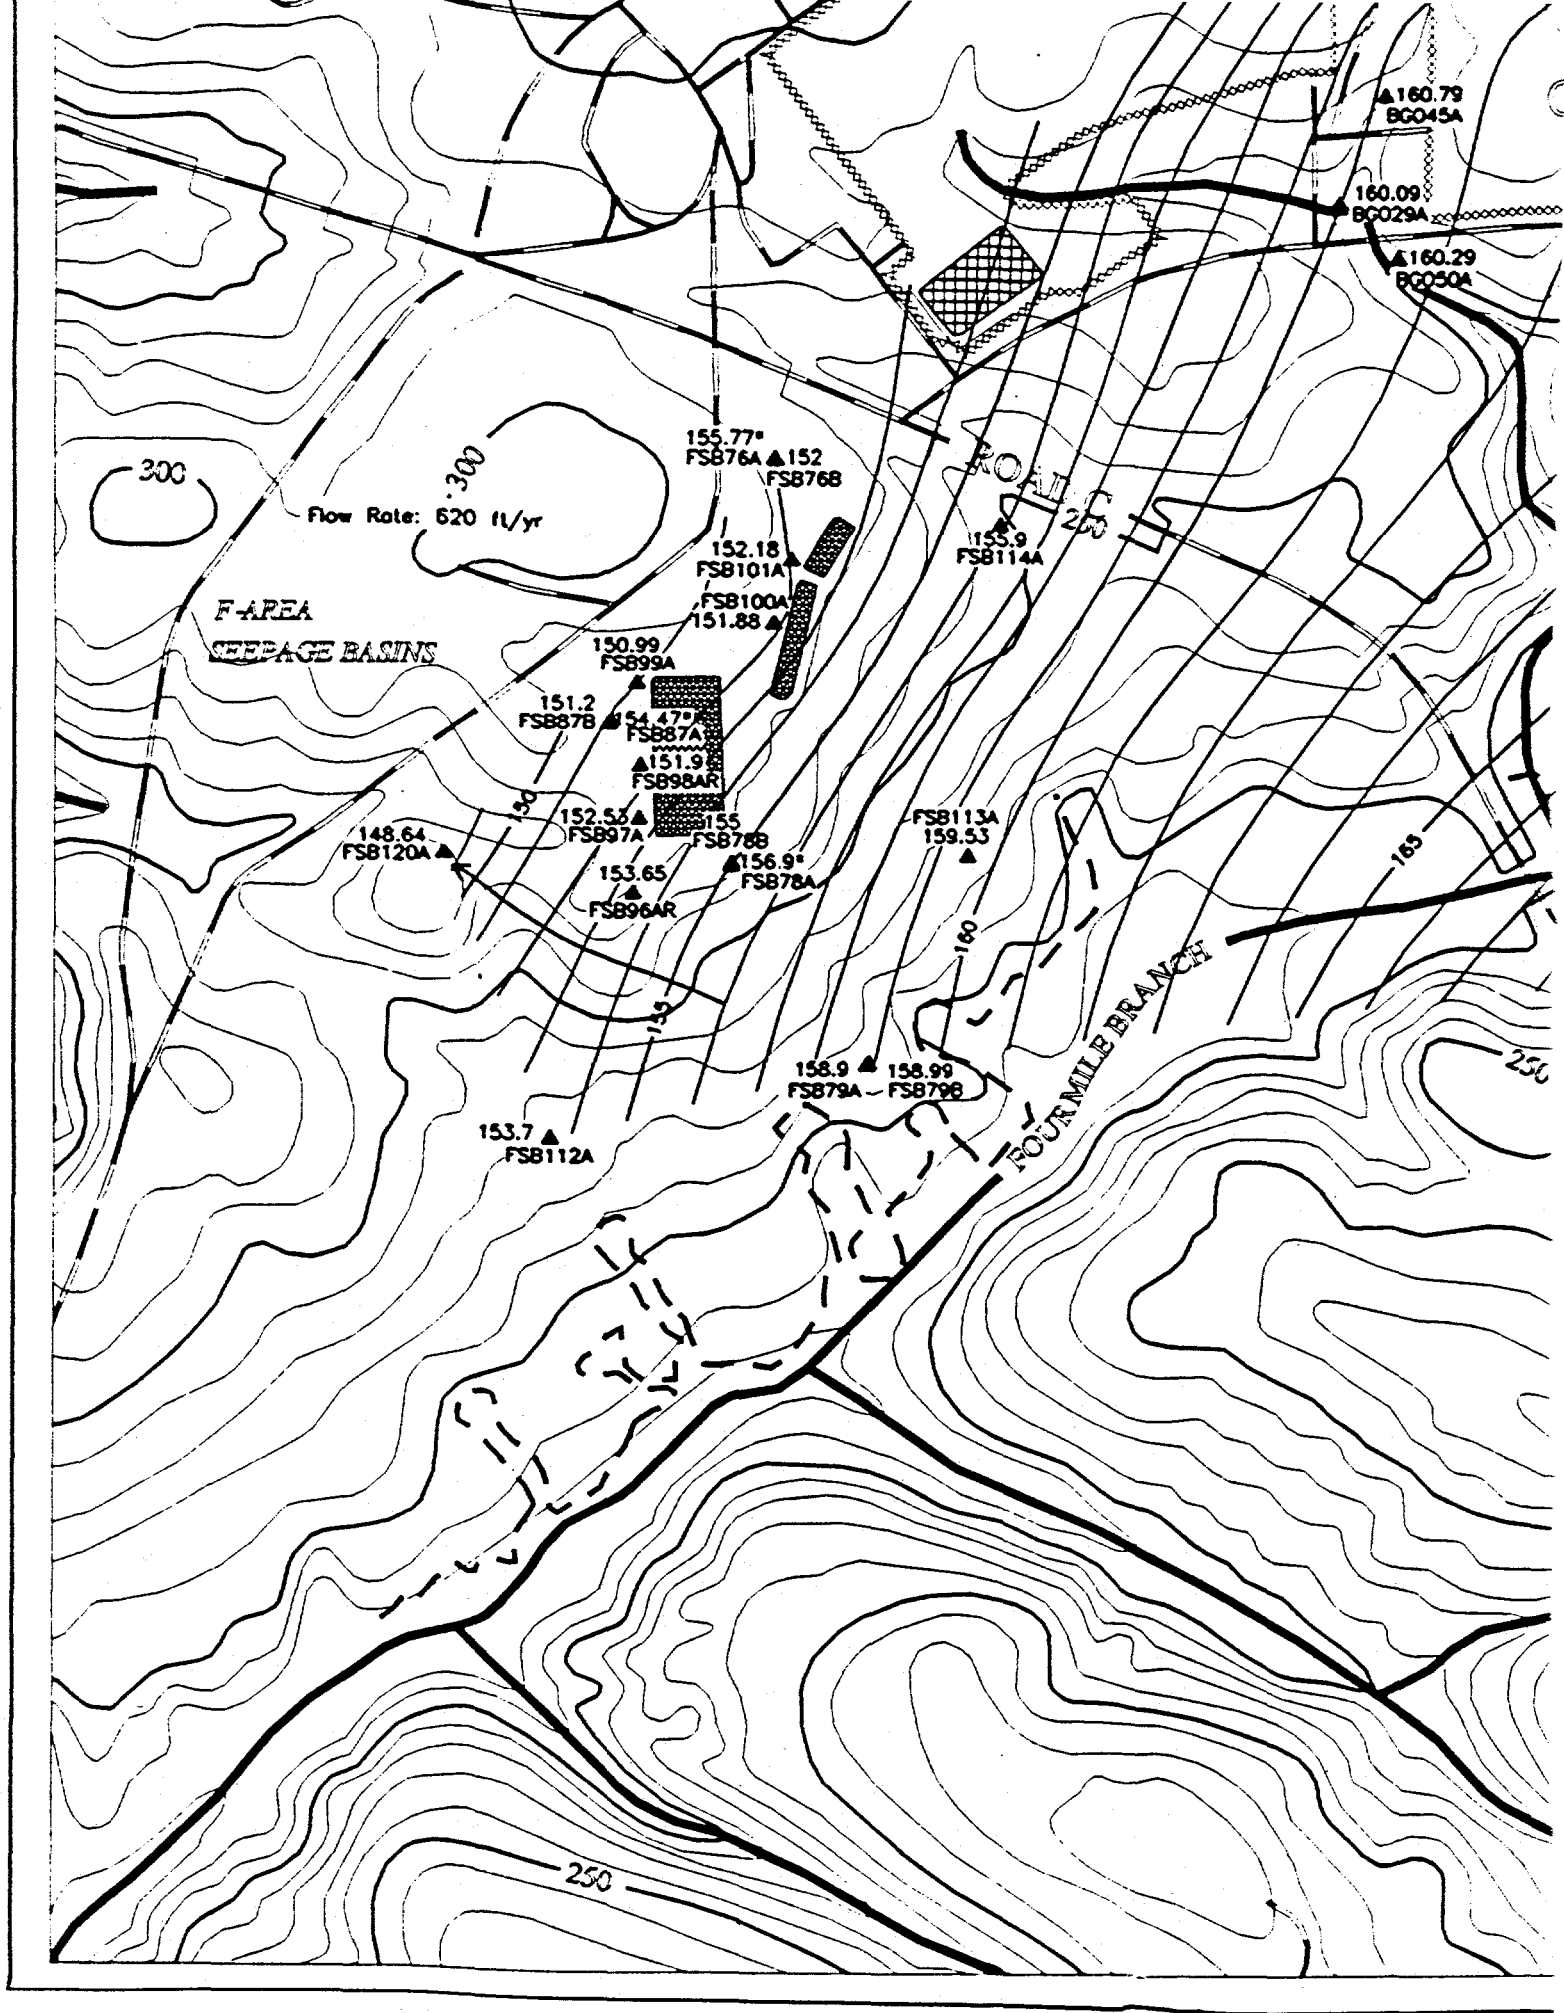

ROA



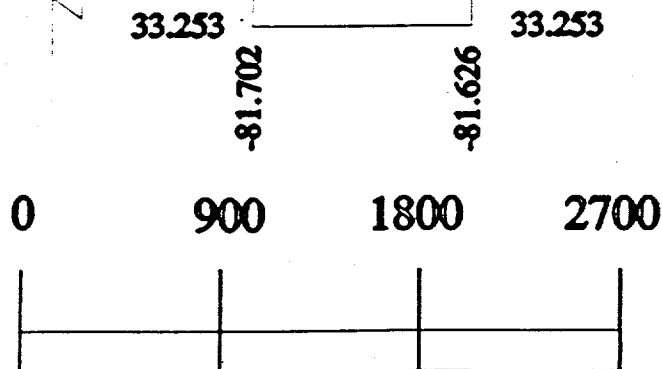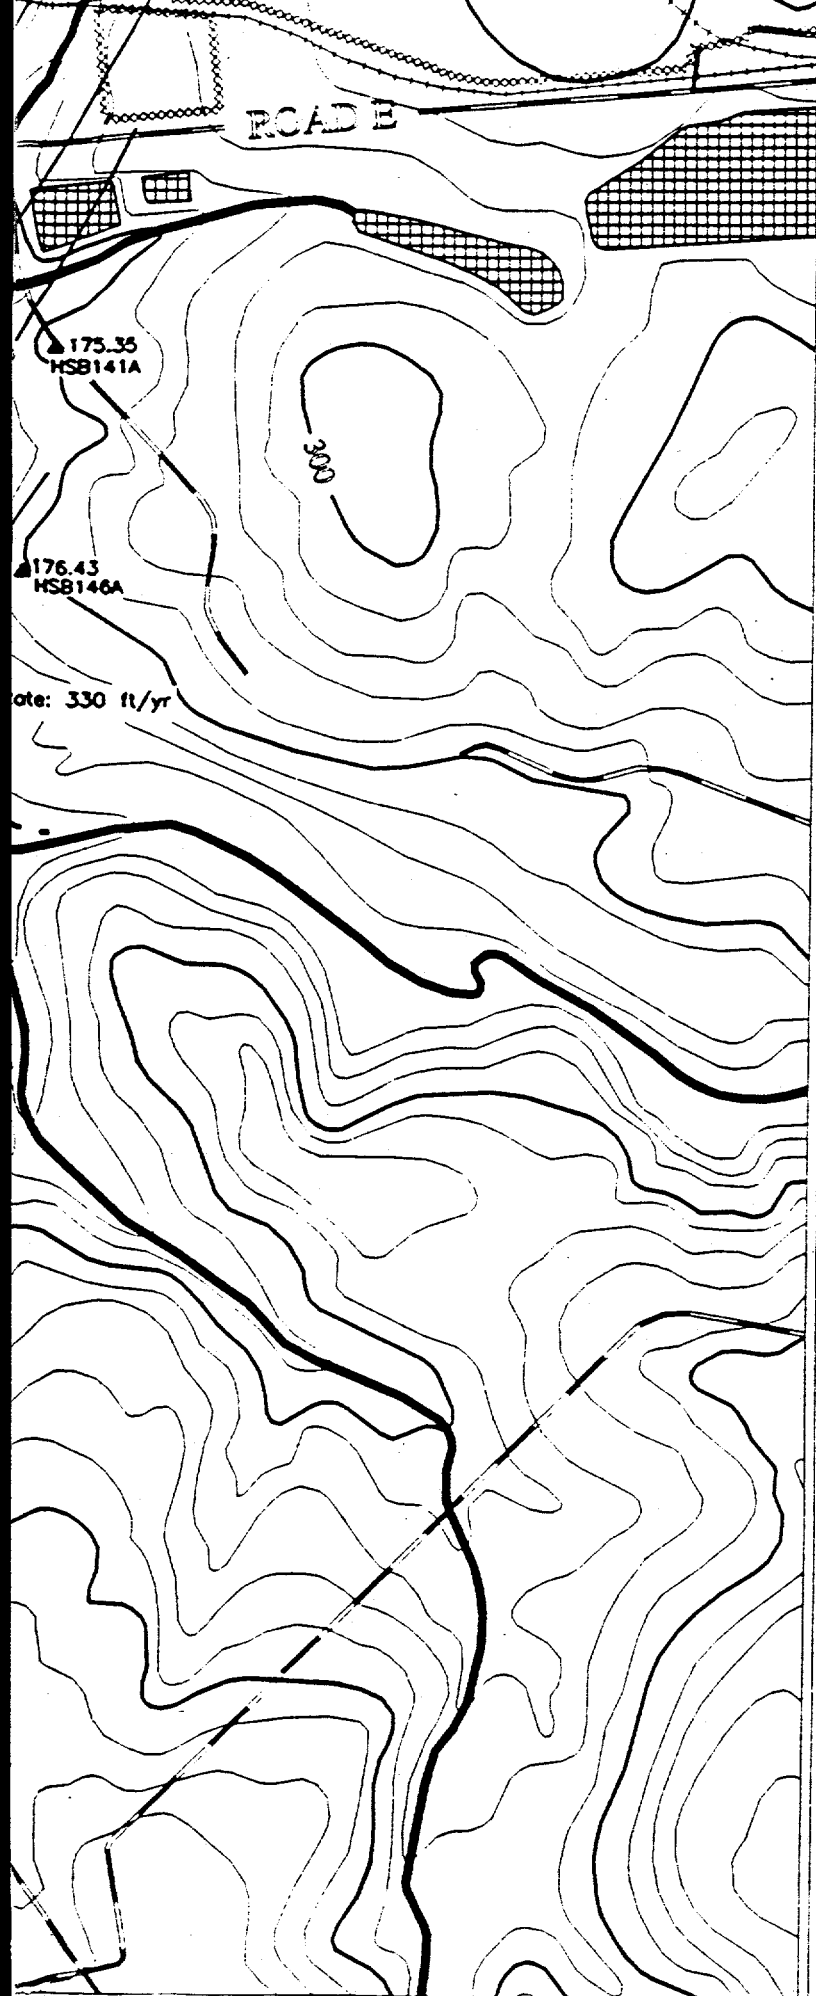

Scale 1:900 FT
1:274 M

TITLE:

SAVANNAH RIVER SITE
GENERAL SEPARATIONS
AREA 2nd QUARTER '95

AQUIFER:

CONGAREE

NOTES:

POTENTIOMETRIC
SURFACE

"NS" = Not Sampled

"*" = Wells Not Used to Contour

Contour Interval: 1 FT

EPD GIS Lab (803)725-1417